



westonandsampson.com

WESTON & SAMPSON ENGINEERS, INC.
98 South Main Street, Suite 2
Waterbury, VT 05676
tel: 802.244.5051

REPORT

August 29, 2025

ASTM Phase I Environmental Site Assessment

Former Stanley & Wasson Parcel
Park Row
Waterbury, Vermont

Prepared for:
The Town of Waterbury



TABLE OF CONTENTS

EXECUTIVE SUMMARY..... 1

1.0 INTRODUCTION.....2

 1.1 Purpose..... 2

 1.2 Scope of Work.....2

 1.3 Significant Assumptions.....3

 1.4 Limitations and Exceptions..... 3

 1.5 Deviations.....4

 1.6 Special Terms and Conditions..... 4

 1.7 Reliance.....4

2.0 SUBJECT PROPERTY DESCRIPTION..... 5

 2.1 Location and Legal Description..... 5

 2.2 Subject Property and Vicinity Description..... 5

 2.3 Current Use of the Subject Property..... 5

 2.4 Description of Structures and Other Improvements..... 5

 2.5 Adjoining Property Information.....5

3.0 SITE RECONNAISSANCE..... 6

 3.1 Methodology and Limiting Conditions..... 6

 3.2 General Setting.....6

 3.3 Site Reconnaissance Findings.....6

4.0 USER-PROVIDED INFORMATION..... 8

 4.1 Owner, Property Manager, and Occupant Information..... 8

 4.2 Environmental Liens.....8

 4.3 Activity and Use Limitations..... 8

 4.4 Specialized Knowledge.....8

 4.5 Commonly Known or Reasonably Ascertainable Information..... 8

 4.6 Valuation Reduction for Environmental Issues.....8

 4.7 Degree of Obviousness of Contamination.....8

 4.8 Reason For Performing Phase I ESA..... 8

 4.9 User-Provided Documents..... 8

5.0 RECORDS REVIEW..... 9

 5.1 Physical Setting Records Review.....9

 5.1.1 Topography..... 9

 5.1.2 Geology.....9

 5.1.2.1 Soil..... 9

 5.1.2.2 Bedrock.....9

 5.1.3 Hydrogeology.....10

 5.1.3.1 Groundwater..... 10

TABLE OF CONTENTS

5.1.3.2 Surface Water.....	10
5.2 Historical Records Review.....	10
5.2.1 Sanborn Fire Insurance Maps.....	10
5.2.2 Topographic Maps.....	11
5.2.3 Aerial Photos.....	12
5.2.4 City Directories.....	12
5.2.5 Other Land Use Records.....	13
5.2.6 Historical Records Review Summary.....	13
5.3 Standard Environmental Records Review.....	13
5.4 Local Records.....	17
5.4.1 Tax Assessor.....	18
5.4.2 Fire Department.....	18
5.4.3 Health Services Department.....	18
5.4.4 Inspectional Services Department.....	18
5.4.5 Electric Utility.....	18
5.5 Other Environmental Records.....	18
6.0 INTERVIEWS.....	20
6.1 Current Owner.....	20
6.2 Key Site Manager.....	20
6.3 Current Occupants.....	20
6.4 Current Operators.....	20
6.5 Past Owners.....	20
6.6 Local Government Officials.....	20
6.7 Other Individuals.....	20
7.0 OTHER ENVIRONMENTAL CONSIDERATIONS.....	23
8.0 DATA GAPS.....	24
9.0 FINDINGS AND OPINIONS.....	25
10.0 CONCLUSIONS.....	26
11.0 SIGNATURES OF THE ENVIRONMENTAL PROFESSIONAL.....	27
12.0 REFERENCES.....	28

TABLE OF CONTENTS

FIGURES

Figure 1 - Locus Map.....	30
Figure 2 - Site Map.....	31

LIST OF APPENDICES

Appendix A: Scope of Services.....	32
Appendix B: Photograph Log.....	41
Appendix C: Questionnaires / Checklists.....	44
Appendix D: User-Provided Documents.....	53
Appendix E: Sanborn Fire Insurance Maps.....	55
Appendix F: Topographic Maps.....	71
Appendix G: Aerial Photographs.....	87
Appendix H: City Directories.....	101
Appendix I: Environmental Data Resources, Inc. Radius Report.....	117
Appendix J: Local Records.....	988
Appendix K: Other Environmental Records.....	990
Appendix L: Qualifications of Environmental Professional.....	1025

EXECUTIVE SUMMARY

Weston & Sampson Engineers, Inc. (Weston & Sampson), on behalf of the Town of Waterbury, has prepared this Phase I Environmental Site Assessment (ESA) for a 1.7-acre property, known as the Former Stanley & Wasson Halls Parcel and located on Park Row in Waterbury, Vermont (the Subject Property). Findings of the Phase I ESA are as follows:

- The earliest identified development of the Subject Property was as a greenhouse (c. 1884). Wasson Hall was constructed in 1901 as a nurses' dormitory and Stanley Hall was constructed in 1948 also as a dormitory. Dwellings, wood sheds, and residential garages associated with residences were located on the Subject Property footprint in the early 1900s. Stanley and Wasson Halls were demolished in 2021, and the Subject Property is now used as a parking lot.
- The surrounding area has been densely developed for residential use, apart from the State Hospital/Office Complex southwest of the Subject Property, since the late 1800s.
- Petroleum-impacted sediment and water were staged on the Subject Property during flood response activities. Materials were contained on polyethylene sheeting or in fracturing tanks (frac tanks), then disposed of off-site or treated prior to discharge. No spills or releases were reported, and Vermont Department of Environmental Conservation (VTDEC) staff regularly inspected the Subject Property. Based on these controls, there is no evidence of a release; therefore, this condition is not considered a Recognized Environmental Condition (REC).
- Stanley Hall historically contained a laundry room discharging to a basement sump, and dry wells were reportedly located on the Subject Property. Dormitory laundries typically used detergent-based agents, not hazardous solvents, and no evidence of spills, releases, or complaints were identified. In the absence of evidence of hazardous substance use or release, this condition is not considered a REC.
- A 43-gallon hydraulic oil reservoir associated with an elevator (constructed in 1984) was formerly located on the Subject Property. Because the Toxic Substances Control Act (TSCA) regulating polychlorinated biphenyls (PCBs) was enacted in 1978, it is unlikely that the reservoir contained PCB fluids. This feature is not considered a REC.
- A structure historically located at the Subject Property boundary was destroyed by fire, which may have deposited polycyclic aromatic hydrocarbons (PAHs) in soils. While not considered a release, potential impacts would require management under state and federal regulations if encountered during redevelopment, and this is considered a Business Environmental Risk (BER).
- Residential garages were historically located on the Subject Property; however, this use does not meet the ASTM standard of presenting "likely" impacts based on the experience of the environmental professional. Therefore, this historical use is not considered a REC.
- Demolition preparatory work identified asbestos-containing materials (ACM) in the buildings historically located on the Subject Property. While these materials were remediated, the historical presence of hazardous building materials (ACM or otherwise) indicates the potential for residual impacts in environmental media at the Subject Property. While not considered releases under the current standard Phase I standard (ASTM E1527-21), potential impacts to environmental media at the Subject Property associated with hazardous building materials represent a BER.
- The Subject Property is located within a VTDEC-designated Urban Background Area, where subsurface soils commonly contain arsenic, lead, and PAHs unrelated to specific releases. While not a REC, impacts would require management if encountered and represent a BER.
- No significant data gaps have been identified for this ESA.

The assessment has revealed no evidence of recognized environmental conditions in connection with the Subject Property.

1.0 INTRODUCTION

Weston & Sampson Engineers, Inc. (Weston & Sampson), on behalf of the Town of Waterbury (the Town), has prepared this Phase I Environmental Site Assessment (ESA) for a 1.7-acre property known as the Former Stanley & Wasson Halls Parcel and located on Park Row in Waterbury, Vermont (the Subject Property). The Subject Property is currently developed with a parking lot. **Figure 1** shows the general location of the Subject Property in Waterbury, and **Figure 2** is a Site Map showing pertinent details and the surrounding area.

This ESA was performed in accordance with the ASTM Standard Practice for Environmental Site Assessments: Phase I Site Assessment Process, Designation E1527-21 (the ASTM Standard Practice) and conforms with the EPA All Appropriate Inquiry (AAI) Rule. The Phase I ESA was performed to assess the Subject Property with respect to the range of potential contaminants within the scope of the Comprehensive Environmental Response, Compensation and Liability Act (CERCLA; 42 U.S.C. §9601) and petroleum products. This practice is intended to help the Town meet any obligations detailed in Section 4.8.

1.1 Purpose

Weston & Sampson was requested by the Town to complete an ASTM Phase I ESA of the Subject Property in advance of a potential property transaction. This practice is intended to permit the Town to satisfy one of the requirements to qualify for the innocent landowner, contiguous property owner, or bona fide prospective purchaser limitations on CERCLA liability; that is, the practices that constitute "all appropriate inquiry into the previous ownership and uses of the Subject Property consistent with good commercial or customary practice" as defined in 42 U.S.C. § 9601(35)(B).

The purpose of the Phase I ESA is to identify Recognized Environmental Conditions (RECs) in connection with the Subject Property at the time of the Subject Property evaluation. The term Recognized Environmental Condition refers to "(1) the presence of hazardous substances or petroleum products in, on, or at the subject property due to a release to the environment; (2) the likely presence of hazardous substances or petroleum products in, on, or at the subject property due to a release or likely release to the environment; or (3) the presence of hazardous substances or petroleum products in, on, or at the subject property under conditions that pose a material threat of future release to the environment."

The ASTM definition of REC does not include de minimis conditions, which generally do not present a threat to human health or the environment and would not be the subject of an enforcement action if brought to the attention of the appropriate governmental agencies.

The identification of RECs in connection with the Subject Property may impose an environmental liability on owners or operators of the Subject Property, reduce its value, or restrict its use or marketability. Further investigation may be warranted to evaluate the scope and extent of potential environmental liabilities.

Any significant scope-of-work additions, deletions or deviations to ASTM Practice E1527-21 are noted below or in pertinent sections of this report.

1.2 Scope of Work

This Phase I ESA was conducted using a standard of good commercial and customary practice consistent with the ASTM Standard Practice and included the following tasks:

- Review of previous environmental records and reports (if available)
- Regulatory records review
- Interviews (in-person, via phone, or via questionnaire)
- A Subject Property visit
- Evaluation of information and preparation of the report

Any significant scope-of-work additions, deletions, or deviations to the ASTM Standard Practice are noted below or in the corresponding sections of this report. A copy of the scope of services between Weston & Sampson and the Town, specifying the work to be performed and responsibilities of the User, is included in **Appendix A**.

Releases of contaminants not defined as hazardous substances under CERCLA, but for which state or tribal regulations may require cleanup (including "emerging contaminants"), if documented, are discussed in appropriate sections throughout this report and as findings in Section 9. In accordance with the ASTM Standard Practice, if such a release presents a "risk which can have material environmental or environmentally driven impact on the business associated the current or planned use," it is further defined as a Business Environmental Risk (BER) in Section 9.

Unless requested, a Phase I ESA does not include sampling or testing of air, soil, groundwater, surface water, or building materials. Although this Phase I ESA considers releases to all environmental media, including soil vapor, a formal vapor encroachment screening is not required by the Standard Practice, and is not included in this report.

1.3 Significant Assumptions

There is a possibility that, even with the proper application of these methodologies, there may exist Subject Property conditions that were not reasonably identifiable. Weston & Sampson believes that the information obtained from the record review and the interviews is reliable; however, Weston & Sampson cannot, and does not, warrant or guarantee that the information provided by third-party sources is accurate or complete. The methodologies of this assessment are not intended to produce all-inclusive or comprehensive results, but to provide the Town with information relating to the presence or likely presence of RECs in connection with the Subject Property.

1.4 Limitations and Exceptions

The findings, opinions, and conclusions provided by Weston & Sampson are based solely on the information provided in this document. Future investigations and/or information that was not available to Weston & Sampson may result in a modification of the report findings. Should additional information become available, that information should be provided to Weston & Sampson for review so that the report conclusions may be modified if necessary. The report conclusions are based on conditions observed at the Subject Property at the time of the investigation, information provided by the Town, information provided by Environmental Data Resources, Inc. (EDR), and information provided by federal, state, and local agencies.

This report has been prepared in accordance with the ASTM Standard Practice and generally accepted engineering and geological practices. No other warranty, express or implied, is made. This assessment did not include a review or audit of operational environmental compliance issues, or of any environmental management systems (EMS) that may exist at the Subject Property.

Section 4.6.2 of ASTM E1527-21 identifies five (5) components of a Phase I ESA that must be conducted or updated within 180 days prior to the date of acquisition, or the transaction, to maintain continued viability of the Report. The five (5) components and the dates on which they were conducted for this Phase I ESA are:

- 1) Interviews with owners, operators, and occupants - August 12, 2025
- 2) Searches for recorded environmental cleanup liens - User responsibility
- 3) Reviews of federal, tribal, state, and local government records - August 13, 2025
- 4) Visual inspections of the Subject Property and adjoining properties - August 12, 2025
- 5) The declaration of the environmental professional responsible for the assessment or update - August 29, 2025

1.5 Deviations

Except for the limitations and exceptions discussed in Section 1.4, this Phase I ESA complies with the ASTM Standard Practice. Weston & Sampson did not deviate from the scope outlined in Section 1.2.

1.6 Special Terms and Conditions

Authorization was given by the Town on July 23, 2025. Instructions as to the location of the Subject Property, access, and an explanation of the Subject Property to be assessed were provided by the Town.

1.7 Reliance

This report may be distributed and relied upon only by the Town. Reliance on the information and conclusions in this report by any other person or entity is not authorized without the written consent of Weston & Sampson and the Town.

2.0 SUBJECT PROPERTY DESCRIPTION

2.1 Location and Legal Description

The Subject Property is located on Park Row, in Waterbury, VT, and is a portion of the parcel identified by parcel identification number: 696-221-11908. The approximate center of the Subject Property is located at:

- Latitude: 44.333562 North
- Longitude: -72.753499 West

2.2 Subject Property and Vicinity Description

The Subject Property is developed with an approximately 50,000-square-foot asphalt parking lot. Topography is flat. Groundcover consists primarily of asphalt and landscaped grassy areas. The Subject Property is accessed from Park Row via the north.

The surrounding area is primarily mixed-use for residential and commercial. The Vermont State Office Complex is located on the same parcel and sprawls to the south of the Subject Property.

2.3 Current Use of the Subject Property

The Subject Property is zoned mixed residential and is currently used as a parking lot.

2.4 Description of Structures and Other Improvements

The Subject Property is not currently developed with any structures.

2.5 Adjoining Property Information

Weston & Sampson identified the following information regarding adjoining properties:

Adjoining Properties			
Compass Direction	Occupant	Apparent Use	Comments
North	Multiple	Residential	Multiple residential properties
South	Vermont State Office Complex	Office	
East	Wayne Quillin and Jennifer Adams	Mixed Use	Residential property and agricultural field
West	Crossroads Realty Holdings LLC and Barefoot Office Enterprises LLC	Commercial	

3.0 SITE RECONNAISSANCE

Mr. Taylor Smith, CHMM, Project Environmental Scientist with Weston & Sampson, conducted field reconnaissance on August 12, 2025. Mr. Smith is defined as the Environmental Professional for this Phase I ESA.

3.1 Methodology and Limiting Conditions

Weston & Sampson conducted field reconnaissance in accordance with Section 9 of the Standard Practice. Field reconnaissance consisted of observing the Subject Property boundaries from adjacent thoroughfares and/or accessible properties, and systematically traversing the Subject Property to provide an overlapping field of view, wherever possible.

Photographs taken during field reconnaissance are provided in **Appendix B**.

No limiting conditions were encountered during field reconnaissance.

3.2 General Setting

The Subject Property is approximately 1.7 acres and is developed with an asphalt parking lot and landscaped grassy area. Topography at the Subject Property is flat. Groundcover consists primarily of landscaped greenscape areas and asphalt. The Subject Property is accessed from the north via an entrance from Park Row.

The surrounding area is primarily rural residential.

3.3 Site Reconnaissance Findings

The following table contains a summary of field reconnaissance findings:

Site Reconnaissance Findings Summary		
Condition / Feature	Observed	Comments
Hazardous Substances	No	
Petroleum Products	No	
Underground Storage Tanks (USTs)	No	
Aboveground Storage Tanks (ASTs)	No	
Drums	No	
Other Suspect Containers	No	
Odors	No	
Equipment Likely to Contain Polychlorinated Biphenyls (PCBs)	No	
Interior Staining and Corrosion	No	
Heating and Cooling Equipment	No	
Drains and Sumps	No	Some catchbasins were observed in the parking lot area. No evidence of releases were observed in the vicinity, therefore, it is unlikely that these features have affected environmental media at the Subject Property.
Pits, Ponds, and Lagoons	No	
Pools of Liquid	No	
Solid Waste Dumping and Landfills	Yes	Pallets of bricks and brush were observed in the northeast of the parking lot area.
Stained Soil and Stressed Vegetation	No	

Condition / Feature	Observed	Comments
Wells	No	
Wastewater and Septic Systems	No	

4.0 USER-PROVIDED INFORMATION

The information requested in the User Questionnaire is intended to assist the User in meeting their obligations under the ASTM Standard Practice and to assist the Environmental Professional in gathering evidence to identify RECs. The Town was identified as the User of the report and Mr. Tom Leitz, Municipal Manager with the Town of Waterbury, provided the User responses. A copy of the User Questionnaire is provided in **Appendix C**. The following subsections summarize User responses.

4.1 Owner, Property Manager, and Occupant Information

The State of Vermont, with offices at 2 Governor Aiken Drive, Montpelier, Vermont, owns and operates the Subject Property. Ms. Emily Kisicki, Deputy Commissioner of the Vermont Department of Buildings and General Services, filled out the Owner Questionnaire.

No residential occupants are currently present at the Subject Property.

4.2 Environmental Liens

The Town reported no environmental cleanup liens filed against the Subject Property.

4.3 Activity and Use Limitations

The Town reported no Activity and Use Limitations (AULs) in place at the Subject Property.

4.4 Specialized Knowledge

The Town reported no specialized knowledge as it relates to the current and/or former use of the Subject Property.

4.5 Commonly Known or Reasonably Ascertainable Information

The Town reported no commonly known or reasonably ascertainable information about the Subject Property that would be indicative of releases or threatened releases.

4.6 Valuation Reduction for Environmental Issues

The Town reported no reduction in the value of the Subject Property due to real or perceived environmental issues.

4.7 Degree of Obviousness of Contamination

The Town reported no obvious indicators that point to the presence or likely presence of contamination at the Subject Property.

4.8 Reason For Performing Phase I ESA

The Town reported that the Phase I ESA is being conducted as part of environmental due diligence prior to the potential purchase of the Subject Property.

4.9 User-Provided Documents

The Town did not provide any additional documents for review pertinent to the identification of RECs.

5.0 RECORDS REVIEW

Performance of a Phase I ESA in accordance with the ASTM Standard Practice requires the review of practically reviewable publicly available records to define the regulatory history, physical setting, and history of use of the Subject Property, adjoining properties, and pertinent surrounding properties. The regulatory review is performed to understand the nature of any releases that have occurred within approximate minimum search distances of the Subject Property that have the potential to impact environmental media (i.e. soil, groundwater, and vadose zone) at the Subject Property. Physical setting information is reviewed to evaluate the general soil conditions and the presence and movement of groundwater. Historical information sources are evaluated to develop the historical Subject Property uses, to the extent feasible, back to the date of first development or 1940, whichever is earlier. These reviews help identify the likelihood that past releases and/or uses have led to RECs.

Weston & Sampson used a third-party data provider, Environmental Data Resources (EDR) of Shelton, Connecticut, to develop this information and meet the requirements of the ASTM Standard Practice. All data sources are defined in the following sections of this report and are referenced in **Appendices E, F, G, H, and I**.

Weston & Sampson may have reviewed other records. Any additional records that are reviewed are cited in the appropriate section of the report and in **Section 12.0**.

5.1 Physical Setting Records Review

In accordance with the ASTM Standard Practice, physical setting sources were reviewed to understand the nature of the topography, geology (soil and bedrock), and hydrogeology of the Subject Property. In addition, observations made during the Subject Property reconnaissance and information provided by EDR were consulted. In general, Weston & Sampson reviews available topographic, soil, and geologic maps, as well as the online Vermont ANR Atlas.

5.1.1 Topography

Topography of the Subject Property is flat. The Subject Property is situated approximately 400 feet above mean sea level. **Figure 1** depicts the Subject Property and surrounding topography based on the United States Geological Survey (USGS) Quadrangle 7.5-minute series topographic map.

5.1.2 Geology

Overburden soil and bedrock geology sources included observation during the Subject Property reconnaissance, the United States Department of Agriculture (USDA) Soil Conservation Service (SCS) information provided by EDR, the online Vermont ANR Atlas, and The Geologic Map of Vermont (Ratcliffe, N.M. et al, 2001).

5.1.2.1 Soil

Surficial soils at the Subject Property are classified as Alluvium from the modern era.

The Subject Property is also located within a Designated Urban Soil Zone as defined by the VTDEC and shown on the online ANR Atlas. These are areas in which the use of VTDEC urban background values for concentrations of polycyclic aromatic hydrocarbons (PAHs) in soil may be used when evaluating contaminant concentrations.

5.1.2.2 Bedrock

Bedrock geology at the Subject Property is mapped as a Carbonaceous phyllite member of the Ottauquechee Formation, dated to the Cambrian age. Bedrock was not observed during field reconnaissance.

5.1.3 Hydrogeology

The direction of local groundwater flow was inferred from a review of local surface topography. Weston & Sampson reviewed topographic maps to identify the nearest surface water bodies and VT ANR Atlas records for reports of groundwater elevations and flow directions.

5.1.3.1 Groundwater

It is anticipated that local groundwater flow is to the southeast toward the Winooski River.

5.1.3.2 Surface Water

The nearest surface water is the Winooski River, located approximately 1,210 feet southeast of the Subject Property.

5.2 Historical Records Review

For this Phase I ESA, historical property information was compiled and analyzed to develop a history of the previous uses of the Subject Property, adjoining properties, and surrounding area to help identify the likelihood of past uses having led to a REC for the Subject Property. EDR provided the following historical sources: Sanborn fire insurance maps, aerial photographs, topographic maps, and city directories.

5.2.1 Sanborn Fire Insurance Maps

Sanborn fire insurance maps were reviewed and are summarized in the table below. Fire insurance maps are included in **Appendix E**.

Sanborn Fire Insurance Maps Summary			
Year	Subject Property Comments	Adjoining Properties Comments	Surrounding Area Comments
1884 - 1889	A glass greenhouse, with what appears to be an associated underground furnace, is shown on the Subject Property. A "city water" source is also shown on the Subject Property.	A cistern is located immediately to the northeast of the Subject Property. Adjoining properties to the west and south are vacant fields. Adjoining properties to the east and north are primarily one- and two-story dwellings. An underground "Springfield Gas Machine" (an early lighting system powered by gasoline) is shown approximately 100 feet to the northeast.	The Surrounding Area consists of primarily one- and two-story dwellings. The "C.C Warren Stock Farm" is mapped to the south. A park is mapped to the east. A railroad passenger depot is mapped to the northeast. North of Park Row, there are several commercial buildings mapped.
1894	No significant changes.	No significant changes.	The property formerly labeled "C.C Warren Stock Farm" is now labeled "Vermont Insane Asylum Farm".
1899	The Subject Property is undeveloped.	The "Vermont State Hospital for the Insane" is located to the west and south.	"Vermont Insane Asylum Farm" is no longer pictured. A different farm is mapped to the north of the Subject Property. The Waterbury Hotel is pictured to the northeast.
1904 - 1909	The building which would become known as Wasson Hall is first shown on the Subject Property, labeled as a Female Nurses Dormitory.	No significant changes.	No significant changes.

Year	Subject Property Comments	Adjoining Properties Comments	Surrounding Area Comments
1919	Two sheds and a residential garage associated with residences along South Main Street appear to encroach onto the Subject Property footprint.	No significant changes.	No significant changes.
1926	Another residential garage is shown on the Subject Property.	No significant changes.	No significant changes.
1948	The building which would become known as Stanley Hall is first shown on the Subject Property, labeled as a second Female Nurses Dormitory. An underground passageway constructed of concrete now connects the building that would become known as Wasson Hall to the nearby State hospital complex. A dwelling is partially pictured on the Subject Property in the southern corner.	No significant changes.	Water works auxiliary supply well and pump station is mapped on the northeast side of the park.
1962	The two nurse's dormitories are labeled Stanley and Wasson Halls for the first time.	No significant changes.	No significant changes.

5.2.2 Topographic Maps

Topographic maps were reviewed and are summarized in the table below. Topographic maps are included in **Appendix F**.

Topographic Maps Summary				
Year	Quad	Subject Property Comments	Adjoining Properties Comments	Surrounding Area Comments
1919	Montpelier	The Subject Property does not appear on this topographic map.	Adjoining properties do not appear on this topographic map.	The Winooski River is shown to the south. A railroad runs parallel on the north side of the Winooski River.
1921	Richmond	While it is somewhat unclear based on the level of detail, the Subject Property appears to be developed with two structures.	Adjoining properties are developed with what appear to be residential buildings to the north, and east, with the State Insane Hospital to the south and west.	The Surrounding Area appears to be densely developed along Main Street. The Winooski River runs northwest to southeast. A railroad and Route 2 run parallel to the north of the river.
1944	Camels Hump, Montpelier	The Subject Property appears developed, but the details of buildings are unclear.	The Adjoining Properties appear developed, but the details of buildings are unclear.	No significant changes.
1948	Waterbury	Wasson Hall is pictured on the Subject Property.	Adjoining properties are developed with what appear to be residential buildings to the north, and east, with the State Insane Hospital to the south and west.	No significant changes.

Year	Quad	Subject Property Comments	Adjoining Properties Comments	Surrounding Area Comments
1968	Middlesex	The Subject Property does not appear on this topographic map.	The Adjoining Properties do not appear on this topographic map.	No significant changes.
1976, 1980	Middlesex, Waterbury	No significant changes.	No significant changes.	No significant changes.
2012 - 2021	Waterbury, Middlesex	Individual buildings are not shown on this topographic map.	Individual buildings are not shown on this topographic map.	Individual buildings are not shown on this topographic map.

5.2.3 Aerial Photos

Aerial photographs were reviewed and are summarized in the table below. Aerial photographs are included in **Appendix G**.

Aerial Photos Summary			
Year	Subject Property Comments	Adjoining Properties Comments	Surrounding Area Comments
1942	Wasson Hall is pictured on the southern corner of the Subject Property.	The State Hospital adjoins the Subject Property to the south and west. Adjoining properties to north and east are developed with multiple residential-sized buildings.	The Surrounding Area appears to be primarily residential.
1960	Details of the Subject Property are not discernible on this aerial photograph.	No significant changes.	No significant changes.
1965	Details of the Subject Property are not discernible on this aerial photograph.	Details of this aerial image cannot be discerned due to poor image quality.	The details of this aerial image are not discernible due to poor image quality.
1976 - 1986	Stanley and Wasson Halls are visible on the Subject Property.	No significant changes.	No significant changes.
1996	No significant changes.	No significant changes.	There has been an increase in development to the northeast of the Subject Property.
2006 - 2011	A dwelling formerly visible on the southern corner of the Subject Property is no longer depicted.	No significant changes.	No significant changes.
2014	No significant changes.	The Vermont State Hospital/Offices complex to the west of the Subject Property appears to be undergoing significant renovations.	No significant changes.
2018	No significant changes.	No significant changes.	No significant changes.

5.2.4 City Directories

City directories were reviewed and are summarized in the table below. City directories are included in **Appendix H**.

City Directories Summary			
Year	Subject Property Comments	Adjoining Properties Comments	Surrounding Area Comments
1992 - 2000	The Subject Property is not listed.	An Adjoining Property to the north is listed as residential under the ownership of EP Carr.	The Surrounding Area is listed as commercial and residential properties.

Year	Subject Property Comments	Adjoining Properties Comments	Surrounding Area Comments
2005 - 2010	The Subject Property is not listed.	An Adjoining Property to the north is listed as residential under the ownership of Elizabeth P Carr.	The Surrounding Area is listed as commercial and residential properties.
2014 - 2017	The Subject Property is not listed.	An Adjoining Property to the north is listed as residential under the ownership of Michael G Griffith.	The Surrounding Area is listed as commercial and residential properties.
2022	The Subject Property is not listed.	The adjoining property to the south and west are listed as multiple listings including Alice Kennedy, Athanasia Boskailo, Brianne Renadette, Building Division, Hillary Hill, the State of Vermont, the State of Vermont Health Access Department, Vermont Buildings and General Services Department, and Vermont State Government. An adjoining property to the north is listed as residential under the ownership of Morgan Griffith.	The Surrounding Area is listed as commercial and residential properties.

5.2.5 Other Land Use Records

No other land use records were reviewed as a part of this Phase I ESA because adequate historical information was obtained from other sources.

5.2.6 Historical Records Review Summary

The following historical use summary has been compiled from a review of Sanborn Fire Insurance Maps, aerial photographs, topographic maps, city directories, and other historical records referenced in this section.

The earliest identified development of the Subject Property was as a greenhouse with an associated furnace and a city water source as early as 1884. Wasson Hall was reportedly constructed in 1901 as a dormitory for nurses associated with the adjoining "Vermont State Hospital for the Insane". Stanley Hall was reportedly constructed in 1948 as a dormitory. An underground passageway connected Wasson Hall to the adjoining State Hospital/Offices complex. Dwellings, wood sheds, and residential garages associated with residences along South Main Street have been located on the Subject Property footprint in the early 1900s. Stanley and Wasson Halls were demolished in 2021, and the Subject Property has been used as a parking lot since.

The surrounding area has been densely developed for residential use, apart from the State Hospital/Office Complex southwest of the Subject Property, since the late 1800s.

5.3 Standard Environmental Records Review

A review of standard regulatory databases maintained by federal, state, and tribal offices was completed through EDR. The databases were searched for properties with reported environmental conditions located within approximate minimum search distances as specified by the ASTM Standard Practice. As a part of this regulatory review, other non-ASTM standard database listings reported by EDR may have also been evaluated. In these cases, this section includes a supplemental discussion of any findings and our opinion as it relates to the identification of RECs. The detailed EDR Radius report, including the mapping of results and limitations of the search criteria, is contained in **Appendix I**.

The databases use geocoded information to identify the coordinates of the properties or to check the street addresses of practically reviewable non-geocoded orphan properties located within the same zip code. The EDR report defines acronyms that are not explicitly defined in this discussion, lists the names of all of the databases that were searched, the date information was last updated by EDR, and the date information was last updated by the original source.

Plotted locations of all database listings are not always accurate. For listings that are suspected to be inaccurate, Weston & Sampson uses the best available data when evaluating listing locations.

The table below summarizes the number of properties identified for each database. Available records for each of the identified listings were reviewed to assess the potential to impact the Subject Property. In general, releases with sources that are proximate to, and hydraulically upgradient of, the Subject Property have the greatest potential to impact it. Weston & Sampson reviewed the location of each listing to determine if it met these criteria. If one or more of the following conditions were met, the database listing may have been excluded from further consideration:

- Hydrogeologically isolated from the Subject Property (e.g., opposite bank of a river);
- At such distance that migration of contaminants to the Subject Property is unlikely (i.e. greater than 0.25-mile upgradient for hazardous substance sites and greater than 500 feet for petroleum sites); or
- Groundwater flow from the listed property is away from the Subject Property.

Those listings that were not excluded were evaluated in more detail to assess if they pose a threat. For these listings, summary tables are provided that include Weston & Sampson's opinion as to whether the Subject Property is likely to be impacted. References to VTDEC reports that were reviewed are included in **Section 12.0**.

The Subject Property was not identified in any databases searched by EDR.

Several database listings associated with adjoining and nearby properties were identified as requiring further review. These listings are discussed in the detail summary tables below. No other listings, including unmapped 'orphan' listings, were identified by Weston & Sampson as likely to have current or former releases with the potential to migrate to the Subject Property.

Map Findings Summary								
Database	Target Property	Search Distance (Miles)	Listings <1/8-mile	Listings 1/8-1/4-mile	Listings 1/4-1/2-mile	Listings 1/2-1-mile	Listings >1-mile	Total Listings
SEMS-ARCHIVE		0.5	1	0	0	NR	NR	1
RCRA-VSQQ		0.25	3	3	NR	NR	NR	6
UST FINDER RELEASE		0.5	0	3	2	NR	NR	5
RCRA NonGen / NLR		0.25	6	4	NR	NR	NR	10
EDR Hist Auto		0.125	2	NR	NR	NR	NR	2
UST FINDER		0.25	3	3	NR	NR	NR	6
E MANIFEST		0.25	1	3	NR	NR	NR	4
VT MANIFEST		0.25	3	3	NR	NR	NR	6
VT LUST		0.5	1	8	3	NR	NR	12
VT LAST		0.5	0	1	2	NR	NR	3
NY MANIFEST		0.25	1	1	NR	NR	NR	2
VT VAPOR		0.5	0	1	1	NR	NR	2
VT SHWS		1	1	2	4	1	NR	8
VT BROWNFIELDS		0.5	0	1	0	NR	NR	1
VT HW GEN		0.25	2	2	NR	NR	NR	4
VT INST CONTROL		0.5	1	0	0	NR	NR	1
VT SWF/LF		0.5	0	0	1	NR	NR	1
VT UST		0.25	5	10	NR	NR	NR	15
VT AST		0.25	1	4	NR	NR	NR	5

Subject Property

Site Name	WATERBURY STATE COMPLEX
Databases	RCRA NonGen / NLR
Address	30 PARK ROW
Distance (ft.)	Greater than 100 feet
Direction	Southwest
Elevation	Lower
Comments	This listing identifies the Waterbury State Complex as a site that handles hazardous waste. The complex is verified as "not a generator." As this facility is recorded to not generate hazardous waste, it is unlikely that environmental media at the Subject Property has been affected by this use. Note that while this listing is noted to be to the east of the Subject Property in the database reports, this is incorrectly geolocated and the listings are actually to the southwest.

Site Name	HANKS BLDG WATERBURY COMPLEX
Databases	UST
Address	103 SOUTH MAIN STREET
Distance (ft.)	Greater than 100 feet
Direction	Southwest
Elevation	Lower
Comments	This listing pertains to multiple UST removals at a building within the State Hospital/Offices complex. 1988 - Six USTs of various sizes were removed. They contained gasoline, fuel oil #2 and #4, and fuel oil #5 and #6. All but two were reported to be in good or fair condition upon removal. One 550-gallon gasoline UST and one 30,000-gallon fuel oil #5 and #6 UST were reported to have been leaking. 2014 - A 300-gallon UST was removed. The tank was reported to be in poor condition and contamination of fuel oil #2 and #4 was reported. 2015 - Four USTs of various sizes and contents were removed. All tanks were reported to be in good condition upon removal. While a number of USTs have been removed from this facility, these tanks are downgradient of likely groundwater flows in the vicinity of the Subject Property. Therefore, these USTs are unlikely to affect environmental media at the Subject Property. Note that while these listings are noted to be to the east of the Subject Property in the database reports, this is incorrectly geolocated and the listings are actually to the southwest.

Site Name	VT DEPARTMENT OF BGS
Databases	AST, TIER 2, AIRS
Address	103 SOUTH MAIN STREET
Distance (ft.)	Greater than 100 feet
Direction	Southwest
Elevation	Lower
Comments	AST - This listing details registered ASTs located at the State Hospital/Offices complex, used by the VTDEC laboratory. Chemicals included nitric acid, argon, acetone, ethanol, methanol, nitrogen, helium, acetonitrile, and methylene chloride. AIRS - This listing categorizes the State Office Complex as a major stationary source of air pollution. TIER 2 - This database identifies the VT Department of Buildings & General Services, the VT Department of Environmental Conservation Laboratory, and the Department of Public

Comments	Safety, housed within the Waterbury State Office Complex as facilities that store or manufacture hazardous materials. Various chemicals and chemical mixtures associated with these departments are listed, including road salt and gravel, various lab chemicals, lead acid batteries in vehicles. As releases associated with these chemicals have not been recorded in the State Hazardous Waste Site database, these listings are unlikely to affect environmental media at the Subject Property. Note that while these listings are noted to be to the east of the Subject Property in the database reports, this is incorrectly geolocated and the listings are actually to the southwest.
-----------------	---

Site Name	VT STATE HOSPITAL
Databases	RCRA NonGen / NLR
Address	103 SOUTH MAIN ST
Distance (ft.)	Greater than 100 feet
Direction	Southwest
Elevation	Lower
Comments	This listing identifies the State Hospital/Offices complex as a very small quantity generator of hazardous materials. As releases associated with these chemicals have not been recorded in the State Hazardous Waste Site database, this listing is unlikely to affect environmental media at the Subject Property. Note that while these listings are noted to be to the east of the Subject Property in the database reports, this is incorrectly geolocated and the listings are actually to the southwest.

Site Name	VT DEPT OF AGRICULTURE LAB
Databases	NY MANIFEST, RCRA NonGen / NLR
Address	103 S MAIN ST
Distance (ft.)	Greater than 100 feet
Direction	Southwest
Elevation	Lower
Comments	RCRA NonGen / NLR - This listing identifies the Vermont Department of Agriculture as a verified non-generator. Historically, it has been identified as a very small quantity generator (formerly conditionally-exempt small quantity generator). NY Manifest - This listing pertains to the transport and treatment/disposal of hazardous waste from the Vermont State Offices and Department of Agriculture. Multiple drums of ignitable waste were transported off-site in 1990 and 1998 to be treated or disposed of. As releases associated with these chemicals have not been recorded in the State Hazardous Waste Site database, these listings are unlikely to affect environmental media at the Subject Property. Note that while these listings are noted to be to the east of the Subject Property in the database reports, this is incorrectly geolocated and the listings are actually to the southwest.

Site Name	VT ANR DEC RA ENVIRONMENTAL LAB
Databases	INST CONTROL, SHWS, TIER 2, SPILLS, VT MANIFEST, FINDS, ECHO, RCRA NonGen / NLR
Address	103 SOUTH MAIN
Distance (ft.)	Greater than 100 feet
Direction	Southwest
Elevation	Lower

Comments	SHWS - This database identifies a state hazardous waste site. The listing identifies contamination of soils impacted by polycyclic aromatic hydrocarbons and metals.
	INST CONTROL - This database lists sites with institutional controls. It pertains to the SHWS listing above but does not specify the controls selected.
	SPILLS - This database details hazardous material spills. There are several listings included dating from 1998 to 2014.
	RCRA - This location is listed as a verified non-generator. Historically, it has been a very small quantity generator and a large quantity generator. In 2011, the facility received notices of violations. The facility returned to compliance following the violations.
	FINDS - Identifies this location as a facility of interest due to the generation, transport, use, storage, disposal, and treatment of hazardous waste.
	ECHO - This database provides enforcement and compliance information. At the date of last compliance monitoring in 2011, there were no violations identified.
	VT MANIFEST - This listing details the transportation of hazardous waste for disposal.
	TIER 2 - This database identifies the VTDEC laboratory and VT Department of Public Safety laboratory, as a facilities that store or manufacture hazardous materials.
	Weston & Sampson requested documentation from the VTDEC for a number of releases that occurred at the State Hospital/Offices complex and are associated with these listings. Each of these releases occurred down- or cross-gradient of groundwater flows in the vicinity of the Subject Property and therefore are unlikely to affect environmental media at the Subject Property. See Section 5.5 for additional discussion of response actions associated with these releases.
	Note that while these listings are noted to be to the east of the Subject Property in the database reports, this is incorrectly geolocated and the listings are actually to the southwest.

Site Name	CC WARREN HOUSE
Databases	UST FINDER, UST
Address	87 SOUTH MAIN STREET
Distance (ft.)	182
Direction	Northeast
Elevation	Higher
Comments	This listing pertains to a UST formerly located northeast of the Subject Property. The tank was removed in 2004 and was reported to be in fair condition upon removal. As no evidence of a release related to this tank was reported upon removal, it is unlikely that environmental media at the Subject Property has been impacted by this listing.

5.4 Local Records

Weston & Sampson made records requests with various Waterbury offices including the Clerk's Department, and reviewed Tax Assessors records. Records requests were made on August 13, 2025. Pertinent findings are summarized in the following subsections. Copies of relevant documents reviewed are provided in **Appendix J**.

5.4.1 Tax Assessor

Weston & Sampson performed a file review with the Waterbury Assessors Office on August 13, 2025. Copies of any relevant records obtained are included in **Appendix J**.

5.4.2 Fire Department

Records requests with the Waterbury Fire Department were not conducted as it was determined that they did not maintain records pertinent to the identification of RECs at the Subject Property. Weston & Sampson searched available state records including various VT ANR databases in the absence of local records.

5.4.3 Health Services Department

The Town of Waterbury does not have a Health Services Department. Weston & Sampson searched available state records including various VT ANR databases in the absence of local records relevant to environmental conditions at the Subject Property, including the storage and/or use of petroleum products and hazardous substances. No pertinent information was identified.

5.4.4 Inspectional Services Department

The Town of Waterbury does not have an Inspectional Services Department. Weston & Sampson searched available state records including various VT ANR databases in the absence of local records. No relevant information concerning the identification of RECs was identified.

5.4.5 Electric Utility

Weston & Sampson observed pole-mounted transformers with "NO PCB" stickers on the Subject Property during field reconnaissance. No evidence of a release from these transformers was observed. Weston & Sampson did not attempt to contact the local power utility as documented releases from this transformer would have been identified in the Vermont Hazardous Sites database.

5.5 Other Environmental Records

Weston & Sampson may consult other environmental records, if necessary, to develop the regulatory history of the Subject Property and surrounding area. In some cases, other records are reviewed to understand the specific nature of certain database listings. For this Phase I ESA, Weston & Sampson requested documentation from VTDEC for a number of releases that occurred at the State Hospital/Offices complex. All of these releases were determined to be located downgradient or crossgradient of the Subject Property, and it is considered unlikely that they would have impacted environmental media at the Subject Property.

SMS #2014-4543 & WMD2014-419

Impacted soils containing PAHs and metals associated with Urban Fill were identified near the former powerhouse of the State Hospital/Offices complex. Additional Urban Fill—impacted soils comprised a berm along the Winooski River, constructed for flood control. These impacts were discovered during construction and earthwork activities.

SMS #921288

Also near the former powerhouse, soil impacted with petroleum-related compounds and PAHs was identified during removal of a heating oil UST. Excavated soil was stockpiled for potential reuse as subbase for a recreation path or beneath a soil cap, though the final disposition of this material is unknown.

2014WMD397

Petroleum-related contamination was identified during excavation for a telecommunications vault near the former "grounds shop" at the State Hospital/Offices complex.

1979 Fuel Oil Spill

Approximately 250 gallons of #6 fuel oil were spilled at the complex in 1979 during an overfill event. The spill was reportedly cleaned up, though details are unavailable. With no further information, impacts are assumed to have been remediated, and no further action is required.

2009WMD055

A release of 1,200 gallons of #6 fuel oil occurred at the former powerhouse when tank fill and vent lines were confused. Impacted soils and oils were removed and disposed of off-site.

2011WMD617

A spill of 200—300 gallons of propylene glycol occurred during Tropical Storm Irene. Impacted soils were excavated and transported off-site for disposal.

2011WMD641

A release of hydraulic oil occurred during Tropical Storm Irene; no further information is available.

2002WMD054

A release of 200 gallons of #6 fuel oil occurred at the former powerhouse due to UST overfilling. The database indicates a report was received, though no further information is available.

1998WMD173

Waste oil and impacted absorbent pads were discovered in a catch basin in the parking lot of the Weeks Building, approximately 500 feet from the Subject Property. While connectivity to the Subject Property's stormwater system has not been assessed, dumped materials were apparently removed without issue.

2011WMD741

Displaced propane and acetylene tanks were identified during Tropical Storm Irene response activities. The tanks were removed, and no related environmental impacts were noted.

2011WMD863

Approximately 600 gallons of propylene glycol were released to underground piping at the Agricultural Building.

6.0 INTERVIEWS

To the extent practicable, Weston & Sampson interviews individuals with knowledge of current and past operations at the Subject Property. For this Phase I ESA, Weston & Sampson conducted interviews with a representative of the current owner. Interviews were performed via a written questionnaire. Questions were focused on information that would lead to the identification of RECs in connection with the Subject Property. Pertinent information garnered during the interviews is summarized in the following subsections.

6.1 Current Owner

Ms. Emily Kisicki, of the State of Vermont Department of Buildings and General Services, was interviewed regarding the current and former use of the Subject Property. No findings pertinent to the identification of RECs were reported.

6.2 Key Site Manager

No Key Site Manager was identified for the purposes of this report.

6.3 Current Occupants

The Subject Property does not have any current residential occupants.

6.4 Current Operators

The Subject Property is operated by the State of Vermont.

6.5 Past Owners

Past owners were not interviewed during this Phase I ESA because they were not identified by the current Owner.

6.6 Local Government Officials

Weston & Sampson interviewed no local government officials because Waterbury department officials were deemed unlikely to have a direct working knowledge of past operations at the Subject Property. For this reason, records requests were made to several Waterbury departments. The intent of these file reviews is to procure information that might aid in the identification of RECs that might exist on the Subject Property. Pertinent information garnered from the local file reviews is summarized in **Section 5.4**.

6.7 Other Individuals

Weston & Sampson corresponded with Mr. James Donaldson, Program Manager of the Spill Program for VTDEC. Mr. Donaldson provided information regarding petroleum-impacted sediment and water that was previously staged on the Subject Property during flood response activities. The following pertinent information was provided:

- Sediments generated from flooded properties around central Vermont were staged on the paved portion of the Subject Property on polyethylene sheeting in 2023 and 2024.
- Staged materials were covered daily until all cleanups were completed and the stockpiled material was shipped for disposal.
- Petroleum-impacted sediments staged at the Subject Property were disposed of as non-hazardous daily cover.
- In 2024, several fracturing tanks (frac tanks) were staged on the Subject Property, used to consolidate petroleum-impacted water generated from flooded properties.
- One load of petroleum-impacted water was shipped off-site for disposal in 2024.

- The remaining petroleum-impacted water was treated via phase separation and granular activated carbon (GAC) treatment before being discharged to a catchbasin that is located on the Subject Property in 2024.
- No spills were reported associated with impacted media staged at the Subject Property in 2023 or 2024.
- Members of the VTDEC spill program regularly visited the Subject Property while it was being utilized for waste storage and treatment.

All materials were managed under VTDEC oversight, contained on polyethylene sheeting on asphalt paving or within frac tanks, and subsequently transported off-site for proper disposal or treated prior to discharge. No spills or releases were reported in association with these activities, and VTDEC staff regularly inspected the Subject Property during use. Based on these controls and regulatory oversight, there is no evidence of a release to the environment at the Subject Property. Therefore, this condition does not constitute a Recognized Environmental Condition (REC). Correspondence between Weston & Sampson and Mr. Donaldson is included in **Appendix K**.

Weston & Sampson also corresponded with Mr. Steven Hubbs, Environmental Health & Safety Coordinator for Vermont Buildings and General Services. Mr. Hubbs provided documentation associated with the demolition of the Stanley and Wasson Halls. The following pertinent information was provided:

- Stanley Hall historically had a laundry room in the basement, with drains that exited to a sump pit, also in the basement of the former hall. Dry wells were historically located on the Subject Property.
- The elevator historically attached to Stanley Hall was reportedly constructed in 1984.
- A courthouse historically located on the southwest boundary of the Subject Property reportedly burned down.
- A residential garage was historically located on the Subject Property. No additional information was available.
- An emergency generator with a 225-gallon diesel AST was historically located on the Subject Property.

Although Stanley Hall historically contained a laundry room with drains discharging to a basement sump and dry wells were reportedly located on the Subject Property, there is no evidence that hazardous substances were handled, stored, or discharged in connection with dormitory laundry operations. Dormitory laundry facilities typically used detergent-based cleaning agents, which are not considered hazardous substances. No records of spills, releases, or complaints were identified in regulatory files, and the features themselves were removed during the demolition of Stanley and Wasson Halls. In the absence of documented use of hazardous cleaning solvents (e.g., chlorinated dry-cleaning chemicals) or evidence of a release, the historical presence of a laundry sump and/or dry wells is not considered a REC.

The Toxic Substances Control Act (TSCA), regulating the use of PCBs, was enacted in 1978. A 43-gallon hydraulic oil reservoir associated with an elevator was formerly located on the Subject Property. Because the elevator was reportedly constructed in 1984, it is unlikely that its hydraulic oil reservoir contained PCB-containing fluids. Therefore, the historical presence of this reservoir is not considered a REC.

The fire that destroyed the courthouse on the Subject Property boundary may have resulted in the deposition of PAHs to surficial soil. Potential PAH impacts from a historical fire do not constitute a release and therefore are not considered a REC. However, should contamination related to this fire be encountered, impacted media would require appropriate management in accordance with state and federal regulations during any future redevelopment.

Residential garages were historically located on the Subject Property; however, this use does not meet the ASTM standard of presenting "likely" impacts based on the experience of the environmental professional. Therefore, this historical use is not considered a REC.

Any releases from the former emergency generator would have been documented in the Vermont Hazardous Sites database. In the absence of such records, this feature is unlikely to have impacted environmental media at the Subject Property and is not considered a REC.

Relevant records provided by Mr. Hubbs are included in **Appendix K**.

7.0 OTHER ENVIRONMENTAL CONSIDERATIONS

This section is reserved for a discussion of asbestos-containing materials (ACM), lead-based paint (LBP), and polychlorinated biphenyls (PCBs) in building materials. Asbestos abatements were performed during the demolition of the Stanley and Wasson Halls, which were historically located on the Subject Property. Steam tunnels, which were frequently constructed using ACM, were historically present in the subsurface of the Subject Property. Assessment of lead and PCBs in building materials was not conducted during demolition.

While the scope of this report did not include an assessment of building materials located within the former structures, current impacts to the Subject Property associated with these historical building materials cannot be ruled out. If encountered, impacts related to these materials would require appropriate management under state and federal regulations during any future redevelopment actions conducted at the Subject Property.

8.0 DATA GAPS

A data gap is a lack of, or inability to obtain, required information despite good faith efforts by the Environmental Professional. Significant data gaps are data gaps that affect the ability of the Environmental Professional to identify recognized environmental conditions. The following data gaps were identified:

- Data failure was encountered during the historical use source review related to the 5-year interval requirement.
- The historical use review did not identify Subject Property use back to the date of the original development of the Subject Property.
- Past owners and occupants were not interviewed during this Phase I ESA.

It is Weston & Sampson's opinion that these data gaps do not represent significant data gaps because other information was able to be developed to suggest the nature of original Subject Property use and to define the continuity of use.

9.0 FINDINGS AND OPINIONS

A summary of relevant environmental findings, along with Weston & Sampson's professional opinions, are provided below:

- The earliest identified development of the Subject Property was as a greenhouse with an associated furnace and a city water source as early as 1884. Wasson Hall was reportedly constructed in 1901 as a dormitory for nurses associated with the adjoining "Vermont State Hospital for the Insane". Stanley Hall was reportedly constructed in 1948 as a dormitory. An underground passageway connected Wasson Hall to the adjoining State Hospital/Offices complex. Dwellings, wood sheds, and residential garages associated with residences along South Main Street have been located on the Subject Property footprint in the early 1900s. Stanley and Wasson Halls were demolished in 2021, and the Subject Property has been used as a parking lot.
- The surrounding area has been densely developed for residential use, apart from the State Hospital/Office Complex southwest of the Subject Property, since the late 1800s.
- Petroleum-impacted sediment and water were staged on the Subject Property during flood response activities under VTDEC oversight. Materials were contained on polyethylene sheeting or in frac tanks, then disposed of off-site or treated prior to discharge. No spills or releases were reported, and VTDEC staff regularly inspected the Subject Property. Based on these controls, there is no evidence of a release; therefore, this condition is not considered a REC.
- Stanley Hall historically contained a laundry room discharging to a basement sump, and dry wells were reportedly located on the Subject Property. Dormitory laundries typically used detergent-based agents, not hazardous solvents, and no evidence of spills, releases, or complaints was identified. These features were removed during the demolition of Stanley and Wasson Halls. In the absence of evidence of hazardous substance use or release, this condition is not considered a REC.
- A 43-gallon hydraulic oil reservoir associated with an elevator (constructed in 1984) was formerly located on the Subject Property. Because TSCA (which regulates PCBs) was enacted in 1978, it is unlikely that the reservoir contained PCB fluids. This feature is not considered a REC.
- A structure historically located at the Subject Property boundary were destroyed by fire, which may have deposited PAHs in surficial soils. While this does not constitute a release, potential soil impacts would require management under state and federal regulations during redevelopment. This condition is considered a BER, a condition that, while not defined as a REC, may still have a material impact on a property's business operations, financial obligations, or redevelopment potential.
- Residential garages were historically located on the Subject Property; however, this use does not meet the ASTM standard of presenting "likely" impacts based on the experience of the environmental professional. Therefore, this historical use is not considered a REC.
- Demolition preparatory work identified ACM in the buildings historically located on the Subject Property. While these materials were remediated as required, the historical presence of hazardous building materials (ACM or otherwise) indicates the potential for residual impacts in environmental media at the Subject Property. While not considered releases under the current standard Phase I standard (ASTM E1527-21), their potential presence in environmental media at the Subject Property represents a BER.
- The Subject Property is located within a VTDEC-designated Urban Background Area, where subsurface soils commonly contain arsenic, lead, and PAHs unrelated to specific releases. While not a REC, such impacts would require management if encountered during redevelopment and represent a BER.
- No significant data gaps have been identified for this ESA.

10.0 CONCLUSIONS

We have performed a Phase I Environmental Site Assessment in conformance with the scope and limitations of the ASTM Standard Practice of the Former Stanley & Wasson Halls Parcel located at Former Stanley & Wasson Halls Parcel, Waterbury, Vermont. Any exceptions to, deletions from, this practice are described in Section 1.0. The assessment has revealed no evidence of recognized environmental conditions in connection with the Subject Property. We have identified the following BERs, conditions that, while not defined as RECs, may still have a material impact on a property's business operations, financial obligations, or redevelopment potential.

- Potential soil impacts from a historical fire at the Subject Property boundary.
- Potential soil impacts from hazardous building materials associated with the former Subject Property buildings.
- Potential soil impacts based on the Subject Property's location in an Urban Background Area, where subsurface soils commonly contain arsenic, lead, and PAHs unrelated to specific releases.

No Significant Data Gaps were identified as part of this Phase I ESA.

It is Weston & Sampson's opinion that no additional investigation is warranted at the Subject Property.

11.0 SIGNATURES OF THE ENVIRONMENTAL PROFESSIONAL


This ESA was overseen by [a] Qualified Environmental Professional[s] as defined in the ASTM Standard Practice, CERCLA, and the EPA AAI Final Rule. Qualifications for the Environmental Professional[s] are included in Appendix L.

Environmental Professional Statement

[I/We] declare that, to the best of [my/our] professional knowledge and belief, [I/We] meet the definition of Environmental Professional as defined in § 312.10 of 40 CFR § 312. [I/We] have the specific qualifications based on education, training, and experience to assess a property of the nature, history, and setting of the subject property. [I/We] have developed and performed the all appropriate inquiries in conformance with the standards and practices set forth in 40 CFR § 312.

Authored by:

Taylor Smith, CHMM
Project Environmental Scientist

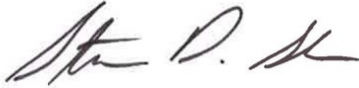Reviewed by:

Steven D. Shaw
Regional Manager

12.0 REFERENCES

ASTM E1527-21, 2021, Standard Practice for Environmental Site Assessments: Phase I Environmental Site Assessment Process, published by ASTM, West Conshohocken, PA.

Buildings and General Services. (2008, January). Inventory of State-Owned SPCC Tanks [PDF]. Buildings and General Services, State of Vermont.

Buildings and General Services. (2020, August). BGS - 190047 - Stanley Hall and Wasson Hall Building Deconstruction [PDF]. Buildings and General Services, State of Vermont.

Enpro. (2012, March 16). Tropical Storm Irene Waterbury State Office Complex Soil/Sediment Disposal Report [PDF]. Vermont Agency of Natural Resources.

Environmental Data Resources, Inc., The EDR Radius Map Report with GeoCheck, Historical Topographic Map Report, Aerial Photo Decade Package Report, City Directory Image Report, and Historical Fire Insurance Maps, [Inquiry Number 8057525, dated July 25, 2025].

Freeman French Freeman. (2019, August 21). Historic Resource Documentation Package, Stanley Hall [PDF]. Buildings and General Services, State of Vermont.

Freeman French Freeman. (2019, November 2019). Historic Resource Documentation Package, Wasson Hall [PDF]. Buildings and General Services, State of Vermont.

Ratcliffe, NM, Stanley, RS, Gale, MH, Thompson, PJ, and Walsh, GJ, 2011, Bedrock Geologic Map of Vermont: USGS Scientific Investigations Series Map 3184. 3 sheets, scale 1:100,000. Accessed Via the VT ANR Natural Resources Atlas website <http://anrmaps.vermont.gov/websites/anra5/>.

Ross Environmental Associates, Inc. (2014, October 21). Building Debris and Contaminated Soil — Waterbury State Office Complex (VT DEC Spill # WMD2014-419) [PDF]. Vermont Agency of Natural Resources.

Ross Environmental Associates, Inc. (2014, October 21). Petroleum Contaminated Soil Removal — Waterbury State Office Complex (VT DEC Spill # WMD2014-397) [PDF]. Vermont Agency of Natural Resources.

Vermont Department of Environmental Conservation. Environmental Research Tool (ERT). Retrieved from <https://anrweb.vt.gov/DEC/ERT/Default.aspx>, January 2019.

Charles Grenier Consulting Engineers. (1990, September). Vermont State Hospital and Office Complex Utility & Topographical Survey [PDF]. Buildings and General Services, State of Vermont.

Figures

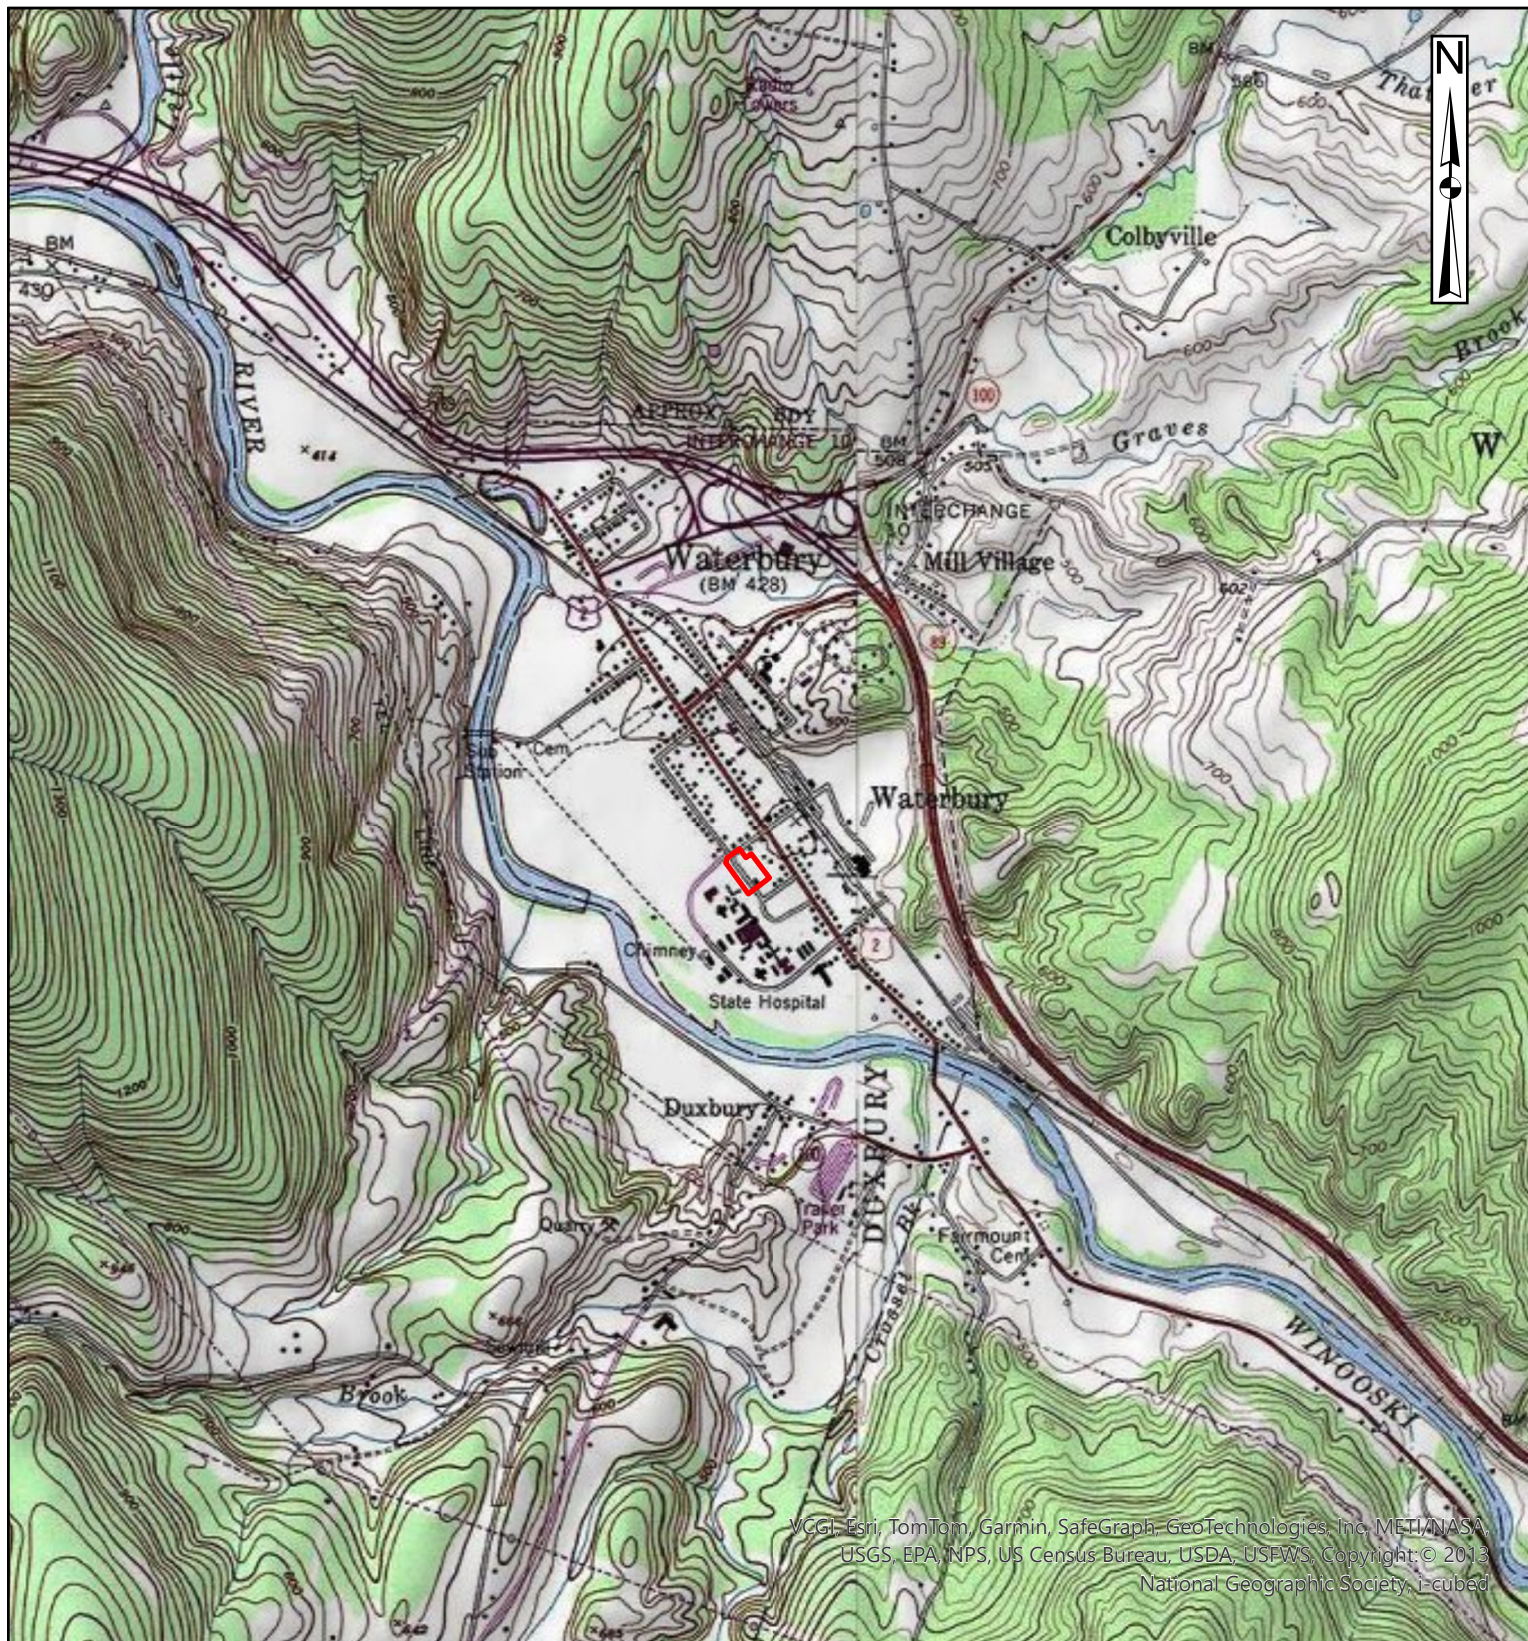


FIGURE 1
FORMER STANLEY & WASSON HALLS PARCEL - PARK ROW
WATERBURY, VERMONT

LOCUS MAP

Legend

Subject Property

0 0.13 0.25 0.5 0.75 1
Miles

Weston & SampsonSM



FIGURE 2
FORMER STANLEY & WASSON HALLS PARCEL - PARK ROW
WATERBURY, VERMONT

SITE MAP

Legend

Subject Property

0 25 50 100 150 200
Feet

Weston & Sampson

Appendix A:

Scope of Services

July 18, 2025

98 South Main Street, Suite 2, Waterbury, VT 05676
Tel: 802.244.5051

Tom Leitz - Waterbury Municipal Manager
28 North Main Street
Waterbury, VT 05676

Re: Proposal: Former Stanley and Wasson Halls Parcel Phase I ESA – Waterbury, Vermont

Dear Mr. Leitz:

Weston & Sampson is pleased to submit this Scope of Services and Cost Estimate for a Phase I Environmental Assessment (ESA) of 1.7-acre parcel along Park Row at the southern end of Randall Street, where the former Vermont State Hospital's Stanley and Wasson Halls were located, in Waterbury, Vermont (the Subject Property). The two buildings were demolished in spring 2021.

The Phase I ESA will be conducted in accordance with the EPA All Appropriate Inquiries (AAI) and ASTM E1527-21 standard. The Phase I ESA will identify Recognized Environmental Conditions (RECs) at the Site and evaluate the potential for the release of oil and/or hazardous materials (OHM) to the environment as well as recommend, if warranted, additional environmental investigations.

Scope of Services:

A detailed scope of services specifying the work to be performed and your responsibilities is included in **Attachment A**. The following general scope of services will be performed for this project:

- Task 1: Historical, Environmental Site Review, Interviews
- Task 2: Database Review
- Task 3: Site Inspection/Reconnaissance
- Task 4: Questionnaires
- Task 5: Phase I ESA Report
- Task 6: Recommendations to Client regarding further investigations.

Please also refer to "User Responsibilities" in **Attachment A**. It is important for you to provide this required information for us to meet the ASTM and EPA standards.

Cost Estimate and Schedule:


Weston & Sampson's fee for services under this proposal is \$[REDACTED], invoiced to you on a lump sum, not-to-exceed basis. If this scope is acceptable, please sign below and return a copy of this proposal and the General Terms and Conditions (**Attachment B**) as notice to proceed. We are prepared to initiate the Phase I ESA immediately upon your approval. If you have any questions regarding the information provided, please contact me at 978-854-2413 or via e-mail at SmithTa@wseinc.com.

Sincerely,

WESTON & SAMPSON ENGINEERS, INC.




Taylor Smith, CHMM
Project Environmental Scientist

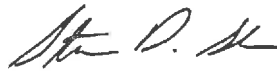

Steven D. Shaw, PG
Regional Manager

APPROVED BY:

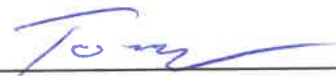

DATE:

7/23/25

Attachment A
Weston & Sampson
Phase I Environmental Site Assessment
Scope of Work

Phase I ESA User Responsibilities

The following user responsibilities must be completed for the work to be considered compliant:

1. Reviewing title and judicial records for environmental liens, or activity and use limitations (AULs).
2. Provide any specialized knowledge or experience that is material to RECs associated with the Subject Property.
3. Provide any actual knowledge of any environmental liens or other encumbrances for the Subject Property.
4. Provide any reasons for a significantly lower purchase price if the Subject Property is involved in a transaction for purchase or sale.
5. Provide any commonly known or reasonably ascertainable information within the local community about the Subject Property.
6. Provide information to the environmental professional why the Phase I ESA is being conducted. If the user does not identify the purpose(s) of the Phase I ESAs, the environmental professional will assume the purpose is to qualify innocent landowner liability protection under CERCLA and will state this in the report.

We will provide you with a user questionnaire that will assist will completing these responsibilities. While you are responsible for reviewing title and judicial records (item #1 above), which typically falls to the responsibility of a title search company, Weston & Sampson can have this completed for an additional cost of \$ [REDACTED]

The following elements will be included in the proposed ASTM E 1527-21 compliant Phase I ESA:

Agency File Reviews and Historical Records Review

The purpose of the records review is to obtain and review reasonably ascertainable records that will help identify recognized environmental conditions in connection with the Subject Property. At a minimum the following standard state and federal environmental record sources will be reviewed and may be available from both government sources and/or third-party vendors specializing in record retrieval: Federal NPL Site List 1.0 mile; Federal CERCLIS List 0.5 mile; Federal RCRA TSD Facilities List 1.0 mile; Federal RCRA Generators List Subject Property and Adjoining Properties; Federal ERNS List Subject (site only); State Leaking UST Sites 0.5 miles; State Registered UST Sites (site and adjoining properties)

Other state agency files will be reviewed to determine the history of use and regulatory status of the Subject Property and of adjoining properties may have the potential to impact the Subject Property. Weston & Sampson may check additional state and local sources to supplement federal and state sources identified above.

Historical sources will be reviewed to ascertain the previous uses or occupancies of the Subject Property and surrounding area and to identify those uses or occupancies that are likely to have led to recognized environmental conditions in connection with the Subject Property. The historical records reviewed generally include at least three of the following (where available) sources:

- | | |
|-------------------------------------|----------------------------------|
| ✓ Title Records | □ Historical Fire Insurance Maps |
| ✓ Aerial Photographs | □ Fire Department Records |
| ✓ USGS Topographic Maps | □ Historical Tax Records |
| ✓ Historical City Directory Records | □ Historical Topographic Maps |
| ✓ Prior Env. Assessment Reports | |

Site Reconnaissance

The site reconnaissance will be performed to identify recognized environmental conditions in connection with the Subject Property. To accomplish this objective, visual and physical observations (i.e. noxious or foul odors) will be noted while observing the exterior of the Subject Property and all structures on the site. Observations will also be made in all accessible interior areas of any site structures.

Weston & Sampson will also note the current use(s) of the Subject Property during the site reconnaissance. Visual or physical indications of past uses of the Subject Property that were likely to involve the use, treatment, storage, disposal, or generation of hazardous substances or petroleum products will be described to the extent that this information is noted. Current of adjoining properties will also be described. The observable geologic, hydrogeologic, and topographic conditions on-site and surrounding the site will be described.

During the site reconnaissance, Weston & Sampson will note the presence and/or absence (where applicable) of the following important site conditions:

- | | | |
|------------------|--------------------|----------------------------|
| ➤ Storage tanks | ➤ Drains and sumps | ➤ Pits, ponds, lagoons |
| ➤ Noxious Odors | ➤ Pools of liquid | ➤ Stressed vegetation |
| ➤ Drums | ➤ Solid waste | ➤ Stained soil or pavement |
| ➤ Septic systems | ➤ Monitor Wells | ➤ Identified and/or |
| ➤ Wastewater | ➤ Heating source | unidentified substance |
| | | containers |

Interviews

As required by ASTM E 1527-21, Weston & Sampson will conduct interviews with current and past owners and occupants and the individual identified as the Key Site Manager of the Site. The goal of these interviews will be to obtain information concerning the potential for recognized environmental conditions in connection with the site. As such, interviews will focus on obtaining information about current and/or past uses and conditions noted during the site reconnaissance. We will also ask questions to determine if prior environmental documents exist and if any environmental related threatened, pending, or past litigation, administrative actions, or notices of violation exist relevant to hazardous substances or petroleum products in, on, or from the Subject Property. Reasonable attempts will be made to interview the owners of the site, a representative any site occupants, and/or key site managers.

Interviews with local government officials will also be conducted to obtain information associated with potential RECs in connection with the Subject Property. Reasonable attempts will be made to interview a staff member of the following types of local government agencies: fire department, health agencies, and/or local/regional office of state agency having jurisdiction over hazardous waste disposal or other environmental matters in the area in which the Subject Property are located.

Phase I ESA Report

Weston & Sampson's Phase I ESA report will document the observations made and work completed. The report will be devised such that we clearly detail our findings and opinions. Conclusions will focus on the likely presence or absence of recognized environmental conditions in connection with the site. The report will include the environmental professional's opinion of the potential impact of recognized generally follow the recommended format environmental conditions detailed in ASTM E 1527-21. If the assessment reveals no evidence of recognized environmental conditions, then a statement to this effect would be made in the report.

WESTON & SAMPSON GENERAL TERMS AND CONDITIONS

1. It is understood that the Proposal attached hereto and dated July 18, 2025 is valid for a period of ninety (90) days. Upon the expiration of that period of time or the delay or suspension of the services, WESTON & SAMPSON reserves the right to review the proposed basis of payment and fees, to allow for changing costs as well as to adjust the period of performance to conform to work loads. References herein to WESTON & SAMPSON are understood to refer to WESTON & SAMPSON ENGINEERS, INC.
2. Invoices will be submitted periodically (customarily on a monthly basis), and terms are net cash, due and payable upon receipt of invoice. Credit card payments by the OWNER shall not be allowed by WESTON & SAMPSON. If the OWNER fails to make any payment due to WESTON & SAMPSON for services and expenses within thirty (30) days after receipt of WESTON & SAMPSON'S statement therefor, the amounts due WESTON & SAMPSON will be increased at the rate of 1.5% per month from said thirtieth day, and in addition, WESTON & SAMPSON may, after giving seven (7) days' written notice to the OWNER, suspend services under this Agreement. Unless payment is received by WESTON & SAMPSON within seven (7) days of the date of the notice, the suspension shall take effect without further notice. In the event of a suspension of services, WESTON & SAMPSON shall have no responsibility to the OWNER for delay or damage caused the OWNER because of such suspension of services.
3. WESTON & SAMPSON will serve as the professional representative of the OWNER as defined by the Proposal or under any Agreement and will provide advice, consultation and services to the OWNER in accordance with generally accepted professional practice consistent with that degree of skill and care ordinarily exercised by practicing design professionals performing similar services in the same locality, at the same site and under the same or similar circumstances and conditions. Therefore, estimates of cost, approvals, recommendations, opinions, and decisions by WESTON & SAMPSON are made on the basis of WESTON & SAMPSON'S experience, qualifications and professional judgment. Accordingly, WESTON & SAMPSON does not warrant or represent that bids or negotiated prices will not vary from the OWNER'S budget for the project, or from any estimate of the Cost of the Work evaluation prepared or agreed to by WESTON & SAMPSON. WESTON & SAMPSON makes no warranty or guarantee, express or implied, regarding the services or work to be provided under this Proposal or any related Agreement. Notwithstanding any other provision of these General Terms and Conditions, unless otherwise subject to a greater limitation, and to the fullest extent permitted by law, the total liability in the aggregate, of WESTON & SAMPSON and their officers, directors, employees, agents, and independent professional associates, and any of them, to OWNER and any one claiming by, through or under OWNER, for any and all injuries, claims, losses, expenses, or damages whatsoever arising out of in any way related to WESTON & SAMPSON's services, the project, or this Agreement, from any cause or causes whatsoever, including but not limited to, the negligence, errors, omissions, strict liability, breach of contract, misrepresentation, or breach of warranty of WESTON & SAMPSON or WESTON & SAMPSON's officers, directors, employees, agents or independent professional associates, or any of them, and any causes arising from or related to the COVID-19 pandemic, shall not exceed the greater of \$50,000 or the total compensation received by WESTON & SAMPSON hereunder and OWNER hereby releases WESTON & SAMPSON from any liability above such amount. WESTON & SAMPSON shall have no upfront duty to defend the OWNER but shall reimburse defense costs of the OWNER to the same extent of its indemnity obligation herein.
4. Where the Services include subsurface exploration, the OWNER acknowledges that the use of exploration equipment may alter or damage the terrain, vegetation, structures, improvements, or the other property at the Site and accepts the risk. Provided WESTON & SAMPSON uses reasonable care, WESTON & SAMPSON shall not be liable for such alteration or damage or for damage to or interference with any subterranean structure, pipe, tank, cable, or other element or condition whose nature and location are not called to WESTON & SAMPSON'S attention in writing before exploration begins.
5. WESTON & SAMPSON and its consultants shall have no responsibility for the discovery, presence, handling, removal or disposal of, or exposure of persons to, hazardous waste or viruses, including COVID-19, in any form at the project site. Accordingly, the OWNER agrees to assert no claims against WESTON & SAMPSON, its principals, agents, employees and consultants, if such claim is

based, in whole or in part, upon the negligence, breach of contract, breach of warranty, indemnity or other alleged obligation of WESTON & SAMPSON or its consultants, and arises out of or in connection with the detection, assessment, abatement, identification or remediation of hazardous materials, pollutants or asbestos at, in, under or in the vicinity of the project site identified in the Proposal. OWNER shall defend, indemnify and hold harmless WESTON & SAMPSON, its principals, agents, employees, and consultants and each of them, harmless from and against any and all costs, liability, claims, demands, damages or expenses, including reasonable attorneys' fees, with respect to any such claim or claims described in the preceding sentence, whether asserted by OWNER or any other person or entity. WESTON & SAMPSON shall not be liable for any damages or injuries of any nature whatsoever, due to any delay or suspension in the performance of its services caused by or arising out of the discovery of hazardous substances or pollutants at the project site or exposure of any parties to the COVID-19 virus.

6. WESTON & SAMPSON agrees to purchase at its own expense, Worker's Compensation insurance, Comprehensive General Liability insurance, and Engineer's Professional Liability insurance and will, upon request, furnish insurance certificates to OWNER reflecting WESTON & SAMPSON's standard coverage. WESTON & SAMPSON agrees to purchase whatever additional insurance is requested by OWNER (presuming such insurance is available, from carriers acceptable to WESTON & SAMPSON) provided OWNER reimburses the premiums for additional insurance.
7. As a part of this Agreement, OWNER without cost to WESTON & SAMPSON agrees to do the following in a timely manner so as not to delay the services of WESTON & SAMPSON:
 - a. Designate in writing a person to act as OWNER'S representative with respect to work to be performed under this Agreement, such person to have complete authority to transmit instructions, receive information, interpret and define OWNER'S policies and decisions with respect to materials, equipment elements and systems pertinent to the work covered by the Agreement.
 - b. Through its officials and other employees who have knowledge of pertinent conditions, confer with WESTON & SAMPSON regarding both

general and special considerations relating to the Project.

- c. Assist WESTON & SAMPSON by placing at the disposal of WESTON & SAMPSON, all available information pertinent to the Project including previous reports and other data relative to design or construction of Project.
 - d. Furnish or cause to be furnished to WESTON & SAMPSON all documents and information known to OWNER that relate to the identity, location, quantity, nature or characteristics of any hazardous waste at, on or under the site. In addition, OWNER will furnish or cause to be furnished such other reports, data, studies, plans, specifications, documents and other information on surface and subsurface site conditions required by WESTON & SAMPSON for proper performance of its services.
 - e. WESTON & SAMPSON shall be entitled to rely, without liability, on the accuracy and completeness of information and documents provided by the OWNER, OWNER'S CONSULTANTS and CONTRACTORS and information from public records, without the need for independent verification.
 - f. Pay for all application and permit fees associated with approvals and permits for all governmental authorities having jurisdiction over the Project and such approvals and consents from others as may be necessary for completion of the Project.
 - g. Arrange for and make all provisions for WESTON & SAMPSON and its agents to enter upon public and private lands as required for WESTON & SAMPSON to perform its work under this Agreement.
 - h. Furnish WESTON & SAMPSON with all necessary topographic, property, boundary and right-of-way maps.
 - i. Cooperate with and assist WESTON & SAMPSON in all additional work that is mutually agreed upon.
 - j. Pay WESTON & SAMPSON for work performed in accordance with terms specified herein.
8. The obligation to provide further services under this Agreement may be terminated by either party upon

thirty days' written notice in the event of substantial failure by the other party to perform in accordance with the terms hereof through no fault of the terminating party. If the Project is suspended or abandoned in whole or in part for more than three (3) months, WESTON & SAMPSON shall be compensated for all services performed prior to receipt of written notice from OWNER of such suspension or abandonment, together with the other direct costs then due. If the Project is resumed after being suspended for more than three (3) months, WESTON & SAMPSON'S compensation shall be equitably adjusted. In the event of termination by either party, WESTON & SAMPSON shall be compensated for all services performed prior to receipt of written termination, together with other direct costs then due, including WESTON & SAMPSON's independent consultants, and for the services necessary to affect termination.

9. The OWNER and WESTON & SAMPSON waive all rights against each other and against the contractors, consultants, agents and employees of the other for damages, but only to the extent covered by any property or other insurance in effect whether during or after the project. The OWNER and WESTON & SAMPSON shall each require similar waivers from their contractors, consultants and agents.
10. All Drawings, diagrams, plans, specifications, calculations, reports, processes, computer processes and software, operational and design data, and all other documents and information produced in connection with the project as instruments of service, regardless of form, shall be confidential and the property of WESTON & SAMPSON, and shall remain the sole and exclusive property of WESTON & SAMPSON whether the project for which they are made is executed or not. The OWNER shall not have or acquire any title to or ownership rights in any of the documents or information prepared by WESTON & SAMPSON. OWNER may make and retain copies for information and reference in connection with the use and occupancy of the Project by the OWNER and others; however, such documents are not intended or represented to be suitable for reuse by OWNER or others on extensions of the Project or on any other Projects. Any reuse without written verification or adaptation by WESTON & SAMPSON for the specific purpose intended will be at OWNER'S sole risk and without liability or legal exposure to WESTON & SAMPSON or to WESTON & SAMPSON's independent consultants, and OWNER

shall indemnify and hold harmless WESTON & SAMPSON and WESTON & SAMPSON's independent consultants from all claims, damages, losses, and expenses, including attorneys' fees arising out of or resulting therefrom. Any such verification or adaptation will entitle WESTON & SAMPSON to further compensation at rates to be agreed upon by OWNER and WESTON & SAMPSON.

11. The substantive laws of the State of Vermont shall govern any disputes between WESTON & SAMPSON and the OWNER arising out of the interpretation and performance of this Agreement.
12. WESTON & SAMPSON and the OWNER agree that any disputes arising under this Agreement and the performance thereof shall be subject to nonbinding mediation as a prerequisite to further legal proceedings. The parties may engage in remote mediation if in-person mediation is not possible or practicable due to the COVID-19 pandemic, or if mutually agreed upon between the parties.
13. WESTON & SAMPSON shall not be required to sign any documents, no matter by who requested, that would result in WESTON & SAMPSON having to certify, guaranty, or warrant the existence of conditions that would require knowledge, services or responsibilities beyond the scope of this Agreement.
14. Nothing contained in this Agreement shall create a contractual relationship with, or a cause of action in favor of, a third party against either the OWNER or WESTON & SAMPSON. WESTON & SAMPSON'S services hereunder are being performed solely for the benefit of the OWNER, and no other entity shall have any claim against WESTON & SAMPSON because of this Agreement or WESTON & SAMPSON'S performance of services hereunder.
15. Notwithstanding anything to the contrary contained herein, OWNER and ENGINEER agree that their sole and exclusive claim, demand, suit, judgment or remedy against each other shall be asserted against each other's corporate entity and not against each other's shareholders, A/E's, directors, officers or employees.
16. To the extent they are inconsistent or contradictory, express terms of this Proposal take precedence over these General Terms and Condition. It is understood and agreed that the services or work performed under this Proposal or any Agreement are not subject to any provision of any Uniform Commercial

Code. Any terms and conditions set forth in OWNER'S purchase order, requisition, or other notice or authorization to proceed are inapplicable to the services under this Proposal or any related Agreement, except when specifically provided for in full on the face of such purchase order, requisition, or notice or authorization and specifically accepted in writing by WESTON & SAMPSON. WESTON & SAMPSON'S acknowledgement of receipt of any purchase order, requisition, notice or authorization, or WESTON & SAMPSON'S performance of work subsequent to receipt thereof, does not constitute acceptance of any terms or conditions other than those set forth herein.

17. If any provision of this Agreement shall be finally determined to be invalid or unenforceable in whole or in part, the remaining provisions hereof shall remain in full force and effect, and be binding upon the parties hereto. The parties agree to reform this Agreement to replace any such invalid or unenforceable provision with a valid and enforceable provision that comes as close as possible to the intention of the stricken provision.
18. If delays or failures of performance of WESTON & SAMPSON are caused by occurrences beyond the reasonable control of WESTON & SAMPSON, WESTON & SAMPSON shall not be in default of this AGREEMENT. Said occurrences shall include Acts of God or the public enemy; expropriation or confiscation; compliance with any quarantine or other order of any governmental authority; pandemic; epidemic; public health crisis; labor or materials shortage; changes in law; act of war, rebellion, terrorism or sabotage or damage resulting therefrom; fires, floods, explosions, accidents, riots, strikes or other concerted acts of workmen, whether direct or indirect; delays in permitting; OWNER's failure to provide data in OWNER's possession or provide necessary comments in connection with any required reports prepared by WESTON & SAMPSON, or any other causes which are beyond the reasonable control of WESTON & SAMPSON. WESTON & SAMPSON's scheduled completion date shall be adjusted to account for any force majeure delay and WESTON & SAMPSON shall be compensated for all costs incurred in connection with or arising from a force majeure event or in the exercise of reasonable diligence to avoid or mitigate a force majeure event.
20. Interpretation of Construction Documents.
The parties agree that should WESTON & SAMPSON's services not include construction phase services, the OWNER shall be solely

responsible for interpreting any construction contract documents and for observing any associated construction work in a manner consistent with that degree of skill and care ordinarily exercised by practicing professionals performing similar tasks at a similar site and under similar circumstances and conditions, including with respect to discovery and correcting or mitigating errors, inconsistencies, or omissions in such contract documents. If, under the foregoing circumstances, the OWNER authorizes deviations from the documents prepared by WESTON & SAMPSON, the OWNER shall not bring any claim against WESTON & SAMPSON and shall indemnify and hold WESTON & SAMPSON, its agents, and employees from and against claims, losses, damages, and expenses, including defense costs and the time of WESTON & SAMPSON, to the extent such claim, loss, damage, or expense arises out of or results in whole or in part from such deviations.

Approved by:

Thomas Leitz
OWNER Name

[Signature] 7/23/25
Signature Date

Printed Name and Title

\\Wse03.local\\WSE\\Projects\\VT\\Town of Waterbury\\01-
ProjectManagement\\Contracts\\2025_05 Phase I ESA\\VT General
Terms and Conditions.docx

Appendix B:


Photograph Log



1: View of the Subject Property from the northeast



2: Bricks and stone cutting storage

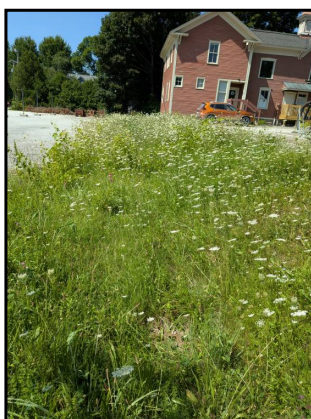

3: Drain #1



4: Drain #2



5: View from the middle of the Subject Property looking north. Drain #3 in middle of pavement patch



6: Drain #4



7: View of the Subject Property looking north



8: Pole mounted transformer with "Non-PCB" sticker



9: Historical location of garage

Appendix C:
Questionnaires / Checklists

Phase I ESA User Questionnaire

For the Subject Property:

Former Stanley & Wasson Halls Parcel, Waterbury, VT

To qualify for one of the *Landowner Liability Protections (LLPs)* offered by the Small Business Liability Relief and Brownfields Revitalization Act of 2001 (the "*Brownfields Amendments*"), the *user* must conduct the following inquiries required by 40 C.F.R. §§ 312.25, 312.28, 312.29, 312.30, and 312.31. These inquiries must also be conducted by EPA Brownfield Assessment and Characterization grantees. The *user* should provide the following information to the *environmental professional*. Failure to conduct these inquiries could result in a determination that "*all appropriate inquiries*" is not complete.

(1.) Environmental liens that are filed or recorded against the *subject property* (40 C.F.R. § 312.25).

Did a search of *land title records* (or judicial records where appropriate, see Note 1) identify any *environmental liens* filed or recorded against the *subject property* under federal, tribal, state, or local law?

YES ☐

NO ☒

Notes: _____

(2.) Activity and use limitations (AULs) that are in place on the *subject property* or that have been filed or recorded against the *subject property*.

Did a search of *land title records* (or judicial records where appropriate, see Note 1) identify any *AULs*, such as *engineering controls*, *land use restrictions* or *institutional controls* that are in place at the *subject property* and/or have been filed or recorded against the *subject property* under federal, tribal, state or local law?

YES ☐

NO ☒

Notes: only local zoning & historic district

(3.) Specialized knowledge or experience of the person seeking to qualify for the *LLP* (40 C.F.R. § 312.28).

Do you have any specialized knowledge or experience related to the *subject property* or nearby *properties*? For example, are you involved in the same line of business as the current or former *occupants* of the *subject property* or an *adjoining property* so that you would have specialized knowledge of the chemicals and processes used by this type of business?

YES ☐

NO ☒

Notes: _____

(4.) Relationship of the purchase price to the fair market value of the *subject property* if it were not contaminated (40 C.F.R. § 312.29).

Does the purchase price being paid for this *subject property* reasonably reflect the fair market value of the *property*?

YES ☒

NO ☐

N/A ☐

If you conclude that there is a difference, have you considered whether the lower purchase price is because contamination is known or believed to be present at the *subject property*?

YES ☐

NO ☐

N/A ☒

Notes: price was based on appraisal

NOTE 1 - In certain jurisdictions, federal, tribal, state, or local statutes, or regulations specify that *environmental liens* and *AULs* be filed in judicial records rather than in *land title records*. In such cases judicial records shall be searched for *environmental liens* and *AULs*.

Phase I ESA User Questionnaire

For the Subject Property:

Former Stanley & Wasson Halls Parcel, Waterbury, VT

(5.) Commonly known or *reasonably ascertainable* information about the *subject property* (40 C.F.R. § 312.30).

Are you aware of commonly known or *reasonably ascertainable* information about the *subject property* that would help the *environmental professional* to identify conditions indicative of *releases* or threatened *releases*?

YES ☐

NO ☒

Notes: _____

Do you know the past uses of the *subject property*?

YES ☒

NO ☐

Notes: _____

Do you know of specific chemicals that are present or once were present at the *subject property*?

YES ☐

NO ☒

Notes: _____

Do you know of spills or other chemical *releases* that have taken place at the *subject property*?

YES ☐

NO ☒

Notes: _____

Do you know of any environmental cleanups that have taken place at the *subject property*?

YES ☐

NO ☒

Notes: _____

Phase I ESA User Questionnaire

For the Subject Property:

Former Stanley & Wasson Halls Parcel, Waterbury, VT

(6.) The degree of obviousness of the presence or likely presence of contamination at the *subject property*, and the ability to detect the contamination by appropriate investigation (40 C.F.R. § 312.31).


Based on your knowledge and experience related to the *subject property*, are there any *obvious* indicators that point to the presence or likely presence of *releases* at the *subject property*?

YES ☐ NO ☒

Notes: _____

Completed By:

Name: Thomas Leitz

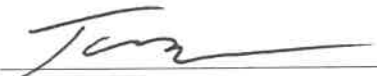Signature: 

Date: 8/19/25

ENVIRONMENTAL SITE RECONNAISSANCE QUESTIONNAIRE
(to be completed by an owner's representative)

Site Name: Stanley & Wasson Halls Property

Site Address: _____

Site Visit Date: _____

What is the current and past use(s) of the subject property?

Current		Past	
Residential – Single Family	☐	Residential – Single Family	☐
Residential – Multi-Family	☐	Residential – Multi-Family	☐
Commercial	☒	Commercial	☒
Industrial/Manufacturing	☐	Industrial/Manufacturing	☐
Unimproved/Raw Land	☐	Unimproved/Raw Land	☐
Agriculture	☐	Agriculture	☐

To the best of your knowledge, what are the current and past uses of the adjoining properties?

Adjoining Property	Current		Past	
	Owner	Use	Owner	Use
North: _____				
South: _____				
East: _____				
West: _____				

Question

**Owner/Property
Representative Response**

Is the property used for an industrial use?

YES ☒ NO ☐ UNK ☐

Is any *adjoining* property used for an industrial use?

YES ☒ NO ☐ UNK ☐

Did you observe evidence or do you have any prior knowledge that the property has been used for an industrial use in the past?

YES ☒ NO ☐ UNK ☐

Did you observe evidence or do you have any prior knowledge that any *adjoining* property has been used for an industrial use in the past?

YES ☐ NO ☐ ☒ UNK ☐

Is the property used as a gasoline station, motor repair facility, commercial printing facility, dry cleaner, photo developing laboratory, junkyard or landfill, or as a waste treatment, storage, disposal, processing, or recycling facility (if applicable, identify which)?

YES ☒ NO ☐ UNK ☐

Is any *adjoining* property used as a gasoline station, motor repair facility, commercial printing facility, dry cleaner, photo developing laboratory, junkyard or landfill, or as a waste treatment, storage, disposal, processing, or recycling facility (if applicable, identify which)?

YES ☒ NO ☐ UNK

Did you observe evidence or do you have any prior knowledge that the property has been used as a gasoline station, motor repair facility, commercial printing facility, dry cleaner, photo developing laboratory, junkyard or landfill, or as a waste treatment, storage, disposal, processing, or recycling facility (if applicable, identify which)?

YES ☒ NO ☐ UNK

Did you observe evidence or do you have any prior knowledge that any *adjoining* property has been used as a gasoline station, motor repair facility, commercial printing facility, dry cleaner, photo developing laboratory, junkyard or landfill, or as a waste treatment, storage, disposal, processing, or recycling facility (if applicable, identify which)?

YES ☐ NO ☒ UNK

Are there currently any damaged or discarded automotive or industrial batteries, pesticides, paints, or other chemicals in individual containers of >5 gallons (19 Q) in volume or 50 gallons (190 Q) in the aggregate, stored on or used at the property or at the facility?

YES ☒ NO ☐ UNK

Did you observe evidence or do you have any prior knowledge that there have previously been any damaged or discarded automotive or industrial batteries, or pesticides, paints, or other chemicals in individual containers of >5 gallons (19 L) in volume or 50 gallons (19 L) in the aggregate, stored on or used at the property or at the facility?

YES ☒ NO ☐ UNK

Are there currently any industrial drums (typically 55 gallons (208 Q)) or sacks of chemicals located on the property or at the facility?

YES ☒ NO ☐ UNK

Did you observe evidence or do you have any prior knowledge that there have previously been any industrial drums (typically 55 gallons (208 L)) or sacks of chemicals located on the property or at the facility?

YES ☒ NO ☐ UNK

Did you observe evidence or do you have any prior knowledge that fill dirt has been brought onto the property that originated from a contaminated site?

YES ☐ NO ☒ UNK

Did you observe evidence or do you have any prior knowledge that fill dirt has been brought onto the property that is of an unknown origin?

YES NO UNK

Are there currently any pits, ponds, or lagoons located on the property in connection with waste treatment or waste disposal?

YES NO UNK

Did you observe evidence or do you have any prior knowledge that there have previously been any pits, ponds, or lagoons located on the property in connection with waste treatment or waste disposal?

YES NO UNK

Is there currently any stained soil on the Property?

YES NO UNK

Did you observe evidence or do you have any prior knowledge that there has previously been any stained soil on the property?

YES NO UNK

Are there currently any registered or unregistered storage tanks (above or underground) located on the property?

YES NO UNK

Did you observe evidence or do you have any prior knowledge that there have previously been any registered or unregistered storage tanks (above or underground) located on the property?

YES NO UNK

Are there currently any vent pipes, fill pipes, or access ways indicating a fill pipe protruding from or adjacent to any structure located on the property?

YES NO UNK

Did you observe evidence or do you have any prior knowledge that there have previously been any vent pipes, fill pipes, or access ways indicating a fill pipe protruding from the ground on the property or adjacent to any structure located on the property?

YES NO UNK

Is there currently evidence of leaks, spills, or staining by substances other than water, or foul odor, associated with any flooring, drains, walls, ceilings, or exposed grounds on the property?

YES NO UNK

Did you observe evidence or do you have any prior knowledge that there have previously been any leaks, spills, or staining by substances other than water, or foul odors, associated with any flooring, drains, walls, ceilings, or exposed grounds on the property?

YES NO UNK

If the property is served by a private well or non-public water system, is there evidence or do you have any prior knowledge that contaminants have been identified in the well or system that exceeded guidelines applicable to the water system?	YES	NO	UNK
If the property is served by a private well or non-public water system, is there evidence or do you have prior knowledge that the well has been designated as contaminated by any government environmental/health agency?	YES	NO	UNK
Does the owner or occupant of the property have any knowledge of environmental liens or governmental notification related to past or recurrent violations of environmental laws with respect to the property or any facility located on the property?	YES	NO	UNK
Has the owner or occupant of the property been informed of the past existence of hazardous substances or petroleum products with respect to the property or any facility located on the property?	YES	NO	UNK
Has the owner or occupant of the facility been informed of the current existence of hazardous substance or petroleum products with respect to the property or any facility located on the property?	YES	NO	UNK
Has the owner or occupant of the property been informed of the past existence of environmental violations with respect to the property or any facility located on the property?	YES	NO	UNK
Has the owner or occupant of the property been informed of the current existence of environmental violations with respect to the property or any facility located on the property?	YES	NO	UNK
Does the owner or occupant of the property have any knowledge of any environmental site assessment of the property or facility that indicated the presence of hazardous substances or petroleum products on, or contamination of, the property, or recommended further assessment of the property?	YES	NO	UNK
Does the owner or occupant of the property know of any past, threatened, or pending lawsuits or administrative proceedings concerning a release or threatened release of any hazardous substance or petroleum products involving the property by any owner or occupant of the property?	YES	NO	UNK
Does the property discharge wastewater (not including sanitary waste or stormwater) onto or adjacent to the property and/or into a stormwater system?	YES	NO	UNK

Does the property discharge wastewater (not including sanitary waste or stormwater) onto or adjacent to the property and/or into a sanitary sewer system?

YES ☒ NO ☐ UNK

Did you observe evidence or do you have any prior knowledge that any hazardous substances or petroleum products, unidentified waste materials, tires, automotive or industrial batteries, or any other waste materials have been dumped above grade, buried, and/or burned on the property?

YES ☒ NO ☐ UNK

Is there a transformer, capacitor, or any hydraulic equipment for which there are any records indicating the presence of PCBs?

YES ☐ NO ☒ UNK

The Owner Questionnaire was completed by:

Name: Eric Kubic
Title: Deputy Comm.
Firm: BGS

Address: 133 STATE ST
Phone Number: _____
Date: 8/7/25

Appendix D:

User-Provided Documents

**No documents have been associated
with this appendix.**

Appendix E:

Sanborn Fire Insurance Maps



Former Stanley & Wasson Halls Parcel

Park Row

Waterbury, VT 05676

Inquiry Number: 8057525.3

July 25, 2025

Certified Sanborn® Map Report



6 Armstrong Road, 4th floor
Shelton, CT 06484
Toll Free: 800.352.0050
www.edrnet.com

Certified Sanborn® Map Report

07/25/25

Site Name:

Former Stanley & Wasson Hall
Park Row
Waterbury, VT 05676
EDR Inquiry # 8057525.3

Client Name:

Weston and Sampson Engineers
55 Walkers Brook Drive, Suite 100
Reading, MA 01867
Contact: Taylor Smith



The Sanborn Library has been searched by EDR and maps covering the target property location as provided by Weston and Sampson Engineers were identified for the years listed below. The Sanborn Library is the largest, most complete collection of fire insurance maps. The collection includes maps from Sanborn, Bromley, Perris & Browne, Hopkins, Barlow, and others. Only Environmental Data Resources Inc. (EDR) is authorized to grant rights for commercial reproduction of maps by the Sanborn Library LLC, the copyright holder for the collection. Results can be authenticated by visiting www.edrnet.com/sanborn.

The Sanborn Library is continually enhanced with newly identified map archives. This report accesses all maps in the collection as of the day this report was generated.

Certified Sanborn Results:

Certification # B5DC-4704-ADCC

PO # NA

Project NA

Maps Provided:

1962	1889
1948	1884
1926	
1919	
1909	
1904	
1899	
1894	



Sanborn® Library search results

Certification #: B5DC-4704-ADCC

The Sanborn Library includes more than 1.2 million fire insurance maps from Sanborn, Bromley, Perris & Browne, Hopkins, Barlow and others which track historical property usage in approximately 12,000 American cities and towns. Collections searched:

- ☒ Library of Congress
- ☒ University Publications of America
- ☒ EDR Private Collection

The Sanborn Library LLC Since 1866™

Limited Permission To Make Copies

Weston and Sampson Engineers (the client) is permitted to make up to FIVE photocopies of this Sanborn Map transmittal and each fire insurance map accompanying this report solely for the limited use of its customer. No one other than the client is authorized to make copies. Upon request made directly to an EDR Account Executive, the client may be permitted to make a limited number of additional photocopies. This permission is conditioned upon compliance by the client, its customer and their agents with EDR's copyright policy; a copy of which is available upon request.

Disclaimer - Copyright and Trademark Notice

This Report contains certain information obtained from a variety of public and other sources reasonably available to Environmental Data Resources, LLC. It cannot be concluded from this Report that coverage information for the target and surrounding properties does not exist from other sources. This Report is provided on an "AS IS", "AS AVAILABLE" basis. NO WARRANTY EXPRESS OR IMPLIED IS MADE WHATSOEVER IN CONNECTION WITH THIS REPORT.

ENVIRONMENTAL DATA RESOURCES, LLC AND ITS SUBSIDIARIES, AFFILIATES AND THIRD PARTY SUPPLIERS DISCLAIM ALL WARRANTIES, OF ANY KIND OR NATURE, EXPRESS OR IMPLIED, ARISING OUT OF OR RELATED TO THIS REPORT OR ANY OF THE DATA AND INFORMATION PROVIDED IN THIS REPORT, INCLUDING WITHOUT LIMITATION, ANY WARRANTIES REGARDING ACCURACY, QUALITY, CORRECTNESS, COMPLETENESS, COMPREHENSIVENESS, SUITABILITY, MERCHANTABILITY, FITNESS FOR A PARTICULAR PURPOSE, TITLE, NON-INFRINGEMENT, MISAPPROPRIATION, OR OTHERWISE. ALL RISK IS ASSUMED BY THE USER. IN NO EVENT SHALL ENVIRONMENTAL DATA RESOURCES, LLC OR ITS SUBSIDIARIES, AFFILIATES OR THIRD PARTY SUPPLIERS BE LIABLE TO ANYONE FOR ANY DIRECT, INCIDENTAL, INDIRECT, SPECIAL, CONSEQUENTIAL OR OTHER DAMAGES OF ANY TYPE OR KIND (INCLUDING BUT NOT LIMITED TO LOSS OF PROFITS, LOSS OF USE, OR LOSS OF DATA), ARISING OUT OF OR IN ANY WAY CONNECTED WITH THIS REPORT OR ANY OF THE DATA AND INFORMATION PROVIDED IN THIS REPORT. Any analyses, estimates, ratings, environmental risk levels, or risk codes provided in this Report are provided for illustrative purposes only, and are not intended to provide, nor should they be interpreted as providing any facts regarding, or prediction or forecast of, any environmental risk for any property. Only an assessment performed by a qualified environmental professional can provide findings, opinions or conclusions regarding the environmental risk or conditions in, on or at any property.

Copyright 2025 by Environmental Data Resources, Inc. All rights reserved. Reproduction in any media or format, in whole or in part, of any report or map of Environmental Data Resources, Inc., or its affiliates, is prohibited without prior written permission.

EDR and its logos (including Sanborn and Sanborn Map) are trademarks of Environmental Data Resources, LLC or its affiliates. All other trademarks used herein are the property of their respective owners.

Sanborn Sheet Key

This Certified Sanborn Map Report is based upon the following Sanborn Fire Insurance map sheets.



1962 Source Sheets



Volume 1, Sheet 4
1962




Volume 1, Sheet 3
1962

1948 Source Sheets



Volume 1, Sheet 3
1948

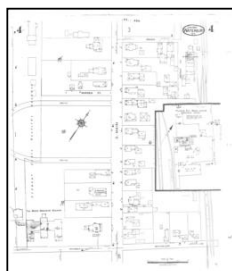

Volume 1, Sheet 4
1948

1926 Source Sheets



Volume 1, Sheet 3
1926



Volume 1, Sheet 4
1926

1919 Source Sheets



Volume 1, Sheet 3
1919




Volume 1, Sheet 4
1919

Sanborn Sheet Key

This Certified Sanborn Map Report is based upon the following Sanborn Fire Insurance map sheets.



1909 Source Sheets

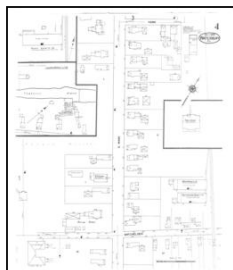


Volume 1, Sheet 4
1909



Volume 1, Sheet 3
1909

1904 Source Sheets

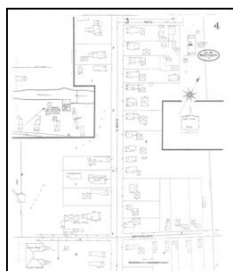

Volume 1, Sheet 4
1904




Volume 1, Sheet 3
1904

1899 Source Sheets



Volume 1, Sheet 3
1899

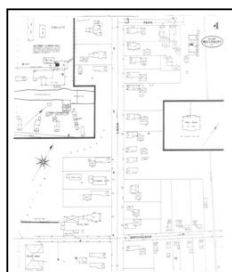

Volume 1, Sheet 4
1899

1894 Source Sheets




Volume 1, Sheet 2
1894

Sanborn Sheet Key

This Certified Sanborn Map Report is based upon the following Sanborn Fire Insurance map sheets.




1889 Source Sheets

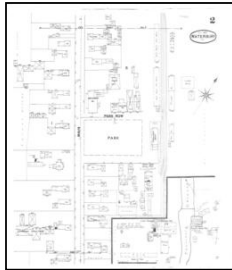


Volume 1, Sheet 2
1889

1884 Source Sheets

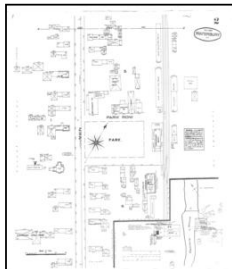


Volume 1, Sheet 2
1884

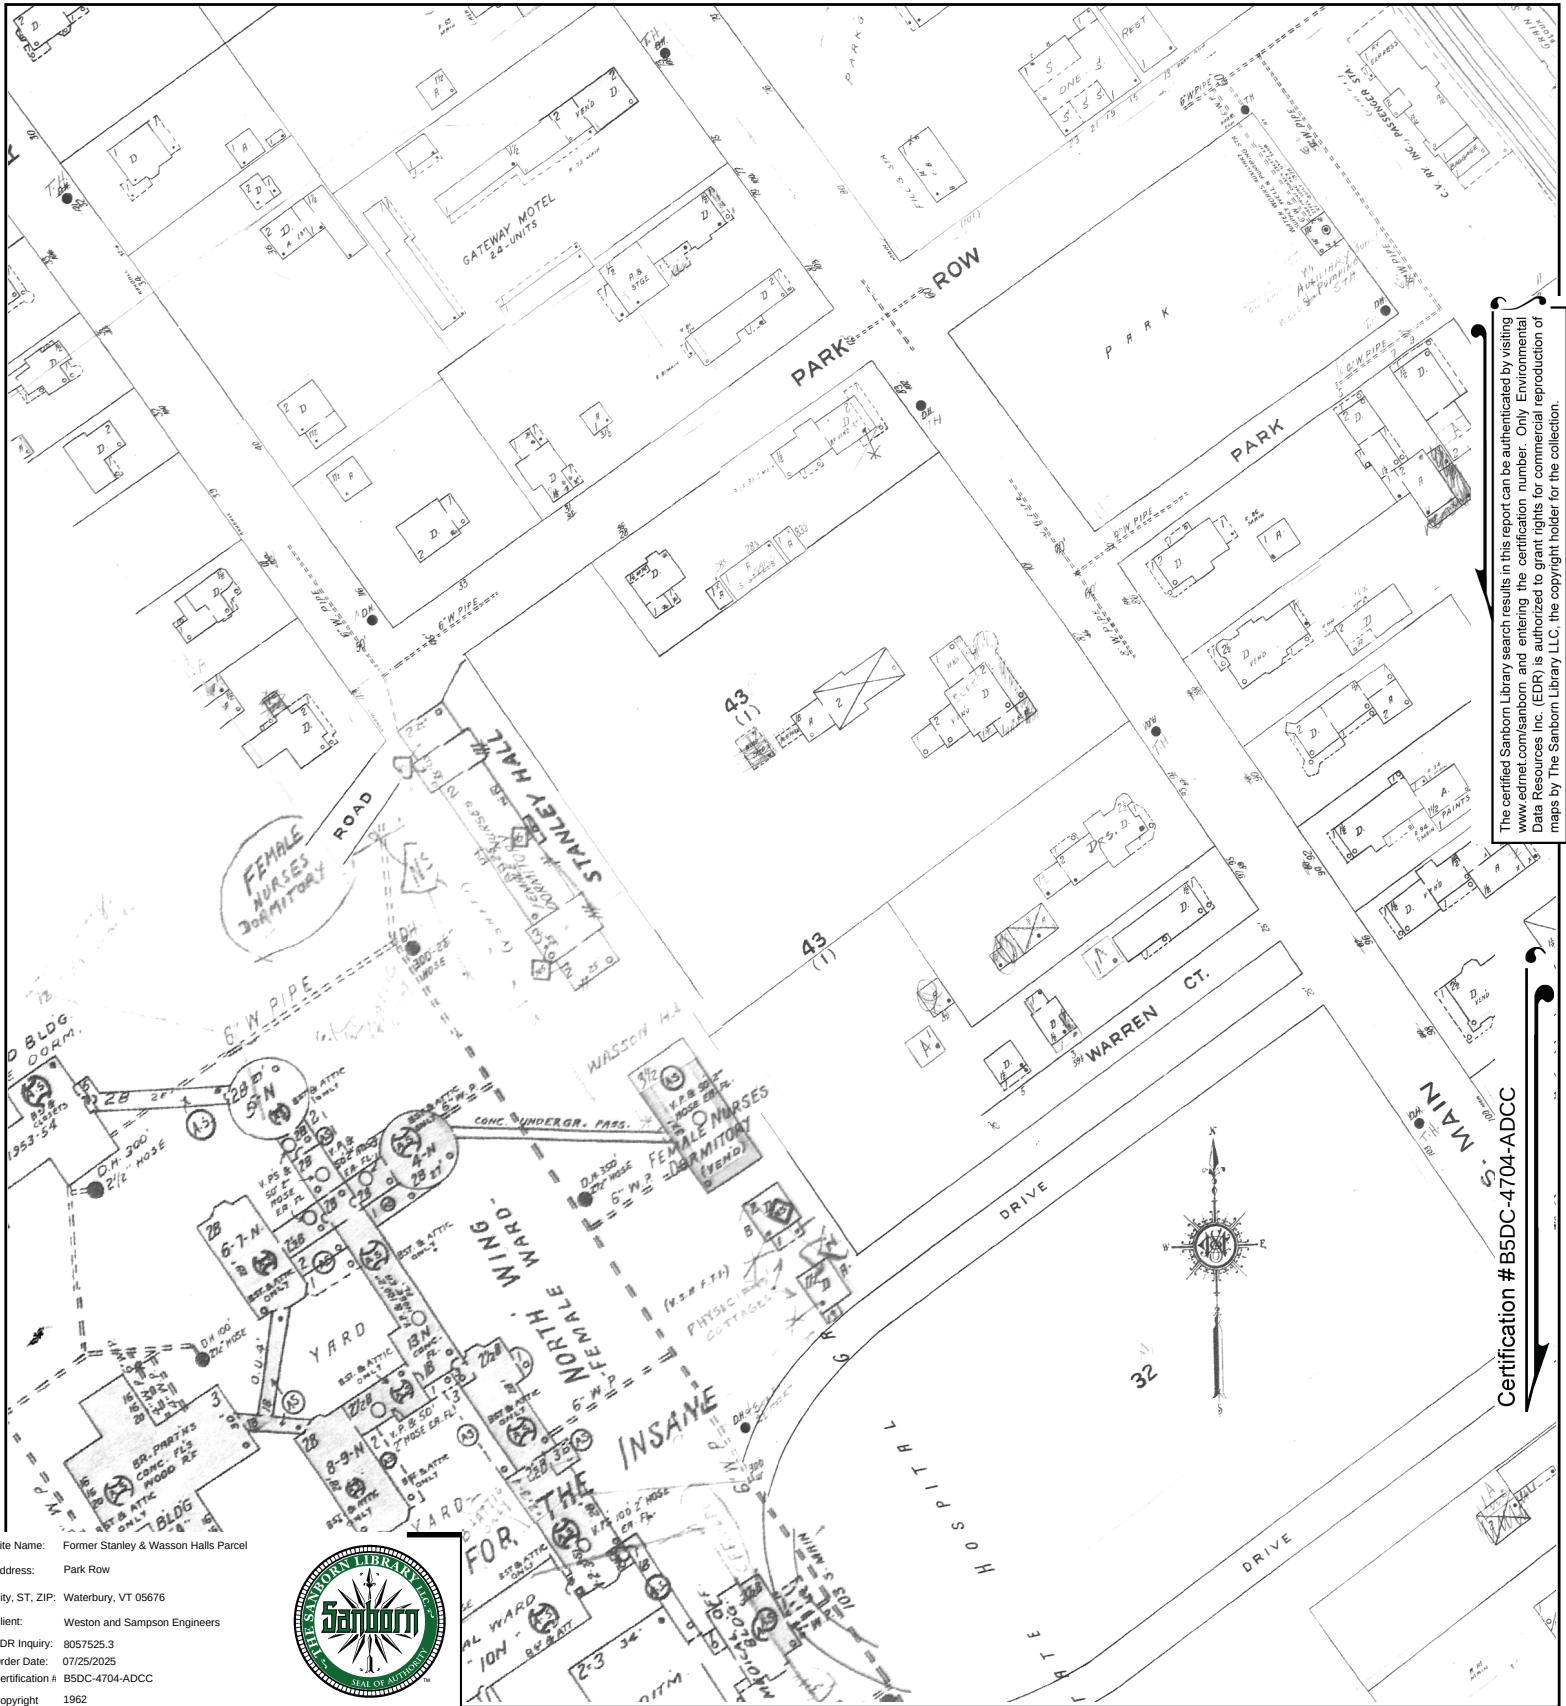

The certified Sanborn Library search results in this report can be authenticated by visiting www.edrnet.com/sanborn and entering the certification number. Only Environmental Data Resources Inc. (EDR) is authorized to grant rights for commercial reproduction of maps by The Sanborn Library LLC, the copyright holder for the collection.

Certification # B5DC-4704-ADCC

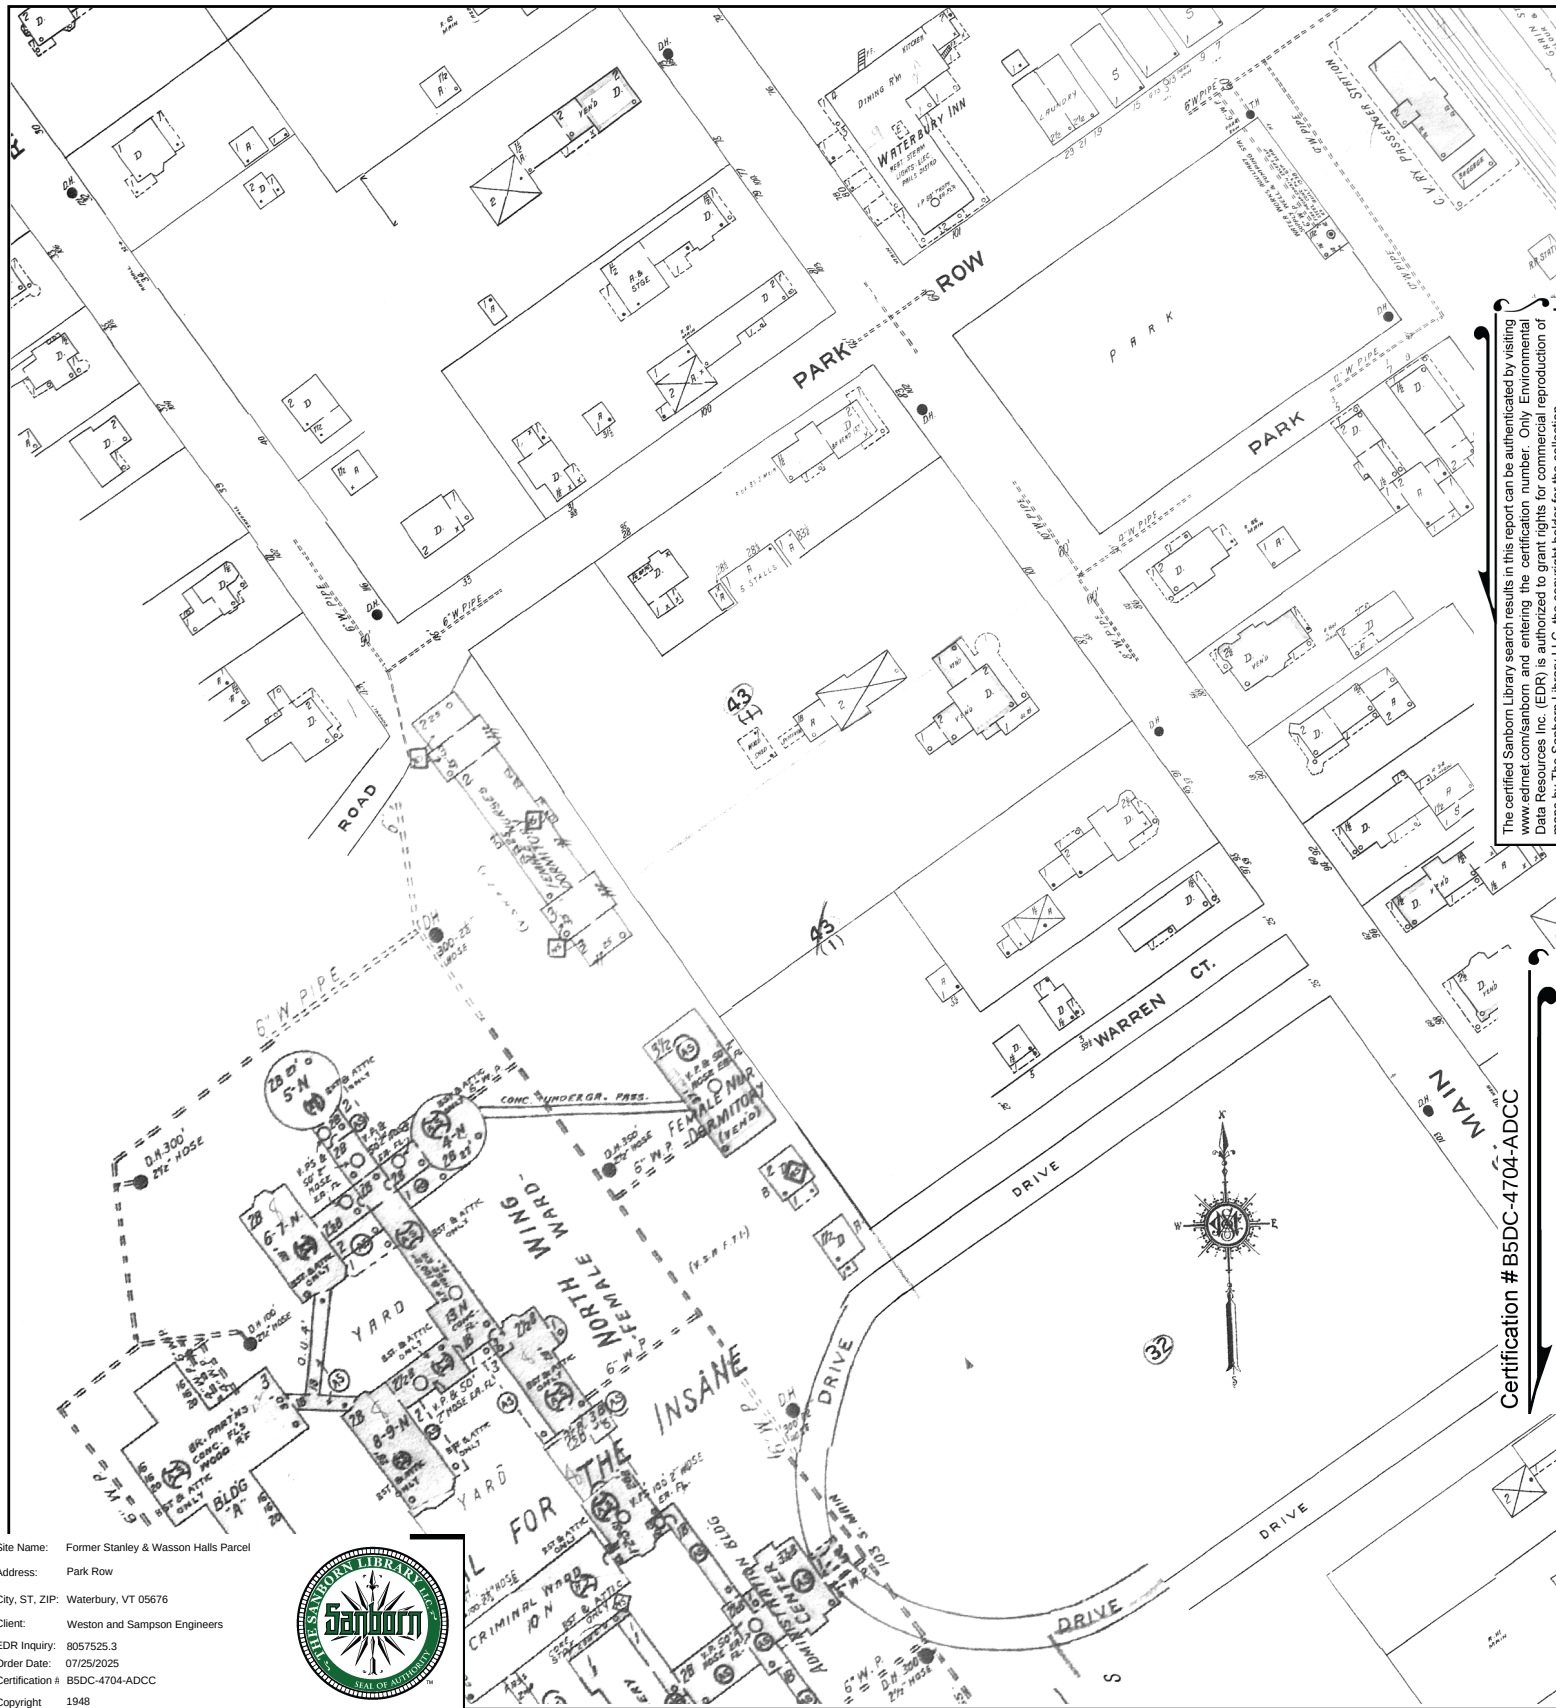


The certified Sanborn Library search results in this report can be authenticated by visiting www.edrnet.com/sanborn and entering the certification number. Only Environmental Data Resources Inc. (EDR) is authorized to grant rights for commercial reproduction of maps by The Sanborn Library LLC, the copyright holder for the collection.

Certification #B5DC-4704-ADCC

Site Name: Former Stanley & Wasson Halls Parcel
 Address: Park Row
 City, ST, ZIP: Waterbury, VT 05676
 Client: Weston and Sampson Engineers
 EDR Inquiry: 8057525.3
 Order Date: 07/25/2025
 Certification # B5DC-4704-ADCC
 Copyright 1948




This Certified Sanborn Map combines the following sheets.
 Outlined areas indicate map sheets within the collection.

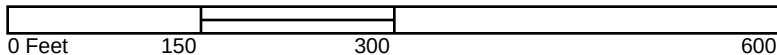

Volume 1, Sheet 4
 Volume 1, Sheet 3



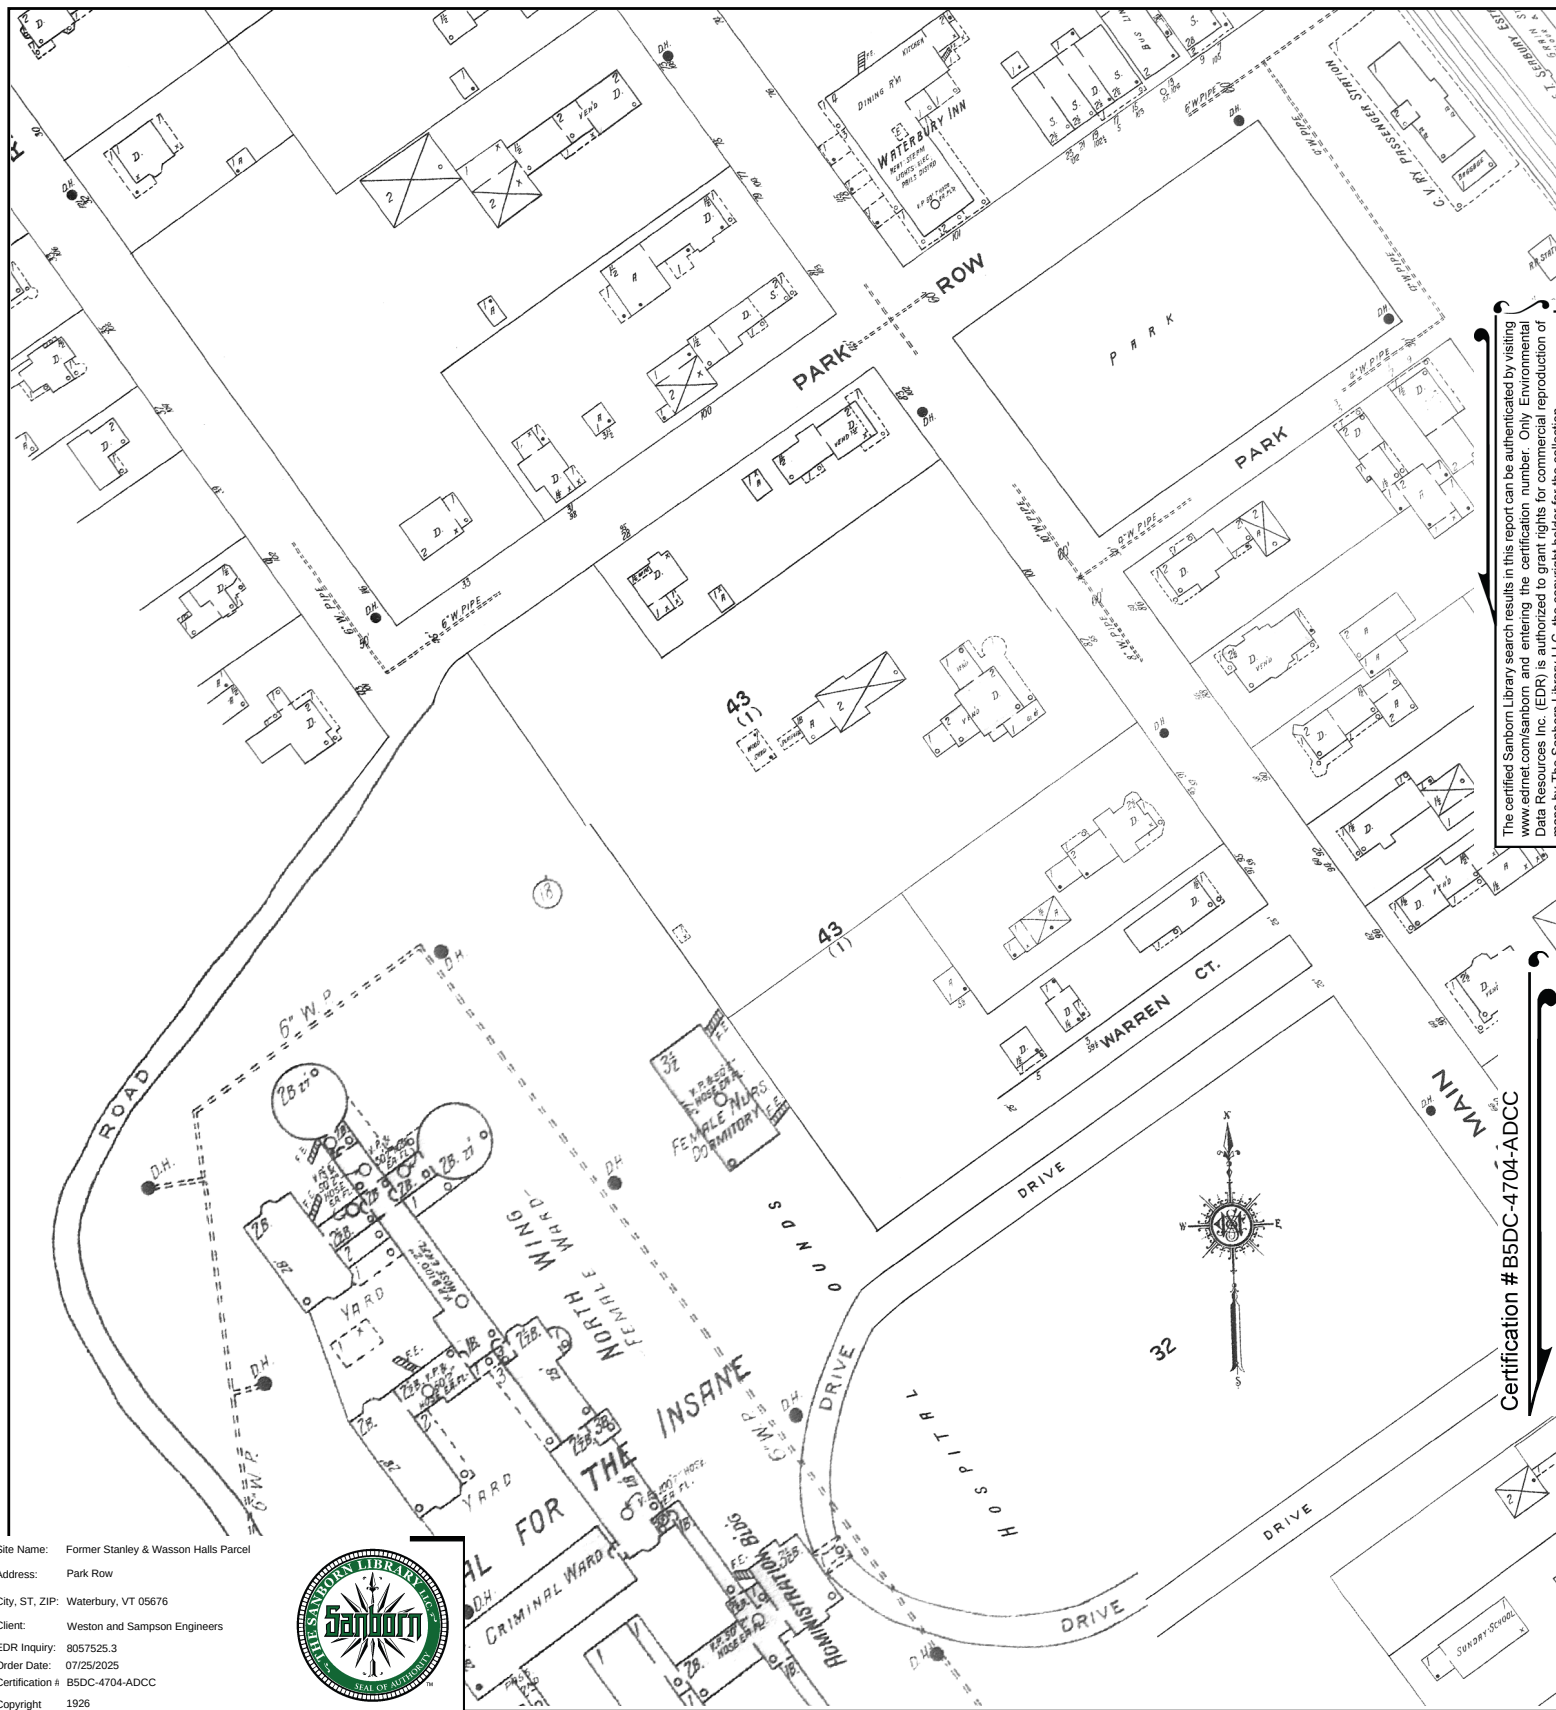




The certified Sanborn Library search results in this report can be authenticated by visiting www.edrnet.com/sanborn and entering the certification number. Only Environmental Data Resources Inc. (EDR) is authorized to grant rights for commercial reproduction of maps by The Sanborn Library LLC, the copyright holder for the collection.

Certification # B5DC-4704-ADCC

Site Name: Former Stanley & Wasson Halls Parcel
 Address: Park Row
 City, ST, ZIP: Waterbury, VT 05676
 Client: Weston and Sampson Engineers
 EDR Inquiry: 8057525.3
 Order Date: 07/25/2025
 Certification # B5DC-4704-ADCC
 Copyright 1926




This Certified Sanborn Map combines the following sheets.
 Outlined areas indicate map sheets within the collection.

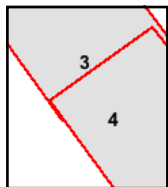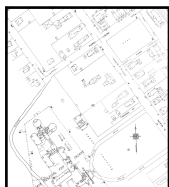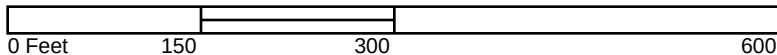

Volume 1, Sheet 4
 Volume 1, Sheet 3




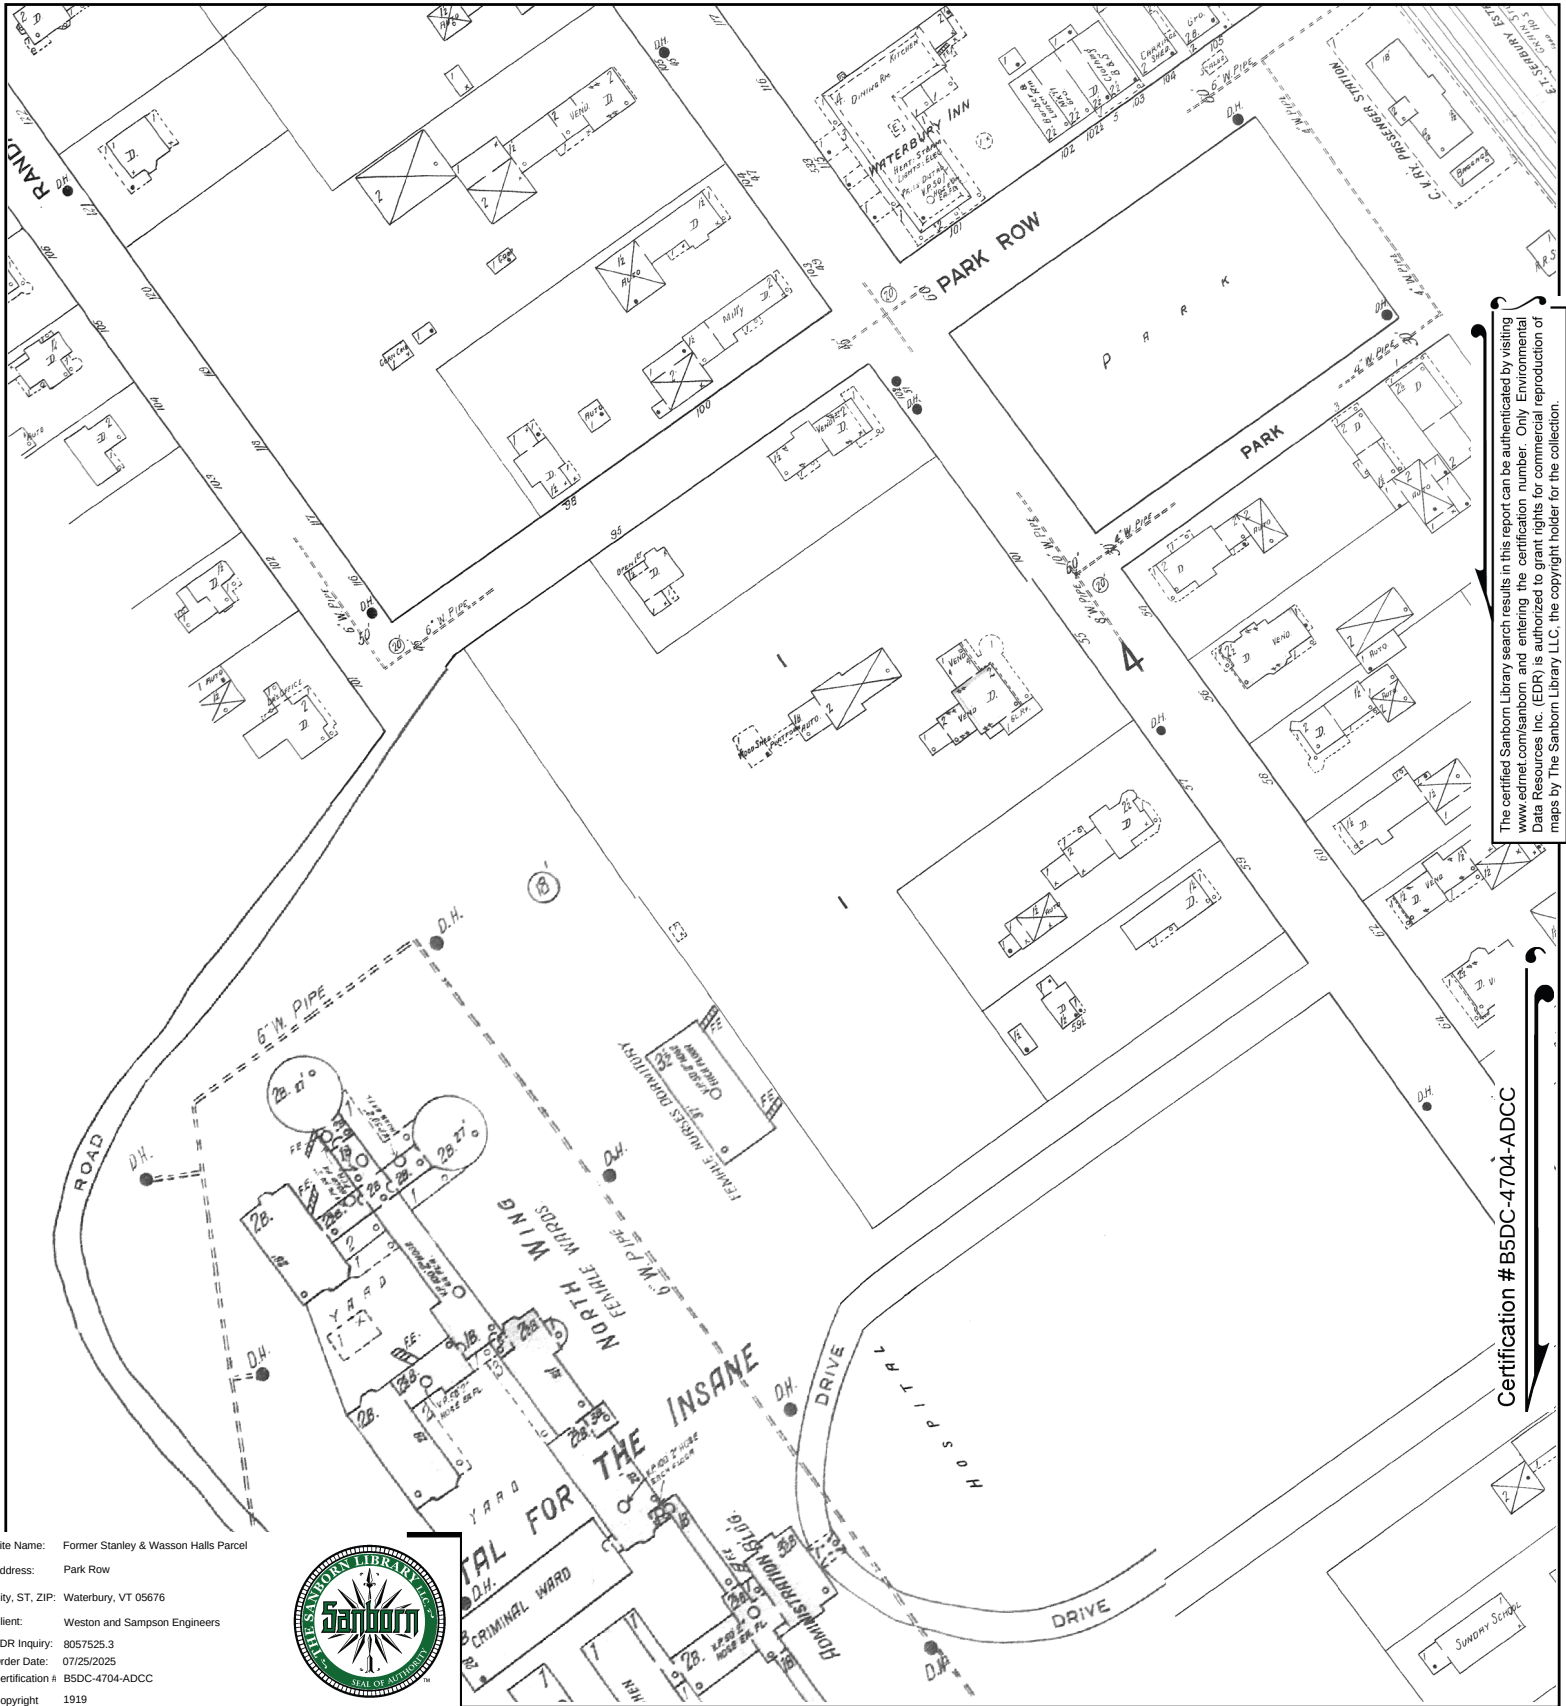


Site Name: Former Stanley & Wasson Halls Parcel
 Address: Park Row
 City, ST, ZIP: Waterbury, VT 05676
 Client: Weston and Sampson Engineers
 EDR Inquiry: 8057525.3
 Order Date: 07/25/2025
 Certification #: B5DC-4704-ADCC
 Copyright: 1919



This Certified Sanborn Map combines the following sheets.
 Outlined areas indicate map sheets within the collection.

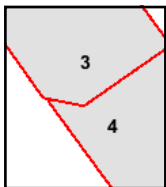


Volume 1, Sheet 4
 Volume 1, Sheet 3

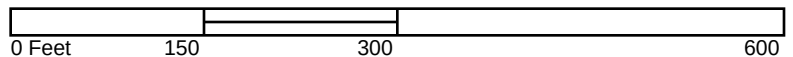

The certified Sanborn Library search results in this report can be authenticated by visiting www.edrnet.com/sanborn and entering the certification number. Only Environmental Data Resources Inc. (EDR) is authorized to grant rights for commercial reproduction of maps by The Sanborn Library LLC, the copyright holder for the collection.

Certification # B5DC-4704-ADCC

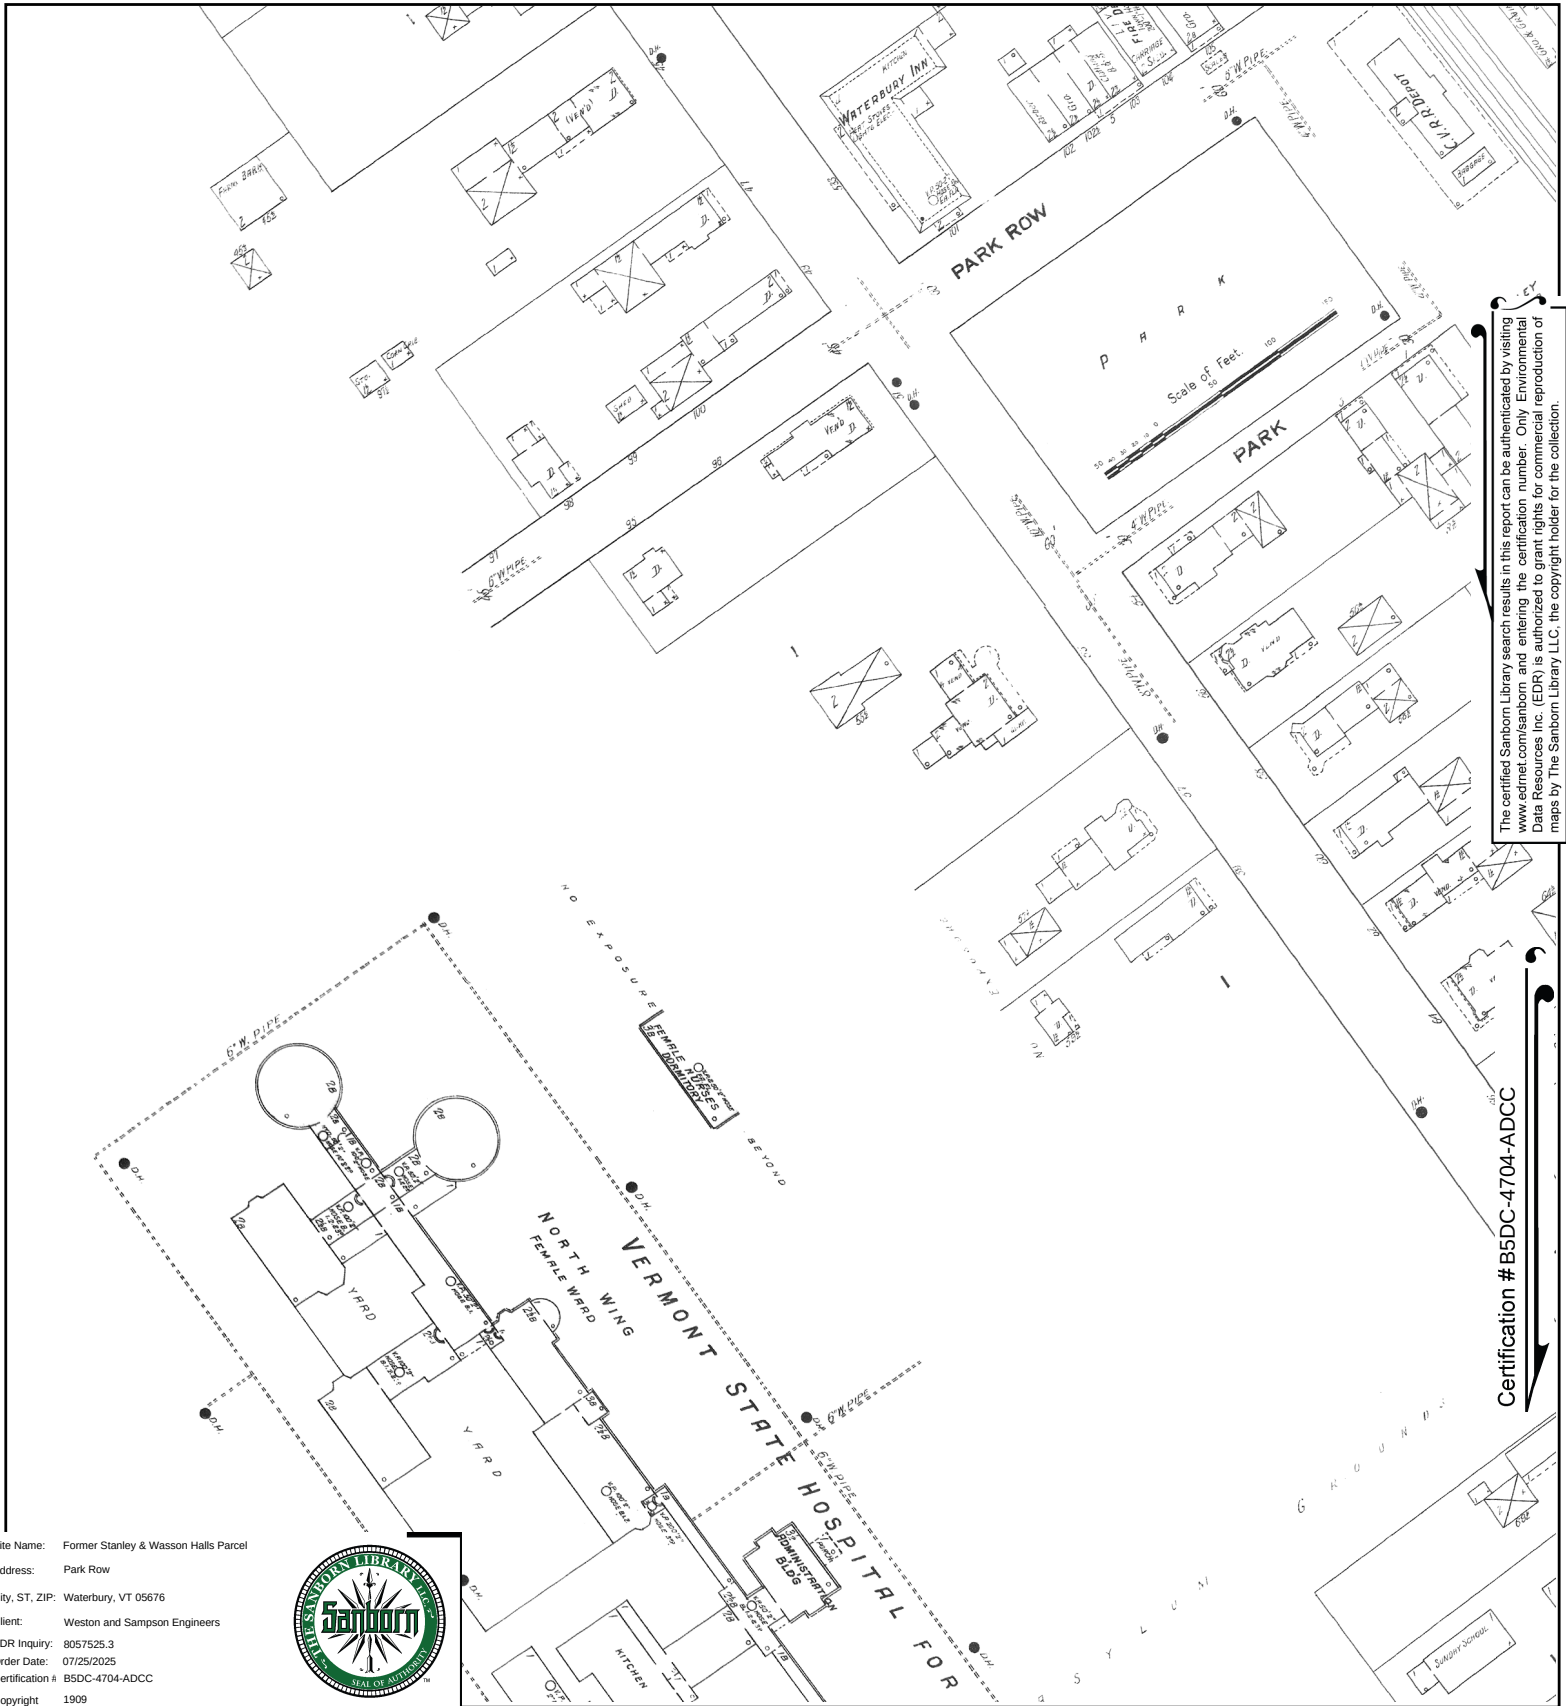




The certified Sanborn Library search results in this report can be authenticated by visiting www.edrnet.com/sanborn and entering the certification number. Only Environmental Data Resources Inc. (EDR) is authorized to grant rights for commercial reproduction of maps by The Sanborn Library LLC, the copyright holder for the collection.

Certification # B5DC-4704-ADCC

Site Name: Former Stanley & Wasson Halls Parcel
 Address: Park Row
 City, ST, ZIP: Waterbury, VT 05676
 Client: Weston and Sampson Engineers
 EDR Inquiry: 8057525.3
 Order Date: 07/25/2025
 Certification # B5DC-4704-ADCC
 Copyright 1909





This Certified Sanborn Map combines the following sheets.
 Outlined areas indicate map sheets within the collection.

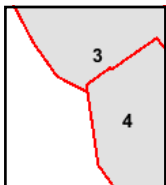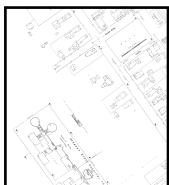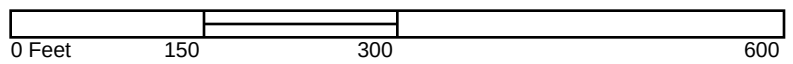


Volume 1, Sheet 3
 Volume 1, Sheet 4



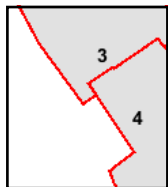 




8057525 - 3 page 11

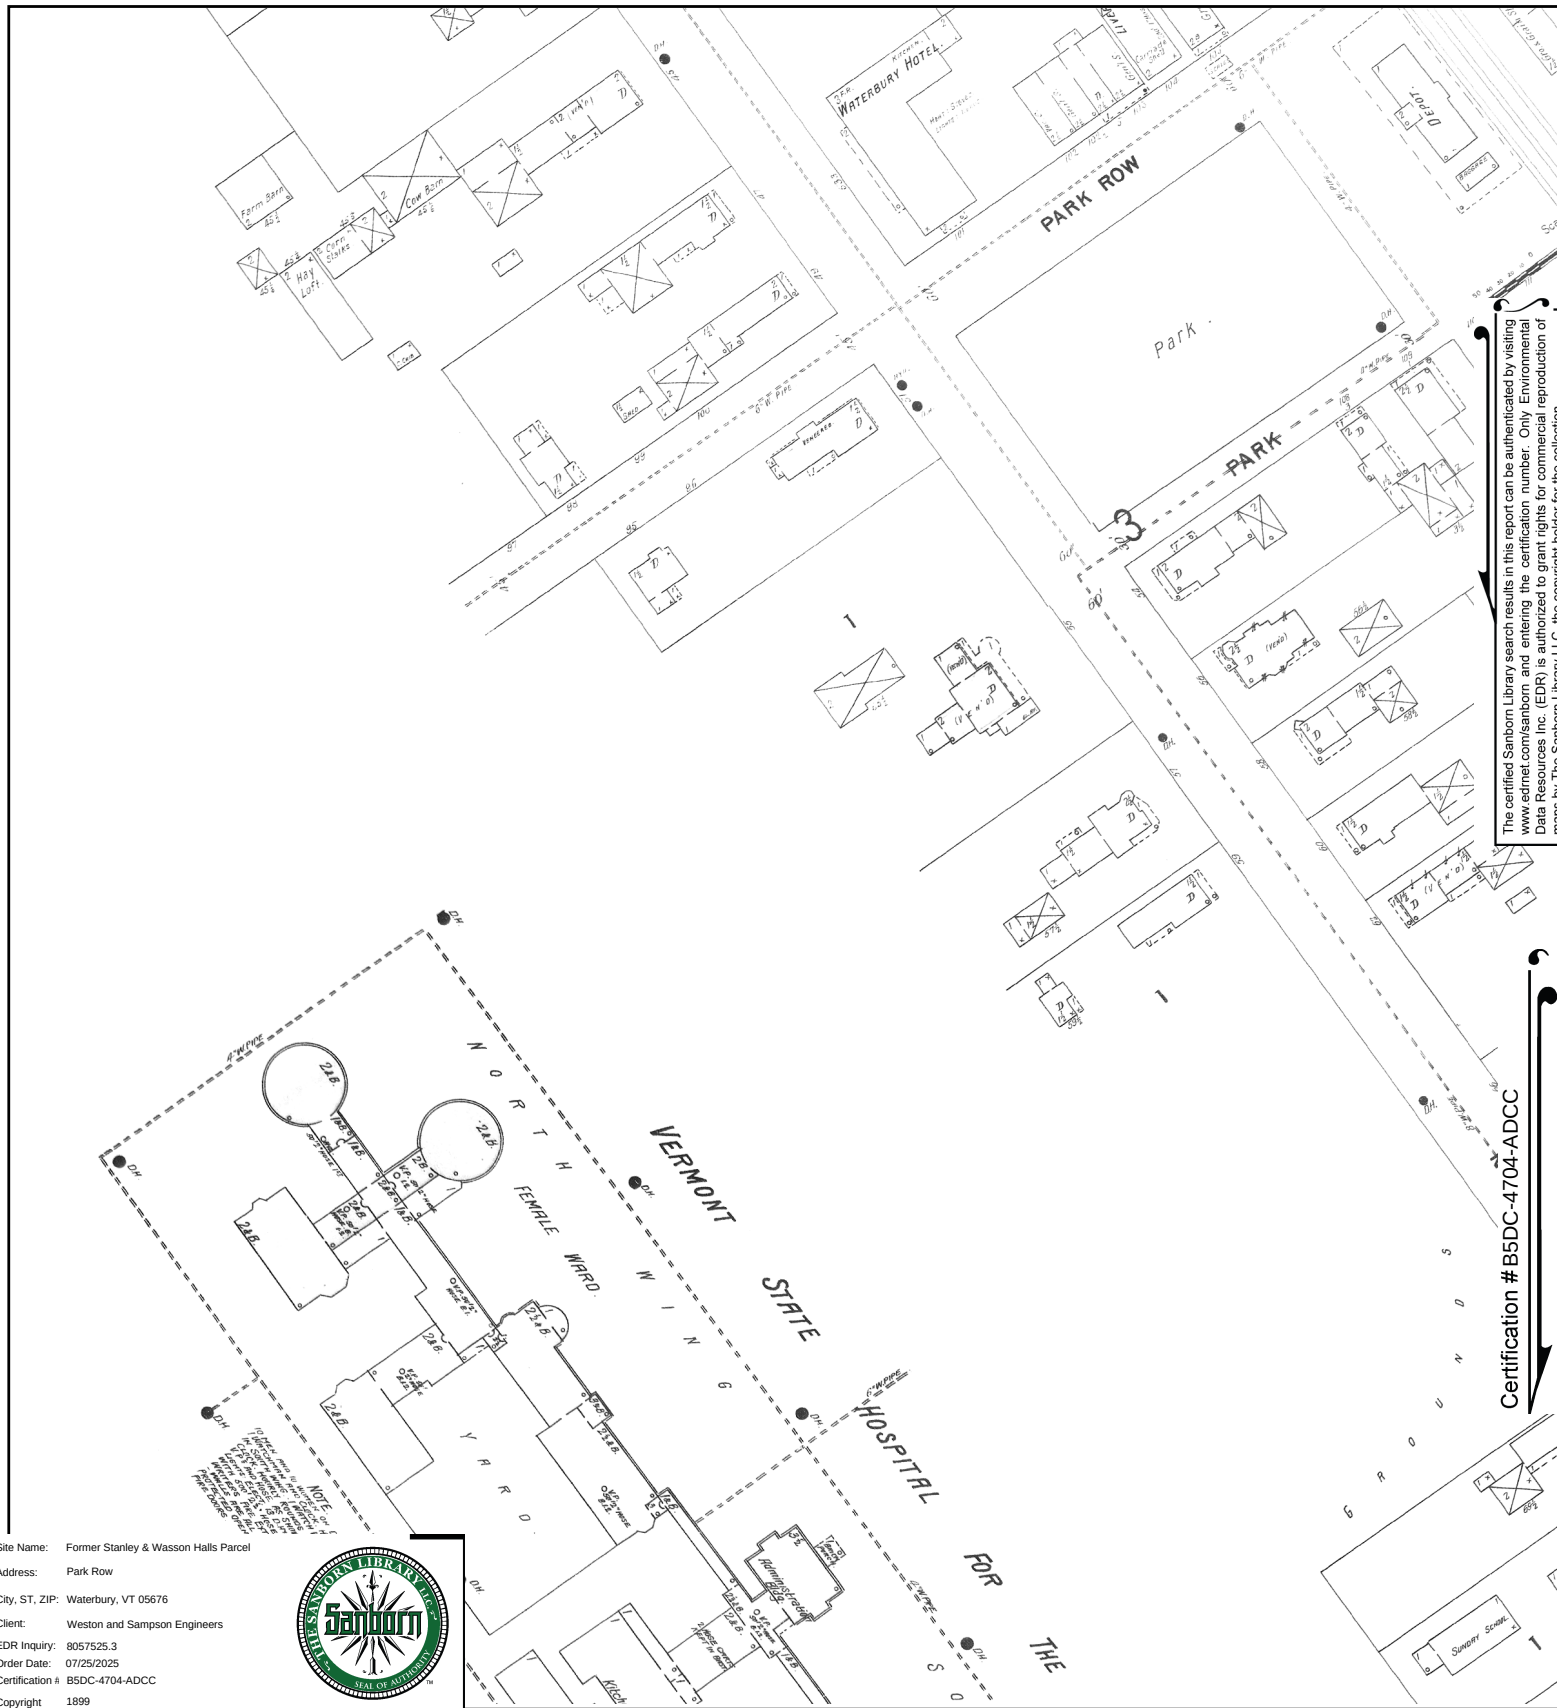

The certified Sanborn Library search results in this report can be authenticated by visiting www.edrnet.com/sanborn and entering the certification number. Only Environmental Data Resources Inc. (EDR) is authorized to grant rights for commercial reproduction of maps by The Sanborn Library LLC, the copyright holder for the collection.


Certification # B5DC-4704-ADCC

This Certified Sanborn Map combines the following sheets.
 Outlined areas indicate map sheets within the collection.

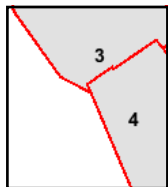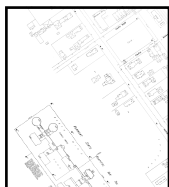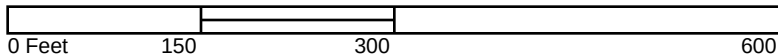

Volume 1, Sheet 4
 Volume 1, Sheet 3




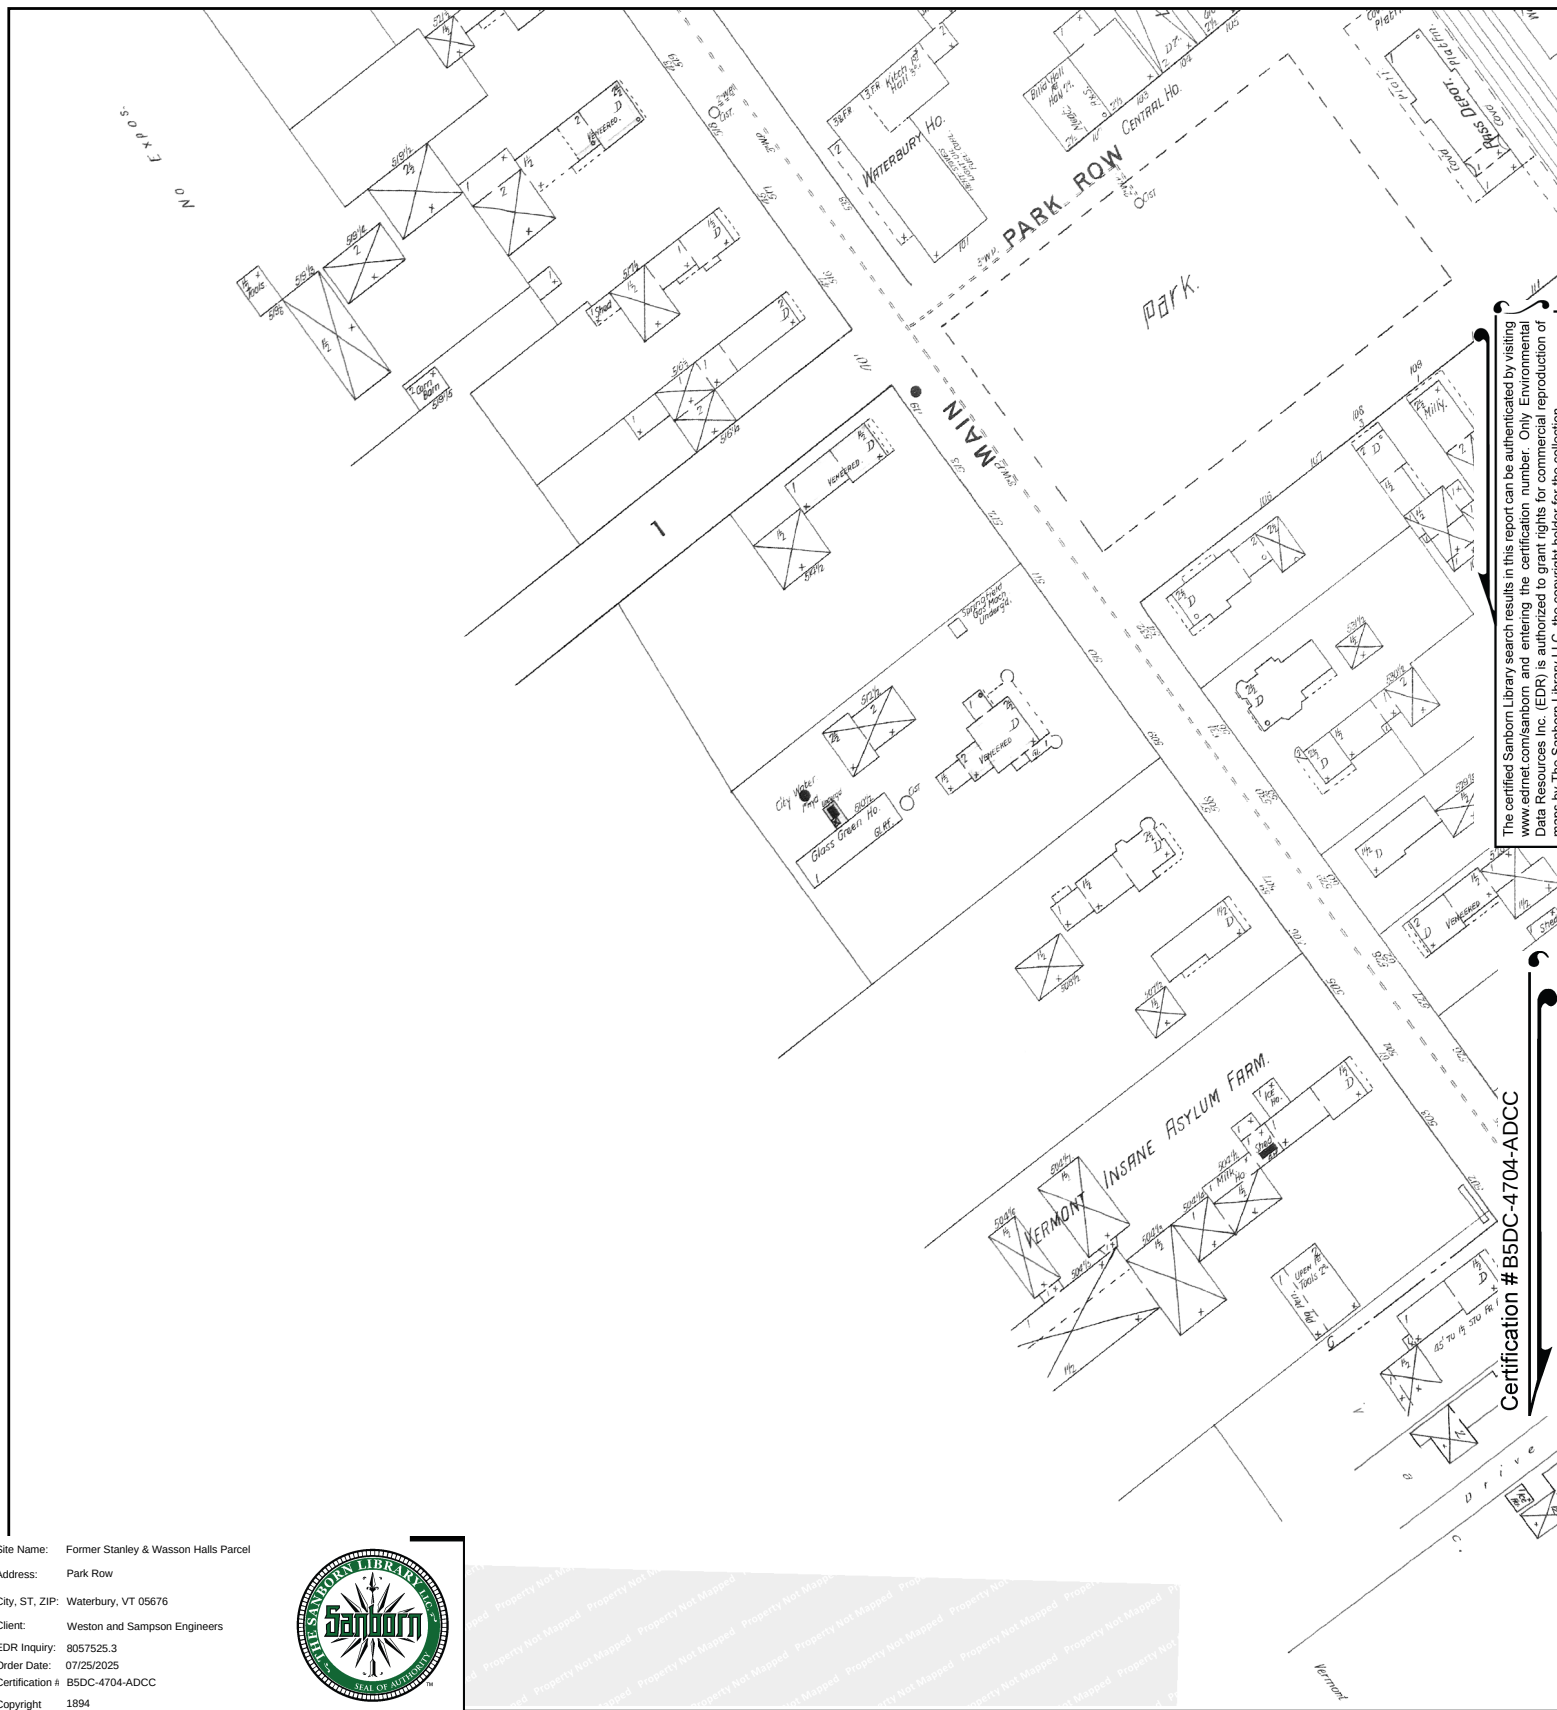


Site Name: Former Stanley & Wasson Halls Parcel
 Address: Park Row
 City, ST, ZIP: Waterbury, VT 05676
 Client: Weston and Sampson Engineers
 EDR Inquiry: 8057525.3
 Order Date: 07/25/2025
 Certification #: B5DC-4704-ADCC
 Copyright: 1894




This Certified Sanborn Map combines the following sheets.
 Outlined areas indicate map sheets within the collection.

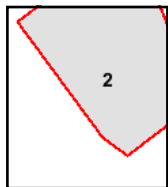


Volume 1, Sheet 2

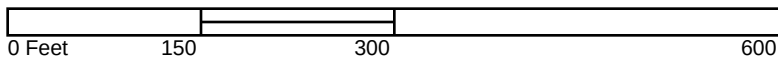


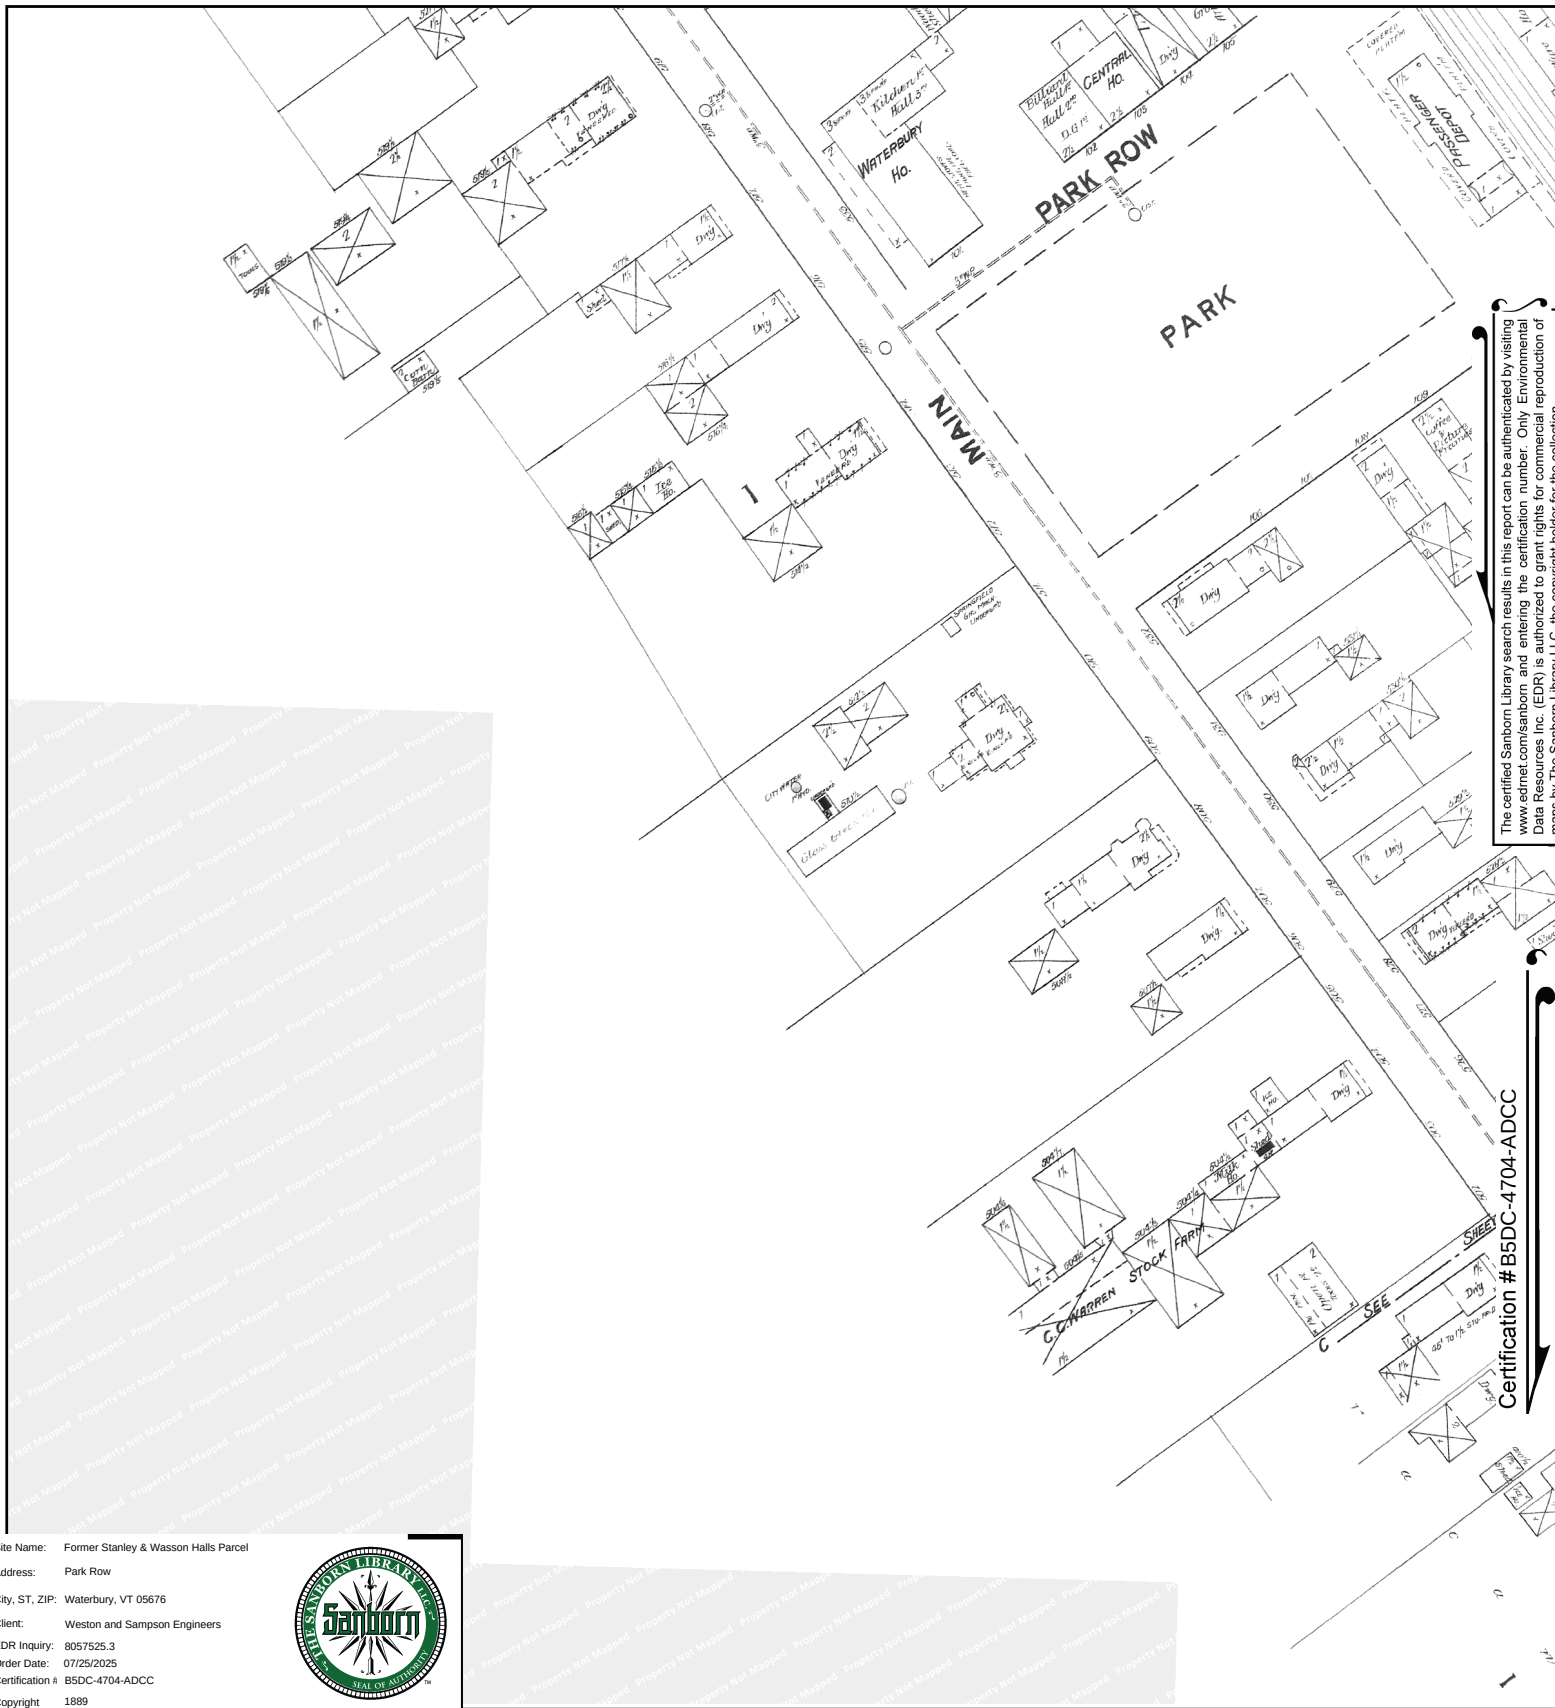

This Certified Sanborn Map combines the following sheets.
Outlined areas indicate map sheets within the collection.

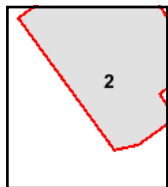

Volume 1, Sheet 2

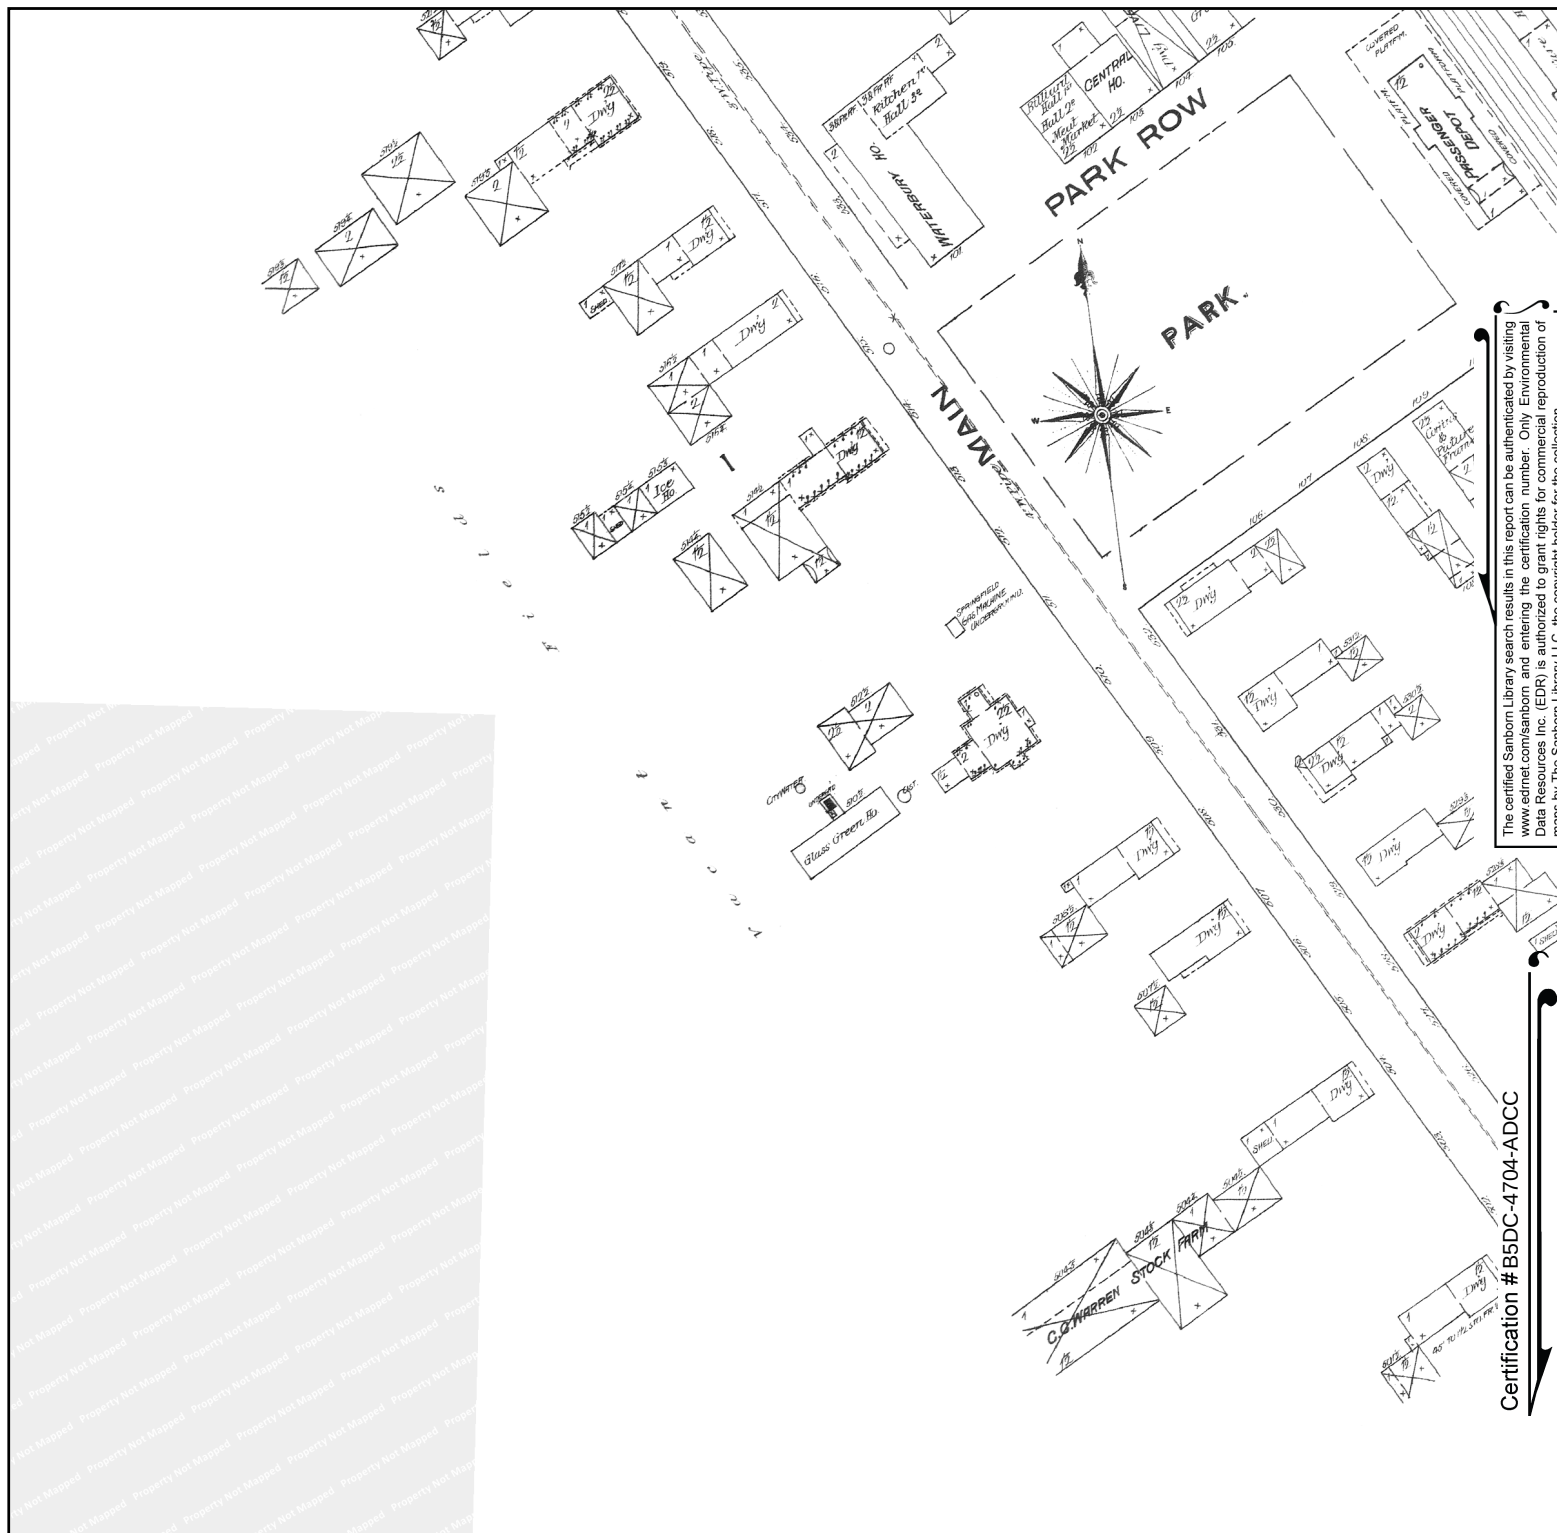

The certified Sanborn Library search results in this report can be authenticated by visiting www.edrnet.com/sanborn and entering the certification number. Only Environmental Data Resources Inc. (EDR) is authorized to grant rights for commercial reproduction of maps by The Sanborn Library LLC, the copyright holder for the collection.

Certification # B5DC-4704-ADCC

Site Name: Former Stanley & Wasson Halls Parcel

Address: Park Row

City, ST, ZIP: Waterbury, VT 05676

Client: Weston and Sampson Engineers

EDR Inquiry: 8057525.3


Order Date: 07/25/2025

Certification # B5DC-4704-ADCC


Copyright 1884



This Certified Sanborn Map combines the following sheets.
Outlined areas indicate map sheets within the collection.

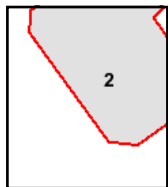

Volume 1, Sheet 2

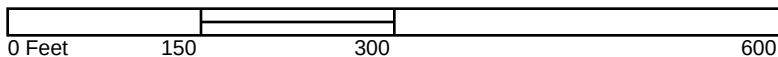

Appendix F:

Topographic Maps



Former Stanley & Wasson Halls Parcel

Park Row

Waterbury, VT 05676

Inquiry Number: 8057525.4

July 24, 2025

EDR Historical Topo Map Report

with QuadMatch™



6 Armstrong Road, 4th floor
Shelton, CT 06484
Toll Free: 800.352.0050
www.edrnet.com

EDR Historical Topo Map Report

07/24/25

Site Name:

Former Stanley & Wasson Hall
Park Row
Waterbury, VT 05676
EDR Inquiry # 8057525.4

Client Name:

Weston and Sampson Engineers
55 Walkers Brook Drive, Suite 100
Reading, MA 01867
Contact: Taylor Smith



EDR Topographic Map Library has been searched by EDR and maps covering the target property location as provided by Weston and Sampson Engineers were identified for the years listed below. EDR's Historical Topo Map Report is designed to assist professionals in evaluating potential liability on a target property resulting from past activities. EDR's Historical Topo Map Report includes a search of a collection of public and private color historical topographic maps, dating back to the late 1800s.

Search Results:**Coordinates:**

P.O.#	NA	Latitude:	44.333562 44° 20' 1" North
Project:	NA	Longitude:	-72.753499 -72° 45' 13" West
		UTM Zone:	Zone 18 North
		UTM X Meters:	679100.22
		UTM Y Meters:	4911376.28
		Elevation:	418.53' above sea level

Maps Provided:

2021	1921
2018	1919
2015	
2012	
1976, 1980	
1968	
1948	
1944	

Disclaimer - Copyright and Trademark Notice

This Report contains certain information obtained from a variety of public and other sources reasonably available to Environmental Data Resources, LLC. It cannot be concluded from this Report that coverage information for the target and surrounding properties does not exist from other sources. This Report is provided on an "AS IS", "AS AVAILABLE" basis. NO WARRANTY EXPRESS OR IMPLIED IS MADE WHATSOEVER IN CONNECTION WITH THIS REPORT.

ENVIRONMENTAL DATA RESOURCES, LLC AND ITS SUBSIDIARIES, AFFILIATES AND THIRD PARTY SUPPLIERS DISCLAIM ALL WARRANTIES, OF ANY KIND OR NATURE, EXPRESS OR IMPLIED, ARISING OUT OF OR RELATED TO THIS REPORT OR ANY OF THE DATA AND INFORMATION PROVIDED IN THIS REPORT, INCLUDING WITHOUT LIMITATION, ANY WARRANTIES REGARDING ACCURACY, QUALITY, CORRECTNESS, COMPLETENESS, COMPREHENSIVENESS, SUITABILITY, MERCHANTABILITY, FITNESS FOR A PARTICULAR PURPOSE, TITLE, NON-INFRINGEMENT, MISAPPROPRIATION, OR OTHERWISE. ALL RISK IS ASSUMED BY THE USER. IN NO EVENT SHALL ENVIRONMENTAL DATA RESOURCES, LLC OR ITS SUBSIDIARIES, AFFILIATES OR THIRD PARTY SUPPLIERS BE LIABLE TO ANYONE FOR ANY DIRECT, INCIDENTAL, INDIRECT, SPECIAL, CONSEQUENTIAL OR OTHER DAMAGES OF ANY TYPE OR KIND (INCLUDING BUT NOT LIMITED TO LOSS OF PROFITS, LOSS OF USE, OR LOSS OF DATA), ARISING OUT OF OR IN ANY WAY CONNECTED WITH THIS REPORT OR ANY OF THE DATA AND INFORMATION PROVIDED IN THIS REPORT. Any analyses, estimates, ratings, environmental risk levels, or risk codes provided in this Report are provided for illustrative purposes only, and are not intended to provide, nor should they be interpreted as providing any facts regarding, or prediction or forecast of, any environmental risk for any property. Only an assessment performed by a qualified environmental professional can provide findings, opinions or conclusions regarding the environmental risk or conditions in, on or at any property.


Copyright 2025 by Environmental Data Resources, Inc. All rights reserved. Reproduction in any media or format, in whole or in part, of any report or map of Environmental Data Resources, Inc., or its affiliates, is prohibited without prior written permission.

EDR and its logos (including Sanborn and Sanborn Map) are trademarks of Environmental Data Resources, LLC or its affiliates. All other trademarks used herein are the property of their respective owners.


Topo Sheet Key

This EDR Topo Map Report is based upon the following USGS topographic map sheets.

2021 Source Sheets

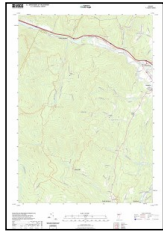

Waterbury
2021
7.5-minute, 24000

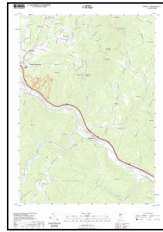


Middlesex
2021
7.5-minute, 24000

2018 Source Sheets



Waterbury
2018
7.5-minute, 24000

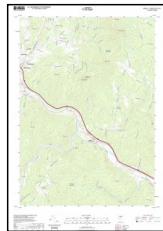


Middlesex
2018
7.5-minute, 24000

2015 Source Sheets



Waterbury
2015
7.5-minute, 24000

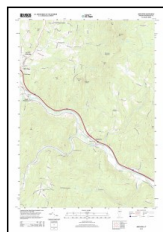


Middlesex
2015
7.5-minute, 24000

2012 Source Sheets



Waterbury
2012
7.5-minute, 24000

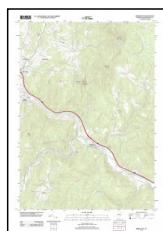

Middlesex
2012
7.5-minute, 24000

Topo Sheet Key

This EDR Topo Map Report is based upon the following USGS topographic map sheets.

1976, 1980 Source Sheets



Middlesex
1976
7.5-minute, 24000
Aerial Photo Revised 1967



Waterbury
1980
7.5-minute, 24000
Aerial Photo Revised 1978

1968 Source Sheets




Middlesex
1968
7.5-minute, 24000
Aerial Photo Revised 1967

1948 Source Sheets




Waterbury
1948
7.5-minute, 24000
Aerial Photo Revised 1947

1944 Source Sheets

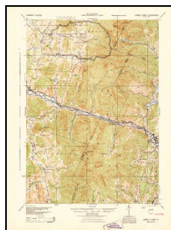

Camels Hump
1944
15-minute, 62500
Aerial Photo Revised 1941

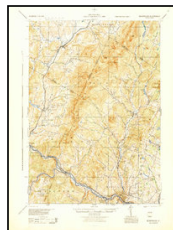

Montpelier
1944
15-minute, 62500
Aerial Photo Revised 1941

Topo Sheet Key

This EDR Topo Map Report is based upon the following USGS topographic map sheets.

1921 Source Sheets




Richmond
1921
15-minute, 48000


1919 Source Sheets



Montpelier
1919
15-minute, 62500

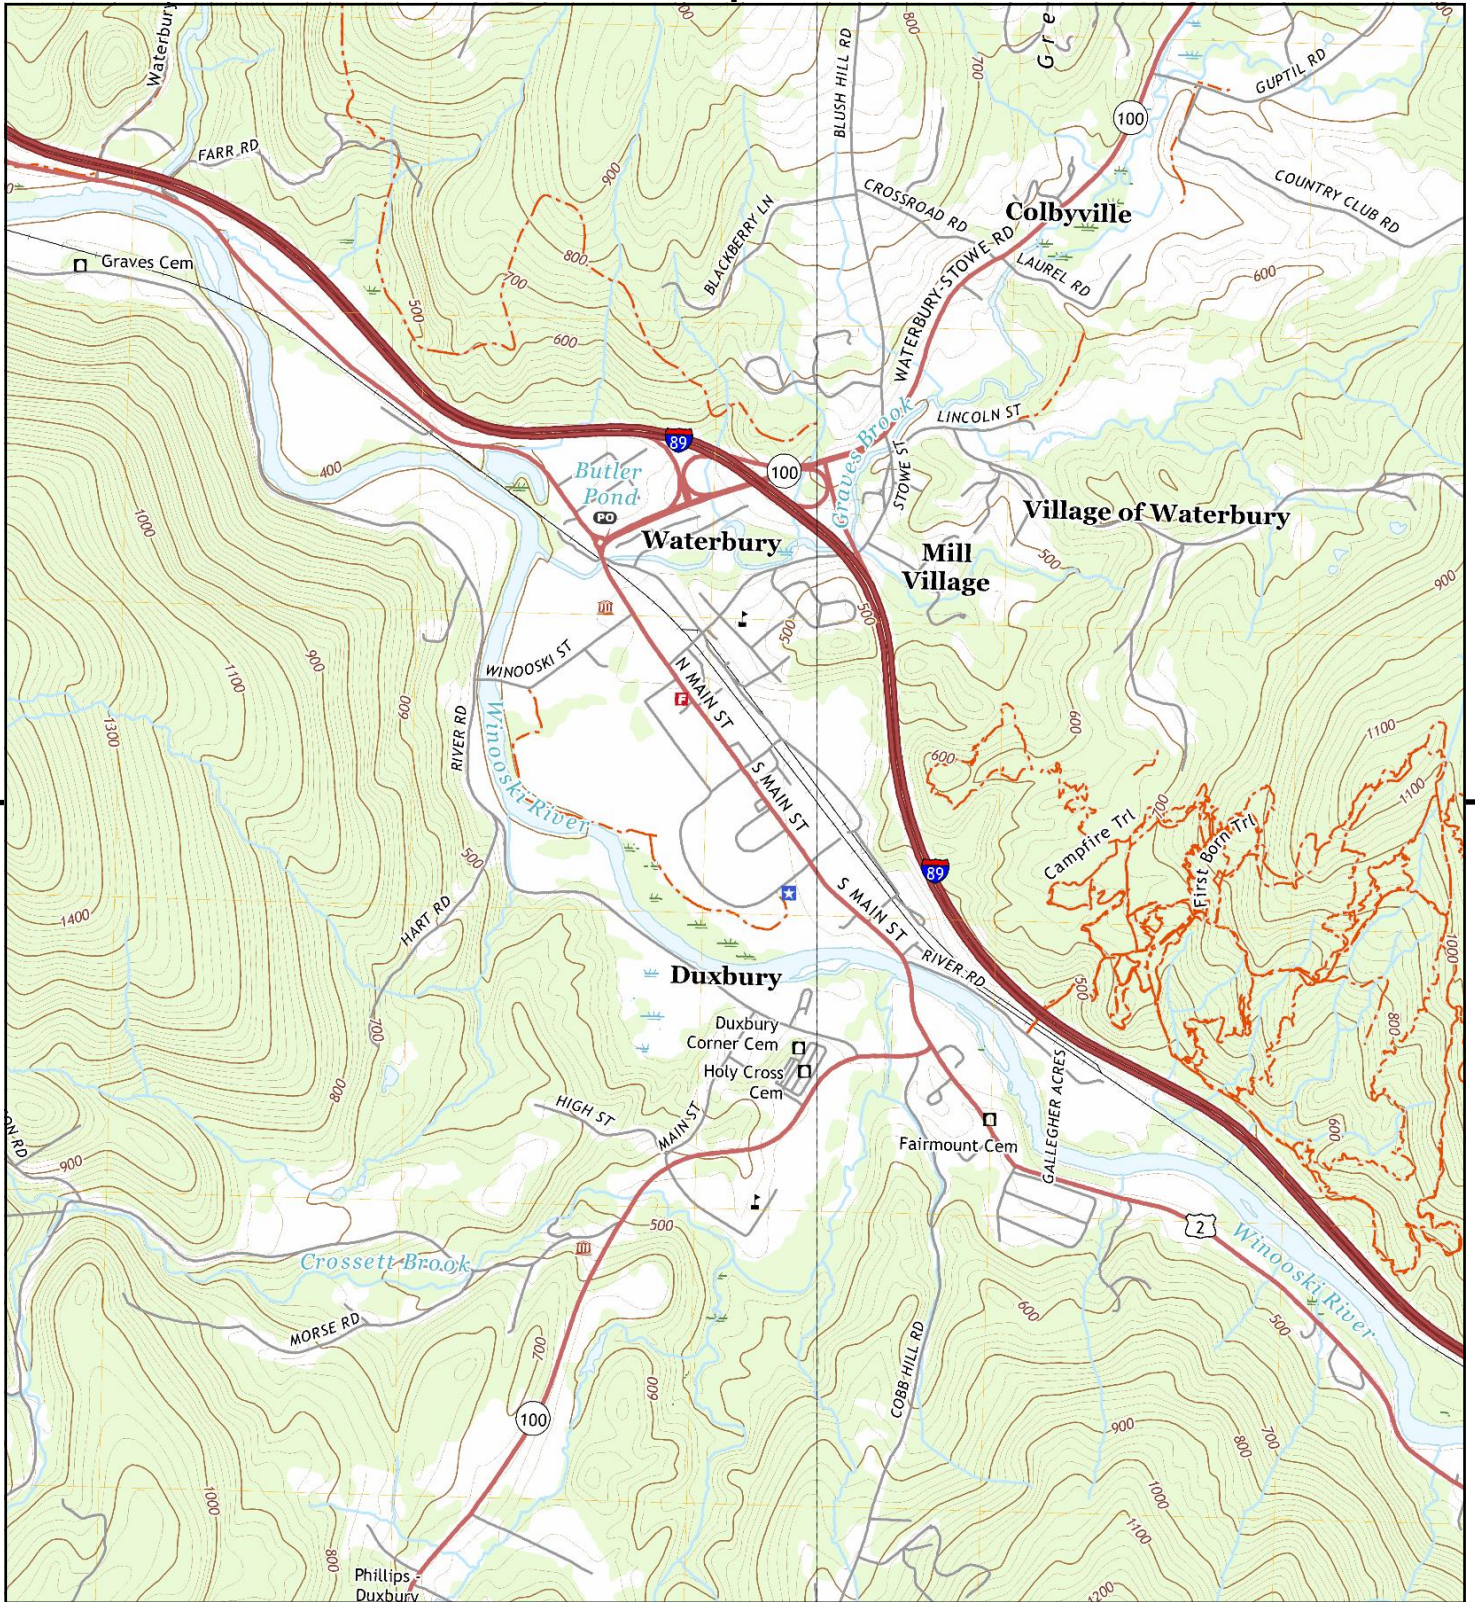


This report includes information from the following map sheet(s).

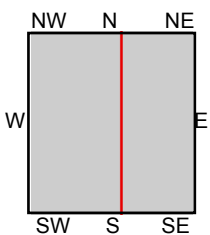


TP, Waterbury, 2021, 7.5-minute
SE, Middlesex, 2021, 7.5-minute

SITE NAME: Former Stanley & Wasson Halls Parcel
ADDRESS: Park Row
Waterbury, VT 05676
CLIENT: Weston and Sampson Engineers



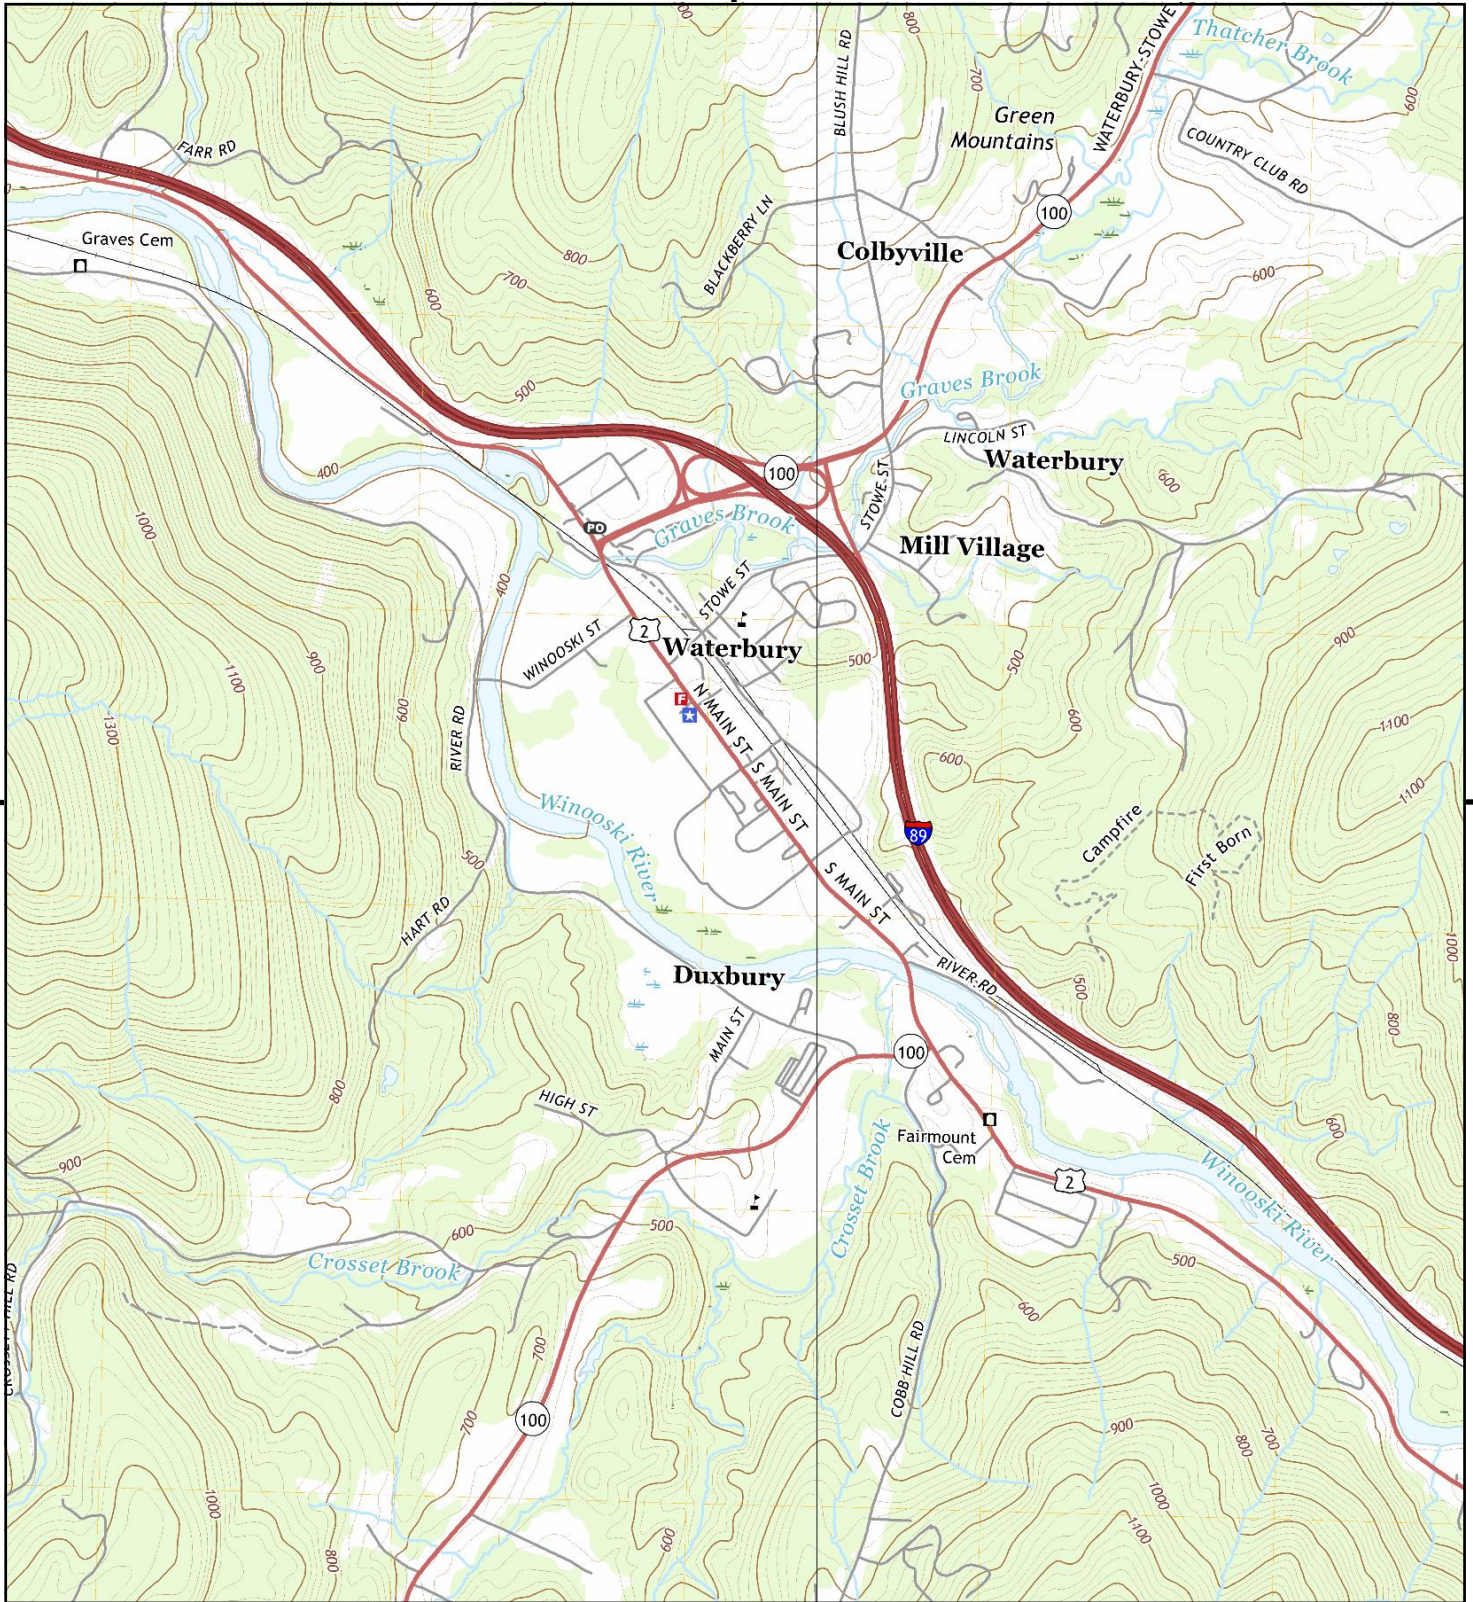


This report includes information from the following map sheet(s).

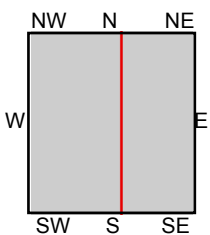


TP, Waterbury, 2018, 7.5-minute
SE, Middlesex, 2018, 7.5-minute

SITE NAME: Former Stanley & Wasson Halls Parcel
ADDRESS: Park Row
Waterbury, VT 05676
CLIENT: Weston and Sampson Engineers



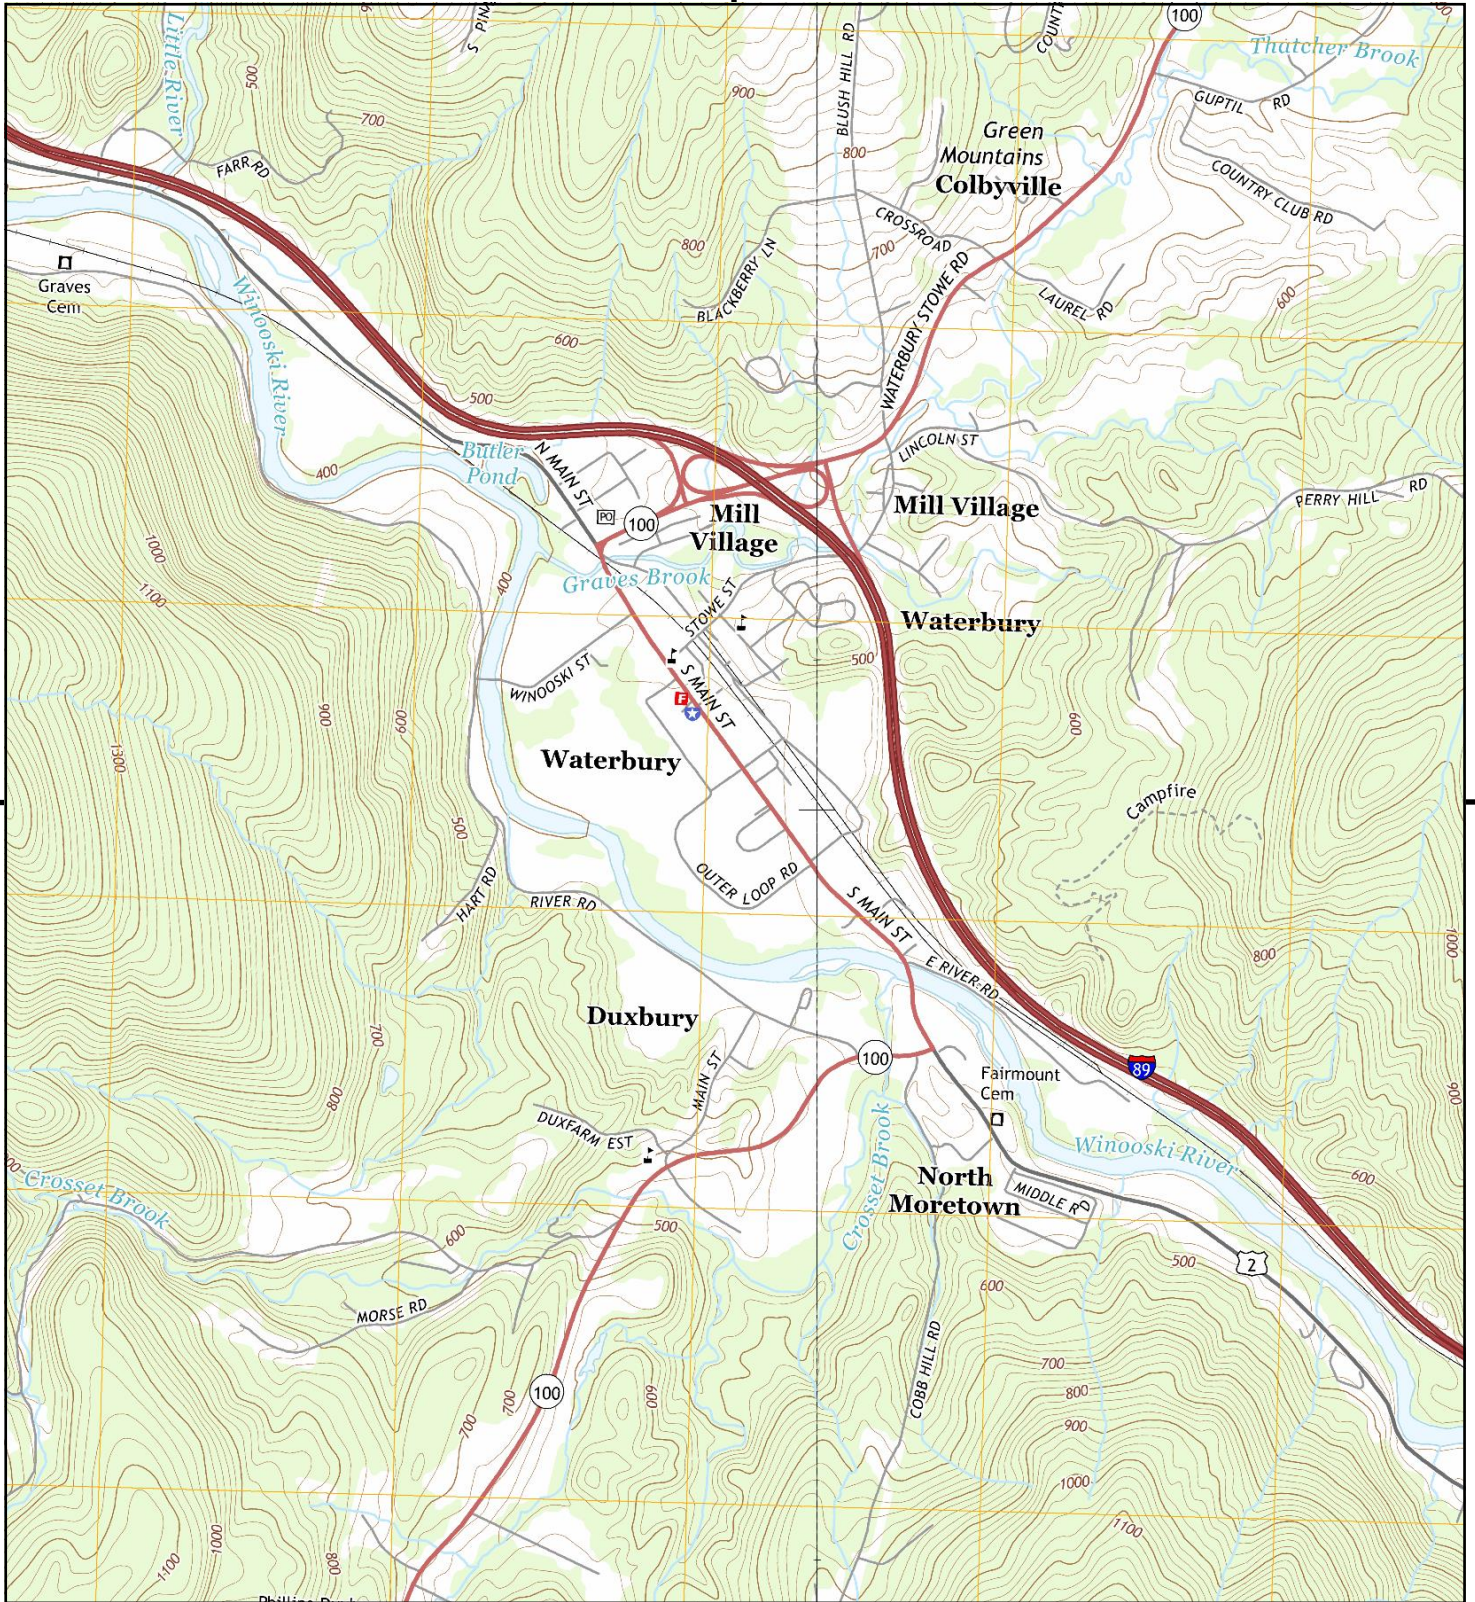


This report includes information from the following map sheet(s).

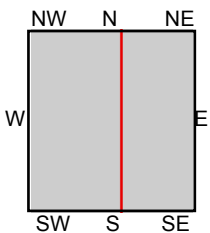


TP, Waterbury, 2015, 7.5-minute
SE, Middlesex, 2015, 7.5-minute

SITE NAME: Former Stanley & Wasson Halls Parcel
ADDRESS: Park Row
Waterbury, VT 05676
CLIENT: Weston and Sampson Engineers



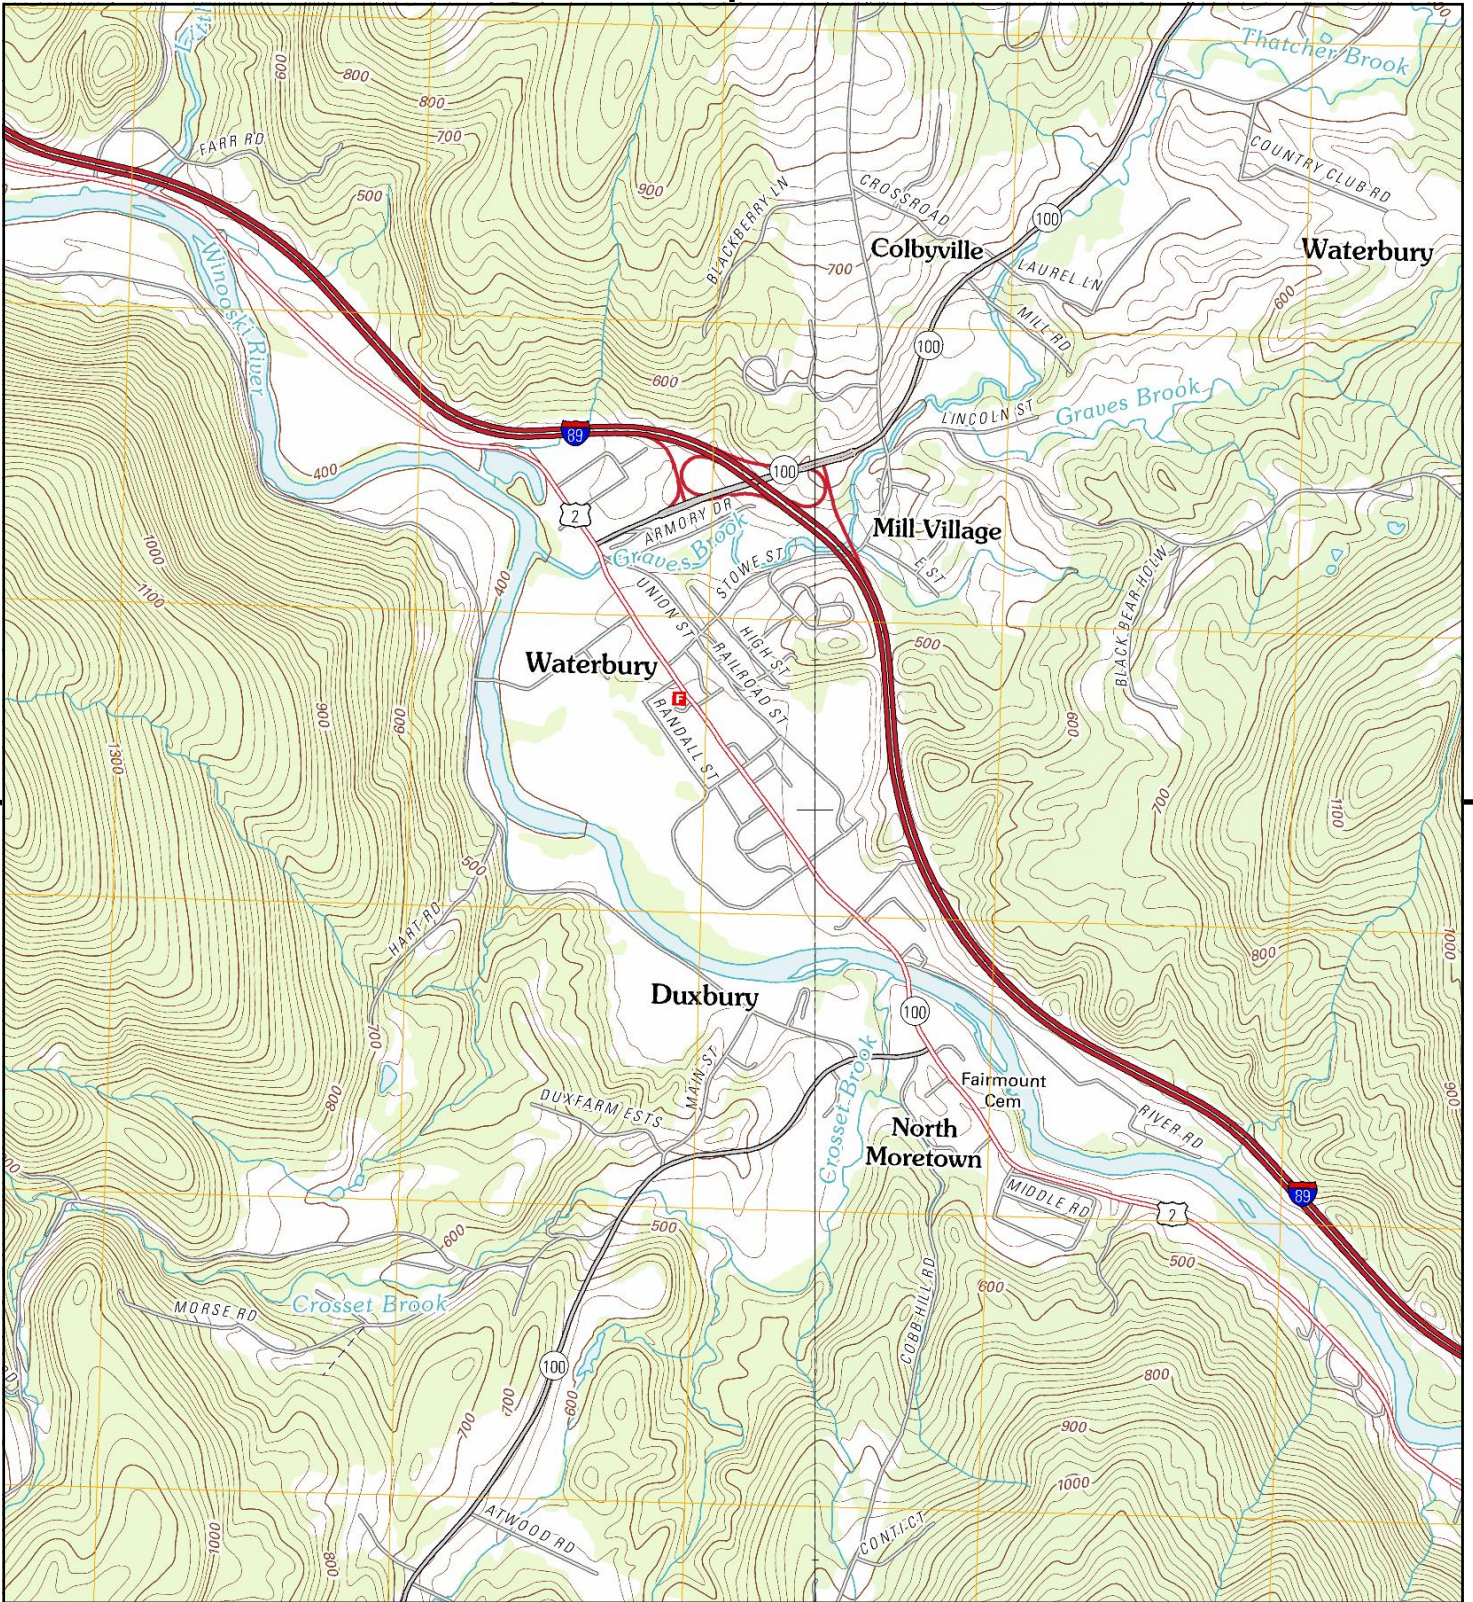


This report includes information from the following map sheet(s).

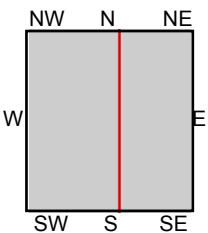


TP, Waterbury, 2012, 7.5-minute
SE, Middlesex, 2012, 7.5-minute

SITE NAME: Former Stanley & Wasson Halls Parcel
ADDRESS: Park Row
Waterbury, VT 05676
CLIENT: Weston and Sampson Engineers



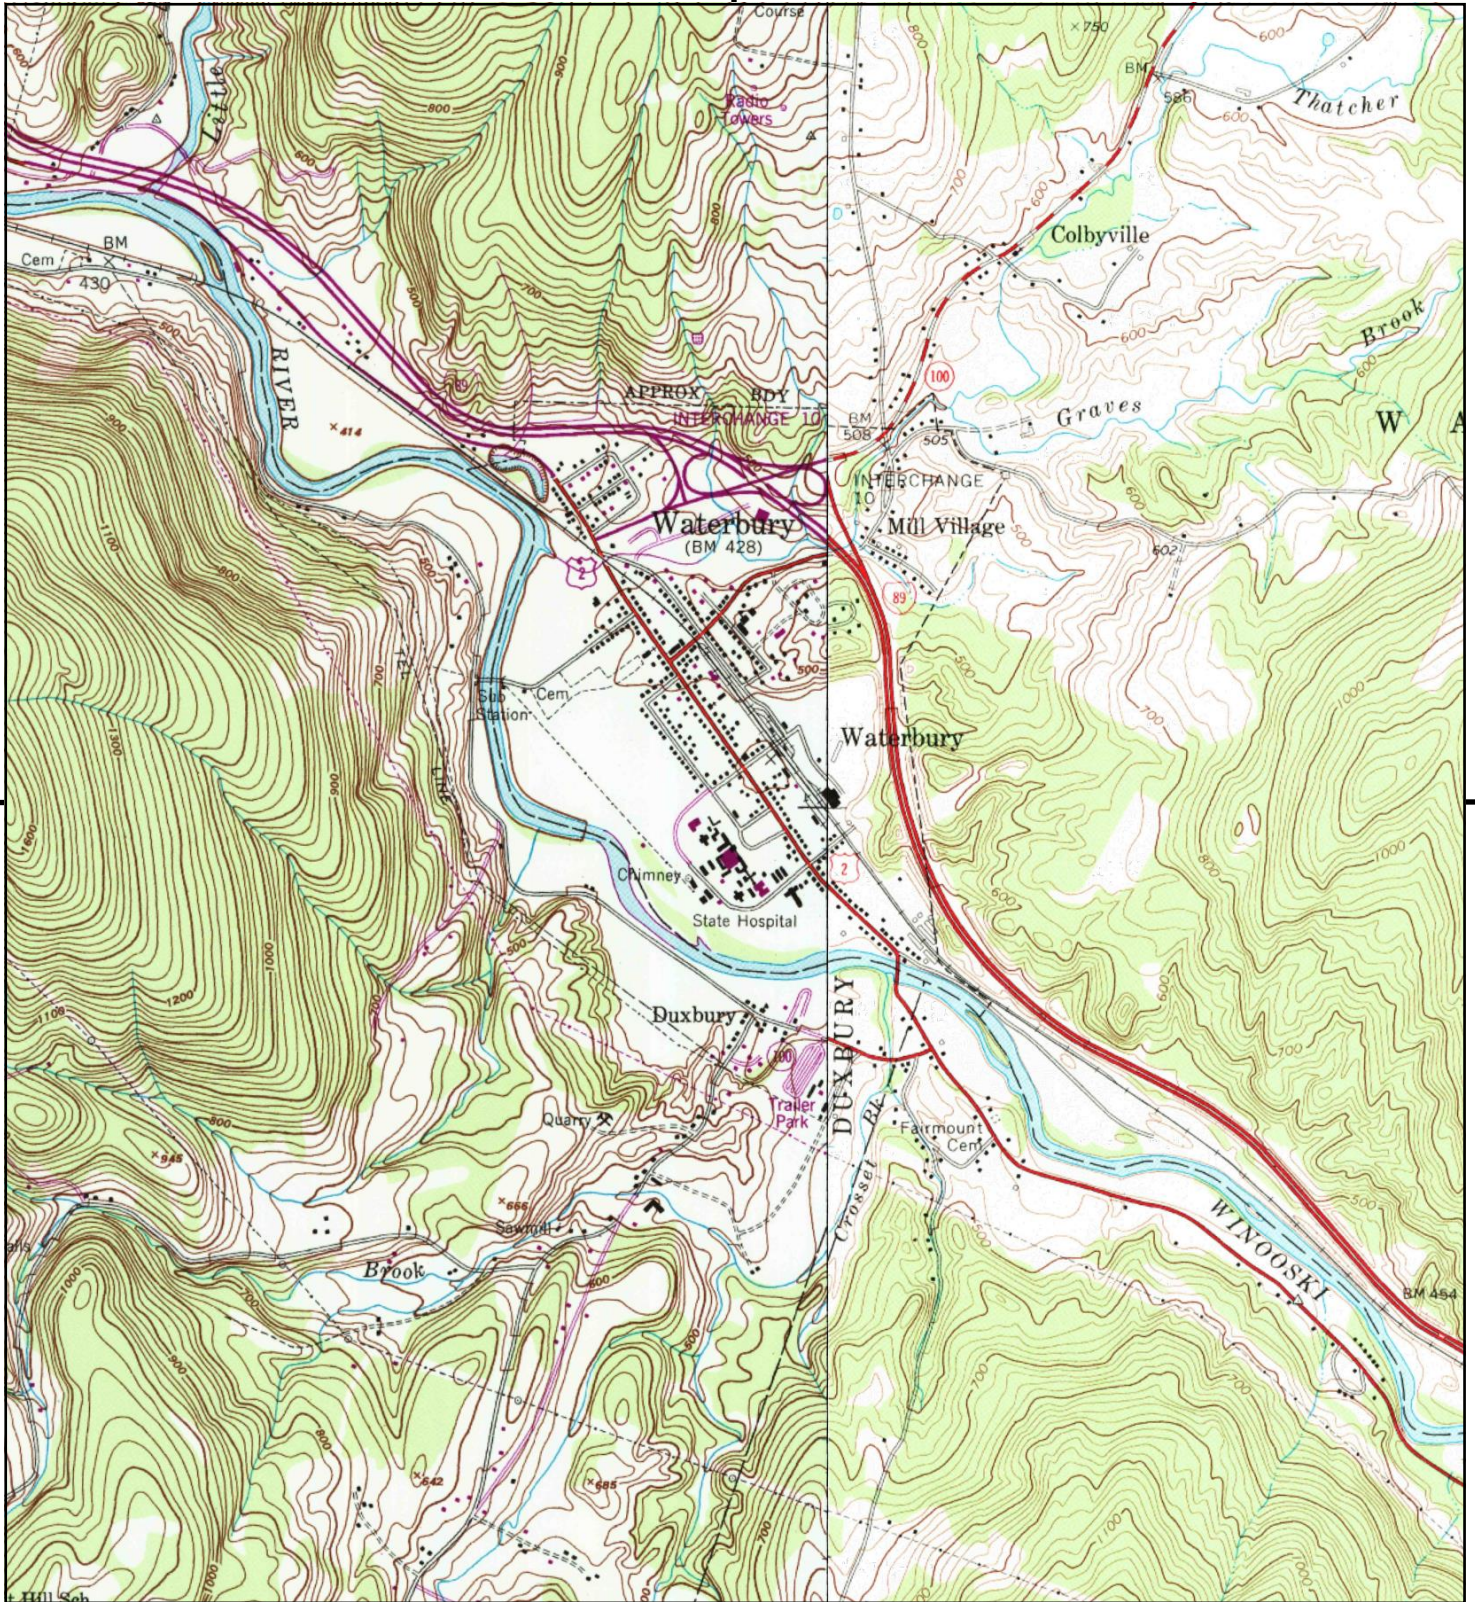


This report includes information from the following map sheet(s).

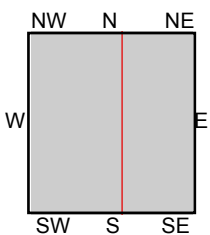


TP, Waterbury, 1980, 7.5-minute
SE, Middlesex, 1976, 7.5-minute

SITE NAME: Former Stanley & Wasson Halls Parcel
ADDRESS: Park Row
Waterbury, VT 05676
CLIENT: Weston and Sampson Engineers



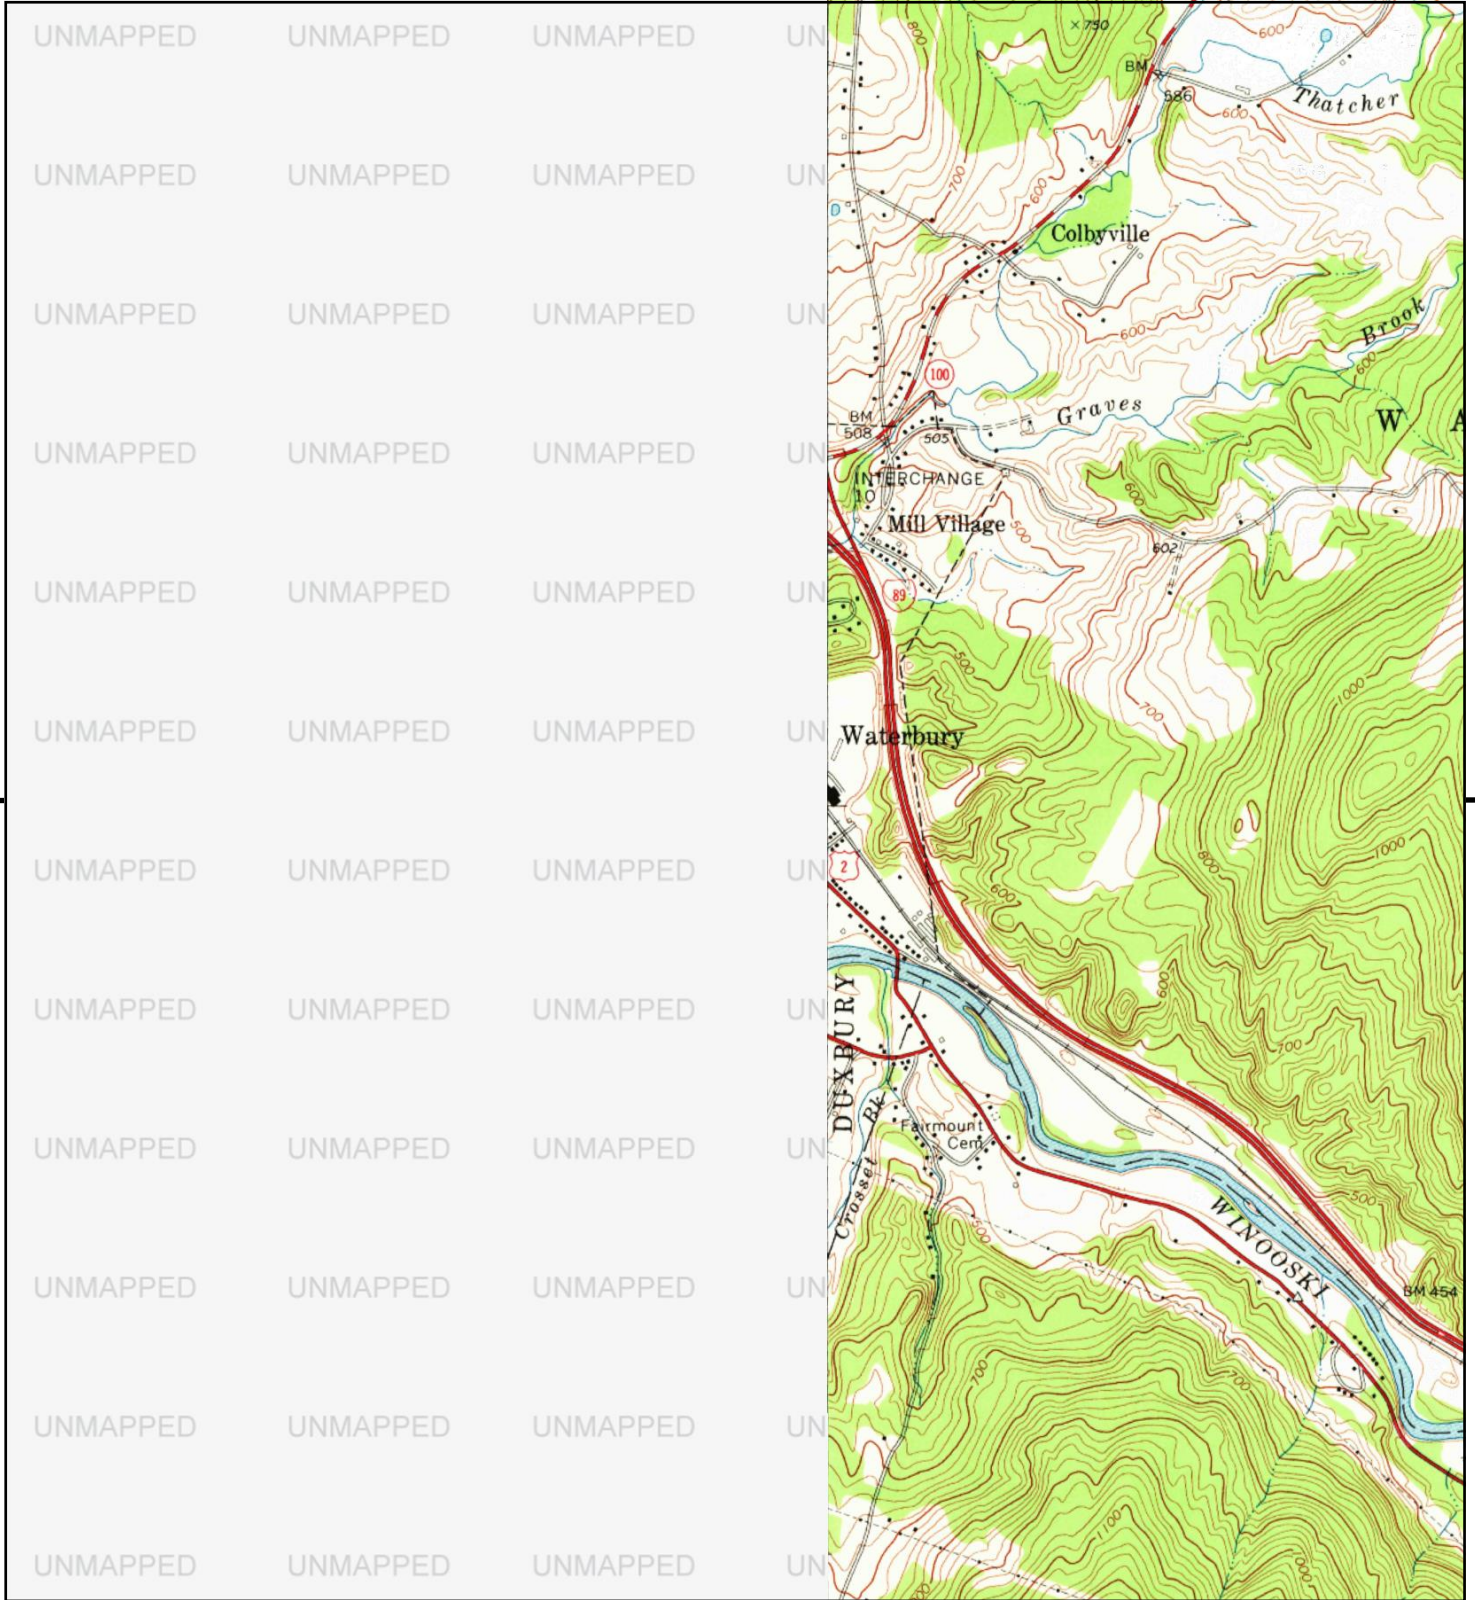


This report includes information from the following map sheet(s).

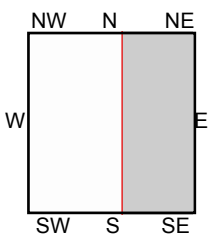



SE, Middlesex, 1968, 7.5-minute

SITE NAME: Former Stanley & Wasson Halls Parcel
 ADDRESS: Park Row
 Waterbury, VT 05676
 CLIENT: Weston and Sampson Engineers



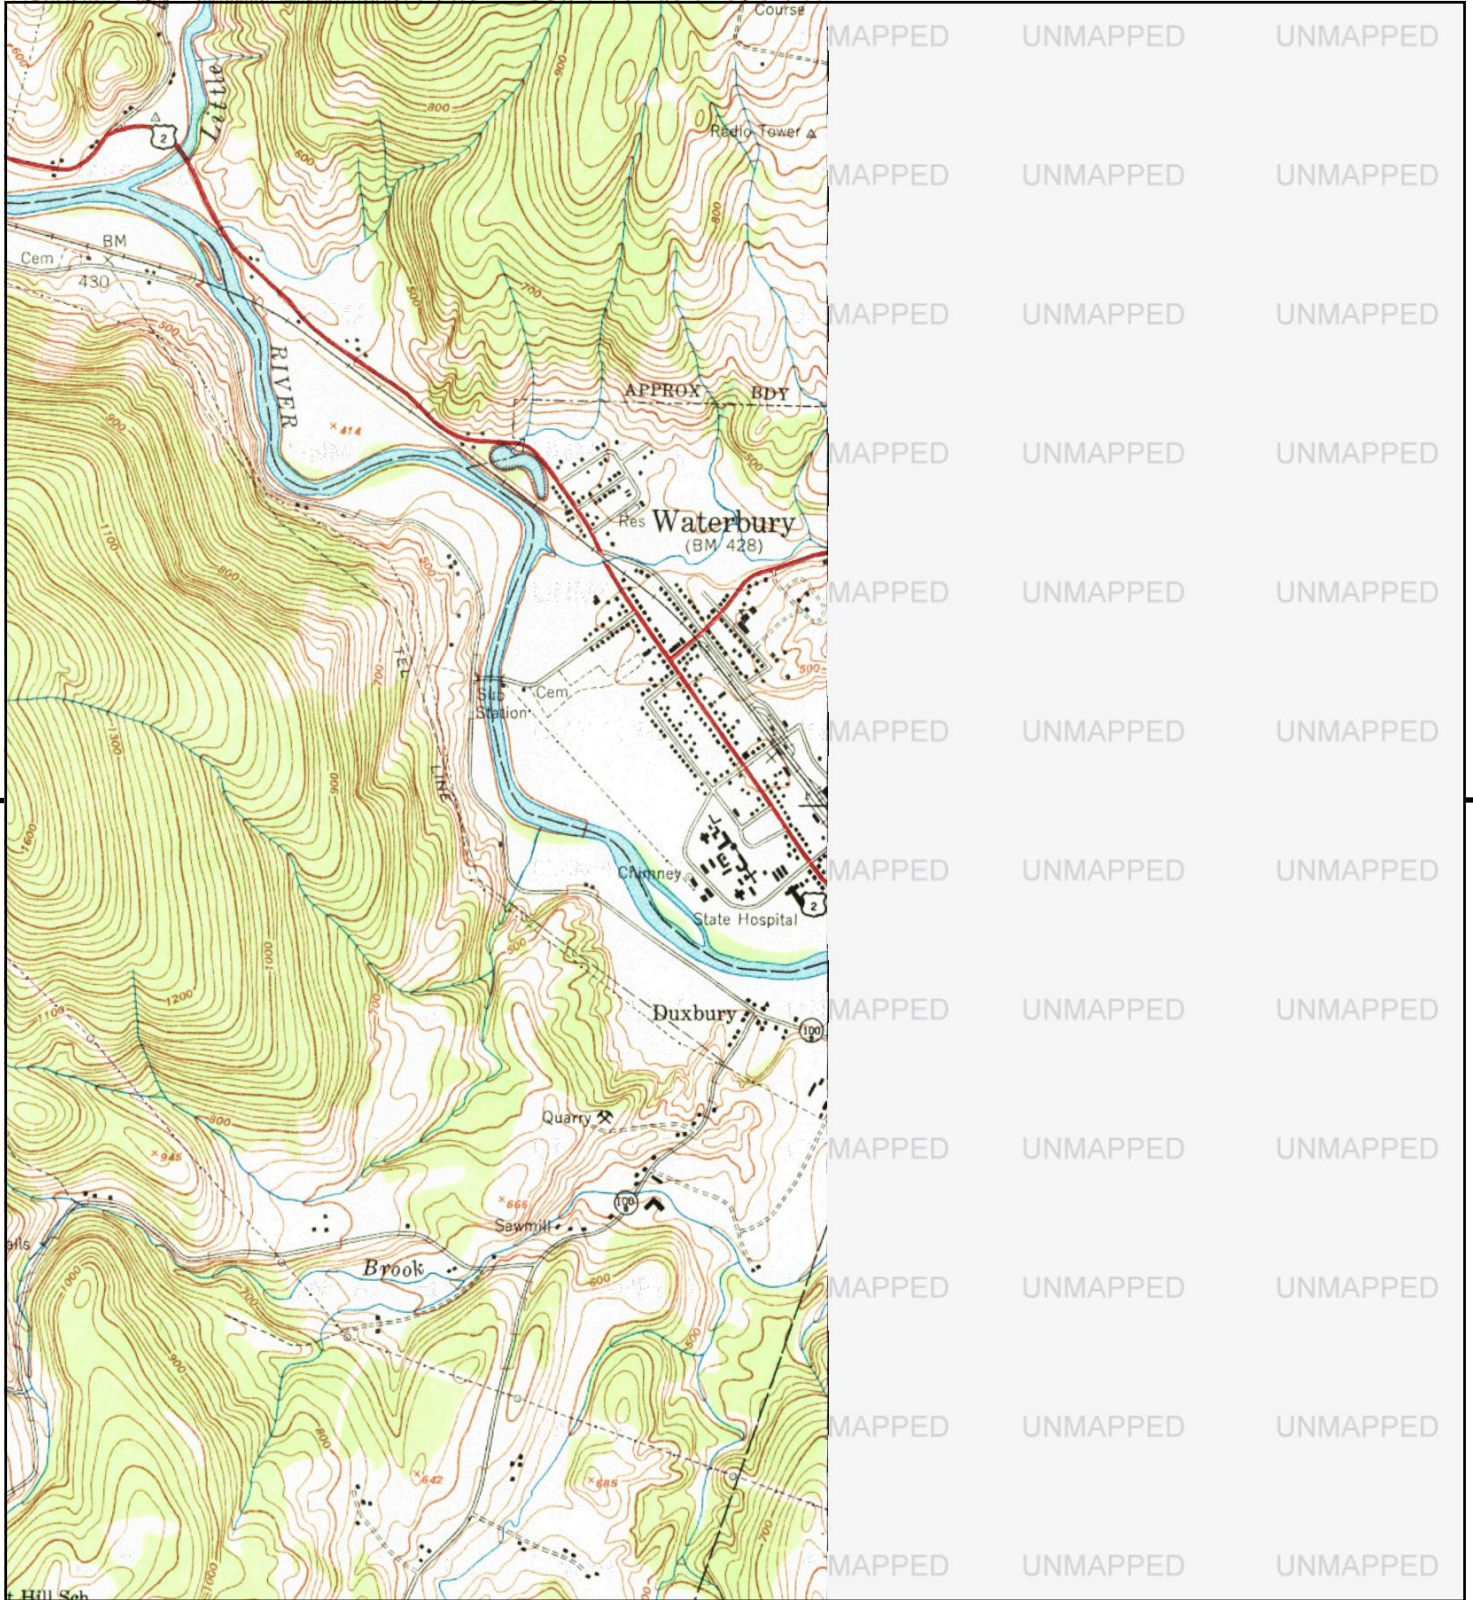


This report includes information from the following map sheet(s).

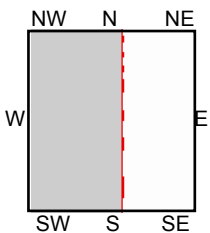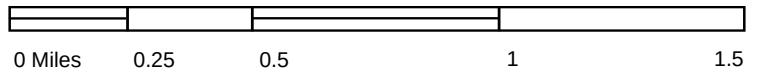



TP, Waterbury, 1948, 7.5-minute

SITE NAME: Former Stanley & Wasson Halls Parcel
 ADDRESS: Park Row
 Waterbury, VT 05676
 CLIENT: Weston and Sampson Engineers



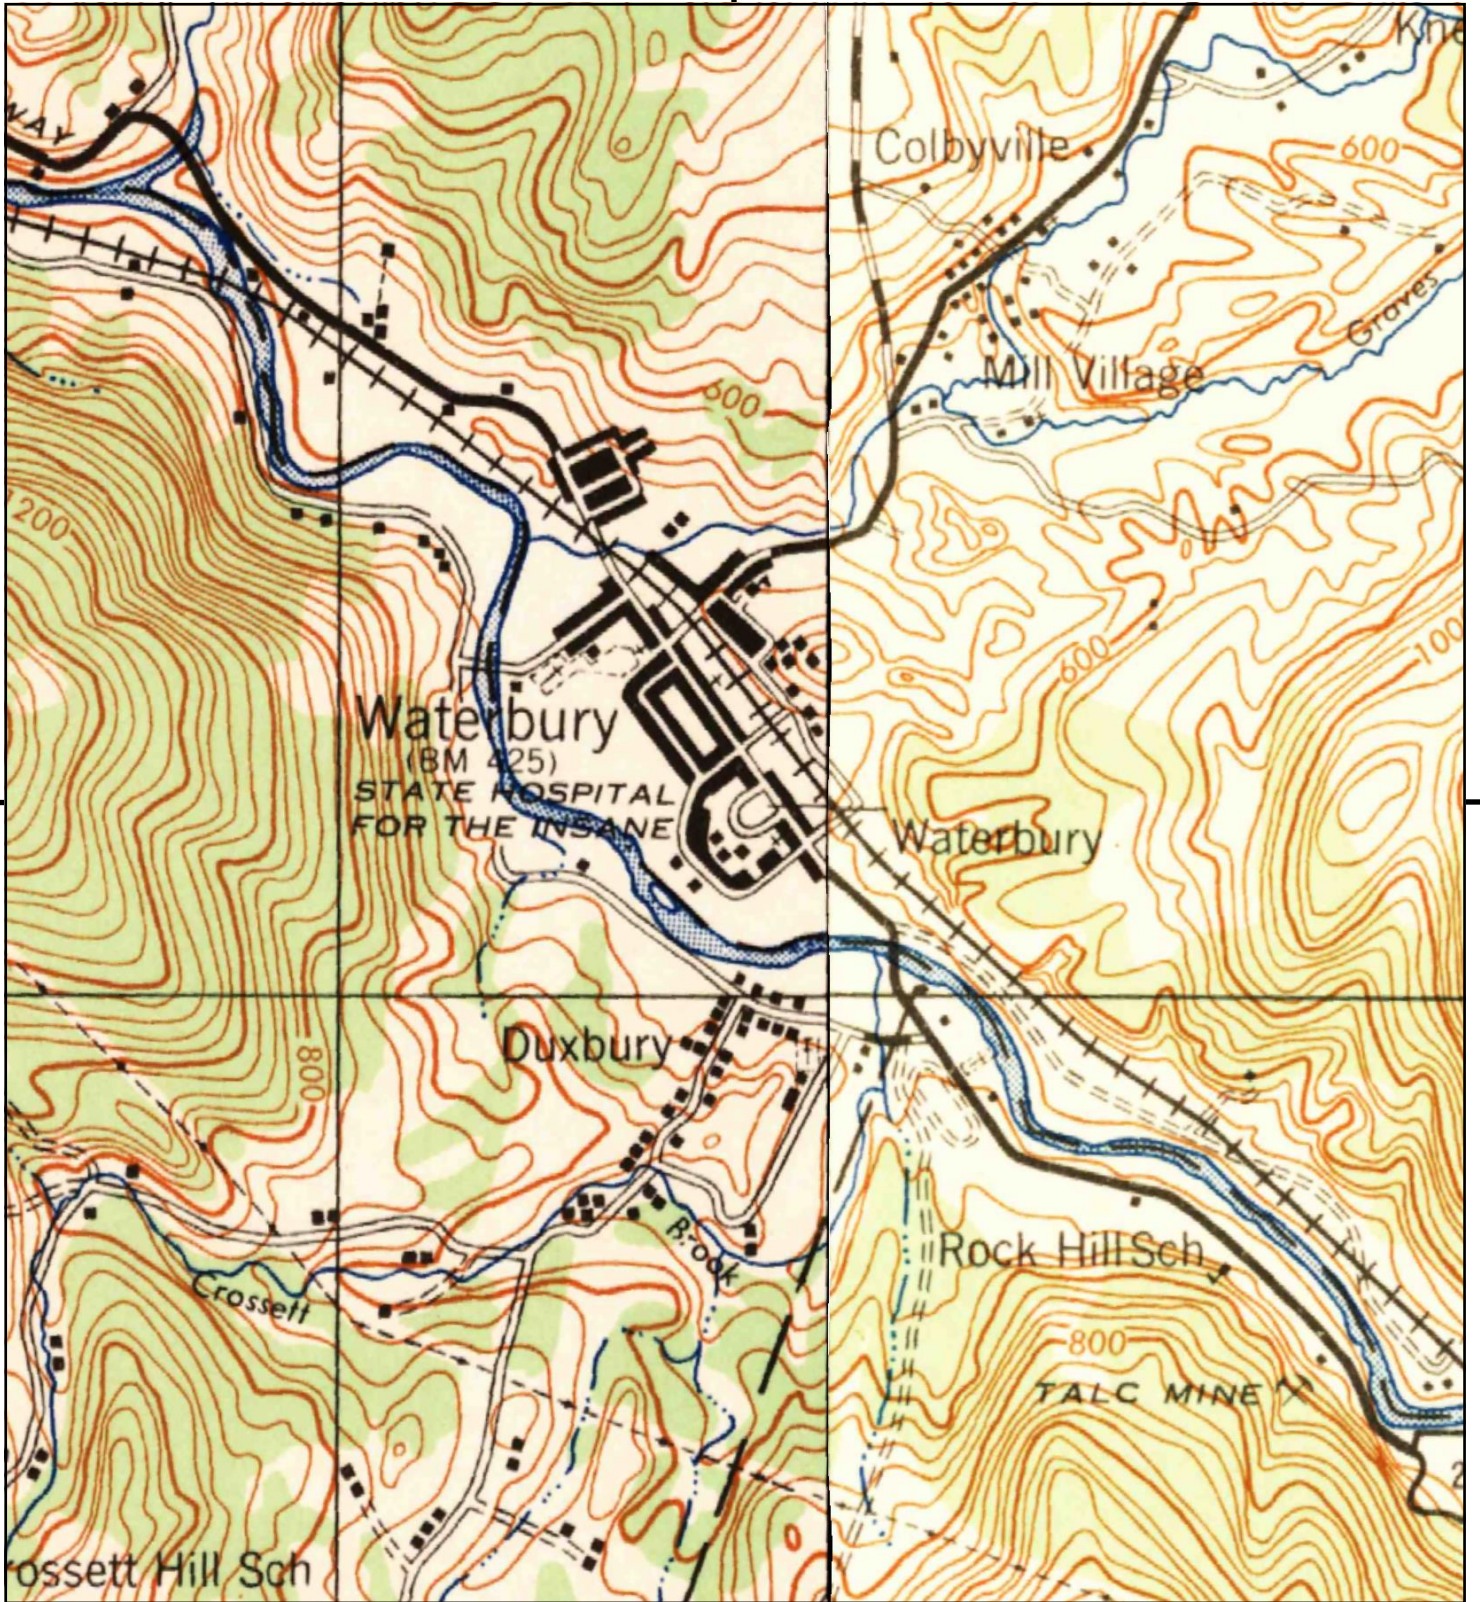


This report includes information from the following map sheet(s).

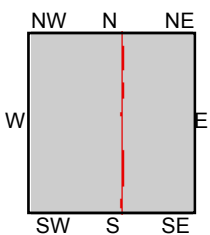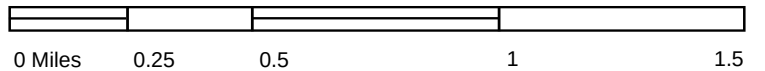



TP, Camels Hump, 1944, 15-minute
NE, Montpelier, 1944, 15-minute

SITE NAME: Former Stanley & Wasson Halls Parcel
ADDRESS: Park Row
Waterbury, VT 05676
CLIENT: Weston and Sampson Engineers



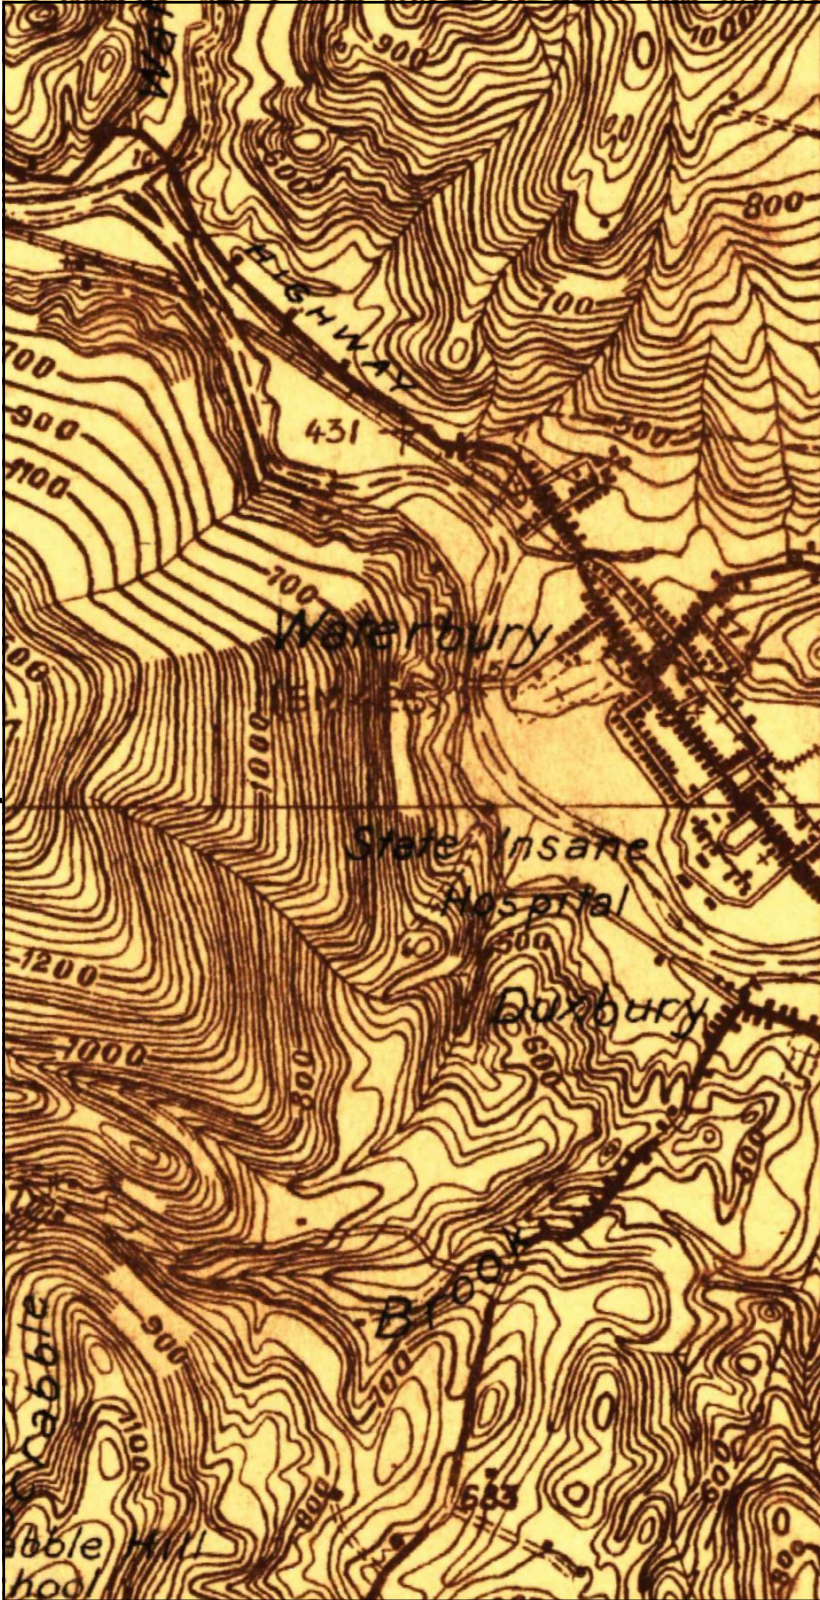


This report includes information from the following map sheet(s).

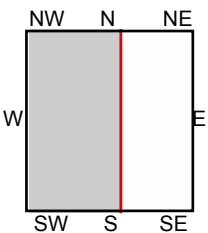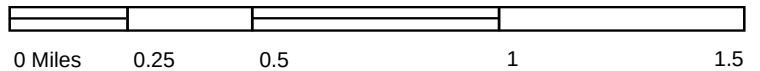


TP, Richmond, 1921, 15-minute

SITE NAME: Former Stanley & Wasson Halls Parcel
 ADDRESS: Park Row
 Waterbury, VT 05676
 CLIENT: Weston and Sampson Engineers



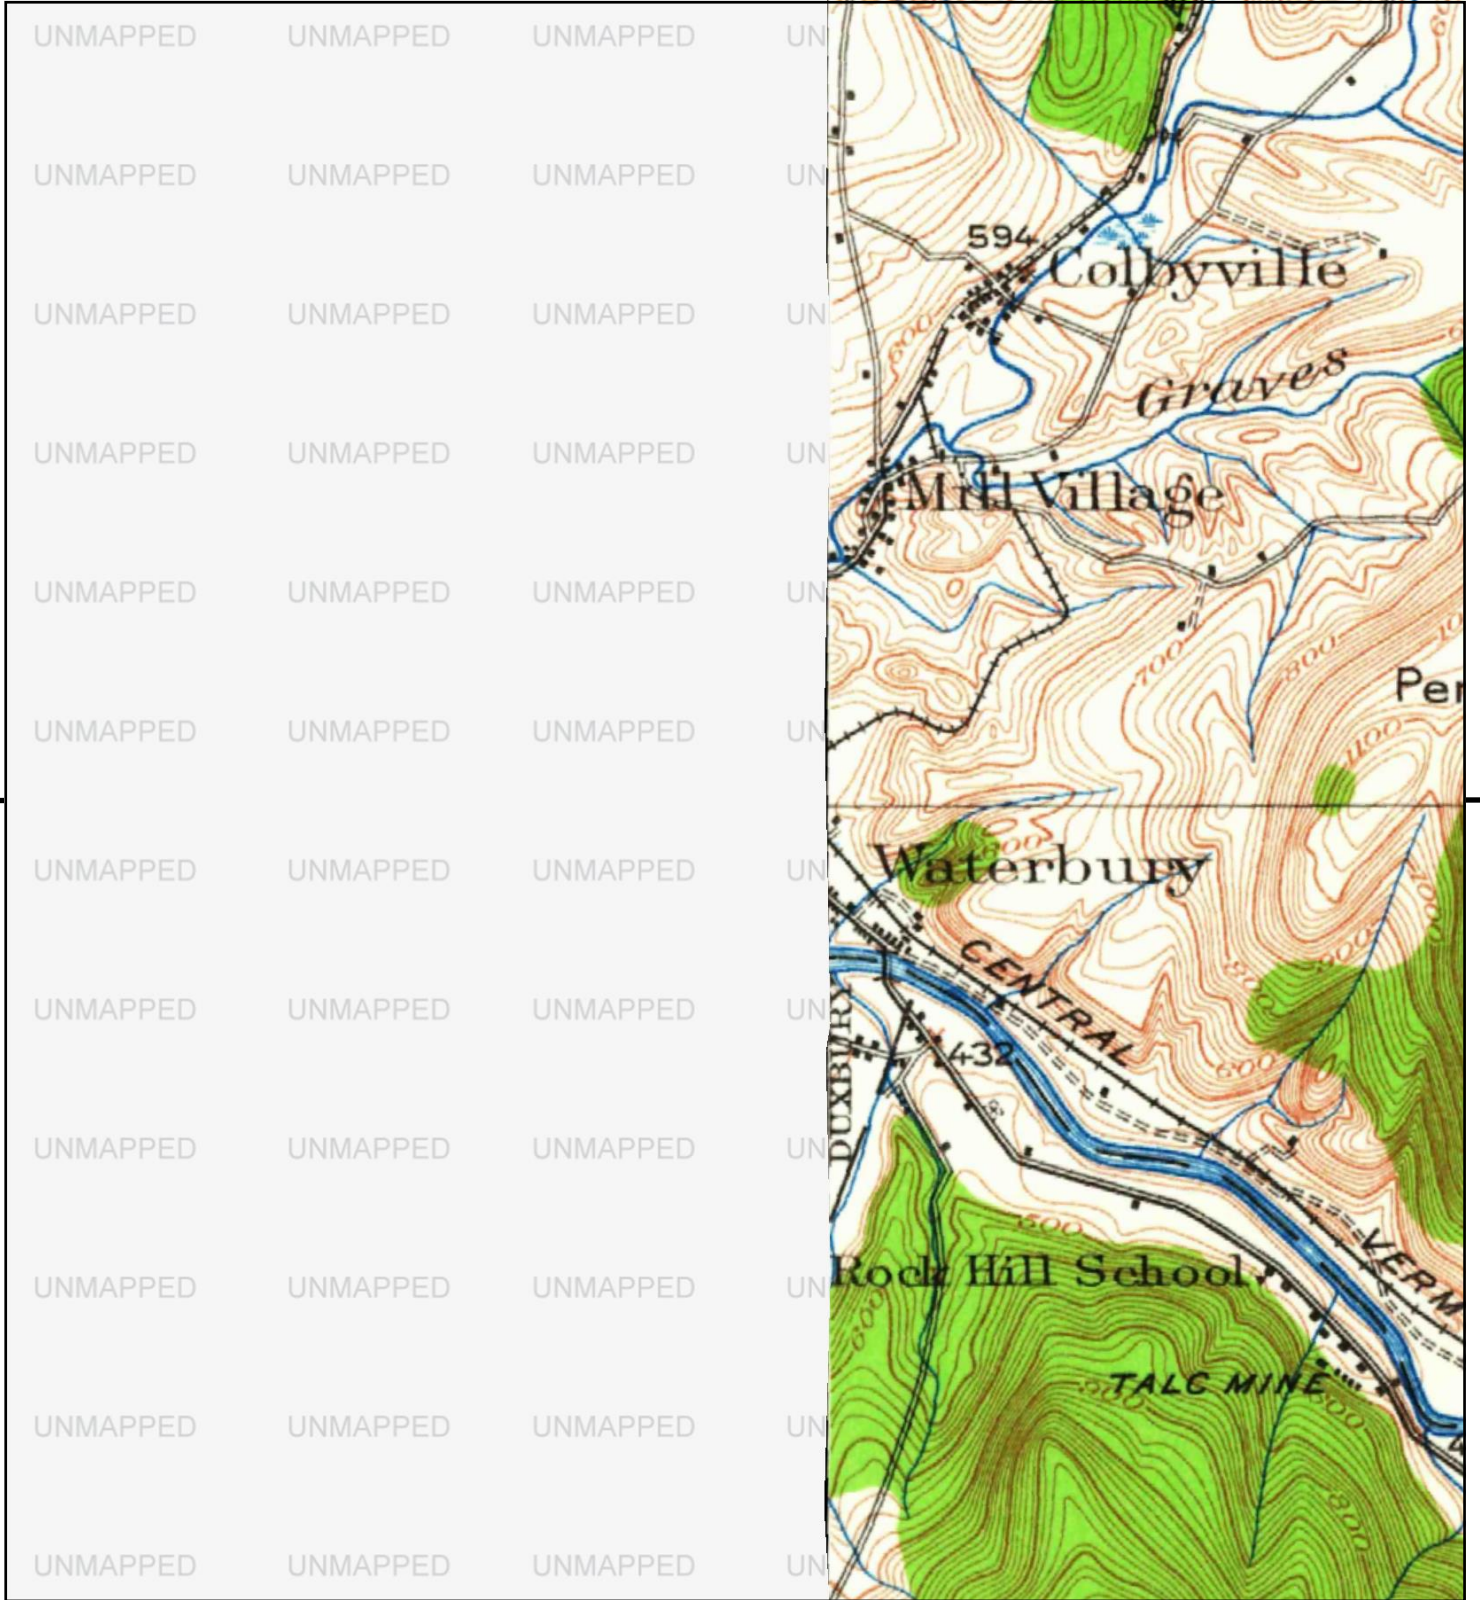

This report includes information from the following map sheet(s).

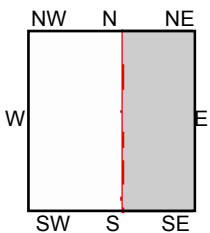

NE, Montpelier, 1919, 15-minute

SITE NAME: Former Stanley & Wasson Halls Parcel
ADDRESS: Park Row
Waterbury, VT 05676
CLIENT: Weston and Sampson Engineers



Appendix G:

Aerial Photographs

Former Stanley & Wasson Halls Parcel

Park Row

Waterbury, VT 05676

Inquiry Number: 8057525.8

July 25, 2025

The EDR Aerial Photo Decade Package



6 Armstrong Road, 4th floor
Shelton, CT 06484
Toll Free: 800.352.0050
www.edrnet.com

EDR Aerial Photo Decade Package

07/25/25

Site Name:

Former Stanley & Wasson Hall
Park Row
Waterbury, VT 05676
EDR Inquiry # 8057525.8

Client Name:

Weston and Sampson Engineers
55 Walkers Brook Drive, Suite 100
Reading, MA 01867
Contact: Taylor Smith



Environmental Data Resources, Inc. (EDR) Aerial Photo Decade Package is a screening tool designed to assist environmental professionals in evaluating potential liability on a target property resulting from past activities. EDR's professional researchers provide digitally reproduced historical aerial photographs, and when available, provide one photo per decade.

Search Results:

<u>Year</u>	<u>Scale</u>	<u>Details</u>	<u>Source</u>
2018	1"=500'	Flight Year: 2018	USDA/NAIP
2014	1"=500'	Flight Year: 2014	USDA/NAIP
2011	1"=500'	Flight Year: 2011	USDA/NAIP
2008	1"=500'	Flight Year: 2008	USDA/NAIP
2006	1"=500'	Flight Year: 2006	USDA/NAIP
1996	1"=500'	Acquisition Date: May 07, 1996	USGS/DOQQ
1986	1"=500'	Flight Date: May 13, 1986	USDA
1976	1"=500'	Flight Date: May 28, 1976	USGS
1965	1"=500'	Flight Date: April 25, 1965	USGS
1960	1"=500'	Flight Date: June 01, 1960	USGS
1942	1"=500'	Flight Date: September 01, 1942	USDA

When delivered electronically by EDR, the aerial photo images included with this report are for ONE TIME USE ONLY. Further reproduction of these aerial photo images is prohibited without permission from EDR. For more information contact your EDR Account Executive.

Disclaimer - Copyright and Trademark Notice


This Report contains certain information obtained from a variety of public and other sources reasonably available to Environmental Data Resources, LLC. It cannot be concluded from this Report that coverage information for the target and surrounding properties does not exist from other sources. This Report is provided on an "AS IS", "AS AVAILABLE" basis. NO WARRANTY EXPRESS OR IMPLIED IS MADE WHATSOEVER IN CONNECTION WITH THIS REPORT.

ENVIRONMENTAL DATA RESOURCES, LLC AND ITS SUBSIDIARIES, AFFILIATES AND THIRD PARTY SUPPLIERS DISCLAIM ALL WARRANTIES, OF ANY KIND OR NATURE, EXPRESS OR IMPLIED, ARISING OUT OF OR RELATED TO THIS REPORT OR ANY OF THE DATA AND INFORMATION PROVIDED IN THIS REPORT, INCLUDING WITHOUT LIMITATION, ANY WARRANTIES REGARDING ACCURACY, QUALITY, CORRECTNESS, COMPLETENESS, COMPREHENSIVENESS, SUITABILITY, MERCHANTABILITY, FITNESS FOR A PARTICULAR PURPOSE, TITLE, NON-INFRINGEMENT, MISAPPROPRIATION, OR OTHERWISE. ALL RISK IS ASSUMED BY THE USER. IN NO EVENT SHALL ENVIRONMENTAL DATA RESOURCES, LLC OR ITS SUBSIDIARIES, AFFILIATES OR THIRD PARTY SUPPLIERS BE LIABLE TO ANYONE FOR ANY DIRECT, INCIDENTAL, INDIRECT, SPECIAL, CONSEQUENTIAL OR OTHER DAMAGES OF ANY TYPE OR KIND (INCLUDING BUT NOT LIMITED TO LOSS OF PROFITS, LOSS OF USE, OR LOSS OF DATA), ARISING OUT OF OR IN ANY WAY CONNECTED WITH THIS REPORT OR ANY OF THE DATA AND INFORMATION PROVIDED IN THIS REPORT.

Any analyses, estimates, ratings, environmental risk levels, or risk codes provided in this Report are provided for illustrative purposes only, and are not intended to provide, nor should they be interpreted as providing any facts regarding, or prediction or forecast of, any environmental risk for any property. Only an assessment performed by a qualified environmental professional can provide findings, opinions or conclusions regarding the environmental risk or conditions in, on or at any property.

Copyright 2025 by Environmental Data Resources, Inc. All rights reserved. Reproduction in any media or format, in whole or in part, of any report or map of Environmental Data Resources, Inc., or its affiliates, is prohibited without prior written permission.

EDR and its logos (including Sanborn and Sanborn Map) are trademarks of Environmental Data Resources, LLC or its affiliates. All other trademarks used herein are the property of their respective owners.

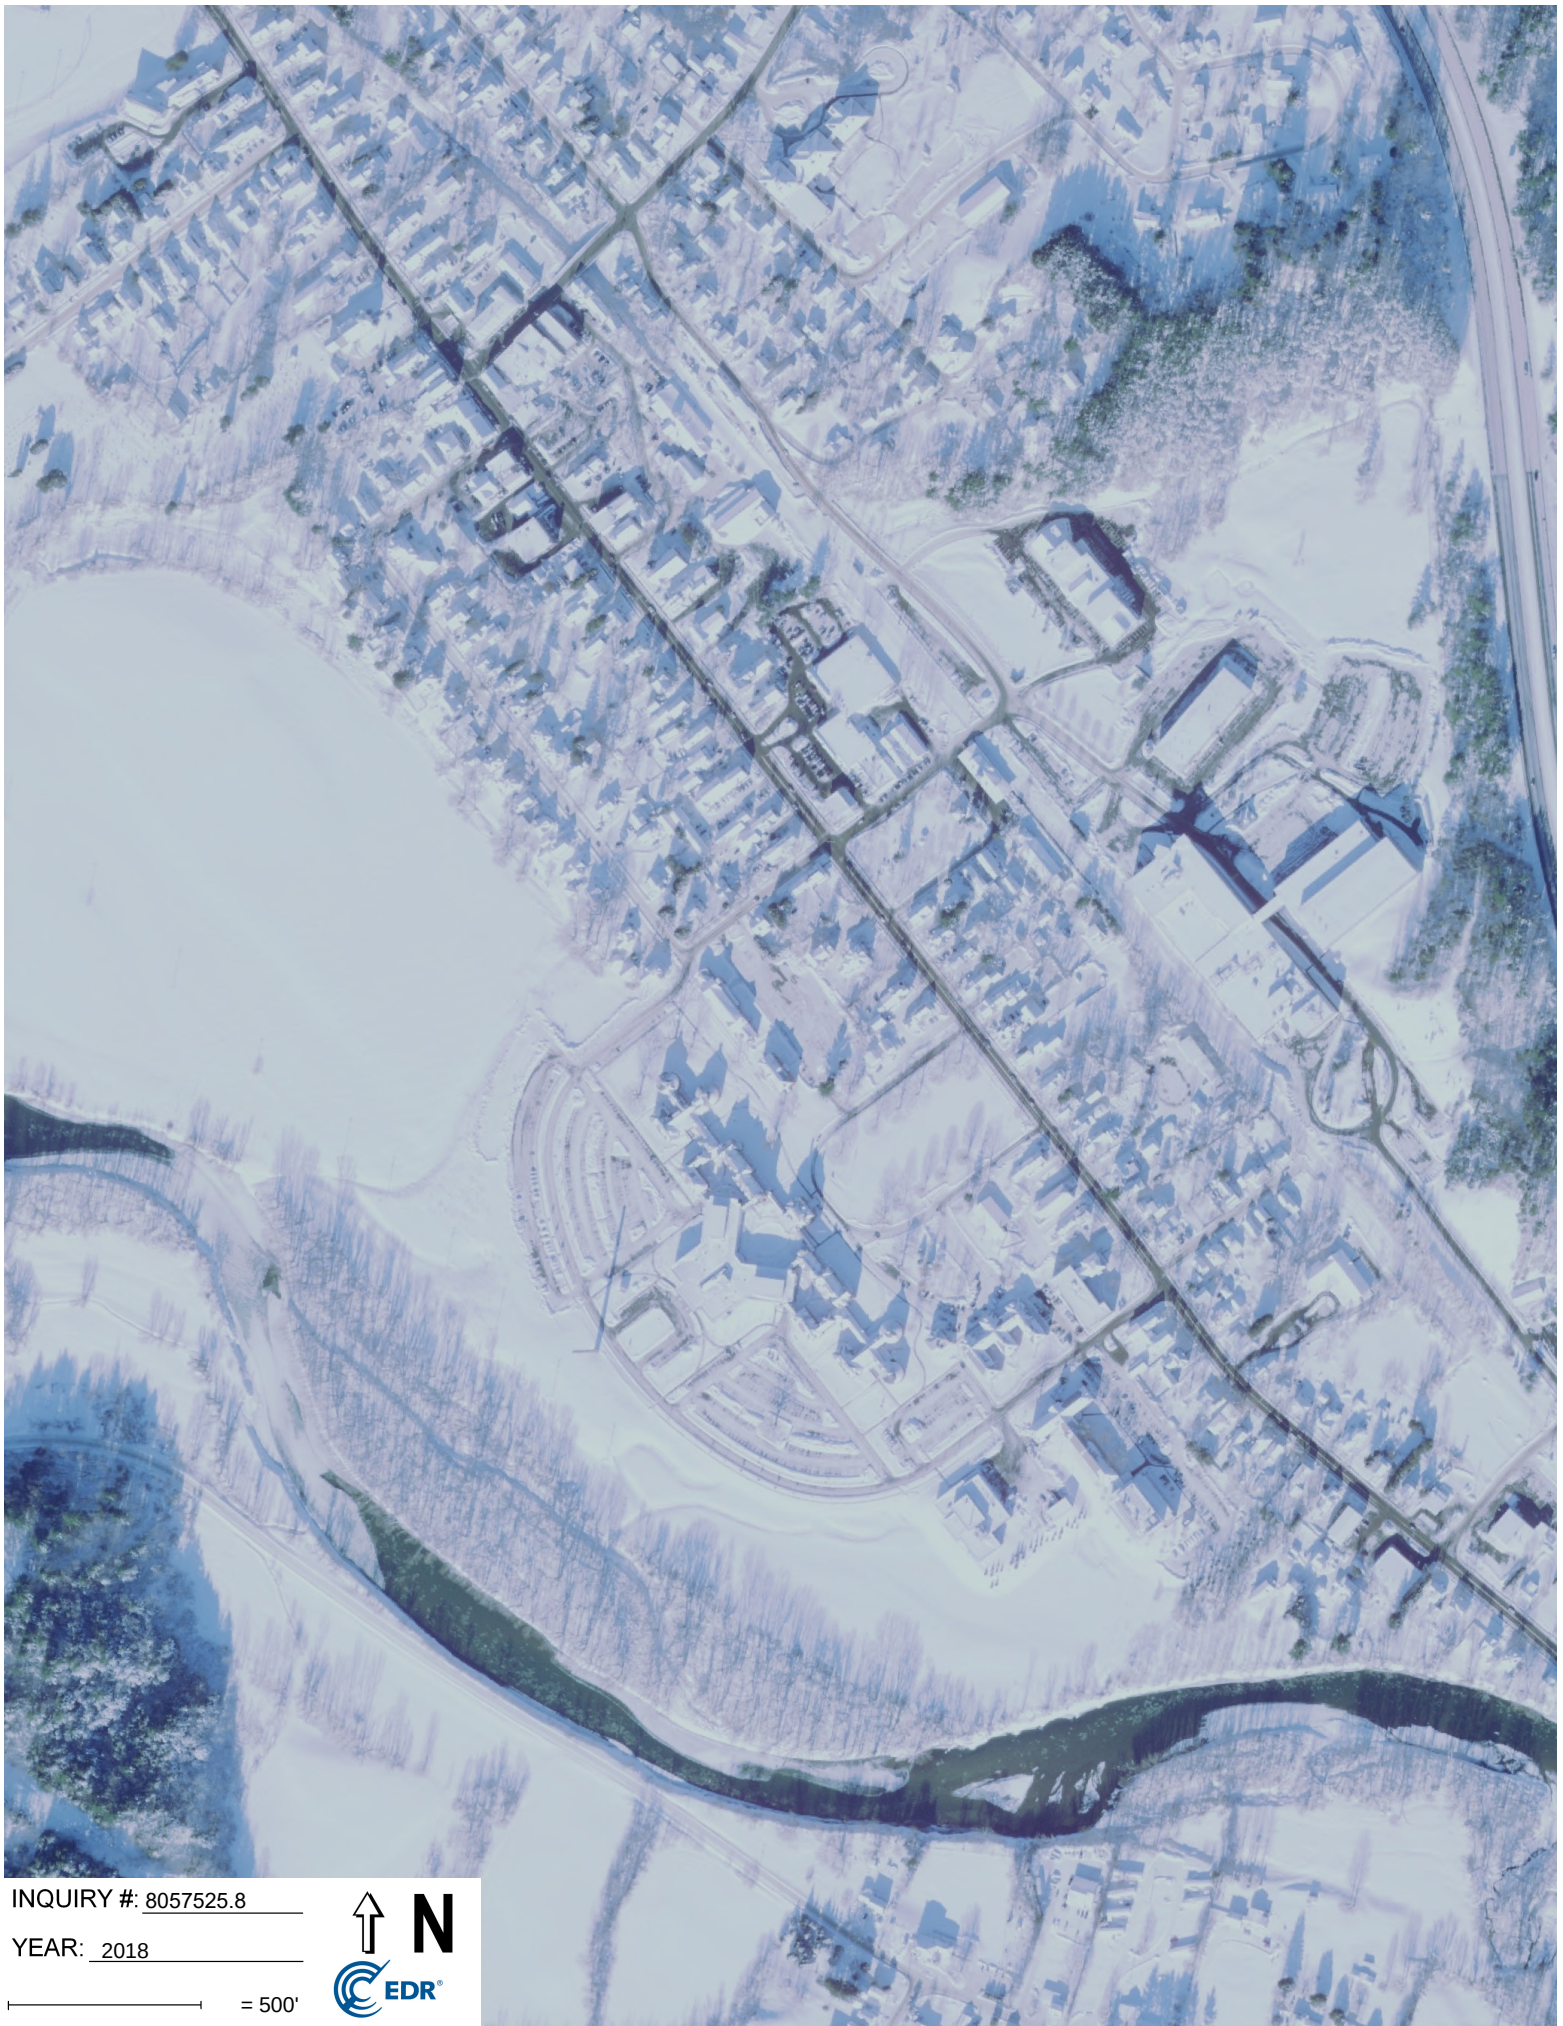

INQUIRY #: 8057525.8

YEAR: 2018

— = 500'





INQUIRY #: 8057525.8

YEAR: 2014

1" = 500'





INQUIRY #: 8057525.8

YEAR: 2011

— = 500'





INQUIRY #: 8057525.8

YEAR: 2008

— = 500'





INQUIRY #: 8057525.8

YEAR: 2006

— = 500'





INQUIRY #: 8057525.8

YEAR: 1996

— = 500'





INQUIRY #: 8057525.8

YEAR: 1986

— = 500'





INQUIRY #: 8057525.8

YEAR: 1976

 = 500'





INQUIRY #: 8057525.8

YEAR: 1965

— = 500'



Subject boundary not shown because it e



INQUIRY #: 8057525.8

YEAR: 1960

— = 500'





INQUIRY #: 8057525.8

YEAR: 1942

— = 500'



Appendix H:

City Directories

Former Stanley & Wasson Halls Parcel

Park Row

Waterbury, VT 05676

Inquiry Number: 8057525.5

July 24, 2025

The EDR-City Directory Image Report

TABLE OF CONTENTS

SECTION

Executive Summary

Findings

City Directory Images

Thank you for your business.

Please contact EDR at 1-800-352-0050
with any questions or comments.

Disclaimer - Copyright and Trademark Notice

This Report contains certain information obtained from a variety of public and other sources reasonably available to Environmental Data Resources, LLC. It cannot be concluded from this Report that coverage information for the target and surrounding properties does not exist from other sources. This Report is provided on an "AS IS", "AS AVAILABLE" basis. **NO WARRANTY EXPRESS OR IMPLIED IS MADE WHATSOEVER IN CONNECTION WITH THIS REPORT. ENVIRONMENTAL DATA RESOURCES, LLC AND ITS SUBSIDIARIES, AFFILIATES AND THIRD PARTY SUPPLIERS DISCLAIM ALL WARRANTIES, OF ANY KIND OR NATURE, EXPRESS OR IMPLIED, ARISING OUT OF OR RELATED TO THIS REPORT OR ANY OF THE DATA AND INFORMATION PROVIDED IN THIS REPORT, INCLUDING WITHOUT LIMITATION, ANY WARRANTIES REGARDING ACCURACY, QUALITY, CORRECTNESS, COMPLETENESS, COMPREHENSIVENESS, SUITABILITY, MERCHANTABILITY, FITNESS FOR A PARTICULAR PURPOSE, TITLE, NON-INFRINGEMENT, MISAPPROPRIATION, OR OTHERWISE. ALL RISK IS ASSUMED BY THE USER. IN NO EVENT SHALL ENVIRONMENTAL DATA RESOURCES, LLC OR ITS SUBSIDIARIES, AFFILIATES OR THIRD PARTY SUPPLIERS BE LIABLE TO ANYONE FOR ANY DIRECT, INCIDENTAL, INDIRECT, SPECIAL, CONSEQUENTIAL OR OTHER DAMAGES OF ANY TYPE OR KIND (INCLUDING BUT NOT LIMITED TO LOSS OF PROFITS, LOSS OF USE, OR LOSS OF DATA), ARISING OUT OF OR IN ANY WAY CONNECTED WITH THIS REPORT OR ANY OF THE DATA AND INFORMATION PROVIDED IN THIS REPORT.** Any analyses, estimates, ratings, environmental risk levels, or risk codes provided in this Report are provided for illustrative purposes only, and are not intended to provide, nor should they be interpreted as providing any facts regarding, or prediction or forecast of, any environmental risk for any property. Only an assessment performed by a qualified environmental professional can provide findings, opinions or conclusions regarding the environmental risk or conditions in, on or at any property.

Copyright 2023 by Environmental Data Resources, LLC. All rights reserved. Reproduction in any media or format, in whole or in part, of any report or map of Environmental Data Resources, LLC, or its affiliates, is prohibited without prior written permission.

EDR and its logos (including Sanborn and Sanborn Map) are trademarks of Environmental Data Resources, LLC or its affiliates. All other trademarks used herein are the property of their respective owners.

EXECUTIVE SUMMARY

DESCRIPTION

Environmental Data Resources, Inc.'s (EDR) City Directory Report is a screening tool designed to assist environmental professionals in evaluating potential liability on a target property resulting from past activities. EDR's City Directory Report includes a search of available business directory data at approximately five year intervals.

RECORD SOURCES

The EDR City Directory Report accesses a variety of business directory sources, including Haines, InfoUSA, Polk, Cole, Bresser, and Stewart. Listings marked as EDR Digital Archive access Cole and InfoUSA records. The various directory sources enhance and complement each other to provide a more thorough and accurate report.

EDR is licensed to reproduce certain City Directory works by the copyright holders of those works. The purchaser of this EDR City Directory Report may include it in report(s) delivered to a customer.

RESEARCH SUMMARY

The following research sources were consulted in the preparation of this report. A check mark indicates where information was identified in the source and provided in this report.

<u>Year</u>	<u>Target Street</u>	<u>Cross Street</u>	<u>Source</u>
2022	☒	☒	EDR Digital Archive
2017	☒	☐	Cole Information
2014	☒	☐	Cole Information
2010	☒	☐	Cole Information
2005	☒	☐	Cole Information
2000	☒	☐	Cole Information
1995	☒	☐	Cole Information
1992	☒	☐	Cole Information

FINDINGS

TARGET PROPERTY STREET

Park Row
Waterbury, VT 05676

<u>Year</u>	<u>CD Image</u>	<u>Source</u>
-------------	-----------------	---------------

PARK ROW

2022	pg A1	EDR Digital Archive
2017	pg A3	Cole Information
2014	pg A4	Cole Information
2010	pg A5	Cole Information
2005	pg A6	Cole Information
2000	pg A7	Cole Information
1995	pg A8	Cole Information
1992	pg A9	Cole Information

FINDINGS

CROSS STREETS

<u>Year</u>	<u>CD Image</u>	<u>Source</u>
-------------	-----------------	---------------

STATE DR

2022	pg. A2	EDR Digital Archive	
2017	-	Cole Information	Street not listed in Source
2014	-	Cole Information	Street not listed in Source
2010	-	Cole Information	Street not listed in Source
2005	-	Cole Information	Street not listed in Source
2000	-	Cole Information	Street not listed in Source
1995	-	Cole Information	Street not listed in Source
1992	-	Cole Information	Street not listed in Source

City Directory Images

PARK ROW 2022

7	JEFFERY STROUDT
	PARK ROW CAFE
8	B&K VENTURES
25	BRENDA MESSIER
	DONALD MESSIER
	LOUIS MESSIER
27	BRITTANY WHYNOT
	JEFFREY GRACE
28	KELSEA PEACE
	PETER MARTEL
	STORIEDEVENTS COM
31	GORDON REYNOLDS
33	MORGAN GRIFFITH

STATE DR 2022

36	ANNABELLE ZIMMERMAN
	ASHLEY CAFORIA
	BILLIE POTTS
	CARL LUCEY
	CHARLES ZIMMERMAN
	DANIEL ZIMMERMAN
	ELIZABETH KNEEN
	JAIMIE MARTIN
	JESSIE RAMEY
	LESTER BARROWS
	LILLIAN DISTEFANO
	LUCY MENARD
	MARY DOUGHERTY
	MARYLOU GUY
	SERGIO TORRES
	STARR POTTS
280	ALICE KENNEDY
	ATHANASIA BOSKAILO
	BRIANNE RENADETTE
	BUILDING DIVISION
	HILLARY HILL
	STATE OF VERMONT
	STATE OF VERMONT HEALTH ACCESS DEPARTMENT
	VERMONT BUILDINGS AND GENERAL SERVICES DEPARTMENT
	VERMONT STATE GOVERNMENT

PARK ROW 2017

8	THE WATERBURY LAUNDROMAT
	WATERBURY LAUNDRY CO
25	MESSIER, LOUIS R
27	MAYFIELD, ASHLEY
	TAYLOR, MEGAN
28	MACMILLAN, GORDON R
31	ROWLEY, BETH
33	GRIFFITH, MICHAEL G

PARK ROW 2014

6	RUSSELL, CHILA C
8	WATERBURY LAUNDRY CO
25	MESSIER, LOUIS R
27	ROSEN, SHARRON
28	COFFIN, ROBERT D
31	OCCUPANT UNKNOWN,
33	GRIFFITH, MICHAEL G
77	MORRILL, DENNIS

PARK ROW 2010

7	PARK ROW CAFE
8	WATERBURY LAUNDRY & DRY
25	MESSIER, LOUIS R
27	MAYFIELD, ASHLEY
28	COFFIN, ROBERT D
31	OCCUPANT UNKNOWN,
33	CARR, ELIZABETH P
56	CAREY, ANDREA L
77	MORRILL, DENNIS

PARK ROW 2005

7	PARK ROW TWICE THE SLICE
8	WATERBURY LAUNDROMAT
25	OCCUPANT UNKNOWN,
27	GOODYEAR, PETER
	MESSIER, LOUIS R
31	LABBE, LOUISE
33	CARR, ELIZABETH P

PARK ROW 2000

6	CHILAS COIFFURES
7	PARK ROW CAFE
8	WATERBURY LAUNDRY & DRY CLEANING
27	HENRY, T
31	OCCUPANT UNKNOWN,
33	CARR, E P

PARK ROW 1995

6	CHILA'S COIFFURES
7	CRUST 'N' CAULDRON
8	FAMILY PHYSICAL THERAPY INC
27	CLARK, STEPHEN J
	LAMPHERE, MEGHAN
	MATHON, JASON
31	CORNELIUS, NOAH
33	CARR, E P

PARK ROW 1992

6	CHILA'S COIFFURES
7	CRUST 'N' CAULDRON
8	FAMILY PHYSICAL THERAPY INC
33	CARR, E P

Appendix I:

Environmental Data Resources, Inc. Radius Report

Former Stanley & Wasson Halls Parcel

Park Row

Waterbury, VT 05676

Inquiry Number: 8057525.2s

July 24, 2025

The EDR Radius Map™ Report with GeoCheck®



6 Armstrong Road, 4th floor
Shelton, CT 06484
Toll Free: 800.352.0050
www.edrnet.com

TABLE OF CONTENTS

<u>SECTION</u>	<u>PAGE</u>
Executive Summary	ES1
Overview Map	2
Detail Map	3
Map Findings Summary	4
Map Findings	8
Orphan Summary	769
Government Records Searched/Data Currency Tracking	GR-1
 <u>GEOCHECK ADDENDUM</u>	
Physical Setting Source Addendum	A-1
Physical Setting Source Summary	A-2
Physical Setting SSURGO Soil Map	A-5
Physical Setting Source Map	A-15
Physical Setting Source Map Findings	A-17
Physical Setting Source Records Searched	PSGR-1

Thank you for your business.
Please contact EDR at 1-800-352-0050
with any questions or comments.

Disclaimer - Copyright and Trademark Notice

This Report contains certain information obtained from a variety of public and other sources reasonably available to Environmental Data Resources, LLC. It cannot be concluded from this Report that coverage information for the target and surrounding properties does not exist from other sources. This Report is provided on an "AS IS", "AS AVAILABLE" basis. **NO WARRANTY EXPRESS OR IMPLIED IS MADE WHATSOEVER IN CONNECTION WITH THIS REPORT. ENVIRONMENTAL DATA RESOURCES, LLC AND ITS SUBSIDIARIES, AFFILIATES AND THIRD PARTY SUPPLIERS DISCLAIM ALL WARRANTIES, OF ANY KIND OR NATURE, EXPRESS OR IMPLIED, ARISING OUT OF OR RELATED TO THIS REPORT OR ANY OF THE DATA AND INFORMATION PROVIDED IN THIS REPORT, INCLUDING WITHOUT LIMITATION, ANY WARRANTIES REGARDING ACCURACY, QUALITY, CORRECTNESS, COMPLETENESS, COMPREHENSIVENESS, SUITABILITY, MERCHANTABILITY, FITNESS FOR A PARTICULAR PURPOSE, TITLE, NON-INFRINGEMENT, MISAPPROPRIATION, OR OTHERWISE. ALL RISK IS ASSUMED BY THE USER. IN NO EVENT SHALL ENVIRONMENTAL DATA RESOURCES, LLC OR ITS SUBSIDIARIES, AFFILIATES OR THIRD PARTY SUPPLIERS BE LIABLE TO ANYONE FOR ANY DIRECT, INCIDENTAL, INDIRECT, SPECIAL, CONSEQUENTIAL OR OTHER DAMAGES OF ANY TYPE OR KIND (INCLUDING BUT NOT LIMITED TO LOSS OF PROFITS, LOSS OF USE, OR LOSS OF DATA) INFORMATION PROVIDED IN THIS REPORT.** Any analyses, estimates, ratings, environmental risk levels, or risk codes provided in this Report are provided for illustrative purposes only, and are not intended to provide, nor should they be interpreted as providing any facts regarding, or prediction or forecast of, any environmental risk for any property. Only an assessment performed by a qualified environmental professional can provide findings, opinions or conclusions regarding the environmental risk or conditions in, on or at any property.

Copyright 2025 by Environmental Data Resources, LLC. All rights reserved. Reproduction in any media or format, in whole or in part, of any report or map of Environmental Data Resources, LLC, or its affiliates, is prohibited without prior written permission.

EDR and its logos (including Sanborn and Sanborn Map) are trademarks of Environmental Data Resources, LLC or its affiliates. All other trademarks used herein are the property of their respective owners.

EXECUTIVE SUMMARY

A search of available environmental records was conducted by Environmental Data Resources, Inc (EDR). The report was designed to assist parties seeking to meet the search requirements of EPA's Standards and Practices for All Appropriate Inquiries (40 CFR Part 312), the ASTM Standard Practice for Environmental Site Assessments (E1527 - 21), the ASTM Standard Practice for Environmental Site Assessments for Forestland or Rural Property (E2247 - 16), the ASTM Standard Practice for Limited Environmental Due Diligence: Transaction Screen Process (E1528 - 22) or custom requirements developed for the evaluation of environmental risk associated with a parcel of real estate.

TARGET PROPERTY INFORMATION

ADDRESS

PARK ROW
WATERBURY, VT 05676

COORDINATES

Latitude (North):	44.3335620 - 44° 20' 0.82"
Longitude (West):	72.7534990 - 72° 45' 12.59"
Universal Transverse Mercator:	Zone 18
UTM X (Meters):	679105.4
UTM Y (Meters):	4911160.0
Elevation:	419 ft. above sea level

USGS TOPOGRAPHIC MAP ASSOCIATED WITH TARGET PROPERTY

Target Property Map:	24185883 WATERBURY, VT
Version Date:	2021
Southeast Map:	24185833 MIDDLESEX, VT
Version Date:	2021

AERIAL PHOTOGRAPHY IN THIS REPORT

Portions of Photo from:	20230917, 20230622
Source:	USDA

MAPPED SITES SUMMARY

Target Property Address:
PARK ROW
WATERBURY, VT 05676

Click on Map ID to see full detail.

MAP ID	SITE NAME	ADDRESS	DATABASE ACRONYMS	RELATIVE ELEVATION	DIST (ft. & mi.) DIRECTION
1	WATERBURY STATE COMP	30 PARK ROW	RCRA NonGen / NLR	Higher	21, 0.004, NNW
A2	CC WARREN HOUSE	87 SOUTH MAIN STREET	UST FINDER	Higher	182, 0.034, NE
A3	CC WARREN HOUSE	87 SOUTH MAIN STREET	VT UST	Higher	182, 0.034, NE
B4	HANKS BLDG WATERBURY	103 SOUTH MAIN STREE	VT UST	Higher	197, 0.037, East
B5	VT DEPARTMENT OF BGS	103 SOUTH MAIN STREE	VT AST, VT AIRS, VT TIER 2	Higher	197, 0.037, East
B6	VT STATE HOSPITAL	103 SOUTH MAIN ST	RCRA NonGen / NLR	Higher	197, 0.037, East
B7	VT DEPT OF AGRICULTU	103 S MAIN ST	RCRA NonGen / NLR, NY MANIFEST	Higher	197, 0.037, East
B8	VT ANR DEC RA ENVIRO	103 SOUTH MAIN	VT SHWS, VT INST CONTROL, VT SPILLS, RCRA NonGen /...	Higher	197, 0.037, East
B9	VT DEPARTMENT OF PUB	103 SOUTH MAIN STREE	PA MANIFEST	Higher	197, 0.037, East
B10	VT DEPT OF BGS WATER	91 STATE DRIVE	RCRA-VSQG, E MANIFEST	Higher	197, 0.037, East
B11	VT STATE COMPLEX POW	103 SOUTH MAIN STREE	UST FINDER	Higher	197, 0.037, East
12	FINUCANE RESIDENCE	36 RANDALL STREET	VT UST	Lower	256, 0.048, NW
C13	MOUNT MANSFIELD GENE	77 S MAIN STREET STE	RCRA-VSQG, VT HW GEN, VT MANIFEST	Higher	276, 0.052, North
C14	LANE KENNETH E	80 SO MAIN ST	EDR Hist Auto	Higher	306, 0.058, North
C15	KINNEY DRUGS #101	80 SOUTH MAIN ST	VT HW GEN, VT TIER 2	Higher	306, 0.058, North
C16	KINNEY DRUGS #101	80 SOUTH MAIN ST	RCRA-VSQG	Higher	306, 0.058, North
C17	LAST FRAME PHOTO LAB	78 S MAIN ST WATERBU	RCRA NonGen / NLR, FINDS, ECHO	Higher	323, 0.061, North
D18	PARK STREET CONTAMIN	PARK STREET	SEMS-ARCHIVE	Higher	444, 0.084, NE
E19	WATERBURY STATE POLI	STATE OFFICE COMPLEX	VT UST	Lower	482, 0.091, ESE
D20	PARK STREET WELL	PARK STREET	VT LUST	Higher	493, 0.093, NE
F21	WATERBURY AREA FOOD	57 S MAIN ST STE 2	EDR Hist Auto	Lower	594, 0.112, NNW
E22	JOHNSON & DIX CORP W	110 S MAIN ST	RCRA NonGen / NLR, VT MANIFEST	Lower	643, 0.122, ESE
E23	EAGLE OIL COMPANY, I	110 SOUTH MAIN STREE	VT UST	Lower	643, 0.122, ESE
E24	EAGLE OIL COMPANY, I	110 SOUTH MAIN STREE	UST FINDER	Lower	643, 0.122, ESE
25	RANDALL STREET EASEM	22 RANDALL STREET	VT UST	Lower	681, 0.129, NW
F26	WESLEY UNITED METHOD	56 SOUTH MAIN STREET	VT UST	Lower	761, 0.144, NNW
F27	STEELE MANAGEMENT LT	58 SOUTH MAIN STREET	VT UST	Lower	767, 0.145, NNW
28	D S B SOILS	MAIN ST	VT LUST	Lower	825, 0.156, SSW
G29	EAGLE OIL CO		VT LUST	Higher	859, 0.163, ESE
G30	EAGLE OIL	BATCHELDER ST	VT LAST	Higher	862, 0.163, ESE
H31	A G ANDERSON CO WATE	RAILROAD STREET	VT UST	Lower	878, 0.166, NE
H32	A G ANDERSON	RAILROAD ST	VT LUST	Lower	878, 0.166, NE
I33	SUNDOWN CONSTRUCTION	ROUTE 100 WATERBURY	UST FINDER	Lower	917, 0.174, NNW
34	S T PAVING	COFFEE LANE	VT SHWS, VT UST	Higher	920, 0.174, ENE
I35	51 SOUTH MAIN STREET	51 SOUTH MAIN STREET	VT SHWS, VT BROWNFIELDS, VT SPILLS, VT ASBESTOS	Lower	942, 0.178, NNW
J36	VERMONT FORENSIC LAB	45 STATE DRIVE	RCRA-VSQG, E MANIFEST, NJ MANIFEST, VT TIER 2	Lower	950, 0.180, SE
37	GREEN MOUNTAIN COFFE	33 COFFEE LANE	VT AST	Lower	974, 0.184, North
I38	VILLAGE GARAGE	RT 2, MAIN ST	VT LUST, VT VAPOR	Lower	982, 0.186, NNW
J39	FAMILY PRACTICE WATE	130 SOUTH MAIN STREE	VT ASBESTOS, VT HW GEN	Lower	995, 0.188, SE

MAPPED SITES SUMMARY

Target Property Address:
PARK ROW
WATERBURY, VT 05676

Click on Map ID to see full detail.

MAP ID	SITE NAME	ADDRESS	DATABASE ACRONYMS	RELATIVE ELEVATION	DIST (ft. & mi.) DIRECTION
J40	FAMILY PRACTICE WATE	130 SOUTH MAIN STREE	RCRA-VSQG	Lower	995, 0.188, SE
I41	CHAMPLAIN OIL CO WAT	49 S MAIN ST	RCRA NonGen / NLR, FINDS, NJ MANIFEST	Lower	997, 0.189, NNW
I42	WATERBURY SERVICE CE	49 SOUTH MAIN STREET	RCRA NonGen / NLR, E MANIFEST	Lower	997, 0.189, NNW
I43	WATERBURY CITGO	49 S MAIN ST	UST FINDER RELEASE	Lower	997, 0.189, NNW
I44	CHAMPLAIN OIL CO WAT	49 S MAIN ST	VT MANIFEST	Lower	997, 0.189, NNW
I45	WATERBURY SERVICE CE	49 SOUTH MAIN STREET	VT UST	Lower	997, 0.189, NNW
I46	WATERBURY SERVICE CE	49 SOUTH MAIN STREET	UST FINDER	Lower	997, 0.189, NNW
I47	CHAMPLAIN OIL CO INC	49 S MAIN ST	VT LUST, VT SPILLS, VT TIER 2	Lower	997, 0.189, NNW
J48	WATERBURY MEDICAL AS	128 S MAIN ST	RCRA-VSQG, FINDS, ECHO	Lower	1039, 0.197, SE
J49	EAGLE OIL COMPANY, I	128 SOUTH MAIN STREE	UST FINDER	Lower	1039, 0.197, SE
J50	EAGLE OIL COMPANY, I	128 SOUTH MAIN STREET	VT UST	Lower	1039, 0.197, SE
J51	WATERBURY MEDICAL AS	128 S MAIN ST	VT HW GEN	Lower	1039, 0.197, SE
K52	S T PAVING	123 PILGRIM PARK	RCRA NonGen / NLR	Higher	1075, 0.204, East
K53	BOURNE'S ENERGY-GREE	131 PILGRIM PARK ROA	VT AST	Higher	1103, 0.209, East
I54	WATERBURY VILLAGE OF	35 SOUTH MAIN STREET	NY MANIFEST	Higher	1118, 0.212, NNW
K55	GREEN MOUNTAIN COFFE	150 PILGRAM PARK ROA	VT AST	Higher	1153, 0.218, East
K56	KEURIG GREEN MOUNTAI	150 PILGRAM PARK ROA	VT SPILLS, RCRA NonGen / NLR, FINDS, ECHO, E...	Higher	1153, 0.218, East
L57	NORTHFIELD SAVINGS B	29 SOUTH MAIN STREET	VT UST	Higher	1170, 0.222, NNW
L58	NORTHFIELD SAVINGS B	29 SOUTH MAIN ST	VT LUST, VT SPILLS	Higher	1170, 0.222, NNW
L59	NORTHFIELD SAVINGS B	29 SOUTH MAIN ST	UST FINDER RELEASE	Higher	1170, 0.222, NNW
L60	VSECU WATERBURY BRAN	27 SOUTH MAIN STREET	VT AST	Higher	1187, 0.225, NNW
L61	FLANDERS RESIDENCE	ELM STREET	VT UST	Higher	1240, 0.235, NNW
L62	THE VAULT (FORMER TD	14 SOUTH MAIN STREET	VT LUST, VT ASBESTOS, VT MANIFEST	Higher	1282, 0.243, NNW
L63	14 SOUTH MAIN STREET	14 SOUTH MAIN STREET	UST FINDER RELEASE	Higher	1282, 0.243, NNW
L64	TD BANK NORTH	14 SOUTH MAIN STREET	VT UST	Higher	1282, 0.243, NNW
L65	14 SOUTH MAIN STREET	14 SOUTH MAIN STREET	VT LUST	Higher	1282, 0.243, NNW
66	BURT RESIDENCE	39 HIGH ST	VT SHWS, VT LAST, VT SPILLS, VT VAPOR	Higher	1334, 0.253, NNE
L67	LARKIN BUILDING	3 SOUTH MAIN ST	VT LUST	Higher	1343, 0.254, NNW
68	FLANDERS RESIDENCE	21 ELM ST	VT LUST	Lower	1383, 0.262, NW
69	WATERBURY B.P.	145 SOUTH MAIN ST	UST FINDER RELEASE	Higher	1631, 0.309, SE
M70	WATERBURY ELEMENTARY	47 STOWE ST	UST FINDER RELEASE	Higher	1904, 0.361, North
M71	THATCHER BROOK PRIMA	47 STOWE ST	VT LUST, VT SPILLS, VT TIER 2	Higher	1904, 0.361, North
72	MARSHALL PROPERTY	OLD SCHOOL ROAD	VT SHWS, VT LAST	Lower	2116, 0.401, SSE
73	WATERBURY COMMUNITY	28 NORTH MAIN STREET	VT SHWS, VT NPDES	Higher	2419, 0.458, NNW
74	RODNEY COMPANION DBA	1 RIVER ROAD	VT SWF/LF	Lower	2618, 0.496, SE
75	GMP WINOOSKI STREET	WINOOSKI STREET	VT SHWS	Lower	2619, 0.496, WNW
76	DUXBURY STATE FARM	CLOVERDALE LANE	VT SHWS	Higher	3152, 0.597, SSE

EXECUTIVE SUMMARY

TARGET PROPERTY SEARCH RESULTS

The target property was not listed in any of the databases searched by EDR.

DATABASES WITH NO MAPPED SITES

No mapped sites were found in EDR's search of available ("reasonably ascertainable ") government records either on the target property or within the search radius around the target property for the following databases:

STANDARD ENVIRONMENTAL RECORDS

Lists of Federal NPL (Superfund) sites

NPL..... National Priority List
Proposed NPL..... Proposed National Priority List Sites
NPL LIENS..... Federal Superfund Liens

Lists of Federal Delisted NPL sites

Delisted NPL..... National Priority List Deletions

Lists of Federal sites subject to CERCLA removals and CERCLA orders

FEDERAL FACILITY..... Federal Facility Site Information listing
SEMS..... Superfund Enterprise Management System

Lists of Federal RCRA facilities undergoing Corrective Action

CORRACTS..... Corrective Action Report

Lists of Federal RCRA TSD facilities

RCRA-TSDF..... RCRA - Treatment, Storage and Disposal

Lists of Federal RCRA generators

RCRA-LQG..... RCRA - Large Quantity Generators
RCRA-SQG..... RCRA - Small Quantity Generators

Federal institutional controls / engineering controls registries

LUCIS..... Land Use Control Information System
US ENG CONTROLS..... Engineering Controls Sites List
US INST CONTROLS..... Institutional Controls Sites List

Federal ERNS list

ERNS..... Emergency Response Notification System

EXECUTIVE SUMMARY

Lists of state and tribal leaking storage tanks

INDIAN LUST..... Leaking Underground Storage Tanks on Indian Land

Lists of state and tribal registered storage tanks

FEMA UST..... Underground Storage Tank Listing

INDIAN UST..... Underground Storage Tanks on Indian Land

State and tribal institutional control / engineering control registries

VT ENG CONTROLS..... Engineering Controls Site Listing

Lists of state and tribal voluntary cleanup sites

INDIAN VCP..... Voluntary Cleanup Priority Listing

ADDITIONAL ENVIRONMENTAL RECORDS

Local Brownfield lists

US BROWNFIELDS..... A Listing of Brownfields Sites

Local Lists of Landfill / Solid Waste Disposal Sites

INDIAN ODI..... Report on the Status of Open Dumps on Indian Lands

ODI..... Open Dump Inventory

DEBRIS REGION 9..... Torres Martinez Reservation Illegal Dump Site Locations

IHS OPEN DUMPS..... Open Dumps on Indian Land

Local Lists of Hazardous waste / Contaminated Sites

US HIST CDL..... Delisted National Clandestine Laboratory Register

US CDL..... National Clandestine Laboratory Register

Local Land Records

LIENS 2..... CERCLA Lien Information

Records of Emergency Release Reports

HMIRS..... Hazardous Materials Information Reporting System

VT SPILLS 90..... SPILLS 90 data from FirstSearch

VT SPILLS 80..... SPILLS 80 data from FirstSearch

Other Ascertainable Records

FUDS..... Formerly Used Defense Sites

DOD..... Department of Defense Sites

SCRD DRYCLEANERS..... State Coalition for Remediation of Drycleaners Listing

US FIN ASSUR..... Financial Assurance Information

EPA WATCH LIST..... EPA WATCH LIST

2020 COR ACTION..... 2020 Corrective Action Program List

EXECUTIVE SUMMARY

TSCA.....	Toxic Substances Control Act
TRIS.....	Toxic Chemical Release Inventory System
SSTS.....	Section 7 Tracking Systems
ROD.....	Records Of Decision
RMP.....	Risk Management Plans
RAATS.....	RCRA Administrative Action Tracking System
PRP.....	Potentially Responsible Parties
PADS.....	PCB Activity Database System
ICIS.....	Integrated Compliance Information System
FTTS.....	FIFRA/ TSCA Tracking System - FIFRA (Federal Insecticide, Fungicide, & Rodenticide Act)/TSCA (Toxic Substances Control Act)
MLTS.....	Material Licensing Tracking System
COAL ASH DOE.....	Steam-Electric Plant Operation Data
COAL ASH EPA.....	Coal Combustion Residues Surface Impoundments List
PCB TRANSFORMER.....	PCB Transformer Registration Database
RADINFO.....	Radiation Information Database
HIST FTTS.....	FIFRA/TSCA Tracking System Administrative Case Listing
DOT OPS.....	Incident and Accident Data
CONSENT.....	Superfund (CERCLA) Consent Decrees
INDIAN RESERV.....	Indian Reservations
FUSRAP.....	Formerly Utilized Sites Remedial Action Program
UMTRA.....	Uranium Mill Tailings Sites
LEAD SMELTERS.....	Lead Smelter Sites
US AIRS.....	Aerometric Information Retrieval System Facility Subsystem
US MINES.....	Mines Master Index File
MINES MRDS.....	Mineral Resources Data System
ABANDONED MINES.....	Abandoned Mines
DOCKET HWC.....	Hazardous Waste Compliance Docket Listing
UXO.....	Unexploded Ordnance Sites
FUELS PROGRAM.....	EPA Fuels Program Registered Listing
PFAS NPL.....	Superfund Sites with PFAS Detections Information
PFAS FEDERAL SITES.....	Federal Sites PFAS Information
PFAS TRIS.....	List of PFAS Added to the TRI
PFAS TSCA.....	PFAS Manufacture and Imports Information
PFAS RCRA MANIFEST.....	PFAS Transfers Identified In the RCRA Database Listing
PFAS ATSDR.....	PFAS Contamination Site Location Listing
PFAS WQP.....	Ambient Environmental Sampling for PFAS
PFAS NPDES.....	Clean Water Act Discharge Monitoring Information
PFAS PROJECT.....	NORTHEASTERN UNIVERSITY PFAS PROJECT
PFAS ECHO.....	Facilities in Industries that May Be Handling PFAS Listing
PFAS ECHO FIRE TRAIN.....	Facilities in Industries that May Be Handling PFAS Listing
PFAS PT 139 AIRPORT.....	All Certified Part 139 Airports PFAS Information Listing
AQUEOUS FOAM NRC.....	Aqueous Foam Related Incidents Listing
BIOSOLIDS.....	ICIS-NPDES Biosolids Facility Data
VT PFAS.....	Sites With Known PFAS Contamination
VT AQUEOUS FOAM.....	Hazardous Substance Fire Foam Listing
VT DRYCLEANERS.....	Drycleaner Facilities List
VT Financial Assurance.....	Financial Assurance Information Listing
VT UIC.....	Underground Injection Wells Listing

EDR HIGH RISK HISTORICAL RECORDS

EDR Exclusive Records

EDR MGP.....	EDR Proprietary Manufactured Gas Plants
--------------	---

EXECUTIVE SUMMARY

EDR Hist Cleaner..... EDR Exclusive Historical Cleaners

EDR RECOVERED GOVERNMENT ARCHIVES

Exclusive Recovered Govt. Archives

VT RGA HWS..... Recovered Government Archive State Hazardous Waste Facilities List
VT RGA LF..... Recovered Government Archive Solid Waste Facilities List
VT RGA LUST..... Recovered Government Archive Leaking Underground Storage Tank

SURROUNDING SITES: SEARCH RESULTS

Surrounding sites were identified in the following databases.

Elevations have been determined from the USGS Digital Elevation Model and should be evaluated on a relative (not an absolute) basis. Relative elevation information between sites of close proximity should be field verified. Sites with an elevation equal to or higher than the target property have been differentiated below from sites with an elevation lower than the target property. Page numbers and map identification numbers refer to the EDR Radius Map report where detailed data on individual sites can be reviewed.

Sites listed in ***bold italics*** are in multiple databases.

Unmappable (orphan) sites are not considered in the foregoing analysis.

STANDARD ENVIRONMENTAL RECORDS

Lists of Federal CERCLA sites with NFRAP

SEMS-ARCHIVE: SEMS-ARCHIVE (Superfund Enterprise Management System Archive) tracks sites that have no further interest under the Federal Superfund Program based on available information. The list was formerly known as the CERCLIS-NFRAP, renamed to SEMS ARCHIVE by the EPA in 2015. EPA may perform a minimal level of assessment work at a site while it is archived if site conditions change and/or new information becomes available. Archived sites have been removed and archived from the inventory of SEMS sites. Archived status indicates that, to the best of EPA's knowledge, assessment at a site has been completed and that EPA has determined no further steps will be taken to list the site on the National Priorities List (NPL), unless information indicates this decision was not appropriate or other considerations require a recommendation for listing at a later time. The decision does not necessarily mean that there is no hazard associated with a given site; it only means that, based upon available information, the location is not judged to be potential NPL site.

A review of the SEMS-ARCHIVE list, as provided by EDR, and dated 06/26/2025 has revealed that there is 1 SEMS-ARCHIVE site within approximately 0.5 miles of the target property.

<u>Equal/Higher Elevation</u>	<u>Address</u>	<u>Direction / Distance</u>	<u>Map ID</u>	<u>Page</u>
PARK STREET CONTAMIN Site ID: 0102448 EPA Id: VTD988368551	PARK STREET	NE 0 - 1/8 (0.084 mi.)	D18	405

EXECUTIVE SUMMARY

Lists of Federal RCRA generators

RCRA-VSQG: RCRAInfo is EPA's comprehensive information system, providing access to data supporting the Resource Conservation and Recovery Act (RCRA) of 1976 and the Hazardous and Solid Waste Amendments (HSWA) of 1984. The database includes selective information on sites which generate, transport, store, treat and/or dispose of hazardous waste as defined by the Resource Conservation and Recovery Act (RCRA). Very small quantity generators (VSQGs) generate less than 100 kg of hazardous waste, or less than 1 kg of acutely hazardous waste per month.

A review of the RCRA-VSQG list, as provided by EDR, and dated 06/02/2025 has revealed that there are 6 RCRA-VSQG sites within approximately 0.25 miles of the target property.

<u>Equal/Higher Elevation</u>	<u>Address</u>	<u>Direction / Distance</u>	<u>Map ID</u>	<u>Page</u>
VT DEPT OF BGS WATER EPA ID:: VTD982765869	91 STATE DRIVE	E 0 - 1/8 (0.037 mi.)	B10	379
MOUNT MANSFIELD GENE EPA ID:: VTR000509778	77 S MAIN STREET STE	N 0 - 1/8 (0.052 mi.)	C13	391
KINNEY DRUGS #101 EPA ID:: VTR000527622	80 SOUTH MAIN ST	N 0 - 1/8 (0.058 mi.)	C16	399
<u>Lower Elevation</u>	<u>Address</u>	<u>Direction / Distance</u>	<u>Map ID</u>	<u>Page</u>
VERMONT FORENSIC LAB EPA ID:: VTR000500934	45 STATE DRIVE	SE 1/8 - 1/4 (0.180 mi.)	J36	433
FAMILY PRACTICE WATE EPA ID:: VTR000533505	130 SOUTH MAIN STREE	SE 1/8 - 1/4 (0.188 mi.)	J40	588
WATERBURY MEDICAL AS EPA ID:: VTR000503318	128 S MAIN ST	SE 1/8 - 1/4 (0.197 mi.)	J48	617

Lists of state- and tribal hazardous waste facilities

VT SHWS: The State Hazardous Waste Sites records are the states' equivalent to CERCLIS. These sites may or may not already be listed on the federal CERCLIS list. Priority sites planned for cleanup using state funds (state equivalent of Superfund) are identified along with sites where cleanup will be paid for by potentially responsible parties. The data come from the Department of Environmental Conservation's Vermont Hazardous Waste Sites List.

A review of the VT SHWS list, as provided by EDR, and dated 11/25/2024 has revealed that there are 8 VT SHWS sites within approximately 1 mile of the target property.

<u>Equal/Higher Elevation</u>	<u>Address</u>	<u>Direction / Distance</u>	<u>Map ID</u>	<u>Page</u>
VT ANR DEC RA ENVIRO Facility ID: 20144543 Project Status:: PAH and metals found in soil in rear of office complex at concentrations in excess of Soil Screening Values. Bermed area is being removed. Some soil is being transported for disposal as ADC, some to remain onsite and capped w/geotextile and soil cap, then institutional control.	103 SOUTH MAIN	E 0 - 1/8 (0.037 mi.)	B8	298
S T PAVING Facility ID: 951834 Contamination: Other Petroleum, Waste Oil	COFFEE LANE	ENE 1/8 - 1/4 (0.174 mi.)	34	428

EXECUTIVE SUMMARY

Project Status:: Contamination found during waste oil UST removals. PCS successfully treated and thin spread. Site closed.

BURT RESIDENCE	39 HIGH ST	NNE 1/4 - 1/2 (0.253 mi.)	66	759
-----------------------	-------------------	----------------------------------	-----------	------------

Facility ID: 20063556

Contamination: Kerosene

Project Status:: Contamination originated from a kero AST. Grossly contaminated soils removed from source area. No lingering impact to indoor air. No groundwater encountered to 15 feet below grade in the source area. Groundwater samples collected from monitoring wells downgradient of the release were non-detect for VOCs. Monitoring wells have been abandoned. All properties in this area are served by the municipal drinking water system.

WATERBURY COMMUNITY	28 NORTH MAIN STREET	NNW 1/4 - 1/2 (0.458 mi.)	73	766
----------------------------	-----------------------------	----------------------------------	-----------	------------

Facility ID: 20144508

Contamination: Lead

DUXBURY STATE FARM	CLOVERDALE LANE	SSE 1/2 - 1 (0.597 mi.)	76	768
--------------------	-----------------	-------------------------	----	-----

Facility ID: 20114176

Contamination: Arsenic, Asbestos, PAH, Pesticides

Project Status:: Phase 1 & Phase 2 ESAs discovered low level soil PAH; groundwater not encountered

<u>Lower Elevation</u>	<u>Address</u>	<u>Direction / Distance</u>	<u>Map ID</u>	<u>Page</u>
51 SOUTH MAIN STREET	51 SOUTH MAIN STREET	NNW 1/8 - 1/4 (0.178 mi.)	I35	431
Facility ID: 20235300				
Project Status:: update as of 1/31/2024: work plan for ECAA has been approved to address RECs identified in the phase II and expand the site investigation. CAP approved September 2024.				
MARSHALL PROPERTY	OLD SCHOOL ROAD	SSE 1/4 - 1/2 (0.401 mi.)	72	765
Facility ID: 982492				
Contamination: Other Petroleum, Other SVOCs				
Project Status:: Phase I ESA encountered TPH contaminated soil and GW. 1/4/99 letter required soil disposal manifest, floor drain closure, and 11/13/98 soil lab data for SMAC; building burned down in spring 1999; 5/6/2010 site now Duxbury AutoTech. 1 drum of floor drain sediment disposed of. SMAC				
GMP WINOOSKI STREET	WINOOSKI STREET	WNW 1/4 - 1/2 (0.496 mi.)	75	767
Facility ID: 20144520				
Project Status:: Low level soil contamination found during sampling prior to substation decommissioning. Will be excavated by GMP.				

Lists of state and tribal landfills and solid waste disposal facilities

VT SWF/LF: The Solid Waste Facilities/Landfill Sites records typically contain an inventory of solid waste disposal facilities or landfills in a particular state. The data come from the Department of Environmental Conservation's Landfills and Transfer Stations.

A review of the VT SWF/LF list, as provided by EDR, and dated 02/25/2025 has revealed that there is 1 VT SWF/LF site within approximately 0.5 miles of the target property.

<u>Lower Elevation</u>	<u>Address</u>	<u>Direction / Distance</u>	<u>Map ID</u>	<u>Page</u>
RODNEY COMPANION DBA	1 RIVER ROAD	SE 1/4 - 1/2 (0.496 mi.)	74	767
Facility ID: WA163				

EXECUTIVE SUMMARY

Lists of state and tribal leaking storage tanks

VT LAST: Leaking Aboveground Storage.

A review of the VT LAST list, as provided by EDR, and dated 11/25/2024 has revealed that there are 3 VT LAST sites within approximately 0.5 miles of the target property.

<u>Equal/Higher Elevation</u>	<u>Address</u>	<u>Direction / Distance</u>	<u>Map ID</u>	<u>Page</u>
EAGLE OIL Facility ID: 992586 Contamination: Heating Oil Project Status:: Phase I & II site assessments found minor soil and groundwater contamination in one monitoring well. Below standards. SMAC	BATCHELDER ST	ESE 1/8 - 1/4 (0.163 mi.)	G30	421
BURT RESIDENCE Facility ID: 20063556 Contamination: Kerosene Project Status:: Contamination originated from a kero AST. Grossly contaminated soils removed from source area. No lingering impact to indoor air. No groundwater encountered to 15 feet below grade in the source area. Groundwater samples collected from monitoring wells downgradient of the release were non-detect for VOCs. Monitoring wells have been abandoned. All properties in this area are served by the municipal drinking water system.	39 HIGH ST	NNE 1/4 - 1/2 (0.253 mi.)	66	759

<u>Lower Elevation</u>	<u>Address</u>	<u>Direction / Distance</u>	<u>Map ID</u>	<u>Page</u>
MARSHALL PROPERTY Facility ID: 982492 Contamination: Other Petroleum, Other SVOCs Project Status:: Phase I ESA encountered TPH contaminated soil and GW. 1/4/99 letter required soil disposal manifest, floor drain closure, and 11/13/98 soil lab data for SMAC; building burned down in spring 1999; 5/6/2010 site now Duxbury AutoTech. 1 drum of floor drain sediment disposed of. SMAC	OLD SCHOOL ROAD	SSE 1/4 - 1/2 (0.401 mi.)	72	765

VT LUST: The Leaking Underground Storage Tank Incident Reports contain an inventory of reported leaking underground storage tank incidents. The data come from the Department of Environmental Conservation's Vermont Hazardous Waste Sites List.

A review of the VT LUST list, as provided by EDR, and dated 11/25/2024 has revealed that there are 12 VT LUST sites within approximately 0.5 miles of the target property.

<u>Equal/Higher Elevation</u>	<u>Address</u>	<u>Direction / Distance</u>	<u>Map ID</u>	<u>Page</u>
PARK STREET WELL Project Status: Back Up Well Taken Off Line. Groundwater Monitoring Complete. Site Closed Facility Id: 890440 Closure Date: 10/21/1994	PARK STREET	NE 0 - 1/8 (0.093 mi.)	D20	408
EAGLE OIL CO Project Status: Site Closed Facility Id: 900521		ESE 1/8 - 1/4 (0.163 mi.)	G29	421
NORTHFIELD SAVINGS B Contamination: Gasoline, Heating Oil Project Status: Heating-oil UST closed following suspected inundation from post-TS Irene flooding; contamination pushed out of UST by said inundation confirmed during removal. High VOC concentrations noted at 11ft bgs possibly from former gasoline UST. ISI completed in 2012, SSIs in 2014 and 2017. Semi-annual groundwater monitoring since 2015; VI monitoring in 2017-2019.	29 SOUTH MAIN ST	NNW 1/8 - 1/4 (0.222 mi.)	L58	749

EXECUTIVE SUMMARY

THE VAULT (FORMER TD)	14 SOUTH MAIN STREET	NNW 1/8 - 1/4 (0.243 mi.)	L62	755
Project Status: Soil Investigation Complete				
Facility Id: 890405				
Closure Date: 12/01/1993				
14 SOUTH MAIN STREET	14 SOUTH MAIN STREET	NNW 1/8 - 1/4 (0.243 mi.)	L65	758
Contamination: Gasoline, Lead, PAH				
Project Status: PAH and lead contamination identified in shallow soils during Phase II ESA. Shallow soil delineation complete. No groundwater impacts identified. SMAC with Notice to Land Records on 12/26/18. Fall 2019 soil disturbance leads to site reopening 12/24/19.				
Facility Id: 20184788				
LARKIN BUILDING	3 SOUTH MAIN ST	NNW 1/4 - 1/2 (0.254 mi.)	L67	760
Contamination: Heating Oil				
Project Status: 2 abandoned oil tanks found at property. Minor contamination found during closure of heating oil UST. PID readings shown to decrease with depth. Small volume of contaminated soils were backfilled. Acetone was recorded in tank waste samples, but at concentrations below the VT Soil Standards.				
Facility Id: 20144474				
Closure Date: 05/07/2014				
THATCHER BROOK PRIMA	47 STOWE ST	N 1/4 - 1/2 (0.361 mi.)	M71	763
Contamination: Heating Oil				
Project Status: Soil Removal Completed, Site Closed				
Facility Id: 962068				
Closure Date: 04/01/1997				

TC8057525.2s EXECUTIVE SUMMARY 11

EXECUTIVE SUMMARY

Project Status: UST closed in place. Contam found. Investigation complete. No impact to GW. SMAC.
 Facility Id: 20022958
 Closure Date: 02/19/2003

Lists of state and tribal registered storage tanks

VT UST: The Underground Storage Tank database contains registered USTs. USTs are regulated under Subtitle I of the Resource Conservation and Recovery Act (RCRA). The data come from the Department of Environmental Conservation's State of Vermont Underground Storage Tank Database.

A review of the VT UST list, as provided by EDR, and dated 04/28/2025 has revealed that there are 15 VT UST sites within approximately 0.25 miles of the target property.

<u>Equal/Higher Elevation</u>	<u>Address</u>	<u>Direction / Distance</u>	<u>Map ID</u>	<u>Page</u>
CC WARREN HOUSE Facility Id: 5555396 Facility Status: PULLED Facility ID: 5555396 Facility Status: PULLED	87 SOUTH MAIN STREET	NE 0 - 1/8 (0.034 mi.)	A3	11
HANKS BLDG WATERBURY Facility Id: 449 Facility Id: 5555181 Facility Status: PULLED Facility ID: 449 Facility ID: 5555181 Facility Status: PULLED	103 SOUTH MAIN STREE	E 0 - 1/8 (0.037 mi.)	B4	12
S T PAVING Facility Id: 2597 Facility Status: PULLED Facility ID: 2597 Facility Status: PULLED	COFFEE LANE	ENE 1/8 - 1/4 (0.174 mi.)	34	428
NORTHFIELD SAVINGS B Facility Id: 5557030 Facility Status: PULLED Facility ID: 5557030 Facility Status: PULLED	29 SOUTH MAIN STREET	NNW 1/8 - 1/4 (0.222 mi.)	L57	748
FLANDERS RESIDENCE Facility Id: 2002042 Facility Status: PULLED Facility ID: 2002042 Facility Status: PULLED	ELM STREET	NNW 1/8 - 1/4 (0.235 mi.)	L61	754
TD BANK NORTH Facility Id: 5555040 Facility Status: PULLED Facility ID: 5555040 Facility Status: PULLED	14 SOUTH MAIN STREET	NNW 1/8 - 1/4 (0.243 mi.)	L64	757
<u>Lower Elevation</u>	<u>Address</u>	<u>Direction / Distance</u>	<u>Map ID</u>	<u>Page</u>
FINUCANE RESIDENCE	36 RANDALL STREET	NW 0 - 1/8 (0.048 mi.)	12	390

EXECUTIVE SUMMARY

Facility Id: 5554009 Facility Status: PULLED Facility ID: 5554009 Facility Status: PULLED				
WATERBURY STATE POLI Facility Id: 2448763 Facility Status: PULLED Facility ID: 2448763 Facility Status: PULLED	STATE OFFICE COMPLEX	ESE 0 - 1/8 (0.091 mi.)	E19	406
EAGLE OIL COMPANY, I Facility Id: 531 Facility Status: PULLED Facility ID: 531 Facility Status: PULLED	110 SOUTH MAIN STREE	ESE 0 - 1/8 (0.122 mi.)	E23	414
RANDALL STREET EASEM Facility Id: 5553900 Facility Status: PULLED Facility ID: 5553900 Facility Status: PULLED	22 RANDALL STREET	NW 1/8 - 1/4 (0.129 mi.)	25	417
WESLEY UNITED METHOD Facility Id: 3091 Facility Status: ACTIVE Facility ID: 3091 Facility Status: ACTIVE	56 SOUTH MAIN STREET	NNW 1/8 - 1/4 (0.144 mi.)	F26	418
STEELE MANAGEMENT LT Facility Id: 2346 Facility Status: PULLED Facility ID: 2346 Facility Status: PULLED	58 SOUTH MAIN STREET	NNW 1/8 - 1/4 (0.145 mi.)	F27	419
A G ANDERSON CO WATE Facility Id: 2447811 Facility Status: PULLED Facility ID: 2447811 Facility Status: PULLED	RAILROAD STREET	NE 1/8 - 1/4 (0.166 mi.)	H31	422
WATERBURY SERVICE CE Facility Id: 215 Facility Status: PULLED Facility ID: 215 Facility Status: PULLED	49 SOUTH MAIN STREET	NNW 1/8 - 1/4 (0.189 mi.)	I45	604
EAGLE OIL COMPANY, I Facility Id: 530 Facility Status: PULLED Facility ID: 530 Facility Status: PULLED	128 SOUTH MAIN STREE	SE 1/8 - 1/4 (0.197 mi.)	J50	621

VT AST: A listing of facilities with aboveground storage tanks.

A review of the VT AST list, as provided by EDR, and dated 04/24/2025 has revealed that there are 5 VT AST sites within approximately 0.25 miles of the target property.

<u>Equal/Higher Elevation</u>	<u>Address</u>	<u>Direction / Distance</u>	<u>Map ID</u>	<u>Page</u>
VT DEPARTMENT OF BGS	103 SOUTH MAIN STREE	E 0 - 1/8 (0.037 mi.)	B5	19

EXECUTIVE SUMMARY

Facility Id: FATR20105LPLQZ002NWH				
Facility Id: FATR20095LPLQZ002NWH				
Facility Id: FATR20115LPLQZ002NWH				
BOURNE'S ENERGY-GREE	131 PILGRIM PARK ROA	E 1/8 - 1/4 (0.209 mi.)	K53	628
Facility Id: FATR20096ZWN2P006HDA				
Facility Id: FATR20106ZWN2P006HDA				
Facility Id: FATR20116ZWN2P006HDA				
GREEN MOUNTAIN COFFE	150 PILGRAM PARK ROA	E 1/8 - 1/4 (0.218 mi.)	K55	653
Facility Id: FATR20085H501K002PM9				
Facility Id: FATR20095H501K002PM9				
VSECU WATERBURY BRAN	27 SOUTH MAIN STREET	NNW 1/8 - 1/4 (0.225 mi.)	L60	751
Facility Id: FATR20118GFJUA00C8PV				
Lower Elevation	Address	Direction / Distance	Map ID	Page
GREEN MOUNTAIN COFFE	33 COFFEE LANE	N 1/8 - 1/4 (0.184 mi.)	37	481
Facility Id: FATR20107PYL60002N3J				
Facility Id: FATR20117PYL60002N3J				

State and tribal institutional control / engineering control registries

VT INST CONTROL: Active and Closed Sites with institutional controls in place.

A review of the VT INST CONTROL list, as provided by EDR, and dated 11/25/2024 has revealed that there is 1 VT INST CONTROL site within approximately 0.5 miles of the target property.

Equal/Higher Elevation	Address	Direction / Distance	Map ID	Page
VT ANR DEC RA ENVIRO	103 SOUTH MAIN	E 0 - 1/8 (0.037 mi.)	B8	298
site Status: Voluntary Action				
Project Status:: PAH and metals found in soil in rear of office complex at concentrations in excess of Soil Screening Values. Bermed area is being removed. Some soil is being transported for disposal as ADC, some to remain onsite and capped w/geotextile and soil cap, then institutional control.				
Facility ID: 20144543				

Lists of state and tribal brownfield sites

VT BROWNFIELDS: A listing of sites in the Brownfields program.

A review of the VT BROWNFIELDS list, as provided by EDR, and dated 02/10/2025 has revealed that there is 1 VT BROWNFIELDS site within approximately 0.5 miles of the target property.

Lower Elevation	Address	Direction / Distance	Map ID	Page
51 SOUTH MAIN STREET	51 SOUTH MAIN STREET	NNW 1/8 - 1/4 (0.178 mi.)	I35	431
Site #: 20235300				

EXECUTIVE SUMMARY

ADDITIONAL ENVIRONMENTAL RECORDS

Other Ascertainable Records

RCRA NonGen / NLR: RCRAInfo is EPA's comprehensive information system, providing access to data supporting the Resource Conservation and Recovery Act (RCRA) of 1976 and the Hazardous and Solid Waste Amendments (HSWA) of 1984. The database includes selective information on sites which generate, transport, store, treat and/or dispose of hazardous waste as defined by the Resource Conservation and Recovery Act (RCRA). Non-Generators do not presently generate hazardous waste.

A review of the RCRA NonGen / NLR list, as provided by EDR, and dated 06/02/2025 has revealed that there are 10 RCRA NonGen / NLR sites within approximately 0.25 miles of the target property.

<u>Equal/Higher Elevation</u>	<u>Address</u>	<u>Direction / Distance</u>	<u>Map ID</u>	<u>Page</u>
WATERBURY STATE COMP EPA ID:: VTS000560903	30 PARK ROW	NNW 0 - 1/8 (0.004 mi.)	1	8
VT STATE HOSPITAL EPA ID:: VTR000520858	103 SOUTH MAIN ST	E 0 - 1/8 (0.037 mi.)	B6	286
VT DEPT OF AGRICULTU EPA ID:: VTR000002741	103 S MAIN ST	E 0 - 1/8 (0.037 mi.)	B7	289
VT ANR DEC RA ENVIRO EPA ID:: VTD988375283	103 SOUTH MAIN	E 0 - 1/8 (0.037 mi.)	B8	298
LAST FRAME PHOTO LAB EPA ID:: VTR000012153	78 S MAIN ST WATERBU	N 0 - 1/8 (0.061 mi.)	C17	402
S T PAVING EPA ID:: VTR000509224	123 PILGRIM PARK	E 1/8 - 1/4 (0.204 mi.)	K52	624
KEURIG GREEN MOUNTAI EPA ID:: VTR000501056	150 PILGRAM PARK ROA	E 1/8 - 1/4 (0.218 mi.)	K56	705
<u>Lower Elevation</u>	<u>Address</u>	<u>Direction / Distance</u>	<u>Map ID</u>	<u>Page</u>
JOHNSON & DIX CORP W EPA ID:: VTR000510859	110 S MAIN ST	ESE 0 - 1/8 (0.122 mi.)	E22	409
CHAMPLAIN OIL CO WAT EPA ID:: VTR000011890	49 S MAIN ST	NNW 1/8 - 1/4 (0.189 mi.)	I41	590
WATERBURY SERVICE CE EPA ID:: VTP000530648	49 SOUTH MAIN STREET	NNW 1/8 - 1/4 (0.189 mi.)	I42	598

UST FINDER RELEASE: US EPA's UST Finder data is a national composite of leaking underground storage tanks. This data contains information about, and locations of, leaking underground storage tanks. Data was collected from state sources and standardized into a national profile by EPA's Office of Underground Storage Tanks, Office of Research and Development, and the Association of State and Territorial Solid Waste Management Officials.

A review of the UST FINDER RELEASE list, as provided by EDR, and dated 06/08/2023 has revealed that there are 5 UST FINDER RELEASE sites within approximately 0.5 miles of the target property.

<u>Equal/Higher Elevation</u>	<u>Address</u>	<u>Direction / Distance</u>	<u>Map ID</u>	<u>Page</u>
NORTHFIELD SAVINGS B	29 SOUTH MAIN ST	NNW 1/8 - 1/4 (0.222 mi.)	L59	750
14 SOUTH MAIN STREET	14 SOUTH MAIN STREET	NNW 1/8 - 1/4 (0.243 mi.)	L63	756

EXECUTIVE SUMMARY

<u>Equal/Higher Elevation</u>	<u>Address</u>	<u>Direction / Distance</u>	<u>Map ID</u>	<u>Page</u>
WATERBURY B.P.	145 SOUTH MAIN ST	SE 1/4 - 1/2 (0.309 mi.)	69	761
WATERBURY ELEMENTARY	47 STOWE ST	N 1/4 - 1/2 (0.361 mi.)	M70	762
<u>Lower Elevation</u>	<u>Address</u>	<u>Direction / Distance</u>	<u>Map ID</u>	<u>Page</u>
WATERBURY CITGO	49 S MAIN ST	NNW 1/8 - 1/4 (0.189 mi.)	I43	602

UST FINDER: EPA developed UST Finder, a web map application containing a comprehensive, state-sourced national map of underground storage tank (UST) and leaking UST (LUST) data. It provides the attributes and locations of active and closed USTs, UST facilities, and LUST sites from states and from Tribal lands and US territories. UST Finder contains information about proximity of UST facilities and LUST sites to: surface and groundwater public drinking water protection areas; estimated number of private domestic wells and number of people living nearby; and flooding and wildfires.

A review of the UST FINDER list, as provided by EDR, and dated 06/08/2023 has revealed that there are 6 UST FINDER sites within approximately 0.25 miles of the target property.

<u>Equal/Higher Elevation</u>	<u>Address</u>	<u>Direction / Distance</u>	<u>Map ID</u>	<u>Page</u>
CC WARREN HOUSE	87 SOUTH MAIN STREET	NE 0 - 1/8 (0.034 mi.)	A2	10
VT STATE COMPLEX POW	103 SOUTH MAIN STREE	E 0 - 1/8 (0.037 mi.)	B11	388
<u>Lower Elevation</u>	<u>Address</u>	<u>Direction / Distance</u>	<u>Map ID</u>	<u>Page</u>
EAGLE OIL COMPANY, I	110 SOUTH MAIN STREE	ESE 0 - 1/8 (0.122 mi.)	E24	416
SUNDOWN CONSTRUCTION	ROUTE 100 WATERBURY	NNW 1/8 - 1/4 (0.174 mi.)	I33	427
WATERBURY SERVICE CE	49 SOUTH MAIN STREET	NNW 1/8 - 1/4 (0.189 mi.)	I46	608
EAGLE OIL COMPANY, I	128 SOUTH MAIN STREE	SE 1/8 - 1/4 (0.197 mi.)	J49	619

E MANIFEST: EPA established a national system for tracking hazardous waste shipments electronically. This system, known as e-Manifest, will modernize the nation's cradle-to-grave hazardous waste tracking process while saving valuable time, resources, and dollars for industry and states.

A review of the E MANIFEST list, as provided by EDR, and dated 02/17/2025 has revealed that there are 4 E MANIFEST sites within approximately 0.25 miles of the target property.

<u>Equal/Higher Elevation</u>	<u>Address</u>	<u>Direction / Distance</u>	<u>Map ID</u>	<u>Page</u>
VT DEPT OF BGS WATER	91 STATE DRIVE	E 0 - 1/8 (0.037 mi.)	B10	379
KEURIG GREEN MOUNTAI	150 PILGRAM PARK ROA	E 1/8 - 1/4 (0.218 mi.)	K56	705
<u>Lower Elevation</u>	<u>Address</u>	<u>Direction / Distance</u>	<u>Map ID</u>	<u>Page</u>
VERMONT FORENSIC LAB	45 STATE DRIVE	SE 1/8 - 1/4 (0.180 mi.)	J36	433
WATERBURY SERVICE CE	49 SOUTH MAIN STREET	NNW 1/8 - 1/4 (0.189 mi.)	I42	598

VT HW GEN: The Vermont Department of Environmental Conservation maintains a database of facilities, which generate hazardous waste or treat, store, and/or dispose of hazardous wastes.

A review of the VT HW GEN list, as provided by EDR, and dated 02/10/2025 has revealed that there are 4 VT HW GEN sites within approximately 0.25 miles of the target property.

EXECUTIVE SUMMARY

<u>Equal/Higher Elevation</u>	<u>Address</u>	<u>Direction / Distance</u>	<u>Map ID</u>	<u>Page</u>
MOUNT MANSFIELD GENE KINNEY DRUGS #101	77 S MAIN STREET STE 80 SOUTH MAIN ST	N 0 - 1/8 (0.052 mi.) N 0 - 1/8 (0.058 mi.)	C13 C15	391 397
<u>Lower Elevation</u>	<u>Address</u>	<u>Direction / Distance</u>	<u>Map ID</u>	<u>Page</u>
FAMILY PRACTICE WATE WATERBURY MEDICAL AS	130 SOUTH MAIN STREE 128 S MAIN ST	SE 1/8 - 1/4 (0.188 mi.) SE 1/8 - 1/4 (0.197 mi.)	J39 J51	587 624

VT MANIFEST: Hazardous waste manifest information.

A review of the VT MANIFEST list, as provided by EDR, and dated 10/28/2019 has revealed that there are 6 VT MANIFEST sites within approximately 0.25 miles of the target property.

<u>Equal/Higher Elevation</u>	<u>Address</u>	<u>Direction / Distance</u>	<u>Map ID</u>	<u>Page</u>
VT ANR DEC RA ENVIRO EPA Id: VTD982765869 EPA Id: VTD988375283 EPA Id: VTR000500934 EPA Id: VTR000520858 EPA Id: VTR000002741 Facility Id: VTR000517052 Facility Id: NCD000648451 Facility Id: NJD002200046 Facility Id: MED019051069 Facility Id: ARD069748192 <i>*Additional key fields are available in the Map Findings section</i> edr_manid: 000752255GBF edr_manid: VT0170384 edr_manid: 000308147JJK edr_manid: 001033571GBF edr_manid: 005205434FLE <i>*Additional key fields are available in the Map Findings section</i> Trans1: MAD980670004 Trans1: MAD039322250 Trans1: NJ0000027193 Trans1: NYD982792814 Trans1: ALD067138891 <i>*Additional key fields are available in the Map Findings section</i>	103 SOUTH MAIN	E 0 - 1/8 (0.037 mi.)	B8	298
MOUNT MANSFIELD GENE EPA Id: VTR000509778 Facility Id: MAR000008375 edr_manid: 004053232JJK edr_manid: 002052069JJK edr_manid: 002967709JJK Trans1: MAD985307685	77 S MAIN STREET STE	N 0 - 1/8 (0.052 mi.)	C13	391
KEURIG GREEN MOUNTAI EPA Id: VTR000501056 Facility Id: VTR000517052 Facility Id: NYR000115733 Facility Id: NCD000648451 Facility Id: OHD000816629	150 PILGRAM PARK ROA	E 1/8 - 1/4 (0.218 mi.)	K56	705

EXECUTIVE SUMMARY

Facility Id: CTD000604488

**Additional key fields are available in the Map Findings section*

edr_manid: 012020031FLE

edr_manid: 012020094FLE

edr_manid: 012020095FLE

edr_manid: 012020096FLE

edr_manid: VT0170385

**Additional key fields are available in the Map Findings section*

Trans1: NYR000115733

Trans1: MAD039322250

Trans1: OHD009865825

Trans1: NYD982792814

Trans1: NJD071629976

**Additional key fields are available in the Map Findings section*

THE VAULT (FORMER TD	14 SOUTH MAIN STREET	NNW 1/8 - 1/4 (0.243 mi.)	L62	755
EPA Id: VTP000015795				
Facility Id: VTR000517052				
edr_manid: 002788011GBF				
Trans1: MAC300098399				

<u>Lower Elevation</u>	<u>Address</u>	<u>Direction / Distance</u>	<u>Map ID</u>	<u>Page</u>
JOHNSON & DIX CORP W	110 S MAIN ST	ESE 0 - 1/8 (0.122 mi.)	E22	409
EPA Id: VTR000510859				
Facility Id: NJD002200046				
edr_manid: NJA5312528				
Trans1: VTR000015636				
Trans1: NY0001031814				
CHAMPLAIN OIL CO WAT	49 S MAIN ST	NNW 1/8 - 1/4 (0.189 mi.)	I44	603
EPA Id: VTR000011890				
Facility Id: NJD002454544				
edr_manid: 000190064JJJ				
Trans1: NJD054126164				
Trans1: VTR000015636				

NJ MANIFEST: Hazardous waste manifest information.

A review of the NJ MANIFEST list, as provided by EDR, and dated 12/31/2018 has revealed that there are 2 NJ MANIFEST sites within approximately 0.25 miles of the target property.

<u>Lower Elevation</u>	<u>Address</u>	<u>Direction / Distance</u>	<u>Map ID</u>	<u>Page</u>
VERMONT FORENSIC LAB	45 STATE DRIVE	SE 1/8 - 1/4 (0.180 mi.)	J36	433
EPA Id: VTR000500934				
CHAMPLAIN OIL CO WAT	49 S MAIN ST	NNW 1/8 - 1/4 (0.189 mi.)	I41	590
EPA Id: VTR000011890				

EXECUTIVE SUMMARY

PA MANIFEST: Hazardous waste manifest information.

A review of the PA MANIFEST list, as provided by EDR, and dated 06/30/2018 has revealed that there is 1 PA MANIFEST site within approximately 0.25 miles of the target property.

<u>Equal/Higher Elevation</u>	<u>Address</u>	<u>Direction / Distance</u>	<u>Map ID</u>	<u>Page</u>
VT DEPARTMENT OF PUB Generator EPA Id: VTR000500934	103 SOUTH MAIN STREE	E 0 - 1/8 (0.037 mi.)	B9	379

NY MANIFEST: Manifest is a document that lists and tracks hazardous waste from the generator through transporters to a TSD facility.

A review of the NY MANIFEST list, as provided by EDR, and dated 12/31/2019 has revealed that there are 2 NY MANIFEST sites within approximately 0.25 miles of the target property.

<u>Equal/Higher Elevation</u>	<u>Address</u>	<u>Direction / Distance</u>	<u>Map ID</u>	<u>Page</u>
VT DEPT OF AGRICULTU EPA ID: VTD982765869 EPA ID: VTR000002741	103 S MAIN ST	E 0 - 1/8 (0.037 mi.)	B7	289
WATERBURY VILLAGE OF EPA ID: VTP000001479	35 SOUTH MAIN STREET	NNW 1/8 - 1/4 (0.212 mi.)	I54	652

VT VAPOR: A listing of where the site project manager has determined that an indoor air impact has occurred. This may be due to either vapor intrusion (VI) or direct releases of a hazardous material into a building.

A review of the VT VAPOR list, as provided by EDR, and dated 09/05/2017 has revealed that there are 2 VT VAPOR sites within approximately 0.5 miles of the target property.

<u>Equal/Higher Elevation</u>	<u>Address</u>	<u>Direction / Distance</u>	<u>Map ID</u>	<u>Page</u>
BURT RESIDENCE	39 HIGH ST	NNE 1/4 - 1/2 (0.253 mi.)	66	759
<u>Lower Elevation</u>	<u>Address</u>	<u>Direction / Distance</u>	<u>Map ID</u>	<u>Page</u>
VILLAGE GARAGE	RT 2, MAIN ST	NNW 1/8 - 1/4 (0.186 mi.)	I38	587

EDR HIGH RISK HISTORICAL RECORDS

EDR Exclusive Records

EDR Hist Auto: EDR has searched selected national collections of business directories and has collected listings of potential gas station/filling station/service station sites that were available to EDR researchers. EDR's review was limited to those categories of sources that might, in EDR's opinion, include gas station/filling station/service station establishments. The categories reviewed included, but were not limited to gas, gas station, gasoline station, filling station, auto, automobile repair, auto service station, service station, etc. This database falls within a category of information EDR classifies as "High Risk Historical Records", or HRHR. EDR's HRHR effort presents unique and sometimes proprietary data about past

EXECUTIVE SUMMARY

sites and operations that typically create environmental concerns, but may not show up in current government records searches.


A review of the EDR Hist Auto list, as provided by EDR, has revealed that there are 2 EDR Hist Auto sites within approximately 0.125 miles of the target property.

<u>Equal/Higher Elevation</u>	<u>Address</u>	<u>Direction / Distance</u>	<u>Map ID</u>	<u>Page</u>
LANE KENNETH E	80 SO MAIN ST	N 0 - 1/8 (0.058 mi.)	C14	397
<u>Lower Elevation</u>	<u>Address</u>	<u>Direction / Distance</u>	<u>Map ID</u>	<u>Page</u>
WATERBURY AREA FOOD	57 S MAIN ST STE 2	NNW 0 - 1/8 (0.112 mi.)	F21	409

EXECUTIVE SUMMARY

There were no unmapped sites in this report.

OVERVIEW MAP - 8057525.2S

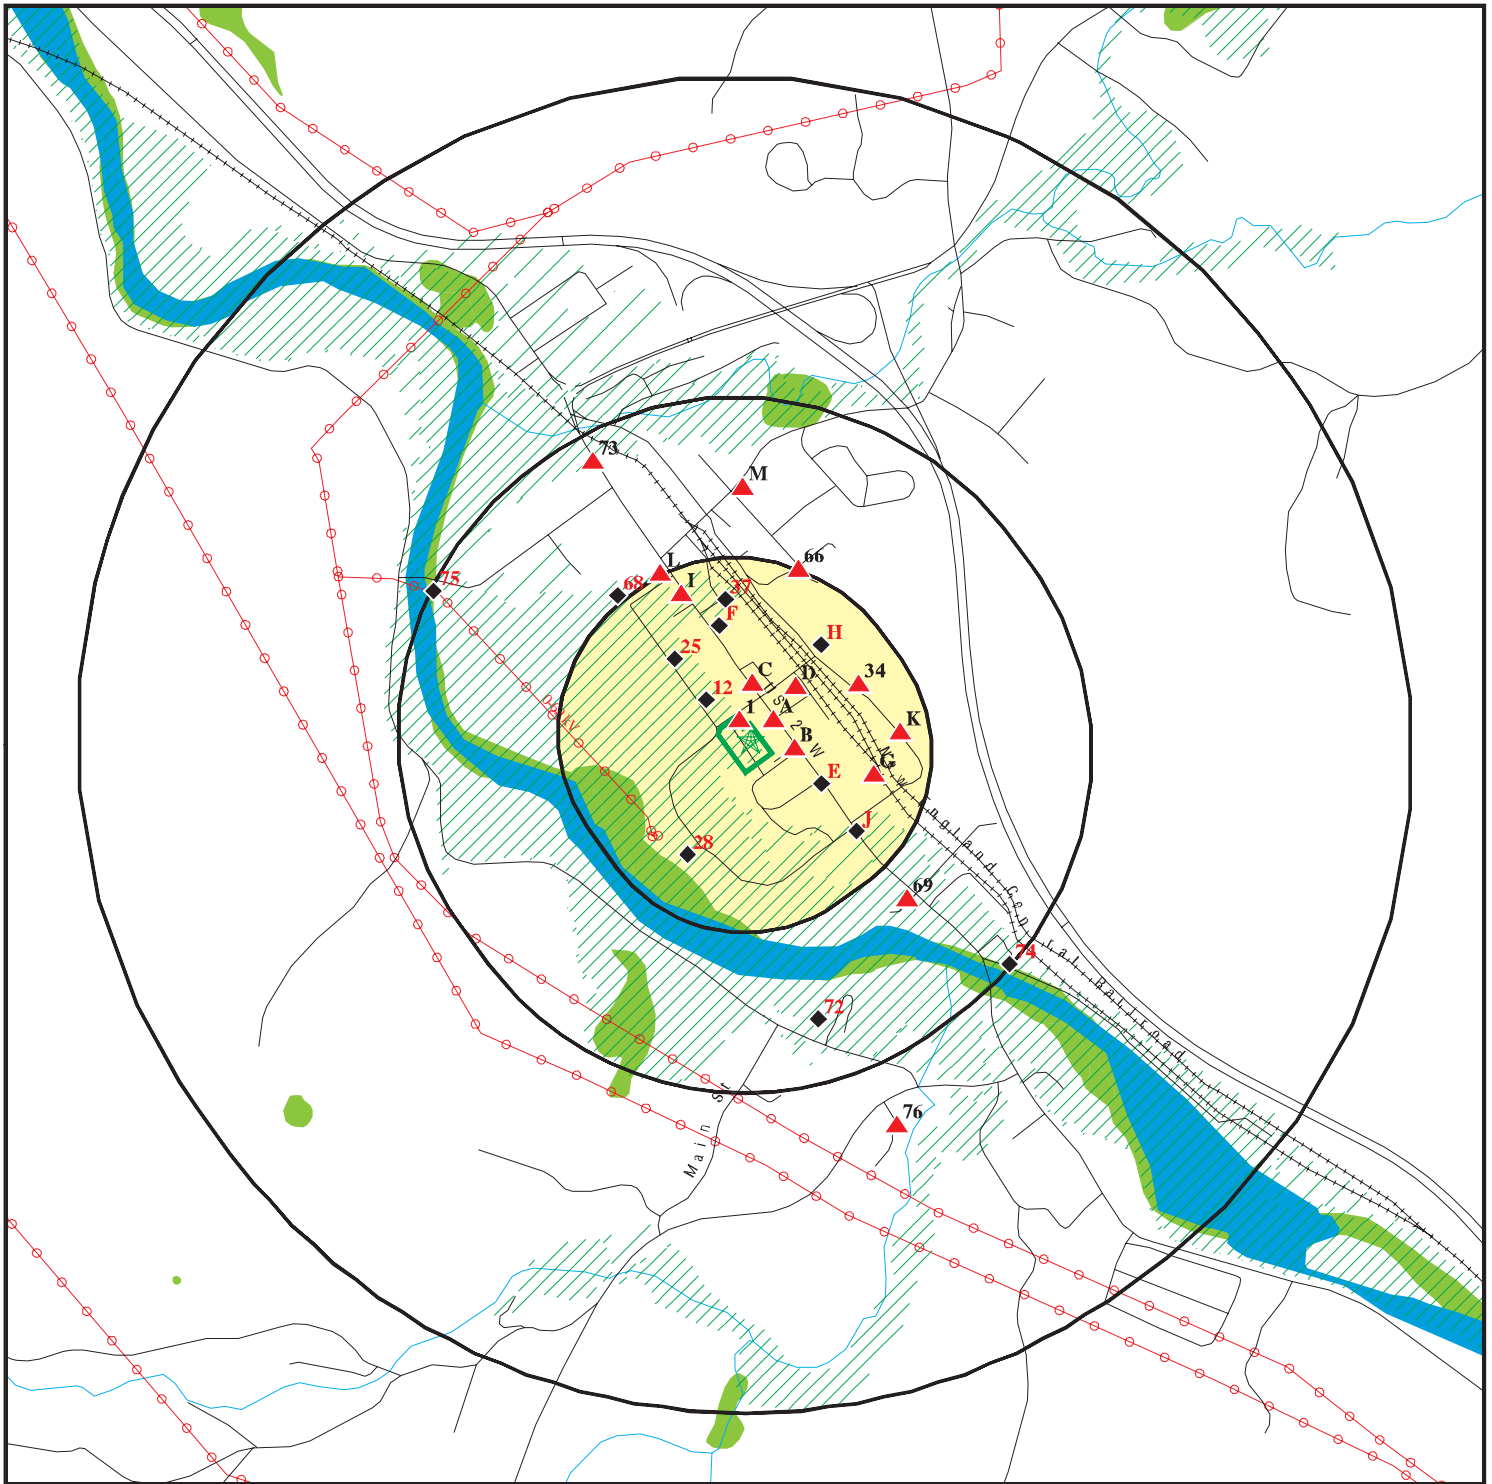

- Target Property
- Sites at elevations higher than or equal to the target property
- Sites at elevations lower than the target property
- Manufactured Gas Plants
- National Priority List Sites
- Dept. Defense Sites
- Indian Reservations BIA
- Power transmission lines
- Special Flood Hazard Area (1%)
- 0.2% Annual Chance Flood Hazard
- National Wetland Inventory
- State Wetlands

This report includes Interactive Map Layers to display and/or hide map information. The legend includes only those icons for the default map view.

SITE NAME: Former Stanley & Wasson Halls Parcel
 ADDRESS: Park Row
 Waterbury VT 05676
 LAT/LONG: 44.333562 / 72.753499

CLIENT: Weston and Sampson Engineers
 CONTACT: Taylor Smith
 INQUIRY #: 8057525.2s
 DATE: July 24, 2025 1:32 pm

[illegible]

-
- A number line representing distance in miles. The line starts at 0 and ends at $\frac{1}{4}$ miles. There are tick marks at 0 , $\frac{1}{16}$, $\frac{1}{8}$, and $\frac{1}{4}$ miles. The segment from 0 to $\frac{1}{16}$ is shaded yellow. The segment from $\frac{1}{16}$ to $\frac{1}{8}$ is shaded black. The segment from $\frac{1}{8}$ to $\frac{1}{4}$ is shaded yellow.

SITE NAME: Former Stanley & Wasson Halls Parcel
ADDRESS: Park Row
Waterbury VT 05676
LAT/LONG: 44.333562 / 72.753499

CLIENT: Weston and Sampson Engineers
CONTACT: Taylor Smith
INQUIRY #: 8057525.2s
DATE: July 24, 2025 1:33 pm

MAP FINDINGS SUMMARY

Database	Search Distance (Miles)	Target Property	< 1/8	1/8 - 1/4	1/4 - 1/2	1/2 - 1	> 1	Total Plotted
STANDARD ENVIRONMENTAL RECORDS								
<i>Lists of Federal NPL (Superfund) sites</i>								
NPL	1.000		0	0	0	0	NR	0
Proposed NPL	1.000		0	0	0	0	NR	0
NPL LIENS	1.000		0	0	0	0	NR	0
<i>Lists of Federal Delisted NPL sites</i>								
Delisted NPL	1.000		0	0	0	0	NR	0
<i>Lists of Federal sites subject to CERCLA removals and CERCLA orders</i>								
FEDERAL FACILITY	0.500		0	0	0	NR	NR	0
SEMS	0.500		0	0	0	NR	NR	0
<i>Lists of Federal CERCLA sites with NFRAP</i>								
SEMS-ARCHIVE	0.500		1	0	0	NR	NR	1
<i>Lists of Federal RCRA facilities undergoing Corrective Action</i>								
CORRACTS	1.000		0	0	0	0	NR	0
<i>Lists of Federal RCRA TSD facilities</i>								
RCRA-TSDF	0.500		0	0	0	NR	NR	0
<i>Lists of Federal RCRA generators</i>								
RCRA-LQG	0.250		0	0	NR	NR	NR	0
RCRA-SQG	0.250		0	0	NR	NR	NR	0
RCRA-VSQG	0.250		3	3	NR	NR	NR	6
<i>Federal institutional controls / engineering controls registries</i>								
LUCIS	0.500		0	0	0	NR	NR	0
US ENG CONTROLS	0.500		0	0	0	NR	NR	0
US INST CONTROLS	0.500		0	0	0	NR	NR	0
<i>Federal ERNS list</i>								
ERNS	TP		NR	NR	NR	NR	NR	0
<i>Lists of state- and tribal hazardous waste facilities</i>								
VT SHWS	1.000		1	2	4	1	NR	8
<i>Lists of state and tribal landfills and solid waste disposal facilities</i>								
VT SWF/LF	0.500		0	0	1	NR	NR	1
<i>Lists of state and tribal leaking storage tanks</i>								
VT LAST	0.500		0	1	2	NR	NR	3

MAP FINDINGS SUMMARY

Database	Search Distance (Miles)	Target Property	< 1/8	1/8 - 1/4	1/4 - 1/2	1/2 - 1	> 1	Total Plotted
VT LUST	0.500		1	8	3	NR	NR	12
INDIAN LUST	0.500		0	0	0	NR	NR	0
<i>Lists of state and tribal registered storage tanks</i>								
FEMA UST	0.250		0	0	NR	NR	NR	0
VT UST	0.250		5	10	NR	NR	NR	15
VT AST	0.250		1	4	NR	NR	NR	5
INDIAN UST	0.250		0	0	NR	NR	NR	0
<i>State and tribal institutional control / engineering control registries</i>								
VT ENG CONTROLS	0.500		0	0	0	NR	NR	0
VT INST CONTROL	0.500		1	0	0	NR	NR	1
<i>Lists of state and tribal voluntary cleanup sites</i>								
INDIAN VCP	0.500		0	0	0	NR	NR	0
<i>Lists of state and tribal brownfield sites</i>								
VT BROWNFIELDS	0.500		0	1	0	NR	NR	1
<u>ADDITIONAL ENVIRONMENTAL RECORDS</u>								
<i>Local Brownfield lists</i>								
US BROWNFIELDS	0.500		0	0	0	NR	NR	0
<i>Local Lists of Landfill / Solid Waste Disposal Sites</i>								
INDIAN ODI	0.500		0	0	0	NR	NR	0
ODI	0.500		0	0	0	NR	NR	0
DEBRIS REGION 9	0.500		0	0	0	NR	NR	0
IHS OPEN DUMPS	0.500		0	0	0	NR	NR	0
<i>Local Lists of Hazardous waste / Contaminated Sites</i>								
US HIST CDL	TP		NR	NR	NR	NR	NR	0
US CDL	TP		NR	NR	NR	NR	NR	0
<i>Local Land Records</i>								
LIENS 2	TP		NR	NR	NR	NR	NR	0
<i>Records of Emergency Release Reports</i>								
HMIRS	TP		NR	NR	NR	NR	NR	0
VT SPILLS	TP		NR	NR	NR	NR	NR	0
VT SPILLS 90	TP		NR	NR	NR	NR	NR	0
VT SPILLS 80	TP		NR	NR	NR	NR	NR	0
<i>Other Ascertainable Records</i>								
RCRA NonGen / NLR	0.250		6	4	NR	NR	NR	10
FUDS	1.000		0	0	0	0	NR	0
DOD	1.000		0	0	0	0	NR	0

MAP FINDINGS SUMMARY

Database	Search Distance (Miles)	Target Property	< 1/8	1/8 - 1/4	1/4 - 1/2	1/2 - 1	> 1	Total Plotted
SCRD DRYCLEANERS	0.500		0	0	0	NR	NR	0
US FIN ASSUR	TP		NR	NR	NR	NR	NR	0
EPA WATCH LIST	TP		NR	NR	NR	NR	NR	0
2020 COR ACTION	0.250		0	0	NR	NR	NR	0
TSCA	TP		NR	NR	NR	NR	NR	0
TRIS	TP		NR	NR	NR	NR	NR	0
SSTS	TP		NR	NR	NR	NR	NR	0
ROD	1.000		0	0	0	0	NR	0
RMP	TP		NR	NR	NR	NR	NR	0
RAATS	TP		NR	NR	NR	NR	NR	0
PRP	TP		NR	NR	NR	NR	NR	0
PADS	TP		NR	NR	NR	NR	NR	0
ICIS	TP		NR	NR	NR	NR	NR	0
FTTS	TP		NR	NR	NR	NR	NR	0
MLTS	TP		NR	NR	NR	NR	NR	0
COAL ASH DOE	TP		NR	NR	NR	NR	NR	0
COAL ASH EPA	0.500		0	0	0	NR	NR	0
PCB TRANSFORMER	TP		NR	NR	NR	NR	NR	0
RADINFO	TP		NR	NR	NR	NR	NR	0
HIST FTTS	TP		NR	NR	NR	NR	NR	0
DOT OPS	TP		NR	NR	NR	NR	NR	0
CONSENT	1.000		0	0	0	0	NR	0
INDIAN RESERV	1.000		0	0	0	0	NR	0
FUSRAP	1.000		0	0	0	0	NR	0
UMTRA	0.500		0	0	0	NR	NR	0
LEAD SMELTERS	TP		NR	NR	NR	NR	NR	0
US AIRS	TP		NR	NR	NR	NR	NR	0
US MINES	0.250		0	0	NR	NR	NR	0
MINES MRDS	0.250		0	0	NR	NR	NR	0
ABANDONED MINES	0.250		0	0	NR	NR	NR	0
FINDS	TP		NR	NR	NR	NR	NR	0
DOCKET HWC	TP		NR	NR	NR	NR	NR	0
UXO	1.000		0	0	0	0	NR	0
ECHO	TP		NR	NR	NR	NR	NR	0
FUELS PROGRAM	0.250		0	0	NR	NR	NR	0
PFAS NPL	0.250		0	0	NR	NR	NR	0
PFAS FEDERAL SITES	0.250		0	0	NR	NR	NR	0
PFAS TRIS	0.250		0	0	NR	NR	NR	0
PFAS TSCA	0.250		0	0	NR	NR	NR	0
PFAS RCRA MANIFEST	0.250		0	0	NR	NR	NR	0
PFAS ATSDR	0.250		0	0	NR	NR	NR	0
PFAS WQP	0.250		0	0	NR	NR	NR	0
PFAS NPDES	0.250		0	0	NR	NR	NR	0
PFAS PROJECT	0.250		0	0	NR	NR	NR	0
PFAS ECHO	0.250		0	0	NR	NR	NR	0
PFAS ECHO FIRE TRAIN	0.250		0	0	NR	NR	NR	0
PFAS PT 139 AIRPORT	0.250		0	0	NR	NR	NR	0
AQUEOUS FOAM NRC	0.250		0	0	NR	NR	NR	0
BIOSOLIDS	TP		NR	NR	NR	NR	NR	0
UST FINDER RELEASE	0.500		0	3	2	NR	NR	5
UST FINDER	0.250		3	3	NR	NR	NR	6

MAP FINDINGS SUMMARY

Database	Search Distance (Miles)	Target Property	< 1/8	1/8 - 1/4	1/4 - 1/2	1/2 - 1	> 1	Total Plotted
E MANIFEST	0.250		1	3	NR	NR	NR	4
VT PFAS	0.250		0	0	NR	NR	NR	0
VT AQUEOUS FOAM	0.250		0	0	NR	NR	NR	0
VT AIRS	TP		NR	NR	NR	NR	NR	0
VT ASBESTOS	TP		NR	NR	NR	NR	NR	0
VT DRYCLEANERS	0.250		0	0	NR	NR	NR	0
VT Financial Assurance	TP		NR	NR	NR	NR	NR	0
VT HW GEN	0.250		2	2	NR	NR	NR	4
VT MANIFEST	0.250		3	3	NR	NR	NR	6
NJ MANIFEST	0.250		0	2	NR	NR	NR	2
PA MANIFEST	0.250		1	0	NR	NR	NR	1
NY MANIFEST	0.250		1	1	NR	NR	NR	2
VT NPDES	TP		NR	NR	NR	NR	NR	0
VT TIER 2	TP		NR	NR	NR	NR	NR	0
VT VAPOR	0.500		0	1	1	NR	NR	2
VT UIC	TP		NR	NR	NR	NR	NR	0

EDR HIGH RISK HISTORICAL RECORDS

EDR Exclusive Records

EDR MGP	1.000		0	0	0	0	NR	0
EDR Hist Auto	0.125		2	NR	NR	NR	NR	2
EDR Hist Cleaner	0.125		0	NR	NR	NR	NR	0

EDR RECOVERED GOVERNMENT ARCHIVES

Exclusive Recovered Govt. Archives

VT RGA HWS	TP		NR	NR	NR	NR	NR	0
VT RGA LF	TP		NR	NR	NR	NR	NR	0
VT RGA LUST	TP		NR	NR	NR	NR	NR	0

- Totals --		0	32	51	13	1	0	97
-------------	--	---	----	----	----	---	---	----

NOTES:

TP = Target Property

NR = Not Requested at this Search Distance

Sites may be listed in more than one database

Map ID
Direction
Distance
Elevation

MAP FINDINGS

Site

Database(s)

EDR ID Number
EPA ID Number

1
NNW
< 1/8
0.004 mi.
21 ft.

WATERBURY STATE COMPLEX
30 PARK ROW
WATERBURY, VT 05676

RCRA NonGen / NLR

1028908981
VTS000560903

Relative:
Higher

Actual:
419 ft.

RCRA Listings:

Date Form Received by Agency:

20241107

Handler Name:

Waterbury State Complex

Handler Address:

Park Row

Handler City,State,Zip:

WATERBURY, VT 05676

EPA ID:

VTS000560903

Contact Name:

MICHAEL NUCCI

Contact Address:

NATIONAL LIFE DRIVE

Contact City,State,Zip:

MONTPELIER, VT 05602

Contact Telephone:

802-522-0287

Contact Fax:

Not reported

Contact Email:

MICHAEL.NUCCI@VERMONT.GOV

Contact Title:

AUTHORIZED REP

EPA Region:

01

Land Type:

State

Federal Waste Generator Description:

Not a generator, verified

Non-Notifier:

Not reported

Biennial Report Cycle:

Not reported

Accessibility:

Not reported

Active Site Indicator:

Not reported

State District Owner:

Not reported

State District:

Not reported

Mailing Address:

NATIONAL LIFE DRIVE

Mailing City,State,Zip:

MONTPELIER, VT 05602

Owner Name:

Not reported

Owner Type:

Not reported

Operator Name:

Not reported

Operator Type:

Not reported

Short-Term Generator Activity:

No

Importer Activity:

No

Mixed Waste Generator:

No

Transporter Activity:

No

Transfer Facility Activity:

No

Recycler Activity with Storage:

No

Small Quantity On-Site Burner Exemption:

No

Smelting Melting and Refining Furnace Exemption:

No

Underground Injection Control:

No

Off-Site Waste Receipt:

No

Universal Waste Indicator:

No

Universal Waste Destination Facility:

No

Federal Universal Waste:

No

Active Site State-Reg Handler:

Federal Facility Indicator:

Not reported

Hazardous Secondary Material Indicator:

N

Sub-Part K Indicator:

Not reported

2018 GPRA Permit Baseline:

Not on the Baseline

2018 GPRA Renewals Baseline:

Not on the Baseline

202 GPRA Corrective Action Baseline:

No

Subject to Corrective Action Universe:

No

Non-TSDFs Where RCRA CA has Been Imposed Universe:

No

Corrective Action Priority Ranking:

No NCAPS ranking

Environmental Control Indicator:

No

Institutional Control Indicator:

No

Map ID
Direction
Distance
Elevation

MAP FINDINGS

Site

Database(s)

EDR ID Number
EPA ID Number

WATERBURY STATE COMPLEX (Continued)

1028908981

Human Exposure Controls Indicator:	N/A
Groundwater Controls Indicator:	N/A
Significant Non-Complier Universe:	No
Unaddressed Significant Non-Complier Universe:	No
Addressed Significant Non-Complier Universe:	No
Significant Non-Complier With a Compliance Schedule Universe:	No
Financial Assurance Required:	Not reported
Handler Date of Last Change:	20241107
Recognized Trader-Importer:	No
Recognized Trader-Exporter:	No
Importer of Spent Lead Acid Batteries:	No
Exporter of Spent Lead Acid Batteries:	No
Recycler Activity Without Storage:	No
Manifest Broker:	No
Sub-Part P Indicator:	No

Hazardous Waste Summary:

Waste Code:	D001
Waste Description:	Ignitable Waste

Historic Generators:

Receive Date:	20240104
Handler Name:	WATERBURY STATE COMPLEX
Federal Waste Generator Description:	Not a generator, verified
State District Owner:	Not reported
Large Quantity Handler of Universal Waste:	No
Recognized Trader Importer:	No
Recognized Trader Exporter:	No
Spent Lead Acid Battery Importer:	No
Spent Lead Acid Battery Exporter:	No
Current Record:	No
Non Storage Recycler Activity:	No
Electronic Manifest Broker:	No

Receive Date:	20241107
Handler Name:	WATERBURY STATE COMPLEX
Federal Waste Generator Description:	Not a generator, verified
State District Owner:	Not reported
Large Quantity Handler of Universal Waste:	No
Recognized Trader Importer:	No
Recognized Trader Exporter:	No
Spent Lead Acid Battery Importer:	No
Spent Lead Acid Battery Exporter:	No
Current Record:	Yes
Non Storage Recycler Activity:	No
Electronic Manifest Broker:	No

Receive Date:	20230804
Handler Name:	WATERBURY STATE COMPLEX
Federal Waste Generator Description:	Large Quantity Generator
State District Owner:	Not reported
Large Quantity Handler of Universal Waste:	No
Recognized Trader Importer:	No
Recognized Trader Exporter:	No
Spent Lead Acid Battery Importer:	No

Map ID
Direction
Distance
Elevation

MAP FINDINGS

Site

Database(s)

EDR ID Number
EPA ID Number

WATERBURY STATE COMPLEX (Continued)

1028908981

Spent Lead Acid Battery Exporter: No
Current Record: No
Non Storage Recycler Activity: No
Electronic Manifest Broker: No

Receive Date: 20240718
Handler Name: WATERBURY STATE COMPLEX
Federal Waste Generator Description: Small Quantity Generator
State District Owner: Not reported
Large Quantity Handler of Universal Waste: No
Recognized Trader Importer: No
Recognized Trader Exporter: No
Spent Lead Acid Battery Importer: No
Spent Lead Acid Battery Exporter: No
Current Record: No
Non Storage Recycler Activity: No
Electronic Manifest Broker: No

List of NAICS Codes and Descriptions:
NAICS Codes: No NAICS Codes Found

Facility Has Received Notices of Violations:
Violations: No Violations Found

Evaluation Action Summary:
Evaluations: No Evaluations Found

A2
NE
< 1/8
0.034 mi.
182 ft.

CC WARREN HOUSE
87 SOUTH MAIN STREET
WATERBURY, VT
Site 1 of 2 in cluster A

UST FINDER **1028818883**
N/A

Relative:
Higher

Actual:
420 ft.

UST FINDER:
Object ID: 497197
Facility ID: VT5555396
Name: CC WARREN HOUSE
Address: 87 SOUTH MAIN STREET
City,State,Zip: WATERBURY, VT
Address Match Type: PointAddress
Open USTs: 0
Closed USTs: 1
TOS USTs: 0
Population 1500ft: 498
Private Wells 1500ft: 0
Within 100yr Floodplain: No
Land Use: Developed, Medium Intensity
Within SPA: No
SPA PWS Facility ID: Not reported
SPA Water Type: Not reported
SPA Facility Type: Not reported
SPA HUC12: Not reported
Within WHPA: No
WHPA PWS Facility ID: Not reported
WHPA Water Type: Not reported

Map ID
Direction
Distance
Elevation

MAP FINDINGS

Site

Database(s)

EDR ID Number
EPA ID Number

CC WARREN HOUSE (Continued)

1028818883

WHPA Facility Type: Not reported
WHPA HUC12: Not reported
Facility Status: Closed UST(s)
Date of Last Inspection: Not reported
EPA Region: 1
Tribe: Not reported
Coordinate Source: Geocode
X Coord: -72.75264385
Y Coord: 44.3340416400001
Latitude: 44.33404164
Longitude: -72.75264385

UST FINDER:
Object ID: 1935409
Facility ID: VT5555396
Tank ID: VT4222
Tank Status: Closed
Installation Date: Not reported
Removal Date: 2004/01/01 15:59:59+00
Tank Capacity: 2004
Substances: Unknown
Tank Wall Type: Not reported

**A3
NE
< 1/8
0.034 mi.
182 ft.**

**CC WARREN HOUSE
87 SOUTH MAIN STREET
WATERBURY, VT
Site 2 of 2 in cluster A**

**VT UST U003960567
N/A**

**Relative:
Higher**

UST:

**Actual:
420 ft.**

Facility:

Facility ID: 5555396
Facility Status: PULLED
Sites Id: Not reported
Pin: Not reported
Permitted To: Not reported
Landowner: Not reported
Permit Expires: Not reported
Fee Status: Not reported
Tanks Pulled: 1
Site Code: Below standards
Removed: 1
Receipt: Not reported
Owner Name: Harry Bonyan
Owner Person: Not reported
Owner Address: PO Box 200
Owner City,St,Zip: Sheldon, SC 29941
Owner Telephone: Not reported
Operator Name: Harry Bonyan
Operator Person: Not reported
Operator Address: PO Box 200
Operator City,St,Zip: Sheldon, SC 29941
Operator Telephone: Not reported
Groundwater Monitoring Wells: Not reported
Vapor Monitoring Points: Not reported

Map ID
Direction
Distance
Elevation

MAP FINDINGS

Site

Database(s)

EDR ID Number
EPA ID Number

CC WARREN HOUSE (Continued)

U003960567

Tank Data:

Tank ID: 4222
Tank Status: PULLED
Tank Label: -1-1-R
Tank Protect: Unprotected Steel
Year Removed: 2004
Capacity (Gal): 2004
Category One: UST
CP Test: Not reported
Release Monitor: Not reported
Condition: FAIR
Date Reference: Not reported

Compartment:

Comp Id: 4217
Compartment Label: A
Substance: Unknown
Spill: Not reported
Overfill: Not reported

Piping:

Pipe Seq: 1
Pipe Type: DEFAULT
Pipe Installation Year: Not reported
Pipe Protection: Not reported
CP Pipe Test: Not reported
Pipe Monitor 1: Not reported
Pipe Monitor 1 Test: Not reported
Pipe Monitor 2: Not reported
Pipe Monitor 2 Tested Date: Not reported
Pump Type: Not reported

B4
East
< 1/8
0.037 mi.
197 ft.

HANKS BLDG WATERBURY COMPLEX
103 SOUTH MAIN STREET
WATERBURY, VT 05676

VT UST **U003007844**
N/A

Site 1 of 8 in cluster B

Relative:
Higher

UST:

Actual:
420 ft.

Facility:

Facility ID: 5555181
Facility Status: PULLED
Sites Id: 20144543
Pin: Not reported
Permitted To: Not reported
Landowner: State of Vermont Building Gen Serv
Permit Expires: Not reported
Fee Status: Not reported
Tanks Pulled: 1
Site Code: Contamination found
Removed: 1
Receipt: Not reported
Owner Name: State of Vermont Building Gen Serv
Owner Person: Not reported
Owner Address: 2 Gov Aiken Avenue
Owner City,St,Zip: Montpelier, VT 05633
Owner Telephone: 802-828-5655

Map ID
Direction
Distance
Elevation

MAP FINDINGS

Site

Database(s)

EDR ID Number
EPA ID Number

HANKS BLDG WATERBURY COMPLEX (Continued)

U003007844

Operator Name: Not reported
Operator Person: Not reported
Operator Address: Not reported
Operator City, St, Zip: Not reported
Operator Telephone: Not reported
Groundwater Monitoring Wells: Not reported
Vapor Monitoring Points: Not reported

Tank Data:

Tank ID: 17871
Tank Status: PULLED
Tank Label: -1-1-R
Tank Protect: Not reported
Year Removed: 2014
Capacity (Gal): 300
Category One: UST
CP Test: Not reported
Release Monitor: Not reported
Condition: POOR
Date Reference: Not reported

Compartment:

Comp Id: 20196
Compartment Label: A
Substance: Fuel Oil #2 or #4
Spill: None
Overfill: None

Piping:

Pipe Seq: 1
Pipe Type: DEFAULT
Pipe Installation Year: Not reported
Pipe Protection: Not reported
CP Pipe Test: Not reported
Pipe Monitor 1: Not reported
Pipe Monitor 1 Test: Not reported
Pipe Monitor 2: Not reported
Pipe Monitor 2 Tested Date: Not reported
Pump Type: Not reported

Tank Data:

Tank ID: 8589
Tank Status: PULLED
Tank Label: -1-1-R
Tank Protect: Not reported
Year Removed: 1988
Capacity (Gal): 550
Category One: UST
CP Test: Not reported
Release Monitor: Not reported
Condition: LUST
Date Reference: Not reported

Compartment:

Comp Id: 8616
Compartment Label: A
Substance: Gasoline

Map ID
Direction
Distance
Elevation

MAP FINDINGS

Site

Database(s)

EDR ID Number
EPA ID Number

HANKS BLDG WATERBURY COMPLEX (Continued)

U003007844

Spill: Not reported
Overfill: Not reported

Piping:

Pipe Seq: 1
Pipe Type: DEFAULT
Pipe Installation Year: Not reported
Pipe Protection: Not reported
CP Pipe Test: Not reported
Pipe Monitor 1: Not reported
Pipe Monitor 1 Test: Not reported
Pipe Monitor 2: Not reported
Pipe Monitor 2 Tested Date: Not reported
Pump Type: Not reported

Tank Data:

Tank ID: 8590
Tank Status: PULLED
Tank Label: -1-6-R
Tank Protect: Not reported
Year Removed: 1988
Capacity (Gal): 1000
Category One: UST
CP Test: Not reported
Release Monitor: Not reported
Condition: FAIR
Date Reference: Not reported

Compartment:

Comp Id: 8617
Compartment Label: A
Substance: Fuel Oil #2 or #4
Spill: Not reported
Overfill: Not reported

Piping:

Pipe Seq: 1
Pipe Type: DEFAULT
Pipe Installation Year: Not reported
Pipe Protection: Not reported
CP Pipe Test: Not reported
Pipe Monitor 1: Not reported
Pipe Monitor 1 Test: Not reported
Pipe Monitor 2: Not reported
Pipe Monitor 2 Tested Date: Not reported
Pump Type: Not reported

Tank Data:

Tank ID: 8591
Tank Status: PULLED
Tank Label: 1960-2-R
Tank Protect: Not reported
Year Removed: 1988
Capacity (Gal): 30000
Category One: UST
CP Test: Not reported

Map ID
Direction
Distance
Elevation

MAP FINDINGS

Site

Database(s)

EDR ID Number
EPA ID Number

HANKS BLDG WATERBURY COMPLEX (Continued)

U003007844

Release Monitor: Not reported
Condition: FAIR
Date Reference: Not reported

Compartment:
Comp Id: 8618
Compartment Label: A
Substance: Fuel Oil #5 or #6
Spill: Not reported
Overfill: Not reported

Piping:
Pipe Seq: 1
Pipe Type: DEFAULT
Pipe Installation Year: Not reported
Pipe Protection: Not reported
CP Pipe Test: Not reported
Pipe Monitor 1: Not reported
Pipe Monitor 1 Test: Not reported
Pipe Monitor 2: Not reported
Pipe Monitor 2 Tested Date: Not reported
Pump Type: Not reported

Tank Data:
Tank ID: 8592
Tank Status: PULLED
Tank Label: 1960-3-R
Tank Protect: Not reported
Year Removed: 1988
Capacity (Gal): 30000
Category One: UST
CP Test: Not reported
Release Monitor: Not reported
Condition: LUST
Date Reference: Not reported

Compartment:
Comp Id: 8619
Compartment Label: A
Substance: Fuel Oil #5 or #6
Spill: Not reported
Overfill: Not reported

Piping:
Pipe Seq: 1
Pipe Type: DEFAULT
Pipe Installation Year: Not reported
Pipe Protection: Not reported
CP Pipe Test: Not reported
Pipe Monitor 1: Not reported
Pipe Monitor 1 Test: Not reported
Pipe Monitor 2: Not reported
Pipe Monitor 2 Tested Date: Not reported
Pump Type: Not reported

Tank Data:

Map ID
Direction
Distance
Elevation

MAP FINDINGS

Site

Database(s)

EDR ID Number
EPA ID Number

HANKS BLDG WATERBURY COMPLEX (Continued)

U003007844

Tank ID: 8593
Tank Status: PULLED
Tank Label: 1960-4-R
Tank Protect: Not reported
Year Removed: 1988
Capacity (Gal): 2000
Category One: UST
CP Test: Not reported
Release Monitor: Not reported
Condition: FAIR
Date Reference: Not reported

Compartment:
Comp Id: 8620
Compartment Label: A
Substance: Diesel
Spill: Not reported
Overfill: Not reported

Piping:
Pipe Seq: 1
Pipe Type: DEFAULT
Pipe Installation Year: Not reported
Pipe Protection: Not reported
CP Pipe Test: Not reported
Pipe Monitor 1: Not reported
Pipe Monitor 1 Test: Not reported
Pipe Monitor 2: Not reported
Pipe Monitor 2 Tested Date: Not reported
Pump Type: Not reported

Tank Data:
Tank ID: 8594
Tank Status: PULLED
Tank Label: 1960-5-R
Tank Protect: Not reported
Year Removed: 1988
Capacity (Gal): 6000
Category One: UST
CP Test: Not reported
Release Monitor: Not reported
Condition: GOOD
Date Reference: Not reported

Compartment:
Comp Id: 8621
Compartment Label: A
Substance: Fuel Oil #2 or #4
Spill: Not reported
Overfill: Not reported

Piping:
Pipe Seq: 1
Pipe Type: DEFAULT
Pipe Installation Year: Not reported
Pipe Protection: Not reported
CP Pipe Test: Not reported
Pipe Monitor 1: Not reported

Map ID
Direction
Distance
Elevation

MAP FINDINGS

Site

Database(s)

EDR ID Number
EPA ID Number

HANKS BLDG WATERBURY COMPLEX (Continued)

U003007844

Pipe Monitor 1 Test: Not reported
Pipe Monitor 2: Not reported
Pipe Monitor 2 Tested Date: Not reported
Pump Type: Not reported

Tank Data:

Tank ID: 8595
Tank Status: PULLED
Tank Label: 1988-1-r
Tank Protect: PSteel with impressed current
Year Removed: 2015
Capacity (Gal): 20000
Category One: UST
CP Test: 5/1/2014 12:00:00 AM
Release Monitor: Not reported
Condition: GOOD
Date Reference: Not reported

Compartment:

Comp Id: 8622
Compartment Label: A
Substance: Fuel Oil #5 or #6
Spill: Spill Containment Bucket
Overfill: Overfill Automatic Shutoff Valve

Piping:

Pipe Seq: 1
Pipe Type: Process/Heat
Pipe Installation Year: 1988
Pipe Protection: Protected steel
CP Pipe Test: Not reported
Pipe Monitor 1: Not reported
Pipe Monitor 1 Test: Not reported
Pipe Monitor 2: Not reported
Pipe Monitor 2 Tested Date: Not reported
Pump Type: Suction

Tank Data:

Tank ID: 8596
Tank Status: PULLED
Tank Label: 1988-2-r
Tank Protect: PSteel with impressed current
Year Removed: 2015
Capacity (Gal): 20000
Category One: UST
CP Test: 5/1/2014 12:00:00 AM
Release Monitor: Not reported
Condition: GOOD
Date Reference: Not reported

Compartment:

Comp Id: 8623
Compartment Label: A
Substance: Fuel Oil #5 or #6
Spill: Spill Containment Bucket
Overfill: Overfill Automatic Shutoff Valve

Map ID
Direction
Distance
Elevation

MAP FINDINGS

Site

Database(s)

EDR ID Number
EPA ID Number

HANKS BLDG WATERBURY COMPLEX (Continued)

U003007844

Piping:

Pipe Seq: 1
Pipe Type: Process/Heat
Pipe Installation Year: 1988
Pipe Protection: Protected steel
CP Pipe Test: Not reported
Pipe Monitor 1: Not reported
Pipe Monitor 1 Test: Not reported
Pipe Monitor 2: Not reported
Pipe Monitor 2 Tested Date: Not reported
Pump Type: Suction

Tank Data:

Tank ID: 8597
Tank Status: PULLED
Tank Label: 1988-3-r
Tank Protect: Protected Steel with supplemental anodes
Year Removed: 2015
Capacity (Gal): 10000
Category One: UST
CP Test: 5/1/2014 12:00:00 AM
Release Monitor: Not reported
Condition: EXCELLENT
Date Reference: Not reported

Compartment:

Comp Id: 8624
Compartment Label: A
Substance: Diesel
Spill: Spill Containment Bucket
Overfill: Overfill Automatic Shutoff Valve

Piping:

Pipe Seq: 2
Pipe Type: generator
Pipe Installation Year: 2010
Pipe Protection: Secondarily contained flexible piping
CP Pipe Test: Not reported
Pipe Monitor 1: Interstitial Manual Monitoring
Pipe Monitor 1 Test: Not reported
Pipe Monitor 2: Not reported
Pipe Monitor 2 Tested Date: Not reported
Pump Type: Suction

Pipe Seq: 1
Pipe Type: Dispenser
Pipe Installation Year: 2010
Pipe Protection: Fiberglass reinforced plastic
CP Pipe Test: Not reported
Pipe Monitor 1: Exempt Suction System w/Vertical Check Valve
Pipe Monitor 1 Test: Not reported
Pipe Monitor 2: Not reported
Pipe Monitor 2 Tested Date: Not reported
Pump Type: Suction

Map ID
Direction
Distance
Elevation

MAP FINDINGS

Site

Database(s)

EDR ID Number
EPA ID Number

HANKS BLDG WATERBURY COMPLEX (Continued)

U003007844

Tank Data:

Tank ID: 8598
Tank Status: PULLED
Tank Label: 1988-4-r
Tank Protect: Protected Steel with supplemental anodes
Year Removed: 2015
Capacity (Gal): 10000
Category One: UST
CP Test: 5/1/2014 12:00:00 AM
Release Monitor: Not reported
Condition: EXCELLENT
Date Reference: Not reported

Compartment:

Comp Id: 8625
Compartment Label: A
Substance: Fuel Oil #2 or #4
Spill: Spill Containment Bucket
Overfill: Overfill Automatic Shutoff Valve

Piping:

Pipe Seq: 1
Pipe Type: furnace
Pipe Installation Year: 2010
Pipe Protection: Secondly contained flexible piping
CP Pipe Test: Not reported
Pipe Monitor 1: Interstitial Monitoring
Pipe Monitor 1 Test: Not reported
Pipe Monitor 2: Not reported
Pipe Monitor 2 Tested Date: Not reported
Pump Type: Suction

**B5
East
< 1/8
0.037 mi.
197 ft.**

**VT DEPARTMENT OF BGS
103 SOUTH MAIN STREET
WATERBURY, VT 5676**

**VT AST S108290481
VT AIRS N/A
VT TIER 2**

Site 2 of 8 in cluster B

**Relative:
Higher**

AST:

Name: VT. DEPARTMENT OF ENVIRONMENTAL CONSERVATION - LABORATORY
Address: 103 SOUTH MAIN STREET
City,State,Zip: WATERBURY, VT 05676
Facility Id: FATR20105LPLQZ002NWH
Facility Country: USA
Failed Validation: Not reported
Report Year: 2010
Tank #: Not reported
Product: Not reported
Capacity: Not reported
Material of Constr: Not reported
Installation Date: Not reported
Facility Notes: Not reported

Chemical:

Chem Inv Record ID: CVTR20105LPN0B00V627
Report Year: 2010
CAS NUMBER: 7697-37-2

Map ID
Direction
Distance
Elevation

MAP FINDINGS

Site

Database(s)

EDR ID Number
EPA ID Number

VT DEPARTMENT OF BGS (Continued)

S108290481

State Label Code: VT2010
Entered Chemical Name: NITRIC ACID
Chem Same As Last Yr: WATERBURY, VT 05676
Acute: WATERBURY, VT 05676
Ave Amount: Not reported
Ave Amount Code: 01
Chronic: WATERBURY, VT 05676
EHS Chemical: T
Fire: WATERBURY, VT 05676
Gas: Not reported
Liquid: True
Mixture: Not reported
Max Amount: Not reported
Max Amount Code: 01
Max Amt Container: Not reported
Pressure: Not reported
Pure: Not reported
Reactive: Not reported
Solid: Not reported
Trade Secret: Not reported
Days On Site: 365
Last Modified: 3/22/2011

Chemical:

Chem Inv Record ID: CVTR20105LPNM90139SY
Report Year: 2010
CAS NUMBER: 7440-37-1
State Label Code: VT2010
Entered Chemical Name: ARGON
Chem Same As Last Yr: WATERBURY, VT 05676
Acute: WATERBURY, VT 05676
Ave Amount: Not reported
Ave Amount Code: 03
Chronic: WATERBURY, VT 05676
EHS Chemical: Not reported
Fire: WATERBURY, VT 05676
Gas: Not reported
Liquid: True
Mixture: Not reported
Max Amount: Not reported
Max Amount Code: 04
Max Amt Container: Not reported
Pressure: True
Pure: Not reported
Reactive: Not reported
Solid: Not reported
Trade Secret: Not reported
Days On Site: 365
Last Modified: 3/22/2011

Location: Micro Bulk Tank 1500 gallon - began 8/2007 outside bldg.
Amount: Not reported
Amount Unit: pounds
Type: Above ground tank
Temperature: Cryogenic conditions
Pressure: Greater than ambient pressure
Last Modified: 4/22/2010

Map ID
Direction
Distance
Elevation

MAP FINDINGS

Site

Database(s)

EDR ID Number
EPA ID Number

VT DEPARTMENT OF BGS (Continued)

S108290481

Chemical:

Chem Inv Record ID: CVTR20105LPMQ500PC7C
Report Year: 2010
CAS NUMBER: 67-64-1
State Label Code: VT2010
Entered Chemical Name: ACETONE
Chem Same As Last Yr: Greater than ambient pressure
Acute: Greater than ambient pressure
Ave Amount: Not reported
Ave Amount Code: 01
Chronic: Greater than ambient pressure
EHS Chemical: Not reported
Fire: Greater than ambient pressure
Gas: Not reported
Liquid: True
Mixture: Not reported
Max Amount: Not reported
Max Amount Code: 01
Max Amt Container: Not reported
Pressure: Not reported
Pure: Not reported
Reactive: Not reported
Solid: Not reported
Trade Secret: Not reported
Days On Site: 365
Last Modified: 3/22/2011

Chemical:

Chem Inv Record ID: CVTR20105LPMV800TS9D
Report Year: 2010
CAS NUMBER: 64-17-5
State Label Code: VT2010
Entered Chemical Name: ETHANOL
Chem Same As Last Yr: Greater than ambient pressure
Acute: Greater than ambient pressure
Ave Amount: Not reported
Ave Amount Code: 02
Chronic: Greater than ambient pressure
EHS Chemical: Not reported
Fire: Greater than ambient pressure
Gas: Not reported
Liquid: True
Mixture: Not reported
Max Amount: Not reported
Max Amount Code: 02
Max Amt Container: Not reported
Pressure: Not reported
Pure: Not reported
Reactive: Not reported
Solid: Not reported
Trade Secret: Not reported
Days On Site: 365
Last Modified: 3/22/2011

Chemical:

Chem Inv Record ID: CVTR20105LPMSY00RT05

Map ID
Direction
Distance
Elevation

MAP FINDINGS

Site

Database(s)

EDR ID Number
EPA ID Number

VT DEPARTMENT OF BGS (Continued)

S108290481

Report Year: 2010
CAS NUMBER: 67-56-1
State Label Code: VT2010
Entered Chemical Name: METHANOL
Chem Same As Last Yr: Greater than ambient pressure
Acute: Greater than ambient pressure
Ave Amount: Not reported
Ave Amount Code: 01
Chronic: Greater than ambient pressure
EHS Chemical: Not reported
Fire: Greater than ambient pressure
Gas: Not reported
Liquid: True
Mixture: Not reported
Max Amount: Not reported
Max Amount Code: 01
Max Amt Container: Not reported
Pressure: Not reported
Pure: Not reported
Reactive: Not reported
Solid: Not reported
Trade Secret: Not reported
Days On Site: 365
Last Modified: 3/22/2011

Chemical:

Chem Inv Record ID: CVTR20105LPN5800XEDU
Report Year: 2010
CAS NUMBER: 7727-37-4
State Label Code: VT2010
Entered Chemical Name: NITROGEN
Chem Same As Last Yr: Greater than ambient pressure
Acute: Greater than ambient pressure
Ave Amount: Not reported
Ave Amount Code: 01
Chronic: Greater than ambient pressure
EHS Chemical: Not reported
Fire: Greater than ambient pressure
Gas: True
Liquid: Not reported
Mixture: Not reported
Max Amount: Not reported
Max Amount Code: 01
Max Amt Container: Not reported
Pressure: True
Pure: Not reported
Reactive: Not reported
Solid: Not reported
Trade Secret: Not reported
Days On Site: 365
Last Modified: 3/22/2011

Chemical:

Chem Inv Record ID: CVTR201075DAJH0110XS
Report Year: 2010
CAS NUMBER: 7740-59-7

Map ID
Direction
Distance
Elevation

MAP FINDINGS

Site

Database(s)

EDR ID Number
EPA ID Number

VT DEPARTMENT OF BGS (Continued)

S108290481

State Label Code: VT2010
Entered Chemical Name: HELIUM
Chem Same As Last Yr: Greater than ambient pressure
Acute: Greater than ambient pressure
Ave Amount: Not reported
Ave Amount Code: 01
Chronic: Greater than ambient pressure
EHS Chemical: Not reported
Fire: Greater than ambient pressure
Gas: True
Liquid: Not reported
Mixture: Not reported
Max Amount: Not reported
Max Amount Code: 01
Max Amt Container: Not reported
Pressure: True
Pure: Not reported
Reactive: Not reported
Solid: Not reported
Trade Secret: Not reported
Days On Site: 365
Last Modified: 3/22/2011

Chemical:

Chem Inv Record ID: CVTR20105LPMM500MRUS
Report Year: 2010
CAS NUMBER: 75-05-8
State Label Code: VT2010
Entered Chemical Name: ACETONITRILE
Chem Same As Last Yr: Greater than ambient pressure
Acute: Greater than ambient pressure
Ave Amount: Not reported
Ave Amount Code: 01
Chronic: Greater than ambient pressure
EHS Chemical: Not reported
Fire: Greater than ambient pressure
Gas: Not reported
Liquid: True
Mixture: Not reported
Max Amount: Not reported
Max Amount Code: 01
Max Amt Container: Not reported
Pressure: Not reported
Pure: Not reported
Reactive: Not reported
Solid: Not reported
Trade Secret: Not reported
Days On Site: 365
Last Modified: 3/22/2011

Chemical:

Chem Inv Record ID: CVTR20105LPN9800ZVNZ
Report Year: 2010
CAS NUMBER: 7740-37-1
State Label Code: VT2010
Entered Chemical Name: ARGON

Map ID
Direction
Distance
Elevation

MAP FINDINGS

Site

Database(s)

EDR ID Number
EPA ID Number

VT DEPARTMENT OF BGS (Continued)

S108290481

Chem Same As Last Yr: Greater than ambient pressure
Acute: Greater than ambient pressure
Ave Amount: Not reported
Ave Amount Code: 01
Chronic: Greater than ambient pressure
EHS Chemical: Not reported
Fire: Greater than ambient pressure
Gas: True
Liquid: Not reported
Mixture: Not reported
Max Amount: Not reported
Max Amount Code: 01
Max Amt Container: Not reported
Pressure: True
Pure: Not reported
Reactive: Not reported
Solid: Not reported
Trade Secret: Not reported
Days On Site: 365
Last Modified: 3/22/2011

Chemical:

Chem Inv Record ID: CVTR20105LPMGZ00K517
Report Year: 2010
CAS NUMBER: 75-09-2
State Label Code: VT2010
Entered Chemical Name: METHYLENE CHLORIDE
Chem Same As Last Yr: Greater than ambient pressure
Acute: Greater than ambient pressure
Ave Amount: Not reported
Ave Amount Code: 01
Chronic: Greater than ambient pressure
EHS Chemical: Not reported
Fire: Greater than ambient pressure
Gas: Not reported
Liquid: True
Mixture: Not reported
Max Amount: Not reported
Max Amount Code: 02
Max Amt Container: Not reported
Pressure: Not reported
Pure: Not reported
Reactive: Not reported
Solid: Not reported
Trade Secret: Not reported
Days On Site: 365
Last Modified: 3/22/2011

Chemical:

Chem Inv Record ID: CVTR20105LPNH6011RWN
Report Year: 2010
CAS NUMBER: 7727-37-9
State Label Code: VT2010
Entered Chemical Name: NITROGEN
Chem Same As Last Yr: Greater than ambient pressure
Acute: Greater than ambient pressure

Map ID
Direction
Distance
Elevation

MAP FINDINGS

Site

Database(s)

EDR ID Number
EPA ID Number

VT DEPARTMENT OF BGS (Continued)

S108290481

Ave Amount: Not reported
Ave Amount Code: 03
Chronic: Greater than ambient pressure
EHS Chemical: Not reported
Fire: Greater than ambient pressure
Gas: Not reported
Liquid: True
Mixture: Not reported
Max Amount: Not reported
Max Amount Code: 04
Max Amt Container: Not reported
Pressure: True
Pure: Not reported
Reactive: Not reported
Solid: Not reported
Trade Secret: Not reported
Days On Site: 365
Last Modified: 3/22/2011

Location: Micro Bulk Tank 1500 gallon - began 8/2007 outside bldg.
Amount: Not reported
Amount Unit: pounds
Type: Above ground tank
Temperature: Cryogenic conditions
Pressure: Greater than ambient pressure
Last Modified: 4/22/2010

Name: VT. DEPARTMENT OF ENVIRONMENTAL CONSERVATION - LABORATORY
Address: 103 SOUTH MAIN STREET
City,State,Zip: WATERBURY, VT 05676
Facility Id: FATR20105LPLQZ002NWH
Facility Country: USA
Failed Validation: Not reported
Report Year: 2010
Tank #: Not reported
Product: Not reported
Capacity: Not reported
Material of Constr: Not reported
Installation Date: Not reported
Facility Notes: Not reported

Chemical:
Chem Inv Record ID: CVTR20105LPN0B00V627
Report Year: 2010
CAS NUMBER: 7697-37-2
State Label Code: VT2010
Entered Chemical Name: NITRIC ACID
Chem Same As Last Yr: WATERBURY, VT 05676
Acute: WATERBURY, VT 05676
Ave Amount: Not reported
Ave Amount Code: 01
Chronic: WATERBURY, VT 05676
EHS Chemical: T
Fire: WATERBURY, VT 05676
Gas: Not reported
Liquid: True

Map ID
Direction
Distance
Elevation

MAP FINDINGS

Site

Database(s)

EDR ID Number
EPA ID Number

VT DEPARTMENT OF BGS (Continued)

S108290481

Mixture: Not reported
Max Amount: Not reported
Max Amount Code: 01
Max Amt Container: Not reported
Pressure: Not reported
Pure: Not reported
Reactive: Not reported
Solid: Not reported
Trade Secret: Not reported
Days On Site: 365
Last Modified: 3/22/2011

Chemical:

Chem Inv Record ID: CVTR20105LPNM90139SY
Report Year: 2010
CAS NUMBER: 7440-37-1
State Label Code: VT2010
Entered Chemical Name: ARGON
Chem Same As Last Yr: WATERBURY, VT 05676
Acute: WATERBURY, VT 05676
Ave Amount: Not reported
Ave Amount Code: 03
Chronic: WATERBURY, VT 05676
EHS Chemical: Not reported
Fire: WATERBURY, VT 05676
Gas: Not reported
Liquid: True
Mixture: Not reported
Max Amount: Not reported
Max Amount Code: 04
Max Amt Container: Not reported
Pressure: True
Pure: Not reported
Reactive: Not reported
Solid: Not reported
Trade Secret: Not reported
Days On Site: 365
Last Modified: 3/22/2011

Location: Micro Bulk Tank 1500 gallon - began 8/2007 outside bldg.
Amount: Not reported
Amount Unit: pounds
Type: Above ground tank
Temperature: Cryogenic conditions
Pressure: Greater than ambient pressure
Last Modified: 4/22/2010

Chemical:

Chem Inv Record ID: CVTR20105LPMQ500PC7C
Report Year: 2010
CAS NUMBER: 67-64-1
State Label Code: VT2010
Entered Chemical Name: ACETONE
Chem Same As Last Yr: Greater than ambient pressure
Acute: Greater than ambient pressure
Ave Amount: Not reported

Map ID
Direction
Distance
Elevation

MAP FINDINGS

Site

Database(s)

EDR ID Number
EPA ID Number

VT DEPARTMENT OF BGS (Continued)

S108290481

Ave Amount Code: 01
Chronic: Greater than ambient pressure
EHS Chemical: Not reported
Fire: Greater than ambient pressure
Gas: Not reported
Liquid: True
Mixture: Not reported
Max Amount: Not reported
Max Amount Code: 01
Max Amt Container: Not reported
Pressure: Not reported
Pure: Not reported
Reactive: Not reported
Solid: Not reported
Trade Secret: Not reported
Days On Site: 365
Last Modified: 3/22/2011

Chemical:

Chem Inv Record ID: CVTR20105LPMV800TS9D
Report Year: 2010
CAS NUMBER: 64-17-5
State Label Code: VT2010
Entered Chemical Name: ETHANOL
Chem Same As Last Yr: Greater than ambient pressure
Acute: Greater than ambient pressure
Ave Amount: Not reported
Ave Amount Code: 02
Chronic: Greater than ambient pressure
EHS Chemical: Not reported
Fire: Greater than ambient pressure
Gas: Not reported
Liquid: True
Mixture: Not reported
Max Amount: Not reported
Max Amount Code: 02
Max Amt Container: Not reported
Pressure: Not reported
Pure: Not reported
Reactive: Not reported
Solid: Not reported
Trade Secret: Not reported
Days On Site: 365
Last Modified: 3/22/2011

Chemical:

Chem Inv Record ID: CVTR20105LPMSY00RT05
Report Year: 2010
CAS NUMBER: 67-56-1
State Label Code: VT2010
Entered Chemical Name: METHANOL
Chem Same As Last Yr: Greater than ambient pressure
Acute: Greater than ambient pressure
Ave Amount: Not reported
Ave Amount Code: 01
Chronic: Greater than ambient pressure

Map ID
Direction
Distance
Elevation

MAP FINDINGS

Site

Database(s)

EDR ID Number
EPA ID Number

VT DEPARTMENT OF BGS (Continued)

S108290481

EHS Chemical: Not reported
Fire: Greater than ambient pressure
Gas: Not reported
Liquid: True
Mixture: Not reported
Max Amount: Not reported
Max Amount Code: 01
Max Amt Container: Not reported
Pressure: Not reported
Pure: Not reported
Reactive: Not reported
Solid: Not reported
Trade Secret: Not reported
Days On Site: 365
Last Modified: 3/22/2011

Chemical:

Chem Inv Record ID: CVTR20105LPN5800XEDU
Report Year: 2010
CAS NUMBER: 7727-37-4
State Label Code: VT2010
Entered Chemical Name: NITROGEN
Chem Same As Last Yr: Greater than ambient pressure
Acute: Greater than ambient pressure
Ave Amount: Not reported
Ave Amount Code: 01
Chronic: Greater than ambient pressure
EHS Chemical: Not reported
Fire: Greater than ambient pressure
Gas: True
Liquid: Not reported
Mixture: Not reported
Max Amount: Not reported
Max Amount Code: 01
Max Amt Container: Not reported
Pressure: True
Pure: Not reported
Reactive: Not reported
Solid: Not reported
Trade Secret: Not reported
Days On Site: 365
Last Modified: 3/22/2011

Chemical:

Chem Inv Record ID: CVTR201075DAJH0110XS
Report Year: 2010
CAS NUMBER: 7740-59-7
State Label Code: VT2010
Entered Chemical Name: HELIUM
Chem Same As Last Yr: Greater than ambient pressure
Acute: Greater than ambient pressure
Ave Amount: Not reported
Ave Amount Code: 01
Chronic: Greater than ambient pressure
EHS Chemical: Not reported
Fire: Greater than ambient pressure

Map ID
Direction
Distance
Elevation

MAP FINDINGS

Site

Database(s)

EDR ID Number
EPA ID Number

VT DEPARTMENT OF BGS (Continued)

S108290481

Gas: True
Liquid: Not reported
Mixture: Not reported
Max Amount: Not reported
Max Amount Code: 01
Max Amt Container: Not reported
Pressure: True
Pure: Not reported
Reactive: Not reported
Solid: Not reported
Trade Secret: Not reported
Days On Site: 365
Last Modified: 3/22/2011

Chemical:
Chem Inv Record ID: CVTR20105LPMM500MRUS
Report Year: 2010
CAS NUMBER: 75-05-8
State Label Code: VT2010
Entered Chemical Name: ACETONITRILE
Chem Same As Last Yr: Greater than ambient pressure
Acute: Greater than ambient pressure
Ave Amount: Not reported
Ave Amount Code: 01
Chronic: Greater than ambient pressure
EHS Chemical: Not reported
Fire: Greater than ambient pressure
Gas: Not reported
Liquid: True
Mixture: Not reported
Max Amount: Not reported
Max Amount Code: 01
Max Amt Container: Not reported
Pressure: Not reported
Pure: Not reported
Reactive: Not reported
Solid: Not reported
Trade Secret: Not reported
Days On Site: 365
Last Modified: 3/22/2011

Chemical:
Chem Inv Record ID: CVTR20105LPN9800ZVNZ
Report Year: 2010
CAS NUMBER: 7740-37-1
State Label Code: VT2010
Entered Chemical Name: ARGON
Chem Same As Last Yr: Greater than ambient pressure
Acute: Greater than ambient pressure
Ave Amount: Not reported
Ave Amount Code: 01
Chronic: Greater than ambient pressure
EHS Chemical: Not reported
Fire: Greater than ambient pressure
Gas: True
Liquid: Not reported

Map ID
Direction
Distance
Elevation

MAP FINDINGS

Site

Database(s)

EDR ID Number
EPA ID Number

VT DEPARTMENT OF BGS (Continued)

S108290481

Mixture: Not reported
Max Amount: Not reported
Max Amount Code: 01
Max Amt Container: Not reported
Pressure: True
Pure: Not reported
Reactive: Not reported
Solid: Not reported
Trade Secret: Not reported
Days On Site: 365
Last Modified: 3/22/2011

Chemical:

Chem Inv Record ID: CVTR20105LPMGZ00K517
Report Year: 2010
CAS NUMBER: 75-09-2
State Label Code: VT2010
Entered Chemical Name: METHYLENE CHLORIDE
Chem Same As Last Yr: Greater than ambient pressure
Acute: Greater than ambient pressure
Ave Amount: Not reported
Ave Amount Code: 01
Chronic: Greater than ambient pressure
EHS Chemical: Not reported
Fire: Greater than ambient pressure
Gas: Not reported
Liquid: True
Mixture: Not reported
Max Amount: Not reported
Max Amount Code: 02
Max Amt Container: Not reported
Pressure: Not reported
Pure: Not reported
Reactive: Not reported
Solid: Not reported
Trade Secret: Not reported
Days On Site: 365
Last Modified: 3/22/2011

Chemical:

Chem Inv Record ID: CVTR20105LPNH6011RWN
Report Year: 2010
CAS NUMBER: 7727-37-9
State Label Code: VT2010
Entered Chemical Name: NITROGEN
Chem Same As Last Yr: Greater than ambient pressure
Acute: Greater than ambient pressure
Ave Amount: Not reported
Ave Amount Code: 03
Chronic: Greater than ambient pressure
EHS Chemical: Not reported
Fire: Greater than ambient pressure
Gas: Not reported
Liquid: True
Mixture: Not reported
Max Amount: Not reported

Map ID
Direction
Distance
Elevation

MAP FINDINGS

Site

Database(s)

EDR ID Number
EPA ID Number

VT DEPARTMENT OF BGS (Continued)

S108290481

Max Amount Code: 04
Max Amt Container: Not reported
Pressure: True
Pure: Not reported
Reactive: Not reported
Solid: Not reported
Trade Secret: Not reported
Days On Site: 365
Last Modified: 3/22/2011

Location: Micro Bulk Tank 1500 gallon - began 8/2007 outside bldg.
Amount: Not reported
Amount Unit: pounds
Type: Above ground tank
Temperature: Cryogenic conditions
Pressure: Greater than ambient pressure
Last Modified: 4/22/2010

Name: VT. DEPARTMENT OF ENVIRONMENTAL CONSERVATION - LABORATORY
Address: 103 SOUTH MAIN STREET
City,State,Zip: WATERBURY, VT 05676
Facility Id: FATR20105LPLQZ002NWH
Facility Country: USA
Failed Validation: Not reported
Report Year: 2010
Tank #: Not reported
Product: Not reported
Capacity: Not reported
Material of Constr: Not reported
Installation Date: Not reported
Facility Notes: Not reported

Chemical:
Chem Inv Record ID: CVTR20105LPN0B00V627
Report Year: 2010
CAS NUMBER: 7697-37-2
State Label Code: VT2010
Entered Chemical Name: NITRIC ACID
Chem Same As Last Yr: WATERBURY, VT 05676
Acute: WATERBURY, VT 05676
Ave Amount: Not reported
Ave Amount Code: 01
Chronic: WATERBURY, VT 05676
EHS Chemical: T
Fire: WATERBURY, VT 05676
Gas: Not reported
Liquid: True
Mixture: Not reported
Max Amount: Not reported
Max Amount Code: 01
Max Amt Container: Not reported
Pressure: Not reported
Pure: Not reported
Reactive: Not reported
Solid: Not reported
Trade Secret: Not reported

Map ID
Direction
Distance
Elevation

MAP FINDINGS

Site

Database(s)

EDR ID Number
EPA ID Number

VT DEPARTMENT OF BGS (Continued)

S108290481

Days On Site: 365
Last Modified: 3/22/2011

Chemical:

Chem Inv Record ID: CVTR20105LPNM90139SY
Report Year: 2010
CAS NUMBER: 7440-37-1
State Label Code: VT2010
Entered Chemical Name: ARGON
Chem Same As Last Yr: WATERBURY, VT 05676
Acute: WATERBURY, VT 05676
Ave Amount: Not reported
Ave Amount Code: 03
Chronic: WATERBURY, VT 05676
EHS Chemical: Not reported
Fire: WATERBURY, VT 05676
Gas: Not reported
Liquid: True
Mixture: Not reported
Max Amount: Not reported
Max Amount Code: 04
Max Amt Container: Not reported
Pressure: True
Pure: Not reported
Reactive: Not reported
Solid: Not reported
Trade Secret: Not reported
Days On Site: 365
Last Modified: 3/22/2011

Location: Micro Bulk Tank 1500 gallon - began 8/2007 outside bldg.
Amount: Not reported
Amount Unit: pounds
Type: Above ground tank
Temperature: Cryogenic conditions
Pressure: Greater than ambient pressure
Last Modified: 4/22/2010

Chemical:

Chem Inv Record ID: CVTR20105LPMQ500PC7C
Report Year: 2010
CAS NUMBER: 67-64-1
State Label Code: VT2010
Entered Chemical Name: ACETONE
Chem Same As Last Yr: Greater than ambient pressure
Acute: Greater than ambient pressure
Ave Amount: Not reported
Ave Amount Code: 01
Chronic: Greater than ambient pressure
EHS Chemical: Not reported
Fire: Greater than ambient pressure
Gas: Not reported
Liquid: True
Mixture: Not reported
Max Amount: Not reported
Max Amount Code: 01

Map ID
Direction
Distance
Elevation

MAP FINDINGS

Site

Database(s)

EDR ID Number
EPA ID Number

VT DEPARTMENT OF BGS (Continued)

S108290481

Max Amt Container: Not reported
Pressure: Not reported
Pure: Not reported
Reactive: Not reported
Solid: Not reported
Trade Secret: Not reported
Days On Site: 365
Last Modified: 3/22/2011

Chemical:

Chem Inv Record ID: CVTR20105LPMV800TS9D
Report Year: 2010
CAS NUMBER: 64-17-5
State Label Code: VT2010
Entered Chemical Name: ETHANOL
Chem Same As Last Yr: Greater than ambient pressure
Acute: Greater than ambient pressure
Ave Amount: Not reported
Ave Amount Code: 02
Chronic: Greater than ambient pressure
EHS Chemical: Not reported
Fire: Greater than ambient pressure
Gas: Not reported
Liquid: True
Mixture: Not reported
Max Amount: Not reported
Max Amount Code: 02
Max Amt Container: Not reported
Pressure: Not reported
Pure: Not reported
Reactive: Not reported
Solid: Not reported
Trade Secret: Not reported
Days On Site: 365
Last Modified: 3/22/2011

Chemical:

Chem Inv Record ID: CVTR20105LPMSY00RT05
Report Year: 2010
CAS NUMBER: 67-56-1
State Label Code: VT2010
Entered Chemical Name: METHANOL
Chem Same As Last Yr: Greater than ambient pressure
Acute: Greater than ambient pressure
Ave Amount: Not reported
Ave Amount Code: 01
Chronic: Greater than ambient pressure
EHS Chemical: Not reported
Fire: Greater than ambient pressure
Gas: Not reported
Liquid: True
Mixture: Not reported
Max Amount: Not reported
Max Amount Code: 01
Max Amt Container: Not reported
Pressure: Not reported

Map ID
Direction
Distance
Elevation

MAP FINDINGS

Site

Database(s)

EDR ID Number
EPA ID Number

VT DEPARTMENT OF BGS (Continued)

S108290481

Pure: Not reported
Reactive: Not reported
Solid: Not reported
Trade Secret: Not reported
Days On Site: 365
Last Modified: 3/22/2011

Chemical:

Chem Inv Record ID: CVTR20105LPN5800XEDU
Report Year: 2010
CAS NUMBER: 7727-37-4
State Label Code: VT2010
Entered Chemical Name: NITROGEN
Chem Same As Last Yr: Greater than ambient pressure
Acute: Greater than ambient pressure
Ave Amount: Not reported
Ave Amount Code: 01
Chronic: Greater than ambient pressure
EHS Chemical: Not reported
Fire: Greater than ambient pressure
Gas: True
Liquid: Not reported
Mixture: Not reported
Max Amount: Not reported
Max Amount Code: 01
Max Amt Container: Not reported
Pressure: True
Pure: Not reported
Reactive: Not reported
Solid: Not reported
Trade Secret: Not reported
Days On Site: 365
Last Modified: 3/22/2011

Chemical:

Chem Inv Record ID: CVTR201075DAJH0110XS
Report Year: 2010
CAS NUMBER: 7740-59-7
State Label Code: VT2010
Entered Chemical Name: HELIUM
Chem Same As Last Yr: Greater than ambient pressure
Acute: Greater than ambient pressure
Ave Amount: Not reported
Ave Amount Code: 01
Chronic: Greater than ambient pressure
EHS Chemical: Not reported
Fire: Greater than ambient pressure
Gas: True
Liquid: Not reported
Mixture: Not reported
Max Amount: Not reported
Max Amount Code: 01
Max Amt Container: Not reported
Pressure: True
Pure: Not reported
Reactive: Not reported

Map ID
Direction
Distance
Elevation

MAP FINDINGS

Site

Database(s)

EDR ID Number
EPA ID Number

VT DEPARTMENT OF BGS (Continued)

S108290481

Solid: Not reported
Trade Secret: Not reported
Days On Site: 365
Last Modified: 3/22/2011

Chemical:

Chem Inv Record ID: CVTR20105LPMM500MRUS
Report Year: 2010
CAS NUMBER: 75-05-8
State Label Code: VT2010
Entered Chemical Name: ACETONITRILE
Chem Same As Last Yr: Greater than ambient pressure
Acute: Greater than ambient pressure
Ave Amount: Not reported
Ave Amount Code: 01
Chronic: Greater than ambient pressure
EHS Chemical: Not reported
Fire: Greater than ambient pressure
Gas: Not reported
Liquid: True
Mixture: Not reported
Max Amount: Not reported
Max Amount Code: 01
Max Amt Container: Not reported
Pressure: Not reported
Pure: Not reported
Reactive: Not reported
Solid: Not reported
Trade Secret: Not reported
Days On Site: 365
Last Modified: 3/22/2011

Chemical:

Chem Inv Record ID: CVTR20105LPN9800ZVNZ
Report Year: 2010
CAS NUMBER: 7740-37-1
State Label Code: VT2010
Entered Chemical Name: ARGON
Chem Same As Last Yr: Greater than ambient pressure
Acute: Greater than ambient pressure
Ave Amount: Not reported
Ave Amount Code: 01
Chronic: Greater than ambient pressure
EHS Chemical: Not reported
Fire: Greater than ambient pressure
Gas: True
Liquid: Not reported
Mixture: Not reported
Max Amount: Not reported
Max Amount Code: 01
Max Amt Container: Not reported
Pressure: True
Pure: Not reported
Reactive: Not reported
Solid: Not reported
Trade Secret: Not reported

Map ID
Direction
Distance
Elevation

MAP FINDINGS

Site

Database(s)

EDR ID Number
EPA ID Number

VT DEPARTMENT OF BGS (Continued)

S108290481

Days On Site: 365
Last Modified: 3/22/2011

Chemical:

Chem Inv Record ID: CVTR20105LPMGZ00K517
Report Year: 2010
CAS NUMBER: 75-09-2
State Label Code: VT2010
Entered Chemical Name: METHYLENE CHLORIDE
Chem Same As Last Yr: Greater than ambient pressure
Acute: Greater than ambient pressure
Ave Amount: Not reported
Ave Amount Code: 01
Chronic: Greater than ambient pressure
EHS Chemical: Not reported
Fire: Greater than ambient pressure
Gas: Not reported
Liquid: True
Mixture: Not reported
Max Amount: Not reported
Max Amount Code: 02
Max Amt Container: Not reported
Pressure: Not reported
Pure: Not reported
Reactive: Not reported
Solid: Not reported
Trade Secret: Not reported
Days On Site: 365
Last Modified: 3/22/2011

Chemical:

Chem Inv Record ID: CVTR20105LPNH6011RWN
Report Year: 2010
CAS NUMBER: 7727-37-9
State Label Code: VT2010
Entered Chemical Name: NITROGEN
Chem Same As Last Yr: Greater than ambient pressure
Acute: Greater than ambient pressure
Ave Amount: Not reported
Ave Amount Code: 03
Chronic: Greater than ambient pressure
EHS Chemical: Not reported
Fire: Greater than ambient pressure
Gas: Not reported
Liquid: True
Mixture: Not reported
Max Amount: Not reported
Max Amount Code: 04
Max Amt Container: Not reported
Pressure: True
Pure: Not reported
Reactive: Not reported
Solid: Not reported
Trade Secret: Not reported
Days On Site: 365
Last Modified: 3/22/2011

Map ID
Direction
Distance
Elevation

MAP FINDINGS

Site

Database(s)

EDR ID Number
EPA ID Number

VT DEPARTMENT OF BGS (Continued)

S108290481

Location: Micro Bulk Tank 1500 gallon - began 8/2007 outside bldg.
Amount: Not reported
Amount Unit: pounds
Type: Above ground tank
Temperature: Cryogenic conditions
Pressure: Greater than ambient pressure
Last Modified: 4/22/2010

Name: VT. DEPARTMENT OF ENVIRONMENTAL CONSERVATION - LABORATORY
Address: 103 SOUTH MAIN STREET
City,State,Zip: WATERBURY, VT 05676
Facility Id: FATR20105LPLQZ002NWH
Facility Country: USA
Failed Validation: Not reported
Report Year: 2010
Tank #: Not reported
Product: Not reported
Capacity: Not reported
Material of Constr: Not reported
Installation Date: Not reported
Facility Notes: Not reported

Chemical:

Chem Inv Record ID: CVTR20105LPN0B00V627
Report Year: 2010
CAS NUMBER: 7697-37-2
State Label Code: VT2010
Entered Chemical Name: NITRIC ACID
Chem Same As Last Yr: WATERBURY, VT 05676
Acute: WATERBURY, VT 05676
Ave Amount: Not reported
Ave Amount Code: 01
Chronic: WATERBURY, VT 05676
EHS Chemical: T
Fire: WATERBURY, VT 05676
Gas: Not reported
Liquid: True
Mixture: Not reported
Max Amount: Not reported
Max Amount Code: 01
Max Amt Container: Not reported
Pressure: Not reported
Pure: Not reported
Reactive: Not reported
Solid: Not reported
Trade Secret: Not reported
Days On Site: 365
Last Modified: 3/22/2011

Chemical:

Chem Inv Record ID: CVTR20105LPNM90139SY
Report Year: 2010
CAS NUMBER: 7440-37-1
State Label Code: VT2010
Entered Chemical Name: ARGON

Map ID
Direction
Distance
Elevation

MAP FINDINGS

Site

Database(s)

EDR ID Number
EPA ID Number

VT DEPARTMENT OF BGS (Continued)

S108290481

Chem Same As Last Yr: WATERBURY, VT 05676
Acute: WATERBURY, VT 05676
Ave Amount: Not reported
Ave Amount Code: 03
Chronic: WATERBURY, VT 05676
EHS Chemical: Not reported
Fire: WATERBURY, VT 05676
Gas: Not reported
Liquid: True
Mixture: Not reported
Max Amount: Not reported
Max Amount Code: 04
Max Amt Container: Not reported
Pressure: True
Pure: Not reported
Reactive: Not reported
Solid: Not reported
Trade Secret: Not reported
Days On Site: 365
Last Modified: 3/22/2011

Location: Micro Bulk Tank 1500 gallon - began 8/2007 outside bldg.
Amount: Not reported
Amount Unit: pounds
Type: Above ground tank
Temperature: Cryogenic conditions
Pressure: Greater than ambient pressure
Last Modified: 4/22/2010

Chemical:

Chem Inv Record ID: CVTR20105LPMQ500PC7C
Report Year: 2010
CAS NUMBER: 67-64-1
State Label Code: VT2010
Entered Chemical Name: ACETONE
Chem Same As Last Yr: Greater than ambient pressure
Acute: Greater than ambient pressure
Ave Amount: Not reported
Ave Amount Code: 01
Chronic: Greater than ambient pressure
EHS Chemical: Not reported
Fire: Greater than ambient pressure
Gas: Not reported
Liquid: True
Mixture: Not reported
Max Amount: Not reported
Max Amount Code: 01
Max Amt Container: Not reported
Pressure: Not reported
Pure: Not reported
Reactive: Not reported
Solid: Not reported
Trade Secret: Not reported
Days On Site: 365
Last Modified: 3/22/2011

Map ID
Direction
Distance
Elevation

MAP FINDINGS

Site

Database(s)

EDR ID Number
EPA ID Number

VT DEPARTMENT OF BGS (Continued)

S108290481

Chemical:

Chem Inv Record ID: CVTR20105LPMV800TS9D
Report Year: 2010
CAS NUMBER: 64-17-5
State Label Code: VT2010
Entered Chemical Name: ETHANOL
Chem Same As Last Yr: Greater than ambient pressure
Acute: Greater than ambient pressure
Ave Amount: Not reported
Ave Amount Code: 02
Chronic: Greater than ambient pressure
EHS Chemical: Not reported
Fire: Greater than ambient pressure
Gas: Not reported
Liquid: True
Mixture: Not reported
Max Amount: Not reported
Max Amount Code: 02
Max Amt Container: Not reported
Pressure: Not reported
Pure: Not reported
Reactive: Not reported
Solid: Not reported
Trade Secret: Not reported
Days On Site: 365
Last Modified: 3/22/2011

Chemical:

Chem Inv Record ID: CVTR20105LPMSY00RT05
Report Year: 2010
CAS NUMBER: 67-56-1
State Label Code: VT2010
Entered Chemical Name: METHANOL
Chem Same As Last Yr: Greater than ambient pressure
Acute: Greater than ambient pressure
Ave Amount: Not reported
Ave Amount Code: 01
Chronic: Greater than ambient pressure
EHS Chemical: Not reported
Fire: Greater than ambient pressure
Gas: Not reported
Liquid: True
Mixture: Not reported
Max Amount: Not reported
Max Amount Code: 01
Max Amt Container: Not reported
Pressure: Not reported
Pure: Not reported
Reactive: Not reported
Solid: Not reported
Trade Secret: Not reported
Days On Site: 365
Last Modified: 3/22/2011

Chemical:

Chem Inv Record ID: CVTR20105LPN5800XEDU

Map ID
Direction
Distance
Elevation

MAP FINDINGS

Site

Database(s)

EDR ID Number
EPA ID Number

VT DEPARTMENT OF BGS (Continued)

S108290481

Report Year: 2010
CAS NUMBER: 7727-37-4
State Label Code: VT2010
Entered Chemical Name: NITROGEN
Chem Same As Last Yr: Greater than ambient pressure
Acute: Greater than ambient pressure
Ave Amount: Not reported
Ave Amount Code: 01
Chronic: Greater than ambient pressure
EHS Chemical: Not reported
Fire: Greater than ambient pressure
Gas: True
Liquid: Not reported
Mixture: Not reported
Max Amount: Not reported
Max Amount Code: 01
Max Amt Container: Not reported
Pressure: True
Pure: Not reported
Reactive: Not reported
Solid: Not reported
Trade Secret: Not reported
Days On Site: 365
Last Modified: 3/22/2011

Chemical:

Chem Inv Record ID: CVTR201075DAJH0110XS
Report Year: 2010
CAS NUMBER: 7740-59-7
State Label Code: VT2010
Entered Chemical Name: HELIUM
Chem Same As Last Yr: Greater than ambient pressure
Acute: Greater than ambient pressure
Ave Amount: Not reported
Ave Amount Code: 01
Chronic: Greater than ambient pressure
EHS Chemical: Not reported
Fire: Greater than ambient pressure
Gas: True
Liquid: Not reported
Mixture: Not reported
Max Amount: Not reported
Max Amount Code: 01
Max Amt Container: Not reported
Pressure: True
Pure: Not reported
Reactive: Not reported
Solid: Not reported
Trade Secret: Not reported
Days On Site: 365
Last Modified: 3/22/2011

Chemical:

Chem Inv Record ID: CVTR20105LPMM500MRUS
Report Year: 2010
CAS NUMBER: 75-05-8

Map ID
Direction
Distance
Elevation

MAP FINDINGS

Site

Database(s)

EDR ID Number
EPA ID Number

VT DEPARTMENT OF BGS (Continued)

S108290481

State Label Code: VT2010
Entered Chemical Name: ACETONITRILE
Chem Same As Last Yr: Greater than ambient pressure
Acute: Greater than ambient pressure
Ave Amount: Not reported
Ave Amount Code: 01
Chronic: Greater than ambient pressure
EHS Chemical: Not reported
Fire: Greater than ambient pressure
Gas: Not reported
Liquid: True
Mixture: Not reported
Max Amount: Not reported
Max Amount Code: 01
Max Amt Container: Not reported
Pressure: Not reported
Pure: Not reported
Reactive: Not reported
Solid: Not reported
Trade Secret: Not reported
Days On Site: 365
Last Modified: 3/22/2011

Chemical:

Chem Inv Record ID: CVTR20105LPN9800ZVNZ
Report Year: 2010
CAS NUMBER: 7740-37-1
State Label Code: VT2010
Entered Chemical Name: ARGON
Chem Same As Last Yr: Greater than ambient pressure
Acute: Greater than ambient pressure
Ave Amount: Not reported
Ave Amount Code: 01
Chronic: Greater than ambient pressure
EHS Chemical: Not reported
Fire: Greater than ambient pressure
Gas: True
Liquid: Not reported
Mixture: Not reported
Max Amount: Not reported
Max Amount Code: 01
Max Amt Container: Not reported
Pressure: True
Pure: Not reported
Reactive: Not reported
Solid: Not reported
Trade Secret: Not reported
Days On Site: 365
Last Modified: 3/22/2011

Chemical:

Chem Inv Record ID: CVTR20105LPMGZ00K517
Report Year: 2010
CAS NUMBER: 75-09-2
State Label Code: VT2010
Entered Chemical Name: METHYLENE CHLORIDE

Map ID
Direction
Distance
Elevation

MAP FINDINGS

Site

Database(s)

EDR ID Number
EPA ID Number

VT DEPARTMENT OF BGS (Continued)

S108290481

Chem Same As Last Yr: Greater than ambient pressure
Acute: Greater than ambient pressure
Ave Amount: Not reported
Ave Amount Code: 01
Chronic: Greater than ambient pressure
EHS Chemical: Not reported
Fire: Greater than ambient pressure
Gas: Not reported
Liquid: True
Mixture: Not reported
Max Amount: Not reported
Max Amount Code: 02
Max Amt Container: Not reported
Pressure: Not reported
Pure: Not reported
Reactive: Not reported
Solid: Not reported
Trade Secret: Not reported
Days On Site: 365
Last Modified: 3/22/2011

Chemical:

Chem Inv Record ID: CVTR20105LPNH6011RWN
Report Year: 2010
CAS NUMBER: 7727-37-9
State Label Code: VT2010
Entered Chemical Name: NITROGEN
Chem Same As Last Yr: Greater than ambient pressure
Acute: Greater than ambient pressure
Ave Amount: Not reported
Ave Amount Code: 03
Chronic: Greater than ambient pressure
EHS Chemical: Not reported
Fire: Greater than ambient pressure
Gas: Not reported
Liquid: True
Mixture: Not reported
Max Amount: Not reported
Max Amount Code: 04
Max Amt Container: Not reported
Pressure: True
Pure: Not reported
Reactive: Not reported
Solid: Not reported
Trade Secret: Not reported
Days On Site: 365
Last Modified: 3/22/2011

Location: Micro Bulk Tank 1500 gallon - began 8/2007 outside bldg.
Amount: Not reported
Amount Unit: pounds
Type: Above ground tank
Temperature: Cryogenic conditions
Pressure: Greater than ambient pressure
Last Modified: 4/22/2010

Map ID
Direction
Distance
Elevation

MAP FINDINGS

Site

Database(s)

EDR ID Number
EPA ID Number

VT DEPARTMENT OF BGS (Continued)

S108290481

Name: VT. DEPARTMENT OF ENVIRONMENTAL CONSERVATION - LABORATORY
Address: 103 SOUTH MAIN STREET
City,State,Zip: WATERBURY, VT 05676
Facility Id: FATR20105LPLQZ002NWH
Facility Country: USA
Failed Validation: Not reported
Report Year: 2010
Tank #: Not reported
Product: Not reported
Capacity: Not reported
Material of Constr: Not reported
Installation Date: Not reported
Facility Notes: Not reported

Chemical:
Chem Inv Record ID: CVTR20105LPN0B00V627
Report Year: 2010
CAS NUMBER: 7697-37-2
State Label Code: VT2010
Entered Chemical Name: NITRIC ACID
Chem Same As Last Yr: WATERBURY, VT 05676
Acute: WATERBURY, VT 05676
Ave Amount: Not reported
Ave Amount Code: 01
Chronic: WATERBURY, VT 05676
EHS Chemical: T
Fire: WATERBURY, VT 05676
Gas: Not reported
Liquid: True
Mixture: Not reported
Max Amount: Not reported
Max Amount Code: 01
Max Amt Container: Not reported
Pressure: Not reported
Pure: Not reported
Reactive: Not reported
Solid: Not reported
Trade Secret: Not reported
Days On Site: 365
Last Modified: 3/22/2011

Chemical:
Chem Inv Record ID: CVTR20105LPNM90139SY
Report Year: 2010
CAS NUMBER: 7440-37-1
State Label Code: VT2010
Entered Chemical Name: ARGON
Chem Same As Last Yr: WATERBURY, VT 05676
Acute: WATERBURY, VT 05676
Ave Amount: Not reported
Ave Amount Code: 03
Chronic: WATERBURY, VT 05676
EHS Chemical: Not reported
Fire: WATERBURY, VT 05676
Gas: Not reported
Liquid: True

Map ID
Direction
Distance
Elevation

MAP FINDINGS

Site

Database(s)

EDR ID Number
EPA ID Number

VT DEPARTMENT OF BGS (Continued)

S108290481

Mixture: Not reported
Max Amount: Not reported
Max Amount Code: 04
Max Amt Container: Not reported
Pressure: True
Pure: Not reported
Reactive: Not reported
Solid: Not reported
Trade Secret: Not reported
Days On Site: 365
Last Modified: 3/22/2011

Location: Micro Bulk Tank 1500 gallon - began 8/2007 outside bldg.
Amount: Not reported
Amount Unit: pounds
Type: Above ground tank
Temperature: Cryogenic conditions
Pressure: Greater than ambient pressure
Last Modified: 4/22/2010

Chemical:

Chem Inv Record ID: CVTR20105LPMQ500PC7C
Report Year: 2010
CAS NUMBER: 67-64-1
State Label Code: VT2010
Entered Chemical Name: ACETONE
Chem Same As Last Yr: Greater than ambient pressure
Acute: Greater than ambient pressure
Ave Amount: Not reported
Ave Amount Code: 01
Chronic: Greater than ambient pressure
EHS Chemical: Not reported
Fire: Greater than ambient pressure
Gas: Not reported
Liquid: True
Mixture: Not reported
Max Amount: Not reported
Max Amount Code: 01
Max Amt Container: Not reported
Pressure: Not reported
Pure: Not reported
Reactive: Not reported
Solid: Not reported
Trade Secret: Not reported
Days On Site: 365
Last Modified: 3/22/2011

Chemical:

Chem Inv Record ID: CVTR20105LPMV800TS9D
Report Year: 2010
CAS NUMBER: 64-17-5
State Label Code: VT2010
Entered Chemical Name: ETHANOL
Chem Same As Last Yr: Greater than ambient pressure
Acute: Greater than ambient pressure
Ave Amount: Not reported

Map ID
Direction
Distance
Elevation

MAP FINDINGS

Site

Database(s)

EDR ID Number
EPA ID Number

VT DEPARTMENT OF BGS (Continued)

S108290481

Ave Amount Code: 02
Chronic: Greater than ambient pressure
EHS Chemical: Not reported
Fire: Greater than ambient pressure
Gas: Not reported
Liquid: True
Mixture: Not reported
Max Amount: Not reported
Max Amount Code: 02
Max Amt Container: Not reported
Pressure: Not reported
Pure: Not reported
Reactive: Not reported
Solid: Not reported
Trade Secret: Not reported
Days On Site: 365
Last Modified: 3/22/2011

Chemical:

Chem Inv Record ID: CVTR20105LPMSY00RT05
Report Year: 2010
CAS NUMBER: 67-56-1
State Label Code: VT2010
Entered Chemical Name: METHANOL
Chem Same As Last Yr: Greater than ambient pressure
Acute: Greater than ambient pressure
Ave Amount: Not reported
Ave Amount Code: 01
Chronic: Greater than ambient pressure
EHS Chemical: Not reported
Fire: Greater than ambient pressure
Gas: Not reported
Liquid: True
Mixture: Not reported
Max Amount: Not reported
Max Amount Code: 01
Max Amt Container: Not reported
Pressure: Not reported
Pure: Not reported
Reactive: Not reported
Solid: Not reported
Trade Secret: Not reported
Days On Site: 365
Last Modified: 3/22/2011

Chemical:

Chem Inv Record ID: CVTR20105LPN5800XEDU
Report Year: 2010
CAS NUMBER: 7727-37-4
State Label Code: VT2010
Entered Chemical Name: NITROGEN
Chem Same As Last Yr: Greater than ambient pressure
Acute: Greater than ambient pressure
Ave Amount: Not reported
Ave Amount Code: 01
Chronic: Greater than ambient pressure

Map ID
Direction
Distance
Elevation

MAP FINDINGS

Site

Database(s)

EDR ID Number
EPA ID Number

VT DEPARTMENT OF BGS (Continued)

S108290481

EHS Chemical: Not reported
Fire: Greater than ambient pressure
Gas: True
Liquid: Not reported
Mixture: Not reported
Max Amount: Not reported
Max Amount Code: 01
Max Amt Container: Not reported
Pressure: True
Pure: Not reported
Reactive: Not reported
Solid: Not reported
Trade Secret: Not reported
Days On Site: 365
Last Modified: 3/22/2011

Chemical:

Chem Inv Record ID: CVTR201075DAJH0110XS
Report Year: 2010
CAS NUMBER: 7740-59-7
State Label Code: VT2010
Entered Chemical Name: HELIUM
Chem Same As Last Yr: Greater than ambient pressure
Acute: Greater than ambient pressure
Ave Amount: Not reported
Ave Amount Code: 01
Chronic: Greater than ambient pressure
EHS Chemical: Not reported
Fire: Greater than ambient pressure
Gas: True
Liquid: Not reported
Mixture: Not reported
Max Amount: Not reported
Max Amount Code: 01
Max Amt Container: Not reported
Pressure: True
Pure: Not reported
Reactive: Not reported
Solid: Not reported
Trade Secret: Not reported
Days On Site: 365
Last Modified: 3/22/2011

Chemical:

Chem Inv Record ID: CVTR20105LPMM500MRUS
Report Year: 2010
CAS NUMBER: 75-05-8
State Label Code: VT2010
Entered Chemical Name: ACETONITRILE
Chem Same As Last Yr: Greater than ambient pressure
Acute: Greater than ambient pressure
Ave Amount: Not reported
Ave Amount Code: 01
Chronic: Greater than ambient pressure
EHS Chemical: Not reported
Fire: Greater than ambient pressure

Map ID
Direction
Distance
Elevation

MAP FINDINGS

Site

Database(s)

EDR ID Number
EPA ID Number

VT DEPARTMENT OF BGS (Continued)

S108290481

Gas: Not reported
Liquid: True
Mixture: Not reported
Max Amount: Not reported
Max Amount Code: 01
Max Amt Container: Not reported
Pressure: Not reported
Pure: Not reported
Reactive: Not reported
Solid: Not reported
Trade Secret: Not reported
Days On Site: 365
Last Modified: 3/22/2011

Chemical:
Chem Inv Record ID: CVTR20105LPN9800ZVNZ
Report Year: 2010
CAS NUMBER: 7740-37-1
State Label Code: VT2010
Entered Chemical Name: ARGON
Chem Same As Last Yr: Greater than ambient pressure
Acute: Greater than ambient pressure
Ave Amount: Not reported
Ave Amount Code: 01
Chronic: Greater than ambient pressure
EHS Chemical: Not reported
Fire: Greater than ambient pressure
Gas: True
Liquid: Not reported
Mixture: Not reported
Max Amount: Not reported
Max Amount Code: 01
Max Amt Container: Not reported
Pressure: True
Pure: Not reported
Reactive: Not reported
Solid: Not reported
Trade Secret: Not reported
Days On Site: 365
Last Modified: 3/22/2011

Chemical:
Chem Inv Record ID: CVTR20105LPMGZ00K517
Report Year: 2010
CAS NUMBER: 75-09-2
State Label Code: VT2010
Entered Chemical Name: METHYLENE CHLORIDE
Chem Same As Last Yr: Greater than ambient pressure
Acute: Greater than ambient pressure
Ave Amount: Not reported
Ave Amount Code: 01
Chronic: Greater than ambient pressure
EHS Chemical: Not reported
Fire: Greater than ambient pressure
Gas: Not reported
Liquid: True

Map ID
Direction
Distance
Elevation

MAP FINDINGS

Site

Database(s)

EDR ID Number
EPA ID Number

VT DEPARTMENT OF BGS (Continued)

S108290481

Mixture: Not reported
Max Amount: Not reported
Max Amount Code: 02
Max Amt Container: Not reported
Pressure: Not reported
Pure: Not reported
Reactive: Not reported
Solid: Not reported
Trade Secret: Not reported
Days On Site: 365
Last Modified: 3/22/2011

Chemical:

Chem Inv Record ID: CVTR20105LPNH6011RWN
Report Year: 2010
CAS NUMBER: 7727-37-9
State Label Code: VT2010
Entered Chemical Name: NITROGEN
Chem Same As Last Yr: Greater than ambient pressure
Acute: Greater than ambient pressure
Ave Amount: Not reported
Ave Amount Code: 03
Chronic: Greater than ambient pressure
EHS Chemical: Not reported
Fire: Greater than ambient pressure
Gas: Not reported
Liquid: True
Mixture: Not reported
Max Amount: Not reported
Max Amount Code: 04
Max Amt Container: Not reported
Pressure: True
Pure: Not reported
Reactive: Not reported
Solid: Not reported
Trade Secret: Not reported
Days On Site: 365
Last Modified: 3/22/2011

Location: Micro Bulk Tank 1500 gallon - began 8/2007 outside bldg.
Amount: Not reported
Amount Unit: pounds
Type: Above ground tank
Temperature: Cryogenic conditions
Pressure: Greater than ambient pressure
Last Modified: 4/22/2010

Name: VT. DEPARTMENT OF ENVIRONMENTAL CONSERVATION - LABORATORY
Address: 103 SOUTH MAIN STREET
City,State,Zip: WATERBURY, VT 05676
Facility Id: FATR20105LPLQZ002NWH
Facility Country: USA
Failed Validation: Not reported
Report Year: 2010
Tank #: Not reported
Product: Not reported

Map ID
Direction
Distance
Elevation

MAP FINDINGS

Site

Database(s)

EDR ID Number
EPA ID Number

VT DEPARTMENT OF BGS (Continued)

S108290481

Capacity: Not reported
Material of Constr: Not reported
Installation Date: Not reported
Facility Notes: Not reported

Chemical:

Chem Inv Record ID: CVTR20105LPN0B00V627
Report Year: 2010
CAS NUMBER: 7697-37-2
State Label Code: VT2010
Entered Chemical Name: NITRIC ACID
Chem Same As Last Yr: WATERBURY, VT 05676
Acute: WATERBURY, VT 05676
Ave Amount: Not reported
Ave Amount Code: 01
Chronic: WATERBURY, VT 05676
EHS Chemical: T
Fire: WATERBURY, VT 05676
Gas: Not reported
Liquid: True
Mixture: Not reported
Max Amount: Not reported
Max Amount Code: 01
Max Amt Container: Not reported
Pressure: Not reported
Pure: Not reported
Reactive: Not reported
Solid: Not reported
Trade Secret: Not reported
Days On Site: 365
Last Modified: 3/22/2011

Chemical:

Chem Inv Record ID: CVTR20105LPNM90139SY
Report Year: 2010
CAS NUMBER: 7440-37-1
State Label Code: VT2010
Entered Chemical Name: ARGON
Chem Same As Last Yr: WATERBURY, VT 05676
Acute: WATERBURY, VT 05676
Ave Amount: Not reported
Ave Amount Code: 03
Chronic: WATERBURY, VT 05676
EHS Chemical: Not reported
Fire: WATERBURY, VT 05676
Gas: Not reported
Liquid: True
Mixture: Not reported
Max Amount: Not reported
Max Amount Code: 04
Max Amt Container: Not reported
Pressure: True
Pure: Not reported
Reactive: Not reported
Solid: Not reported
Trade Secret: Not reported

Map ID
Direction
Distance
Elevation

MAP FINDINGS

Site

Database(s)

EDR ID Number
EPA ID Number

VT DEPARTMENT OF BGS (Continued)

S108290481

Days On Site: 365
Last Modified: 3/22/2011

Location: Micro Bulk Tank 1500 gallon - began 8/2007 outside bldg.
Amount: Not reported
Amount Unit: pounds
Type: Above ground tank
Temperature: Cryogenic conditions
Pressure: Greater than ambient pressure
Last Modified: 4/22/2010

Chemical:

Chem Inv Record ID: CVTR20105LPMQ500PC7C
Report Year: 2010
CAS NUMBER: 67-64-1
State Label Code: VT2010
Entered Chemical Name: ACETONE
Chem Same As Last Yr: Greater than ambient pressure
Acute: Greater than ambient pressure
Ave Amount: Not reported
Ave Amount Code: 01
Chronic: Greater than ambient pressure
EHS Chemical: Not reported
Fire: Greater than ambient pressure
Gas: Not reported
Liquid: True
Mixture: Not reported
Max Amount: Not reported
Max Amount Code: 01
Max Amt Container: Not reported
Pressure: Not reported
Pure: Not reported
Reactive: Not reported
Solid: Not reported
Trade Secret: Not reported
Days On Site: 365
Last Modified: 3/22/2011

Chemical:

Chem Inv Record ID: CVTR20105LPMV800TS9D
Report Year: 2010
CAS NUMBER: 64-17-5
State Label Code: VT2010
Entered Chemical Name: ETHANOL
Chem Same As Last Yr: Greater than ambient pressure
Acute: Greater than ambient pressure
Ave Amount: Not reported
Ave Amount Code: 02
Chronic: Greater than ambient pressure
EHS Chemical: Not reported
Fire: Greater than ambient pressure
Gas: Not reported
Liquid: True
Mixture: Not reported
Max Amount: Not reported
Max Amount Code: 02

Map ID
Direction
Distance
Elevation

MAP FINDINGS

Site

Database(s)

EDR ID Number
EPA ID Number

VT DEPARTMENT OF BGS (Continued)

S108290481

Max Amt Container: Not reported
Pressure: Not reported
Pure: Not reported
Reactive: Not reported
Solid: Not reported
Trade Secret: Not reported
Days On Site: 365
Last Modified: 3/22/2011

Chemical:

Chem Inv Record ID: CVTR20105LPMSY00RT05
Report Year: 2010
CAS NUMBER: 67-56-1
State Label Code: VT2010
Entered Chemical Name: METHANOL
Chem Same As Last Yr: Greater than ambient pressure
Acute: Greater than ambient pressure
Ave Amount: Not reported
Ave Amount Code: 01
Chronic: Greater than ambient pressure
EHS Chemical: Not reported
Fire: Greater than ambient pressure
Gas: Not reported
Liquid: True
Mixture: Not reported
Max Amount: Not reported
Max Amount Code: 01
Max Amt Container: Not reported
Pressure: Not reported
Pure: Not reported
Reactive: Not reported
Solid: Not reported
Trade Secret: Not reported
Days On Site: 365
Last Modified: 3/22/2011

Chemical:

Chem Inv Record ID: CVTR20105LPN5800XEDU
Report Year: 2010
CAS NUMBER: 7727-37-4
State Label Code: VT2010
Entered Chemical Name: NITROGEN
Chem Same As Last Yr: Greater than ambient pressure
Acute: Greater than ambient pressure
Ave Amount: Not reported
Ave Amount Code: 01
Chronic: Greater than ambient pressure
EHS Chemical: Not reported
Fire: Greater than ambient pressure
Gas: True
Liquid: Not reported
Mixture: Not reported
Max Amount: Not reported
Max Amount Code: 01
Max Amt Container: Not reported
Pressure: True

Map ID
Direction
Distance
Elevation

MAP FINDINGS

Site

Database(s)

EDR ID Number
EPA ID Number

VT DEPARTMENT OF BGS (Continued)

S108290481

Pure: Not reported
Reactive: Not reported
Solid: Not reported
Trade Secret: Not reported
Days On Site: 365
Last Modified: 3/22/2011

Chemical:

Chem Inv Record ID: CVTR201075DAJH0110XS
Report Year: 2010
CAS NUMBER: 7740-59-7
State Label Code: VT2010
Entered Chemical Name: HELIUM
Chem Same As Last Yr: Greater than ambient pressure
Acute: Greater than ambient pressure
Ave Amount: Not reported
Ave Amount Code: 01
Chronic: Greater than ambient pressure
EHS Chemical: Not reported
Fire: Greater than ambient pressure
Gas: True
Liquid: Not reported
Mixture: Not reported
Max Amount: Not reported
Max Amount Code: 01
Max Amt Container: Not reported
Pressure: True
Pure: Not reported
Reactive: Not reported
Solid: Not reported
Trade Secret: Not reported
Days On Site: 365
Last Modified: 3/22/2011

Chemical:

Chem Inv Record ID: CVTR20105LPMM500MRUS
Report Year: 2010
CAS NUMBER: 75-05-8
State Label Code: VT2010
Entered Chemical Name: ACETONITRILE
Chem Same As Last Yr: Greater than ambient pressure
Acute: Greater than ambient pressure
Ave Amount: Not reported
Ave Amount Code: 01
Chronic: Greater than ambient pressure
EHS Chemical: Not reported
Fire: Greater than ambient pressure
Gas: Not reported
Liquid: True
Mixture: Not reported
Max Amount: Not reported
Max Amount Code: 01
Max Amt Container: Not reported
Pressure: Not reported
Pure: Not reported
Reactive: Not reported

Map ID
Direction
Distance
Elevation

MAP FINDINGS

Site

Database(s)

EDR ID Number
EPA ID Number

VT DEPARTMENT OF BGS (Continued)

S108290481

Solid: Not reported
Trade Secret: Not reported
Days On Site: 365
Last Modified: 3/22/2011

Chemical:

Chem Inv Record ID: CVTR20105LPN9800ZVNZ
Report Year: 2010
CAS NUMBER: 7740-37-1
State Label Code: VT2010
Entered Chemical Name: ARGON
Chem Same As Last Yr: Greater than ambient pressure
Acute: Greater than ambient pressure
Ave Amount: Not reported
Ave Amount Code: 01
Chronic: Greater than ambient pressure
EHS Chemical: Not reported
Fire: Greater than ambient pressure
Gas: True
Liquid: Not reported
Mixture: Not reported
Max Amount: Not reported
Max Amount Code: 01
Max Amt Container: Not reported
Pressure: True
Pure: Not reported
Reactive: Not reported
Solid: Not reported
Trade Secret: Not reported
Days On Site: 365
Last Modified: 3/22/2011

Chemical:

Chem Inv Record ID: CVTR20105LPMGZ00K517
Report Year: 2010
CAS NUMBER: 75-09-2
State Label Code: VT2010
Entered Chemical Name: METHYLENE CHLORIDE
Chem Same As Last Yr: Greater than ambient pressure
Acute: Greater than ambient pressure
Ave Amount: Not reported
Ave Amount Code: 01
Chronic: Greater than ambient pressure
EHS Chemical: Not reported
Fire: Greater than ambient pressure
Gas: Not reported
Liquid: True
Mixture: Not reported
Max Amount: Not reported
Max Amount Code: 02
Max Amt Container: Not reported
Pressure: Not reported
Pure: Not reported
Reactive: Not reported
Solid: Not reported
Trade Secret: Not reported

Map ID
Direction
Distance
Elevation

MAP FINDINGS

Site

Database(s)

EDR ID Number
EPA ID Number

VT DEPARTMENT OF BGS (Continued)

S108290481

Days On Site: 365
Last Modified: 3/22/2011

Chemical:

Chem Inv Record ID: CVTR20105LPNH6011RWN
Report Year: 2010
CAS NUMBER: 7727-37-9
State Label Code: VT2010
Entered Chemical Name: NITROGEN
Chem Same As Last Yr: Greater than ambient pressure
Acute: Greater than ambient pressure
Ave Amount: Not reported
Ave Amount Code: 03
Chronic: Greater than ambient pressure
EHS Chemical: Not reported
Fire: Greater than ambient pressure
Gas: Not reported
Liquid: True
Mixture: Not reported
Max Amount: Not reported
Max Amount Code: 04
Max Amt Container: Not reported
Pressure: True
Pure: Not reported
Reactive: Not reported
Solid: Not reported
Trade Secret: Not reported
Days On Site: 365
Last Modified: 3/22/2011

Location: Micro Bulk Tank 1500 gallon - began 8/2007 outside bldg.
Amount: Not reported
Amount Unit: pounds
Type: Above ground tank
Temperature: Cryogenic conditions
Pressure: Greater than ambient pressure
Last Modified: 4/22/2010

Name: VT. DEPARTMENT OF ENVIRONMENTAL CONSERVATION - LABORATORY
Address: 103 SOUTH MAIN STREET
City,State,Zip: WATERBURY, VT 05676
Facility Id: FATR20105LPLQZ002NWH
Facility Country: USA
Failed Validation: Not reported
Report Year: 2010
Tank #: Not reported
Product: Not reported
Capacity: Not reported
Material of Constr: Not reported
Installation Date: Not reported
Facility Notes: Not reported

Chemical:

Chem Inv Record ID: CVTR20105LPN0B00V627
Report Year: 2010

Map ID
Direction
Distance
Elevation

MAP FINDINGS

Site

Database(s)

EDR ID Number
EPA ID Number

VT DEPARTMENT OF BGS (Continued)

S108290481

CAS NUMBER: 7697-37-2
State Label Code: VT2010
Entered Chemical Name: NITRIC ACID
Chem Same As Last Yr: WATERBURY, VT 05676
Acute: WATERBURY, VT 05676
Ave Amount: Not reported
Ave Amount Code: 01
Chronic: WATERBURY, VT 05676
EHS Chemical: T
Fire: WATERBURY, VT 05676
Gas: Not reported
Liquid: True
Mixture: Not reported
Max Amount: Not reported
Max Amount Code: 01
Max Amt Container: Not reported
Pressure: Not reported
Pure: Not reported
Reactive: Not reported
Solid: Not reported
Trade Secret: Not reported
Days On Site: 365
Last Modified: 3/22/2011

Chemical:

Chem Inv Record ID: CVTR20105LPNM90139SY
Report Year: 2010
CAS NUMBER: 7440-37-1
State Label Code: VT2010
Entered Chemical Name: ARGON
Chem Same As Last Yr: WATERBURY, VT 05676
Acute: WATERBURY, VT 05676
Ave Amount: Not reported
Ave Amount Code: 03
Chronic: WATERBURY, VT 05676
EHS Chemical: Not reported
Fire: WATERBURY, VT 05676
Gas: Not reported
Liquid: True
Mixture: Not reported
Max Amount: Not reported
Max Amount Code: 04
Max Amt Container: Not reported
Pressure: True
Pure: Not reported
Reactive: Not reported
Solid: Not reported
Trade Secret: Not reported
Days On Site: 365
Last Modified: 3/22/2011

Location: Micro Bulk Tank 1500 gallon - began 8/2007 outside bldg.
Amount: Not reported
Amount Unit: pounds
Type: Above ground tank
Temperature: Cryogenic conditions
Pressure: Greater than ambient pressure

Map ID
Direction
Distance
Elevation

MAP FINDINGS

Site

Database(s)

EDR ID Number
EPA ID Number

VT DEPARTMENT OF BGS (Continued)

S108290481

Last Modified: 4/22/2010

Chemical:

Chem Inv Record ID: CVTR20105LPMQ500PC7C
Report Year: 2010
CAS NUMBER: 67-64-1
State Label Code: VT2010
Entered Chemical Name: ACETONE
Chem Same As Last Yr: Greater than ambient pressure
Acute: Greater than ambient pressure
Ave Amount: Not reported
Ave Amount Code: 01
Chronic: Greater than ambient pressure
EHS Chemical: Not reported
Fire: Greater than ambient pressure
Gas: Not reported
Liquid: True
Mixture: Not reported
Max Amount: Not reported
Max Amount Code: 01
Max Amt Container: Not reported
Pressure: Not reported
Pure: Not reported
Reactive: Not reported
Solid: Not reported
Trade Secret: Not reported
Days On Site: 365
Last Modified: 3/22/2011

Chemical:

Chem Inv Record ID: CVTR20105LPMV800TS9D
Report Year: 2010
CAS NUMBER: 64-17-5
State Label Code: VT2010
Entered Chemical Name: ETHANOL
Chem Same As Last Yr: Greater than ambient pressure
Acute: Greater than ambient pressure
Ave Amount: Not reported
Ave Amount Code: 02
Chronic: Greater than ambient pressure
EHS Chemical: Not reported
Fire: Greater than ambient pressure
Gas: Not reported
Liquid: True
Mixture: Not reported
Max Amount: Not reported
Max Amount Code: 02
Max Amt Container: Not reported
Pressure: Not reported
Pure: Not reported
Reactive: Not reported
Solid: Not reported
Trade Secret: Not reported
Days On Site: 365
Last Modified: 3/22/2011

Map ID
Direction
Distance
Elevation

MAP FINDINGS

Site

Database(s)

EDR ID Number
EPA ID Number

VT DEPARTMENT OF BGS (Continued)

S108290481

Chemical:

Chem Inv Record ID: CVTR20105LPMSY00RT05
Report Year: 2010
CAS NUMBER: 67-56-1
State Label Code: VT2010
Entered Chemical Name: METHANOL
Chem Same As Last Yr: Greater than ambient pressure
Acute: Greater than ambient pressure
Ave Amount: Not reported
Ave Amount Code: 01
Chronic: Greater than ambient pressure
EHS Chemical: Not reported
Fire: Greater than ambient pressure
Gas: Not reported
Liquid: True
Mixture: Not reported
Max Amount: Not reported
Max Amount Code: 01
Max Amt Container: Not reported
Pressure: Not reported
Pure: Not reported
Reactive: Not reported
Solid: Not reported
Trade Secret: Not reported
Days On Site: 365
Last Modified: 3/22/2011

Chemical:

Chem Inv Record ID: CVTR20105LPN5800XEDU
Report Year: 2010
CAS NUMBER: 7727-37-4
State Label Code: VT2010
Entered Chemical Name: NITROGEN
Chem Same As Last Yr: Greater than ambient pressure
Acute: Greater than ambient pressure
Ave Amount: Not reported
Ave Amount Code: 01
Chronic: Greater than ambient pressure
EHS Chemical: Not reported
Fire: Greater than ambient pressure
Gas: True
Liquid: Not reported
Mixture: Not reported
Max Amount: Not reported
Max Amount Code: 01
Max Amt Container: Not reported
Pressure: True
Pure: Not reported
Reactive: Not reported
Solid: Not reported
Trade Secret: Not reported
Days On Site: 365
Last Modified: 3/22/2011

Chemical:

Chem Inv Record ID: CVTR201075DAJH0110XS

Map ID
Direction
Distance
Elevation

MAP FINDINGS

Site

Database(s)

EDR ID Number
EPA ID Number

VT DEPARTMENT OF BGS (Continued)

S108290481

Report Year: 2010
CAS NUMBER: 7740-59-7
State Label Code: VT2010
Entered Chemical Name: HELIUM
Chem Same As Last Yr: Greater than ambient pressure
Acute: Greater than ambient pressure
Ave Amount: Not reported
Ave Amount Code: 01
Chronic: Greater than ambient pressure
EHS Chemical: Not reported
Fire: Greater than ambient pressure
Gas: True
Liquid: Not reported
Mixture: Not reported
Max Amount: Not reported
Max Amount Code: 01
Max Amt Container: Not reported
Pressure: True
Pure: Not reported
Reactive: Not reported
Solid: Not reported
Trade Secret: Not reported
Days On Site: 365
Last Modified: 3/22/2011

Chemical:

Chem Inv Record ID: CVTR20105LPMM500MRUS
Report Year: 2010
CAS NUMBER: 75-05-8
State Label Code: VT2010
Entered Chemical Name: ACETONITRILE
Chem Same As Last Yr: Greater than ambient pressure
Acute: Greater than ambient pressure
Ave Amount: Not reported
Ave Amount Code: 01
Chronic: Greater than ambient pressure
EHS Chemical: Not reported
Fire: Greater than ambient pressure
Gas: Not reported
Liquid: True
Mixture: Not reported
Max Amount: Not reported
Max Amount Code: 01
Max Amt Container: Not reported
Pressure: Not reported
Pure: Not reported
Reactive: Not reported
Solid: Not reported
Trade Secret: Not reported
Days On Site: 365
Last Modified: 3/22/2011

Chemical:

Chem Inv Record ID: CVTR20105LPN9800ZVNZ
Report Year: 2010
CAS NUMBER: 7740-37-1

Map ID
Direction
Distance
Elevation

MAP FINDINGS

Site

Database(s)

EDR ID Number
EPA ID Number

VT DEPARTMENT OF BGS (Continued)

S108290481

State Label Code: VT2010
Entered Chemical Name: ARGON
Chem Same As Last Yr: Greater than ambient pressure
Acute: Greater than ambient pressure
Ave Amount: Not reported
Ave Amount Code: 01
Chronic: Greater than ambient pressure
EHS Chemical: Not reported
Fire: Greater than ambient pressure
Gas: True
Liquid: Not reported
Mixture: Not reported
Max Amount: Not reported
Max Amount Code: 01
Max Amt Container: Not reported
Pressure: True
Pure: Not reported
Reactive: Not reported
Solid: Not reported
Trade Secret: Not reported
Days On Site: 365
Last Modified: 3/22/2011

Chemical:

Chem Inv Record ID: CVTR20105LPMGZ00K517
Report Year: 2010
CAS NUMBER: 75-09-2
State Label Code: VT2010
Entered Chemical Name: METHYLENE CHLORIDE
Chem Same As Last Yr: Greater than ambient pressure
Acute: Greater than ambient pressure
Ave Amount: Not reported
Ave Amount Code: 01
Chronic: Greater than ambient pressure
EHS Chemical: Not reported
Fire: Greater than ambient pressure
Gas: Not reported
Liquid: True
Mixture: Not reported
Max Amount: Not reported
Max Amount Code: 02
Max Amt Container: Not reported
Pressure: Not reported
Pure: Not reported
Reactive: Not reported
Solid: Not reported
Trade Secret: Not reported
Days On Site: 365
Last Modified: 3/22/2011

Chemical:

Chem Inv Record ID: CVTR20105LPNH6011RWN
Report Year: 2010
CAS NUMBER: 7727-37-9
State Label Code: VT2010
Entered Chemical Name: NITROGEN

Map ID
Direction
Distance
Elevation

MAP FINDINGS

Site

Database(s)

EDR ID Number
EPA ID Number

VT DEPARTMENT OF BGS (Continued)

S108290481

Chem Same As Last Yr: Greater than ambient pressure
Acute: Greater than ambient pressure
Ave Amount: Not reported
Ave Amount Code: 03
Chronic: Greater than ambient pressure
EHS Chemical: Not reported
Fire: Greater than ambient pressure
Gas: Not reported
Liquid: True
Mixture: Not reported
Max Amount: Not reported
Max Amount Code: 04
Max Amt Container: Not reported
Pressure: True
Pure: Not reported
Reactive: Not reported
Solid: Not reported
Trade Secret: Not reported
Days On Site: 365
Last Modified: 3/22/2011

Location: Micro Bulk Tank 1500 gallon - began 8/2007 outside bldg.
Amount: Not reported
Amount Unit: pounds
Type: Above ground tank
Temperature: Cryogenic conditions
Pressure: Greater than ambient pressure
Last Modified: 4/22/2010

Name: VT. DEPARTMENT OF ENVIRONMENTAL CONSERVATION - LABORATORY
Address: 103 SOUTH MAIN STREET
City,State,Zip: WATERBURY, VT 05676
Facility Id: FATR20105LPLQZ002NWH
Facility Country: USA
Failed Validation: Not reported
Report Year: 2010
Tank #: Not reported
Product: Not reported
Capacity: Not reported
Material of Constr: Not reported
Installation Date: Not reported
Facility Notes: Not reported

Chemical:
Chem Inv Record ID: CVTR20105LPN0B00V627
Report Year: 2010
CAS NUMBER: 7697-37-2
State Label Code: VT2010
Entered Chemical Name: NITRIC ACID
Chem Same As Last Yr: WATERBURY, VT 05676
Acute: WATERBURY, VT 05676
Ave Amount: Not reported
Ave Amount Code: 01
Chronic: WATERBURY, VT 05676
EHS Chemical: T
Fire: WATERBURY, VT 05676

Map ID
Direction
Distance
Elevation

MAP FINDINGS

Site

Database(s)

EDR ID Number
EPA ID Number

VT DEPARTMENT OF BGS (Continued)

S108290481

Gas: Not reported
Liquid: True
Mixture: Not reported
Max Amount: Not reported
Max Amount Code: 01
Max Amt Container: Not reported
Pressure: Not reported
Pure: Not reported
Reactive: Not reported
Solid: Not reported
Trade Secret: Not reported
Days On Site: 365
Last Modified: 3/22/2011

Chemical:

Chem Inv Record ID: CVTR20105LPNM90139SY
Report Year: 2010
CAS NUMBER: 7440-37-1
State Label Code: VT2010
Entered Chemical Name: ARGON
Chem Same As Last Yr: WATERBURY, VT 05676
Acute: WATERBURY, VT 05676
Ave Amount: Not reported
Ave Amount Code: 03
Chronic: WATERBURY, VT 05676
EHS Chemical: Not reported
Fire: WATERBURY, VT 05676
Gas: Not reported
Liquid: True
Mixture: Not reported
Max Amount: Not reported
Max Amount Code: 04
Max Amt Container: Not reported
Pressure: True
Pure: Not reported
Reactive: Not reported
Solid: Not reported
Trade Secret: Not reported
Days On Site: 365
Last Modified: 3/22/2011

Location: Micro Bulk Tank 1500 gallon - began 8/2007 outside bldg.
Amount: Not reported
Amount Unit: pounds
Type: Above ground tank
Temperature: Cryogenic conditions
Pressure: Greater than ambient pressure
Last Modified: 4/22/2010

Chemical:

Chem Inv Record ID: CVTR20105LPMQ500PC7C
Report Year: 2010
CAS NUMBER: 67-64-1
State Label Code: VT2010
Entered Chemical Name: ACETONE
Chem Same As Last Yr: Greater than ambient pressure

Map ID
Direction
Distance
Elevation

MAP FINDINGS

Site

Database(s)

EDR ID Number
EPA ID Number

VT DEPARTMENT OF BGS (Continued)

S108290481

Acute: Greater than ambient pressure
Ave Amount: Not reported
Ave Amount Code: 01
Chronic: Greater than ambient pressure
EHS Chemical: Not reported
Fire: Greater than ambient pressure
Gas: Not reported
Liquid: True
Mixture: Not reported
Max Amount: Not reported
Max Amount Code: 01
Max Amt Container: Not reported
Pressure: Not reported
Pure: Not reported
Reactive: Not reported
Solid: Not reported
Trade Secret: Not reported
Days On Site: 365
Last Modified: 3/22/2011

Chemical:

Chem Inv Record ID: CVTR20105LPMV800TS9D
Report Year: 2010
CAS NUMBER: 64-17-5
State Label Code: VT2010
Entered Chemical Name: ETHANOL
Chem Same As Last Yr: Greater than ambient pressure
Acute: Greater than ambient pressure
Ave Amount: Not reported
Ave Amount Code: 02
Chronic: Greater than ambient pressure
EHS Chemical: Not reported
Fire: Greater than ambient pressure
Gas: Not reported
Liquid: True
Mixture: Not reported
Max Amount: Not reported
Max Amount Code: 02
Max Amt Container: Not reported
Pressure: Not reported
Pure: Not reported
Reactive: Not reported
Solid: Not reported
Trade Secret: Not reported
Days On Site: 365
Last Modified: 3/22/2011

Chemical:

Chem Inv Record ID: CVTR20105LPMSY00RT05
Report Year: 2010
CAS NUMBER: 67-56-1
State Label Code: VT2010
Entered Chemical Name: METHANOL
Chem Same As Last Yr: Greater than ambient pressure
Acute: Greater than ambient pressure
Ave Amount: Not reported

Map ID
Direction
Distance
Elevation

MAP FINDINGS

Site

Database(s)

EDR ID Number
EPA ID Number

VT DEPARTMENT OF BGS (Continued)

S108290481

Ave Amount Code: 01
Chronic: Greater than ambient pressure
EHS Chemical: Not reported
Fire: Greater than ambient pressure
Gas: Not reported
Liquid: True
Mixture: Not reported
Max Amount: Not reported
Max Amount Code: 01
Max Amt Container: Not reported
Pressure: Not reported
Pure: Not reported
Reactive: Not reported
Solid: Not reported
Trade Secret: Not reported
Days On Site: 365
Last Modified: 3/22/2011

Chemical:

Chem Inv Record ID: CVTR20105LPN5800XEDU
Report Year: 2010
CAS NUMBER: 7727-37-4
State Label Code: VT2010
Entered Chemical Name: NITROGEN
Chem Same As Last Yr: Greater than ambient pressure
Acute: Greater than ambient pressure
Ave Amount: Not reported
Ave Amount Code: 01
Chronic: Greater than ambient pressure
EHS Chemical: Not reported
Fire: Greater than ambient pressure
Gas: True
Liquid: Not reported
Mixture: Not reported
Max Amount: Not reported
Max Amount Code: 01
Max Amt Container: Not reported
Pressure: True
Pure: Not reported
Reactive: Not reported
Solid: Not reported
Trade Secret: Not reported
Days On Site: 365
Last Modified: 3/22/2011

Chemical:

Chem Inv Record ID: CVTR201075DAJH0110XS
Report Year: 2010
CAS NUMBER: 7740-59-7
State Label Code: VT2010
Entered Chemical Name: HELIUM
Chem Same As Last Yr: Greater than ambient pressure
Acute: Greater than ambient pressure
Ave Amount: Not reported
Ave Amount Code: 01
Chronic: Greater than ambient pressure

Map ID
Direction
Distance
Elevation

MAP FINDINGS

Site

Database(s)

EDR ID Number
EPA ID Number

VT DEPARTMENT OF BGS (Continued)

S108290481

EHS Chemical: Not reported
Fire: Greater than ambient pressure
Gas: True
Liquid: Not reported
Mixture: Not reported
Max Amount: Not reported
Max Amount Code: 01
Max Amt Container: Not reported
Pressure: True
Pure: Not reported
Reactive: Not reported
Solid: Not reported
Trade Secret: Not reported
Days On Site: 365
Last Modified: 3/22/2011

Chemical:

Chem Inv Record ID: CVTR20105LPMM500MRUS
Report Year: 2010
CAS NUMBER: 75-05-8
State Label Code: VT2010
Entered Chemical Name: ACETONITRILE
Chem Same As Last Yr: Greater than ambient pressure
Acute: Greater than ambient pressure
Ave Amount: Not reported
Ave Amount Code: 01
Chronic: Greater than ambient pressure
EHS Chemical: Not reported
Fire: Greater than ambient pressure
Gas: Not reported
Liquid: True
Mixture: Not reported
Max Amount: Not reported
Max Amount Code: 01
Max Amt Container: Not reported
Pressure: Not reported
Pure: Not reported
Reactive: Not reported
Solid: Not reported
Trade Secret: Not reported
Days On Site: 365
Last Modified: 3/22/2011

Chemical:

Chem Inv Record ID: CVTR20105LPN9800ZVNZ
Report Year: 2010
CAS NUMBER: 7740-37-1
State Label Code: VT2010
Entered Chemical Name: ARGON
Chem Same As Last Yr: Greater than ambient pressure
Acute: Greater than ambient pressure
Ave Amount: Not reported
Ave Amount Code: 01
Chronic: Greater than ambient pressure
EHS Chemical: Not reported
Fire: Greater than ambient pressure

Map ID
Direction
Distance
Elevation

MAP FINDINGS

Site

Database(s)

EDR ID Number
EPA ID Number

VT DEPARTMENT OF BGS (Continued)

S108290481

Gas: True
Liquid: Not reported
Mixture: Not reported
Max Amount: Not reported
Max Amount Code: 01
Max Amt Container: Not reported
Pressure: True
Pure: Not reported
Reactive: Not reported
Solid: Not reported
Trade Secret: Not reported
Days On Site: 365
Last Modified: 3/22/2011

Chemical:
Chem Inv Record ID: CVTR20105LPMGZ00K517
Report Year: 2010
CAS NUMBER: 75-09-2
State Label Code: VT2010
Entered Chemical Name: METHYLENE CHLORIDE
Chem Same As Last Yr: Greater than ambient pressure
Acute: Greater than ambient pressure
Ave Amount: Not reported
Ave Amount Code: 01
Chronic: Greater than ambient pressure
EHS Chemical: Not reported
Fire: Greater than ambient pressure
Gas: Not reported
Liquid: True
Mixture: Not reported
Max Amount: Not reported
Max Amount Code: 02
Max Amt Container: Not reported
Pressure: Not reported
Pure: Not reported
Reactive: Not reported
Solid: Not reported
Trade Secret: Not reported
Days On Site: 365
Last Modified: 3/22/2011

Chemical:
Chem Inv Record ID: CVTR20105LPNH6011RWN
Report Year: 2010
CAS NUMBER: 7727-37-9
State Label Code: VT2010
Entered Chemical Name: NITROGEN
Chem Same As Last Yr: Greater than ambient pressure
Acute: Greater than ambient pressure
Ave Amount: Not reported
Ave Amount Code: 03
Chronic: Greater than ambient pressure
EHS Chemical: Not reported
Fire: Greater than ambient pressure
Gas: Not reported
Liquid: True

Map ID
Direction
Distance
Elevation

MAP FINDINGS

Site

Database(s)

EDR ID Number
EPA ID Number

VT DEPARTMENT OF BGS (Continued)

S108290481

Mixture: Not reported
Max Amount: Not reported
Max Amount Code: 04
Max Amt Container: Not reported
Pressure: True
Pure: Not reported
Reactive: Not reported
Solid: Not reported
Trade Secret: Not reported
Days On Site: 365
Last Modified: 3/22/2011

Location: Micro Bulk Tank 1500 gallon - began 8/2007 outside bldg.
Amount: Not reported
Amount Unit: pounds
Type: Above ground tank
Temperature: Cryogenic conditions
Pressure: Greater than ambient pressure
Last Modified: 4/22/2010

Name: VT. DEPARTMENT OF ENVIRONMENTAL CONSERVATION - LABORATORY
Address: 103 SOUTH MAIN STREET
City,State,Zip: WATERBURY, VT 05676
Facility Id: FATR20105LPLQZ002NWH
Facility Country: USA
Failed Validation: Not reported
Report Year: 2010
Tank #: Not reported
Product: Not reported
Capacity: Not reported
Material of Constr: Not reported
Installation Date: Not reported
Facility Notes: Not reported

Chemical:
Chem Inv Record ID: CVTR20105LPN0B00V627
Report Year: 2010
CAS NUMBER: 7697-37-2
State Label Code: VT2010
Entered Chemical Name: NITRIC ACID
Chem Same As Last Yr: WATERBURY, VT 05676
Acute: WATERBURY, VT 05676
Ave Amount: Not reported
Ave Amount Code: 01
Chronic: WATERBURY, VT 05676
EHS Chemical: T
Fire: WATERBURY, VT 05676
Gas: Not reported
Liquid: True
Mixture: Not reported
Max Amount: Not reported
Max Amount Code: 01
Max Amt Container: Not reported
Pressure: Not reported
Pure: Not reported
Reactive: Not reported

Map ID
Direction
Distance
Elevation

MAP FINDINGS

Site

Database(s)

EDR ID Number
EPA ID Number

VT DEPARTMENT OF BGS (Continued)

S108290481

Solid: Not reported
Trade Secret: Not reported
Days On Site: 365
Last Modified: 3/22/2011

Chemical:

Chem Inv Record ID: CVTR20105LPNM90139SY
Report Year: 2010
CAS NUMBER: 7440-37-1
State Label Code: VT2010
Entered Chemical Name: ARGON
Chem Same As Last Yr: WATERBURY, VT 05676
Acute: WATERBURY, VT 05676
Ave Amount: Not reported
Ave Amount Code: 03
Chronic: WATERBURY, VT 05676
EHS Chemical: Not reported
Fire: WATERBURY, VT 05676
Gas: Not reported
Liquid: True
Mixture: Not reported
Max Amount: Not reported
Max Amount Code: 04
Max Amt Container: Not reported
Pressure: True
Pure: Not reported
Reactive: Not reported
Solid: Not reported
Trade Secret: Not reported
Days On Site: 365
Last Modified: 3/22/2011

Location: Micro Bulk Tank 1500 gallon - began 8/2007 outside bldg.
Amount: Not reported
Amount Unit: pounds
Type: Above ground tank
Temperature: Cryogenic conditions
Pressure: Greater than ambient pressure
Last Modified: 4/22/2010

Chemical:

Chem Inv Record ID: CVTR20105LPMQ500PC7C
Report Year: 2010
CAS NUMBER: 67-64-1
State Label Code: VT2010
Entered Chemical Name: ACETONE
Chem Same As Last Yr: Greater than ambient pressure
Acute: Greater than ambient pressure
Ave Amount: Not reported
Ave Amount Code: 01
Chronic: Greater than ambient pressure
EHS Chemical: Not reported
Fire: Greater than ambient pressure
Gas: Not reported
Liquid: True
Mixture: Not reported

Map ID
Direction
Distance
Elevation

MAP FINDINGS

Site

Database(s)

EDR ID Number
EPA ID Number

VT DEPARTMENT OF BGS (Continued)

S108290481

Max Amount: Not reported
Max Amount Code: 01
Max Amt Container: Not reported
Pressure: Not reported
Pure: Not reported
Reactive: Not reported
Solid: Not reported
Trade Secret: Not reported
Days On Site: 365
Last Modified: 3/22/2011

Chemical:

Chem Inv Record ID: CVTR20105LPMV800TS9D
Report Year: 2010
CAS NUMBER: 64-17-5
State Label Code: VT2010
Entered Chemical Name: ETHANOL
Chem Same As Last Yr: Greater than ambient pressure
Acute: Greater than ambient pressure
Ave Amount: Not reported
Ave Amount Code: 02
Chronic: Greater than ambient pressure
EHS Chemical: Not reported
Fire: Greater than ambient pressure
Gas: Not reported
Liquid: True
Mixture: Not reported
Max Amount: Not reported
Max Amount Code: 02
Max Amt Container: Not reported
Pressure: Not reported
Pure: Not reported
Reactive: Not reported
Solid: Not reported
Trade Secret: Not reported
Days On Site: 365
Last Modified: 3/22/2011

Chemical:

Chem Inv Record ID: CVTR20105LPMSY00RT05
Report Year: 2010
CAS NUMBER: 67-56-1
State Label Code: VT2010
Entered Chemical Name: METHANOL
Chem Same As Last Yr: Greater than ambient pressure
Acute: Greater than ambient pressure
Ave Amount: Not reported
Ave Amount Code: 01
Chronic: Greater than ambient pressure
EHS Chemical: Not reported
Fire: Greater than ambient pressure
Gas: Not reported
Liquid: True
Mixture: Not reported
Max Amount: Not reported
Max Amount Code: 01

Map ID
Direction
Distance
Elevation

MAP FINDINGS

Site

Database(s)

EDR ID Number
EPA ID Number

VT DEPARTMENT OF BGS (Continued)

S108290481

Max Amt Container: Not reported
Pressure: Not reported
Pure: Not reported
Reactive: Not reported
Solid: Not reported
Trade Secret: Not reported
Days On Site: 365
Last Modified: 3/22/2011

Chemical:

Chem Inv Record ID: CVTR20105LPN5800XEDU
Report Year: 2010
CAS NUMBER: 7727-37-4
State Label Code: VT2010
Entered Chemical Name: NITROGEN
Chem Same As Last Yr: Greater than ambient pressure
Acute: Greater than ambient pressure
Ave Amount: Not reported
Ave Amount Code: 01
Chronic: Greater than ambient pressure
EHS Chemical: Not reported
Fire: Greater than ambient pressure
Gas: True
Liquid: Not reported
Mixture: Not reported
Max Amount: Not reported
Max Amount Code: 01
Max Amt Container: Not reported
Pressure: True
Pure: Not reported
Reactive: Not reported
Solid: Not reported
Trade Secret: Not reported
Days On Site: 365
Last Modified: 3/22/2011

Chemical:

Chem Inv Record ID: CVTR201075DAJH0110XS
Report Year: 2010
CAS NUMBER: 7740-59-7
State Label Code: VT2010
Entered Chemical Name: HELIUM
Chem Same As Last Yr: Greater than ambient pressure
Acute: Greater than ambient pressure
Ave Amount: Not reported
Ave Amount Code: 01
Chronic: Greater than ambient pressure
EHS Chemical: Not reported
Fire: Greater than ambient pressure
Gas: True
Liquid: Not reported
Mixture: Not reported
Max Amount: Not reported
Max Amount Code: 01
Max Amt Container: Not reported
Pressure: True

Map ID
Direction
Distance
Elevation

MAP FINDINGS

Site

Database(s)

EDR ID Number
EPA ID Number

VT DEPARTMENT OF BGS (Continued)

S108290481

Pure: Not reported
Reactive: Not reported
Solid: Not reported
Trade Secret: Not reported
Days On Site: 365
Last Modified: 3/22/2011

Chemical:

Chem Inv Record ID: CVTR20105LPMM500MRUS
Report Year: 2010
CAS NUMBER: 75-05-8
State Label Code: VT2010
Entered Chemical Name: ACETONITRILE
Chem Same As Last Yr: Greater than ambient pressure
Acute: Greater than ambient pressure
Ave Amount: Not reported
Ave Amount Code: 01
Chronic: Greater than ambient pressure
EHS Chemical: Not reported
Fire: Greater than ambient pressure
Gas: Not reported
Liquid: True
Mixture: Not reported
Max Amount: Not reported
Max Amount Code: 01
Max Amt Container: Not reported
Pressure: Not reported
Pure: Not reported
Reactive: Not reported
Solid: Not reported
Trade Secret: Not reported
Days On Site: 365
Last Modified: 3/22/2011

Chemical:

Chem Inv Record ID: CVTR20105LPN9800ZVNZ
Report Year: 2010
CAS NUMBER: 7740-37-1
State Label Code: VT2010
Entered Chemical Name: ARGON
Chem Same As Last Yr: Greater than ambient pressure
Acute: Greater than ambient pressure
Ave Amount: Not reported
Ave Amount Code: 01
Chronic: Greater than ambient pressure
EHS Chemical: Not reported
Fire: Greater than ambient pressure
Gas: True
Liquid: Not reported
Mixture: Not reported
Max Amount: Not reported
Max Amount Code: 01
Max Amt Container: Not reported
Pressure: True
Pure: Not reported
Reactive: Not reported

Map ID
Direction
Distance
Elevation

MAP FINDINGS

Site

Database(s)

EDR ID Number
EPA ID Number

VT DEPARTMENT OF BGS (Continued)

S108290481

Solid: Not reported
Trade Secret: Not reported
Days On Site: 365
Last Modified: 3/22/2011

Chemical:

Chem Inv Record ID: CVTR20105LPMGZ00K517
Report Year: 2010
CAS NUMBER: 75-09-2
State Label Code: VT2010
Entered Chemical Name: METHYLENE CHLORIDE
Chem Same As Last Yr: Greater than ambient pressure
Acute: Greater than ambient pressure
Ave Amount: Not reported
Ave Amount Code: 01
Chronic: Greater than ambient pressure
EHS Chemical: Not reported
Fire: Greater than ambient pressure
Gas: Not reported
Liquid: True
Mixture: Not reported
Max Amount: Not reported
Max Amount Code: 02
Max Amt Container: Not reported
Pressure: Not reported
Pure: Not reported
Reactive: Not reported
Solid: Not reported
Trade Secret: Not reported
Days On Site: 365
Last Modified: 3/22/2011

Chemical:

Chem Inv Record ID: CVTR20105LPNH6011RWN
Report Year: 2010
CAS NUMBER: 7727-37-9
State Label Code: VT2010
Entered Chemical Name: NITROGEN
Chem Same As Last Yr: Greater than ambient pressure
Acute: Greater than ambient pressure
Ave Amount: Not reported
Ave Amount Code: 03
Chronic: Greater than ambient pressure
EHS Chemical: Not reported
Fire: Greater than ambient pressure
Gas: Not reported
Liquid: True
Mixture: Not reported
Max Amount: Not reported
Max Amount Code: 04
Max Amt Container: Not reported
Pressure: True
Pure: Not reported
Reactive: Not reported
Solid: Not reported
Trade Secret: Not reported

Map ID
Direction
Distance
Elevation

MAP FINDINGS

Site

Database(s)

EDR ID Number
EPA ID Number

VT DEPARTMENT OF BGS (Continued)

S108290481

Days On Site: 365
Last Modified: 3/22/2011

Location: Micro Bulk Tank 1500 gallon - began 8/2007 outside bldg.
Amount: Not reported
Amount Unit: pounds
Type: Above ground tank
Temperature: Cryogenic conditions
Pressure: Greater than ambient pressure
Last Modified: 4/22/2010

Name: VT. DEPARTMENT OF ENVIRONMENTAL CONSERVATION - LABORATORY
Address: 103 SOUTH MAIN STREET
City,State,Zip: WATERBURY, VT
Facility Id: FATR20095LPLQZ002NWH
Facility Country: USA
Failed Validation: Not reported
Report Year: 2009
Tank #: Not reported
Product: Not reported
Capacity: Not reported
Material of Constr: Not reported
Installation Date: Not reported
Facility Notes: Not reported

Chemical:
Chem Inv Record ID: CVTR20095LPMGZ00K517
Report Year: 2009
CAS NUMBER: 75-09-2
State Label Code: VT2009
Entered Chemical Name: METHYLENE CHLORIDE
Chem Same As Last Yr: WATERBURY, VT
Acute: WATERBURY, VT
Ave Amount: Not reported
Ave Amount Code: 01
Chronic: WATERBURY, VT
EHS Chemical: Not reported
Fire: WATERBURY, VT
Gas: Not reported
Liquid: True
Mixture: Not reported
Max Amount: Not reported
Max Amount Code: 02
Max Amt Container: Not reported
Pressure: Not reported
Pure: Not reported
Reactive: Not reported
Solid: Not reported
Trade Secret: Not reported
Days On Site: 365
Last Modified: 4/22/2010

Chemical:
Chem Inv Record ID: CVTR20095LPMM500MRUS
Report Year: 2009

Map ID
Direction
Distance
Elevation

MAP FINDINGS

Site

Database(s)

EDR ID Number
EPA ID Number

VT DEPARTMENT OF BGS (Continued)

S108290481

CAS NUMBER: 75-05-8
State Label Code: VT2009
Entered Chemical Name: ACETONITRILE
Chem Same As Last Yr: WATERBURY, VT
Acute: WATERBURY, VT
Ave Amount: Not reported
Ave Amount Code: 01
Chronic: WATERBURY, VT
EHS Chemical: Not reported
Fire: WATERBURY, VT
Gas: Not reported
Liquid: True
Mixture: Not reported
Max Amount: Not reported
Max Amount Code: 01
Max Amt Container: Not reported
Pressure: Not reported
Pure: Not reported
Reactive: Not reported
Solid: Not reported
Trade Secret: Not reported
Days On Site: 365
Last Modified: 4/22/2010

Chemical:

Chem Inv Record ID: CVTR20095LPMQ500PC7C
Report Year: 2009
CAS NUMBER: 67-64-1
State Label Code: VT2009
Entered Chemical Name: ACETONE
Chem Same As Last Yr: WATERBURY, VT
Acute: WATERBURY, VT
Ave Amount: Not reported
Ave Amount Code: 01
Chronic: WATERBURY, VT
EHS Chemical: Not reported
Fire: WATERBURY, VT
Gas: Not reported
Liquid: True
Mixture: Not reported
Max Amount: Not reported
Max Amount Code: 01
Max Amt Container: Not reported
Pressure: Not reported
Pure: Not reported
Reactive: Not reported
Solid: Not reported
Trade Secret: Not reported
Days On Site: 365
Last Modified: 4/22/2010

Chemical:

Chem Inv Record ID: CVTR20095LPMSY00RT05
Report Year: 2009
CAS NUMBER: 67-56-1
State Label Code: VT2009

Map ID
Direction
Distance
Elevation

MAP FINDINGS

Site

Database(s)

EDR ID Number
EPA ID Number

VT DEPARTMENT OF BGS (Continued)

S108290481

Entered Chemical Name: METHANOL
Chem Same As Last Yr: WATERBURY, VT
Acute: WATERBURY, VT
Ave Amount: Not reported
Ave Amount Code: 01
Chronic: WATERBURY, VT
EHS Chemical: Not reported
Fire: WATERBURY, VT
Gas: Not reported
Liquid: True
Mixture: Not reported
Max Amount: Not reported
Max Amount Code: 01
Max Amt Container: Not reported
Pressure: Not reported
Pure: Not reported
Reactive: Not reported
Solid: Not reported
Trade Secret: Not reported
Days On Site: 365
Last Modified: 4/22/2010

Chemical:

Chem Inv Record ID: CVTR20095LPMV800TS9D
Report Year: 2009
CAS NUMBER: 64-17-5
State Label Code: VT2009
Entered Chemical Name: ETHANOL
Chem Same As Last Yr: WATERBURY, VT
Acute: WATERBURY, VT
Ave Amount: Not reported
Ave Amount Code: 02
Chronic: WATERBURY, VT
EHS Chemical: Not reported
Fire: WATERBURY, VT
Gas: Not reported
Liquid: True
Mixture: Not reported
Max Amount: Not reported
Max Amount Code: 02
Max Amt Container: Not reported
Pressure: Not reported
Pure: Not reported
Reactive: Not reported
Solid: Not reported
Trade Secret: Not reported
Days On Site: 365
Last Modified: 4/22/2010

Chemical:

Chem Inv Record ID: CVTR20095LPN0B00V627
Report Year: 2009
CAS NUMBER: 7697-37-2
State Label Code: VT2009
Entered Chemical Name: NITRIC ACID
Chem Same As Last Yr: WATERBURY, VT

Map ID
Direction
Distance
Elevation

MAP FINDINGS

Site

Database(s)

EDR ID Number
EPA ID Number

VT DEPARTMENT OF BGS (Continued)

S108290481

Acute: WATERBURY, VT
Ave Amount: Not reported
Ave Amount Code: 01
Chronic: WATERBURY, VT
EHS Chemical: T
Fire: WATERBURY, VT
Gas: Not reported
Liquid: True
Mixture: Not reported
Max Amount: Not reported
Max Amount Code: 01
Max Amt Container: Not reported
Pressure: Not reported
Pure: Not reported
Reactive: Not reported
Solid: Not reported
Trade Secret: Not reported
Days On Site: 365
Last Modified: 4/22/2010

Chemical:
Chem Inv Record ID: CVTR20095LPN5800XEDU
Report Year: 2009
CAS NUMBER: 7727-37-4
State Label Code: VT2009
Entered Chemical Name: NITROGEN
Chem Same As Last Yr: WATERBURY, VT
Acute: WATERBURY, VT
Ave Amount: Not reported
Ave Amount Code: 01
Chronic: WATERBURY, VT
EHS Chemical: Not reported
Fire: WATERBURY, VT
Gas: True
Liquid: Not reported
Mixture: Not reported
Max Amount: Not reported
Max Amount Code: 01
Max Amt Container: Not reported
Pressure: True
Pure: Not reported
Reactive: Not reported
Solid: Not reported
Trade Secret: Not reported
Days On Site: 365
Last Modified: 4/22/2010

Chemical:
Chem Inv Record ID: CVTR20095LPN9800ZVNZ
Report Year: 2009
CAS NUMBER: 7740-37-1
State Label Code: VT2009
Entered Chemical Name: ARGON
Chem Same As Last Yr: WATERBURY, VT
Acute: WATERBURY, VT
Ave Amount: Not reported

Map ID
Direction
Distance
Elevation

MAP FINDINGS

Site

Database(s)

EDR ID Number
EPA ID Number

VT DEPARTMENT OF BGS (Continued)

S108290481

Ave Amount Code: 01
Chronic: WATERBURY, VT
EHS Chemical: Not reported
Fire: WATERBURY, VT
Gas: True
Liquid: Not reported
Mixture: Not reported
Max Amount: Not reported
Max Amount Code: 01
Max Amt Container: Not reported
Pressure: True
Pure: Not reported
Reactive: Not reported
Solid: Not reported
Trade Secret: Not reported
Days On Site: 365
Last Modified: 4/22/2010

Chemical:

Chem Inv Record ID: CVTR20095LPNH6011RWN
Report Year: 2009
CAS NUMBER: 7727-37-9
State Label Code: VT2009
Entered Chemical Name: NITROGEN
Chem Same As Last Yr: WATERBURY, VT
Acute: WATERBURY, VT
Ave Amount: Not reported
Ave Amount Code: 03
Chronic: WATERBURY, VT
EHS Chemical: Not reported
Fire: WATERBURY, VT
Gas: Not reported
Liquid: True
Mixture: Not reported
Max Amount: Not reported
Max Amount Code: 04
Max Amt Container: Not reported
Pressure: True
Pure: Not reported
Reactive: Not reported
Solid: Not reported
Trade Secret: Not reported
Days On Site: 365
Last Modified: 4/22/2010

Location: Micro Bulk Tank 1500 gallon - began 8/2007 outside bldg.
Amount: Not reported
Amount Unit: pounds
Type: Above ground tank
Temperature: Cryogenic conditions
Pressure: Greater than ambient pressure
Last Modified: 4/22/2010

Chemical:

Chem Inv Record ID: CVTR20095LPNM90139SY
Report Year: 2009

Map ID
Direction
Distance
Elevation

MAP FINDINGS

Site

Database(s)

EDR ID Number
EPA ID Number

VT DEPARTMENT OF BGS (Continued)

S108290481

CAS NUMBER: 7440-37-1
State Label Code: VT2009
Entered Chemical Name: ARGON
Chem Same As Last Yr: Greater than ambient pressure
Acute: Greater than ambient pressure
Ave Amount: Not reported
Ave Amount Code: 03
Chronic: Greater than ambient pressure
EHS Chemical: Not reported
Fire: Greater than ambient pressure
Gas: Not reported
Liquid: True
Mixture: Not reported
Max Amount: Not reported
Max Amount Code: 04
Max Amt Container: Not reported
Pressure: True
Pure: Not reported
Reactive: Not reported
Solid: Not reported
Trade Secret: Not reported
Days On Site: 365
Last Modified: 4/22/2010

Location: Micro Bulk Tank 1500 gallon - began 8/2007 outside bldg.
Amount: Not reported
Amount Unit: pounds
Type: Above ground tank
Temperature: Cryogenic conditions
Pressure: Greater than ambient pressure
Last Modified: 4/22/2010

Chemical:
Chem Inv Record ID: CVTR200975DAJH0110XS
Report Year: 2009
CAS NUMBER: 7740-59-7
State Label Code: VT2009
Entered Chemical Name: HELIUM
Chem Same As Last Yr: Greater than ambient pressure
Acute: Greater than ambient pressure
Ave Amount: Not reported
Ave Amount Code: 01
Chronic: Greater than ambient pressure
EHS Chemical: Not reported
Fire: Greater than ambient pressure
Gas: True
Liquid: Not reported
Mixture: Not reported
Max Amount: Not reported
Max Amount Code: 01
Max Amt Container: Not reported
Pressure: True
Pure: Not reported
Reactive: Not reported
Solid: Not reported
Trade Secret: Not reported
Days On Site: 365

Map ID
Direction
Distance
Elevation

MAP FINDINGS

Site

Database(s)

EDR ID Number
EPA ID Number

VT DEPARTMENT OF BGS (Continued)

S108290481

Last Modified: 4/22/2010

Name: VT. DEPARTMENT OF ENVIRONMENTAL CONSERVATION - LABORATORY
Address: 103 SOUTH MAIN STREET
City,State,Zip: WATERBURY, VT
Facility Id: FATR20095LPLQZ002NWH
Facility Country: USA
Failed Validation: Not reported
Report Year: 2009
Tank #: Not reported
Product: Not reported
Capacity: Not reported
Material of Constr: Not reported
Installation Date: Not reported
Facility Notes: Not reported

Chemical:

Chem Inv Record ID: CVTR20095LPMGZ00K517
Report Year: 2009
CAS NUMBER: 75-09-2
State Label Code: VT2009
Entered Chemical Name: METHYLENE CHLORIDE
Chem Same As Last Yr: WATERBURY, VT
Acute: WATERBURY, VT
Ave Amount: Not reported
Ave Amount Code: 01
Chronic: WATERBURY, VT
EHS Chemical: Not reported
Fire: WATERBURY, VT
Gas: Not reported
Liquid: True
Mixture: Not reported
Max Amount: Not reported
Max Amount Code: 02
Max Amt Container: Not reported
Pressure: Not reported
Pure: Not reported
Reactive: Not reported
Solid: Not reported
Trade Secret: Not reported
Days On Site: 365
Last Modified: 4/22/2010

Chemical:

Chem Inv Record ID: CVTR20095LPMM500MRUS
Report Year: 2009
CAS NUMBER: 75-05-8
State Label Code: VT2009
Entered Chemical Name: ACETONITRILE
Chem Same As Last Yr: WATERBURY, VT
Acute: WATERBURY, VT
Ave Amount: Not reported
Ave Amount Code: 01
Chronic: WATERBURY, VT
EHS Chemical: Not reported

Map ID
Direction
Distance
Elevation

MAP FINDINGS

Site

Database(s)

EDR ID Number
EPA ID Number

VT DEPARTMENT OF BGS (Continued)

S108290481

Fire: WATERBURY, VT
Gas: Not reported
Liquid: True
Mixture: Not reported
Max Amount: Not reported
Max Amount Code: 01
Max Amt Container: Not reported
Pressure: Not reported
Pure: Not reported
Reactive: Not reported
Solid: Not reported
Trade Secret: Not reported
Days On Site: 365
Last Modified: 4/22/2010

Chemical:

Chem Inv Record ID: CVTR20095LPMQ500PC7C
Report Year: 2009
CAS NUMBER: 67-64-1
State Label Code: VT2009
Entered Chemical Name: ACETONE
Chem Same As Last Yr: WATERBURY, VT
Acute: WATERBURY, VT
Ave Amount: Not reported
Ave Amount Code: 01
Chronic: WATERBURY, VT
EHS Chemical: Not reported
Fire: WATERBURY, VT
Gas: Not reported
Liquid: True
Mixture: Not reported
Max Amount: Not reported
Max Amount Code: 01
Max Amt Container: Not reported
Pressure: Not reported
Pure: Not reported
Reactive: Not reported
Solid: Not reported
Trade Secret: Not reported
Days On Site: 365
Last Modified: 4/22/2010

Chemical:

Chem Inv Record ID: CVTR20095LPMSY00RT05
Report Year: 2009
CAS NUMBER: 67-56-1
State Label Code: VT2009
Entered Chemical Name: METHANOL
Chem Same As Last Yr: WATERBURY, VT
Acute: WATERBURY, VT
Ave Amount: Not reported
Ave Amount Code: 01
Chronic: WATERBURY, VT
EHS Chemical: Not reported
Fire: WATERBURY, VT
Gas: Not reported

Map ID
Direction
Distance
Elevation

MAP FINDINGS

Site

Database(s)

EDR ID Number
EPA ID Number

VT DEPARTMENT OF BGS (Continued)

S108290481

Liquid: True
Mixture: Not reported
Max Amount: Not reported
Max Amount Code: 01
Max Amt Container: Not reported
Pressure: Not reported
Pure: Not reported
Reactive: Not reported
Solid: Not reported
Trade Secret: Not reported
Days On Site: 365
Last Modified: 4/22/2010

Chemical:

Chem Inv Record ID: CVTR20095LPMV800TS9D
Report Year: 2009
CAS NUMBER: 64-17-5
State Label Code: VT2009
Entered Chemical Name: ETHANOL
Chem Same As Last Yr: WATERBURY, VT
Acute: WATERBURY, VT
Ave Amount: Not reported
Ave Amount Code: 02
Chronic: WATERBURY, VT
EHS Chemical: Not reported
Fire: WATERBURY, VT
Gas: Not reported
Liquid: True
Mixture: Not reported
Max Amount: Not reported
Max Amount Code: 02
Max Amt Container: Not reported
Pressure: Not reported
Pure: Not reported
Reactive: Not reported
Solid: Not reported
Trade Secret: Not reported
Days On Site: 365
Last Modified: 4/22/2010

Chemical:

Chem Inv Record ID: CVTR20095LPN0B00V627
Report Year: 2009
CAS NUMBER: 7697-37-2
State Label Code: VT2009
Entered Chemical Name: NITRIC ACID
Chem Same As Last Yr: WATERBURY, VT
Acute: WATERBURY, VT
Ave Amount: Not reported
Ave Amount Code: 01
Chronic: WATERBURY, VT
EHS Chemical: T
Fire: WATERBURY, VT
Gas: Not reported
Liquid: True
Mixture: Not reported

Map ID
Direction
Distance
Elevation

MAP FINDINGS

Site

Database(s)

EDR ID Number
EPA ID Number

VT DEPARTMENT OF BGS (Continued)

S108290481

Max Amount: Not reported
Max Amount Code: 01
Max Amt Container: Not reported
Pressure: Not reported
Pure: Not reported
Reactive: Not reported
Solid: Not reported
Trade Secret: Not reported
Days On Site: 365
Last Modified: 4/22/2010

Chemical:

Chem Inv Record ID: CVTR20095LPN5800XEDU
Report Year: 2009
CAS NUMBER: 7727-37-4
State Label Code: VT2009
Entered Chemical Name: NITROGEN
Chem Same As Last Yr: WATERBURY, VT
Acute: WATERBURY, VT
Ave Amount: Not reported
Ave Amount Code: 01
Chronic: WATERBURY, VT
EHS Chemical: Not reported
Fire: WATERBURY, VT
Gas: True
Liquid: Not reported
Mixture: Not reported
Max Amount: Not reported
Max Amount Code: 01
Max Amt Container: Not reported
Pressure: True
Pure: Not reported
Reactive: Not reported
Solid: Not reported
Trade Secret: Not reported
Days On Site: 365
Last Modified: 4/22/2010

Chemical:

Chem Inv Record ID: CVTR20095LPN9800ZVNZ
Report Year: 2009
CAS NUMBER: 7740-37-1
State Label Code: VT2009
Entered Chemical Name: ARGON
Chem Same As Last Yr: WATERBURY, VT
Acute: WATERBURY, VT
Ave Amount: Not reported
Ave Amount Code: 01
Chronic: WATERBURY, VT
EHS Chemical: Not reported
Fire: WATERBURY, VT
Gas: True
Liquid: Not reported
Mixture: Not reported
Max Amount: Not reported
Max Amount Code: 01

Map ID
Direction
Distance
Elevation

MAP FINDINGS

Site

Database(s)

EDR ID Number
EPA ID Number

VT DEPARTMENT OF BGS (Continued)

S108290481

Max Amt Container: Not reported
Pressure: True
Pure: Not reported
Reactive: Not reported
Solid: Not reported
Trade Secret: Not reported
Days On Site: 365
Last Modified: 4/22/2010

Chemical:

Chem Inv Record ID: CVTR20095LPNH6011RWN
Report Year: 2009
CAS NUMBER: 7727-37-9
State Label Code: VT2009
Entered Chemical Name: NITROGEN
Chem Same As Last Yr: WATERBURY, VT
Acute: WATERBURY, VT
Ave Amount: Not reported
Ave Amount Code: 03
Chronic: WATERBURY, VT
EHS Chemical: Not reported
Fire: WATERBURY, VT
Gas: Not reported
Liquid: True
Mixture: Not reported
Max Amount: Not reported
Max Amount Code: 04
Max Amt Container: Not reported
Pressure: True
Pure: Not reported
Reactive: Not reported
Solid: Not reported
Trade Secret: Not reported
Days On Site: 365
Last Modified: 4/22/2010

Location: Micro Bulk Tank 1500 gallon - began 8/2007 outside bldg.
Amount: Not reported
Amount Unit: pounds
Type: Above ground tank
Temperature: Cryogenic conditions
Pressure: Greater than ambient pressure
Last Modified: 4/22/2010

Chemical:

Chem Inv Record ID: CVTR20095LPNM90139SY
Report Year: 2009
CAS NUMBER: 7440-37-1
State Label Code: VT2009
Entered Chemical Name: ARGON
Chem Same As Last Yr: Greater than ambient pressure
Acute: Greater than ambient pressure
Ave Amount: Not reported
Ave Amount Code: 03
Chronic: Greater than ambient pressure
EHS Chemical: Not reported

Map ID
Direction
Distance
Elevation

MAP FINDINGS

Site

Database(s)

EDR ID Number
EPA ID Number

VT DEPARTMENT OF BGS (Continued)

S108290481

Fire: Greater than ambient pressure
Gas: Not reported
Liquid: True
Mixture: Not reported
Max Amount: Not reported
Max Amount Code: 04
Max Amt Container: Not reported
Pressure: True
Pure: Not reported
Reactive: Not reported
Solid: Not reported
Trade Secret: Not reported
Days On Site: 365
Last Modified: 4/22/2010

Location: Micro Bulk Tank 1500 gallon - began 8/2007 outside bldg.
Amount: Not reported
Amount Unit: pounds
Type: Above ground tank
Temperature: Cryogenic conditions
Pressure: Greater than ambient pressure
Last Modified: 4/22/2010

Chemical:

Chem Inv Record ID: CVTR200975DAJH0110XS
Report Year: 2009
CAS NUMBER: 7740-59-7
State Label Code: VT2009
Entered Chemical Name: HELIUM
Chem Same As Last Yr: Greater than ambient pressure
Acute: Greater than ambient pressure
Ave Amount: Not reported
Ave Amount Code: 01
Chronic: Greater than ambient pressure
EHS Chemical: Not reported
Fire: Greater than ambient pressure
Gas: True
Liquid: Not reported
Mixture: Not reported
Max Amount: Not reported
Max Amount Code: 01
Max Amt Container: Not reported
Pressure: True
Pure: Not reported
Reactive: Not reported
Solid: Not reported
Trade Secret: Not reported
Days On Site: 365
Last Modified: 4/22/2010

Name: VT. DEPARTMENT OF ENVIRONMENTAL CONSERVATION - LABORATORY
Address: 103 SOUTH MAIN STREET
City,State,Zip: WATERBURY, VT
Facility Id: FATR20095LPLQZ002NWH
Facility Country: USA
Failed Validation: Not reported

Map ID
Direction
Distance
Elevation

MAP FINDINGS

Site

Database(s)

EDR ID Number
EPA ID Number

VT DEPARTMENT OF BGS (Continued)

S108290481

Report Year: 2009
Tank #: Not reported
Product: Not reported
Capacity: Not reported
Material of Constr: Not reported
Installation Date: Not reported
Facility Notes: Not reported

Chemical:

Chem Inv Record ID: CVTR20095LPMGZ00K517
Report Year: 2009
CAS NUMBER: 75-09-2
State Label Code: VT2009
Entered Chemical Name: METHYLENE CHLORIDE
Chem Same As Last Yr: WATERBURY, VT
Acute: WATERBURY, VT
Ave Amount: Not reported
Ave Amount Code: 01
Chronic: WATERBURY, VT
EHS Chemical: Not reported
Fire: WATERBURY, VT
Gas: Not reported
Liquid: True
Mixture: Not reported
Max Amount: Not reported
Max Amount Code: 02
Max Amt Container: Not reported
Pressure: Not reported
Pure: Not reported
Reactive: Not reported
Solid: Not reported
Trade Secret: Not reported
Days On Site: 365
Last Modified: 4/22/2010

Chemical:

Chem Inv Record ID: CVTR20095LPMM500MRUS
Report Year: 2009
CAS NUMBER: 75-05-8
State Label Code: VT2009
Entered Chemical Name: ACETONITRILE
Chem Same As Last Yr: WATERBURY, VT
Acute: WATERBURY, VT
Ave Amount: Not reported
Ave Amount Code: 01
Chronic: WATERBURY, VT
EHS Chemical: Not reported
Fire: WATERBURY, VT
Gas: Not reported
Liquid: True
Mixture: Not reported
Max Amount: Not reported
Max Amount Code: 01
Max Amt Container: Not reported
Pressure: Not reported
Pure: Not reported

Map ID
Direction
Distance
Elevation

MAP FINDINGS

Site

Database(s)

EDR ID Number
EPA ID Number

VT DEPARTMENT OF BGS (Continued)

S108290481

Reactive: Not reported
Solid: Not reported
Trade Secret: Not reported
Days On Site: 365
Last Modified: 4/22/2010

Chemical:

Chem Inv Record ID: CVTR20095LPMQ500PC7C
Report Year: 2009
CAS NUMBER: 67-64-1
State Label Code: VT2009
Entered Chemical Name: ACETONE
Chem Same As Last Yr: WATERBURY, VT
Acute: WATERBURY, VT
Ave Amount: Not reported
Ave Amount Code: 01
Chronic: WATERBURY, VT
EHS Chemical: Not reported
Fire: WATERBURY, VT
Gas: Not reported
Liquid: True
Mixture: Not reported
Max Amount: Not reported
Max Amount Code: 01
Max Amt Container: Not reported
Pressure: Not reported
Pure: Not reported
Reactive: Not reported
Solid: Not reported
Trade Secret: Not reported
Days On Site: 365
Last Modified: 4/22/2010

Chemical:

Chem Inv Record ID: CVTR20095LPMSY00RT05
Report Year: 2009
CAS NUMBER: 67-56-1
State Label Code: VT2009
Entered Chemical Name: METHANOL
Chem Same As Last Yr: WATERBURY, VT
Acute: WATERBURY, VT
Ave Amount: Not reported
Ave Amount Code: 01
Chronic: WATERBURY, VT
EHS Chemical: Not reported
Fire: WATERBURY, VT
Gas: Not reported
Liquid: True
Mixture: Not reported
Max Amount: Not reported
Max Amount Code: 01
Max Amt Container: Not reported
Pressure: Not reported
Pure: Not reported
Reactive: Not reported
Solid: Not reported

Map ID
Direction
Distance
Elevation

MAP FINDINGS

Site

Database(s)

EDR ID Number
EPA ID Number

VT DEPARTMENT OF BGS (Continued)

S108290481

Trade Secret: Not reported
Days On Site: 365
Last Modified: 4/22/2010

Chemical:

Chem Inv Record ID: CVTR20095LPMV800TS9D
Report Year: 2009
CAS NUMBER: 64-17-5
State Label Code: VT2009
Entered Chemical Name: ETHANOL
Chem Same As Last Yr: WATERBURY, VT
Acute: WATERBURY, VT
Ave Amount: Not reported
Ave Amount Code: 02
Chronic: WATERBURY, VT
EHS Chemical: Not reported
Fire: WATERBURY, VT
Gas: Not reported
Liquid: True
Mixture: Not reported
Max Amount: Not reported
Max Amount Code: 02
Max Amt Container: Not reported
Pressure: Not reported
Pure: Not reported
Reactive: Not reported
Solid: Not reported
Trade Secret: Not reported
Days On Site: 365
Last Modified: 4/22/2010

Chemical:

Chem Inv Record ID: CVTR20095LPN0B00V627
Report Year: 2009
CAS NUMBER: 7697-37-2
State Label Code: VT2009
Entered Chemical Name: NITRIC ACID
Chem Same As Last Yr: WATERBURY, VT
Acute: WATERBURY, VT
Ave Amount: Not reported
Ave Amount Code: 01
Chronic: WATERBURY, VT
EHS Chemical: T
Fire: WATERBURY, VT
Gas: Not reported
Liquid: True
Mixture: Not reported
Max Amount: Not reported
Max Amount Code: 01
Max Amt Container: Not reported
Pressure: Not reported
Pure: Not reported
Reactive: Not reported
Solid: Not reported
Trade Secret: Not reported
Days On Site: 365

Map ID
Direction
Distance
Elevation

MAP FINDINGS

Site

Database(s)

EDR ID Number
EPA ID Number

VT DEPARTMENT OF BGS (Continued)

S108290481

Last Modified: 4/22/2010

Chemical:

Chem Inv Record ID: CVTR20095LPN5800XEDU
Report Year: 2009
CAS NUMBER: 7727-37-4
State Label Code: VT2009
Entered Chemical Name: NITROGEN
Chem Same As Last Yr: WATERBURY, VT
Acute: WATERBURY, VT
Ave Amount: Not reported
Ave Amount Code: 01
Chronic: WATERBURY, VT
EHS Chemical: Not reported
Fire: WATERBURY, VT
Gas: True
Liquid: Not reported
Mixture: Not reported
Max Amount: Not reported
Max Amount Code: 01
Max Amt Container: Not reported
Pressure: True
Pure: Not reported
Reactive: Not reported
Solid: Not reported
Trade Secret: Not reported
Days On Site: 365
Last Modified: 4/22/2010

Chemical:

Chem Inv Record ID: CVTR20095LPN9800ZVNZ
Report Year: 2009
CAS NUMBER: 7740-37-1
State Label Code: VT2009
Entered Chemical Name: ARGON
Chem Same As Last Yr: WATERBURY, VT
Acute: WATERBURY, VT
Ave Amount: Not reported
Ave Amount Code: 01
Chronic: WATERBURY, VT
EHS Chemical: Not reported
Fire: WATERBURY, VT
Gas: True
Liquid: Not reported
Mixture: Not reported
Max Amount: Not reported
Max Amount Code: 01
Max Amt Container: Not reported
Pressure: True
Pure: Not reported
Reactive: Not reported
Solid: Not reported
Trade Secret: Not reported
Days On Site: 365
Last Modified: 4/22/2010

Map ID
Direction
Distance
Elevation

MAP FINDINGS

Site

Database(s)

EDR ID Number
EPA ID Number

VT DEPARTMENT OF BGS (Continued)

S108290481

Chemical:

Chem Inv Record ID: CVTR20095LPNH6011RWN
Report Year: 2009
CAS NUMBER: 7727-37-9
State Label Code: VT2009
Entered Chemical Name: NITROGEN
Chem Same As Last Yr: WATERBURY, VT
Acute: WATERBURY, VT
Ave Amount: Not reported
Ave Amount Code: 03
Chronic: WATERBURY, VT
EHS Chemical: Not reported
Fire: WATERBURY, VT
Gas: Not reported
Liquid: True
Mixture: Not reported
Max Amount: Not reported
Max Amount Code: 04
Max Amt Container: Not reported
Pressure: True
Pure: Not reported
Reactive: Not reported
Solid: Not reported
Trade Secret: Not reported
Days On Site: 365
Last Modified: 4/22/2010

Location: Micro Bulk Tank 1500 gallon - began 8/2007 outside bldg.
Amount: Not reported
Amount Unit: pounds
Type: Above ground tank
Temperature: Cryogenic conditions
Pressure: Greater than ambient pressure
Last Modified: 4/22/2010

Chemical:

Chem Inv Record ID: CVTR20095LPNM90139SY
Report Year: 2009
CAS NUMBER: 7440-37-1
State Label Code: VT2009
Entered Chemical Name: ARGON
Chem Same As Last Yr: Greater than ambient pressure
Acute: Greater than ambient pressure
Ave Amount: Not reported
Ave Amount Code: 03
Chronic: Greater than ambient pressure
EHS Chemical: Not reported
Fire: Greater than ambient pressure
Gas: Not reported
Liquid: True
Mixture: Not reported
Max Amount: Not reported
Max Amount Code: 04
Max Amt Container: Not reported
Pressure: True
Pure: Not reported

Map ID
Direction
Distance
Elevation

MAP FINDINGS

Site

Database(s)

EDR ID Number
EPA ID Number

VT DEPARTMENT OF BGS (Continued)

S108290481

Reactive: Not reported
Solid: Not reported
Trade Secret: Not reported
Days On Site: 365
Last Modified: 4/22/2010

Location: Micro Bulk Tank 1500 gallon - began 8/2007 outside bldg.
Amount: Not reported
Amount Unit: pounds
Type: Above ground tank
Temperature: Cryogenic conditions
Pressure: Greater than ambient pressure
Last Modified: 4/22/2010

Chemical:
Chem Inv Record ID: CVTR200975DAJH0110XS
Report Year: 2009
CAS NUMBER: 7740-59-7
State Label Code: VT2009
Entered Chemical Name: HELIUM
Chem Same As Last Yr: Greater than ambient pressure
Acute: Greater than ambient pressure
Ave Amount: Not reported
Ave Amount Code: 01
Chronic: Greater than ambient pressure
EHS Chemical: Not reported
Fire: Greater than ambient pressure
Gas: True
Liquid: Not reported
Mixture: Not reported
Max Amount: Not reported
Max Amount Code: 01
Max Amt Container: Not reported
Pressure: True
Pure: Not reported
Reactive: Not reported
Solid: Not reported
Trade Secret: Not reported
Days On Site: 365
Last Modified: 4/22/2010

Name: VT. DEPARTMENT OF ENVIRONMENTAL CONSERVATION - LABORATORY
Address: 103 SOUTH MAIN STREET
City,State,Zip: WATERBURY, VT
Facility Id: FATR20095LPLQZ002NWH
Facility Country: USA
Failed Validation: Not reported
Report Year: 2009
Tank #: Not reported
Product: Not reported
Capacity: Not reported
Material of Constr: Not reported
Installation Date: Not reported
Facility Notes: Not reported

Map ID
Direction
Distance
Elevation

MAP FINDINGS

Site

Database(s)

EDR ID Number
EPA ID Number

VT DEPARTMENT OF BGS (Continued)

S108290481

Chemical:

Chem Inv Record ID: CVTR20095LPMGZ00K517
Report Year: 2009
CAS NUMBER: 75-09-2
State Label Code: VT2009
Entered Chemical Name: METHYLENE CHLORIDE
Chem Same As Last Yr: WATERBURY, VT
Acute: WATERBURY, VT
Ave Amount: Not reported
Ave Amount Code: 01
Chronic: WATERBURY, VT
EHS Chemical: Not reported
Fire: WATERBURY, VT
Gas: Not reported
Liquid: True
Mixture: Not reported
Max Amount: Not reported
Max Amount Code: 02
Max Amt Container: Not reported
Pressure: Not reported
Pure: Not reported
Reactive: Not reported
Solid: Not reported
Trade Secret: Not reported
Days On Site: 365
Last Modified: 4/22/2010

Chemical:

Chem Inv Record ID: CVTR20095LPMM500MRUS
Report Year: 2009
CAS NUMBER: 75-05-8
State Label Code: VT2009
Entered Chemical Name: ACETONITRILE
Chem Same As Last Yr: WATERBURY, VT
Acute: WATERBURY, VT
Ave Amount: Not reported
Ave Amount Code: 01
Chronic: WATERBURY, VT
EHS Chemical: Not reported
Fire: WATERBURY, VT
Gas: Not reported
Liquid: True
Mixture: Not reported
Max Amount: Not reported
Max Amount Code: 01
Max Amt Container: Not reported
Pressure: Not reported
Pure: Not reported
Reactive: Not reported
Solid: Not reported
Trade Secret: Not reported
Days On Site: 365
Last Modified: 4/22/2010

Chemical:

Chem Inv Record ID: CVTR20095LPMQ500PC7C

Map ID
Direction
Distance
Elevation

MAP FINDINGS

Site

Database(s)

EDR ID Number
EPA ID Number

VT DEPARTMENT OF BGS (Continued)

S108290481

Report Year: 2009
CAS NUMBER: 67-64-1
State Label Code: VT2009
Entered Chemical Name: ACETONE
Chem Same As Last Yr: WATERBURY, VT
Acute: WATERBURY, VT
Ave Amount: Not reported
Ave Amount Code: 01
Chronic: WATERBURY, VT
EHS Chemical: Not reported
Fire: WATERBURY, VT
Gas: Not reported
Liquid: True
Mixture: Not reported
Max Amount: Not reported
Max Amount Code: 01
Max Amt Container: Not reported
Pressure: Not reported
Pure: Not reported
Reactive: Not reported
Solid: Not reported
Trade Secret: Not reported
Days On Site: 365
Last Modified: 4/22/2010

Chemical:

Chem Inv Record ID: CVTR20095LPMSY00RT05
Report Year: 2009
CAS NUMBER: 67-56-1
State Label Code: VT2009
Entered Chemical Name: METHANOL
Chem Same As Last Yr: WATERBURY, VT
Acute: WATERBURY, VT
Ave Amount: Not reported
Ave Amount Code: 01
Chronic: WATERBURY, VT
EHS Chemical: Not reported
Fire: WATERBURY, VT
Gas: Not reported
Liquid: True
Mixture: Not reported
Max Amount: Not reported
Max Amount Code: 01
Max Amt Container: Not reported
Pressure: Not reported
Pure: Not reported
Reactive: Not reported
Solid: Not reported
Trade Secret: Not reported
Days On Site: 365
Last Modified: 4/22/2010

Chemical:

Chem Inv Record ID: CVTR20095LPMV800TS9D
Report Year: 2009
CAS NUMBER: 64-17-5

Map ID
Direction
Distance
Elevation

MAP FINDINGS

Site

Database(s)

EDR ID Number
EPA ID Number

VT DEPARTMENT OF BGS (Continued)

S108290481

State Label Code: VT2009
Entered Chemical Name: ETHANOL
Chem Same As Last Yr: WATERBURY, VT
Acute: WATERBURY, VT
Ave Amount: Not reported
Ave Amount Code: 02
Chronic: WATERBURY, VT
EHS Chemical: Not reported
Fire: WATERBURY, VT
Gas: Not reported
Liquid: True
Mixture: Not reported
Max Amount: Not reported
Max Amount Code: 02
Max Amt Container: Not reported
Pressure: Not reported
Pure: Not reported
Reactive: Not reported
Solid: Not reported
Trade Secret: Not reported
Days On Site: 365
Last Modified: 4/22/2010

Chemical:

Chem Inv Record ID: CVTR20095LPN0B00V627
Report Year: 2009
CAS NUMBER: 7697-37-2
State Label Code: VT2009
Entered Chemical Name: NITRIC ACID
Chem Same As Last Yr: WATERBURY, VT
Acute: WATERBURY, VT
Ave Amount: Not reported
Ave Amount Code: 01
Chronic: WATERBURY, VT
EHS Chemical: T
Fire: WATERBURY, VT
Gas: Not reported
Liquid: True
Mixture: Not reported
Max Amount: Not reported
Max Amount Code: 01
Max Amt Container: Not reported
Pressure: Not reported
Pure: Not reported
Reactive: Not reported
Solid: Not reported
Trade Secret: Not reported
Days On Site: 365
Last Modified: 4/22/2010

Chemical:

Chem Inv Record ID: CVTR20095LPN5800XEDU
Report Year: 2009
CAS NUMBER: 7727-37-4
State Label Code: VT2009
Entered Chemical Name: NITROGEN

Map ID
Direction
Distance
Elevation

MAP FINDINGS

Site

Database(s)

EDR ID Number
EPA ID Number

VT DEPARTMENT OF BGS (Continued)

S108290481

Chem Same As Last Yr: WATERBURY, VT
Acute: WATERBURY, VT
Ave Amount: Not reported
Ave Amount Code: 01
Chronic: WATERBURY, VT
EHS Chemical: Not reported
Fire: WATERBURY, VT
Gas: True
Liquid: Not reported
Mixture: Not reported
Max Amount: Not reported
Max Amount Code: 01
Max Amt Container: Not reported
Pressure: True
Pure: Not reported
Reactive: Not reported
Solid: Not reported
Trade Secret: Not reported
Days On Site: 365
Last Modified: 4/22/2010

Chemical:

Chem Inv Record ID: CVTR20095LPN9800ZVNZ
Report Year: 2009
CAS NUMBER: 7740-37-1
State Label Code: VT2009
Entered Chemical Name: ARGON
Chem Same As Last Yr: WATERBURY, VT
Acute: WATERBURY, VT
Ave Amount: Not reported
Ave Amount Code: 01
Chronic: WATERBURY, VT
EHS Chemical: Not reported
Fire: WATERBURY, VT
Gas: True
Liquid: Not reported
Mixture: Not reported
Max Amount: Not reported
Max Amount Code: 01
Max Amt Container: Not reported
Pressure: True
Pure: Not reported
Reactive: Not reported
Solid: Not reported
Trade Secret: Not reported
Days On Site: 365
Last Modified: 4/22/2010

Chemical:

Chem Inv Record ID: CVTR20095LPNH6011RWN
Report Year: 2009
CAS NUMBER: 7727-37-9
State Label Code: VT2009
Entered Chemical Name: NITROGEN
Chem Same As Last Yr: WATERBURY, VT
Acute: WATERBURY, VT

Map ID
Direction
Distance
Elevation

MAP FINDINGS

Site

Database(s)

EDR ID Number
EPA ID Number

VT DEPARTMENT OF BGS (Continued)

S108290481

Ave Amount: Not reported
Ave Amount Code: 03
Chronic: WATERBURY, VT
EHS Chemical: Not reported
Fire: WATERBURY, VT
Gas: Not reported
Liquid: True
Mixture: Not reported
Max Amount: Not reported
Max Amount Code: 04
Max Amt Container: Not reported
Pressure: True
Pure: Not reported
Reactive: Not reported
Solid: Not reported
Trade Secret: Not reported
Days On Site: 365
Last Modified: 4/22/2010

Location: Micro Bulk Tank 1500 gallon - began 8/2007 outside bldg.
Amount: Not reported
Amount Unit: pounds
Type: Above ground tank
Temperature: Cryogenic conditions
Pressure: Greater than ambient pressure
Last Modified: 4/22/2010

Chemical:
Chem Inv Record ID: CVTR20095LPNM90139SY
Report Year: 2009
CAS NUMBER: 7440-37-1
State Label Code: VT2009
Entered Chemical Name: ARGON
Chem Same As Last Yr: Greater than ambient pressure
Acute: Greater than ambient pressure
Ave Amount: Not reported
Ave Amount Code: 03
Chronic: Greater than ambient pressure
EHS Chemical: Not reported
Fire: Greater than ambient pressure
Gas: Not reported
Liquid: True
Mixture: Not reported
Max Amount: Not reported
Max Amount Code: 04
Max Amt Container: Not reported
Pressure: True
Pure: Not reported
Reactive: Not reported
Solid: Not reported
Trade Secret: Not reported
Days On Site: 365
Last Modified: 4/22/2010

Location: Micro Bulk Tank 1500 gallon - began 8/2007 outside bldg.
Amount: Not reported
Amount Unit: pounds

Map ID
Direction
Distance
Elevation

MAP FINDINGS

Site

Database(s)

EDR ID Number
EPA ID Number

VT DEPARTMENT OF BGS (Continued)

S108290481

Type: Above ground tank
Temperature: Cryogenic conditions
Pressure: Greater than ambient pressure
Last Modified: 4/22/2010

Chemical:

Chem Inv Record ID: CVTR200975DAJH0110XS
Report Year: 2009
CAS NUMBER: 7740-59-7
State Label Code: VT2009
Entered Chemical Name: HELIUM
Chem Same As Last Yr: Greater than ambient pressure
Acute: Greater than ambient pressure
Ave Amount: Not reported
Ave Amount Code: 01
Chronic: Greater than ambient pressure
EHS Chemical: Not reported
Fire: Greater than ambient pressure
Gas: True
Liquid: Not reported
Mixture: Not reported
Max Amount: Not reported
Max Amount Code: 01
Max Amt Container: Not reported
Pressure: True
Pure: Not reported
Reactive: Not reported
Solid: Not reported
Trade Secret: Not reported
Days On Site: 365
Last Modified: 4/22/2010

Name: VT. DEPARTMENT OF ENVIRONMENTAL CONSERVATION - LABORATORY
Address: 103 SOUTH MAIN STREET
City,State,Zip: WATERBURY, VT
Facility Id: FATR20095LPLQZ002NWH
Facility Country: USA
Failed Validation: Not reported
Report Year: 2009
Tank #: Not reported
Product: Not reported
Capacity: Not reported
Material of Constr: Not reported
Installation Date: Not reported
Facility Notes: Not reported

Chemical:

Chem Inv Record ID: CVTR20095LPMGZ00K517
Report Year: 2009
CAS NUMBER: 75-09-2
State Label Code: VT2009
Entered Chemical Name: METHYLENE CHLORIDE
Chem Same As Last Yr: WATERBURY, VT
Acute: WATERBURY, VT
Ave Amount: Not reported

Map ID
Direction
Distance
Elevation

MAP FINDINGS

Site

Database(s)

EDR ID Number
EPA ID Number

VT DEPARTMENT OF BGS (Continued)

S108290481

Ave Amount Code: 01
Chronic: WATERBURY, VT
EHS Chemical: Not reported
Fire: WATERBURY, VT
Gas: Not reported
Liquid: True
Mixture: Not reported
Max Amount: Not reported
Max Amount Code: 02
Max Amt Container: Not reported
Pressure: Not reported
Pure: Not reported
Reactive: Not reported
Solid: Not reported
Trade Secret: Not reported
Days On Site: 365
Last Modified: 4/22/2010

Chemical:

Chem Inv Record ID: CVTR20095LPMM500MRUS
Report Year: 2009
CAS NUMBER: 75-05-8
State Label Code: VT2009
Entered Chemical Name: ACETONITRILE
Chem Same As Last Yr: WATERBURY, VT
Acute: WATERBURY, VT
Ave Amount: Not reported
Ave Amount Code: 01
Chronic: WATERBURY, VT
EHS Chemical: Not reported
Fire: WATERBURY, VT
Gas: Not reported
Liquid: True
Mixture: Not reported
Max Amount: Not reported
Max Amount Code: 01
Max Amt Container: Not reported
Pressure: Not reported
Pure: Not reported
Reactive: Not reported
Solid: Not reported
Trade Secret: Not reported
Days On Site: 365
Last Modified: 4/22/2010

Chemical:

Chem Inv Record ID: CVTR20095LPMQ500PC7C
Report Year: 2009
CAS NUMBER: 67-64-1
State Label Code: VT2009
Entered Chemical Name: ACETONE
Chem Same As Last Yr: WATERBURY, VT
Acute: WATERBURY, VT
Ave Amount: Not reported
Ave Amount Code: 01
Chronic: WATERBURY, VT

Map ID
Direction
Distance
Elevation

MAP FINDINGS

Site

Database(s)

EDR ID Number
EPA ID Number

VT DEPARTMENT OF BGS (Continued)

S108290481

EHS Chemical: Not reported
Fire: WATERBURY, VT
Gas: Not reported
Liquid: True
Mixture: Not reported
Max Amount: Not reported
Max Amount Code: 01
Max Amt Container: Not reported
Pressure: Not reported
Pure: Not reported
Reactive: Not reported
Solid: Not reported
Trade Secret: Not reported
Days On Site: 365
Last Modified: 4/22/2010

Chemical:

Chem Inv Record ID: CVTR20095LPMSY00RT05
Report Year: 2009
CAS NUMBER: 67-56-1
State Label Code: VT2009
Entered Chemical Name: METHANOL
Chem Same As Last Yr: WATERBURY, VT
Acute: WATERBURY, VT
Ave Amount: Not reported
Ave Amount Code: 01
Chronic: WATERBURY, VT
EHS Chemical: Not reported
Fire: WATERBURY, VT
Gas: Not reported
Liquid: True
Mixture: Not reported
Max Amount: Not reported
Max Amount Code: 01
Max Amt Container: Not reported
Pressure: Not reported
Pure: Not reported
Reactive: Not reported
Solid: Not reported
Trade Secret: Not reported
Days On Site: 365
Last Modified: 4/22/2010

Chemical:

Chem Inv Record ID: CVTR20095LPMV800TS9D
Report Year: 2009
CAS NUMBER: 64-17-5
State Label Code: VT2009
Entered Chemical Name: ETHANOL
Chem Same As Last Yr: WATERBURY, VT
Acute: WATERBURY, VT
Ave Amount: Not reported
Ave Amount Code: 02
Chronic: WATERBURY, VT
EHS Chemical: Not reported
Fire: WATERBURY, VT

Map ID
Direction
Distance
Elevation

MAP FINDINGS

Site

Database(s)

EDR ID Number
EPA ID Number

VT DEPARTMENT OF BGS (Continued)

S108290481

Gas: Not reported
Liquid: True
Mixture: Not reported
Max Amount: Not reported
Max Amount Code: 02
Max Amt Container: Not reported
Pressure: Not reported
Pure: Not reported
Reactive: Not reported
Solid: Not reported
Trade Secret: Not reported
Days On Site: 365
Last Modified: 4/22/2010

Chemical:

Chem Inv Record ID: CVTR20095LPN0B00V627
Report Year: 2009
CAS NUMBER: 7697-37-2
State Label Code: VT2009
Entered Chemical Name: NITRIC ACID
Chem Same As Last Yr: WATERBURY, VT
Acute: WATERBURY, VT
Ave Amount: Not reported
Ave Amount Code: 01
Chronic: WATERBURY, VT
EHS Chemical: T
Fire: WATERBURY, VT
Gas: Not reported
Liquid: True
Mixture: Not reported
Max Amount: Not reported
Max Amount Code: 01
Max Amt Container: Not reported
Pressure: Not reported
Pure: Not reported
Reactive: Not reported
Solid: Not reported
Trade Secret: Not reported
Days On Site: 365
Last Modified: 4/22/2010

Chemical:

Chem Inv Record ID: CVTR20095LPN5800XEDU
Report Year: 2009
CAS NUMBER: 7727-37-4
State Label Code: VT2009
Entered Chemical Name: NITROGEN
Chem Same As Last Yr: WATERBURY, VT
Acute: WATERBURY, VT
Ave Amount: Not reported
Ave Amount Code: 01
Chronic: WATERBURY, VT
EHS Chemical: Not reported
Fire: WATERBURY, VT
Gas: True
Liquid: Not reported

Map ID
Direction
Distance
Elevation

MAP FINDINGS

Site

Database(s)

EDR ID Number
EPA ID Number

VT DEPARTMENT OF BGS (Continued)

S108290481

Mixture: Not reported
Max Amount: Not reported
Max Amount Code: 01
Max Amt Container: Not reported
Pressure: True
Pure: Not reported
Reactive: Not reported
Solid: Not reported
Trade Secret: Not reported
Days On Site: 365
Last Modified: 4/22/2010

Chemical:

Chem Inv Record ID: CVTR20095LPN9800ZVNZ
Report Year: 2009
CAS NUMBER: 7740-37-1
State Label Code: VT2009
Entered Chemical Name: ARGON
Chem Same As Last Yr: WATERBURY, VT
Acute: WATERBURY, VT
Ave Amount: Not reported
Ave Amount Code: 01
Chronic: WATERBURY, VT
EHS Chemical: Not reported
Fire: WATERBURY, VT
Gas: True
Liquid: Not reported
Mixture: Not reported
Max Amount: Not reported
Max Amount Code: 01
Max Amt Container: Not reported
Pressure: True
Pure: Not reported
Reactive: Not reported
Solid: Not reported
Trade Secret: Not reported
Days On Site: 365
Last Modified: 4/22/2010

Chemical:

Chem Inv Record ID: CVTR20095LPNH6011RWN
Report Year: 2009
CAS NUMBER: 7727-37-9
State Label Code: VT2009
Entered Chemical Name: NITROGEN
Chem Same As Last Yr: WATERBURY, VT
Acute: WATERBURY, VT
Ave Amount: Not reported
Ave Amount Code: 03
Chronic: WATERBURY, VT
EHS Chemical: Not reported
Fire: WATERBURY, VT
Gas: Not reported
Liquid: True
Mixture: Not reported
Max Amount: Not reported

Map ID
Direction
Distance
Elevation

MAP FINDINGS

Site

Database(s)

EDR ID Number
EPA ID Number

VT DEPARTMENT OF BGS (Continued)

S108290481

Max Amount Code: 04
Max Amt Container: Not reported
Pressure: True
Pure: Not reported
Reactive: Not reported
Solid: Not reported
Trade Secret: Not reported
Days On Site: 365
Last Modified: 4/22/2010

Location: Micro Bulk Tank 1500 gallon - began 8/2007 outside bldg.
Amount: Not reported
Amount Unit: pounds
Type: Above ground tank
Temperature: Cryogenic conditions
Pressure: Greater than ambient pressure
Last Modified: 4/22/2010

Chemical:
Chem Inv Record ID: CVTR20095LPNM90139SY
Report Year: 2009
CAS NUMBER: 7440-37-1
State Label Code: VT2009
Entered Chemical Name: ARGON
Chem Same As Last Yr: Greater than ambient pressure
Acute: Greater than ambient pressure
Ave Amount: Not reported
Ave Amount Code: 03
Chronic: Greater than ambient pressure
EHS Chemical: Not reported
Fire: Greater than ambient pressure
Gas: Not reported
Liquid: True
Mixture: Not reported
Max Amount: Not reported
Max Amount Code: 04
Max Amt Container: Not reported
Pressure: True
Pure: Not reported
Reactive: Not reported
Solid: Not reported
Trade Secret: Not reported
Days On Site: 365
Last Modified: 4/22/2010

Location: Micro Bulk Tank 1500 gallon - began 8/2007 outside bldg.
Amount: Not reported
Amount Unit: pounds
Type: Above ground tank
Temperature: Cryogenic conditions
Pressure: Greater than ambient pressure
Last Modified: 4/22/2010

Chemical:
Chem Inv Record ID: CVTR200975DAJH0110XS
Report Year: 2009

Map ID
Direction
Distance
Elevation

MAP FINDINGS

Site

Database(s)

EDR ID Number
EPA ID Number

VT DEPARTMENT OF BGS (Continued)

S108290481

CAS NUMBER: 7740-59-7
State Label Code: VT2009
Entered Chemical Name: HELIUM
Chem Same As Last Yr: Greater than ambient pressure
Acute: Greater than ambient pressure
Ave Amount: Not reported
Ave Amount Code: 01
Chronic: Greater than ambient pressure
EHS Chemical: Not reported
Fire: Greater than ambient pressure
Gas: True
Liquid: Not reported
Mixture: Not reported
Max Amount: Not reported
Max Amount Code: 01
Max Amt Container: Not reported
Pressure: True
Pure: Not reported
Reactive: Not reported
Solid: Not reported
Trade Secret: Not reported
Days On Site: 365
Last Modified: 4/22/2010

Name: VT. DEPARTMENT OF ENVIRONMENTAL CONSERVATION - LABORATORY
Address: 103 SOUTH MAIN STREET
City,State,Zip: WATERBURY, VT
Facility Id: FATR20095LPLQZ002NWH
Facility Country: USA
Failed Validation: Not reported
Report Year: 2009
Tank #: Not reported
Product: Not reported
Capacity: Not reported
Material of Constr: Not reported
Installation Date: Not reported
Facility Notes: Not reported

Chemical:
Chem Inv Record ID: CVTR20095LPMGZ00K517
Report Year: 2009
CAS NUMBER: 75-09-2
State Label Code: VT2009
Entered Chemical Name: METHYLENE CHLORIDE
Chem Same As Last Yr: WATERBURY, VT
Acute: WATERBURY, VT
Ave Amount: Not reported
Ave Amount Code: 01
Chronic: WATERBURY, VT
EHS Chemical: Not reported
Fire: WATERBURY, VT
Gas: Not reported
Liquid: True
Mixture: Not reported
Max Amount: Not reported
Max Amount Code: 02

Map ID
Direction
Distance
Elevation

MAP FINDINGS

Site

Database(s)

EDR ID Number
EPA ID Number

VT DEPARTMENT OF BGS (Continued)

S108290481

Max Amt Container: Not reported
Pressure: Not reported
Pure: Not reported
Reactive: Not reported
Solid: Not reported
Trade Secret: Not reported
Days On Site: 365
Last Modified: 4/22/2010

Chemical:

Chem Inv Record ID: CVTR20095LPMM500MRUS
Report Year: 2009
CAS NUMBER: 75-05-8
State Label Code: VT2009
Entered Chemical Name: ACETONITRILE
Chem Same As Last Yr: WATERBURY, VT
Acute: WATERBURY, VT
Ave Amount: Not reported
Ave Amount Code: 01
Chronic: WATERBURY, VT
EHS Chemical: Not reported
Fire: WATERBURY, VT
Gas: Not reported
Liquid: True
Mixture: Not reported
Max Amount: Not reported
Max Amount Code: 01
Max Amt Container: Not reported
Pressure: Not reported
Pure: Not reported
Reactive: Not reported
Solid: Not reported
Trade Secret: Not reported
Days On Site: 365
Last Modified: 4/22/2010

Chemical:

Chem Inv Record ID: CVTR20095LPMQ500PC7C
Report Year: 2009
CAS NUMBER: 67-64-1
State Label Code: VT2009
Entered Chemical Name: ACETONE
Chem Same As Last Yr: WATERBURY, VT
Acute: WATERBURY, VT
Ave Amount: Not reported
Ave Amount Code: 01
Chronic: WATERBURY, VT
EHS Chemical: Not reported
Fire: WATERBURY, VT
Gas: Not reported
Liquid: True
Mixture: Not reported
Max Amount: Not reported
Max Amount Code: 01
Max Amt Container: Not reported
Pressure: Not reported

Map ID
Direction
Distance
Elevation

MAP FINDINGS

Site

Database(s)

EDR ID Number
EPA ID Number

VT DEPARTMENT OF BGS (Continued)

S108290481

Pure: Not reported
Reactive: Not reported
Solid: Not reported
Trade Secret: Not reported
Days On Site: 365
Last Modified: 4/22/2010

Chemical:

Chem Inv Record ID: CVTR20095LPMSY00RT05
Report Year: 2009
CAS NUMBER: 67-56-1
State Label Code: VT2009
Entered Chemical Name: METHANOL
Chem Same As Last Yr: WATERBURY, VT
Acute: WATERBURY, VT
Ave Amount: Not reported
Ave Amount Code: 01
Chronic: WATERBURY, VT
EHS Chemical: Not reported
Fire: WATERBURY, VT
Gas: Not reported
Liquid: True
Mixture: Not reported
Max Amount: Not reported
Max Amount Code: 01
Max Amt Container: Not reported
Pressure: Not reported
Pure: Not reported
Reactive: Not reported
Solid: Not reported
Trade Secret: Not reported
Days On Site: 365
Last Modified: 4/22/2010

Chemical:

Chem Inv Record ID: CVTR20095LPMV800TS9D
Report Year: 2009
CAS NUMBER: 64-17-5
State Label Code: VT2009
Entered Chemical Name: ETHANOL
Chem Same As Last Yr: WATERBURY, VT
Acute: WATERBURY, VT
Ave Amount: Not reported
Ave Amount Code: 02
Chronic: WATERBURY, VT
EHS Chemical: Not reported
Fire: WATERBURY, VT
Gas: Not reported
Liquid: True
Mixture: Not reported
Max Amount: Not reported
Max Amount Code: 02
Max Amt Container: Not reported
Pressure: Not reported
Pure: Not reported
Reactive: Not reported

Map ID
Direction
Distance
Elevation

MAP FINDINGS

Site

Database(s)

EDR ID Number
EPA ID Number

VT DEPARTMENT OF BGS (Continued)

S108290481

Solid: Not reported
Trade Secret: Not reported
Days On Site: 365
Last Modified: 4/22/2010

Chemical:

Chem Inv Record ID: CVTR20095LPN0B00V627
Report Year: 2009
CAS NUMBER: 7697-37-2
State Label Code: VT2009
Entered Chemical Name: NITRIC ACID
Chem Same As Last Yr: WATERBURY, VT
Acute: WATERBURY, VT
Ave Amount: Not reported
Ave Amount Code: 01
Chronic: WATERBURY, VT
EHS Chemical: T
Fire: WATERBURY, VT
Gas: Not reported
Liquid: True
Mixture: Not reported
Max Amount: Not reported
Max Amount Code: 01
Max Amt Container: Not reported
Pressure: Not reported
Pure: Not reported
Reactive: Not reported
Solid: Not reported
Trade Secret: Not reported
Days On Site: 365
Last Modified: 4/22/2010

Chemical:

Chem Inv Record ID: CVTR20095LPN5800XEDU
Report Year: 2009
CAS NUMBER: 7727-37-4
State Label Code: VT2009
Entered Chemical Name: NITROGEN
Chem Same As Last Yr: WATERBURY, VT
Acute: WATERBURY, VT
Ave Amount: Not reported
Ave Amount Code: 01
Chronic: WATERBURY, VT
EHS Chemical: Not reported
Fire: WATERBURY, VT
Gas: True
Liquid: Not reported
Mixture: Not reported
Max Amount: Not reported
Max Amount Code: 01
Max Amt Container: Not reported
Pressure: True
Pure: Not reported
Reactive: Not reported
Solid: Not reported
Trade Secret: Not reported

Map ID
Direction
Distance
Elevation

MAP FINDINGS

Site

Database(s)

EDR ID Number
EPA ID Number

VT DEPARTMENT OF BGS (Continued)

S108290481

Days On Site: 365
Last Modified: 4/22/2010

Chemical:

Chem Inv Record ID: CVTR20095LPN9800ZVNZ
Report Year: 2009
CAS NUMBER: 7740-37-1
State Label Code: VT2009
Entered Chemical Name: ARGON
Chem Same As Last Yr: WATERBURY, VT
Acute: WATERBURY, VT
Ave Amount: Not reported
Ave Amount Code: 01
Chronic: WATERBURY, VT
EHS Chemical: Not reported
Fire: WATERBURY, VT
Gas: True
Liquid: Not reported
Mixture: Not reported
Max Amount: Not reported
Max Amount Code: 01
Max Amt Container: Not reported
Pressure: True
Pure: Not reported
Reactive: Not reported
Solid: Not reported
Trade Secret: Not reported
Days On Site: 365
Last Modified: 4/22/2010

Chemical:

Chem Inv Record ID: CVTR20095LPNH6011RWN
Report Year: 2009
CAS NUMBER: 7727-37-9
State Label Code: VT2009
Entered Chemical Name: NITROGEN
Chem Same As Last Yr: WATERBURY, VT
Acute: WATERBURY, VT
Ave Amount: Not reported
Ave Amount Code: 03
Chronic: WATERBURY, VT
EHS Chemical: Not reported
Fire: WATERBURY, VT
Gas: Not reported
Liquid: True
Mixture: Not reported
Max Amount: Not reported
Max Amount Code: 04
Max Amt Container: Not reported
Pressure: True
Pure: Not reported
Reactive: Not reported
Solid: Not reported
Trade Secret: Not reported
Days On Site: 365
Last Modified: 4/22/2010

Map ID
Direction
Distance
Elevation

MAP FINDINGS

Site

Database(s)

EDR ID Number
EPA ID Number

VT DEPARTMENT OF BGS (Continued)

S108290481

Location: Micro Bulk Tank 1500 gallon - began 8/2007 outside bldg.
Amount: Not reported
Amount Unit: pounds
Type: Above ground tank
Temperature: Cryogenic conditions
Pressure: Greater than ambient pressure
Last Modified: 4/22/2010

Chemical:

Chem Inv Record ID: CVTR20095LPNM90139SY
Report Year: 2009
CAS NUMBER: 7440-37-1
State Label Code: VT2009
Entered Chemical Name: ARGON
Chem Same As Last Yr: Greater than ambient pressure
Acute: Greater than ambient pressure
Ave Amount: Not reported
Ave Amount Code: 03
Chronic: Greater than ambient pressure
EHS Chemical: Not reported
Fire: Greater than ambient pressure
Gas: Not reported
Liquid: True
Mixture: Not reported
Max Amount: Not reported
Max Amount Code: 04
Max Amt Container: Not reported
Pressure: True
Pure: Not reported
Reactive: Not reported
Solid: Not reported
Trade Secret: Not reported
Days On Site: 365
Last Modified: 4/22/2010

Location: Micro Bulk Tank 1500 gallon - began 8/2007 outside bldg.
Amount: Not reported
Amount Unit: pounds
Type: Above ground tank
Temperature: Cryogenic conditions
Pressure: Greater than ambient pressure
Last Modified: 4/22/2010

Chemical:

Chem Inv Record ID: CVTR200975DAJH0110XS
Report Year: 2009
CAS NUMBER: 7740-59-7
State Label Code: VT2009
Entered Chemical Name: HELIUM
Chem Same As Last Yr: Greater than ambient pressure
Acute: Greater than ambient pressure
Ave Amount: Not reported
Ave Amount Code: 01
Chronic: Greater than ambient pressure
EHS Chemical: Not reported
Fire: Greater than ambient pressure

Map ID
Direction
Distance
Elevation

MAP FINDINGS

Site

Database(s)

EDR ID Number
EPA ID Number

VT DEPARTMENT OF BGS (Continued)

S108290481

Gas: True
Liquid: Not reported
Mixture: Not reported
Max Amount: Not reported
Max Amount Code: 01
Max Amt Container: Not reported
Pressure: True
Pure: Not reported
Reactive: Not reported
Solid: Not reported
Trade Secret: Not reported
Days On Site: 365
Last Modified: 4/22/2010

Name: VT. DEPARTMENT OF ENVIRONMENTAL CONSERVATION - LABORATORY
Address: 103 SOUTH MAIN STREET
City,State,Zip: WATERBURY, VT
Facility Id: FATR20095LPLQZ002NWH
Facility Country: USA
Failed Validation: Not reported
Report Year: 2009
Tank #: Not reported
Product: Not reported
Capacity: Not reported
Material of Constr: Not reported
Installation Date: Not reported
Facility Notes: Not reported

Chemical:
Chem Inv Record ID: CVTR20095LPMGZ00K517
Report Year: 2009
CAS NUMBER: 75-09-2
State Label Code: VT2009
Entered Chemical Name: METHYLENE CHLORIDE
Chem Same As Last Yr: WATERBURY, VT
Acute: WATERBURY, VT
Ave Amount: Not reported
Ave Amount Code: 01
Chronic: WATERBURY, VT
EHS Chemical: Not reported
Fire: WATERBURY, VT
Gas: Not reported
Liquid: True
Mixture: Not reported
Max Amount: Not reported
Max Amount Code: 02
Max Amt Container: Not reported
Pressure: Not reported
Pure: Not reported
Reactive: Not reported
Solid: Not reported
Trade Secret: Not reported
Days On Site: 365
Last Modified: 4/22/2010

Map ID
Direction
Distance
Elevation

MAP FINDINGS

Site

Database(s)

EDR ID Number
EPA ID Number

VT DEPARTMENT OF BGS (Continued)

S108290481

Chemical:

Chem Inv Record ID: CVTR20095LPMM500MRUS
Report Year: 2009
CAS NUMBER: 75-05-8
State Label Code: VT2009
Entered Chemical Name: ACETONITRILE
Chem Same As Last Yr: WATERBURY, VT
Acute: WATERBURY, VT
Ave Amount: Not reported
Ave Amount Code: 01
Chronic: WATERBURY, VT
EHS Chemical: Not reported
Fire: WATERBURY, VT
Gas: Not reported
Liquid: True
Mixture: Not reported
Max Amount: Not reported
Max Amount Code: 01
Max Amt Container: Not reported
Pressure: Not reported
Pure: Not reported
Reactive: Not reported
Solid: Not reported
Trade Secret: Not reported
Days On Site: 365
Last Modified: 4/22/2010

Chemical:

Chem Inv Record ID: CVTR20095LPMQ500PC7C
Report Year: 2009
CAS NUMBER: 67-64-1
State Label Code: VT2009
Entered Chemical Name: ACETONE
Chem Same As Last Yr: WATERBURY, VT
Acute: WATERBURY, VT
Ave Amount: Not reported
Ave Amount Code: 01
Chronic: WATERBURY, VT
EHS Chemical: Not reported
Fire: WATERBURY, VT
Gas: Not reported
Liquid: True
Mixture: Not reported
Max Amount: Not reported
Max Amount Code: 01
Max Amt Container: Not reported
Pressure: Not reported
Pure: Not reported
Reactive: Not reported
Solid: Not reported
Trade Secret: Not reported
Days On Site: 365
Last Modified: 4/22/2010

Chemical:

Chem Inv Record ID: CVTR20095LPMSY00RT05

Map ID
Direction
Distance
Elevation

MAP FINDINGS

Site

Database(s)

EDR ID Number
EPA ID Number

VT DEPARTMENT OF BGS (Continued)

S108290481

Report Year: 2009
CAS NUMBER: 67-56-1
State Label Code: VT2009
Entered Chemical Name: METHANOL
Chem Same As Last Yr: WATERBURY, VT
Acute: WATERBURY, VT
Ave Amount: Not reported
Ave Amount Code: 01
Chronic: WATERBURY, VT
EHS Chemical: Not reported
Fire: WATERBURY, VT
Gas: Not reported
Liquid: True
Mixture: Not reported
Max Amount: Not reported
Max Amount Code: 01
Max Amt Container: Not reported
Pressure: Not reported
Pure: Not reported
Reactive: Not reported
Solid: Not reported
Trade Secret: Not reported
Days On Site: 365
Last Modified: 4/22/2010

Chemical:

Chem Inv Record ID: CVTR20095LPMV800TS9D
Report Year: 2009
CAS NUMBER: 64-17-5
State Label Code: VT2009
Entered Chemical Name: ETHANOL
Chem Same As Last Yr: WATERBURY, VT
Acute: WATERBURY, VT
Ave Amount: Not reported
Ave Amount Code: 02
Chronic: WATERBURY, VT
EHS Chemical: Not reported
Fire: WATERBURY, VT
Gas: Not reported
Liquid: True
Mixture: Not reported
Max Amount: Not reported
Max Amount Code: 02
Max Amt Container: Not reported
Pressure: Not reported
Pure: Not reported
Reactive: Not reported
Solid: Not reported
Trade Secret: Not reported
Days On Site: 365
Last Modified: 4/22/2010

Chemical:

Chem Inv Record ID: CVTR20095LPN0B00V627
Report Year: 2009
CAS NUMBER: 7697-37-2

Map ID
Direction
Distance
Elevation

MAP FINDINGS

Site

Database(s)

EDR ID Number
EPA ID Number

VT DEPARTMENT OF BGS (Continued)

S108290481

State Label Code: VT2009
Entered Chemical Name: NITRIC ACID
Chem Same As Last Yr: WATERBURY, VT
Acute: WATERBURY, VT
Ave Amount: Not reported
Ave Amount Code: 01
Chronic: WATERBURY, VT
EHS Chemical: T
Fire: WATERBURY, VT
Gas: Not reported
Liquid: True
Mixture: Not reported
Max Amount: Not reported
Max Amount Code: 01
Max Amt Container: Not reported
Pressure: Not reported
Pure: Not reported
Reactive: Not reported
Solid: Not reported
Trade Secret: Not reported
Days On Site: 365
Last Modified: 4/22/2010

Chemical:

Chem Inv Record ID: CVTR20095LPN5800XEDU
Report Year: 2009
CAS NUMBER: 7727-37-4
State Label Code: VT2009
Entered Chemical Name: NITROGEN
Chem Same As Last Yr: WATERBURY, VT
Acute: WATERBURY, VT
Ave Amount: Not reported
Ave Amount Code: 01
Chronic: WATERBURY, VT
EHS Chemical: Not reported
Fire: WATERBURY, VT
Gas: True
Liquid: Not reported
Mixture: Not reported
Max Amount: Not reported
Max Amount Code: 01
Max Amt Container: Not reported
Pressure: True
Pure: Not reported
Reactive: Not reported
Solid: Not reported
Trade Secret: Not reported
Days On Site: 365
Last Modified: 4/22/2010

Chemical:

Chem Inv Record ID: CVTR20095LPN9800ZVNZ
Report Year: 2009
CAS NUMBER: 7740-37-1
State Label Code: VT2009
Entered Chemical Name: ARGON

Map ID
Direction
Distance
Elevation

MAP FINDINGS

Site

Database(s)

EDR ID Number
EPA ID Number

VT DEPARTMENT OF BGS (Continued)

S108290481

Chem Same As Last Yr: WATERBURY, VT
Acute: WATERBURY, VT
Ave Amount: Not reported
Ave Amount Code: 01
Chronic: WATERBURY, VT
EHS Chemical: Not reported
Fire: WATERBURY, VT
Gas: True
Liquid: Not reported
Mixture: Not reported
Max Amount: Not reported
Max Amount Code: 01
Max Amt Container: Not reported
Pressure: True
Pure: Not reported
Reactive: Not reported
Solid: Not reported
Trade Secret: Not reported
Days On Site: 365
Last Modified: 4/22/2010

Chemical:

Chem Inv Record ID: CVTR20095LPNH6011RWN
Report Year: 2009
CAS NUMBER: 7727-37-9
State Label Code: VT2009
Entered Chemical Name: NITROGEN
Chem Same As Last Yr: WATERBURY, VT
Acute: WATERBURY, VT
Ave Amount: Not reported
Ave Amount Code: 03
Chronic: WATERBURY, VT
EHS Chemical: Not reported
Fire: WATERBURY, VT
Gas: Not reported
Liquid: True
Mixture: Not reported
Max Amount: Not reported
Max Amount Code: 04
Max Amt Container: Not reported
Pressure: True
Pure: Not reported
Reactive: Not reported
Solid: Not reported
Trade Secret: Not reported
Days On Site: 365
Last Modified: 4/22/2010

Location: Micro Bulk Tank 1500 gallon - began 8/2007 outside bldg.
Amount: Not reported
Amount Unit: pounds
Type: Above ground tank
Temperature: Cryogenic conditions
Pressure: Greater than ambient pressure
Last Modified: 4/22/2010

Map ID
Direction
Distance
Elevation

MAP FINDINGS

Site

Database(s)

EDR ID Number
EPA ID Number

VT DEPARTMENT OF BGS (Continued)

S108290481

Chemical:

Chem Inv Record ID: CVTR20095LPNM90139SY
Report Year: 2009
CAS NUMBER: 7440-37-1
State Label Code: VT2009
Entered Chemical Name: ARGON
Chem Same As Last Yr: Greater than ambient pressure
Acute: Greater than ambient pressure
Ave Amount: Not reported
Ave Amount Code: 03
Chronic: Greater than ambient pressure
EHS Chemical: Not reported
Fire: Greater than ambient pressure
Gas: Not reported
Liquid: True
Mixture: Not reported
Max Amount: Not reported
Max Amount Code: 04
Max Amt Container: Not reported
Pressure: True
Pure: Not reported
Reactive: Not reported
Solid: Not reported
Trade Secret: Not reported
Days On Site: 365
Last Modified: 4/22/2010

Location: Micro Bulk Tank 1500 gallon - began 8/2007 outside bldg.
Amount: Not reported
Amount Unit: pounds
Type: Above ground tank
Temperature: Cryogenic conditions
Pressure: Greater than ambient pressure
Last Modified: 4/22/2010

Chemical:

Chem Inv Record ID: CVTR200975DAJH0110XS
Report Year: 2009
CAS NUMBER: 7740-59-7
State Label Code: VT2009
Entered Chemical Name: HELIUM
Chem Same As Last Yr: Greater than ambient pressure
Acute: Greater than ambient pressure
Ave Amount: Not reported
Ave Amount Code: 01
Chronic: Greater than ambient pressure
EHS Chemical: Not reported
Fire: Greater than ambient pressure
Gas: True
Liquid: Not reported
Mixture: Not reported
Max Amount: Not reported
Max Amount Code: 01
Max Amt Container: Not reported
Pressure: True
Pure: Not reported

Map ID
Direction
Distance
Elevation

MAP FINDINGS

Site

Database(s)

EDR ID Number
EPA ID Number

VT DEPARTMENT OF BGS (Continued)

S108290481

Reactive: Not reported
Solid: Not reported
Trade Secret: Not reported
Days On Site: 365
Last Modified: 4/22/2010

Name: VT. DEPARTMENT OF ENVIRONMENTAL CONSERVATION - LABORATORY
Address: 103 SOUTH MAIN STREET
City,State,Zip: WATERBURY, VT
Facility Id: FATR20095LPLQZ002NWH
Facility Country: USA
Failed Validation: Not reported
Report Year: 2009
Tank #: Not reported
Product: Not reported
Capacity: Not reported
Material of Constr: Not reported
Installation Date: Not reported
Facility Notes: Not reported

Chemical:
Chem Inv Record ID: CVTR20095LPMGZ00K517
Report Year: 2009
CAS NUMBER: 75-09-2
State Label Code: VT2009
Entered Chemical Name: METHYLENE CHLORIDE
Chem Same As Last Yr: WATERBURY, VT
Acute: WATERBURY, VT
Ave Amount: Not reported
Ave Amount Code: 01
Chronic: WATERBURY, VT
EHS Chemical: Not reported
Fire: WATERBURY, VT
Gas: Not reported
Liquid: True
Mixture: Not reported
Max Amount: Not reported
Max Amount Code: 02
Max Amt Container: Not reported
Pressure: Not reported
Pure: Not reported
Reactive: Not reported
Solid: Not reported
Trade Secret: Not reported
Days On Site: 365
Last Modified: 4/22/2010

Chemical:
Chem Inv Record ID: CVTR20095LPMM500MRUS
Report Year: 2009
CAS NUMBER: 75-05-8
State Label Code: VT2009
Entered Chemical Name: ACETONITRILE
Chem Same As Last Yr: WATERBURY, VT
Acute: WATERBURY, VT

Map ID
Direction
Distance
Elevation

MAP FINDINGS

Site

Database(s)

EDR ID Number
EPA ID Number

VT DEPARTMENT OF BGS (Continued)

S108290481

Ave Amount: Not reported
Ave Amount Code: 01
Chronic: WATERBURY, VT
EHS Chemical: Not reported
Fire: WATERBURY, VT
Gas: Not reported
Liquid: True
Mixture: Not reported
Max Amount: Not reported
Max Amount Code: 01
Max Amt Container: Not reported
Pressure: Not reported
Pure: Not reported
Reactive: Not reported
Solid: Not reported
Trade Secret: Not reported
Days On Site: 365
Last Modified: 4/22/2010

Chemical:

Chem Inv Record ID: CVTR20095LPMQ500PC7C
Report Year: 2009
CAS NUMBER: 67-64-1
State Label Code: VT2009
Entered Chemical Name: ACETONE
Chem Same As Last Yr: WATERBURY, VT
Acute: WATERBURY, VT
Ave Amount: Not reported
Ave Amount Code: 01
Chronic: WATERBURY, VT
EHS Chemical: Not reported
Fire: WATERBURY, VT
Gas: Not reported
Liquid: True
Mixture: Not reported
Max Amount: Not reported
Max Amount Code: 01
Max Amt Container: Not reported
Pressure: Not reported
Pure: Not reported
Reactive: Not reported
Solid: Not reported
Trade Secret: Not reported
Days On Site: 365
Last Modified: 4/22/2010

Chemical:

Chem Inv Record ID: CVTR20095LPMSY00RT05
Report Year: 2009
CAS NUMBER: 67-56-1
State Label Code: VT2009
Entered Chemical Name: METHANOL
Chem Same As Last Yr: WATERBURY, VT
Acute: WATERBURY, VT
Ave Amount: Not reported
Ave Amount Code: 01

Map ID
Direction
Distance
Elevation

MAP FINDINGS

Site

Database(s)

EDR ID Number
EPA ID Number

VT DEPARTMENT OF BGS (Continued)

S108290481

Chronic: WATERBURY, VT
EHS Chemical: Not reported
Fire: WATERBURY, VT
Gas: Not reported
Liquid: True
Mixture: Not reported
Max Amount: Not reported
Max Amount Code: 01
Max Amt Container: Not reported
Pressure: Not reported
Pure: Not reported
Reactive: Not reported
Solid: Not reported
Trade Secret: Not reported
Days On Site: 365
Last Modified: 4/22/2010

Chemical:

Chem Inv Record ID: CVTR20095LPMV800TS9D
Report Year: 2009
CAS NUMBER: 64-17-5
State Label Code: VT2009
Entered Chemical Name: ETHANOL
Chem Same As Last Yr: WATERBURY, VT
Acute: WATERBURY, VT
Ave Amount: Not reported
Ave Amount Code: 02
Chronic: WATERBURY, VT
EHS Chemical: Not reported
Fire: WATERBURY, VT
Gas: Not reported
Liquid: True
Mixture: Not reported
Max Amount: Not reported
Max Amount Code: 02
Max Amt Container: Not reported
Pressure: Not reported
Pure: Not reported
Reactive: Not reported
Solid: Not reported
Trade Secret: Not reported
Days On Site: 365
Last Modified: 4/22/2010

Chemical:

Chem Inv Record ID: CVTR20095LPN0B00V627
Report Year: 2009
CAS NUMBER: 7697-37-2
State Label Code: VT2009
Entered Chemical Name: NITRIC ACID
Chem Same As Last Yr: WATERBURY, VT
Acute: WATERBURY, VT
Ave Amount: Not reported
Ave Amount Code: 01
Chronic: WATERBURY, VT
EHS Chemical: T

Map ID
Direction
Distance
Elevation

MAP FINDINGS

Site

Database(s)

EDR ID Number
EPA ID Number

VT DEPARTMENT OF BGS (Continued)

S108290481

Fire: WATERBURY, VT
Gas: Not reported
Liquid: True
Mixture: Not reported
Max Amount: Not reported
Max Amount Code: 01
Max Amt Container: Not reported
Pressure: Not reported
Pure: Not reported
Reactive: Not reported
Solid: Not reported
Trade Secret: Not reported
Days On Site: 365
Last Modified: 4/22/2010

Chemical:
Chem Inv Record ID: CVTR20095LPN5800XEDU
Report Year: 2009
CAS NUMBER: 7727-37-4
State Label Code: VT2009
Entered Chemical Name: NITROGEN
Chem Same As Last Yr: WATERBURY, VT
Acute: WATERBURY, VT
Ave Amount: Not reported
Ave Amount Code: 01
Chronic: WATERBURY, VT
EHS Chemical: Not reported
Fire: WATERBURY, VT
Gas: True
Liquid: Not reported
Mixture: Not reported
Max Amount: Not reported
Max Amount Code: 01
Max Amt Container: Not reported
Pressure: True
Pure: Not reported
Reactive: Not reported
Solid: Not reported
Trade Secret: Not reported
Days On Site: 365
Last Modified: 4/22/2010

Chemical:
Chem Inv Record ID: CVTR20095LPN9800ZVNZ
Report Year: 2009
CAS NUMBER: 7740-37-1
State Label Code: VT2009
Entered Chemical Name: ARGON
Chem Same As Last Yr: WATERBURY, VT
Acute: WATERBURY, VT
Ave Amount: Not reported
Ave Amount Code: 01
Chronic: WATERBURY, VT
EHS Chemical: Not reported
Fire: WATERBURY, VT
Gas: True

Map ID
Direction
Distance
Elevation

MAP FINDINGS

Site

Database(s)

EDR ID Number
EPA ID Number

VT DEPARTMENT OF BGS (Continued)

S108290481

Liquid: Not reported
Mixture: Not reported
Max Amount: Not reported
Max Amount Code: 01
Max Amt Container: Not reported
Pressure: True
Pure: Not reported
Reactive: Not reported
Solid: Not reported
Trade Secret: Not reported
Days On Site: 365
Last Modified: 4/22/2010

Chemical:

Chem Inv Record ID: CVTR20095LPNH6011RWN
Report Year: 2009
CAS NUMBER: 7727-37-9
State Label Code: VT2009
Entered Chemical Name: NITROGEN
Chem Same As Last Yr: WATERBURY, VT
Acute: WATERBURY, VT
Ave Amount: Not reported
Ave Amount Code: 03
Chronic: WATERBURY, VT
EHS Chemical: Not reported
Fire: WATERBURY, VT
Gas: Not reported
Liquid: True
Mixture: Not reported
Max Amount: Not reported
Max Amount Code: 04
Max Amt Container: Not reported
Pressure: True
Pure: Not reported
Reactive: Not reported
Solid: Not reported
Trade Secret: Not reported
Days On Site: 365
Last Modified: 4/22/2010

Location: Micro Bulk Tank 1500 gallon - began 8/2007 outside bldg.
Amount: Not reported
Amount Unit: pounds
Type: Above ground tank
Temperature: Cryogenic conditions
Pressure: Greater than ambient pressure
Last Modified: 4/22/2010

Chemical:

Chem Inv Record ID: CVTR20095LPNM90139SY
Report Year: 2009
CAS NUMBER: 7440-37-1
State Label Code: VT2009
Entered Chemical Name: ARGON
Chem Same As Last Yr: Greater than ambient pressure
Acute: Greater than ambient pressure

Map ID
Direction
Distance
Elevation

MAP FINDINGS

Site

Database(s)

EDR ID Number
EPA ID Number

VT DEPARTMENT OF BGS (Continued)

S108290481

Ave Amount: Not reported
Ave Amount Code: 03
Chronic: Greater than ambient pressure
EHS Chemical: Not reported
Fire: Greater than ambient pressure
Gas: Not reported
Liquid: True
Mixture: Not reported
Max Amount: Not reported
Max Amount Code: 04
Max Amt Container: Not reported
Pressure: True
Pure: Not reported
Reactive: Not reported
Solid: Not reported
Trade Secret: Not reported
Days On Site: 365
Last Modified: 4/22/2010

Location: Micro Bulk Tank 1500 gallon - began 8/2007 outside bldg.
Amount: Not reported
Amount Unit: pounds
Type: Above ground tank
Temperature: Cryogenic conditions
Pressure: Greater than ambient pressure
Last Modified: 4/22/2010

Chemical:
Chem Inv Record ID: CVTR200975DAJH0110XS
Report Year: 2009
CAS NUMBER: 7740-59-7
State Label Code: VT2009
Entered Chemical Name: HELIUM
Chem Same As Last Yr: Greater than ambient pressure
Acute: Greater than ambient pressure
Ave Amount: Not reported
Ave Amount Code: 01
Chronic: Greater than ambient pressure
EHS Chemical: Not reported
Fire: Greater than ambient pressure
Gas: True
Liquid: Not reported
Mixture: Not reported
Max Amount: Not reported
Max Amount Code: 01
Max Amt Container: Not reported
Pressure: True
Pure: Not reported
Reactive: Not reported
Solid: Not reported
Trade Secret: Not reported
Days On Site: 365
Last Modified: 4/22/2010

Name: VT. DEPARTMENT OF ENVIRONMENTAL CONSERVATION - LABORATORY
Address: 103 SOUTH MAIN STREET

Map ID
Direction
Distance
Elevation

MAP FINDINGS

Site

Database(s)

EDR ID Number
EPA ID Number

VT DEPARTMENT OF BGS (Continued)

S108290481

City,State,Zip: WATERBURY, VT
Facility Id: FATR20095LPLQZ002NWH
Facility Country: USA
Failed Validation: Not reported
Report Year: 2009
Tank #: Not reported
Product: Not reported
Capacity: Not reported
Material of Constr: Not reported
Installation Date: Not reported
Facility Notes: Not reported

Chemical:

Chem Inv Record ID: CVTR20095LPMGZ00K517
Report Year: 2009
CAS NUMBER: 75-09-2
State Label Code: VT2009
Entered Chemical Name: METHYLENE CHLORIDE
Chem Same As Last Yr: WATERBURY, VT
Acute: WATERBURY, VT
Ave Amount: Not reported
Ave Amount Code: 01
Chronic: WATERBURY, VT
EHS Chemical: Not reported
Fire: WATERBURY, VT
Gas: Not reported
Liquid: True
Mixture: Not reported
Max Amount: Not reported
Max Amount Code: 02
Max Amt Container: Not reported
Pressure: Not reported
Pure: Not reported
Reactive: Not reported
Solid: Not reported
Trade Secret: Not reported
Days On Site: 365
Last Modified: 4/22/2010

Chemical:

Chem Inv Record ID: CVTR20095LPMM500MRUS
Report Year: 2009
CAS NUMBER: 75-05-8
State Label Code: VT2009
Entered Chemical Name: ACETONITRILE
Chem Same As Last Yr: WATERBURY, VT
Acute: WATERBURY, VT
Ave Amount: Not reported
Ave Amount Code: 01
Chronic: WATERBURY, VT
EHS Chemical: Not reported
Fire: WATERBURY, VT
Gas: Not reported
Liquid: True
Mixture: Not reported
Max Amount: Not reported

Map ID
Direction
Distance
Elevation

MAP FINDINGS

Site

Database(s)

EDR ID Number
EPA ID Number

VT DEPARTMENT OF BGS (Continued)

S108290481

Max Amount Code: 01
Max Amt Container: Not reported
Pressure: Not reported
Pure: Not reported
Reactive: Not reported
Solid: Not reported
Trade Secret: Not reported
Days On Site: 365
Last Modified: 4/22/2010

Chemical:

Chem Inv Record ID: CVTR20095LPMQ500PC7C
Report Year: 2009
CAS NUMBER: 67-64-1
State Label Code: VT2009
Entered Chemical Name: ACETONE
Chem Same As Last Yr: WATERBURY, VT
Acute: WATERBURY, VT
Ave Amount: Not reported
Ave Amount Code: 01
Chronic: WATERBURY, VT
EHS Chemical: Not reported
Fire: WATERBURY, VT
Gas: Not reported
Liquid: True
Mixture: Not reported
Max Amount: Not reported
Max Amount Code: 01
Max Amt Container: Not reported
Pressure: Not reported
Pure: Not reported
Reactive: Not reported
Solid: Not reported
Trade Secret: Not reported
Days On Site: 365
Last Modified: 4/22/2010

Chemical:

Chem Inv Record ID: CVTR20095LPMSY00RT05
Report Year: 2009
CAS NUMBER: 67-56-1
State Label Code: VT2009
Entered Chemical Name: METHANOL
Chem Same As Last Yr: WATERBURY, VT
Acute: WATERBURY, VT
Ave Amount: Not reported
Ave Amount Code: 01
Chronic: WATERBURY, VT
EHS Chemical: Not reported
Fire: WATERBURY, VT
Gas: Not reported
Liquid: True
Mixture: Not reported
Max Amount: Not reported
Max Amount Code: 01
Max Amt Container: Not reported

Map ID
Direction
Distance
Elevation

MAP FINDINGS

Site

Database(s)

EDR ID Number
EPA ID Number

VT DEPARTMENT OF BGS (Continued)

S108290481

Pressure: Not reported
Pure: Not reported
Reactive: Not reported
Solid: Not reported
Trade Secret: Not reported
Days On Site: 365
Last Modified: 4/22/2010

Chemical:

Chem Inv Record ID: CVTR20095LPMV800TS9D
Report Year: 2009
CAS NUMBER: 64-17-5
State Label Code: VT2009
Entered Chemical Name: ETHANOL
Chem Same As Last Yr: WATERBURY, VT
Acute: WATERBURY, VT
Ave Amount: Not reported
Ave Amount Code: 02
Chronic: WATERBURY, VT
EHS Chemical: Not reported
Fire: WATERBURY, VT
Gas: Not reported
Liquid: True
Mixture: Not reported
Max Amount: Not reported
Max Amount Code: 02
Max Amt Container: Not reported
Pressure: Not reported
Pure: Not reported
Reactive: Not reported
Solid: Not reported
Trade Secret: Not reported
Days On Site: 365
Last Modified: 4/22/2010

Chemical:

Chem Inv Record ID: CVTR20095LPN0B00V627
Report Year: 2009
CAS NUMBER: 7697-37-2
State Label Code: VT2009
Entered Chemical Name: NITRIC ACID
Chem Same As Last Yr: WATERBURY, VT
Acute: WATERBURY, VT
Ave Amount: Not reported
Ave Amount Code: 01
Chronic: WATERBURY, VT
EHS Chemical: T
Fire: WATERBURY, VT
Gas: Not reported
Liquid: True
Mixture: Not reported
Max Amount: Not reported
Max Amount Code: 01
Max Amt Container: Not reported
Pressure: Not reported
Pure: Not reported

Map ID
Direction
Distance
Elevation

MAP FINDINGS

Site

Database(s)

EDR ID Number
EPA ID Number

VT DEPARTMENT OF BGS (Continued)

S108290481

Reactive: Not reported
Solid: Not reported
Trade Secret: Not reported
Days On Site: 365
Last Modified: 4/22/2010

Chemical:

Chem Inv Record ID: CVTR20095LPN5800XEDU
Report Year: 2009
CAS NUMBER: 7727-37-4
State Label Code: VT2009
Entered Chemical Name: NITROGEN
Chem Same As Last Yr: WATERBURY, VT
Acute: WATERBURY, VT
Ave Amount: Not reported
Ave Amount Code: 01
Chronic: WATERBURY, VT
EHS Chemical: Not reported
Fire: WATERBURY, VT
Gas: True
Liquid: Not reported
Mixture: Not reported
Max Amount: Not reported
Max Amount Code: 01
Max Amt Container: Not reported
Pressure: True
Pure: Not reported
Reactive: Not reported
Solid: Not reported
Trade Secret: Not reported
Days On Site: 365
Last Modified: 4/22/2010

Chemical:

Chem Inv Record ID: CVTR20095LPN9800ZVNZ
Report Year: 2009
CAS NUMBER: 7740-37-1
State Label Code: VT2009
Entered Chemical Name: ARGON
Chem Same As Last Yr: WATERBURY, VT
Acute: WATERBURY, VT
Ave Amount: Not reported
Ave Amount Code: 01
Chronic: WATERBURY, VT
EHS Chemical: Not reported
Fire: WATERBURY, VT
Gas: True
Liquid: Not reported
Mixture: Not reported
Max Amount: Not reported
Max Amount Code: 01
Max Amt Container: Not reported
Pressure: True
Pure: Not reported
Reactive: Not reported
Solid: Not reported

Map ID
Direction
Distance
Elevation

MAP FINDINGS

Site

Database(s)

EDR ID Number
EPA ID Number

VT DEPARTMENT OF BGS (Continued)

S108290481

Trade Secret: Not reported
Days On Site: 365
Last Modified: 4/22/2010

Chemical:

Chem Inv Record ID: CVTR20095LPNH6011RWN
Report Year: 2009
CAS NUMBER: 7727-37-9
State Label Code: VT2009
Entered Chemical Name: NITROGEN
Chem Same As Last Yr: WATERBURY, VT
Acute: WATERBURY, VT
Ave Amount: Not reported
Ave Amount Code: 03
Chronic: WATERBURY, VT
EHS Chemical: Not reported
Fire: WATERBURY, VT
Gas: Not reported
Liquid: True
Mixture: Not reported
Max Amount: Not reported
Max Amount Code: 04
Max Amt Container: Not reported
Pressure: True
Pure: Not reported
Reactive: Not reported
Solid: Not reported
Trade Secret: Not reported
Days On Site: 365
Last Modified: 4/22/2010

Location: Micro Bulk Tank 1500 gallon - began 8/2007 outside bldg.
Amount: Not reported
Amount Unit: pounds
Type: Above ground tank
Temperature: Cryogenic conditions
Pressure: Greater than ambient pressure
Last Modified: 4/22/2010

Chemical:

Chem Inv Record ID: CVTR20095LPNM90139SY
Report Year: 2009
CAS NUMBER: 7440-37-1
State Label Code: VT2009
Entered Chemical Name: ARGON
Chem Same As Last Yr: Greater than ambient pressure
Acute: Greater than ambient pressure
Ave Amount: Not reported
Ave Amount Code: 03
Chronic: Greater than ambient pressure
EHS Chemical: Not reported
Fire: Greater than ambient pressure
Gas: Not reported
Liquid: True
Mixture: Not reported
Max Amount: Not reported

Map ID
Direction
Distance
Elevation

MAP FINDINGS

Site

Database(s)

EDR ID Number
EPA ID Number

VT DEPARTMENT OF BGS (Continued)

S108290481

Max Amount Code: 04
Max Amt Container: Not reported
Pressure: True
Pure: Not reported
Reactive: Not reported
Solid: Not reported
Trade Secret: Not reported
Days On Site: 365
Last Modified: 4/22/2010

Location: Micro Bulk Tank 1500 gallon - began 8/2007 outside bldg.
Amount: Not reported
Amount Unit: pounds
Type: Above ground tank
Temperature: Cryogenic conditions
Pressure: Greater than ambient pressure
Last Modified: 4/22/2010

Chemical:
Chem Inv Record ID: CVTR200975DAJH0110XS
Report Year: 2009
CAS NUMBER: 7740-59-7
State Label Code: VT2009
Entered Chemical Name: HELIUM
Chem Same As Last Yr: Greater than ambient pressure
Acute: Greater than ambient pressure
Ave Amount: Not reported
Ave Amount Code: 01
Chronic: Greater than ambient pressure
EHS Chemical: Not reported
Fire: Greater than ambient pressure
Gas: True
Liquid: Not reported
Mixture: Not reported
Max Amount: Not reported
Max Amount Code: 01
Max Amt Container: Not reported
Pressure: True
Pure: Not reported
Reactive: Not reported
Solid: Not reported
Trade Secret: Not reported
Days On Site: 365
Last Modified: 4/22/2010

Name: VT. DEPARTMENT OF ENVIRONMENTAL CONSERVATION - LABORATORY
Address: 103 SOUTH MAIN STREET
City,State,Zip: WATERBURY, VT 05676
Facility Id: FATR20115LPLQZ002NWH
Facility Country: USA
Failed Validation: T
Report Year: 2011
Tank #: Not reported
Product: Not reported
Capacity: Not reported
Material of Constr: Not reported

Map ID
Direction
Distance
Elevation

MAP FINDINGS

Site

Database(s)

EDR ID Number
EPA ID Number

VT DEPARTMENT OF BGS (Continued)

S108290481

Installation Date: Not reported
Facility Notes: Not reported

Chemical:

Chem Inv Record ID: CVTR20115LPMGZ00K517
Report Year: 2011
CAS NUMBER: 75-09-2
State Label Code: VT2011
Entered Chemical Name: METHYLENE CHLORIDE
Chem Same As Last Yr: WATERBURY, VT 05676
Acute: WATERBURY, VT 05676
Ave Amount: Not reported
Ave Amount Code: 01
Chronic: WATERBURY, VT 05676
EHS Chemical: Not reported
Fire: WATERBURY, VT 05676
Gas: Not reported
Liquid: True
Mixture: Not reported
Max Amount: Not reported
Max Amount Code: 02
Max Amt Container: Not reported
Pressure: Not reported
Pure: Not reported
Reactive: Not reported
Solid: Not reported
Trade Secret: Not reported
Days On Site: 365
Last Modified: 2/29/2012

Chemical:

Chem Inv Record ID: CVTR20115LPMM500MRUS
Report Year: 2011
CAS NUMBER: 75-05-8
State Label Code: VT2011
Entered Chemical Name: ACETONITRILE
Chem Same As Last Yr: WATERBURY, VT 05676
Acute: WATERBURY, VT 05676
Ave Amount: Not reported
Ave Amount Code: 01
Chronic: WATERBURY, VT 05676
EHS Chemical: Not reported
Fire: WATERBURY, VT 05676
Gas: Not reported
Liquid: True
Mixture: Not reported
Max Amount: Not reported
Max Amount Code: 01
Max Amt Container: Not reported
Pressure: Not reported
Pure: Not reported
Reactive: Not reported
Solid: Not reported
Trade Secret: Not reported
Days On Site: 365
Last Modified: 2/29/2012

Map ID
Direction
Distance
Elevation

MAP FINDINGS

Site

Database(s)

EDR ID Number
EPA ID Number

VT DEPARTMENT OF BGS (Continued)

S108290481

Chemical:

Chem Inv Record ID: CVTR20115LPMQ500PC7C
Report Year: 2011
CAS NUMBER: 67-64-1
State Label Code: VT2011
Entered Chemical Name: ACETONE
Chem Same As Last Yr: WATERBURY, VT 05676
Acute: WATERBURY, VT 05676
Ave Amount: Not reported
Ave Amount Code: 01
Chronic: WATERBURY, VT 05676
EHS Chemical: Not reported
Fire: WATERBURY, VT 05676
Gas: Not reported
Liquid: True
Mixture: Not reported
Max Amount: Not reported
Max Amount Code: 01
Max Amt Container: Not reported
Pressure: Not reported
Pure: Not reported
Reactive: Not reported
Solid: Not reported
Trade Secret: Not reported
Days On Site: 365
Last Modified: 2/29/2012

Chemical:

Chem Inv Record ID: CVTR20115LPMSY00RT05
Report Year: 2011
CAS NUMBER: 67-56-1
State Label Code: VT2011
Entered Chemical Name: METHANOL
Chem Same As Last Yr: WATERBURY, VT 05676
Acute: WATERBURY, VT 05676
Ave Amount: Not reported
Ave Amount Code: 01
Chronic: WATERBURY, VT 05676
EHS Chemical: Not reported
Fire: WATERBURY, VT 05676
Gas: Not reported
Liquid: True
Mixture: Not reported
Max Amount: Not reported
Max Amount Code: 01
Max Amt Container: Not reported
Pressure: Not reported
Pure: Not reported
Reactive: Not reported
Solid: Not reported
Trade Secret: Not reported
Days On Site: 365
Last Modified: 2/29/2012

Chemical:

Chem Inv Record ID: CVTR20115LPMV800TS9D

Map ID
Direction
Distance
Elevation

MAP FINDINGS

Site

Database(s)

EDR ID Number
EPA ID Number

VT DEPARTMENT OF BGS (Continued)

S108290481

Report Year: 2011
CAS NUMBER: 64-17-5
State Label Code: VT2011
Entered Chemical Name: ETHANOL
Chem Same As Last Yr: WATERBURY, VT 05676
Acute: WATERBURY, VT 05676
Ave Amount: Not reported
Ave Amount Code: 02
Chronic: WATERBURY, VT 05676
EHS Chemical: Not reported
Fire: WATERBURY, VT 05676
Gas: Not reported
Liquid: True
Mixture: Not reported
Max Amount: Not reported
Max Amount Code: 02
Max Amt Container: Not reported
Pressure: Not reported
Pure: Not reported
Reactive: Not reported
Solid: Not reported
Trade Secret: Not reported
Days On Site: 365
Last Modified: 2/29/2012

Chemical:

Chem Inv Record ID: CVTR20115LPN0B00V627
Report Year: 2011
CAS NUMBER: 7697-37-2
State Label Code: VT2011
Entered Chemical Name: NITRIC ACID
Chem Same As Last Yr: WATERBURY, VT 05676
Acute: WATERBURY, VT 05676
Ave Amount: Not reported
Ave Amount Code: 01
Chronic: WATERBURY, VT 05676
EHS Chemical: T
Fire: WATERBURY, VT 05676
Gas: Not reported
Liquid: True
Mixture: Not reported
Max Amount: Not reported
Max Amount Code: 01
Max Amt Container: Not reported
Pressure: Not reported
Pure: Not reported
Reactive: Not reported
Solid: Not reported
Trade Secret: Not reported
Days On Site: 365
Last Modified: 2/29/2012

Chemical:

Chem Inv Record ID: CVTR20115LPN5800XEDU
Report Year: 2011
CAS NUMBER: 7727-37-4

Map ID
Direction
Distance
Elevation

MAP FINDINGS

Site

Database(s)

EDR ID Number
EPA ID Number

VT DEPARTMENT OF BGS (Continued)

S108290481

State Label Code: VT2011
Entered Chemical Name: NITROGEN
Chem Same As Last Yr: WATERBURY, VT 05676
Acute: WATERBURY, VT 05676
Ave Amount: Not reported
Ave Amount Code: 01
Chronic: WATERBURY, VT 05676
EHS Chemical: Not reported
Fire: WATERBURY, VT 05676
Gas: True
Liquid: Not reported
Mixture: Not reported
Max Amount: Not reported
Max Amount Code: 01
Max Amt Container: Not reported
Pressure: True
Pure: Not reported
Reactive: Not reported
Solid: Not reported
Trade Secret: Not reported
Days On Site: 365
Last Modified: 2/29/2012

Chemical:

Chem Inv Record ID: CVTR20115LPN9800ZVNZ
Report Year: 2011
CAS NUMBER: 7740-37-1
State Label Code: VT2011
Entered Chemical Name: ARGON
Chem Same As Last Yr: WATERBURY, VT 05676
Acute: WATERBURY, VT 05676
Ave Amount: Not reported
Ave Amount Code: 01
Chronic: WATERBURY, VT 05676
EHS Chemical: Not reported
Fire: WATERBURY, VT 05676
Gas: True
Liquid: Not reported
Mixture: Not reported
Max Amount: Not reported
Max Amount Code: 01
Max Amt Container: Not reported
Pressure: True
Pure: Not reported
Reactive: Not reported
Solid: Not reported
Trade Secret: Not reported
Days On Site: 365
Last Modified: 2/29/2012

Chemical:

Chem Inv Record ID: CVTR20115LPNH6011RWN
Report Year: 2011
CAS NUMBER: 7727-37-9
State Label Code: VT2011
Entered Chemical Name: NITROGEN

Map ID
Direction
Distance
Elevation

MAP FINDINGS

Site

Database(s)

EDR ID Number
EPA ID Number

VT DEPARTMENT OF BGS (Continued)

S108290481

Chem Same As Last Yr: WATERBURY, VT 05676
Acute: WATERBURY, VT 05676
Ave Amount: Not reported
Ave Amount Code: 03
Chronic: WATERBURY, VT 05676
EHS Chemical: Not reported
Fire: WATERBURY, VT 05676
Gas: Not reported
Liquid: True
Mixture: Not reported
Max Amount: Not reported
Max Amount Code: 04
Max Amt Container: Not reported
Pressure: True
Pure: Not reported
Reactive: Not reported
Solid: Not reported
Trade Secret: Not reported
Days On Site: 365
Last Modified: 2/29/2012

Location: Micro Bulk Tank 1500 gallon - began 8/2007 outside bldg.
Amount: Not reported
Amount Unit: pounds
Type: Above ground tank
Temperature: Cryogenic conditions
Pressure: Greater than ambient pressure
Last Modified: 8/19/2011

Chemical:
Chem Inv Record ID: CVTR20115LPNM90139SY
Report Year: 2011
CAS NUMBER: 7440-37-1
State Label Code: VT2011
Entered Chemical Name: ARGON
Chem Same As Last Yr: Greater than ambient pressure
Acute: Greater than ambient pressure
Ave Amount: Not reported
Ave Amount Code: 03
Chronic: Greater than ambient pressure
EHS Chemical: Not reported
Fire: Greater than ambient pressure
Gas: Not reported
Liquid: True
Mixture: Not reported
Max Amount: Not reported
Max Amount Code: 04
Max Amt Container: Not reported
Pressure: True
Pure: Not reported
Reactive: Not reported
Solid: Not reported
Trade Secret: Not reported
Days On Site: 365
Last Modified: 2/29/2012

Location: Micro Bulk Tank 1500 gallon - began 8/2007 outside bldg.

Map ID
Direction
Distance
Elevation

MAP FINDINGS

Site

Database(s)

EDR ID Number
EPA ID Number

VT DEPARTMENT OF BGS (Continued)

S108290481

Amount: Not reported
Amount Unit: pounds
Type: Above ground tank
Temperature: Cryogenic conditions
Pressure: Greater than ambient pressure
Last Modified: 8/19/2011

Chemical:

Chem Inv Record ID: CVTR201175DAJH0110XS
Report Year: 2011
CAS NUMBER: 7740-59-7
State Label Code: VT2011
Entered Chemical Name: HELIUM
Chem Same As Last Yr: Greater than ambient pressure
Acute: Greater than ambient pressure
Ave Amount: Not reported
Ave Amount Code: 01
Chronic: Greater than ambient pressure
EHS Chemical: Not reported
Fire: Greater than ambient pressure
Gas: True
Liquid: Not reported
Mixture: Not reported
Max Amount: Not reported
Max Amount Code: 01
Max Amt Container: Not reported
Pressure: True
Pure: Not reported
Reactive: Not reported
Solid: Not reported
Trade Secret: Not reported
Days On Site: 365
Last Modified: 2/29/2012

Name: VT. DEPARTMENT OF ENVIRONMENTAL CONSERVATION - LABORATORY
Address: 103 SOUTH MAIN STREET
City,State,Zip: WATERBURY, VT 05676
Facility Id: FATR20115LPLQZ002NWH
Facility Country: USA
Failed Validation: T
Report Year: 2011
Tank #: Not reported
Product: Not reported
Capacity: Not reported
Material of Constr: Not reported
Installation Date: Not reported
Facility Notes: Not reported

Chemical:

Chem Inv Record ID: CVTR20115LPMGZ00K517
Report Year: 2011
CAS NUMBER: 75-09-2
State Label Code: VT2011
Entered Chemical Name: METHYLENE CHLORIDE
Chem Same As Last Yr: WATERBURY, VT 05676

Map ID
Direction
Distance
Elevation

MAP FINDINGS

Site

Database(s)

EDR ID Number
EPA ID Number

VT DEPARTMENT OF BGS (Continued)

S108290481

Acute: WATERBURY, VT 05676
Ave Amount: Not reported
Ave Amount Code: 01
Chronic: WATERBURY, VT 05676
EHS Chemical: Not reported
Fire: WATERBURY, VT 05676
Gas: Not reported
Liquid: True
Mixture: Not reported
Max Amount: Not reported
Max Amount Code: 02
Max Amt Container: Not reported
Pressure: Not reported
Pure: Not reported
Reactive: Not reported
Solid: Not reported
Trade Secret: Not reported
Days On Site: 365
Last Modified: 2/29/2012

Chemical:
Chem Inv Record ID: CVTR20115LPMM500MRUS
Report Year: 2011
CAS NUMBER: 75-05-8
State Label Code: VT2011
Entered Chemical Name: ACETONITRILE
Chem Same As Last Yr: WATERBURY, VT 05676
Acute: WATERBURY, VT 05676
Ave Amount: Not reported
Ave Amount Code: 01
Chronic: WATERBURY, VT 05676
EHS Chemical: Not reported
Fire: WATERBURY, VT 05676
Gas: Not reported
Liquid: True
Mixture: Not reported
Max Amount: Not reported
Max Amount Code: 01
Max Amt Container: Not reported
Pressure: Not reported
Pure: Not reported
Reactive: Not reported
Solid: Not reported
Trade Secret: Not reported
Days On Site: 365
Last Modified: 2/29/2012

Chemical:
Chem Inv Record ID: CVTR20115LPMQ500PC7C
Report Year: 2011
CAS NUMBER: 67-64-1
State Label Code: VT2011
Entered Chemical Name: ACETONE
Chem Same As Last Yr: WATERBURY, VT 05676
Acute: WATERBURY, VT 05676
Ave Amount: Not reported

Map ID
Direction
Distance
Elevation

MAP FINDINGS

Site

Database(s)

EDR ID Number
EPA ID Number

VT DEPARTMENT OF BGS (Continued)

S108290481

Ave Amount Code: 01
Chronic: WATERBURY, VT 05676
EHS Chemical: Not reported
Fire: WATERBURY, VT 05676
Gas: Not reported
Liquid: True
Mixture: Not reported
Max Amount: Not reported
Max Amount Code: 01
Max Amt Container: Not reported
Pressure: Not reported
Pure: Not reported
Reactive: Not reported
Solid: Not reported
Trade Secret: Not reported
Days On Site: 365
Last Modified: 2/29/2012

Chemical:

Chem Inv Record ID: CVTR20115LPMSY00RT05
Report Year: 2011
CAS NUMBER: 67-56-1
State Label Code: VT2011
Entered Chemical Name: METHANOL
Chem Same As Last Yr: WATERBURY, VT 05676
Acute: WATERBURY, VT 05676
Ave Amount: Not reported
Ave Amount Code: 01
Chronic: WATERBURY, VT 05676
EHS Chemical: Not reported
Fire: WATERBURY, VT 05676
Gas: Not reported
Liquid: True
Mixture: Not reported
Max Amount: Not reported
Max Amount Code: 01
Max Amt Container: Not reported
Pressure: Not reported
Pure: Not reported
Reactive: Not reported
Solid: Not reported
Trade Secret: Not reported
Days On Site: 365
Last Modified: 2/29/2012

Chemical:

Chem Inv Record ID: CVTR20115LPMV800TS9D
Report Year: 2011
CAS NUMBER: 64-17-5
State Label Code: VT2011
Entered Chemical Name: ETHANOL
Chem Same As Last Yr: WATERBURY, VT 05676
Acute: WATERBURY, VT 05676
Ave Amount: Not reported
Ave Amount Code: 02
Chronic: WATERBURY, VT 05676

Map ID
Direction
Distance
Elevation

MAP FINDINGS

Site

Database(s)

EDR ID Number
EPA ID Number

VT DEPARTMENT OF BGS (Continued)

S108290481

EHS Chemical: Not reported
Fire: WATERBURY, VT 05676
Gas: Not reported
Liquid: True
Mixture: Not reported
Max Amount: Not reported
Max Amount Code: 02
Max Amt Container: Not reported
Pressure: Not reported
Pure: Not reported
Reactive: Not reported
Solid: Not reported
Trade Secret: Not reported
Days On Site: 365
Last Modified: 2/29/2012

Chemical:

Chem Inv Record ID: CVTR20115LPN0B00V627
Report Year: 2011
CAS NUMBER: 7697-37-2
State Label Code: VT2011
Entered Chemical Name: NITRIC ACID
Chem Same As Last Yr: WATERBURY, VT 05676
Acute: WATERBURY, VT 05676
Ave Amount: Not reported
Ave Amount Code: 01
Chronic: WATERBURY, VT 05676
EHS Chemical: T
Fire: WATERBURY, VT 05676
Gas: Not reported
Liquid: True
Mixture: Not reported
Max Amount: Not reported
Max Amount Code: 01
Max Amt Container: Not reported
Pressure: Not reported
Pure: Not reported
Reactive: Not reported
Solid: Not reported
Trade Secret: Not reported
Days On Site: 365
Last Modified: 2/29/2012

Chemical:

Chem Inv Record ID: CVTR20115LPN5800XEDU
Report Year: 2011
CAS NUMBER: 7727-37-4
State Label Code: VT2011
Entered Chemical Name: NITROGEN
Chem Same As Last Yr: WATERBURY, VT 05676
Acute: WATERBURY, VT 05676
Ave Amount: Not reported
Ave Amount Code: 01
Chronic: WATERBURY, VT 05676
EHS Chemical: Not reported
Fire: WATERBURY, VT 05676

Map ID
Direction
Distance
Elevation

MAP FINDINGS

Site

Database(s)

EDR ID Number
EPA ID Number

VT DEPARTMENT OF BGS (Continued)

S108290481

Gas: True
Liquid: Not reported
Mixture: Not reported
Max Amount: Not reported
Max Amount Code: 01
Max Amt Container: Not reported
Pressure: True
Pure: Not reported
Reactive: Not reported
Solid: Not reported
Trade Secret: Not reported
Days On Site: 365
Last Modified: 2/29/2012

Chemical:
Chem Inv Record ID: CVTR20115LPN9800ZVNZ
Report Year: 2011
CAS NUMBER: 7740-37-1
State Label Code: VT2011
Entered Chemical Name: ARGON
Chem Same As Last Yr: WATERBURY, VT 05676
Acute: WATERBURY, VT 05676
Ave Amount: Not reported
Ave Amount Code: 01
Chronic: WATERBURY, VT 05676
EHS Chemical: Not reported
Fire: WATERBURY, VT 05676
Gas: True
Liquid: Not reported
Mixture: Not reported
Max Amount: Not reported
Max Amount Code: 01
Max Amt Container: Not reported
Pressure: True
Pure: Not reported
Reactive: Not reported
Solid: Not reported
Trade Secret: Not reported
Days On Site: 365
Last Modified: 2/29/2012

Chemical:
Chem Inv Record ID: CVTR20115LPNH6011RWN
Report Year: 2011
CAS NUMBER: 7727-37-9
State Label Code: VT2011
Entered Chemical Name: NITROGEN
Chem Same As Last Yr: WATERBURY, VT 05676
Acute: WATERBURY, VT 05676
Ave Amount: Not reported
Ave Amount Code: 03
Chronic: WATERBURY, VT 05676
EHS Chemical: Not reported
Fire: WATERBURY, VT 05676
Gas: Not reported
Liquid: True

Map ID
Direction
Distance
Elevation

MAP FINDINGS

Site

Database(s)

EDR ID Number
EPA ID Number

VT DEPARTMENT OF BGS (Continued)

S108290481

Mixture: Not reported
Max Amount: Not reported
Max Amount Code: 04
Max Amt Container: Not reported
Pressure: True
Pure: Not reported
Reactive: Not reported
Solid: Not reported
Trade Secret: Not reported
Days On Site: 365
Last Modified: 2/29/2012

Location: Micro Bulk Tank 1500 gallon - began 8/2007 outside bldg.
Amount: Not reported
Amount Unit: pounds
Type: Above ground tank
Temperature: Cryogenic conditions
Pressure: Greater than ambient pressure
Last Modified: 8/19/2011

Chemical:

Chem Inv Record ID: CVTR20115LPNM90139SY
Report Year: 2011
CAS NUMBER: 7440-37-1
State Label Code: VT2011
Entered Chemical Name: ARGON
Chem Same As Last Yr: Greater than ambient pressure
Acute: Greater than ambient pressure
Ave Amount: Not reported
Ave Amount Code: 03
Chronic: Greater than ambient pressure
EHS Chemical: Not reported
Fire: Greater than ambient pressure
Gas: Not reported
Liquid: True
Mixture: Not reported
Max Amount: Not reported
Max Amount Code: 04
Max Amt Container: Not reported
Pressure: True
Pure: Not reported
Reactive: Not reported
Solid: Not reported
Trade Secret: Not reported
Days On Site: 365
Last Modified: 2/29/2012

Location: Micro Bulk Tank 1500 gallon - began 8/2007 outside bldg.
Amount: Not reported
Amount Unit: pounds
Type: Above ground tank
Temperature: Cryogenic conditions
Pressure: Greater than ambient pressure
Last Modified: 8/19/2011

Chemical:

Map ID
Direction
Distance
Elevation

MAP FINDINGS

Site

Database(s)

EDR ID Number
EPA ID Number

VT DEPARTMENT OF BGS (Continued)

S108290481

Chem Inv Record ID: CVTR201175DAJH0110XS
Report Year: 2011
CAS NUMBER: 7740-59-7
State Label Code: VT2011
Entered Chemical Name: HELIUM
Chem Same As Last Yr: Greater than ambient pressure
Acute: Greater than ambient pressure
Ave Amount: Not reported
Ave Amount Code: 01
Chronic: Greater than ambient pressure
EHS Chemical: Not reported
Fire: Greater than ambient pressure
Gas: True
Liquid: Not reported
Mixture: Not reported
Max Amount: Not reported
Max Amount Code: 01
Max Amt Container: Not reported
Pressure: True
Pure: Not reported
Reactive: Not reported
Solid: Not reported
Trade Secret: Not reported
Days On Site: 365
Last Modified: 2/29/2012

Name: VT. DEPARTMENT OF ENVIRONMENTAL CONSERVATION - LABORATORY
Address: 103 SOUTH MAIN STREET
City,State,Zip: WATERBURY, VT 05676
Facility Id: FATR20115LPLQZ002NWH
Facility Country: USA
Failed Validation: T
Report Year: 2011
Tank #: Not reported
Product: Not reported
Capacity: Not reported
Material of Constr: Not reported
Installation Date: Not reported
Facility Notes: Not reported

Chemical:
Chem Inv Record ID: CVTR20115LPMGZ00K517
Report Year: 2011
CAS NUMBER: 75-09-2
State Label Code: VT2011
Entered Chemical Name: METHYLENE CHLORIDE
Chem Same As Last Yr: WATERBURY, VT 05676
Acute: WATERBURY, VT 05676
Ave Amount: Not reported
Ave Amount Code: 01
Chronic: WATERBURY, VT 05676
EHS Chemical: Not reported
Fire: WATERBURY, VT 05676
Gas: Not reported
Liquid: True
Mixture: Not reported

Map ID
Direction
Distance
Elevation

MAP FINDINGS

Site

Database(s)

EDR ID Number
EPA ID Number

VT DEPARTMENT OF BGS (Continued)

S108290481

Max Amount: Not reported
Max Amount Code: 02
Max Amt Container: Not reported
Pressure: Not reported
Pure: Not reported
Reactive: Not reported
Solid: Not reported
Trade Secret: Not reported
Days On Site: 365
Last Modified: 2/29/2012

Chemical:

Chem Inv Record ID: CVTR20115LPMM500MRUS
Report Year: 2011
CAS NUMBER: 75-05-8
State Label Code: VT2011
Entered Chemical Name: ACETONITRILE
Chem Same As Last Yr: WATERBURY, VT 05676
Acute: WATERBURY, VT 05676
Ave Amount: Not reported
Ave Amount Code: 01
Chronic: WATERBURY, VT 05676
EHS Chemical: Not reported
Fire: WATERBURY, VT 05676
Gas: Not reported
Liquid: True
Mixture: Not reported
Max Amount: Not reported
Max Amount Code: 01
Max Amt Container: Not reported
Pressure: Not reported
Pure: Not reported
Reactive: Not reported
Solid: Not reported
Trade Secret: Not reported
Days On Site: 365
Last Modified: 2/29/2012

Chemical:

Chem Inv Record ID: CVTR20115LPMQ500PC7C
Report Year: 2011
CAS NUMBER: 67-64-1
State Label Code: VT2011
Entered Chemical Name: ACETONE
Chem Same As Last Yr: WATERBURY, VT 05676
Acute: WATERBURY, VT 05676
Ave Amount: Not reported
Ave Amount Code: 01
Chronic: WATERBURY, VT 05676
EHS Chemical: Not reported
Fire: WATERBURY, VT 05676
Gas: Not reported
Liquid: True
Mixture: Not reported
Max Amount: Not reported
Max Amount Code: 01

Map ID
Direction
Distance
Elevation

MAP FINDINGS

Site

Database(s)

EDR ID Number
EPA ID Number

VT DEPARTMENT OF BGS (Continued)

S108290481

Max Amt Container: Not reported
Pressure: Not reported
Pure: Not reported
Reactive: Not reported
Solid: Not reported
Trade Secret: Not reported
Days On Site: 365
Last Modified: 2/29/2012

Chemical:

Chem Inv Record ID: CVTR20115LPMSY00RT05
Report Year: 2011
CAS NUMBER: 67-56-1
State Label Code: VT2011
Entered Chemical Name: METHANOL
Chem Same As Last Yr: WATERBURY, VT 05676
Acute: WATERBURY, VT 05676
Ave Amount: Not reported
Ave Amount Code: 01
Chronic: WATERBURY, VT 05676
EHS Chemical: Not reported
Fire: WATERBURY, VT 05676
Gas: Not reported
Liquid: True
Mixture: Not reported
Max Amount: Not reported
Max Amount Code: 01
Max Amt Container: Not reported
Pressure: Not reported
Pure: Not reported
Reactive: Not reported
Solid: Not reported
Trade Secret: Not reported
Days On Site: 365
Last Modified: 2/29/2012

Chemical:

Chem Inv Record ID: CVTR20115LPMV800TS9D
Report Year: 2011
CAS NUMBER: 64-17-5
State Label Code: VT2011
Entered Chemical Name: ETHANOL
Chem Same As Last Yr: WATERBURY, VT 05676
Acute: WATERBURY, VT 05676
Ave Amount: Not reported
Ave Amount Code: 02
Chronic: WATERBURY, VT 05676
EHS Chemical: Not reported
Fire: WATERBURY, VT 05676
Gas: Not reported
Liquid: True
Mixture: Not reported
Max Amount: Not reported
Max Amount Code: 02
Max Amt Container: Not reported
Pressure: Not reported

Map ID
Direction
Distance
Elevation

MAP FINDINGS

Site

Database(s)

EDR ID Number
EPA ID Number

VT DEPARTMENT OF BGS (Continued)

S108290481

Pure: Not reported
Reactive: Not reported
Solid: Not reported
Trade Secret: Not reported
Days On Site: 365
Last Modified: 2/29/2012

Chemical:

Chem Inv Record ID: CVTR20115LPN0B00V627
Report Year: 2011
CAS NUMBER: 7697-37-2
State Label Code: VT2011
Entered Chemical Name: NITRIC ACID
Chem Same As Last Yr: WATERBURY, VT 05676
Acute: WATERBURY, VT 05676
Ave Amount: Not reported
Ave Amount Code: 01
Chronic: WATERBURY, VT 05676
EHS Chemical: T
Fire: WATERBURY, VT 05676
Gas: Not reported
Liquid: True
Mixture: Not reported
Max Amount: Not reported
Max Amount Code: 01
Max Amt Container: Not reported
Pressure: Not reported
Pure: Not reported
Reactive: Not reported
Solid: Not reported
Trade Secret: Not reported
Days On Site: 365
Last Modified: 2/29/2012

Chemical:

Chem Inv Record ID: CVTR20115LPN5800XEDU
Report Year: 2011
CAS NUMBER: 7727-37-4
State Label Code: VT2011
Entered Chemical Name: NITROGEN
Chem Same As Last Yr: WATERBURY, VT 05676
Acute: WATERBURY, VT 05676
Ave Amount: Not reported
Ave Amount Code: 01
Chronic: WATERBURY, VT 05676
EHS Chemical: Not reported
Fire: WATERBURY, VT 05676
Gas: True
Liquid: Not reported
Mixture: Not reported
Max Amount: Not reported
Max Amount Code: 01
Max Amt Container: Not reported
Pressure: True
Pure: Not reported
Reactive: Not reported

Map ID
Direction
Distance
Elevation

MAP FINDINGS

Site

Database(s)

EDR ID Number
EPA ID Number

VT DEPARTMENT OF BGS (Continued)

S108290481

Solid: Not reported
Trade Secret: Not reported
Days On Site: 365
Last Modified: 2/29/2012

Chemical:

Chem Inv Record ID: CVTR20115LPN9800ZVNZ
Report Year: 2011
CAS NUMBER: 7740-37-1
State Label Code: VT2011
Entered Chemical Name: ARGON
Chem Same As Last Yr: WATERBURY, VT 05676
Acute: WATERBURY, VT 05676
Ave Amount: Not reported
Ave Amount Code: 01
Chronic: WATERBURY, VT 05676
EHS Chemical: Not reported
Fire: WATERBURY, VT 05676
Gas: True
Liquid: Not reported
Mixture: Not reported
Max Amount: Not reported
Max Amount Code: 01
Max Amt Container: Not reported
Pressure: True
Pure: Not reported
Reactive: Not reported
Solid: Not reported
Trade Secret: Not reported
Days On Site: 365
Last Modified: 2/29/2012

Chemical:

Chem Inv Record ID: CVTR20115LPNH6011RWN
Report Year: 2011
CAS NUMBER: 7727-37-9
State Label Code: VT2011
Entered Chemical Name: NITROGEN
Chem Same As Last Yr: WATERBURY, VT 05676
Acute: WATERBURY, VT 05676
Ave Amount: Not reported
Ave Amount Code: 03
Chronic: WATERBURY, VT 05676
EHS Chemical: Not reported
Fire: WATERBURY, VT 05676
Gas: Not reported
Liquid: True
Mixture: Not reported
Max Amount: Not reported
Max Amount Code: 04
Max Amt Container: Not reported
Pressure: True
Pure: Not reported
Reactive: Not reported
Solid: Not reported
Trade Secret: Not reported

Map ID
Direction
Distance
Elevation

MAP FINDINGS

Site

Database(s)

EDR ID Number
EPA ID Number

VT DEPARTMENT OF BGS (Continued)

S108290481

Days On Site: 365
Last Modified: 2/29/2012

Location: Micro Bulk Tank 1500 gallon - began 8/2007 outside bldg.
Amount: Not reported
Amount Unit: pounds
Type: Above ground tank
Temperature: Cryogenic conditions
Pressure: Greater than ambient pressure
Last Modified: 8/19/2011

Chemical:
Chem Inv Record ID: CVTR20115LPNM90139SY
Report Year: 2011
CAS NUMBER: 7440-37-1
State Label Code: VT2011
Entered Chemical Name: ARGON
Chem Same As Last Yr: Greater than ambient pressure
Acute: Greater than ambient pressure
Ave Amount: Not reported
Ave Amount Code: 03
Chronic: Greater than ambient pressure
EHS Chemical: Not reported
Fire: Greater than ambient pressure
Gas: Not reported
Liquid: True
Mixture: Not reported
Max Amount: Not reported
Max Amount Code: 04
Max Amt Container: Not reported
Pressure: True
Pure: Not reported
Reactive: Not reported
Solid: Not reported
Trade Secret: Not reported
Days On Site: 365
Last Modified: 2/29/2012

Location: Micro Bulk Tank 1500 gallon - began 8/2007 outside bldg.
Amount: Not reported
Amount Unit: pounds
Type: Above ground tank
Temperature: Cryogenic conditions
Pressure: Greater than ambient pressure
Last Modified: 8/19/2011

Chemical:
Chem Inv Record ID: CVTR201175DAJH0110XS
Report Year: 2011
CAS NUMBER: 7740-59-7
State Label Code: VT2011
Entered Chemical Name: HELIUM
Chem Same As Last Yr: Greater than ambient pressure
Acute: Greater than ambient pressure
Ave Amount: Not reported
Ave Amount Code: 01

Map ID
Direction
Distance
Elevation

MAP FINDINGS

Site

Database(s)

EDR ID Number
EPA ID Number

VT DEPARTMENT OF BGS (Continued)

S108290481

Chronic: Greater than ambient pressure
EHS Chemical: Not reported
Fire: Greater than ambient pressure
Gas: True
Liquid: Not reported
Mixture: Not reported
Max Amount: Not reported
Max Amount Code: 01
Max Amt Container: Not reported
Pressure: True
Pure: Not reported
Reactive: Not reported
Solid: Not reported
Trade Secret: Not reported
Days On Site: 365
Last Modified: 2/29/2012

Name: VT. DEPARTMENT OF ENVIRONMENTAL CONSERVATION - LABORATORY
Address: 103 SOUTH MAIN STREET
City,State,Zip: WATERBURY, VT 05676
Facility Id: FATR20115LPLQZ002NWH
Facility Country: USA
Failed Validation: T
Report Year: 2011
Tank #: Not reported
Product: Not reported
Capacity: Not reported
Material of Constr: Not reported
Installation Date: Not reported
Facility Notes: Not reported

Chemical:
Chem Inv Record ID: CVTR20115LPMGZ00K517
Report Year: 2011
CAS NUMBER: 75-09-2
State Label Code: VT2011
Entered Chemical Name: METHYLENE CHLORIDE
Chem Same As Last Yr: WATERBURY, VT 05676
Acute: WATERBURY, VT 05676
Ave Amount: Not reported
Ave Amount Code: 01
Chronic: WATERBURY, VT 05676
EHS Chemical: Not reported
Fire: WATERBURY, VT 05676
Gas: Not reported
Liquid: True
Mixture: Not reported
Max Amount: Not reported
Max Amount Code: 02
Max Amt Container: Not reported
Pressure: Not reported
Pure: Not reported
Reactive: Not reported
Solid: Not reported
Trade Secret: Not reported
Days On Site: 365

Map ID
Direction
Distance
Elevation

MAP FINDINGS

Site

Database(s)

EDR ID Number
EPA ID Number

VT DEPARTMENT OF BGS (Continued)

S108290481

Last Modified: 2/29/2012

Chemical:

Chem Inv Record ID: CVTR20115LPMM500MRUS
Report Year: 2011
CAS NUMBER: 75-05-8
State Label Code: VT2011
Entered Chemical Name: ACETONITRILE
Chem Same As Last Yr: WATERBURY, VT 05676
Acute: WATERBURY, VT 05676
Ave Amount: Not reported
Ave Amount Code: 01
Chronic: WATERBURY, VT 05676
EHS Chemical: Not reported
Fire: WATERBURY, VT 05676
Gas: Not reported
Liquid: True
Mixture: Not reported
Max Amount: Not reported
Max Amount Code: 01
Max Amt Container: Not reported
Pressure: Not reported
Pure: Not reported
Reactive: Not reported
Solid: Not reported
Trade Secret: Not reported
Days On Site: 365
Last Modified: 2/29/2012

Chemical:

Chem Inv Record ID: CVTR20115LPMQ500PC7C
Report Year: 2011
CAS NUMBER: 67-64-1
State Label Code: VT2011
Entered Chemical Name: ACETONE
Chem Same As Last Yr: WATERBURY, VT 05676
Acute: WATERBURY, VT 05676
Ave Amount: Not reported
Ave Amount Code: 01
Chronic: WATERBURY, VT 05676
EHS Chemical: Not reported
Fire: WATERBURY, VT 05676
Gas: Not reported
Liquid: True
Mixture: Not reported
Max Amount: Not reported
Max Amount Code: 01
Max Amt Container: Not reported
Pressure: Not reported
Pure: Not reported
Reactive: Not reported
Solid: Not reported
Trade Secret: Not reported
Days On Site: 365
Last Modified: 2/29/2012

Map ID
Direction
Distance
Elevation

MAP FINDINGS

Site

Database(s)

EDR ID Number
EPA ID Number

VT DEPARTMENT OF BGS (Continued)

S108290481

Chemical:

Chem Inv Record ID: CVTR20115LPMSY00RT05
Report Year: 2011
CAS NUMBER: 67-56-1
State Label Code: VT2011
Entered Chemical Name: METHANOL
Chem Same As Last Yr: WATERBURY, VT 05676
Acute: WATERBURY, VT 05676
Ave Amount: Not reported
Ave Amount Code: 01
Chronic: WATERBURY, VT 05676
EHS Chemical: Not reported
Fire: WATERBURY, VT 05676
Gas: Not reported
Liquid: True
Mixture: Not reported
Max Amount: Not reported
Max Amount Code: 01
Max Amt Container: Not reported
Pressure: Not reported
Pure: Not reported
Reactive: Not reported
Solid: Not reported
Trade Secret: Not reported
Days On Site: 365
Last Modified: 2/29/2012

Chemical:

Chem Inv Record ID: CVTR20115LPMV800TS9D
Report Year: 2011
CAS NUMBER: 64-17-5
State Label Code: VT2011
Entered Chemical Name: ETHANOL
Chem Same As Last Yr: WATERBURY, VT 05676
Acute: WATERBURY, VT 05676
Ave Amount: Not reported
Ave Amount Code: 02
Chronic: WATERBURY, VT 05676
EHS Chemical: Not reported
Fire: WATERBURY, VT 05676
Gas: Not reported
Liquid: True
Mixture: Not reported
Max Amount: Not reported
Max Amount Code: 02
Max Amt Container: Not reported
Pressure: Not reported
Pure: Not reported
Reactive: Not reported
Solid: Not reported
Trade Secret: Not reported
Days On Site: 365
Last Modified: 2/29/2012

Chemical:

Chem Inv Record ID: CVTR20115LPN0B00V627

Map ID
Direction
Distance
Elevation

MAP FINDINGS

Site

Database(s)

EDR ID Number
EPA ID Number

VT DEPARTMENT OF BGS (Continued)

S108290481

Report Year: 2011
CAS NUMBER: 7697-37-2
State Label Code: VT2011
Entered Chemical Name: NITRIC ACID
Chem Same As Last Yr: WATERBURY, VT 05676
Acute: WATERBURY, VT 05676
Ave Amount: Not reported
Ave Amount Code: 01
Chronic: WATERBURY, VT 05676
EHS Chemical: T
Fire: WATERBURY, VT 05676
Gas: Not reported
Liquid: True
Mixture: Not reported
Max Amount: Not reported
Max Amount Code: 01
Max Amt Container: Not reported
Pressure: Not reported
Pure: Not reported
Reactive: Not reported
Solid: Not reported
Trade Secret: Not reported
Days On Site: 365
Last Modified: 2/29/2012

Chemical:

Chem Inv Record ID: CVTR20115LPN5800XEDU
Report Year: 2011
CAS NUMBER: 7727-37-4
State Label Code: VT2011
Entered Chemical Name: NITROGEN
Chem Same As Last Yr: WATERBURY, VT 05676
Acute: WATERBURY, VT 05676
Ave Amount: Not reported
Ave Amount Code: 01
Chronic: WATERBURY, VT 05676
EHS Chemical: Not reported
Fire: WATERBURY, VT 05676
Gas: True
Liquid: Not reported
Mixture: Not reported
Max Amount: Not reported
Max Amount Code: 01
Max Amt Container: Not reported
Pressure: True
Pure: Not reported
Reactive: Not reported
Solid: Not reported
Trade Secret: Not reported
Days On Site: 365
Last Modified: 2/29/2012

Chemical:

Chem Inv Record ID: CVTR20115LPN9800ZVNZ
Report Year: 2011
CAS NUMBER: 7740-37-1

Map ID
Direction
Distance
Elevation

MAP FINDINGS

Site

Database(s)

EDR ID Number
EPA ID Number

VT DEPARTMENT OF BGS (Continued)

S108290481

State Label Code: VT2011
Entered Chemical Name: ARGON
Chem Same As Last Yr: WATERBURY, VT 05676
Acute: WATERBURY, VT 05676
Ave Amount: Not reported
Ave Amount Code: 01
Chronic: WATERBURY, VT 05676
EHS Chemical: Not reported
Fire: WATERBURY, VT 05676
Gas: True
Liquid: Not reported
Mixture: Not reported
Max Amount: Not reported
Max Amount Code: 01
Max Amt Container: Not reported
Pressure: True
Pure: Not reported
Reactive: Not reported
Solid: Not reported
Trade Secret: Not reported
Days On Site: 365
Last Modified: 2/29/2012

Chemical:

Chem Inv Record ID: CVTR20115LPNH6011RWN
Report Year: 2011
CAS NUMBER: 7727-37-9
State Label Code: VT2011
Entered Chemical Name: NITROGEN
Chem Same As Last Yr: WATERBURY, VT 05676
Acute: WATERBURY, VT 05676
Ave Amount: Not reported
Ave Amount Code: 03
Chronic: WATERBURY, VT 05676
EHS Chemical: Not reported
Fire: WATERBURY, VT 05676
Gas: Not reported
Liquid: True
Mixture: Not reported
Max Amount: Not reported
Max Amount Code: 04
Max Amt Container: Not reported
Pressure: True
Pure: Not reported
Reactive: Not reported
Solid: Not reported
Trade Secret: Not reported
Days On Site: 365
Last Modified: 2/29/2012

Location: Micro Bulk Tank 1500 gallon - began 8/2007 outside bldg.
Amount: Not reported
Amount Unit: pounds
Type: Above ground tank
Temperature: Cryogenic conditions
Pressure: Greater than ambient pressure
Last Modified: 8/19/2011

Map ID
Direction
Distance
Elevation

MAP FINDINGS

Site

Database(s)

EDR ID Number
EPA ID Number

VT DEPARTMENT OF BGS (Continued)

S108290481

Chemical:

Chem Inv Record ID: CVTR20115LPNM90139SY
Report Year: 2011
CAS NUMBER: 7440-37-1
State Label Code: VT2011
Entered Chemical Name: ARGON
Chem Same As Last Yr: Greater than ambient pressure
Acute: Greater than ambient pressure
Ave Amount: Not reported
Ave Amount Code: 03
Chronic: Greater than ambient pressure
EHS Chemical: Not reported
Fire: Greater than ambient pressure
Gas: Not reported
Liquid: True
Mixture: Not reported
Max Amount: Not reported
Max Amount Code: 04
Max Amt Container: Not reported
Pressure: True
Pure: Not reported
Reactive: Not reported
Solid: Not reported
Trade Secret: Not reported
Days On Site: 365
Last Modified: 2/29/2012

Location: Micro Bulk Tank 1500 gallon - began 8/2007 outside bldg.
Amount: Not reported
Amount Unit: pounds
Type: Above ground tank
Temperature: Cryogenic conditions
Pressure: Greater than ambient pressure
Last Modified: 8/19/2011

Chemical:

Chem Inv Record ID: CVTR201175DAJH0110XS
Report Year: 2011
CAS NUMBER: 7740-59-7
State Label Code: VT2011
Entered Chemical Name: HELIUM
Chem Same As Last Yr: Greater than ambient pressure
Acute: Greater than ambient pressure
Ave Amount: Not reported
Ave Amount Code: 01
Chronic: Greater than ambient pressure
EHS Chemical: Not reported
Fire: Greater than ambient pressure
Gas: True
Liquid: Not reported
Mixture: Not reported
Max Amount: Not reported
Max Amount Code: 01
Max Amt Container: Not reported
Pressure: True
Pure: Not reported

Map ID
Direction
Distance
Elevation

MAP FINDINGS

Site

Database(s)

EDR ID Number
EPA ID Number

VT DEPARTMENT OF BGS (Continued)

S108290481

Reactive: Not reported
Solid: Not reported
Trade Secret: Not reported
Days On Site: 365
Last Modified: 2/29/2012

Name: VT. DEPARTMENT OF ENVIRONMENTAL CONSERVATION - LABORATORY
Address: 103 SOUTH MAIN STREET
City,State,Zip: WATERBURY, VT 05676
Facility Id: FATR20115LPLQZ002NWH
Facility Country: USA
Failed Validation: T
Report Year: 2011
Tank #: Not reported
Product: Not reported
Capacity: Not reported
Material of Constr: Not reported
Installation Date: Not reported
Facility Notes: Not reported

Chemical:
Chem Inv Record ID: CVTR20115LPMGZ00K517
Report Year: 2011
CAS NUMBER: 75-09-2
State Label Code: VT2011
Entered Chemical Name: METHYLENE CHLORIDE
Chem Same As Last Yr: WATERBURY, VT 05676
Acute: WATERBURY, VT 05676
Ave Amount: Not reported
Ave Amount Code: 01
Chronic: WATERBURY, VT 05676
EHS Chemical: Not reported
Fire: WATERBURY, VT 05676
Gas: Not reported
Liquid: True
Mixture: Not reported
Max Amount: Not reported
Max Amount Code: 02
Max Amt Container: Not reported
Pressure: Not reported
Pure: Not reported
Reactive: Not reported
Solid: Not reported
Trade Secret: Not reported
Days On Site: 365
Last Modified: 2/29/2012

Chemical:
Chem Inv Record ID: CVTR20115LPMM500MRUS
Report Year: 2011
CAS NUMBER: 75-05-8
State Label Code: VT2011
Entered Chemical Name: ACETONITRILE
Chem Same As Last Yr: WATERBURY, VT 05676
Acute: WATERBURY, VT 05676

Map ID
Direction
Distance
Elevation

MAP FINDINGS

Site

Database(s)

EDR ID Number
EPA ID Number

VT DEPARTMENT OF BGS (Continued)

S108290481

Ave Amount: Not reported
Ave Amount Code: 01
Chronic: WATERBURY, VT 05676
EHS Chemical: Not reported
Fire: WATERBURY, VT 05676
Gas: Not reported
Liquid: True
Mixture: Not reported
Max Amount: Not reported
Max Amount Code: 01
Max Amt Container: Not reported
Pressure: Not reported
Pure: Not reported
Reactive: Not reported
Solid: Not reported
Trade Secret: Not reported
Days On Site: 365
Last Modified: 2/29/2012

Chemical:

Chem Inv Record ID: CVTR20115LPMQ500PC7C
Report Year: 2011
CAS NUMBER: 67-64-1
State Label Code: VT2011
Entered Chemical Name: ACETONE
Chem Same As Last Yr: WATERBURY, VT 05676
Acute: WATERBURY, VT 05676
Ave Amount: Not reported
Ave Amount Code: 01
Chronic: WATERBURY, VT 05676
EHS Chemical: Not reported
Fire: WATERBURY, VT 05676
Gas: Not reported
Liquid: True
Mixture: Not reported
Max Amount: Not reported
Max Amount Code: 01
Max Amt Container: Not reported
Pressure: Not reported
Pure: Not reported
Reactive: Not reported
Solid: Not reported
Trade Secret: Not reported
Days On Site: 365
Last Modified: 2/29/2012

Chemical:

Chem Inv Record ID: CVTR20115LPMSY00RT05
Report Year: 2011
CAS NUMBER: 67-56-1
State Label Code: VT2011
Entered Chemical Name: METHANOL
Chem Same As Last Yr: WATERBURY, VT 05676
Acute: WATERBURY, VT 05676
Ave Amount: Not reported
Ave Amount Code: 01

Map ID
Direction
Distance
Elevation

MAP FINDINGS

Site

Database(s)

EDR ID Number
EPA ID Number

VT DEPARTMENT OF BGS (Continued)

S108290481

Chronic: WATERBURY, VT 05676
EHS Chemical: Not reported
Fire: WATERBURY, VT 05676
Gas: Not reported
Liquid: True
Mixture: Not reported
Max Amount: Not reported
Max Amount Code: 01
Max Amt Container: Not reported
Pressure: Not reported
Pure: Not reported
Reactive: Not reported
Solid: Not reported
Trade Secret: Not reported
Days On Site: 365
Last Modified: 2/29/2012

Chemical:

Chem Inv Record ID: CVTR20115LPMV800TS9D
Report Year: 2011
CAS NUMBER: 64-17-5
State Label Code: VT2011
Entered Chemical Name: ETHANOL
Chem Same As Last Yr: WATERBURY, VT 05676
Acute: WATERBURY, VT 05676
Ave Amount: Not reported
Ave Amount Code: 02
Chronic: WATERBURY, VT 05676
EHS Chemical: Not reported
Fire: WATERBURY, VT 05676
Gas: Not reported
Liquid: True
Mixture: Not reported
Max Amount: Not reported
Max Amount Code: 02
Max Amt Container: Not reported
Pressure: Not reported
Pure: Not reported
Reactive: Not reported
Solid: Not reported
Trade Secret: Not reported
Days On Site: 365
Last Modified: 2/29/2012

Chemical:

Chem Inv Record ID: CVTR20115LPN0B00V627
Report Year: 2011
CAS NUMBER: 7697-37-2
State Label Code: VT2011
Entered Chemical Name: NITRIC ACID
Chem Same As Last Yr: WATERBURY, VT 05676
Acute: WATERBURY, VT 05676
Ave Amount: Not reported
Ave Amount Code: 01
Chronic: WATERBURY, VT 05676
EHS Chemical: T

Map ID
Direction
Distance
Elevation

MAP FINDINGS

Site

Database(s)

EDR ID Number
EPA ID Number

VT DEPARTMENT OF BGS (Continued)

S108290481

Fire: WATERBURY, VT 05676
Gas: Not reported
Liquid: True
Mixture: Not reported
Max Amount: Not reported
Max Amount Code: 01
Max Amt Container: Not reported
Pressure: Not reported
Pure: Not reported
Reactive: Not reported
Solid: Not reported
Trade Secret: Not reported
Days On Site: 365
Last Modified: 2/29/2012

Chemical:

Chem Inv Record ID: CVTR20115LPN5800XEDU
Report Year: 2011
CAS NUMBER: 7727-37-4
State Label Code: VT2011
Entered Chemical Name: NITROGEN
Chem Same As Last Yr: WATERBURY, VT 05676
Acute: WATERBURY, VT 05676
Ave Amount: Not reported
Ave Amount Code: 01
Chronic: WATERBURY, VT 05676
EHS Chemical: Not reported
Fire: WATERBURY, VT 05676
Gas: True
Liquid: Not reported
Mixture: Not reported
Max Amount: Not reported
Max Amount Code: 01
Max Amt Container: Not reported
Pressure: True
Pure: Not reported
Reactive: Not reported
Solid: Not reported
Trade Secret: Not reported
Days On Site: 365
Last Modified: 2/29/2012

Chemical:

Chem Inv Record ID: CVTR20115LPN9800ZVNZ
Report Year: 2011
CAS NUMBER: 7740-37-1
State Label Code: VT2011
Entered Chemical Name: ARGON
Chem Same As Last Yr: WATERBURY, VT 05676
Acute: WATERBURY, VT 05676
Ave Amount: Not reported
Ave Amount Code: 01
Chronic: WATERBURY, VT 05676
EHS Chemical: Not reported
Fire: WATERBURY, VT 05676
Gas: True

Map ID
Direction
Distance
Elevation

MAP FINDINGS

Site

Database(s)

EDR ID Number
EPA ID Number

VT DEPARTMENT OF BGS (Continued)

S108290481

Liquid: Not reported
Mixture: Not reported
Max Amount: Not reported
Max Amount Code: 01
Max Amt Container: Not reported
Pressure: True
Pure: Not reported
Reactive: Not reported
Solid: Not reported
Trade Secret: Not reported
Days On Site: 365
Last Modified: 2/29/2012

Chemical:

Chem Inv Record ID: CVTR20115LPNH6011RWN
Report Year: 2011
CAS NUMBER: 7727-37-9
State Label Code: VT2011
Entered Chemical Name: NITROGEN
Chem Same As Last Yr: WATERBURY, VT 05676
Acute: WATERBURY, VT 05676
Ave Amount: Not reported
Ave Amount Code: 03
Chronic: WATERBURY, VT 05676
EHS Chemical: Not reported
Fire: WATERBURY, VT 05676
Gas: Not reported
Liquid: True
Mixture: Not reported
Max Amount: Not reported
Max Amount Code: 04
Max Amt Container: Not reported
Pressure: True
Pure: Not reported
Reactive: Not reported
Solid: Not reported
Trade Secret: Not reported
Days On Site: 365
Last Modified: 2/29/2012

Location: Micro Bulk Tank 1500 gallon - began 8/2007 outside bldg.
Amount: Not reported
Amount Unit: pounds
Type: Above ground tank
Temperature: Cryogenic conditions
Pressure: Greater than ambient pressure
Last Modified: 8/19/2011

Chemical:

Chem Inv Record ID: CVTR20115LPNM90139SY
Report Year: 2011
CAS NUMBER: 7440-37-1
State Label Code: VT2011
Entered Chemical Name: ARGON
Chem Same As Last Yr: Greater than ambient pressure
Acute: Greater than ambient pressure

Map ID
Direction
Distance
Elevation

MAP FINDINGS

Site

Database(s)

EDR ID Number
EPA ID Number

VT DEPARTMENT OF BGS (Continued)

S108290481

Ave Amount: Not reported
Ave Amount Code: 03
Chronic: Greater than ambient pressure
EHS Chemical: Not reported
Fire: Greater than ambient pressure
Gas: Not reported
Liquid: True
Mixture: Not reported
Max Amount: Not reported
Max Amount Code: 04
Max Amt Container: Not reported
Pressure: True
Pure: Not reported
Reactive: Not reported
Solid: Not reported
Trade Secret: Not reported
Days On Site: 365
Last Modified: 2/29/2012

Location: Micro Bulk Tank 1500 gallon - began 8/2007 outside bldg.
Amount: Not reported
Amount Unit: pounds
Type: Above ground tank
Temperature: Cryogenic conditions
Pressure: Greater than ambient pressure
Last Modified: 8/19/2011

Chemical:
Chem Inv Record ID: CVTR201175DAJH0110XS
Report Year: 2011
CAS NUMBER: 7740-59-7
State Label Code: VT2011
Entered Chemical Name: HELIUM
Chem Same As Last Yr: Greater than ambient pressure
Acute: Greater than ambient pressure
Ave Amount: Not reported
Ave Amount Code: 01
Chronic: Greater than ambient pressure
EHS Chemical: Not reported
Fire: Greater than ambient pressure
Gas: True
Liquid: Not reported
Mixture: Not reported
Max Amount: Not reported
Max Amount Code: 01
Max Amt Container: Not reported
Pressure: True
Pure: Not reported
Reactive: Not reported
Solid: Not reported
Trade Secret: Not reported
Days On Site: 365
Last Modified: 2/29/2012

Name: VT. DEPARTMENT OF ENVIRONMENTAL CONSERVATION - LABORATORY
Address: 103 SOUTH MAIN STREET

Map ID
Direction
Distance
Elevation

MAP FINDINGS

Site

Database(s)

EDR ID Number
EPA ID Number

VT DEPARTMENT OF BGS (Continued)

S108290481

City,State,Zip: WATERBURY, VT 05676
Facility Id: FATR20115LPLQZ002NWH
Facility Country: USA
Failed Validation: T
Report Year: 2011
Tank #: Not reported
Product: Not reported
Capacity: Not reported
Material of Constr: Not reported
Installation Date: Not reported
Facility Notes: Not reported

Chemical:

Chem Inv Record ID: CVTR20115LPMGZ00K517
Report Year: 2011
CAS NUMBER: 75-09-2
State Label Code: VT2011
Entered Chemical Name: METHYLENE CHLORIDE
Chem Same As Last Yr: WATERBURY, VT 05676
Acute: WATERBURY, VT 05676
Ave Amount: Not reported
Ave Amount Code: 01
Chronic: WATERBURY, VT 05676
EHS Chemical: Not reported
Fire: WATERBURY, VT 05676
Gas: Not reported
Liquid: True
Mixture: Not reported
Max Amount: Not reported
Max Amount Code: 02
Max Amt Container: Not reported
Pressure: Not reported
Pure: Not reported
Reactive: Not reported
Solid: Not reported
Trade Secret: Not reported
Days On Site: 365
Last Modified: 2/29/2012

Chemical:

Chem Inv Record ID: CVTR20115LPMM500MRUS
Report Year: 2011
CAS NUMBER: 75-05-8
State Label Code: VT2011
Entered Chemical Name: ACETONITRILE
Chem Same As Last Yr: WATERBURY, VT 05676
Acute: WATERBURY, VT 05676
Ave Amount: Not reported
Ave Amount Code: 01
Chronic: WATERBURY, VT 05676
EHS Chemical: Not reported
Fire: WATERBURY, VT 05676
Gas: Not reported
Liquid: True
Mixture: Not reported
Max Amount: Not reported

Map ID
Direction
Distance
Elevation

MAP FINDINGS

Site

Database(s)

EDR ID Number
EPA ID Number

VT DEPARTMENT OF BGS (Continued)

S108290481

Max Amount Code: 01
Max Amt Container: Not reported
Pressure: Not reported
Pure: Not reported
Reactive: Not reported
Solid: Not reported
Trade Secret: Not reported
Days On Site: 365
Last Modified: 2/29/2012

Chemical:

Chem Inv Record ID: CVTR20115LPMQ500PC7C
Report Year: 2011
CAS NUMBER: 67-64-1
State Label Code: VT2011
Entered Chemical Name: ACETONE
Chem Same As Last Yr: WATERBURY, VT 05676
Acute: WATERBURY, VT 05676
Ave Amount: Not reported
Ave Amount Code: 01
Chronic: WATERBURY, VT 05676
EHS Chemical: Not reported
Fire: WATERBURY, VT 05676
Gas: Not reported
Liquid: True
Mixture: Not reported
Max Amount: Not reported
Max Amount Code: 01
Max Amt Container: Not reported
Pressure: Not reported
Pure: Not reported
Reactive: Not reported
Solid: Not reported
Trade Secret: Not reported
Days On Site: 365
Last Modified: 2/29/2012

Chemical:

Chem Inv Record ID: CVTR20115LPMSY00RT05
Report Year: 2011
CAS NUMBER: 67-56-1
State Label Code: VT2011
Entered Chemical Name: METHANOL
Chem Same As Last Yr: WATERBURY, VT 05676
Acute: WATERBURY, VT 05676
Ave Amount: Not reported
Ave Amount Code: 01
Chronic: WATERBURY, VT 05676
EHS Chemical: Not reported
Fire: WATERBURY, VT 05676
Gas: Not reported
Liquid: True
Mixture: Not reported
Max Amount: Not reported
Max Amount Code: 01
Max Amt Container: Not reported

Map ID
Direction
Distance
Elevation

MAP FINDINGS

Site

Database(s)

EDR ID Number
EPA ID Number

VT DEPARTMENT OF BGS (Continued)

S108290481

Pressure: Not reported
Pure: Not reported
Reactive: Not reported
Solid: Not reported
Trade Secret: Not reported
Days On Site: 365
Last Modified: 2/29/2012

Chemical:

Chem Inv Record ID: CVTR20115LPMV800TS9D
Report Year: 2011
CAS NUMBER: 64-17-5
State Label Code: VT2011
Entered Chemical Name: ETHANOL
Chem Same As Last Yr: WATERBURY, VT 05676
Acute: WATERBURY, VT 05676
Ave Amount: Not reported
Ave Amount Code: 02
Chronic: WATERBURY, VT 05676
EHS Chemical: Not reported
Fire: WATERBURY, VT 05676
Gas: Not reported
Liquid: True
Mixture: Not reported
Max Amount: Not reported
Max Amount Code: 02
Max Amt Container: Not reported
Pressure: Not reported
Pure: Not reported
Reactive: Not reported
Solid: Not reported
Trade Secret: Not reported
Days On Site: 365
Last Modified: 2/29/2012

Chemical:

Chem Inv Record ID: CVTR20115LPN0B00V627
Report Year: 2011
CAS NUMBER: 7697-37-2
State Label Code: VT2011
Entered Chemical Name: NITRIC ACID
Chem Same As Last Yr: WATERBURY, VT 05676
Acute: WATERBURY, VT 05676
Ave Amount: Not reported
Ave Amount Code: 01
Chronic: WATERBURY, VT 05676
EHS Chemical: T
Fire: WATERBURY, VT 05676
Gas: Not reported
Liquid: True
Mixture: Not reported
Max Amount: Not reported
Max Amount Code: 01
Max Amt Container: Not reported
Pressure: Not reported
Pure: Not reported

Map ID
Direction
Distance
Elevation

MAP FINDINGS

Site

Database(s)

EDR ID Number
EPA ID Number

VT DEPARTMENT OF BGS (Continued)

S108290481

Reactive: Not reported
Solid: Not reported
Trade Secret: Not reported
Days On Site: 365
Last Modified: 2/29/2012

Chemical:

Chem Inv Record ID: CVTR20115LPN5800XEDU
Report Year: 2011
CAS NUMBER: 7727-37-4
State Label Code: VT2011
Entered Chemical Name: NITROGEN
Chem Same As Last Yr: WATERBURY, VT 05676
Acute: WATERBURY, VT 05676
Ave Amount: Not reported
Ave Amount Code: 01
Chronic: WATERBURY, VT 05676
EHS Chemical: Not reported
Fire: WATERBURY, VT 05676
Gas: True
Liquid: Not reported
Mixture: Not reported
Max Amount: Not reported
Max Amount Code: 01
Max Amt Container: Not reported
Pressure: True
Pure: Not reported
Reactive: Not reported
Solid: Not reported
Trade Secret: Not reported
Days On Site: 365
Last Modified: 2/29/2012

Chemical:

Chem Inv Record ID: CVTR20115LPN9800ZVNZ
Report Year: 2011
CAS NUMBER: 7740-37-1
State Label Code: VT2011
Entered Chemical Name: ARGON
Chem Same As Last Yr: WATERBURY, VT 05676
Acute: WATERBURY, VT 05676
Ave Amount: Not reported
Ave Amount Code: 01
Chronic: WATERBURY, VT 05676
EHS Chemical: Not reported
Fire: WATERBURY, VT 05676
Gas: True
Liquid: Not reported
Mixture: Not reported
Max Amount: Not reported
Max Amount Code: 01
Max Amt Container: Not reported
Pressure: True
Pure: Not reported
Reactive: Not reported
Solid: Not reported

Map ID
Direction
Distance
Elevation

MAP FINDINGS

Site

Database(s)

EDR ID Number
EPA ID Number

VT DEPARTMENT OF BGS (Continued)

S108290481

Trade Secret: Not reported
Days On Site: 365
Last Modified: 2/29/2012

Chemical:

Chem Inv Record ID: CVTR20115LPNH6011RWN
Report Year: 2011
CAS NUMBER: 7727-37-9
State Label Code: VT2011
Entered Chemical Name: NITROGEN
Chem Same As Last Yr: WATERBURY, VT 05676
Acute: WATERBURY, VT 05676
Ave Amount: Not reported
Ave Amount Code: 03
Chronic: WATERBURY, VT 05676
EHS Chemical: Not reported
Fire: WATERBURY, VT 05676
Gas: Not reported
Liquid: True
Mixture: Not reported
Max Amount: Not reported
Max Amount Code: 04
Max Amt Container: Not reported
Pressure: True
Pure: Not reported
Reactive: Not reported
Solid: Not reported
Trade Secret: Not reported
Days On Site: 365
Last Modified: 2/29/2012

Location: Micro Bulk Tank 1500 gallon - began 8/2007 outside bldg.
Amount: Not reported
Amount Unit: pounds
Type: Above ground tank
Temperature: Cryogenic conditions
Pressure: Greater than ambient pressure
Last Modified: 8/19/2011

Chemical:

Chem Inv Record ID: CVTR20115LPNM90139SY
Report Year: 2011
CAS NUMBER: 7440-37-1
State Label Code: VT2011
Entered Chemical Name: ARGON
Chem Same As Last Yr: Greater than ambient pressure
Acute: Greater than ambient pressure
Ave Amount: Not reported
Ave Amount Code: 03
Chronic: Greater than ambient pressure
EHS Chemical: Not reported
Fire: Greater than ambient pressure
Gas: Not reported
Liquid: True
Mixture: Not reported
Max Amount: Not reported

Map ID
Direction
Distance
Elevation

MAP FINDINGS

Site

Database(s)

EDR ID Number
EPA ID Number

VT DEPARTMENT OF BGS (Continued)

S108290481

Max Amount Code: 04
Max Amt Container: Not reported
Pressure: True
Pure: Not reported
Reactive: Not reported
Solid: Not reported
Trade Secret: Not reported
Days On Site: 365
Last Modified: 2/29/2012

Location: Micro Bulk Tank 1500 gallon - began 8/2007 outside bldg.
Amount: Not reported
Amount Unit: pounds
Type: Above ground tank
Temperature: Cryogenic conditions
Pressure: Greater than ambient pressure
Last Modified: 8/19/2011

Chemical:
Chem Inv Record ID: CVTR201175DAJH0110XS
Report Year: 2011
CAS NUMBER: 7740-59-7
State Label Code: VT2011
Entered Chemical Name: HELIUM
Chem Same As Last Yr: Greater than ambient pressure
Acute: Greater than ambient pressure
Ave Amount: Not reported
Ave Amount Code: 01
Chronic: Greater than ambient pressure
EHS Chemical: Not reported
Fire: Greater than ambient pressure
Gas: True
Liquid: Not reported
Mixture: Not reported
Max Amount: Not reported
Max Amount Code: 01
Max Amt Container: Not reported
Pressure: True
Pure: Not reported
Reactive: Not reported
Solid: Not reported
Trade Secret: Not reported
Days On Site: 365
Last Modified: 2/29/2012

Name: VT. DEPARTMENT OF ENVIRONMENTAL CONSERVATION - LABORATORY
Address: 103 SOUTH MAIN STREET
City,State,Zip: WATERBURY, VT 05676
Facility Id: FATR20115LPLQZ002NWH
Facility Country: USA
Failed Validation: T
Report Year: 2011
Tank #: Not reported
Product: Not reported
Capacity: Not reported
Material of Constr: Not reported

Map ID
Direction
Distance
Elevation

MAP FINDINGS

Site

Database(s)

EDR ID Number
EPA ID Number

VT DEPARTMENT OF BGS (Continued)

S108290481

Installation Date: Not reported
Facility Notes: Not reported

Chemical:

Chem Inv Record ID: CVTR20115LPMGZ00K517
Report Year: 2011
CAS NUMBER: 75-09-2
State Label Code: VT2011
Entered Chemical Name: METHYLENE CHLORIDE
Chem Same As Last Yr: WATERBURY, VT 05676
Acute: WATERBURY, VT 05676
Ave Amount: Not reported
Ave Amount Code: 01
Chronic: WATERBURY, VT 05676
EHS Chemical: Not reported
Fire: WATERBURY, VT 05676
Gas: Not reported
Liquid: True
Mixture: Not reported
Max Amount: Not reported
Max Amount Code: 02
Max Amt Container: Not reported
Pressure: Not reported
Pure: Not reported
Reactive: Not reported
Solid: Not reported
Trade Secret: Not reported
Days On Site: 365
Last Modified: 2/29/2012

Chemical:

Chem Inv Record ID: CVTR20115LPMM500MRUS
Report Year: 2011
CAS NUMBER: 75-05-8
State Label Code: VT2011
Entered Chemical Name: ACETONITRILE
Chem Same As Last Yr: WATERBURY, VT 05676
Acute: WATERBURY, VT 05676
Ave Amount: Not reported
Ave Amount Code: 01
Chronic: WATERBURY, VT 05676
EHS Chemical: Not reported
Fire: WATERBURY, VT 05676
Gas: Not reported
Liquid: True
Mixture: Not reported
Max Amount: Not reported
Max Amount Code: 01
Max Amt Container: Not reported
Pressure: Not reported
Pure: Not reported
Reactive: Not reported
Solid: Not reported
Trade Secret: Not reported
Days On Site: 365
Last Modified: 2/29/2012

Map ID
Direction
Distance
Elevation

MAP FINDINGS

Site

Database(s)

EDR ID Number
EPA ID Number

VT DEPARTMENT OF BGS (Continued)

S108290481

Chemical:

Chem Inv Record ID: CVTR20115LPMQ500PC7C
Report Year: 2011
CAS NUMBER: 67-64-1
State Label Code: VT2011
Entered Chemical Name: ACETONE
Chem Same As Last Yr: WATERBURY, VT 05676
Acute: WATERBURY, VT 05676
Ave Amount: Not reported
Ave Amount Code: 01
Chronic: WATERBURY, VT 05676
EHS Chemical: Not reported
Fire: WATERBURY, VT 05676
Gas: Not reported
Liquid: True
Mixture: Not reported
Max Amount: Not reported
Max Amount Code: 01
Max Amt Container: Not reported
Pressure: Not reported
Pure: Not reported
Reactive: Not reported
Solid: Not reported
Trade Secret: Not reported
Days On Site: 365
Last Modified: 2/29/2012

Chemical:

Chem Inv Record ID: CVTR20115LPMSY00RT05
Report Year: 2011
CAS NUMBER: 67-56-1
State Label Code: VT2011
Entered Chemical Name: METHANOL
Chem Same As Last Yr: WATERBURY, VT 05676
Acute: WATERBURY, VT 05676
Ave Amount: Not reported
Ave Amount Code: 01
Chronic: WATERBURY, VT 05676
EHS Chemical: Not reported
Fire: WATERBURY, VT 05676
Gas: Not reported
Liquid: True
Mixture: Not reported
Max Amount: Not reported
Max Amount Code: 01
Max Amt Container: Not reported
Pressure: Not reported
Pure: Not reported
Reactive: Not reported
Solid: Not reported
Trade Secret: Not reported
Days On Site: 365
Last Modified: 2/29/2012

Chemical:

Chem Inv Record ID: CVTR20115LPMV800TS9D

Map ID
Direction
Distance
Elevation

MAP FINDINGS

Site

Database(s)

EDR ID Number
EPA ID Number

VT DEPARTMENT OF BGS (Continued)

S108290481

Report Year: 2011
CAS NUMBER: 64-17-5
State Label Code: VT2011
Entered Chemical Name: ETHANOL
Chem Same As Last Yr: WATERBURY, VT 05676
Acute: WATERBURY, VT 05676
Ave Amount: Not reported
Ave Amount Code: 02
Chronic: WATERBURY, VT 05676
EHS Chemical: Not reported
Fire: WATERBURY, VT 05676
Gas: Not reported
Liquid: True
Mixture: Not reported
Max Amount: Not reported
Max Amount Code: 02
Max Amt Container: Not reported
Pressure: Not reported
Pure: Not reported
Reactive: Not reported
Solid: Not reported
Trade Secret: Not reported
Days On Site: 365
Last Modified: 2/29/2012

Chemical:

Chem Inv Record ID: CVTR20115LPN0B00V627
Report Year: 2011
CAS NUMBER: 7697-37-2
State Label Code: VT2011
Entered Chemical Name: NITRIC ACID
Chem Same As Last Yr: WATERBURY, VT 05676
Acute: WATERBURY, VT 05676
Ave Amount: Not reported
Ave Amount Code: 01
Chronic: WATERBURY, VT 05676
EHS Chemical: T
Fire: WATERBURY, VT 05676
Gas: Not reported
Liquid: True
Mixture: Not reported
Max Amount: Not reported
Max Amount Code: 01
Max Amt Container: Not reported
Pressure: Not reported
Pure: Not reported
Reactive: Not reported
Solid: Not reported
Trade Secret: Not reported
Days On Site: 365
Last Modified: 2/29/2012

Chemical:

Chem Inv Record ID: CVTR20115LPN5800XEDU
Report Year: 2011
CAS NUMBER: 7727-37-4

Map ID
Direction
Distance
Elevation

MAP FINDINGS

Site

Database(s)

EDR ID Number
EPA ID Number

VT DEPARTMENT OF BGS (Continued)

S108290481

State Label Code: VT2011
Entered Chemical Name: NITROGEN
Chem Same As Last Yr: WATERBURY, VT 05676
Acute: WATERBURY, VT 05676
Ave Amount: Not reported
Ave Amount Code: 01
Chronic: WATERBURY, VT 05676
EHS Chemical: Not reported
Fire: WATERBURY, VT 05676
Gas: True
Liquid: Not reported
Mixture: Not reported
Max Amount: Not reported
Max Amount Code: 01
Max Amt Container: Not reported
Pressure: True
Pure: Not reported
Reactive: Not reported
Solid: Not reported
Trade Secret: Not reported
Days On Site: 365
Last Modified: 2/29/2012

Chemical:

Chem Inv Record ID: CVTR20115LPN9800ZVNZ
Report Year: 2011
CAS NUMBER: 7740-37-1
State Label Code: VT2011
Entered Chemical Name: ARGON
Chem Same As Last Yr: WATERBURY, VT 05676
Acute: WATERBURY, VT 05676
Ave Amount: Not reported
Ave Amount Code: 01
Chronic: WATERBURY, VT 05676
EHS Chemical: Not reported
Fire: WATERBURY, VT 05676
Gas: True
Liquid: Not reported
Mixture: Not reported
Max Amount: Not reported
Max Amount Code: 01
Max Amt Container: Not reported
Pressure: True
Pure: Not reported
Reactive: Not reported
Solid: Not reported
Trade Secret: Not reported
Days On Site: 365
Last Modified: 2/29/2012

Chemical:

Chem Inv Record ID: CVTR20115LPNH6011RWN
Report Year: 2011
CAS NUMBER: 7727-37-9
State Label Code: VT2011
Entered Chemical Name: NITROGEN

Map ID
Direction
Distance
Elevation

MAP FINDINGS

Site

Database(s)

EDR ID Number
EPA ID Number

VT DEPARTMENT OF BGS (Continued)

S108290481

Chem Same As Last Yr: WATERBURY, VT 05676
Acute: WATERBURY, VT 05676
Ave Amount: Not reported
Ave Amount Code: 03
Chronic: WATERBURY, VT 05676
EHS Chemical: Not reported
Fire: WATERBURY, VT 05676
Gas: Not reported
Liquid: True
Mixture: Not reported
Max Amount: Not reported
Max Amount Code: 04
Max Amt Container: Not reported
Pressure: True
Pure: Not reported
Reactive: Not reported
Solid: Not reported
Trade Secret: Not reported
Days On Site: 365
Last Modified: 2/29/2012

Location: Micro Bulk Tank 1500 gallon - began 8/2007 outside bldg.
Amount: Not reported
Amount Unit: pounds
Type: Above ground tank
Temperature: Cryogenic conditions
Pressure: Greater than ambient pressure
Last Modified: 8/19/2011

Chemical:

Chem Inv Record ID: CVTR20115LPNM90139SY
Report Year: 2011
CAS NUMBER: 7440-37-1
State Label Code: VT2011
Entered Chemical Name: ARGON
Chem Same As Last Yr: Greater than ambient pressure
Acute: Greater than ambient pressure
Ave Amount: Not reported
Ave Amount Code: 03
Chronic: Greater than ambient pressure
EHS Chemical: Not reported
Fire: Greater than ambient pressure
Gas: Not reported
Liquid: True
Mixture: Not reported
Max Amount: Not reported
Max Amount Code: 04
Max Amt Container: Not reported
Pressure: True
Pure: Not reported
Reactive: Not reported
Solid: Not reported
Trade Secret: Not reported
Days On Site: 365
Last Modified: 2/29/2012

Location: Micro Bulk Tank 1500 gallon - began 8/2007 outside bldg.

Map ID
Direction
Distance
Elevation

MAP FINDINGS

Site

Database(s)

EDR ID Number
EPA ID Number

VT DEPARTMENT OF BGS (Continued)

S108290481

Amount: Not reported
Amount Unit: pounds
Type: Above ground tank
Temperature: Cryogenic conditions
Pressure: Greater than ambient pressure
Last Modified: 8/19/2011

Chemical:

Chem Inv Record ID: CVTR201175DAJH0110XS
Report Year: 2011
CAS NUMBER: 7740-59-7
State Label Code: VT2011
Entered Chemical Name: HELIUM
Chem Same As Last Yr: Greater than ambient pressure
Acute: Greater than ambient pressure
Ave Amount: Not reported
Ave Amount Code: 01
Chronic: Greater than ambient pressure
EHS Chemical: Not reported
Fire: Greater than ambient pressure
Gas: True
Liquid: Not reported
Mixture: Not reported
Max Amount: Not reported
Max Amount Code: 01
Max Amt Container: Not reported
Pressure: True
Pure: Not reported
Reactive: Not reported
Solid: Not reported
Trade Secret: Not reported
Days On Site: 365
Last Modified: 2/29/2012

Name: VT. DEPARTMENT OF ENVIRONMENTAL CONSERVATION - LABORATORY
Address: 103 SOUTH MAIN STREET
City,State,Zip: WATERBURY, VT 05676
Facility Id: FATR20115LPLQZ002NWH
Facility Country: USA
Failed Validation: T
Report Year: 2011
Tank #: Not reported
Product: Not reported
Capacity: Not reported
Material of Constr: Not reported
Installation Date: Not reported
Facility Notes: Not reported

Chemical:

Chem Inv Record ID: CVTR20115LPMGZ00K517
Report Year: 2011
CAS NUMBER: 75-09-2
State Label Code: VT2011
Entered Chemical Name: METHYLENE CHLORIDE
Chem Same As Last Yr: WATERBURY, VT 05676

Map ID
Direction
Distance
Elevation

MAP FINDINGS

Site

Database(s)

EDR ID Number
EPA ID Number

VT DEPARTMENT OF BGS (Continued)

S108290481

Acute: WATERBURY, VT 05676
Ave Amount: Not reported
Ave Amount Code: 01
Chronic: WATERBURY, VT 05676
EHS Chemical: Not reported
Fire: WATERBURY, VT 05676
Gas: Not reported
Liquid: True
Mixture: Not reported
Max Amount: Not reported
Max Amount Code: 02
Max Amt Container: Not reported
Pressure: Not reported
Pure: Not reported
Reactive: Not reported
Solid: Not reported
Trade Secret: Not reported
Days On Site: 365
Last Modified: 2/29/2012

Chemical:
Chem Inv Record ID: CVTR20115LPMM500MRUS
Report Year: 2011
CAS NUMBER: 75-05-8
State Label Code: VT2011
Entered Chemical Name: ACETONITRILE
Chem Same As Last Yr: WATERBURY, VT 05676
Acute: WATERBURY, VT 05676
Ave Amount: Not reported
Ave Amount Code: 01
Chronic: WATERBURY, VT 05676
EHS Chemical: Not reported
Fire: WATERBURY, VT 05676
Gas: Not reported
Liquid: True
Mixture: Not reported
Max Amount: Not reported
Max Amount Code: 01
Max Amt Container: Not reported
Pressure: Not reported
Pure: Not reported
Reactive: Not reported
Solid: Not reported
Trade Secret: Not reported
Days On Site: 365
Last Modified: 2/29/2012

Chemical:
Chem Inv Record ID: CVTR20115LPMQ500PC7C
Report Year: 2011
CAS NUMBER: 67-64-1
State Label Code: VT2011
Entered Chemical Name: ACETONE
Chem Same As Last Yr: WATERBURY, VT 05676
Acute: WATERBURY, VT 05676
Ave Amount: Not reported

Map ID
Direction
Distance
Elevation

MAP FINDINGS

Site

Database(s)

EDR ID Number
EPA ID Number

VT DEPARTMENT OF BGS (Continued)

S108290481

Ave Amount Code: 01
Chronic: WATERBURY, VT 05676
EHS Chemical: Not reported
Fire: WATERBURY, VT 05676
Gas: Not reported
Liquid: True
Mixture: Not reported
Max Amount: Not reported
Max Amount Code: 01
Max Amt Container: Not reported
Pressure: Not reported
Pure: Not reported
Reactive: Not reported
Solid: Not reported
Trade Secret: Not reported
Days On Site: 365
Last Modified: 2/29/2012

Chemical:

Chem Inv Record ID: CVTR20115LPMSY00RT05
Report Year: 2011
CAS NUMBER: 67-56-1
State Label Code: VT2011
Entered Chemical Name: METHANOL
Chem Same As Last Yr: WATERBURY, VT 05676
Acute: WATERBURY, VT 05676
Ave Amount: Not reported
Ave Amount Code: 01
Chronic: WATERBURY, VT 05676
EHS Chemical: Not reported
Fire: WATERBURY, VT 05676
Gas: Not reported
Liquid: True
Mixture: Not reported
Max Amount: Not reported
Max Amount Code: 01
Max Amt Container: Not reported
Pressure: Not reported
Pure: Not reported
Reactive: Not reported
Solid: Not reported
Trade Secret: Not reported
Days On Site: 365
Last Modified: 2/29/2012

Chemical:

Chem Inv Record ID: CVTR20115LPMV800TS9D
Report Year: 2011
CAS NUMBER: 64-17-5
State Label Code: VT2011
Entered Chemical Name: ETHANOL
Chem Same As Last Yr: WATERBURY, VT 05676
Acute: WATERBURY, VT 05676
Ave Amount: Not reported
Ave Amount Code: 02
Chronic: WATERBURY, VT 05676

Map ID
Direction
Distance
Elevation

MAP FINDINGS

Site

Database(s)

EDR ID Number
EPA ID Number

VT DEPARTMENT OF BGS (Continued)

S108290481

EHS Chemical: Not reported
Fire: WATERBURY, VT 05676
Gas: Not reported
Liquid: True
Mixture: Not reported
Max Amount: Not reported
Max Amount Code: 02
Max Amt Container: Not reported
Pressure: Not reported
Pure: Not reported
Reactive: Not reported
Solid: Not reported
Trade Secret: Not reported
Days On Site: 365
Last Modified: 2/29/2012

Chemical:

Chem Inv Record ID: CVTR20115LPN0B00V627
Report Year: 2011
CAS NUMBER: 7697-37-2
State Label Code: VT2011
Entered Chemical Name: NITRIC ACID
Chem Same As Last Yr: WATERBURY, VT 05676
Acute: WATERBURY, VT 05676
Ave Amount: Not reported
Ave Amount Code: 01
Chronic: WATERBURY, VT 05676
EHS Chemical: T
Fire: WATERBURY, VT 05676
Gas: Not reported
Liquid: True
Mixture: Not reported
Max Amount: Not reported
Max Amount Code: 01
Max Amt Container: Not reported
Pressure: Not reported
Pure: Not reported
Reactive: Not reported
Solid: Not reported
Trade Secret: Not reported
Days On Site: 365
Last Modified: 2/29/2012

Chemical:

Chem Inv Record ID: CVTR20115LPN5800XEDU
Report Year: 2011
CAS NUMBER: 7727-37-4
State Label Code: VT2011
Entered Chemical Name: NITROGEN
Chem Same As Last Yr: WATERBURY, VT 05676
Acute: WATERBURY, VT 05676
Ave Amount: Not reported
Ave Amount Code: 01
Chronic: WATERBURY, VT 05676
EHS Chemical: Not reported
Fire: WATERBURY, VT 05676

Map ID
Direction
Distance
Elevation

MAP FINDINGS

Site

Database(s)

EDR ID Number
EPA ID Number

VT DEPARTMENT OF BGS (Continued)

S108290481

Gas: True
Liquid: Not reported
Mixture: Not reported
Max Amount: Not reported
Max Amount Code: 01
Max Amt Container: Not reported
Pressure: True
Pure: Not reported
Reactive: Not reported
Solid: Not reported
Trade Secret: Not reported
Days On Site: 365
Last Modified: 2/29/2012

Chemical:
Chem Inv Record ID: CVTR20115LPN9800ZVNZ
Report Year: 2011
CAS NUMBER: 7740-37-1
State Label Code: VT2011
Entered Chemical Name: ARGON
Chem Same As Last Yr: WATERBURY, VT 05676
Acute: WATERBURY, VT 05676
Ave Amount: Not reported
Ave Amount Code: 01
Chronic: WATERBURY, VT 05676
EHS Chemical: Not reported
Fire: WATERBURY, VT 05676
Gas: True
Liquid: Not reported
Mixture: Not reported
Max Amount: Not reported
Max Amount Code: 01
Max Amt Container: Not reported
Pressure: True
Pure: Not reported
Reactive: Not reported
Solid: Not reported
Trade Secret: Not reported
Days On Site: 365
Last Modified: 2/29/2012

Chemical:
Chem Inv Record ID: CVTR20115LPNH6011RWN
Report Year: 2011
CAS NUMBER: 7727-37-9
State Label Code: VT2011
Entered Chemical Name: NITROGEN
Chem Same As Last Yr: WATERBURY, VT 05676
Acute: WATERBURY, VT 05676
Ave Amount: Not reported
Ave Amount Code: 03
Chronic: WATERBURY, VT 05676
EHS Chemical: Not reported
Fire: WATERBURY, VT 05676
Gas: Not reported
Liquid: True

Map ID
Direction
Distance
Elevation

MAP FINDINGS

Site

Database(s)

EDR ID Number
EPA ID Number

VT DEPARTMENT OF BGS (Continued)

S108290481

Mixture: Not reported
Max Amount: Not reported
Max Amount Code: 04
Max Amt Container: Not reported
Pressure: True
Pure: Not reported
Reactive: Not reported
Solid: Not reported
Trade Secret: Not reported
Days On Site: 365
Last Modified: 2/29/2012

Location: Micro Bulk Tank 1500 gallon - began 8/2007 outside bldg.
Amount: Not reported
Amount Unit: pounds
Type: Above ground tank
Temperature: Cryogenic conditions
Pressure: Greater than ambient pressure
Last Modified: 8/19/2011

Chemical:

Chem Inv Record ID: CVTR20115LPNM90139SY
Report Year: 2011
CAS NUMBER: 7440-37-1
State Label Code: VT2011
Entered Chemical Name: ARGON
Chem Same As Last Yr: Greater than ambient pressure
Acute: Greater than ambient pressure
Ave Amount: Not reported
Ave Amount Code: 03
Chronic: Greater than ambient pressure
EHS Chemical: Not reported
Fire: Greater than ambient pressure
Gas: Not reported
Liquid: True
Mixture: Not reported
Max Amount: Not reported
Max Amount Code: 04
Max Amt Container: Not reported
Pressure: True
Pure: Not reported
Reactive: Not reported
Solid: Not reported
Trade Secret: Not reported
Days On Site: 365
Last Modified: 2/29/2012

Location: Micro Bulk Tank 1500 gallon - began 8/2007 outside bldg.
Amount: Not reported
Amount Unit: pounds
Type: Above ground tank
Temperature: Cryogenic conditions
Pressure: Greater than ambient pressure
Last Modified: 8/19/2011

Chemical:

Map ID
Direction
Distance
Elevation

MAP FINDINGS

Site

Database(s)

EDR ID Number
EPA ID Number

VT DEPARTMENT OF BGS (Continued)

S108290481

Chem Inv Record ID: CVTR201175DAJH0110XS
Report Year: 2011
CAS NUMBER: 7740-59-7
State Label Code: VT2011
Entered Chemical Name: HELIUM
Chem Same As Last Yr: Greater than ambient pressure
Acute: Greater than ambient pressure
Ave Amount: Not reported
Ave Amount Code: 01
Chronic: Greater than ambient pressure
EHS Chemical: Not reported
Fire: Greater than ambient pressure
Gas: True
Liquid: Not reported
Mixture: Not reported
Max Amount: Not reported
Max Amount Code: 01
Max Amt Container: Not reported
Pressure: True
Pure: Not reported
Reactive: Not reported
Solid: Not reported
Trade Secret: Not reported
Days On Site: 365
Last Modified: 2/29/2012

Name: VT. DEPARTMENT OF ENVIRONMENTAL CONSERVATION - LABORATORY
Address: 103 SOUTH MAIN STREET
City,State,Zip: WATERBURY, VT 05676
Facility Id: FATR20115LPLQZ002NWH
Facility Country: USA
Failed Validation: T
Report Year: 2011
Tank #: Not reported
Product: Not reported
Capacity: Not reported
Material of Constr: Not reported
Installation Date: Not reported
Facility Notes: Not reported

Chemical:
Chem Inv Record ID: CVTR20115LPMGZ00K517
Report Year: 2011
CAS NUMBER: 75-09-2
State Label Code: VT2011
Entered Chemical Name: METHYLENE CHLORIDE
Chem Same As Last Yr: WATERBURY, VT 05676
Acute: WATERBURY, VT 05676
Ave Amount: Not reported
Ave Amount Code: 01
Chronic: WATERBURY, VT 05676
EHS Chemical: Not reported
Fire: WATERBURY, VT 05676
Gas: Not reported
Liquid: True
Mixture: Not reported

Map ID
Direction
Distance
Elevation

MAP FINDINGS

Site

Database(s)

EDR ID Number
EPA ID Number

VT DEPARTMENT OF BGS (Continued)

S108290481

Max Amount: Not reported
Max Amount Code: 02
Max Amt Container: Not reported
Pressure: Not reported
Pure: Not reported
Reactive: Not reported
Solid: Not reported
Trade Secret: Not reported
Days On Site: 365
Last Modified: 2/29/2012

Chemical:

Chem Inv Record ID: CVTR20115LPMM500MRUS
Report Year: 2011
CAS NUMBER: 75-05-8
State Label Code: VT2011
Entered Chemical Name: ACETONITRILE
Chem Same As Last Yr: WATERBURY, VT 05676
Acute: WATERBURY, VT 05676
Ave Amount: Not reported
Ave Amount Code: 01
Chronic: WATERBURY, VT 05676
EHS Chemical: Not reported
Fire: WATERBURY, VT 05676
Gas: Not reported
Liquid: True
Mixture: Not reported
Max Amount: Not reported
Max Amount Code: 01
Max Amt Container: Not reported
Pressure: Not reported
Pure: Not reported
Reactive: Not reported
Solid: Not reported
Trade Secret: Not reported
Days On Site: 365
Last Modified: 2/29/2012

Chemical:

Chem Inv Record ID: CVTR20115LPMQ500PC7C
Report Year: 2011
CAS NUMBER: 67-64-1
State Label Code: VT2011
Entered Chemical Name: ACETONE
Chem Same As Last Yr: WATERBURY, VT 05676
Acute: WATERBURY, VT 05676
Ave Amount: Not reported
Ave Amount Code: 01
Chronic: WATERBURY, VT 05676
EHS Chemical: Not reported
Fire: WATERBURY, VT 05676
Gas: Not reported
Liquid: True
Mixture: Not reported
Max Amount: Not reported
Max Amount Code: 01

Map ID
Direction
Distance
Elevation

MAP FINDINGS

Site

Database(s)

EDR ID Number
EPA ID Number

VT DEPARTMENT OF BGS (Continued)

S108290481

Max Amt Container: Not reported
Pressure: Not reported
Pure: Not reported
Reactive: Not reported
Solid: Not reported
Trade Secret: Not reported
Days On Site: 365
Last Modified: 2/29/2012

Chemical:

Chem Inv Record ID: CVTR20115LPMSY00RT05
Report Year: 2011
CAS NUMBER: 67-56-1
State Label Code: VT2011
Entered Chemical Name: METHANOL
Chem Same As Last Yr: WATERBURY, VT 05676
Acute: WATERBURY, VT 05676
Ave Amount: Not reported
Ave Amount Code: 01
Chronic: WATERBURY, VT 05676
EHS Chemical: Not reported
Fire: WATERBURY, VT 05676
Gas: Not reported
Liquid: True
Mixture: Not reported
Max Amount: Not reported
Max Amount Code: 01
Max Amt Container: Not reported
Pressure: Not reported
Pure: Not reported
Reactive: Not reported
Solid: Not reported
Trade Secret: Not reported
Days On Site: 365
Last Modified: 2/29/2012

Chemical:

Chem Inv Record ID: CVTR20115LPMV800TS9D
Report Year: 2011
CAS NUMBER: 64-17-5
State Label Code: VT2011
Entered Chemical Name: ETHANOL
Chem Same As Last Yr: WATERBURY, VT 05676
Acute: WATERBURY, VT 05676
Ave Amount: Not reported
Ave Amount Code: 02
Chronic: WATERBURY, VT 05676
EHS Chemical: Not reported
Fire: WATERBURY, VT 05676
Gas: Not reported
Liquid: True
Mixture: Not reported
Max Amount: Not reported
Max Amount Code: 02
Max Amt Container: Not reported
Pressure: Not reported

Map ID
Direction
Distance
Elevation

MAP FINDINGS

Site

Database(s)

EDR ID Number
EPA ID Number

VT DEPARTMENT OF BGS (Continued)

S108290481

Pure: Not reported
Reactive: Not reported
Solid: Not reported
Trade Secret: Not reported
Days On Site: 365
Last Modified: 2/29/2012

Chemical:

Chem Inv Record ID: CVTR20115LPN0B00V627
Report Year: 2011
CAS NUMBER: 7697-37-2
State Label Code: VT2011
Entered Chemical Name: NITRIC ACID
Chem Same As Last Yr: WATERBURY, VT 05676
Acute: WATERBURY, VT 05676
Ave Amount: Not reported
Ave Amount Code: 01
Chronic: WATERBURY, VT 05676
EHS Chemical: T
Fire: WATERBURY, VT 05676
Gas: Not reported
Liquid: True
Mixture: Not reported
Max Amount: Not reported
Max Amount Code: 01
Max Amt Container: Not reported
Pressure: Not reported
Pure: Not reported
Reactive: Not reported
Solid: Not reported
Trade Secret: Not reported
Days On Site: 365
Last Modified: 2/29/2012

Chemical:

Chem Inv Record ID: CVTR20115LPN5800XEDU
Report Year: 2011
CAS NUMBER: 7727-37-4
State Label Code: VT2011
Entered Chemical Name: NITROGEN
Chem Same As Last Yr: WATERBURY, VT 05676
Acute: WATERBURY, VT 05676
Ave Amount: Not reported
Ave Amount Code: 01
Chronic: WATERBURY, VT 05676
EHS Chemical: Not reported
Fire: WATERBURY, VT 05676
Gas: True
Liquid: Not reported
Mixture: Not reported
Max Amount: Not reported
Max Amount Code: 01
Max Amt Container: Not reported
Pressure: True
Pure: Not reported
Reactive: Not reported

Map ID
Direction
Distance
Elevation

MAP FINDINGS

Site

Database(s)

EDR ID Number
EPA ID Number

VT DEPARTMENT OF BGS (Continued)

S108290481

Solid: Not reported
Trade Secret: Not reported
Days On Site: 365
Last Modified: 2/29/2012

Chemical:

Chem Inv Record ID: CVTR20115LPN9800ZVNZ
Report Year: 2011
CAS NUMBER: 7740-37-1
State Label Code: VT2011
Entered Chemical Name: ARGON
Chem Same As Last Yr: WATERBURY, VT 05676
Acute: WATERBURY, VT 05676
Ave Amount: Not reported
Ave Amount Code: 01
Chronic: WATERBURY, VT 05676
EHS Chemical: Not reported
Fire: WATERBURY, VT 05676
Gas: True
Liquid: Not reported
Mixture: Not reported
Max Amount: Not reported
Max Amount Code: 01
Max Amt Container: Not reported
Pressure: True
Pure: Not reported
Reactive: Not reported
Solid: Not reported
Trade Secret: Not reported
Days On Site: 365
Last Modified: 2/29/2012

Chemical:

Chem Inv Record ID: CVTR20115LPNH6011RWN
Report Year: 2011
CAS NUMBER: 7727-37-9
State Label Code: VT2011
Entered Chemical Name: NITROGEN
Chem Same As Last Yr: WATERBURY, VT 05676
Acute: WATERBURY, VT 05676
Ave Amount: Not reported
Ave Amount Code: 03
Chronic: WATERBURY, VT 05676
EHS Chemical: Not reported
Fire: WATERBURY, VT 05676
Gas: Not reported
Liquid: True
Mixture: Not reported
Max Amount: Not reported
Max Amount Code: 04
Max Amt Container: Not reported
Pressure: True
Pure: Not reported
Reactive: Not reported
Solid: Not reported
Trade Secret: Not reported

Map ID
Direction
Distance
Elevation

MAP FINDINGS

Site

Database(s)

EDR ID Number
EPA ID Number

VT DEPARTMENT OF BGS (Continued)

S108290481

Days On Site: 365
Last Modified: 2/29/2012

Location: Micro Bulk Tank 1500 gallon - began 8/2007 outside bldg.
Amount: Not reported
Amount Unit: pounds
Type: Above ground tank
Temperature: Cryogenic conditions
Pressure: Greater than ambient pressure
Last Modified: 8/19/2011

Chemical:
Chem Inv Record ID: CVTR20115LPNM90139SY
Report Year: 2011
CAS NUMBER: 7440-37-1
State Label Code: VT2011
Entered Chemical Name: ARGON
Chem Same As Last Yr: Greater than ambient pressure
Acute: Greater than ambient pressure
Ave Amount: Not reported
Ave Amount Code: 03
Chronic: Greater than ambient pressure
EHS Chemical: Not reported
Fire: Greater than ambient pressure
Gas: Not reported
Liquid: True
Mixture: Not reported
Max Amount: Not reported
Max Amount Code: 04
Max Amt Container: Not reported
Pressure: True
Pure: Not reported
Reactive: Not reported
Solid: Not reported
Trade Secret: Not reported
Days On Site: 365
Last Modified: 2/29/2012

Location: Micro Bulk Tank 1500 gallon - began 8/2007 outside bldg.
Amount: Not reported
Amount Unit: pounds
Type: Above ground tank
Temperature: Cryogenic conditions
Pressure: Greater than ambient pressure
Last Modified: 8/19/2011

Chemical:
Chem Inv Record ID: CVTR201175DAJH0110XS
Report Year: 2011
CAS NUMBER: 7740-59-7
State Label Code: VT2011
Entered Chemical Name: HELIUM
Chem Same As Last Yr: Greater than ambient pressure
Acute: Greater than ambient pressure
Ave Amount: Not reported
Ave Amount Code: 01

Map ID
Direction
Distance
Elevation

MAP FINDINGS

Site

Database(s)

EDR ID Number
EPA ID Number

VT DEPARTMENT OF BGS (Continued)

S108290481

Chronic: Greater than ambient pressure
EHS Chemical: Not reported
Fire: Greater than ambient pressure
Gas: True
Liquid: Not reported
Mixture: Not reported
Max Amount: Not reported
Max Amount Code: 01
Max Amt Container: Not reported
Pressure: True
Pure: Not reported
Reactive: Not reported
Solid: Not reported
Trade Secret: Not reported
Days On Site: 365
Last Modified: 2/29/2012

Name: VT. DEPARTMENT OF ENVIRONMENTAL CONSERVATION - LABORATORY
Address: 103 SOUTH MAIN STREET
City,State,Zip: WATERBURY, VT 05676
Facility Id: FATR20115LPLQZ002NWH
Facility Country: USA
Failed Validation: T
Report Year: 2011
Tank #: Not reported
Product: Not reported
Capacity: Not reported
Material of Constr: Not reported
Installation Date: Not reported
Facility Notes: Not reported

Chemical:
Chem Inv Record ID: CVTR20115LPMGZ00K517
Report Year: 2011
CAS NUMBER: 75-09-2
State Label Code: VT2011
Entered Chemical Name: METHYLENE CHLORIDE
Chem Same As Last Yr: WATERBURY, VT 05676
Acute: WATERBURY, VT 05676
Ave Amount: Not reported
Ave Amount Code: 01
Chronic: WATERBURY, VT 05676
EHS Chemical: Not reported
Fire: WATERBURY, VT 05676
Gas: Not reported
Liquid: True
Mixture: Not reported
Max Amount: Not reported
Max Amount Code: 02
Max Amt Container: Not reported
Pressure: Not reported
Pure: Not reported
Reactive: Not reported
Solid: Not reported
Trade Secret: Not reported
Days On Site: 365

Map ID
Direction
Distance
Elevation

MAP FINDINGS

Site

Database(s)

EDR ID Number
EPA ID Number

VT DEPARTMENT OF BGS (Continued)

S108290481

Last Modified: 2/29/2012

Chemical:

Chem Inv Record ID: CVTR20115LPMM500MRUS
Report Year: 2011
CAS NUMBER: 75-05-8
State Label Code: VT2011
Entered Chemical Name: ACETONITRILE
Chem Same As Last Yr: WATERBURY, VT 05676
Acute: WATERBURY, VT 05676
Ave Amount: Not reported
Ave Amount Code: 01
Chronic: WATERBURY, VT 05676
EHS Chemical: Not reported
Fire: WATERBURY, VT 05676
Gas: Not reported
Liquid: True
Mixture: Not reported
Max Amount: Not reported
Max Amount Code: 01
Max Amt Container: Not reported
Pressure: Not reported
Pure: Not reported
Reactive: Not reported
Solid: Not reported
Trade Secret: Not reported
Days On Site: 365
Last Modified: 2/29/2012

Chemical:

Chem Inv Record ID: CVTR20115LPMQ500PC7C
Report Year: 2011
CAS NUMBER: 67-64-1
State Label Code: VT2011
Entered Chemical Name: ACETONE
Chem Same As Last Yr: WATERBURY, VT 05676
Acute: WATERBURY, VT 05676
Ave Amount: Not reported
Ave Amount Code: 01
Chronic: WATERBURY, VT 05676
EHS Chemical: Not reported
Fire: WATERBURY, VT 05676
Gas: Not reported
Liquid: True
Mixture: Not reported
Max Amount: Not reported
Max Amount Code: 01
Max Amt Container: Not reported
Pressure: Not reported
Pure: Not reported
Reactive: Not reported
Solid: Not reported
Trade Secret: Not reported
Days On Site: 365
Last Modified: 2/29/2012

Map ID
Direction
Distance
Elevation

MAP FINDINGS

Site

Database(s)

EDR ID Number
EPA ID Number

VT DEPARTMENT OF BGS (Continued)

S108290481

Chemical:

Chem Inv Record ID: CVTR20115LPMSY00RT05
Report Year: 2011
CAS NUMBER: 67-56-1
State Label Code: VT2011
Entered Chemical Name: METHANOL
Chem Same As Last Yr: WATERBURY, VT 05676
Acute: WATERBURY, VT 05676
Ave Amount: Not reported
Ave Amount Code: 01
Chronic: WATERBURY, VT 05676
EHS Chemical: Not reported
Fire: WATERBURY, VT 05676
Gas: Not reported
Liquid: True
Mixture: Not reported
Max Amount: Not reported
Max Amount Code: 01
Max Amt Container: Not reported
Pressure: Not reported
Pure: Not reported
Reactive: Not reported
Solid: Not reported
Trade Secret: Not reported
Days On Site: 365
Last Modified: 2/29/2012

Chemical:

Chem Inv Record ID: CVTR20115LPMV800TS9D
Report Year: 2011
CAS NUMBER: 64-17-5
State Label Code: VT2011
Entered Chemical Name: ETHANOL
Chem Same As Last Yr: WATERBURY, VT 05676
Acute: WATERBURY, VT 05676
Ave Amount: Not reported
Ave Amount Code: 02
Chronic: WATERBURY, VT 05676
EHS Chemical: Not reported
Fire: WATERBURY, VT 05676
Gas: Not reported
Liquid: True
Mixture: Not reported
Max Amount: Not reported
Max Amount Code: 02
Max Amt Container: Not reported
Pressure: Not reported
Pure: Not reported
Reactive: Not reported
Solid: Not reported
Trade Secret: Not reported
Days On Site: 365
Last Modified: 2/29/2012

Chemical:

Chem Inv Record ID: CVTR20115LPN0B00V627

Map ID
Direction
Distance
Elevation

MAP FINDINGS

Site

Database(s)

EDR ID Number
EPA ID Number

VT DEPARTMENT OF BGS (Continued)

S108290481

Report Year: 2011
CAS NUMBER: 7697-37-2
State Label Code: VT2011
Entered Chemical Name: NITRIC ACID
Chem Same As Last Yr: WATERBURY, VT 05676
Acute: WATERBURY, VT 05676
Ave Amount: Not reported
Ave Amount Code: 01
Chronic: WATERBURY, VT 05676
EHS Chemical: T
Fire: WATERBURY, VT 05676
Gas: Not reported
Liquid: True
Mixture: Not reported
Max Amount: Not reported
Max Amount Code: 01
Max Amt Container: Not reported
Pressure: Not reported
Pure: Not reported
Reactive: Not reported
Solid: Not reported
Trade Secret: Not reported
Days On Site: 365
Last Modified: 2/29/2012

Chemical:

Chem Inv Record ID: CVTR20115LPN5800XEDU
Report Year: 2011
CAS NUMBER: 7727-37-4
State Label Code: VT2011
Entered Chemical Name: NITROGEN
Chem Same As Last Yr: WATERBURY, VT 05676
Acute: WATERBURY, VT 05676
Ave Amount: Not reported
Ave Amount Code: 01
Chronic: WATERBURY, VT 05676
EHS Chemical: Not reported
Fire: WATERBURY, VT 05676
Gas: True
Liquid: Not reported
Mixture: Not reported
Max Amount: Not reported
Max Amount Code: 01
Max Amt Container: Not reported
Pressure: True
Pure: Not reported
Reactive: Not reported
Solid: Not reported
Trade Secret: Not reported
Days On Site: 365
Last Modified: 2/29/2012

Chemical:

Chem Inv Record ID: CVTR20115LPN9800ZVNZ
Report Year: 2011
CAS NUMBER: 7740-37-1

Map ID
Direction
Distance
Elevation

MAP FINDINGS

Site

Database(s)

EDR ID Number
EPA ID Number

VT DEPARTMENT OF BGS (Continued)

S108290481

State Label Code: VT2011
Entered Chemical Name: ARGON
Chem Same As Last Yr: WATERBURY, VT 05676
Acute: WATERBURY, VT 05676
Ave Amount: Not reported
Ave Amount Code: 01
Chronic: WATERBURY, VT 05676
EHS Chemical: Not reported
Fire: WATERBURY, VT 05676
Gas: True
Liquid: Not reported
Mixture: Not reported
Max Amount: Not reported
Max Amount Code: 01
Max Amt Container: Not reported
Pressure: True
Pure: Not reported
Reactive: Not reported
Solid: Not reported
Trade Secret: Not reported
Days On Site: 365
Last Modified: 2/29/2012

Chemical:

Chem Inv Record ID: CVTR20115LPNH6011RWN
Report Year: 2011
CAS NUMBER: 7727-37-9
State Label Code: VT2011
Entered Chemical Name: NITROGEN
Chem Same As Last Yr: WATERBURY, VT 05676
Acute: WATERBURY, VT 05676
Ave Amount: Not reported
Ave Amount Code: 03
Chronic: WATERBURY, VT 05676
EHS Chemical: Not reported
Fire: WATERBURY, VT 05676
Gas: Not reported
Liquid: True
Mixture: Not reported
Max Amount: Not reported
Max Amount Code: 04
Max Amt Container: Not reported
Pressure: True
Pure: Not reported
Reactive: Not reported
Solid: Not reported
Trade Secret: Not reported
Days On Site: 365
Last Modified: 2/29/2012

Location: Micro Bulk Tank 1500 gallon - began 8/2007 outside bldg.
Amount: Not reported
Amount Unit: pounds
Type: Above ground tank
Temperature: Cryogenic conditions
Pressure: Greater than ambient pressure
Last Modified: 8/19/2011

Map ID
Direction
Distance
Elevation

MAP FINDINGS

Site

Database(s)

EDR ID Number
EPA ID Number

VT DEPARTMENT OF BGS (Continued)

S108290481

Chemical:

Chem Inv Record ID: CVTR20115LPNM90139SY
Report Year: 2011
CAS NUMBER: 7440-37-1
State Label Code: VT2011
Entered Chemical Name: ARGON
Chem Same As Last Yr: Greater than ambient pressure
Acute: Greater than ambient pressure
Ave Amount: Not reported
Ave Amount Code: 03
Chronic: Greater than ambient pressure
EHS Chemical: Not reported
Fire: Greater than ambient pressure
Gas: Not reported
Liquid: True
Mixture: Not reported
Max Amount: Not reported
Max Amount Code: 04
Max Amt Container: Not reported
Pressure: True
Pure: Not reported
Reactive: Not reported
Solid: Not reported
Trade Secret: Not reported
Days On Site: 365
Last Modified: 2/29/2012

Location: Micro Bulk Tank 1500 gallon - began 8/2007 outside bldg.
Amount: Not reported
Amount Unit: pounds
Type: Above ground tank
Temperature: Cryogenic conditions
Pressure: Greater than ambient pressure
Last Modified: 8/19/2011

Chemical:

Chem Inv Record ID: CVTR201175DAJH0110XS
Report Year: 2011
CAS NUMBER: 7740-59-7
State Label Code: VT2011
Entered Chemical Name: HELIUM
Chem Same As Last Yr: Greater than ambient pressure
Acute: Greater than ambient pressure
Ave Amount: Not reported
Ave Amount Code: 01
Chronic: Greater than ambient pressure
EHS Chemical: Not reported
Fire: Greater than ambient pressure
Gas: True
Liquid: Not reported
Mixture: Not reported
Max Amount: Not reported
Max Amount Code: 01
Max Amt Container: Not reported
Pressure: True
Pure: Not reported

Map ID
Direction
Distance
Elevation

MAP FINDINGS

Site

Database(s)

EDR ID Number
EPA ID Number

VT DEPARTMENT OF BGS (Continued)

S108290481

Reactive: Not reported
Solid: Not reported
Trade Secret: Not reported
Days On Site: 365
Last Modified: 2/29/2012

Name: VT. DEPARTMENT OF ENVIRONMENTAL CONSERVATION - LABORATORY
Address: 103 SOUTH MAIN STREET
City,State,Zip: WATERBURY, VT 05676
Facility Id: FATR20115LPLQZ002NWH
Facility Country: USA
Failed Validation: T
Report Year: 2011
Tank #: Not reported
Product: Not reported
Capacity: Not reported
Material of Constr: Not reported
Installation Date: Not reported
Facility Notes: Not reported

Chemical:
Chem Inv Record ID: CVTR20115LPMGZ00K517
Report Year: 2011
CAS NUMBER: 75-09-2
State Label Code: VT2011
Entered Chemical Name: METHYLENE CHLORIDE
Chem Same As Last Yr: WATERBURY, VT 05676
Acute: WATERBURY, VT 05676
Ave Amount: Not reported
Ave Amount Code: 01
Chronic: WATERBURY, VT 05676
EHS Chemical: Not reported
Fire: WATERBURY, VT 05676
Gas: Not reported
Liquid: True
Mixture: Not reported
Max Amount: Not reported
Max Amount Code: 02
Max Amt Container: Not reported
Pressure: Not reported
Pure: Not reported
Reactive: Not reported
Solid: Not reported
Trade Secret: Not reported
Days On Site: 365
Last Modified: 2/29/2012

Chemical:
Chem Inv Record ID: CVTR20115LPMM500MRUS
Report Year: 2011
CAS NUMBER: 75-05-8
State Label Code: VT2011
Entered Chemical Name: ACETONITRILE
Chem Same As Last Yr: WATERBURY, VT 05676
Acute: WATERBURY, VT 05676

Map ID
Direction
Distance
Elevation

MAP FINDINGS

Site

Database(s)

EDR ID Number
EPA ID Number

VT DEPARTMENT OF BGS (Continued)

S108290481

Ave Amount: Not reported
Ave Amount Code: 01
Chronic: WATERBURY, VT 05676
EHS Chemical: Not reported
Fire: WATERBURY, VT 05676
Gas: Not reported
Liquid: True
Mixture: Not reported
Max Amount: Not reported
Max Amount Code: 01
Max Amt Container: Not reported
Pressure: Not reported
Pure: Not reported
Reactive: Not reported
Solid: Not reported
Trade Secret: Not reported
Days On Site: 365
Last Modified: 2/29/2012

Chemical:

Chem Inv Record ID: CVTR20115LPMQ500PC7C
Report Year: 2011
CAS NUMBER: 67-64-1
State Label Code: VT2011
Entered Chemical Name: ACETONE
Chem Same As Last Yr: WATERBURY, VT 05676
Acute: WATERBURY, VT 05676
Ave Amount: Not reported
Ave Amount Code: 01
Chronic: WATERBURY, VT 05676
EHS Chemical: Not reported
Fire: WATERBURY, VT 05676
Gas: Not reported
Liquid: True
Mixture: Not reported
Max Amount: Not reported
Max Amount Code: 01
Max Amt Container: Not reported
Pressure: Not reported
Pure: Not reported
Reactive: Not reported
Solid: Not reported
Trade Secret: Not reported
Days On Site: 365
Last Modified: 2/29/2012

Chemical:

Chem Inv Record ID: CVTR20115LPMSY00RT05
Report Year: 2011
CAS NUMBER: 67-56-1
State Label Code: VT2011
Entered Chemical Name: METHANOL
Chem Same As Last Yr: WATERBURY, VT 05676
Acute: WATERBURY, VT 05676
Ave Amount: Not reported
Ave Amount Code: 01

Map ID
Direction
Distance
Elevation

MAP FINDINGS

Site

Database(s)

EDR ID Number
EPA ID Number

VT DEPARTMENT OF BGS (Continued)

S108290481

Chronic: WATERBURY, VT 05676
EHS Chemical: Not reported
Fire: WATERBURY, VT 05676
Gas: Not reported
Liquid: True
Mixture: Not reported
Max Amount: Not reported
Max Amount Code: 01
Max Amt Container: Not reported
Pressure: Not reported
Pure: Not reported
Reactive: Not reported
Solid: Not reported
Trade Secret: Not reported
Days On Site: 365
Last Modified: 2/29/2012

Chemical:

Chem Inv Record ID: CVTR20115LPMV800TS9D
Report Year: 2011
CAS NUMBER: 64-17-5
State Label Code: VT2011
Entered Chemical Name: ETHANOL
Chem Same As Last Yr: WATERBURY, VT 05676
Acute: WATERBURY, VT 05676
Ave Amount: Not reported
Ave Amount Code: 02
Chronic: WATERBURY, VT 05676
EHS Chemical: Not reported
Fire: WATERBURY, VT 05676
Gas: Not reported
Liquid: True
Mixture: Not reported
Max Amount: Not reported
Max Amount Code: 02
Max Amt Container: Not reported
Pressure: Not reported
Pure: Not reported
Reactive: Not reported
Solid: Not reported
Trade Secret: Not reported
Days On Site: 365
Last Modified: 2/29/2012

Chemical:

Chem Inv Record ID: CVTR20115LPN0B00V627
Report Year: 2011
CAS NUMBER: 7697-37-2
State Label Code: VT2011
Entered Chemical Name: NITRIC ACID
Chem Same As Last Yr: WATERBURY, VT 05676
Acute: WATERBURY, VT 05676
Ave Amount: Not reported
Ave Amount Code: 01
Chronic: WATERBURY, VT 05676
EHS Chemical: T

Map ID
Direction
Distance
Elevation

MAP FINDINGS

Site

Database(s)

EDR ID Number
EPA ID Number

VT DEPARTMENT OF BGS (Continued)

S108290481

Fire: WATERBURY, VT 05676
Gas: Not reported
Liquid: True
Mixture: Not reported
Max Amount: Not reported
Max Amount Code: 01
Max Amt Container: Not reported
Pressure: Not reported
Pure: Not reported
Reactive: Not reported
Solid: Not reported
Trade Secret: Not reported
Days On Site: 365
Last Modified: 2/29/2012

Chemical:

Chem Inv Record ID: CVTR20115LPN5800XEDU
Report Year: 2011
CAS NUMBER: 7727-37-4
State Label Code: VT2011
Entered Chemical Name: NITROGEN
Chem Same As Last Yr: WATERBURY, VT 05676
Acute: WATERBURY, VT 05676
Ave Amount: Not reported
Ave Amount Code: 01
Chronic: WATERBURY, VT 05676
EHS Chemical: Not reported
Fire: WATERBURY, VT 05676
Gas: True
Liquid: Not reported
Mixture: Not reported
Max Amount: Not reported
Max Amount Code: 01
Max Amt Container: Not reported
Pressure: True
Pure: Not reported
Reactive: Not reported
Solid: Not reported
Trade Secret: Not reported
Days On Site: 365
Last Modified: 2/29/2012

Chemical:

Chem Inv Record ID: CVTR20115LPN9800ZVNZ
Report Year: 2011
CAS NUMBER: 7740-37-1
State Label Code: VT2011
Entered Chemical Name: ARGON
Chem Same As Last Yr: WATERBURY, VT 05676
Acute: WATERBURY, VT 05676
Ave Amount: Not reported
Ave Amount Code: 01
Chronic: WATERBURY, VT 05676
EHS Chemical: Not reported
Fire: WATERBURY, VT 05676
Gas: True

Map ID
Direction
Distance
Elevation

MAP FINDINGS

Site

Database(s)

EDR ID Number
EPA ID Number

VT DEPARTMENT OF BGS (Continued)

S108290481

Liquid: Not reported
Mixture: Not reported
Max Amount: Not reported
Max Amount Code: 01
Max Amt Container: Not reported
Pressure: True
Pure: Not reported
Reactive: Not reported
Solid: Not reported
Trade Secret: Not reported
Days On Site: 365
Last Modified: 2/29/2012

Chemical:

Chem Inv Record ID: CVTR20115LPNH6011RWN
Report Year: 2011
CAS NUMBER: 7727-37-9
State Label Code: VT2011
Entered Chemical Name: NITROGEN
Chem Same As Last Yr: WATERBURY, VT 05676
Acute: WATERBURY, VT 05676
Ave Amount: Not reported
Ave Amount Code: 03
Chronic: WATERBURY, VT 05676
EHS Chemical: Not reported
Fire: WATERBURY, VT 05676
Gas: Not reported
Liquid: True
Mixture: Not reported
Max Amount: Not reported
Max Amount Code: 04
Max Amt Container: Not reported
Pressure: True
Pure: Not reported
Reactive: Not reported
Solid: Not reported
Trade Secret: Not reported
Days On Site: 365
Last Modified: 2/29/2012

Location: Micro Bulk Tank 1500 gallon - began 8/2007 outside bldg.
Amount: Not reported
Amount Unit: pounds
Type: Above ground tank
Temperature: Cryogenic conditions
Pressure: Greater than ambient pressure
Last Modified: 8/19/2011

Chemical:

Chem Inv Record ID: CVTR20115LPNM90139SY
Report Year: 2011
CAS NUMBER: 7440-37-1
State Label Code: VT2011
Entered Chemical Name: ARGON
Chem Same As Last Yr: Greater than ambient pressure
Acute: Greater than ambient pressure

Map ID
Direction
Distance
Elevation

MAP FINDINGS

Site

Database(s)

EDR ID Number
EPA ID Number

VT DEPARTMENT OF BGS (Continued)

S108290481

Ave Amount: Not reported
Ave Amount Code: 03
Chronic: Greater than ambient pressure
EHS Chemical: Not reported
Fire: Greater than ambient pressure
Gas: Not reported
Liquid: True
Mixture: Not reported
Max Amount: Not reported
Max Amount Code: 04
Max Amt Container: Not reported
Pressure: True
Pure: Not reported
Reactive: Not reported
Solid: Not reported
Trade Secret: Not reported
Days On Site: 365
Last Modified: 2/29/2012

Location: Micro Bulk Tank 1500 gallon - began 8/2007 outside bldg.
Amount: Not reported
Amount Unit: pounds
Type: Above ground tank
Temperature: Cryogenic conditions
Pressure: Greater than ambient pressure
Last Modified: 8/19/2011

Chemical:
Chem Inv Record ID: CVTR201175DAJH0110XS
Report Year: 2011
CAS NUMBER: 7740-59-7
State Label Code: VT2011
Entered Chemical Name: HELIUM
Chem Same As Last Yr: Greater than ambient pressure
Acute: Greater than ambient pressure
Ave Amount: Not reported
Ave Amount Code: 01
Chronic: Greater than ambient pressure
EHS Chemical: Not reported
Fire: Greater than ambient pressure
Gas: True
Liquid: Not reported
Mixture: Not reported
Max Amount: Not reported
Max Amount Code: 01
Max Amt Container: Not reported
Pressure: True
Pure: Not reported
Reactive: Not reported
Solid: Not reported
Trade Secret: Not reported
Days On Site: 365
Last Modified: 2/29/2012

Name: VT. DEPARTMENT OF ENVIRONMENTAL CONSERVATION - LABORATORY
Address: 103 SOUTH MAIN STREET

Map ID
Direction
Distance
Elevation

MAP FINDINGS

Site

Database(s)

EDR ID Number
EPA ID Number

VT DEPARTMENT OF BGS (Continued)

S108290481

City,State,Zip: WATERBURY, VT 05676
Facility Id: FATR20115LPLQZ002NWH
Facility Country: USA
Failed Validation: T
Report Year: 2011
Tank #: Not reported
Product: Not reported
Capacity: Not reported
Material of Constr: Not reported
Installation Date: Not reported
Facility Notes: Not reported

Chemical:

Chem Inv Record ID: CVTR20115LPMGZ00K517
Report Year: 2011
CAS NUMBER: 75-09-2
State Label Code: VT2011
Entered Chemical Name: METHYLENE CHLORIDE
Chem Same As Last Yr: WATERBURY, VT 05676
Acute: WATERBURY, VT 05676
Ave Amount: Not reported
Ave Amount Code: 01
Chronic: WATERBURY, VT 05676
EHS Chemical: Not reported
Fire: WATERBURY, VT 05676
Gas: Not reported
Liquid: True
Mixture: Not reported
Max Amount: Not reported
Max Amount Code: 02
Max Amt Container: Not reported
Pressure: Not reported
Pure: Not reported
Reactive: Not reported
Solid: Not reported
Trade Secret: Not reported
Days On Site: 365
Last Modified: 2/29/2012

Chemical:

Chem Inv Record ID: CVTR20115LPMM500MRUS
Report Year: 2011
CAS NUMBER: 75-05-8
State Label Code: VT2011
Entered Chemical Name: ACETONITRILE
Chem Same As Last Yr: WATERBURY, VT 05676
Acute: WATERBURY, VT 05676
Ave Amount: Not reported
Ave Amount Code: 01
Chronic: WATERBURY, VT 05676
EHS Chemical: Not reported
Fire: WATERBURY, VT 05676
Gas: Not reported
Liquid: True
Mixture: Not reported
Max Amount: Not reported

Map ID
Direction
Distance
Elevation

MAP FINDINGS

Site

Database(s)

EDR ID Number
EPA ID Number

VT DEPARTMENT OF BGS (Continued)

S108290481

Max Amount Code: 01
Max Amt Container: Not reported
Pressure: Not reported
Pure: Not reported
Reactive: Not reported
Solid: Not reported
Trade Secret: Not reported
Days On Site: 365
Last Modified: 2/29/2012

Chemical:

Chem Inv Record ID: CVTR20115LPMQ500PC7C
Report Year: 2011
CAS NUMBER: 67-64-1
State Label Code: VT2011
Entered Chemical Name: ACETONE
Chem Same As Last Yr: WATERBURY, VT 05676
Acute: WATERBURY, VT 05676
Ave Amount: Not reported
Ave Amount Code: 01
Chronic: WATERBURY, VT 05676
EHS Chemical: Not reported
Fire: WATERBURY, VT 05676
Gas: Not reported
Liquid: True
Mixture: Not reported
Max Amount: Not reported
Max Amount Code: 01
Max Amt Container: Not reported
Pressure: Not reported
Pure: Not reported
Reactive: Not reported
Solid: Not reported
Trade Secret: Not reported
Days On Site: 365
Last Modified: 2/29/2012

Chemical:

Chem Inv Record ID: CVTR20115LPMSY00RT05
Report Year: 2011
CAS NUMBER: 67-56-1
State Label Code: VT2011
Entered Chemical Name: METHANOL
Chem Same As Last Yr: WATERBURY, VT 05676
Acute: WATERBURY, VT 05676
Ave Amount: Not reported
Ave Amount Code: 01
Chronic: WATERBURY, VT 05676
EHS Chemical: Not reported
Fire: WATERBURY, VT 05676
Gas: Not reported
Liquid: True
Mixture: Not reported
Max Amount: Not reported
Max Amount Code: 01
Max Amt Container: Not reported

Map ID
Direction
Distance
Elevation

MAP FINDINGS

Site

Database(s)

EDR ID Number
EPA ID Number

VT DEPARTMENT OF BGS (Continued)

S108290481

Pressure: Not reported
Pure: Not reported
Reactive: Not reported
Solid: Not reported
Trade Secret: Not reported
Days On Site: 365
Last Modified: 2/29/2012

Chemical:

Chem Inv Record ID: CVTR20115LPMV800TS9D
Report Year: 2011
CAS NUMBER: 64-17-5
State Label Code: VT2011
Entered Chemical Name: ETHANOL
Chem Same As Last Yr: WATERBURY, VT 05676
Acute: WATERBURY, VT 05676
Ave Amount: Not reported
Ave Amount Code: 02
Chronic: WATERBURY, VT 05676
EHS Chemical: Not reported
Fire: WATERBURY, VT 05676
Gas: Not reported
Liquid: True
Mixture: Not reported
Max Amount: Not reported
Max Amount Code: 02
Max Amt Container: Not reported
Pressure: Not reported
Pure: Not reported
Reactive: Not reported
Solid: Not reported
Trade Secret: Not reported
Days On Site: 365
Last Modified: 2/29/2012

Chemical:

Chem Inv Record ID: CVTR20115LPN0B00V627
Report Year: 2011
CAS NUMBER: 7697-37-2
State Label Code: VT2011
Entered Chemical Name: NITRIC ACID
Chem Same As Last Yr: WATERBURY, VT 05676
Acute: WATERBURY, VT 05676
Ave Amount: Not reported
Ave Amount Code: 01
Chronic: WATERBURY, VT 05676
EHS Chemical: T
Fire: WATERBURY, VT 05676
Gas: Not reported
Liquid: True
Mixture: Not reported
Max Amount: Not reported
Max Amount Code: 01
Max Amt Container: Not reported
Pressure: Not reported
Pure: Not reported

Map ID
Direction
Distance
Elevation

MAP FINDINGS

Site

Database(s)

EDR ID Number
EPA ID Number

VT DEPARTMENT OF BGS (Continued)

S108290481

Reactive: Not reported
Solid: Not reported
Trade Secret: Not reported
Days On Site: 365
Last Modified: 2/29/2012

Chemical:

Chem Inv Record ID: CVTR20115LPN5800XEDU
Report Year: 2011
CAS NUMBER: 7727-37-4
State Label Code: VT2011
Entered Chemical Name: NITROGEN
Chem Same As Last Yr: WATERBURY, VT 05676
Acute: WATERBURY, VT 05676
Ave Amount: Not reported
Ave Amount Code: 01
Chronic: WATERBURY, VT 05676
EHS Chemical: Not reported
Fire: WATERBURY, VT 05676
Gas: True
Liquid: Not reported
Mixture: Not reported
Max Amount: Not reported
Max Amount Code: 01
Max Amt Container: Not reported
Pressure: True
Pure: Not reported
Reactive: Not reported
Solid: Not reported
Trade Secret: Not reported
Days On Site: 365
Last Modified: 2/29/2012

Chemical:

Chem Inv Record ID: CVTR20115LPN9800ZVNZ
Report Year: 2011
CAS NUMBER: 7740-37-1
State Label Code: VT2011
Entered Chemical Name: ARGON
Chem Same As Last Yr: WATERBURY, VT 05676
Acute: WATERBURY, VT 05676
Ave Amount: Not reported
Ave Amount Code: 01
Chronic: WATERBURY, VT 05676
EHS Chemical: Not reported
Fire: WATERBURY, VT 05676
Gas: True
Liquid: Not reported
Mixture: Not reported
Max Amount: Not reported
Max Amount Code: 01
Max Amt Container: Not reported
Pressure: True
Pure: Not reported
Reactive: Not reported
Solid: Not reported

Map ID
Direction
Distance
Elevation

MAP FINDINGS

Site

Database(s)

EDR ID Number
EPA ID Number

VT DEPARTMENT OF BGS (Continued)

S108290481

Trade Secret: Not reported
Days On Site: 365
Last Modified: 2/29/2012

Chemical:

Chem Inv Record ID: CVTR20115LPNH6011RWN
Report Year: 2011
CAS NUMBER: 7727-37-9
State Label Code: VT2011
Entered Chemical Name: NITROGEN
Chem Same As Last Yr: WATERBURY, VT 05676
Acute: WATERBURY, VT 05676
Ave Amount: Not reported
Ave Amount Code: 03
Chronic: WATERBURY, VT 05676
EHS Chemical: Not reported
Fire: WATERBURY, VT 05676
Gas: Not reported
Liquid: True
Mixture: Not reported
Max Amount: Not reported
Max Amount Code: 04
Max Amt Container: Not reported
Pressure: True
Pure: Not reported
Reactive: Not reported
Solid: Not reported
Trade Secret: Not reported
Days On Site: 365
Last Modified: 2/29/2012

Location: Micro Bulk Tank 1500 gallon - began 8/2007 outside bldg.
Amount: Not reported
Amount Unit: pounds
Type: Above ground tank
Temperature: Cryogenic conditions
Pressure: Greater than ambient pressure
Last Modified: 8/19/2011

Chemical:

Chem Inv Record ID: CVTR20115LPNM90139SY
Report Year: 2011
CAS NUMBER: 7440-37-1
State Label Code: VT2011
Entered Chemical Name: ARGON
Chem Same As Last Yr: Greater than ambient pressure
Acute: Greater than ambient pressure
Ave Amount: Not reported
Ave Amount Code: 03
Chronic: Greater than ambient pressure
EHS Chemical: Not reported
Fire: Greater than ambient pressure
Gas: Not reported
Liquid: True
Mixture: Not reported
Max Amount: Not reported

Map ID
Direction
Distance
Elevation

MAP FINDINGS

Site

Database(s)

EDR ID Number
EPA ID Number

VT DEPARTMENT OF BGS (Continued)

S108290481

Max Amount Code: 04
Max Amt Container: Not reported
Pressure: True
Pure: Not reported
Reactive: Not reported
Solid: Not reported
Trade Secret: Not reported
Days On Site: 365
Last Modified: 2/29/2012

Location: Micro Bulk Tank 1500 gallon - began 8/2007 outside bldg.
Amount: Not reported
Amount Unit: pounds
Type: Above ground tank
Temperature: Cryogenic conditions
Pressure: Greater than ambient pressure
Last Modified: 8/19/2011

Chemical:
Chem Inv Record ID: CVTR201175DAJH0110XS
Report Year: 2011
CAS NUMBER: 7740-59-7
State Label Code: VT2011
Entered Chemical Name: HELIUM
Chem Same As Last Yr: Greater than ambient pressure
Acute: Greater than ambient pressure
Ave Amount: Not reported
Ave Amount Code: 01
Chronic: Greater than ambient pressure
EHS Chemical: Not reported
Fire: Greater than ambient pressure
Gas: True
Liquid: Not reported
Mixture: Not reported
Max Amount: Not reported
Max Amount Code: 01
Max Amt Container: Not reported
Pressure: True
Pure: Not reported
Reactive: Not reported
Solid: Not reported
Trade Secret: Not reported
Days On Site: 365
Last Modified: 2/29/2012

Name: VT. DEPARTMENT OF ENVIRONMENTAL CONSERVATION - LABORATORY
Address: 103 SOUTH MAIN STREET
City,State,Zip: WATERBURY, VT 05676
Facility Id: FATR20115LPLQZ002NWH
Facility Country: USA
Failed Validation: T
Report Year: 2011
Tank #: Not reported
Product: Not reported
Capacity: Not reported
Material of Constr: Not reported

Map ID
Direction
Distance
Elevation

MAP FINDINGS

Site

Database(s)

EDR ID Number
EPA ID Number

VT DEPARTMENT OF BGS (Continued)

S108290481

Installation Date: Not reported
Facility Notes: Not reported

Chemical:

Chem Inv Record ID: CVTR20115LPMGZ00K517
Report Year: 2011
CAS NUMBER: 75-09-2
State Label Code: VT2011
Entered Chemical Name: METHYLENE CHLORIDE
Chem Same As Last Yr: WATERBURY, VT 05676
Acute: WATERBURY, VT 05676
Ave Amount: Not reported
Ave Amount Code: 01
Chronic: WATERBURY, VT 05676
EHS Chemical: Not reported
Fire: WATERBURY, VT 05676
Gas: Not reported
Liquid: True
Mixture: Not reported
Max Amount: Not reported
Max Amount Code: 02
Max Amt Container: Not reported
Pressure: Not reported
Pure: Not reported
Reactive: Not reported
Solid: Not reported
Trade Secret: Not reported
Days On Site: 365
Last Modified: 2/29/2012

Chemical:

Chem Inv Record ID: CVTR20115LPMM500MRUS
Report Year: 2011
CAS NUMBER: 75-05-8
State Label Code: VT2011
Entered Chemical Name: ACETONITRILE
Chem Same As Last Yr: WATERBURY, VT 05676
Acute: WATERBURY, VT 05676
Ave Amount: Not reported
Ave Amount Code: 01
Chronic: WATERBURY, VT 05676
EHS Chemical: Not reported
Fire: WATERBURY, VT 05676
Gas: Not reported
Liquid: True
Mixture: Not reported
Max Amount: Not reported
Max Amount Code: 01
Max Amt Container: Not reported
Pressure: Not reported
Pure: Not reported
Reactive: Not reported
Solid: Not reported
Trade Secret: Not reported
Days On Site: 365
Last Modified: 2/29/2012

Map ID
Direction
Distance
Elevation

MAP FINDINGS

Site

Database(s)

EDR ID Number
EPA ID Number

VT DEPARTMENT OF BGS (Continued)

S108290481

Chemical:

Chem Inv Record ID: CVTR20115LPMQ500PC7C
Report Year: 2011
CAS NUMBER: 67-64-1
State Label Code: VT2011
Entered Chemical Name: ACETONE
Chem Same As Last Yr: WATERBURY, VT 05676
Acute: WATERBURY, VT 05676
Ave Amount: Not reported
Ave Amount Code: 01
Chronic: WATERBURY, VT 05676
EHS Chemical: Not reported
Fire: WATERBURY, VT 05676
Gas: Not reported
Liquid: True
Mixture: Not reported
Max Amount: Not reported
Max Amount Code: 01
Max Amt Container: Not reported
Pressure: Not reported
Pure: Not reported
Reactive: Not reported
Solid: Not reported
Trade Secret: Not reported
Days On Site: 365
Last Modified: 2/29/2012

Chemical:

Chem Inv Record ID: CVTR20115LPMSY00RT05
Report Year: 2011
CAS NUMBER: 67-56-1
State Label Code: VT2011
Entered Chemical Name: METHANOL
Chem Same As Last Yr: WATERBURY, VT 05676
Acute: WATERBURY, VT 05676
Ave Amount: Not reported
Ave Amount Code: 01
Chronic: WATERBURY, VT 05676
EHS Chemical: Not reported
Fire: WATERBURY, VT 05676
Gas: Not reported
Liquid: True
Mixture: Not reported
Max Amount: Not reported
Max Amount Code: 01
Max Amt Container: Not reported
Pressure: Not reported
Pure: Not reported
Reactive: Not reported
Solid: Not reported
Trade Secret: Not reported
Days On Site: 365
Last Modified: 2/29/2012

Chemical:

Chem Inv Record ID: CVTR20115LPMV800TS9D

Map ID
Direction
Distance
Elevation

MAP FINDINGS

Site

Database(s)

EDR ID Number
EPA ID Number

VT DEPARTMENT OF BGS (Continued)

S108290481

Report Year: 2011
CAS NUMBER: 64-17-5
State Label Code: VT2011
Entered Chemical Name: ETHANOL
Chem Same As Last Yr: WATERBURY, VT 05676
Acute: WATERBURY, VT 05676
Ave Amount: Not reported
Ave Amount Code: 02
Chronic: WATERBURY, VT 05676
EHS Chemical: Not reported
Fire: WATERBURY, VT 05676
Gas: Not reported
Liquid: True
Mixture: Not reported
Max Amount: Not reported
Max Amount Code: 02
Max Amt Container: Not reported
Pressure: Not reported
Pure: Not reported
Reactive: Not reported
Solid: Not reported
Trade Secret: Not reported
Days On Site: 365
Last Modified: 2/29/2012

Chemical:

Chem Inv Record ID: CVTR20115LPN0B00V627
Report Year: 2011
CAS NUMBER: 7697-37-2
State Label Code: VT2011
Entered Chemical Name: NITRIC ACID
Chem Same As Last Yr: WATERBURY, VT 05676
Acute: WATERBURY, VT 05676
Ave Amount: Not reported
Ave Amount Code: 01
Chronic: WATERBURY, VT 05676
EHS Chemical: T
Fire: WATERBURY, VT 05676
Gas: Not reported
Liquid: True
Mixture: Not reported
Max Amount: Not reported
Max Amount Code: 01
Max Amt Container: Not reported
Pressure: Not reported
Pure: Not reported
Reactive: Not reported
Solid: Not reported
Trade Secret: Not reported
Days On Site: 365
Last Modified: 2/29/2012

Chemical:

Chem Inv Record ID: CVTR20115LPN5800XEDU
Report Year: 2011
CAS NUMBER: 7727-37-4

Map ID
Direction
Distance
Elevation

MAP FINDINGS

Site

Database(s)

EDR ID Number
EPA ID Number

VT DEPARTMENT OF BGS (Continued)

S108290481

State Label Code: VT2011
Entered Chemical Name: NITROGEN
Chem Same As Last Yr: WATERBURY, VT 05676
Acute: WATERBURY, VT 05676
Ave Amount: Not reported
Ave Amount Code: 01
Chronic: WATERBURY, VT 05676
EHS Chemical: Not reported
Fire: WATERBURY, VT 05676
Gas: True
Liquid: Not reported
Mixture: Not reported
Max Amount: Not reported
Max Amount Code: 01
Max Amt Container: Not reported
Pressure: True
Pure: Not reported
Reactive: Not reported
Solid: Not reported
Trade Secret: Not reported
Days On Site: 365
Last Modified: 2/29/2012

Chemical:

Chem Inv Record ID: CVTR20115LPN9800ZVNZ
Report Year: 2011
CAS NUMBER: 7740-37-1
State Label Code: VT2011
Entered Chemical Name: ARGON
Chem Same As Last Yr: WATERBURY, VT 05676
Acute: WATERBURY, VT 05676
Ave Amount: Not reported
Ave Amount Code: 01
Chronic: WATERBURY, VT 05676
EHS Chemical: Not reported
Fire: WATERBURY, VT 05676
Gas: True
Liquid: Not reported
Mixture: Not reported
Max Amount: Not reported
Max Amount Code: 01
Max Amt Container: Not reported
Pressure: True
Pure: Not reported
Reactive: Not reported
Solid: Not reported
Trade Secret: Not reported
Days On Site: 365
Last Modified: 2/29/2012

Chemical:

Chem Inv Record ID: CVTR20115LPNH6011RWN
Report Year: 2011
CAS NUMBER: 7727-37-9
State Label Code: VT2011
Entered Chemical Name: NITROGEN

Map ID
Direction
Distance
Elevation

MAP FINDINGS

Site

Database(s)

EDR ID Number
EPA ID Number

VT DEPARTMENT OF BGS (Continued)

S108290481

Chem Same As Last Yr: WATERBURY, VT 05676
Acute: WATERBURY, VT 05676
Ave Amount: Not reported
Ave Amount Code: 03
Chronic: WATERBURY, VT 05676
EHS Chemical: Not reported
Fire: WATERBURY, VT 05676
Gas: Not reported
Liquid: True
Mixture: Not reported
Max Amount: Not reported
Max Amount Code: 04
Max Amt Container: Not reported
Pressure: True
Pure: Not reported
Reactive: Not reported
Solid: Not reported
Trade Secret: Not reported
Days On Site: 365
Last Modified: 2/29/2012

Location: Micro Bulk Tank 1500 gallon - began 8/2007 outside bldg.
Amount: Not reported
Amount Unit: pounds
Type: Above ground tank
Temperature: Cryogenic conditions
Pressure: Greater than ambient pressure
Last Modified: 8/19/2011

Chemical:
Chem Inv Record ID: CVTR20115LPNM90139SY
Report Year: 2011
CAS NUMBER: 7440-37-1
State Label Code: VT2011
Entered Chemical Name: ARGON
Chem Same As Last Yr: Greater than ambient pressure
Acute: Greater than ambient pressure
Ave Amount: Not reported
Ave Amount Code: 03
Chronic: Greater than ambient pressure
EHS Chemical: Not reported
Fire: Greater than ambient pressure
Gas: Not reported
Liquid: True
Mixture: Not reported
Max Amount: Not reported
Max Amount Code: 04
Max Amt Container: Not reported
Pressure: True
Pure: Not reported
Reactive: Not reported
Solid: Not reported
Trade Secret: Not reported
Days On Site: 365
Last Modified: 2/29/2012

Location: Micro Bulk Tank 1500 gallon - began 8/2007 outside bldg.

Map ID
Direction
Distance
Elevation

MAP FINDINGS

Site

Database(s)

EDR ID Number
EPA ID Number

VT DEPARTMENT OF BGS (Continued)

S108290481

Amount: Not reported
Amount Unit: pounds
Type: Above ground tank
Temperature: Cryogenic conditions
Pressure: Greater than ambient pressure
Last Modified: 8/19/2011

Chemical:

Chem Inv Record ID: CVTR201175DAJH0110XS
Report Year: 2011
CAS NUMBER: 7740-59-7
State Label Code: VT2011
Entered Chemical Name: HELIUM
Chem Same As Last Yr: Greater than ambient pressure
Acute: Greater than ambient pressure
Ave Amount: Not reported
Ave Amount Code: 01
Chronic: Greater than ambient pressure
EHS Chemical: Not reported
Fire: Greater than ambient pressure
Gas: True
Liquid: Not reported
Mixture: Not reported
Max Amount: Not reported
Max Amount Code: 01
Max Amt Container: Not reported
Pressure: True
Pure: Not reported
Reactive: Not reported
Solid: Not reported
Trade Secret: Not reported
Days On Site: 365
Last Modified: 2/29/2012

Name: VT. DEPARTMENT OF ENVIRONMENTAL CONSERVATION - LABORATORY
Address: 103 SOUTH MAIN STREET
City,State,Zip: WATERBURY, VT 05676
Facility Id: FATR20115LPLQZ002NWH
Facility Country: USA
Failed Validation: T
Report Year: 2011
Tank #: Not reported
Product: Not reported
Capacity: Not reported
Material of Constr: Not reported
Installation Date: Not reported
Facility Notes: Not reported

Chemical:

Chem Inv Record ID: CVTR20115LPMGZ00K517
Report Year: 2011
CAS NUMBER: 75-09-2
State Label Code: VT2011
Entered Chemical Name: METHYLENE CHLORIDE
Chem Same As Last Yr: WATERBURY, VT 05676

Map ID
Direction
Distance
Elevation

MAP FINDINGS

Site

Database(s)

EDR ID Number
EPA ID Number

VT DEPARTMENT OF BGS (Continued)

S108290481

Acute: WATERBURY, VT 05676
Ave Amount: Not reported
Ave Amount Code: 01
Chronic: WATERBURY, VT 05676
EHS Chemical: Not reported
Fire: WATERBURY, VT 05676
Gas: Not reported
Liquid: True
Mixture: Not reported
Max Amount: Not reported
Max Amount Code: 02
Max Amt Container: Not reported
Pressure: Not reported
Pure: Not reported
Reactive: Not reported
Solid: Not reported
Trade Secret: Not reported
Days On Site: 365
Last Modified: 2/29/2012

Chemical:
Chem Inv Record ID: CVTR20115LPMM500MRUS
Report Year: 2011
CAS NUMBER: 75-05-8
State Label Code: VT2011
Entered Chemical Name: ACETONITRILE
Chem Same As Last Yr: WATERBURY, VT 05676
Acute: WATERBURY, VT 05676
Ave Amount: Not reported
Ave Amount Code: 01
Chronic: WATERBURY, VT 05676
EHS Chemical: Not reported
Fire: WATERBURY, VT 05676
Gas: Not reported
Liquid: True
Mixture: Not reported
Max Amount: Not reported
Max Amount Code: 01
Max Amt Container: Not reported
Pressure: Not reported
Pure: Not reported
Reactive: Not reported
Solid: Not reported
Trade Secret: Not reported
Days On Site: 365
Last Modified: 2/29/2012

Chemical:
Chem Inv Record ID: CVTR20115LPMQ500PC7C
Report Year: 2011
CAS NUMBER: 67-64-1
State Label Code: VT2011
Entered Chemical Name: ACETONE
Chem Same As Last Yr: WATERBURY, VT 05676
Acute: WATERBURY, VT 05676
Ave Amount: Not reported

Map ID
Direction
Distance
Elevation

MAP FINDINGS

Site

Database(s)

EDR ID Number
EPA ID Number

VT DEPARTMENT OF BGS (Continued)

S108290481

Ave Amount Code: 01
Chronic: WATERBURY, VT 05676
EHS Chemical: Not reported
Fire: WATERBURY, VT 05676
Gas: Not reported
Liquid: True
Mixture: Not reported
Max Amount: Not reported
Max Amount Code: 01
Max Amt Container: Not reported
Pressure: Not reported
Pure: Not reported
Reactive: Not reported
Solid: Not reported
Trade Secret: Not reported
Days On Site: 365
Last Modified: 2/29/2012

Chemical:
Chem Inv Record ID: CVTR20115LPMSY00RT05
Report Year: 2011
CAS NUMBER: 67-56-1
State Label Code: VT2011
Entered Chemical Name: METHANOL
Chem Same As Last Yr: WATERBURY, VT 05676
Acute: WATERBURY, VT 05676
Ave Amount: Not reported
Ave Amount Code: 01
Chronic: WATERBURY, VT 05676
EHS Chemical: Not reported
Fire: WATERBURY, VT 05676
Gas: Not reported
Liquid: True
Mixture: Not reported
Max Amount: Not reported
Max Amount Code: 01
Max Amt Container: Not reported
Pressure: Not reported
Pure: Not reported
Reactive: Not reported
Solid: Not reported
Trade Secret: Not reported
Days On Site: 365
Last Modified: 2/29/2012

Chemical:
Chem Inv Record ID: CVTR20115LPMV800TS9D
Report Year: 2011
CAS NUMBER: 64-17-5
State Label Code: VT2011
Entered Chemical Name: ETHANOL
Chem Same As Last Yr: WATERBURY, VT 05676
Acute: WATERBURY, VT 05676
Ave Amount: Not reported
Ave Amount Code: 02
Chronic: WATERBURY, VT 05676

Map ID
Direction
Distance
Elevation

MAP FINDINGS

Site

Database(s)

EDR ID Number
EPA ID Number

VT DEPARTMENT OF BGS (Continued)

S108290481

EHS Chemical: Not reported
Fire: WATERBURY, VT 05676
Gas: Not reported
Liquid: True
Mixture: Not reported
Max Amount: Not reported
Max Amount Code: 02
Max Amt Container: Not reported
Pressure: Not reported
Pure: Not reported
Reactive: Not reported
Solid: Not reported
Trade Secret: Not reported
Days On Site: 365
Last Modified: 2/29/2012

Chemical:

Chem Inv Record ID: CVTR20115LPN0B00V627
Report Year: 2011
CAS NUMBER: 7697-37-2
State Label Code: VT2011
Entered Chemical Name: NITRIC ACID
Chem Same As Last Yr: WATERBURY, VT 05676
Acute: WATERBURY, VT 05676
Ave Amount: Not reported
Ave Amount Code: 01
Chronic: WATERBURY, VT 05676
EHS Chemical: T
Fire: WATERBURY, VT 05676
Gas: Not reported
Liquid: True
Mixture: Not reported
Max Amount: Not reported
Max Amount Code: 01
Max Amt Container: Not reported
Pressure: Not reported
Pure: Not reported
Reactive: Not reported
Solid: Not reported
Trade Secret: Not reported
Days On Site: 365
Last Modified: 2/29/2012

Chemical:

Chem Inv Record ID: CVTR20115LPN5800XEDU
Report Year: 2011
CAS NUMBER: 7727-37-4
State Label Code: VT2011
Entered Chemical Name: NITROGEN
Chem Same As Last Yr: WATERBURY, VT 05676
Acute: WATERBURY, VT 05676
Ave Amount: Not reported
Ave Amount Code: 01
Chronic: WATERBURY, VT 05676
EHS Chemical: Not reported
Fire: WATERBURY, VT 05676

Map ID
Direction
Distance
Elevation

MAP FINDINGS

Site

Database(s)

EDR ID Number
EPA ID Number

VT DEPARTMENT OF BGS (Continued)

S108290481

Gas: True
Liquid: Not reported
Mixture: Not reported
Max Amount: Not reported
Max Amount Code: 01
Max Amt Container: Not reported
Pressure: True
Pure: Not reported
Reactive: Not reported
Solid: Not reported
Trade Secret: Not reported
Days On Site: 365
Last Modified: 2/29/2012

Chemical:
Chem Inv Record ID: CVTR20115LPN9800ZVNZ
Report Year: 2011
CAS NUMBER: 7740-37-1
State Label Code: VT2011
Entered Chemical Name: ARGON
Chem Same As Last Yr: WATERBURY, VT 05676
Acute: WATERBURY, VT 05676
Ave Amount: Not reported
Ave Amount Code: 01
Chronic: WATERBURY, VT 05676
EHS Chemical: Not reported
Fire: WATERBURY, VT 05676
Gas: True
Liquid: Not reported
Mixture: Not reported
Max Amount: Not reported
Max Amount Code: 01
Max Amt Container: Not reported
Pressure: True
Pure: Not reported
Reactive: Not reported
Solid: Not reported
Trade Secret: Not reported
Days On Site: 365
Last Modified: 2/29/2012

Chemical:
Chem Inv Record ID: CVTR20115LPNH6011RWN
Report Year: 2011
CAS NUMBER: 7727-37-9
State Label Code: VT2011
Entered Chemical Name: NITROGEN
Chem Same As Last Yr: WATERBURY, VT 05676
Acute: WATERBURY, VT 05676
Ave Amount: Not reported
Ave Amount Code: 03
Chronic: WATERBURY, VT 05676
EHS Chemical: Not reported
Fire: WATERBURY, VT 05676
Gas: Not reported
Liquid: True

Map ID
Direction
Distance
Elevation

MAP FINDINGS

Site

Database(s)

EDR ID Number
EPA ID Number

VT DEPARTMENT OF BGS (Continued)

S108290481

Mixture: Not reported
Max Amount: Not reported
Max Amount Code: 04
Max Amt Container: Not reported
Pressure: True
Pure: Not reported
Reactive: Not reported
Solid: Not reported
Trade Secret: Not reported
Days On Site: 365
Last Modified: 2/29/2012

Location: Micro Bulk Tank 1500 gallon - began 8/2007 outside bldg.
Amount: Not reported
Amount Unit: pounds
Type: Above ground tank
Temperature: Cryogenic conditions
Pressure: Greater than ambient pressure
Last Modified: 8/19/2011

Chemical:

Chem Inv Record ID: CVTR20115LPNM90139SY
Report Year: 2011
CAS NUMBER: 7440-37-1
State Label Code: VT2011
Entered Chemical Name: ARGON
Chem Same As Last Yr: Greater than ambient pressure
Acute: Greater than ambient pressure
Ave Amount: Not reported
Ave Amount Code: 03
Chronic: Greater than ambient pressure
EHS Chemical: Not reported
Fire: Greater than ambient pressure
Gas: Not reported
Liquid: True
Mixture: Not reported
Max Amount: Not reported
Max Amount Code: 04
Max Amt Container: Not reported
Pressure: True
Pure: Not reported
Reactive: Not reported
Solid: Not reported
Trade Secret: Not reported
Days On Site: 365
Last Modified: 2/29/2012

Location: Micro Bulk Tank 1500 gallon - began 8/2007 outside bldg.
Amount: Not reported
Amount Unit: pounds
Type: Above ground tank
Temperature: Cryogenic conditions
Pressure: Greater than ambient pressure
Last Modified: 8/19/2011

Chemical:

Map ID
Direction
Distance
Elevation

MAP FINDINGS

Site

Database(s)

EDR ID Number
EPA ID Number

VT DEPARTMENT OF BGS (Continued)

S108290481

Chem Inv Record ID: CVTR201175DAJH0110XS
Report Year: 2011
CAS NUMBER: 7740-59-7
State Label Code: VT2011
Entered Chemical Name: HELIUM
Chem Same As Last Yr: Greater than ambient pressure
Acute: Greater than ambient pressure
Ave Amount: Not reported
Ave Amount Code: 01
Chronic: Greater than ambient pressure
EHS Chemical: Not reported
Fire: Greater than ambient pressure
Gas: True
Liquid: Not reported
Mixture: Not reported
Max Amount: Not reported
Max Amount Code: 01
Max Amt Container: Not reported
Pressure: True
Pure: Not reported
Reactive: Not reported
Solid: Not reported
Trade Secret: Not reported
Days On Site: 365
Last Modified: 2/29/2012

Name: VT. DEPARTMENT OF ENVIRONMENTAL CONSERVATION - LABORATORY
Address: 103 SOUTH MAIN STREET
City,State,Zip: WATERBURY, VT 05676
Facility Id: FATR20115LPLQZ002NWH
Facility Country: USA
Failed Validation: T
Report Year: 2011
Tank #: Not reported
Product: Not reported
Capacity: Not reported
Material of Constr: Not reported
Installation Date: Not reported
Facility Notes: Not reported

Chemical:

Chem Inv Record ID: CVTR20115LPMGZ00K517
Report Year: 2011
CAS NUMBER: 75-09-2
State Label Code: VT2011
Entered Chemical Name: METHYLENE CHLORIDE
Chem Same As Last Yr: WATERBURY, VT 05676
Acute: WATERBURY, VT 05676
Ave Amount: Not reported
Ave Amount Code: 01
Chronic: WATERBURY, VT 05676
EHS Chemical: Not reported
Fire: WATERBURY, VT 05676
Gas: Not reported
Liquid: True
Mixture: Not reported

Map ID
Direction
Distance
Elevation

MAP FINDINGS

Site

Database(s)

EDR ID Number
EPA ID Number

VT DEPARTMENT OF BGS (Continued)

S108290481

Max Amount: Not reported
Max Amount Code: 02
Max Amt Container: Not reported
Pressure: Not reported
Pure: Not reported
Reactive: Not reported
Solid: Not reported
Trade Secret: Not reported
Days On Site: 365
Last Modified: 2/29/2012

Chemical:

Chem Inv Record ID: CVTR20115LPMM500MRUS
Report Year: 2011
CAS NUMBER: 75-05-8
State Label Code: VT2011
Entered Chemical Name: ACETONITRILE
Chem Same As Last Yr: WATERBURY, VT 05676
Acute: WATERBURY, VT 05676
Ave Amount: Not reported
Ave Amount Code: 01
Chronic: WATERBURY, VT 05676
EHS Chemical: Not reported
Fire: WATERBURY, VT 05676
Gas: Not reported
Liquid: True
Mixture: Not reported
Max Amount: Not reported
Max Amount Code: 01
Max Amt Container: Not reported
Pressure: Not reported
Pure: Not reported
Reactive: Not reported
Solid: Not reported
Trade Secret: Not reported
Days On Site: 365
Last Modified: 2/29/2012

Chemical:

Chem Inv Record ID: CVTR20115LPMQ500PC7C
Report Year: 2011
CAS NUMBER: 67-64-1
State Label Code: VT2011
Entered Chemical Name: ACETONE
Chem Same As Last Yr: WATERBURY, VT 05676
Acute: WATERBURY, VT 05676
Ave Amount: Not reported
Ave Amount Code: 01
Chronic: WATERBURY, VT 05676
EHS Chemical: Not reported
Fire: WATERBURY, VT 05676
Gas: Not reported
Liquid: True
Mixture: Not reported
Max Amount: Not reported
Max Amount Code: 01

Map ID
Direction
Distance
Elevation

MAP FINDINGS

Site

Database(s)

EDR ID Number
EPA ID Number

VT DEPARTMENT OF BGS (Continued)

S108290481

Max Amt Container: Not reported
Pressure: Not reported
Pure: Not reported
Reactive: Not reported
Solid: Not reported
Trade Secret: Not reported
Days On Site: 365
Last Modified: 2/29/2012

Chemical:

Chem Inv Record ID: CVTR20115LPMSY00RT05
Report Year: 2011
CAS NUMBER: 67-56-1
State Label Code: VT2011
Entered Chemical Name: METHANOL
Chem Same As Last Yr: WATERBURY, VT 05676
Acute: WATERBURY, VT 05676
Ave Amount: Not reported
Ave Amount Code: 01
Chronic: WATERBURY, VT 05676
EHS Chemical: Not reported
Fire: WATERBURY, VT 05676
Gas: Not reported
Liquid: True
Mixture: Not reported
Max Amount: Not reported
Max Amount Code: 01
Max Amt Container: Not reported
Pressure: Not reported
Pure: Not reported
Reactive: Not reported
Solid: Not reported
Trade Secret: Not reported
Days On Site: 365
Last Modified: 2/29/2012

Chemical:

Chem Inv Record ID: CVTR20115LPMV800TS9D
Report Year: 2011
CAS NUMBER: 64-17-5
State Label Code: VT2011
Entered Chemical Name: ETHANOL
Chem Same As Last Yr: WATERBURY, VT 05676
Acute: WATERBURY, VT 05676
Ave Amount: Not reported
Ave Amount Code: 02
Chronic: WATERBURY, VT 05676
EHS Chemical: Not reported
Fire: WATERBURY, VT 05676
Gas: Not reported
Liquid: True
Mixture: Not reported
Max Amount: Not reported
Max Amount Code: 02
Max Amt Container: Not reported
Pressure: Not reported

Map ID
Direction
Distance
Elevation

MAP FINDINGS

Site

Database(s)

EDR ID Number
EPA ID Number

VT DEPARTMENT OF BGS (Continued)

S108290481

Pure: Not reported
Reactive: Not reported
Solid: Not reported
Trade Secret: Not reported
Days On Site: 365
Last Modified: 2/29/2012

Chemical:

Chem Inv Record ID: CVTR20115LPN0B00V627
Report Year: 2011
CAS NUMBER: 7697-37-2
State Label Code: VT2011
Entered Chemical Name: NITRIC ACID
Chem Same As Last Yr: WATERBURY, VT 05676
Acute: WATERBURY, VT 05676
Ave Amount: Not reported
Ave Amount Code: 01
Chronic: WATERBURY, VT 05676
EHS Chemical: T
Fire: WATERBURY, VT 05676
Gas: Not reported
Liquid: True
Mixture: Not reported
Max Amount: Not reported
Max Amount Code: 01
Max Amt Container: Not reported
Pressure: Not reported
Pure: Not reported
Reactive: Not reported
Solid: Not reported
Trade Secret: Not reported
Days On Site: 365
Last Modified: 2/29/2012

Chemical:

Chem Inv Record ID: CVTR20115LPN5800XEDU
Report Year: 2011
CAS NUMBER: 7727-37-4
State Label Code: VT2011
Entered Chemical Name: NITROGEN
Chem Same As Last Yr: WATERBURY, VT 05676
Acute: WATERBURY, VT 05676
Ave Amount: Not reported
Ave Amount Code: 01
Chronic: WATERBURY, VT 05676
EHS Chemical: Not reported
Fire: WATERBURY, VT 05676
Gas: True
Liquid: Not reported
Mixture: Not reported
Max Amount: Not reported
Max Amount Code: 01
Max Amt Container: Not reported
Pressure: True
Pure: Not reported
Reactive: Not reported

Map ID
Direction
Distance
Elevation

MAP FINDINGS

Site

Database(s)

EDR ID Number
EPA ID Number

VT DEPARTMENT OF BGS (Continued)

S108290481

Solid: Not reported
Trade Secret: Not reported
Days On Site: 365
Last Modified: 2/29/2012

Chemical:

Chem Inv Record ID: CVTR20115LPN9800ZVNZ
Report Year: 2011
CAS NUMBER: 7740-37-1
State Label Code: VT2011
Entered Chemical Name: ARGON
Chem Same As Last Yr: WATERBURY, VT 05676
Acute: WATERBURY, VT 05676
Ave Amount: Not reported
Ave Amount Code: 01
Chronic: WATERBURY, VT 05676
EHS Chemical: Not reported
Fire: WATERBURY, VT 05676
Gas: True
Liquid: Not reported
Mixture: Not reported
Max Amount: Not reported
Max Amount Code: 01
Max Amt Container: Not reported
Pressure: True
Pure: Not reported
Reactive: Not reported
Solid: Not reported
Trade Secret: Not reported
Days On Site: 365
Last Modified: 2/29/2012

Chemical:

Chem Inv Record ID: CVTR20115LPNH6011RWN
Report Year: 2011
CAS NUMBER: 7727-37-9
State Label Code: VT2011
Entered Chemical Name: NITROGEN
Chem Same As Last Yr: WATERBURY, VT 05676
Acute: WATERBURY, VT 05676
Ave Amount: Not reported
Ave Amount Code: 03
Chronic: WATERBURY, VT 05676
EHS Chemical: Not reported
Fire: WATERBURY, VT 05676
Gas: Not reported
Liquid: True
Mixture: Not reported
Max Amount: Not reported
Max Amount Code: 04
Max Amt Container: Not reported
Pressure: True
Pure: Not reported
Reactive: Not reported
Solid: Not reported
Trade Secret: Not reported

Map ID
Direction
Distance
Elevation

MAP FINDINGS

Site

Database(s)

EDR ID Number
EPA ID Number

VT DEPARTMENT OF BGS (Continued)

S108290481

Days On Site: 365
Last Modified: 2/29/2012

Location: Micro Bulk Tank 1500 gallon - began 8/2007 outside bldg.
Amount: Not reported
Amount Unit: pounds
Type: Above ground tank
Temperature: Cryogenic conditions
Pressure: Greater than ambient pressure
Last Modified: 8/19/2011

Chemical:
Chem Inv Record ID: CVTR20115LPNM90139SY
Report Year: 2011
CAS NUMBER: 7440-37-1
State Label Code: VT2011
Entered Chemical Name: ARGON
Chem Same As Last Yr: Greater than ambient pressure
Acute: Greater than ambient pressure
Ave Amount: Not reported
Ave Amount Code: 03
Chronic: Greater than ambient pressure
EHS Chemical: Not reported
Fire: Greater than ambient pressure
Gas: Not reported
Liquid: True
Mixture: Not reported
Max Amount: Not reported
Max Amount Code: 04
Max Amt Container: Not reported
Pressure: True
Pure: Not reported
Reactive: Not reported
Solid: Not reported
Trade Secret: Not reported
Days On Site: 365
Last Modified: 2/29/2012

Location: Micro Bulk Tank 1500 gallon - began 8/2007 outside bldg.
Amount: Not reported
Amount Unit: pounds
Type: Above ground tank
Temperature: Cryogenic conditions
Pressure: Greater than ambient pressure
Last Modified: 8/19/2011

Chemical:
Chem Inv Record ID: CVTR201175DAJH0110XS
Report Year: 2011
CAS NUMBER: 7740-59-7
State Label Code: VT2011
Entered Chemical Name: HELIUM
Chem Same As Last Yr: Greater than ambient pressure
Acute: Greater than ambient pressure
Ave Amount: Not reported
Ave Amount Code: 01

Map ID
Direction
Distance
Elevation

MAP FINDINGS

Site

Database(s)

EDR ID Number
EPA ID Number

VT DEPARTMENT OF BGS (Continued)

S108290481

Chronic: Greater than ambient pressure
EHS Chemical: Not reported
Fire: Greater than ambient pressure
Gas: True
Liquid: Not reported
Mixture: Not reported
Max Amount: Not reported
Max Amount Code: 01
Max Amt Container: Not reported
Pressure: True
Pure: Not reported
Reactive: Not reported
Solid: Not reported
Trade Secret: Not reported
Days On Site: 365
Last Modified: 2/29/2012

Name: VT. DEPARTMENT OF ENVIRONMENTAL CONSERVATION - LABORATORY
Address: 103 SOUTH MAIN STREET
City,State,Zip: WATERBURY, VT 05676
Facility Id: FATR20115LPLQZ002NWH
Facility Country: USA
Failed Validation: T
Report Year: 2011
Tank #: Not reported
Product: Not reported
Capacity: Not reported
Material of Constr: Not reported
Installation Date: Not reported
Facility Notes: Not reported

Chemical:
Chem Inv Record ID: CVTR20115LPMGZ00K517
Report Year: 2011
CAS NUMBER: 75-09-2
State Label Code: VT2011
Entered Chemical Name: METHYLENE CHLORIDE
Chem Same As Last Yr: WATERBURY, VT 05676
Acute: WATERBURY, VT 05676
Ave Amount: Not reported
Ave Amount Code: 01
Chronic: WATERBURY, VT 05676
EHS Chemical: Not reported
Fire: WATERBURY, VT 05676
Gas: Not reported
Liquid: True
Mixture: Not reported
Max Amount: Not reported
Max Amount Code: 02
Max Amt Container: Not reported
Pressure: Not reported
Pure: Not reported
Reactive: Not reported
Solid: Not reported
Trade Secret: Not reported
Days On Site: 365

Map ID
Direction
Distance
Elevation

MAP FINDINGS

Site

Database(s)

EDR ID Number
EPA ID Number

VT DEPARTMENT OF BGS (Continued)

S108290481

Last Modified: 2/29/2012

Chemical:

Chem Inv Record ID: CVTR20115LPMM500MRUS
Report Year: 2011
CAS NUMBER: 75-05-8
State Label Code: VT2011
Entered Chemical Name: ACETONITRILE
Chem Same As Last Yr: WATERBURY, VT 05676
Acute: WATERBURY, VT 05676
Ave Amount: Not reported
Ave Amount Code: 01
Chronic: WATERBURY, VT 05676
EHS Chemical: Not reported
Fire: WATERBURY, VT 05676
Gas: Not reported
Liquid: True
Mixture: Not reported
Max Amount: Not reported
Max Amount Code: 01
Max Amt Container: Not reported
Pressure: Not reported
Pure: Not reported
Reactive: Not reported
Solid: Not reported
Trade Secret: Not reported
Days On Site: 365
Last Modified: 2/29/2012

Chemical:

Chem Inv Record ID: CVTR20115LPMQ500PC7C
Report Year: 2011
CAS NUMBER: 67-64-1
State Label Code: VT2011
Entered Chemical Name: ACETONE
Chem Same As Last Yr: WATERBURY, VT 05676
Acute: WATERBURY, VT 05676
Ave Amount: Not reported
Ave Amount Code: 01
Chronic: WATERBURY, VT 05676
EHS Chemical: Not reported
Fire: WATERBURY, VT 05676
Gas: Not reported
Liquid: True
Mixture: Not reported
Max Amount: Not reported
Max Amount Code: 01
Max Amt Container: Not reported
Pressure: Not reported
Pure: Not reported
Reactive: Not reported
Solid: Not reported
Trade Secret: Not reported
Days On Site: 365
Last Modified: 2/29/2012

Map ID
Direction
Distance
Elevation

MAP FINDINGS

Site

Database(s)

EDR ID Number
EPA ID Number

VT DEPARTMENT OF BGS (Continued)

S108290481

Chemical:

Chem Inv Record ID: CVTR20115LPMSY00RT05
Report Year: 2011
CAS NUMBER: 67-56-1
State Label Code: VT2011
Entered Chemical Name: METHANOL
Chem Same As Last Yr: WATERBURY, VT 05676
Acute: WATERBURY, VT 05676
Ave Amount: Not reported
Ave Amount Code: 01
Chronic: WATERBURY, VT 05676
EHS Chemical: Not reported
Fire: WATERBURY, VT 05676
Gas: Not reported
Liquid: True
Mixture: Not reported
Max Amount: Not reported
Max Amount Code: 01
Max Amt Container: Not reported
Pressure: Not reported
Pure: Not reported
Reactive: Not reported
Solid: Not reported
Trade Secret: Not reported
Days On Site: 365
Last Modified: 2/29/2012

Chemical:

Chem Inv Record ID: CVTR20115LPMV800TS9D
Report Year: 2011
CAS NUMBER: 64-17-5
State Label Code: VT2011
Entered Chemical Name: ETHANOL
Chem Same As Last Yr: WATERBURY, VT 05676
Acute: WATERBURY, VT 05676
Ave Amount: Not reported
Ave Amount Code: 02
Chronic: WATERBURY, VT 05676
EHS Chemical: Not reported
Fire: WATERBURY, VT 05676
Gas: Not reported
Liquid: True
Mixture: Not reported
Max Amount: Not reported
Max Amount Code: 02
Max Amt Container: Not reported
Pressure: Not reported
Pure: Not reported
Reactive: Not reported
Solid: Not reported
Trade Secret: Not reported
Days On Site: 365
Last Modified: 2/29/2012

Chemical:

Chem Inv Record ID: CVTR20115LPN0B00V627

Map ID
Direction
Distance
Elevation

MAP FINDINGS

Site

Database(s)

EDR ID Number
EPA ID Number

VT DEPARTMENT OF BGS (Continued)

S108290481

Report Year: 2011
CAS NUMBER: 7697-37-2
State Label Code: VT2011
Entered Chemical Name: NITRIC ACID
Chem Same As Last Yr: WATERBURY, VT 05676
Acute: WATERBURY, VT 05676
Ave Amount: Not reported
Ave Amount Code: 01
Chronic: WATERBURY, VT 05676
EHS Chemical: T
Fire: WATERBURY, VT 05676
Gas: Not reported
Liquid: True
Mixture: Not reported
Max Amount: Not reported
Max Amount Code: 01
Max Amt Container: Not reported
Pressure: Not reported
Pure: Not reported
Reactive: Not reported
Solid: Not reported
Trade Secret: Not reported
Days On Site: 365
Last Modified: 2/29/2012

Chemical:

Chem Inv Record ID: CVTR20115LPN5800XEDU
Report Year: 2011
CAS NUMBER: 7727-37-4
State Label Code: VT2011
Entered Chemical Name: NITROGEN
Chem Same As Last Yr: WATERBURY, VT 05676
Acute: WATERBURY, VT 05676
Ave Amount: Not reported
Ave Amount Code: 01
Chronic: WATERBURY, VT 05676
EHS Chemical: Not reported
Fire: WATERBURY, VT 05676
Gas: True
Liquid: Not reported
Mixture: Not reported
Max Amount: Not reported
Max Amount Code: 01
Max Amt Container: Not reported
Pressure: True
Pure: Not reported
Reactive: Not reported
Solid: Not reported
Trade Secret: Not reported
Days On Site: 365
Last Modified: 2/29/2012

Chemical:

Chem Inv Record ID: CVTR20115LPN9800ZVNZ
Report Year: 2011
CAS NUMBER: 7740-37-1

Map ID
Direction
Distance
Elevation

MAP FINDINGS

Site

Database(s)

EDR ID Number
EPA ID Number

VT DEPARTMENT OF BGS (Continued)

S108290481

State Label Code: VT2011
Entered Chemical Name: ARGON
Chem Same As Last Yr: WATERBURY, VT 05676
Acute: WATERBURY, VT 05676
Ave Amount: Not reported
Ave Amount Code: 01
Chronic: WATERBURY, VT 05676
EHS Chemical: Not reported
Fire: WATERBURY, VT 05676
Gas: True
Liquid: Not reported
Mixture: Not reported
Max Amount: Not reported
Max Amount Code: 01
Max Amt Container: Not reported
Pressure: True
Pure: Not reported
Reactive: Not reported
Solid: Not reported
Trade Secret: Not reported
Days On Site: 365
Last Modified: 2/29/2012

Chemical:

Chem Inv Record ID: CVTR20115LPNH6011RWN
Report Year: 2011
CAS NUMBER: 7727-37-9
State Label Code: VT2011
Entered Chemical Name: NITROGEN
Chem Same As Last Yr: WATERBURY, VT 05676
Acute: WATERBURY, VT 05676
Ave Amount: Not reported
Ave Amount Code: 03
Chronic: WATERBURY, VT 05676
EHS Chemical: Not reported
Fire: WATERBURY, VT 05676
Gas: Not reported
Liquid: True
Mixture: Not reported
Max Amount: Not reported
Max Amount Code: 04
Max Amt Container: Not reported
Pressure: True
Pure: Not reported
Reactive: Not reported
Solid: Not reported
Trade Secret: Not reported
Days On Site: 365
Last Modified: 2/29/2012

Location: Micro Bulk Tank 1500 gallon - began 8/2007 outside bldg.
Amount: Not reported
Amount Unit: pounds
Type: Above ground tank
Temperature: Cryogenic conditions
Pressure: Greater than ambient pressure
Last Modified: 8/19/2011

Map ID
Direction
Distance
Elevation

MAP FINDINGS

Site

Database(s)

EDR ID Number
EPA ID Number

VT DEPARTMENT OF BGS (Continued)

S108290481

Chemical:

Chem Inv Record ID: CVTR20115LPNM90139SY
Report Year: 2011
CAS NUMBER: 7440-37-1
State Label Code: VT2011
Entered Chemical Name: ARGON
Chem Same As Last Yr: Greater than ambient pressure
Acute: Greater than ambient pressure
Ave Amount: Not reported
Ave Amount Code: 03
Chronic: Greater than ambient pressure
EHS Chemical: Not reported
Fire: Greater than ambient pressure
Gas: Not reported
Liquid: True
Mixture: Not reported
Max Amount: Not reported
Max Amount Code: 04
Max Amt Container: Not reported
Pressure: True
Pure: Not reported
Reactive: Not reported
Solid: Not reported
Trade Secret: Not reported
Days On Site: 365
Last Modified: 2/29/2012

Location: Micro Bulk Tank 1500 gallon - began 8/2007 outside bldg.
Amount: Not reported
Amount Unit: pounds
Type: Above ground tank
Temperature: Cryogenic conditions
Pressure: Greater than ambient pressure
Last Modified: 8/19/2011

Chemical:

Chem Inv Record ID: CVTR201175DAJH0110XS
Report Year: 2011
CAS NUMBER: 7740-59-7
State Label Code: VT2011
Entered Chemical Name: HELIUM
Chem Same As Last Yr: Greater than ambient pressure
Acute: Greater than ambient pressure
Ave Amount: Not reported
Ave Amount Code: 01
Chronic: Greater than ambient pressure
EHS Chemical: Not reported
Fire: Greater than ambient pressure
Gas: True
Liquid: Not reported
Mixture: Not reported
Max Amount: Not reported
Max Amount Code: 01
Max Amt Container: Not reported
Pressure: True
Pure: Not reported

Map ID
Direction
Distance
Elevation

MAP FINDINGS

Site

Database(s)

EDR ID Number
EPA ID Number

VT DEPARTMENT OF BGS (Continued)

S108290481

Reactive: Not reported
Solid: Not reported
Trade Secret: Not reported
Days On Site: 365
Last Modified: 2/29/2012

Name: VT. DEPARTMENT OF ENVIRONMENTAL CONSERVATION - LABORATORY
Address: 103 SOUTH MAIN STREET
City,State,Zip: WATERBURY, VT 05676
Facility Id: FATR20115LPLQZ002NWH
Facility Country: USA
Failed Validation: T
Report Year: 2011
Tank #: Not reported
Product: Not reported
Capacity: Not reported
Material of Constr: Not reported
Installation Date: Not reported
Facility Notes: Not reported

Chemical:
Chem Inv Record ID: CVTR20115LPMGZ00K517
Report Year: 2011
CAS NUMBER: 75-09-2
State Label Code: VT2011
Entered Chemical Name: METHYLENE CHLORIDE
Chem Same As Last Yr: WATERBURY, VT 05676
Acute: WATERBURY, VT 05676
Ave Amount: Not reported
Ave Amount Code: 01
Chronic: WATERBURY, VT 05676
EHS Chemical: Not reported
Fire: WATERBURY, VT 05676
Gas: Not reported
Liquid: True
Mixture: Not reported
Max Amount: Not reported
Max Amount Code: 02
Max Amt Container: Not reported
Pressure: Not reported
Pure: Not reported
Reactive: Not reported
Solid: Not reported
Trade Secret: Not reported
Days On Site: 365
Last Modified: 2/29/2012

Chemical:
Chem Inv Record ID: CVTR20115LPMM500MRUS
Report Year: 2011
CAS NUMBER: 75-05-8
State Label Code: VT2011
Entered Chemical Name: ACETONITRILE
Chem Same As Last Yr: WATERBURY, VT 05676
Acute: WATERBURY, VT 05676

Map ID
Direction
Distance
Elevation

MAP FINDINGS

Site

Database(s)

EDR ID Number
EPA ID Number

VT DEPARTMENT OF BGS (Continued)

S108290481

Ave Amount: Not reported
Ave Amount Code: 01
Chronic: WATERBURY, VT 05676
EHS Chemical: Not reported
Fire: WATERBURY, VT 05676
Gas: Not reported
Liquid: True
Mixture: Not reported
Max Amount: Not reported
Max Amount Code: 01
Max Amt Container: Not reported
Pressure: Not reported
Pure: Not reported
Reactive: Not reported
Solid: Not reported
Trade Secret: Not reported
Days On Site: 365
Last Modified: 2/29/2012

Chemical:

Chem Inv Record ID: CVTR20115LPMQ500PC7C
Report Year: 2011
CAS NUMBER: 67-64-1
State Label Code: VT2011
Entered Chemical Name: ACETONE
Chem Same As Last Yr: WATERBURY, VT 05676
Acute: WATERBURY, VT 05676
Ave Amount: Not reported
Ave Amount Code: 01
Chronic: WATERBURY, VT 05676
EHS Chemical: Not reported
Fire: WATERBURY, VT 05676
Gas: Not reported
Liquid: True
Mixture: Not reported
Max Amount: Not reported
Max Amount Code: 01
Max Amt Container: Not reported
Pressure: Not reported
Pure: Not reported
Reactive: Not reported
Solid: Not reported
Trade Secret: Not reported
Days On Site: 365
Last Modified: 2/29/2012

Chemical:

Chem Inv Record ID: CVTR20115LPMSY00RT05
Report Year: 2011
CAS NUMBER: 67-56-1
State Label Code: VT2011
Entered Chemical Name: METHANOL
Chem Same As Last Yr: WATERBURY, VT 05676
Acute: WATERBURY, VT 05676
Ave Amount: Not reported
Ave Amount Code: 01

Map ID
Direction
Distance
Elevation

MAP FINDINGS

Site

Database(s)

EDR ID Number
EPA ID Number

VT DEPARTMENT OF BGS (Continued)

S108290481

Chronic: WATERBURY, VT 05676
EHS Chemical: Not reported
Fire: WATERBURY, VT 05676
Gas: Not reported
Liquid: True
Mixture: Not reported
Max Amount: Not reported
Max Amount Code: 01
Max Amt Container: Not reported
Pressure: Not reported
Pure: Not reported
Reactive: Not reported
Solid: Not reported
Trade Secret: Not reported
Days On Site: 365
Last Modified: 2/29/2012

Chemical:

Chem Inv Record ID: CVTR20115LPMV800TS9D
Report Year: 2011
CAS NUMBER: 64-17-5
State Label Code: VT2011
Entered Chemical Name: ETHANOL
Chem Same As Last Yr: WATERBURY, VT 05676
Acute: WATERBURY, VT 05676
Ave Amount: Not reported
Ave Amount Code: 02
Chronic: WATERBURY, VT 05676
EHS Chemical: Not reported
Fire: WATERBURY, VT 05676
Gas: Not reported
Liquid: True
Mixture: Not reported
Max Amount: Not reported
Max Amount Code: 02
Max Amt Container: Not reported
Pressure: Not reported
Pure: Not reported
Reactive: Not reported
Solid: Not reported
Trade Secret: Not reported
Days On Site: 365
Last Modified: 2/29/2012

Chemical:

Chem Inv Record ID: CVTR20115LPN0B00V627
Report Year: 2011
CAS NUMBER: 7697-37-2
State Label Code: VT2011
Entered Chemical Name: NITRIC ACID
Chem Same As Last Yr: WATERBURY, VT 05676
Acute: WATERBURY, VT 05676
Ave Amount: Not reported
Ave Amount Code: 01
Chronic: WATERBURY, VT 05676
EHS Chemical: T

Map ID
Direction
Distance
Elevation

MAP FINDINGS

Site

Database(s)

EDR ID Number
EPA ID Number

VT DEPARTMENT OF BGS (Continued)

S108290481

Fire: WATERBURY, VT 05676
Gas: Not reported
Liquid: True
Mixture: Not reported
Max Amount: Not reported
Max Amount Code: 01
Max Amt Container: Not reported
Pressure: Not reported
Pure: Not reported
Reactive: Not reported
Solid: Not reported
Trade Secret: Not reported
Days On Site: 365
Last Modified: 2/29/2012

Chemical:

Chem Inv Record ID: CVTR20115LPN5800XEDU
Report Year: 2011
CAS NUMBER: 7727-37-4
State Label Code: VT2011
Entered Chemical Name: NITROGEN
Chem Same As Last Yr: WATERBURY, VT 05676
Acute: WATERBURY, VT 05676
Ave Amount: Not reported
Ave Amount Code: 01
Chronic: WATERBURY, VT 05676
EHS Chemical: Not reported
Fire: WATERBURY, VT 05676
Gas: True
Liquid: Not reported
Mixture: Not reported
Max Amount: Not reported
Max Amount Code: 01
Max Amt Container: Not reported
Pressure: True
Pure: Not reported
Reactive: Not reported
Solid: Not reported
Trade Secret: Not reported
Days On Site: 365
Last Modified: 2/29/2012

Chemical:

Chem Inv Record ID: CVTR20115LPN9800ZVNZ
Report Year: 2011
CAS NUMBER: 7740-37-1
State Label Code: VT2011
Entered Chemical Name: ARGON
Chem Same As Last Yr: WATERBURY, VT 05676
Acute: WATERBURY, VT 05676
Ave Amount: Not reported
Ave Amount Code: 01
Chronic: WATERBURY, VT 05676
EHS Chemical: Not reported
Fire: WATERBURY, VT 05676
Gas: True

Map ID
Direction
Distance
Elevation

MAP FINDINGS

Site

Database(s)

EDR ID Number
EPA ID Number

VT DEPARTMENT OF BGS (Continued)

S108290481

Liquid: Not reported
Mixture: Not reported
Max Amount: Not reported
Max Amount Code: 01
Max Amt Container: Not reported
Pressure: True
Pure: Not reported
Reactive: Not reported
Solid: Not reported
Trade Secret: Not reported
Days On Site: 365
Last Modified: 2/29/2012

Chemical:

Chem Inv Record ID: CVTR20115LPNH6011RWN
Report Year: 2011
CAS NUMBER: 7727-37-9
State Label Code: VT2011
Entered Chemical Name: NITROGEN
Chem Same As Last Yr: WATERBURY, VT 05676
Acute: WATERBURY, VT 05676
Ave Amount: Not reported
Ave Amount Code: 03
Chronic: WATERBURY, VT 05676
EHS Chemical: Not reported
Fire: WATERBURY, VT 05676
Gas: Not reported
Liquid: True
Mixture: Not reported
Max Amount: Not reported
Max Amount Code: 04
Max Amt Container: Not reported
Pressure: True
Pure: Not reported
Reactive: Not reported
Solid: Not reported
Trade Secret: Not reported
Days On Site: 365
Last Modified: 2/29/2012

Location: Micro Bulk Tank 1500 gallon - began 8/2007 outside bldg.
Amount: Not reported
Amount Unit: pounds
Type: Above ground tank
Temperature: Cryogenic conditions
Pressure: Greater than ambient pressure
Last Modified: 8/19/2011

Chemical:

Chem Inv Record ID: CVTR20115LPNM90139SY
Report Year: 2011
CAS NUMBER: 7440-37-1
State Label Code: VT2011
Entered Chemical Name: ARGON
Chem Same As Last Yr: Greater than ambient pressure
Acute: Greater than ambient pressure

Map ID
Direction
Distance
Elevation

MAP FINDINGS

Site

Database(s)

EDR ID Number
EPA ID Number

VT DEPARTMENT OF BGS (Continued)

S108290481

Ave Amount: Not reported
Ave Amount Code: 03
Chronic: Greater than ambient pressure
EHS Chemical: Not reported
Fire: Greater than ambient pressure
Gas: Not reported
Liquid: True
Mixture: Not reported
Max Amount: Not reported
Max Amount Code: 04
Max Amt Container: Not reported
Pressure: True
Pure: Not reported
Reactive: Not reported
Solid: Not reported
Trade Secret: Not reported
Days On Site: 365
Last Modified: 2/29/2012

Location: Micro Bulk Tank 1500 gallon - began 8/2007 outside bldg.
Amount: Not reported
Amount Unit: pounds
Type: Above ground tank
Temperature: Cryogenic conditions
Pressure: Greater than ambient pressure
Last Modified: 8/19/2011

Chemical:
Chem Inv Record ID: CVTR201175DAJH0110XS
Report Year: 2011
CAS NUMBER: 7740-59-7
State Label Code: VT2011
Entered Chemical Name: HELIUM
Chem Same As Last Yr: Greater than ambient pressure
Acute: Greater than ambient pressure
Ave Amount: Not reported
Ave Amount Code: 01
Chronic: Greater than ambient pressure
EHS Chemical: Not reported
Fire: Greater than ambient pressure
Gas: True
Liquid: Not reported
Mixture: Not reported
Max Amount: Not reported
Max Amount Code: 01
Max Amt Container: Not reported
Pressure: True
Pure: Not reported
Reactive: Not reported
Solid: Not reported
Trade Secret: Not reported
Days On Site: 365
Last Modified: 2/29/2012

Name: VT. DEPARTMENT OF ENVIRONMENTAL CONSERVATION - LABORATORY
Address: 103 SOUTH MAIN STREET

Map ID
Direction
Distance
Elevation

MAP FINDINGS

Site

Database(s)

EDR ID Number
EPA ID Number

VT DEPARTMENT OF BGS (Continued)

S108290481

City,State,Zip: WATERBURY, VT 05676
Facility Id: FATR20115LPLQZ002NWH
Facility Country: USA
Failed Validation: T
Report Year: 2011
Tank #: Not reported
Product: Not reported
Capacity: Not reported
Material of Constr: Not reported
Installation Date: Not reported
Facility Notes: Not reported

Chemical:

Chem Inv Record ID: CVTR20115LPMGZ00K517
Report Year: 2011
CAS NUMBER: 75-09-2
State Label Code: VT2011
Entered Chemical Name: METHYLENE CHLORIDE
Chem Same As Last Yr: WATERBURY, VT 05676
Acute: WATERBURY, VT 05676
Ave Amount: Not reported
Ave Amount Code: 01
Chronic: WATERBURY, VT 05676
EHS Chemical: Not reported
Fire: WATERBURY, VT 05676
Gas: Not reported
Liquid: True
Mixture: Not reported
Max Amount: Not reported
Max Amount Code: 02
Max Amt Container: Not reported
Pressure: Not reported
Pure: Not reported
Reactive: Not reported
Solid: Not reported
Trade Secret: Not reported
Days On Site: 365
Last Modified: 2/29/2012

Chemical:

Chem Inv Record ID: CVTR20115LPMM500MRUS
Report Year: 2011
CAS NUMBER: 75-05-8
State Label Code: VT2011
Entered Chemical Name: ACETONITRILE
Chem Same As Last Yr: WATERBURY, VT 05676
Acute: WATERBURY, VT 05676
Ave Amount: Not reported
Ave Amount Code: 01
Chronic: WATERBURY, VT 05676
EHS Chemical: Not reported
Fire: WATERBURY, VT 05676
Gas: Not reported
Liquid: True
Mixture: Not reported
Max Amount: Not reported

Map ID
Direction
Distance
Elevation

MAP FINDINGS

Site

Database(s)

EDR ID Number
EPA ID Number

VT DEPARTMENT OF BGS (Continued)

S108290481

Max Amount Code: 01
Max Amt Container: Not reported
Pressure: Not reported
Pure: Not reported
Reactive: Not reported
Solid: Not reported
Trade Secret: Not reported
Days On Site: 365
Last Modified: 2/29/2012

Chemical:

Chem Inv Record ID: CVTR20115LPMQ500PC7C
Report Year: 2011
CAS NUMBER: 67-64-1
State Label Code: VT2011
Entered Chemical Name: ACETONE
Chem Same As Last Yr: WATERBURY, VT 05676
Acute: WATERBURY, VT 05676
Ave Amount: Not reported
Ave Amount Code: 01
Chronic: WATERBURY, VT 05676
EHS Chemical: Not reported
Fire: WATERBURY, VT 05676
Gas: Not reported
Liquid: True
Mixture: Not reported
Max Amount: Not reported
Max Amount Code: 01
Max Amt Container: Not reported
Pressure: Not reported
Pure: Not reported
Reactive: Not reported
Solid: Not reported
Trade Secret: Not reported
Days On Site: 365
Last Modified: 2/29/2012

Chemical:

Chem Inv Record ID: CVTR20115LPMSY00RT05
Report Year: 2011
CAS NUMBER: 67-56-1
State Label Code: VT2011
Entered Chemical Name: METHANOL
Chem Same As Last Yr: WATERBURY, VT 05676
Acute: WATERBURY, VT 05676
Ave Amount: Not reported
Ave Amount Code: 01
Chronic: WATERBURY, VT 05676
EHS Chemical: Not reported
Fire: WATERBURY, VT 05676
Gas: Not reported
Liquid: True
Mixture: Not reported
Max Amount: Not reported
Max Amount Code: 01
Max Amt Container: Not reported

Map ID
Direction
Distance
Elevation

MAP FINDINGS

Site

Database(s)

EDR ID Number
EPA ID Number

VT DEPARTMENT OF BGS (Continued)

S108290481

Pressure: Not reported
Pure: Not reported
Reactive: Not reported
Solid: Not reported
Trade Secret: Not reported
Days On Site: 365
Last Modified: 2/29/2012

Chemical:

Chem Inv Record ID: CVTR20115LPMV800TS9D
Report Year: 2011
CAS NUMBER: 64-17-5
State Label Code: VT2011
Entered Chemical Name: ETHANOL
Chem Same As Last Yr: WATERBURY, VT 05676
Acute: WATERBURY, VT 05676
Ave Amount: Not reported
Ave Amount Code: 02
Chronic: WATERBURY, VT 05676
EHS Chemical: Not reported
Fire: WATERBURY, VT 05676
Gas: Not reported
Liquid: True
Mixture: Not reported
Max Amount: Not reported
Max Amount Code: 02
Max Amt Container: Not reported
Pressure: Not reported
Pure: Not reported
Reactive: Not reported
Solid: Not reported
Trade Secret: Not reported
Days On Site: 365
Last Modified: 2/29/2012

Chemical:

Chem Inv Record ID: CVTR20115LPN0B00V627
Report Year: 2011
CAS NUMBER: 7697-37-2
State Label Code: VT2011
Entered Chemical Name: NITRIC ACID
Chem Same As Last Yr: WATERBURY, VT 05676
Acute: WATERBURY, VT 05676
Ave Amount: Not reported
Ave Amount Code: 01
Chronic: WATERBURY, VT 05676
EHS Chemical: T
Fire: WATERBURY, VT 05676
Gas: Not reported
Liquid: True
Mixture: Not reported
Max Amount: Not reported
Max Amount Code: 01
Max Amt Container: Not reported
Pressure: Not reported
Pure: Not reported

Map ID
Direction
Distance
Elevation

MAP FINDINGS

Site

Database(s)

EDR ID Number
EPA ID Number

VT DEPARTMENT OF BGS (Continued)

S108290481

Reactive: Not reported
Solid: Not reported
Trade Secret: Not reported
Days On Site: 365
Last Modified: 2/29/2012

Chemical:

Chem Inv Record ID: CVTR20115LPN5800XEDU
Report Year: 2011
CAS NUMBER: 7727-37-4
State Label Code: VT2011
Entered Chemical Name: NITROGEN
Chem Same As Last Yr: WATERBURY, VT 05676
Acute: WATERBURY, VT 05676
Ave Amount: Not reported
Ave Amount Code: 01
Chronic: WATERBURY, VT 05676
EHS Chemical: Not reported
Fire: WATERBURY, VT 05676
Gas: True
Liquid: Not reported
Mixture: Not reported
Max Amount: Not reported
Max Amount Code: 01
Max Amt Container: Not reported
Pressure: True
Pure: Not reported
Reactive: Not reported
Solid: Not reported
Trade Secret: Not reported
Days On Site: 365
Last Modified: 2/29/2012

Chemical:

Chem Inv Record ID: CVTR20115LPN9800ZVNZ
Report Year: 2011
CAS NUMBER: 7740-37-1
State Label Code: VT2011
Entered Chemical Name: ARGON
Chem Same As Last Yr: WATERBURY, VT 05676
Acute: WATERBURY, VT 05676
Ave Amount: Not reported
Ave Amount Code: 01
Chronic: WATERBURY, VT 05676
EHS Chemical: Not reported
Fire: WATERBURY, VT 05676
Gas: True
Liquid: Not reported
Mixture: Not reported
Max Amount: Not reported
Max Amount Code: 01
Max Amt Container: Not reported
Pressure: True
Pure: Not reported
Reactive: Not reported
Solid: Not reported

Map ID
Direction
Distance
Elevation

MAP FINDINGS

Site

Database(s)

EDR ID Number
EPA ID Number

VT DEPARTMENT OF BGS (Continued)

S108290481

Trade Secret: Not reported
Days On Site: 365
Last Modified: 2/29/2012

Chemical:

Chem Inv Record ID: CVTR20115LPNH6011RWN
Report Year: 2011
CAS NUMBER: 7727-37-9
State Label Code: VT2011
Entered Chemical Name: NITROGEN
Chem Same As Last Yr: WATERBURY, VT 05676
Acute: WATERBURY, VT 05676
Ave Amount: Not reported
Ave Amount Code: 03
Chronic: WATERBURY, VT 05676
EHS Chemical: Not reported
Fire: WATERBURY, VT 05676
Gas: Not reported
Liquid: True
Mixture: Not reported
Max Amount: Not reported
Max Amount Code: 04
Max Amt Container: Not reported
Pressure: True
Pure: Not reported
Reactive: Not reported
Solid: Not reported
Trade Secret: Not reported
Days On Site: 365
Last Modified: 2/29/2012

Location: Micro Bulk Tank 1500 gallon - began 8/2007 outside bldg.
Amount: Not reported
Amount Unit: pounds
Type: Above ground tank
Temperature: Cryogenic conditions
Pressure: Greater than ambient pressure
Last Modified: 8/19/2011

Chemical:

Chem Inv Record ID: CVTR20115LPNM90139SY
Report Year: 2011
CAS NUMBER: 7440-37-1
State Label Code: VT2011
Entered Chemical Name: ARGON
Chem Same As Last Yr: Greater than ambient pressure
Acute: Greater than ambient pressure
Ave Amount: Not reported
Ave Amount Code: 03
Chronic: Greater than ambient pressure
EHS Chemical: Not reported
Fire: Greater than ambient pressure
Gas: Not reported
Liquid: True
Mixture: Not reported
Max Amount: Not reported

Map ID
Direction
Distance
Elevation

MAP FINDINGS

Site

Database(s)

EDR ID Number
EPA ID Number

VT DEPARTMENT OF BGS (Continued)

S108290481

Max Amount Code: 04
Max Amt Container: Not reported
Pressure: True
Pure: Not reported
Reactive: Not reported
Solid: Not reported
Trade Secret: Not reported
Days On Site: 365
Last Modified: 2/29/2012

Location: Micro Bulk Tank 1500 gallon - began 8/2007 outside bldg.
Amount: Not reported
Amount Unit: pounds
Type: Above ground tank
Temperature: Cryogenic conditions
Pressure: Greater than ambient pressure
Last Modified: 8/19/2011

Chemical:
Chem Inv Record ID: CVTR201175DAJH0110XS
Report Year: 2011
CAS NUMBER: 7740-59-7
State Label Code: VT2011
Entered Chemical Name: HELIUM
Chem Same As Last Yr: Greater than ambient pressure
Acute: Greater than ambient pressure
Ave Amount: Not reported
Ave Amount Code: 01
Chronic: Greater than ambient pressure
EHS Chemical: Not reported
Fire: Greater than ambient pressure
Gas: True
Liquid: Not reported
Mixture: Not reported
Max Amount: Not reported
Max Amount Code: 01
Max Amt Container: Not reported
Pressure: True
Pure: Not reported
Reactive: Not reported
Solid: Not reported
Trade Secret: Not reported
Days On Site: 365
Last Modified: 2/29/2012

AIRS:

Facility ID: 727
Facility Airs ID: 01-50-023-00007
Name: STATE OF VERMONT (WATERBURY COMPLEX)
Address: 103 SOUTH MAIN STREET
City,State,Zip: WATERBURY, VT
Longitude: Not reported
Dec Pin: BR96-0063
Latitude: Not reported
Sic Code: 9199

Map ID
Direction
Distance
Elevation

MAP FINDINGS

Site

Database(s)

EDR ID Number
EPA ID Number

VT DEPARTMENT OF BGS (Continued)

S108290481

Facility UTM North (M):	4910900
Facility Operating Status:	Operating
Facility UTM Location:	Not reported
Facility NSR Designation:	Major Stationary Source
Facility UTM East (M):	678930
First Name:	Jim
Facility Utm Zone:	18
Last Name:	Richardson
Indirect Source?:	F
Operating Permit Designation:	Subchapter X Major Source
Title:	Not reported
Application Type:	NSR Application
Contact Address:	103 South Main St.
Contact City,State,Zip:	Waterbury, VT 05671
Type Of NSR:	Modification
OP Type1:	Not reported
Contact Email:	Not reported
APCD Application Number:	AP-90-020a
Contact Cell Number:	Not reported
OP Type:	Not reported
NSR Type2:	Minor
Address Type:	Mailing
NSR Applic Designation:	Not reported
Contact Telephone:	Not reported
Date Decision Issued:	06/18/90
OP Permit Expiration:	/ /
PM:	0
SO2:	0
CO:	0
VOC:	0
Comments:	Not reported
Activity Type:	Not reported
Activity Type URL:	Not reported
Facility Status:	Not reported
Facility Status URL:	Not reported
ENB ID:	Not reported
Project Description:	Not reported
Facility ID:	727
Facility Airs ID:	01-50-023-00007
Name:	STATE OF VERMONT (WATERBURY COMPLEX)
Address:	103 SOUTH MAIN STREET
City,State,Zip:	WATERBURY, VT
Longitude:	Not reported
Dec Pin:	BR96-0063
Latitude:	Not reported
Sic Code:	9199
Facility UTM North (M):	4910900
Facility Operating Status:	Operating
Facility UTM Location:	Not reported
Facility NSR Designation:	Major Stationary Source
Facility UTM East (M):	678930
First Name:	Teigh
Facility Utm Zone:	18
Last Name:	Southworth
Indirect Source?:	F
Operating Permit Designation:	Subchapter X Major Source

Map ID
Direction
Distance
Elevation

MAP FINDINGS

Site

Database(s)

EDR ID Number
EPA ID Number

VT DEPARTMENT OF BGS (Continued)

S108290481

Title:	Not reported
Application Type:	NSR Application
Contact Address:	2 Governor Aiken Avenue, Drawer 33
Contact City,State,Zip:	Montpelier, VT 05633-5801
Type Of NSR:	Modification
OP Type1:	Not reported
Contact Email:	Not reported
APCD Application Number:	AP-90-020a
Contact Cell Number:	Not reported
OP Type:	Not reported
NSR Type2:	Minor
Address Type:	Application Contact
NSR Applic Designation:	Not reported
Contact Telephone:	Not reported
Date Decision Issued:	06/18/90
OP Permit Expiration:	/ /
PM:	0
SO2:	0
CO:	0
VOC:	0
Comments:	Not reported
Activity Type:	Not reported
Activity Type URL:	Not reported
Facility Status:	Not reported
Facility Status URL:	Not reported
ENB ID:	Not reported
Project Description:	Not reported
Facility ID:	727
Facility Airs ID:	01-50-023-00007
Name:	STATE OF VERMONT (WATERBURY COMPLEX)
Address:	103 SOUTH MAIN STREET
City,State,Zip:	WATERBURY, VT
Longitude:	Not reported
Dec Pin:	BR96-0063
Latitude:	Not reported
Sic Code:	9199
Facility UTM North (M):	4910900
Facility Operating Status:	Operating
Facility UTM Location:	Not reported
Facility NSR Designation:	Major Stationary Source
Facility UTM East (M):	678930
First Name:	Jim
Facility Utm Zone:	18
Last Name:	Richardson
Indirect Source?:	F
Operating Permit Designation:	Subchapter X Major Source
Title:	Not reported
Application Type:	Operating Permit Application
Contact Address:	103 South Main St.
Contact City,State,Zip:	Waterbury, VT 05671
Type Of NSR:	Not reported
OP Type1:	Subchapter X Major
Contact Email:	Not reported
APCD Application Number:	AOP-95-186
Contact Cell Number:	Not reported
OP Type:	Initial Operating Permit Application

Map ID
Direction
Distance
Elevation

MAP FINDINGS

Site

Database(s)

EDR ID Number
EPA ID Number

VT DEPARTMENT OF BGS (Continued)

S108290481

NSR Type2:	Not reported
Address Type:	Mailing
NSR Applic Designation:	Not Applicable
Contact Telephone:	Not reported
Date Decision Issued:	03/02/00
OP Permit Expiration:	03/02/05
PM:	60
SO2:	84
CO:	53
VOC:	3
Comments:	Not reported
Activity Type:	Not reported
Activity Type URL:	Not reported
Facility Status:	Not reported
Facility Status URL:	Not reported
ENB ID:	Not reported
Project Description:	Not reported
Facility ID:	727
Facility Airt ID:	01-50-023-00007
Name:	STATE OF VERMONT (WATERBURY COMPLEX)
Address:	103 SOUTH MAIN STREET
City,State,Zip:	WATERBURY, VT
Longitude:	Not reported
Dec Pin:	BR96-0063
Latitude:	Not reported
Sic Code:	9199
Facility UTM North (M):	4910900
Facility Operating Status:	Operating
Facility UTM Location:	Not reported
Facility NSR Designation:	Major Stationary Source
Facility UTM East (M):	678930
First Name:	Teigh
Facility Utm Zone:	18
Last Name:	Southworth
Indirect Source?:	F
Operating Permit Designation:	Subchapter X Major Source
Title:	Not reported
Application Type:	Operating Permit Application
Contact Address:	2 Governor Aiken Avenue, Drawer 33
Contact City,State,Zip:	Montpelier, VT 05633-5801
Type Of NSR:	Not reported
OP Type1:	Subchapter X Major
Contact Email:	Not reported
APCD Application Number:	AOP-95-186
Contact Cell Number:	Not reported
OP Type:	Initial Operating Permit Application
NSR Type2:	Not reported
Address Type:	Application Contact
NSR Applic Designation:	Not Applicable
Contact Telephone:	Not reported
Date Decision Issued:	03/02/00
OP Permit Expiration:	03/02/05
PM:	60
SO2:	84
CO:	53
VOC:	3

Map ID
Direction
Distance
Elevation

MAP FINDINGS

Site

Database(s)

EDR ID Number
EPA ID Number

VT DEPARTMENT OF BGS (Continued)

S108290481

Comments:	Not reported
Activity Type:	Not reported
Activity Type URL:	Not reported
Facility Status:	Not reported
Facility Status URL:	Not reported
ENB ID:	Not reported
Project Description:	Not reported
Facility ID:	727
Facility Airs ID:	01-50-023-00007
Name:	STATE OF VERMONT (WATERBURY COMPLEX)
Address:	103 SOUTH MAIN STREET
City,State,Zip:	WATERBURY, VT
Longitude:	Not reported
Dec Pin:	BR96-0063
Latitude:	Not reported
Sic Code:	9199
Facility UTM North (M):	4910900
Facility Operating Status:	Operating
Facility UTM Location:	Not reported
Facility NSR Designation:	Major Stationary Source
Facility UTM East (M):	678930
First Name:	Jim
Facility Utm Zone:	18
Last Name:	Richardson
Indirect Source?:	F
Operating Permit Designation:	Subchapter X Major Source
Title:	Not reported
Application Type:	NSR Application
Contact Address:	103 South Main St.
Contact City,State,Zip:	Waterbury, VT 05671
Type Of NSR:	New Construction
OP Type1:	Not reported
Contact Email:	Not reported
APCD Application Number:	NO NUMBERf
Contact Cell Number:	Not reported
OP Type:	Not reported
NSR Type2:	Major
Address Type:	Mailing
NSR Applic Designation:	Minor Source
Contact Telephone:	Not reported
Date Decision Issued:	11/01/84
OP Permit Expiration:	/ /
PM:	0
SO2:	0
CO:	0
VOC:	0
Comments:	Not reported
Activity Type:	Not reported
Activity Type URL:	Not reported
Facility Status:	Not reported
Facility Status URL:	Not reported
ENB ID:	Not reported
Project Description:	Not reported
Facility ID:	727
Facility Airs ID:	01-50-023-00007

Map ID
Direction
Distance
Elevation

MAP FINDINGS

Site

Database(s)

EDR ID Number
EPA ID Number

VT DEPARTMENT OF BGS (Continued)

S108290481

Name:	STATE OF VERMONT (WATERBURY COMPLEX)
Address:	103 SOUTH MAIN STREET
City,State,Zip:	WATERBURY, VT
Longitude:	Not reported
Dec Pin:	BR96-0063
Latitude:	Not reported
Sic Code:	9199
Facility UTM North (M):	4910900
Facility Operating Status:	Operating
Facility UTM Location:	Not reported
Facility NSR Designation:	Major Stationary Source
Facility UTM East (M):	678930
First Name:	Teigh
Facility Utm Zone:	18
Last Name:	Southworth
Indirect Source?:	F
Operating Permit Designation:	Subchapter X Major Source
Title:	Not reported
Application Type:	NSR Application
Contact Address:	2 Governor Aiken Avenue, Drawer 33
Contact City,State,Zip:	Montpelier, VT 05633-5801
Type Of NSR:	New Construction
OP Type1:	Not reported
Contact Email:	Not reported
APCD Application Number:	NO NUMBERf
Contact Cell Number:	Not reported
OP Type:	Not reported
NSR Type2:	Major
Address Type:	Application Contact
NSR Applic Designation:	Minor Source
Contact Telephone:	Not reported
Date Decision Issued:	11/01/84
OP Permit Expiration:	/ /
PM:	0
SO2:	0
CO:	0
VOC:	0
Comments:	Not reported
Activity Type:	Not reported
Activity Type URL:	Not reported
Facility Status:	Not reported
Facility Status URL:	Not reported
ENB ID:	Not reported
Project Description:	Not reported
Facility ID:	727
Facility Airs ID:	01-50-023-00007
Name:	STATE OF VERMONT (WATERBURY COMPLEX)
Address:	103 SOUTH MAIN STREET
City,State,Zip:	WATERBURY, VT
Longitude:	Not reported
Dec Pin:	BR96-0063
Latitude:	Not reported
Sic Code:	9199
Facility UTM North (M):	4910900
Facility Operating Status:	Operating
Facility UTM Location:	Not reported

Map ID
Direction
Distance
Elevation

MAP FINDINGS

Site

Database(s)

EDR ID Number
EPA ID Number

VT DEPARTMENT OF BGS (Continued)

S108290481

Facility NSR Designation:	Major Stationary Source
Facility UTM East (M):	678930
First Name:	Jim
Facility Utm Zone:	18
Last Name:	Richardson
Indirect Source?:	F
Operating Permit Designation:	Subchapter X Major Source
Title:	Not reported
Application Type:	NSR Application
Contact Address:	103 South Main St.
Contact City,State,Zip:	Waterbury, VT 05671
Type Of NSR:	Modification
OP Type1:	Not reported
Contact Email:	Not reported
APCD Application Number:	AP-90-020B
Contact Cell Number:	Not reported
OP Type:	Not reported
NSR Type2:	Minor
Address Type:	Mailing
NSR Applic Designation:	Minor Source
Contact Telephone:	Not reported
Date Decision Issued:	05/15/96
OP Permit Expiration:	/ /
PM:	17
SO2:	62
CO:	99
VOC:	5
Comments:	Not reported
Activity Type:	Not reported
Activity Type URL:	Not reported
Facility Status:	Not reported
Facility Status URL:	Not reported
ENB ID:	Not reported
Project Description:	Not reported
Facility ID:	727
Facility Airs ID:	01-50-023-00007
Name:	STATE OF VERMONT (WATERBURY COMPLEX)
Address:	103 SOUTH MAIN STREET
City,State,Zip:	WATERBURY, VT
Longitude:	Not reported
Dec Pin:	BR96-0063
Latitude:	Not reported
Sic Code:	9199
Facility UTM North (M):	4910900
Facility Operating Status:	Operating
Facility UTM Location:	Not reported
Facility NSR Designation:	Major Stationary Source
Facility UTM East (M):	678930
First Name:	Teigh
Facility Utm Zone:	18
Last Name:	Southworth
Indirect Source?:	F
Operating Permit Designation:	Subchapter X Major Source
Title:	Not reported
Application Type:	NSR Application
Contact Address:	2 Governor Aiken Avenue, Drawer 33

Map ID
Direction
Distance
Elevation

MAP FINDINGS

Site

Database(s)

EDR ID Number
EPA ID Number

VT DEPARTMENT OF BGS (Continued)

S108290481

Contact City,State,Zip:	Montpelier, VT 05633-5801
Type Of NSR:	Modification
OP Type1:	Not reported
Contact Email:	Not reported
APCD Application Number:	AP-90-020B
Contact Cell Number:	Not reported
OP Type:	Not reported
NSR Type2:	Minor
Address Type:	Application Contact
NSR Applic Designation:	Minor Source
Contact Telephone:	Not reported
Date Decision Issued:	05/15/96
OP Permit Expiration:	/ /
PM:	17
SO2:	62
CO:	99
VOC:	5
Comments:	Not reported
Activity Type:	Not reported
Activity Type URL:	Not reported
Facility Status:	Not reported
Facility Status URL:	Not reported
ENB ID:	Not reported
Project Description:	Not reported
Facility ID:	727
Facility Airs ID:	01-50-023-00007
Name:	STATE OF VERMONT (WATERBURY COMPLEX)
Address:	103 SOUTH MAIN STREET
City,State,Zip:	WATERBURY, VT
Longitude:	Not reported
Dec Pin:	BR96-0063
Latitude:	Not reported
Sic Code:	9199
Facility UTM North (M):	4910900
Facility Operating Status:	Operating
Facility UTM Location:	Not reported
Facility NSR Designation:	Major Stationary Source
Facility UTM East (M):	678930
First Name:	Jim
Facility Utm Zone:	18
Last Name:	Richardson
Indirect Source?:	F
Operating Permit Designation:	Subchapter X Major Source
Title:	Not reported
Application Type:	NSR Application
Contact Address:	103 South Main St.
Contact City,State,Zip:	Waterbury, VT 05671
Type Of NSR:	Modification
OP Type1:	Not reported
Contact Email:	Not reported
APCD Application Number:	AP-03-004
Contact Cell Number:	Not reported
OP Type:	Not reported
NSR Type2:	Indirect
Address Type:	Mailing
NSR Applic Designation:	Not reported

Map ID
Direction
Distance
Elevation

MAP FINDINGS

Site

Database(s)

EDR ID Number
EPA ID Number

VT DEPARTMENT OF BGS (Continued)

S108290481

Contact Telephone:	Not reported
Date Decision Issued:	06/26/03
OP Permit Expiration:	/ /
PM:	0
SO2:	0
CO:	0
VOC:	0
Comments:	Not reported
Activity Type:	Not reported
Activity Type URL:	Not reported
Facility Status:	Not reported
Facility Status URL:	Not reported
ENB ID:	Not reported
Project Description:	Not reported
Facility ID:	727
Facility Airs ID:	01-50-023-00007
Name:	STATE OF VERMONT (WATERBURY COMPLEX)
Address:	103 SOUTH MAIN STREET
City,State,Zip:	WATERBURY, VT
Longitude:	Not reported
Dec Pin:	BR96-0063
Latitude:	Not reported
Sic Code:	9199
Facility UTM North (M):	4910900
Facility Operating Status:	Operating
Facility UTM Location:	Not reported
Facility NSR Designation:	Major Stationary Source
Facility UTM East (M):	678930
First Name:	Teigh
Facility Utm Zone:	18
Last Name:	Southworth
Indirect Source?:	F
Operating Permit Designation:	Subchapter X Major Source
Title:	Not reported
Application Type:	NSR Application
Contact Address:	2 Governor Aiken Avenue, Drawer 33
Contact City,State,Zip:	Montpelier, VT 05633-5801
Type Of NSR:	Modification
OP Type1:	Not reported
Contact Email:	Not reported
APCD Application Number:	AP-03-004
Contact Cell Number:	Not reported
OP Type:	Not reported
NSR Type2:	Indirect
Address Type:	Application Contact
NSR Applic Designation:	Not reported
Contact Telephone:	Not reported
Date Decision Issued:	06/26/03
OP Permit Expiration:	/ /
PM:	0
SO2:	0
CO:	0
VOC:	0
Comments:	Not reported
Activity Type:	Not reported
Activity Type URL:	Not reported

Map ID
Direction
Distance
Elevation

MAP FINDINGS

Site

Database(s)

EDR ID Number
EPA ID Number

VT DEPARTMENT OF BGS (Continued)

S108290481

Facility Status:	Not reported
Facility Status URL:	Not reported
ENB ID:	Not reported
Project Description:	Not reported
Facility ID:	727
Facility Airs ID:	01-50-023-00007
Name:	STATE OF VERMONT (WATERBURY COMPLEX)
Address:	103 SOUTH MAIN STREET
City,State,Zip:	WATERBURY, VT
Longitude:	Not reported
Dec Pin:	BR96-0063
Latitude:	Not reported
Sic Code:	9199
Facility UTM North (M):	4910900
Facility Operating Status:	Operating
Facility UTM Location:	Not reported
Facility NSR Designation:	Major Stationary Source
Facility UTM East (M):	678930
First Name:	Jim
Facility Utm Zone:	18
Last Name:	Richardson
Indirect Source?:	F
Operating Permit Designation:	Subchapter X Major Source
Title:	Not reported
Application Type:	Operating Permit Application
Contact Address:	103 South Main St.
Contact City,State,Zip:	Waterbury, VT 05671
Type Of NSR:	Not reported
OP Type1:	Subchapter X Major
Contact Email:	Not reported
APCD Application Number:	AOP-05-032
Contact Cell Number:	Not reported
OP Type:	Renewal Operating Permit Application
NSR Type2:	Not reported
Address Type:	Mailing
NSR Applic Designation:	Not reported
Contact Telephone:	Not reported
Date Decision Issued:	/ /
OP Permit Expiration:	/ /
PM:	0
SO2:	0
CO:	0
VOC:	0
Comments:	Not reported
Activity Type:	Not reported
Activity Type URL:	Not reported
Facility Status:	Not reported
Facility Status URL:	Not reported
ENB ID:	Not reported
Project Description:	Not reported

[Click this hyperlink](#) while viewing on your computer to access
2 additional VT AIRS: record(s) in the EDR Site Report.

TIER 2:

Report Year: 2008

Map ID
Direction
Distance
Elevation

MAP FINDINGS

Site

Database(s)

EDR ID Number
EPA ID Number

VT DEPARTMENT OF BGS (Continued)

S108290481

Facility Name: VT DEPARTMENT OF BGS
Facility Id: FATR200825LPVF03NM38
Facility Dept: Waterbury State Office Complex (Powerhouse)
Date Signed: 2/28/2009
Modification Date: 5/14/2009
Fee Total: Not reported
Number Employees: Not reported
Dike / Other Safeguard: Not reported
Failed Validation: Not reported
Fire District: LEPC # 5
Mail Address: Not reported
Mail City,St,Zip: Not reported
Mail Country: Not reported
Lat/Long: Not reported
Lat/Long Location Description: Not reported
Lat Long Method: Not reported
Submitted By: Michael Blanchet, EHS Coordinator
Chem Same As Last Yr: True
Notes: Not reported
Validation Report: Not reported

Report Year: 2008
Facility Name: VERMONT DEPARTMENT OF PUBLIC SAFETY
Facility Id: FATR20082WY5FF0026NM
Facility Dept: Headquarters - Waterbury
Date Signed: 2/6/2009
Modification Date: 5/14/2009
Fee Total: Not reported
Number Employees: Not reported
Dike / Other Safeguard: Not reported
Failed Validation: T
Fire District: Not reported
Mail Address: 103 South Main Street
Mail City,St,Zip: Waterbury, VT 05671-2101
Mail Country: USA
Lat/Long: Not reported
Lat/Long Location Description: Not reported
Lat Long Method: Not reported
Submitted By: David Tift, Fleet Administrator
Chem Same As Last Yr: True
Notes: Not reported
Validation Report: Not reported

Report Year: 2008
Facility Name: VERMONT DEPARTMENT OF PUBLIC SAFETY - LAB
Facility Id: FATR200864FXX5002AZ1
Facility Dept: Vermont Forensic Laboratory
Date Signed: 2/11/2009
Modification Date: 5/26/2009
Fee Total: Not reported
Number Employees: Not reported
Dike / Other Safeguard: Not reported
Failed Validation: Not reported
Fire District: Not reported
Mail Address: P.O. Box 47
Mail City,St,Zip: Waterbury, VT 5676
Mail Country: USA

Map ID
Direction
Distance
Elevation

MAP FINDINGS

Site

Database(s)

EDR ID Number
EPA ID Number

VT DEPARTMENT OF BGS (Continued)

S108290481

Lat/Long: Not reported
Lat/Long Location Description: Not reported
Lat Long Method: Not reported
Submitted By: Eric Buel, Director, Ph.D.
Chem Same As Last Yr: Not reported
Notes: Not reported
Validation Report: Not reported

Report Year: 2009
Facility Name: VT DEPARTMENT OF BGS
Facility Id: FATR200925LPVF03NM38
Facility Dept: Waterbury State Office Complex (Powerhouse)
Date Signed: 3/11/2010
Modification Date: 4/22/2010
Fee Total: Not reported
Number Employees: Not reported
Dike / Other Safeguard: Not reported
Failed Validation: Not reported
Fire District: LEPC # 5
Mail Address: Not reported
Mail City,St,Zip: Not reported
Mail Country: Not reported
Lat/Long: Not reported
Lat/Long Location Description: Not reported
Lat Long Method: Not reported
Submitted By: Michael Blanchet, EHS Coordinator
Chem Same As Last Yr: True
Notes: Not reported
Validation Report: Not reported

Report Year: 2009
Facility Name: VERMONT DEPARTMENT OF PUBLIC SAFETY
Facility Id: FATR20092WY5FF0026NM
Facility Dept: Headquarters - Waterbury
Date Signed: 1/8/2010
Modification Date: 4/22/2010
Fee Total: Not reported
Number Employees: Not reported
Dike / Other Safeguard: Not reported
Failed Validation: T
Fire District: Not reported
Mail Address: 103 South Main Street
Mail City,St,Zip: Waterbury, VT 05671-2101
Mail Country: USA
Lat/Long: 44.33086 / -72.75103
Lat/Long Location Description: Not reported
Lat Long Method: Not reported
Submitted By: David Tift, Fleet Administrator
Chem Same As Last Yr: True
Notes: Not reported
Validation Report: Not reported

Report Year: 2009
Facility Name: VT. DEPARTMENT OF ENVIRONMENTAL CONSERVATION - LABORATORY
Facility Id: FATR20095LPLQZ002NWH
Facility Dept: Laboratory
Date Signed: 4/15/2010

Map ID
Direction
Distance
Elevation

MAP FINDINGS

Site

Database(s)

EDR ID Number
EPA ID Number

VT DEPARTMENT OF BGS (Continued)

S108290481

Modification Date: 4/22/2010
Fee Total: Not reported
Number Employees: Not reported
Dike / Other Safeguard: Not reported
Failed Validation: Not reported
Fire District: Not reported
Mail Address: Not reported
Mail City,St,Zip: Not reported
Mail Country: Not reported
Lat/Long: 44.33043 / -72.75189
Lat/Long Location Description: Not reported
Lat Long Method: Not reported
Submitted By: Gerald DiVincenzo/Lab Supervisor
Chem Same As Last Yr: Not reported
Notes: Not reported
Validation Report: Not reported

Report Year: 2009
Facility Name: VERMONT DEPARTMENT OF PUBLIC SAFETY - LAB
Facility Id: FATR200964FXX5002AZ1
Facility Dept: Vermont Forensic Laboratory
Date Signed: 1/8/2010
Modification Date: 4/22/2010
Fee Total: Not reported
Number Employees: Not reported
Dike / Other Safeguard: Not reported
Failed Validation: T
Fire District: Not reported
Mail Address: P.O. Box 47
Mail City,St,Zip: Waterbury, VT 05676
Mail Country: USA
Lat/Long: 44.33076 / -72.75114
Lat/Long Location Description: Not reported
Lat Long Method: Not reported
Submitted By: Eric Buel, Director, Ph.D.
Chem Same As Last Yr: Not reported
Notes: Not reported
Validation Report: Not reported

Chem Inventory:
Facility ID: FATR200925LPVF03NM38
Chem Inv Record ID: CVTR20095NPXNN01GWAG
Chemical Name: Road salt
CAS NUMBER: 7647-14-5
EHS Chemical: Not reported
Reported Year: 2009
Last Modified: 3/11/2010
Avg Amount: 14000
Days On Site: 365
Max Amount: 28000
Max Amt Container: 28000
Chem Same As Last Yr: True
Chronic: Not reported
Acute: True
Fire: Not reported
Gas: Not reported
Liquid: Not reported

Map ID
Direction
Distance
Elevation

MAP FINDINGS

Site

Database(s)

EDR ID Number
EPA ID Number

VT DEPARTMENT OF BGS (Continued)

S108290481

Mixture: Not reported
Pressure: Not reported
Pure: True
Reactive: Not reported
Solid: True
State Label Code: VT2009
Trade Secret: Not reported

Chemical Location:

Facility ID: FATR200925LPVF03NM38
Chemical ID: CVTR20095NPXNN01GWAG
Reported Year: 2009
Location: Bin at Sand/Salt storage shed
Amount: 28000
Amount Unit: pounds
Type: Other
Pressure: Ambient pressure
Temperature: Ambient temperature
Last Modified: 3/11/2010

Chem Inventory:

Facility ID: FATR200925LPVF03NM38
Chem Inv Record ID: CVTR20095NPXYP01JKRH
Chemical Name: sand gravel
CAS NUMBER: Not reported
EHS Chemical: Not reported
Reported Year: 2009
Last Modified: 3/11/2010
Avg Amount: 18500
Days On Site: 365
Max Amount: 37000
Max Amt Container: 37000
Chem Same As Last Yr: True
Chronic: True
Acute: Not reported
Fire: Not reported
Gas: Not reported
Liquid: Not reported
Mixture: True
Pressure: Not reported
Pure: Not reported
Reactive: Not reported
Solid: True
State Label Code: VT2009
Trade Secret: Not reported

Chemical Location:

Facility ID: FATR200925LPVF03NM38
Chemical ID: CVTR20095NPXYP01JKRH
Reported Year: 2009
Location: Bin at Salt / Sand Shed
Amount: 37000
Amount Unit: pounds
Type: Other
Pressure: Ambient pressure
Temperature: Ambient temperature
Last Modified: 3/11/2010

Map ID
Direction
Distance
Elevation

MAP FINDINGS

Site

Database(s)

EDR ID Number
EPA ID Number

VT DEPARTMENT OF BGS (Continued)

S108290481

Chemical Mixture:

Reported Year: 2009
Chemical Mix: Silicon dioxide
Percentage: 79
MiX CAS: 14808-60-7
MiX EHS: Not reported
Weight Volume: Wt
MiX Last Modified: 3/11/2010

Reported Year: 2009
Chemical Mix: Calcium dioxide
Percentage: 5
MiX CAS: 471-34-1
MiX EHS: Not reported
Weight Volume: Wt
MiX Last Modified: 3/11/2010

Reported Year: 2009
Chemical Mix: Calcium oxide
Percentage: 4
MiX CAS: 1305-78-8
MiX EHS: Not reported
Weight Volume: Wt
MiX Last Modified: 3/11/2010

Reported Year: 2009
Chemical Mix: Magnesium oxide
Percentage: 2
MiX CAS: 1309-37-1
MiX EHS: Not reported
Weight Volume: Wt
MiX Last Modified: 3/11/2010

Reported Year: 2009
Chemical Mix: Aluminum oxide
Percentage: 2
MiX CAS: 1344-28-1
MiX EHS: Not reported
Weight Volume: Wt
MiX Last Modified: 3/11/2010

Reported Year: 2009
Chemical Mix: Ferric oxide
Percentage: 5
MiX CAS: 1309-37-1
MiX EHS: Not reported
Weight Volume: Wt
MiX Last Modified: 3/11/2010

Chem Inventory:

Facility ID: FATR200925LPVF03NM38
Chem Inv Record ID: CVTR20095NPY1L01K335
Chemical Name: Latex Paint
CAS NUMBER: Not reported
EHS Chemical: Not reported
Reported Year: 2009

Map ID
Direction
Distance
Elevation

MAP FINDINGS

Site

Database(s)

EDR ID Number
EPA ID Number

VT DEPARTMENT OF BGS (Continued)

S108290481

Last Modified: 3/11/2010
Avg Amount: 4840
Days On Site: 365
Max Amount: 4840
Max Amt Container: 50
Chem Same As Last Yr: True
Chronic: Not reported
Acute: True
Fire: Not reported
Gas: Not reported
Liquid: True
Mixture: True
Pressure: Not reported
Pure: Not reported
Reactive: Not reported
Solid: Not reported
State Label Code: VT2009
Trade Secret: Not reported

Chemical Location:
Facility ID: FATR200925LPVF03NM38
Chemical ID: CVTR20095NPY1L01K335
Reported Year: 2009
Location: 10 South Ground floor
Amount: 206
Amount Unit: gallons
Type: Can
Pressure: Ambient pressure
Temperature: Ambient temperature
Last Modified: 3/11/2010

Facility ID: FATR200925LPVF03NM38
Chemical ID: CVTR20095NPY1L01K335
Reported Year: 2009
Location: Maintenance shop
Amount: 278
Amount Unit: gallons
Type: Can
Pressure: Ambient pressure
Temperature: Ambient temperature
Last Modified: 3/11/2010

Chemical Mixture:
Reported Year: 2009
Chemical Mix: acrylic latex polymer
Percentage: 20
MiX CAS: 25852-37-3
MiX EHS: Not reported
Weight Volume: Wt
MiX Last Modified: 3/11/2010

Reported Year: 2009
Chemical Mix: titanium oxide
Percentage: 17
MiX CAS: 13463-67-7
MiX EHS: Not reported
Weight Volume: Wt

Map ID
Direction
Distance
Elevation

MAP FINDINGS

Site

Database(s)

EDR ID Number
EPA ID Number

VT DEPARTMENT OF BGS (Continued)

S108290481

MiX Last Modified: 3/11/2010

Reported Year: 2009
Chemical Mix: ethylene glycol
Percentage: 5
MiX CAS: 107-21-1
MiX EHS: Not reported
Weight Volume: Wt
MiX Last Modified: 3/11/2010

Reported Year: 2009
Chemical Mix: 2-(2 butoxyethoxy)-ethanol
Percentage: 1
MiX CAS: 112-34-5
MiX EHS: Not reported
Weight Volume: Wt
MiX Last Modified: 3/11/2010

Reported Year: 2009
Chemical Mix: vinyl acrylic polymer
Percentage: 10
MiX CAS: 25067-01-0
MiX EHS: Not reported
Weight Volume: Wt
MiX Last Modified: 3/11/2010

Chem Inventory:

Facility ID: FATR200925LPVF03NM38
Chem Inv Record ID: CVTR20095NPY8W01LDGP
Chemical Name: Oil Based Paint
CAS NUMBER: Not reported
EHS Chemical: Not reported
Reported Year: 2009
Last Modified: 3/11/2010
Avg Amount: 950
Days On Site: 365
Max Amount: 950
Max Amt Container: 10
Chem Same As Last Yr: True
Chronic: True
Acute: True
Fire: True
Gas: Not reported
Liquid: True
Mixture: True
Pressure: Not reported
Pure: Not reported
Reactive: Not reported
Solid: Not reported
State Label Code: VT2009
Trade Secret: Not reported

Chemical Location:

Facility ID: FATR200925LPVF03NM38
Chemical ID: CVTR20095NPY8W01LDGP
Reported Year: 2009
Location: 10 South ground floor

Map ID
Direction
Distance
Elevation

MAP FINDINGS

Site

Database(s)

EDR ID Number
EPA ID Number

VT DEPARTMENT OF BGS (Continued)

S108290481

Amount: 32
Amount Unit: gallons
Type: Can
Pressure: Ambient pressure
Temperature: Ambient temperature
Last Modified: 3/11/2010

Facility ID: FATR200925LPVF03NM38
Chemical ID: CVTR20095NPY8W01LDGP
Reported Year: 2009
Location: Maintenance Paint shop
Amount: 63
Amount Unit: gallons
Type: Can
Pressure: Ambient pressure
Temperature: Ambient temperature
Last Modified: 3/11/2010

Chemical Mixture:
Reported Year: 2009
Chemical Mix: Stoddard solvent
Percentage: 55
MiX CAS: 8052-41-3
MiX EHS: Not reported
Weight Volume: Wt
MiX Last Modified: 3/11/2010

Reported Year: 2009
Chemical Mix: Magnesium silicate
Percentage: 10
MiX CAS: 14807-96-6
MiX EHS: Not reported
Weight Volume: Wt
MiX Last Modified: 3/11/2010

Reported Year: 2009
Chemical Mix: Titanium dioxide
Percentage: 10
MiX CAS: 13463-67-7
MiX EHS: Not reported
Weight Volume: Wt
MiX Last Modified: 3/11/2010

Reported Year: 2009
Chemical Mix: Calcined Aluminum Silicate
Percentage: 10
MiX CAS: 1332-58-7
MiX EHS: Not reported
Weight Volume: Wt
MiX Last Modified: 3/11/2010

Reported Year: 2009
Chemical Mix: Pigment violet 32
Percentage: 5
MiX CAS: 12225-08-0
MiX EHS: Not reported
Weight Volume: Wt

Map ID
Direction
Distance
Elevation

MAP FINDINGS

Site

Database(s)

EDR ID Number
EPA ID Number

VT DEPARTMENT OF BGS (Continued)

S108290481

MiX Last Modified: 3/11/2010

Reported Year: 2009
Chemical Mix: Pigment Black 7
Percentage: 5
MiX CAS: 1333-86-4
MiX EHS: Not reported
Weight Volume: Wt
MiX Last Modified: 3/11/2010

Chem Inventory:

Facility ID: FATR200925LPVF03NM38
Chem Inv Record ID: CVTR20095NQ4EV02A1RS
Chemical Name: Traffic Paint
CAS NUMBER: Not reported
EHS Chemical: Not reported
Reported Year: 2009
Last Modified: 3/11/2010
Avg Amount: 434
Days On Site: 365
Max Amount: 434
Max Amt Container: 62
Chem Same As Last Yr: True
Chronic: True
Acute: True
Fire: True
Gas: Not reported
Liquid: True
Mixture: True
Pressure: Not reported
Pure: Not reported
Reactive: Not reported
Solid: Not reported
State Label Code: VT2009
Trade Secret: Not reported

Chemical Location:

Facility ID: FATR200925LPVF03NM38
Chemical ID: CVTR20095NQ4EV02A1RS
Reported Year: 2009
Location: 10 South ground floor
Amount: 434
Amount Unit: pounds
Type: Can
Pressure: Ambient pressure
Temperature: Ambient temperature
Last Modified: 3/11/2010

Chemical Mixture:

Reported Year: 2009
Chemical Mix: Toluene
Percentage: 18.2
MiX CAS: 108-88-3
MiX EHS: Not reported
Weight Volume: Wt
MiX Last Modified: 3/11/2010

Map ID
Direction
Distance
Elevation

MAP FINDINGS

Site

Database(s)

EDR ID Number
EPA ID Number

VT DEPARTMENT OF BGS (Continued)

S108290481

Reported Year: 2009
Chemical Mix: Heptane
Percentage: 8
MiX CAS: 142-82-5
MiX EHS: Not reported
Weight Volume: Wt
MiX Last Modified: 3/11/2010

Chem Inventory:

Facility ID: FATR200925LPVF03NM38
Chem Inv Record ID: CVTR20095NQ57U02ECWP
Chemical Name: argon
CAS NUMBER: 7440-37-1
EHS Chemical: Not reported
Reported Year: 2009
Last Modified: 3/11/2010
Avg Amount: 280
Days On Site: 365
Max Amount: 280
Max Amt Container: 100
Chem Same As Last Yr: True
Chronic: Not reported
Acute: True
Fire: Not reported
Gas: True
Liquid: Not reported
Mixture: Not reported
Pressure: True
Pure: True
Reactive: Not reported
Solid: Not reported
State Label Code: VT2009
Trade Secret: Not reported

Chemical Location:

Facility ID: FATR200925LPVF03NM38
Chemical ID: CVTR20095NQ57U02ECWP
Reported Year: 2009
Location: Maintenance shop
Amount: 110
Amount Unit: pounds
Type: Cylinder
Pressure: Greater than ambient pressure
Temperature: Ambient temperature
Last Modified: 3/11/2010

Facility ID: FATR200925LPVF03NM38
Chemical ID: CVTR20095NQ57U02ECWP
Reported Year: 2009
Location: Greenhouse
Amount: 170
Amount Unit: pounds
Type: Cylinder
Pressure: Greater than ambient pressure
Temperature: Ambient temperature
Last Modified: 3/11/2010

Map ID
Direction
Distance
Elevation

MAP FINDINGS

Site

Database(s)

EDR ID Number
EPA ID Number

VT DEPARTMENT OF BGS (Continued)

S108290481

Chem Inventory:

Facility ID: FATR200925LPVF03NM38
Chem Inv Record ID: CVTR200925LSYG046FMX
Chemical Name: Diesel oil
CAS NUMBER: 68334-30-5
EHS Chemical: Not reported
Reported Year: 2009
Last Modified: 3/11/2010
Avg Amount: 64000
Days On Site: 365
Max Amount: 64000
Max Amt Container: 64000
Chem Same As Last Yr: True
Chronic: True
Acute: Not reported
Fire: True
Gas: Not reported
Liquid: True
Mixture: Not reported
Pressure: Not reported
Pure: True
Reactive: Not reported
Solid: Not reported
State Label Code: VT2009
Trade Secret: Not reported

Chemical Location:

Facility ID: FATR200925LPVF03NM38
Chemical ID: CVTR200925LSYG046FMX
Reported Year: 2009
Location: Underground
Amount: 10000
Amount Unit: gallons
Type: Below ground tank
Pressure: Ambient pressure
Temperature: Ambient temperature
Last Modified: 3/11/2010

Chem Inventory:

Facility ID: FATR200925LPVF03NM38
Chem Inv Record ID: CVTR20095NQ5P702JPPF
Chemical Name: Acetylene
CAS NUMBER: 74-86-2
EHS Chemical: Not reported
Reported Year: 2009
Last Modified: 3/11/2010
Avg Amount: 270
Days On Site: 365
Max Amount: 270
Max Amt Container: 100
Chem Same As Last Yr: True
Chronic: Not reported
Acute: True
Fire: True
Gas: True
Liquid: Not reported
Mixture: Not reported

Map ID
Direction
Distance
Elevation

MAP FINDINGS

Site

Database(s)

EDR ID Number
EPA ID Number

VT DEPARTMENT OF BGS (Continued)

S108290481

Pressure: True
Pure: True
Reactive: Not reported
Solid: Not reported
State Label Code: VT2009
Trade Secret: Not reported

Chemical Location:

Facility ID: FATR200925LPVF03NM38
Chemical ID: CVTR20095NQ5P702JPPF
Reported Year: 2009
Location: Greenhouse
Amount: 160
Amount Unit: pounds
Type: Cylinder
Pressure: Greater than ambient pressure
Temperature: Ambient temperature
Last Modified: 3/11/2010

Facility ID: FATR200925LPVF03NM38
Chemical ID: CVTR20095NQ5P702JPPF
Reported Year: 2009
Location: maintenance shop
Amount: 110
Amount Unit: pounds
Type: Cylinder
Pressure: Greater than ambient pressure
Temperature: Ambient temperature
Last Modified: 3/11/2010

Chem Inventory:

Facility ID: FATR200925LPVF03NM38
Chem Inv Record ID: CVTR20095NQ5W402MNFA
Chemical Name: Oxygen
CAS NUMBER: 7782-44-7
EHS Chemical: Not reported
Reported Year: 2009
Last Modified: 3/11/2010
Avg Amount: 470
Days On Site: 365
Max Amount: 470
Max Amt Container: 100
Chem Same As Last Yr: True
Chronic: Not reported
Acute: True
Fire: Not reported
Gas: True
Liquid: Not reported
Mixture: Not reported
Pressure: True
Pure: True
Reactive: Not reported
Solid: Not reported
State Label Code: VT2009
Trade Secret: Not reported

Chemical Location:

Facility ID: FATR200925LPVF03NM38

Map ID
Direction
Distance
Elevation

MAP FINDINGS

Site

Database(s)

EDR ID Number
EPA ID Number

VT DEPARTMENT OF BGS (Continued)

S108290481

Chemical ID: CVTR20095NQ5W402MNFA
Reported Year: 2009
Location: Green House
Amount: 360
Amount Unit: pounds
Type: Cylinder
Pressure: Ambient pressure
Temperature: Ambient temperature
Last Modified: 3/11/2010

Facility ID: FATR200925LPVF03NM38
Chemical ID: CVTR20095NQ5W402MNFA
Reported Year: 2009
Location: Maintenance Shop
Amount: 110
Amount Unit: pounds
Type: Cylinder
Pressure: Ambient pressure
Temperature: Ambient temperature
Last Modified: 3/11/2010

Chem Inventory:
Facility ID: FATR200925LPVF03NM38
Chem Inv Record ID: CVTR20095NQ6T002VCR6
Chemical Name: HALON 1301
CAS NUMBER: 75-63-8
EHS Chemical: Not reported
Reported Year: 2009
Last Modified: 3/11/2010
Avg Amount: 307
Days On Site: 365
Max Amount: 307
Max Amt Container: 157
Chem Same As Last Yr: True
Chronic: Not reported
Acute: True
Fire: Not reported
Gas: True
Liquid: Not reported
Mixture: Not reported
Pressure: True
Pure: True
Reactive: Not reported
Solid: Not reported
State Label Code: VT2009
Trade Secret: Not reported

Chemical Location:
Facility ID: FATR200925LPVF03NM38
Chemical ID: CVTR20095NQ6T002VCR6
Reported Year: 2009
Location: Public Safety Room 323
Amount: 150
Amount Unit: pounds
Type: Cylinder
Pressure: Greater than ambient pressure
Temperature: Ambient temperature

Map ID
Direction
Distance
Elevation

MAP FINDINGS

Site

Database(s)

EDR ID Number
EPA ID Number

VT DEPARTMENT OF BGS (Continued)

S108290481

Last Modified: 3/11/2010

Facility ID: FATR200925LPVF03NM38
Chemical ID: CVTR20095NQ6T002VCR6
Reported Year: 2009
Location: 43 1/2 Randall St ground floor
Amount: 257
Amount Unit: pounds
Type: Cylinder
Pressure: Greater than ambient pressure
Temperature: Ambient temperature
Last Modified: 3/11/2010

Chem Inventory:

Facility ID: FATR200925LPVF03NM38
Chem Inv Record ID: CVTR20095NQ71302XD0A
Chemical Name: Pyro chem FM 200
CAS NUMBER: 431-89-0
EHS Chemical: Not reported
Reported Year: 2009
Last Modified: 3/11/2010
Avg Amount: 340
Days On Site: 365
Max Amount: 340
Max Amt Container: 340
Chem Same As Last Yr: True
Chronic: Not reported
Acute: True
Fire: Not reported
Gas: True
Liquid: Not reported
Mixture: Not reported
Pressure: True
Pure: True
Reactive: Not reported
Solid: Not reported
State Label Code: VT2009
Trade Secret: Not reported

Chemical Location:

Facility ID: FATR200925LPVF03NM38
Chemical ID: CVTR20095NQ71302XD0A
Reported Year: 2009
Location: West Office Basement
Amount: 340
Amount Unit: pounds
Type: Cylinder
Pressure: Ambient pressure
Temperature: Ambient temperature
Last Modified: 3/11/2010

Chem Inventory:

Facility ID: FATR200925LPVF03NM38
Chem Inv Record ID: CVTR200925LQE0041NQX
Chemical Name: #6 fuel oil
CAS NUMBER: 68476-33-5
EHS Chemical: Not reported

Map ID
Direction
Distance
Elevation

MAP FINDINGS

Site

Database(s)

EDR ID Number
EPA ID Number

VT DEPARTMENT OF BGS (Continued)

S108290481

Reported Year: 2009
Last Modified: 3/11/2010
Avg Amount: 292000
Days On Site: 365
Max Amount: 292000
Max Amt Container: 146000
Chem Same As Last Yr: True
Chronic: Not reported
Acute: True
Fire: True
Gas: Not reported
Liquid: True
Mixture: Not reported
Pressure: Not reported
Pure: True
Reactive: Not reported
Solid: Not reported
State Label Code: VT2009
Trade Secret: Not reported

Chemical Location:

Facility ID: FATR200925LPVF03NM38
Chemical ID: CVTR200925LQE0041NQX
Reported Year: 2009
Location: Rear of powerhouse
Amount: 20000
Amount Unit: gallons
Type: Below ground tank
Pressure: Ambient pressure
Temperature: Greater than ambient temperature
Last Modified: 3/11/2010

Facility ID: FATR200925LPVF03NM38
Chemical ID: CVTR200925LQE0041NQX
Reported Year: 2009
Location: Rear of powerhouse
Amount: 20000
Amount Unit: gallons
Type: Below ground tank
Pressure: Ambient pressure
Temperature: Greater than ambient temperature
Last Modified: 3/11/2010

Chem Inventory:

Facility ID: FATR200925LPVF03NM38
Chem Inv Record ID: CVTR200925LQM0044QXV
Chemical Name: #2 fuel oil
CAS NUMBER: 68476-30-2
EHS Chemical: Not reported
Reported Year: 2009
Last Modified: 3/11/2010
Avg Amount: 64000
Days On Site: 365
Max Amount: 64000
Max Amt Container: 64000
Chem Same As Last Yr: True
Chronic: True

Map ID
Direction
Distance
Elevation

MAP FINDINGS

Site

Database(s)

EDR ID Number
EPA ID Number

VT DEPARTMENT OF BGS (Continued)

S108290481

Acute: Not reported
Fire: True
Gas: Not reported
Liquid: True
Mixture: Not reported
Pressure: Not reported
Pure: True
Reactive: Not reported
Solid: Not reported
State Label Code: VT2009
Trade Secret: Not reported

Chemical Location:

Facility ID: FATR200925LPVF03NM38
Chemical ID: CVTR200925LQM0044QXV
Reported Year: 2009
Location: front of powerhouse
Amount: 10000
Amount Unit: gallons
Type: Below ground tank
Pressure: Ambient pressure
Temperature: Ambient temperature
Last Modified: 3/11/2010

Chem Inventory:

Facility ID: FATR200925LPVF03NM38
Chem Inv Record ID: CVTR20095NQ5HL02GUGR
Chemical Name: Foray chemical Fire extinguishing agent
CAS NUMBER: Not reported
EHS Chemical: Not reported
Reported Year: 2009
Last Modified: 3/11/2010
Avg Amount: 275
Days On Site: 365
Max Amount: 275
Max Amt Container: 5
Chem Same As Last Yr: True
Chronic: Not reported
Acute: True
Fire: Not reported
Gas: Not reported
Liquid: Not reported
Mixture: True
Pressure: Not reported
Pure: Not reported
Reactive: Not reported
Solid: True
State Label Code: VT2009
Trade Secret: Not reported

Chemical Location:

Facility ID: FATR200925LPVF03NM38
Chemical ID: CVTR20095NQ5HL02GUGR
Reported Year: 2009
Location: Maintenance Shop
Amount: 275
Amount Unit: pounds
Type: Cylinder

Map ID
Direction
Distance
Elevation

MAP FINDINGS

Site

Database(s)

EDR ID Number
EPA ID Number

VT DEPARTMENT OF BGS (Continued)

S108290481

Pressure: Greater than ambient pressure
Temperature: Ambient temperature
Last Modified: 3/11/2010

Chemical Mixture:
Reported Year: 2009
Chemical Mix: Mono ammonium phosphate
Percentage: 82
MiX CAS: 7722-76-1
MiX EHS: Not reported
Weight Volume: Wt
MiX Last Modified: 3/11/2010

Reported Year: 2009
Chemical Mix: ammonium sulfate
Percentage: 8
MiX CAS: 7783-20-2
MiX EHS: Not reported
Weight Volume: Wt
MiX Last Modified: 3/11/2010

Reported Year: 2009
Chemical Mix: Magnesium aluminum silicate
Percentage: 7
MiX CAS: 8031-18-3
MiX EHS: Not reported
Weight Volume: Wt
MiX Last Modified: 3/11/2010

Reported Year: 2009
Chemical Mix: calcium carbonate
Percentage: 2
MiX CAS: 471-34-1
MiX EHS: Not reported
Weight Volume: Wt
MiX Last Modified: 3/11/2010

Contact:
Reported Year: 2009
Contact EMail: Not reported
Contact Mail Addr: 103 South Main ST
Contact Mail City,St,Zip: Waterbury, VT 05671-2101
Contact Country: USA
Contact Type: Emergency Contact
Contact Type: Regulatory Point of Contact
Contact Type: Submitter
Contact Type: Owner / Operator
Contact Name/Title: Eric Buel Director
Contact Last Modified: 1/20/2010

Contact:
Reported Year: 2009
Contact EMail: Not reported
Contact Mail Addr: 103 South Main Street
Contact Mail City,St,Zip: Waterbury, VT 05671-2101
Contact Country: USA
Contact Type: Emergency Contact

Map ID
Direction
Distance
Elevation

MAP FINDINGS

Site

Database(s)

EDR ID Number
EPA ID Number

VT DEPARTMENT OF BGS (Continued)

S108290481

Contact Name/Title: Margaret Schwartz Senior Forensic Chemist
Contact Last Modified: 1/20/2010

Contact:
Reported Year: 2009
Contact EMail: Not reported
Contact Mail Addr: Not reported
Contact Mail City,St,Zip: Not reported
Contact Country: USA
Contact Type: Emergency Contact
Contact Name/Title: Warren Whitney Deputy Director
Contact Last Modified: 1/20/2010

Contact:
Reported Year: 2009
Contact EMail: dtiff@dp.state.vt.us
Contact Mail Addr: 394 Hegeman Ave
Contact Mail City,St,Zip: Colchester, VT 05446
Contact Country: USA
Contact Type: Submitter
Contact Type: Submitter
Contact Name/Title: David Tift Fleet Administrator
Contact Last Modified: 1/4/2010

Chem Inventory:
Facility ID: FATR20092WY5FF0026NM
Chem Inv Record ID: CVTR20096AXRGM005J3S
Chemical Name: Lead Acid Battery - In vehicle
CAS NUMBER: Not reported
EHS Chemical: Not reported
Reported Year: 2009
Last Modified: 1/20/2010
Avg Amount: Not reported
Days On Site: 365
Max Amount: Not reported
Max Amt Container: 100
Chem Same As Last Yr: Not reported
Chronic: Not reported
Acute: Not reported
Fire: True
Gas: Not reported
Liquid: True
Mixture: Not reported
Pressure: Not reported
Pure: Not reported
Reactive: Not reported
Solid: True
State Label Code: VT2009
Trade Secret: Not reported

Contact:
Reported Year: 2009
Contact EMail: Not reported
Contact Mail Addr: 103 South Main ST
Contact Mail City,St,Zip: Waterbury, VT 05671-2101
Contact Country: USA
Contact Type: Emergency Contact
Contact Type: Regulatory Point of Contact
Contact Type: Submitter

Map ID
Direction
Distance
Elevation

MAP FINDINGS

Site

Database(s)

EDR ID Number
EPA ID Number

VT DEPARTMENT OF BGS (Continued)

S108290481

Contact Type: Owner / Operator
Contact Name/Title: Eric Buel Director
Contact Last Modified: 1/20/2010

Contact:
Reported Year: 2009
Contact EMail: Not reported
Contact Mail Addr: 103 South Main Street
Contact Mail City,St,Zip: Waterbury, VT 05671-2101
Contact Country: USA
Contact Type: Emergency Contact
Contact Name/Title: Margaret Schwartz Senior Forensic Chemist
Contact Last Modified: 1/20/2010

Contact:
Reported Year: 2009
Contact EMail: Not reported
Contact Mail Addr: Not reported
Contact Mail City,St,Zip: Not reported
Contact Country: USA
Contact Type: Emergency Contact
Contact Name/Title: Warren Whitney Deputy Director
Contact Last Modified: 1/20/2010

Contact:
Reported Year: 2009
Contact EMail: dtift@dps.state.vt.us
Contact Mail Addr: 394 Hegeman Ave
Contact Mail City,St,Zip: Colchester, VT 05446
Contact Country: USA
Contact Type: Submitter
Contact Type: Submitter
Contact Name/Title: David Tift Fleet Administrator
Contact Last Modified: 1/4/2010

Chem Inventory:
Facility ID: FATR200864FXX5002AZ1
Chem Inv Record ID: CVTR200864FYJU00H2F7
Chemical Name: Various Lab Chemicals
CAS NUMBER: Not reported
EHS Chemical: Not reported
Reported Year: 2008
Last Modified: 5/26/2009
Avg Amount: Not reported
Days On Site: 365
Max Amount: Not reported
Max Amt Container: Not reported
Chem Same As Last Yr: Not reported
Chronic: True
Acute: True
Fire: True
Gas: True
Liquid: True
Mixture: True
Pressure: True
Pure: True
Reactive: True
Solid: True
State Label Code: VT2008

Map ID
Direction
Distance
Elevation

MAP FINDINGS

Site

Database(s)

EDR ID Number
EPA ID Number

VT DEPARTMENT OF BGS (Continued)

S108290481

Trade Secret: Not reported

Chemical Location:

Facility ID: FATR200864FXX5002AZ1

Chemical ID: CVTR200864FYJU00H2F7

Reported Year: 2008

Location: See printed copies of lab chemical Lists and locations. This list is attached to the printed Tier II report and is also attached to this file . - Randy Bronson

Amount: Not reported

Amount Unit: pounds

Type: Glass bottles or jugs

Pressure: Ambient pressure

Temperature: Ambient temperature

Last Modified: 5/26/2009

Chem Inventory:

Facility ID: FATR200864FXX5002AZ1

Chem Inv Record ID: CVTR20086AXSV0006N1E

Chemical Name: Lead Acid Battery- In vehicle

CAS NUMBER: Not reported

EHS Chemical: Not reported

Reported Year: 2008

Last Modified: 5/26/2009

Avg Amount: Not reported

Days On Site: 365

Max Amount: Not reported

Max Amt Container: 100

Chem Same As Last Yr: Not reported

Chronic: Not reported

Acute: Not reported

Fire: True

Gas: Not reported

Liquid: True

Mixture: True

Pressure: Not reported

Pure: Not reported

Reactive: Not reported

Solid: True

State Label Code: VT2008

Trade Secret: Not reported

Chemical Location:

Facility ID: FATR200864FXX5002AZ1

Chemical ID: CVTR20086AXSV0006N1E

Reported Year: 2008

Location: Located in Vehicle

Amount: Not reported

Amount Unit: pounds

Type: Other

Pressure: Ambient pressure

Temperature: Ambient temperature

Last Modified: 5/26/2009

Contact:

Reported Year: 2009

Contact EMail: Not reported

Map ID
Direction
Distance
Elevation

MAP FINDINGS

Site

Database(s)

EDR ID Number
EPA ID Number

VT DEPARTMENT OF BGS (Continued)

S108290481

Contact Mail Addr: 103 South Main ST
Contact Mail City,St,Zip: Waterbury, VT 05671-2101
Contact Country: USA
Contact Type: Emergency Contact
Contact Type: Regulatory Point of Contact
Contact Type: Submitter
Contact Type: Owner / Operator
Contact Name/Title: Eric Buel Director
Contact Last Modified: 1/20/2010

Contact:
Reported Year: 2009
Contact EMail: Not reported
Contact Mail Addr: 103 South Main Street
Contact Mail City,St,Zip: Waterbury, VT 05671-2101
Contact Country: USA
Contact Type: Emergency Contact
Contact Name/Title: Margaret Schwartz Senior Forensic Chemist
Contact Last Modified: 1/20/2010

Contact:
Reported Year: 2009
Contact EMail: Not reported
Contact Mail Addr: Not reported
Contact Mail City,St,Zip: Not reported
Contact Country: USA
Contact Type: Emergency Contact
Contact Name/Title: Warren Whitney Deputy Director
Contact Last Modified: 1/20/2010

Contact:
Reported Year: 2009
Contact EMail: dtift@dps.state.vt.us
Contact Mail Addr: 394 Hegeman Ave
Contact Mail City,St,Zip: Colchester, VT 05446
Contact Country: USA
Contact Type: Submitter
Contact Type: Submitter
Contact Name/Title: David Tift Fleet Administrator
Contact Last Modified: 1/4/2010

Chem Inventory:
Facility ID: FATR20082WY5FF0026NM
Chem Inv Record ID: CVTR20086AXRGM005J3S
Chemical Name: Lead Acid Battery - In vehicle
CAS NUMBER: Not reported
EHS Chemical: Not reported
Reported Year: 2008
Last Modified: 2/10/2009
Avg Amount: Not reported
Days On Site: 365
Max Amount: Not reported
Max Amt Container: 100
Chem Same As Last Yr: Not reported
Chronic: Not reported
Acute: Not reported
Fire: True
Gas: Not reported
Liquid: True

Map ID
Direction
Distance
Elevation

MAP FINDINGS

Site

Database(s)

EDR ID Number
EPA ID Number

VT DEPARTMENT OF BGS (Continued)

S108290481

Mixture: Not reported
Pressure: Not reported
Pure: Not reported
Reactive: Not reported
Solid: True
State Label Code: VT2008
Trade Secret: Not reported

Chem Inventory:

Facility ID: FATR20082WY5FF0026NM
Chem Inv Record ID: CVTR20082WY5KU005ZZU
Chemical Name: Gasoline
CAS NUMBER: 8006-61-9
EHS Chemical: Not reported
Reported Year: 2008
Last Modified: 2/10/2009
Avg Amount: Not reported
Days On Site: 365
Max Amount: Not reported
Max Amt Container: 30000
Chem Same As Last Yr: True
Chronic: True
Acute: Not reported
Fire: True
Gas: Not reported
Liquid: Not reported
Mixture: True
Pressure: Not reported
Pure: Not reported
Reactive: Not reported
Solid: True
State Label Code: VT2008
Trade Secret: Not reported

Chemical Location:

Facility ID: FATR20082WY5FF0026NM
Chemical ID: CVTR20082WY5KU005ZZU
Reported Year: 2008
Location: 1 5,000 UST located in parking lot
Amount: Not reported
Amount Unit: pounds
Type: Below ground tank
Pressure: Ambient pressure
Temperature: Ambient temperature
Last Modified: 2/10/2009

Contact:

Reported Year: 2009
Contact EMail: Not reported
Contact Mail Addr: 103 South Main ST
Contact Mail City,St,Zip: Waterbury, VT 05671-2101
Contact Country: USA
Contact Type: Emergency Contact
Contact Type: Regulatory Point of Contact
Contact Type: Submitter
Contact Type: Owner / Operator
Contact Name/Title: Eric Buel Director
Contact Last Modified: 1/20/2010

Map ID
Direction
Distance
Elevation

MAP FINDINGS

Site

Database(s)

EDR ID Number
EPA ID Number

VT DEPARTMENT OF BGS (Continued)

S108290481

Contact:

Reported Year: 2009
Contact EMail: Not reported
Contact Mail Addr: 103 South Main Street
Contact Mail City,St,Zip: Waterbury, VT 05671-2101
Contact Country: USA
Contact Type: Emergency Contact
Contact Name/Title: Margaret Schwartz Senior Forensic Chemist
Contact Last Modified: 1/20/2010

Contact:

Reported Year: 2009
Contact EMail: Not reported
Contact Mail Addr: Not reported
Contact Mail City,St,Zip: Not reported
Contact Country: USA
Contact Type: Emergency Contact
Contact Name/Title: Warren Whitney Deputy Director
Contact Last Modified: 1/20/2010

Contact:

Reported Year: 2009
Contact EMail: dtiff@dps.state.vt.us
Contact Mail Addr: 394 Hegeman Ave
Contact Mail City,St,Zip: Colchester, VT 05446
Contact Country: USA
Contact Type: Submitter
Contact Type: Submitter
Contact Name/Title: David Tiff Fleet Administrator
Contact Last Modified: 1/4/2010

Chem Inventory:

Facility ID: FATR200964FXX5002AZ1
Chem Inv Record ID: CVTR20096AXSV0006N1E
Chemical Name: Lead Acid Battery- In vehicle
CAS NUMBER: Not reported
EHS Chemical: Not reported
Reported Year: 2009
Last Modified: 1/20/2010
Avg Amount: Not reported
Days On Site: 365
Max Amount: Not reported
Max Amt Container: 100
Chem Same As Last Yr: Not reported
Chronic: Not reported
Acute: Not reported
Fire: True
Gas: Not reported
Liquid: True
Mixture: Not reported
Pressure: Not reported
Pure: Not reported
Reactive: Not reported
Solid: True
State Label Code: VT2009
Trade Secret: Not reported

Chemical Location:

Facility ID: FATR200964FXX5002AZ1

Map ID
Direction
Distance
Elevation

MAP FINDINGS

Site

Database(s)

EDR ID Number
EPA ID Number

VT DEPARTMENT OF BGS (Continued)

S108290481

Chemical ID: CVTR20096AXSV0006N1E
Reported Year: 2009
Location: Located in Vehicle
Amount: Not reported
Amount Unit: pounds
Type: Other
Pressure: Ambient pressure
Temperature: Ambient temperature
Last Modified: 1/20/2010

Chem Inventory:

Facility ID: FATR200964FXX5002AZ1
Chem Inv Record ID: CVTR200964FYJU00H2F7
Chemical Name: Various Lab Chemicals
CAS NUMBER: Not reported
EHS Chemical: Not reported
Reported Year: 2009
Last Modified: 1/20/2010
Avg Amount: Not reported
Days On Site: 365
Max Amount: Not reported
Max Amt Container: Not reported
Chem Same As Last Yr: Not reported
Chronic: True
Acute: True
Fire: True
Gas: True
Liquid: True
Mixture: True
Pressure: True
Pure: True
Reactive: True
Solid: True
State Label Code: VT2009
Trade Secret: Not reported

Chemical Location:

Facility ID: FATR200964FXX5002AZ1
Chemical ID: CVTR200964FYJU00H2F7
Reported Year: 2009
Location: See printed copies of lab chemical Lists and locations. This list is attached to the printed Tier II report and is also attached to this file . - Randy Bronson
Amount: Not reported
Amount Unit: pounds
Type: Glass bottles or jugs
Pressure: Ambient pressure
Temperature: Ambient temperature
Last Modified: 1/20/2010

Contact:

Reported Year: 2009
Contact EMail: Not reported
Contact Mail Addr: 103 South Main ST
Contact Mail City,St,Zip: Waterbury, VT 05671-2101
Contact Country: USA
Contact Type: Emergency Contact

Map ID
Direction
Distance
Elevation

MAP FINDINGS

Site

Database(s)

EDR ID Number
EPA ID Number

VT DEPARTMENT OF BGS (Continued)

S108290481

Contact Type: Regulatory Point of Contact
Contact Type: Submitter
Contact Type: Owner / Operator
Contact Name/Title: Eric Buel Director
Contact Last Modified: 1/20/2010

Contact:
Reported Year: 2009
Contact EMail: Not reported
Contact Mail Addr: 103 South Main Street
Contact Mail City,St,Zip: Waterbury, VT 05671-2101
Contact Country: USA
Contact Type: Emergency Contact
Contact Name/Title: Margaret Schwartz Senior Forensic Chemist
Contact Last Modified: 1/20/2010

Contact:
Reported Year: 2009
Contact EMail: Not reported
Contact Mail Addr: Not reported
Contact Mail City,St,Zip: Not reported
Contact Country: USA
Contact Type: Emergency Contact
Contact Name/Title: Warren Whitney Deputy Director
Contact Last Modified: 1/20/2010

Contact:
Reported Year: 2009
Contact EMail: dtift@dps.state.vt.us
Contact Mail Addr: 394 Hegeman Ave
Contact Mail City,St,Zip: Colchester, VT 05446
Contact Country: USA
Contact Type: Submitter
Contact Type: Submitter
Contact Name/Title: David Tift Fleet Administrator
Contact Last Modified: 1/4/2010

Chem Inventory:
Facility ID: FATR20095LPLQZ002NWH
Chem Inv Record ID: CVTR20095LPN5800XEDU
Chemical Name: NITROGEN
CAS NUMBER: 7727-37-4
EHS Chemical: Not reported
Reported Year: 2009
Last Modified: 4/22/2010
Avg Amount: Not reported
Days On Site: 365
Max Amount: Not reported
Max Amt Container: Not reported
Chem Same As Last Yr: Not reported
Chronic: Not reported
Acute: Not reported
Fire: Not reported
Gas: True
Liquid: Not reported
Mixture: Not reported
Pressure: True
Pure: Not reported
Reactive: Not reported

Map ID
Direction
Distance
Elevation

MAP FINDINGS

Site

Database(s)

EDR ID Number
EPA ID Number

VT DEPARTMENT OF BGS (Continued)

S108290481

Solid: Not reported
State Label Code: VT2009
Trade Secret: Not reported

Chemical Location:
Facility ID: FATR20095LPLQZ002NWH
Chemical ID: CVTR20095LPN5800XEDU
Reported Year: 2009
Location: Rooms 246, 258, 158.
Amount: Not reported
Amount Unit: pounds
Type: Cylinder
Pressure: Greater than ambient pressure
Temperature: Ambient temperature
Last Modified: 1/28/2008

Chem Inventory:
Facility ID: FATR20095LPLQZ002NWH
Chem Inv Record ID: CVTR20095LPMGZ00K517
Chemical Name: METHYLENE CHLORIDE
CAS NUMBER: 75-09-2
EHS Chemical: Not reported
Reported Year: 2009
Last Modified: 4/22/2010
Avg Amount: Not reported
Days On Site: 365
Max Amount: Not reported
Max Amt Container: Not reported
Chem Same As Last Yr: Not reported
Chronic: True
Acute: Not reported
Fire: Not reported
Gas: Not reported
Liquid: True
Mixture: Not reported
Pressure: Not reported
Pure: Not reported
Reactive: Not reported
Solid: Not reported
State Label Code: VT2009
Trade Secret: Not reported

Chemical Location:
Facility ID: FATR20095LPLQZ002NWH
Chemical ID: CVTR20095LPMGZ00K517
Reported Year: 2009
Location: Rooms 159B & 243.
Amount: Not reported
Amount Unit: pounds
Type: Glass bottles or jugs
Pressure: Ambient pressure
Temperature: Ambient temperature
Last Modified: 1/28/2008

Chem Inventory:
Facility ID: FATR20095LPLQZ002NWH
Chem Inv Record ID: CVTR20095LPNH6011RWN

Map ID
Direction
Distance
Elevation

MAP FINDINGS

Site

Database(s)

EDR ID Number
EPA ID Number

VT DEPARTMENT OF BGS (Continued)

S108290481

Chemical Name: NITROGEN
CAS NUMBER: 7727-37-9
EHS Chemical: Not reported
Reported Year: 2009
Last Modified: 4/22/2010
Avg Amount: Not reported
Days On Site: 365
Max Amount: Not reported
Max Amt Container: Not reported
Chem Same As Last Yr: Not reported
Chronic: Not reported
Acute: Not reported
Fire: Not reported
Gas: Not reported
Liquid: True
Mixture: Not reported
Pressure: True
Pure: Not reported
Reactive: Not reported
Solid: Not reported
State Label Code: VT2009
Trade Secret: Not reported

Chemical Location:

Facility ID: FATR20095LPLQZ002NWH
Chemical ID: CVTR20095LPNH6011RWN
Reported Year: 2009
Location: Micro Bulk Tank 1500 gallon - began 8/2007 outside bldg.
Amount: Not reported
Amount Unit: pounds
Type: Above ground tank
Pressure: Greater than ambient pressure
Temperature: Cryogenic conditions
Last Modified: 4/22/2010

Chem Inventory:

Facility ID: FATR20095LPLQZ002NWH
Chem Inv Record ID: CVTR20095LPMM500MRUS
Chemical Name: ACETONITRILE
CAS NUMBER: 75-05-8
EHS Chemical: Not reported
Reported Year: 2009
Last Modified: 4/22/2010
Avg Amount: Not reported
Days On Site: 365
Max Amount: Not reported
Max Amt Container: Not reported
Chem Same As Last Yr: Not reported
Chronic: Not reported
Acute: Not reported
Fire: True
Gas: Not reported
Liquid: True
Mixture: Not reported
Pressure: Not reported
Pure: Not reported
Reactive: Not reported

Map ID
Direction
Distance
Elevation

MAP FINDINGS

Site

Database(s)

EDR ID Number
EPA ID Number

VT DEPARTMENT OF BGS (Continued)

S108290481

Solid: Not reported
State Label Code: VT2009
Trade Secret: Not reported

Chemical Location:
Facility ID: FATR20095LPLQZ002NWH
Chemical ID: CVTR20095LPMM500MRUS
Reported Year: 2009
Location: Rooms 159B & 246.
Amount: Not reported
Amount Unit: pounds
Type: Glass bottles or jugs
Pressure: Ambient pressure
Temperature: Ambient temperature
Last Modified: 1/28/2008

Chem Inventory:
Facility ID: FATR20095LPLQZ002NWH
Chem Inv Record ID: CVTR20095LPMSY00RT05
Chemical Name: METHANOL
CAS NUMBER: 67-56-1
EHS Chemical: Not reported
Reported Year: 2009
Last Modified: 4/22/2010
Avg Amount: Not reported
Days On Site: 365
Max Amount: Not reported
Max Amt Container: Not reported
Chem Same As Last Yr: Not reported
Chronic: Not reported
Acute: Not reported
Fire: True
Gas: Not reported
Liquid: True
Mixture: Not reported
Pressure: Not reported
Pure: Not reported
Reactive: Not reported
Solid: Not reported
State Label Code: VT2009
Trade Secret: Not reported

Chemical Location:
Facility ID: FATR20095LPLQZ002NWH
Chemical ID: CVTR20095LPMSY00RT05
Reported Year: 2009
Location: Room 243.
Amount: Not reported
Amount Unit: pounds
Type: Glass bottles or jugs
Pressure: Ambient pressure
Temperature: Ambient temperature
Last Modified: 1/28/2008

Chem Inventory:
Facility ID: FATR20095LPLQZ002NWH
Chem Inv Record ID: CVTR20095LPMV800TS9D

Map ID
Direction
Distance
Elevation

MAP FINDINGS

Site

Database(s)

EDR ID Number
EPA ID Number

VT DEPARTMENT OF BGS (Continued)

S108290481

Chemical Name: ETHANOL
CAS NUMBER: 64-17-5
EHS Chemical: Not reported
Reported Year: 2009
Last Modified: 4/22/2010
Avg Amount: Not reported
Days On Site: 365
Max Amount: Not reported
Max Amt Container: Not reported
Chem Same As Last Yr: Not reported
Chronic: Not reported
Acute: Not reported
Fire: True
Gas: Not reported
Liquid: True
Mixture: Not reported
Pressure: Not reported
Pure: Not reported
Reactive: Not reported
Solid: Not reported
State Label Code: VT2009
Trade Secret: Not reported

Chemical Location:

Facility ID: FATR20095LPLQZ002NWH
Chemical ID: CVTR20095LPMV800TS9D
Reported Year: 2009
Location: Room 157.
Amount: Not reported
Amount Unit: pounds
Type: Plastic bottles or jugs
Pressure: Ambient pressure
Temperature: Ambient temperature
Last Modified: 1/28/2008

Chem Inventory:

Facility ID: FATR20095LPLQZ002NWH
Chem Inv Record ID: CVTR20095LPMQ500PC7C
Chemical Name: ACETONE
CAS NUMBER: 67-64-1
EHS Chemical: Not reported
Reported Year: 2009
Last Modified: 4/22/2010
Avg Amount: Not reported
Days On Site: 365
Max Amount: Not reported
Max Amt Container: Not reported
Chem Same As Last Yr: Not reported
Chronic: Not reported
Acute: Not reported
Fire: True
Gas: Not reported
Liquid: True
Mixture: Not reported
Pressure: Not reported
Pure: Not reported
Reactive: Not reported

Map ID
Direction
Distance
Elevation

MAP FINDINGS

Site

Database(s)

EDR ID Number
EPA ID Number

VT DEPARTMENT OF BGS (Continued)

S108290481

Solid: Not reported
State Label Code: VT2009
Trade Secret: Not reported

Chemical Location:
Facility ID: FATR20095LPLQZ002NWH
Chemical ID: CVTR20095LPMQ500PC7C
Reported Year: 2009
Location: Rooms 159B & 259.
Amount: Not reported
Amount Unit: pounds
Type: Glass bottles or jugs
Pressure: Ambient pressure
Temperature: Ambient temperature
Last Modified: 1/28/2008

Chem Inventory:
Facility ID: FATR20095LPLQZ002NWH
Chem Inv Record ID: CVTR20095LPNM90139SY
Chemical Name: ARGON
CAS NUMBER: 7440-37-1
EHS Chemical: Not reported
Reported Year: 2009
Last Modified: 4/22/2010
Avg Amount: Not reported
Days On Site: 365
Max Amount: Not reported
Max Amt Container: Not reported
Chem Same As Last Yr: Not reported
Chronic: Not reported
Acute: Not reported
Fire: Not reported
Gas: Not reported
Liquid: True
Mixture: Not reported
Pressure: True
Pure: Not reported
Reactive: Not reported
Solid: Not reported
State Label Code: VT2009
Trade Secret: Not reported

Chemical Location:
Facility ID: FATR20095LPLQZ002NWH
Chemical ID: CVTR20095LPNM90139SY
Reported Year: 2009
Location: Micro Bulk Tank 1500 gallon - began 8/2007 outside bldg.
Amount: Not reported
Amount Unit: pounds
Type: Above ground tank
Pressure: Greater than ambient pressure
Temperature: Cryogenic conditions
Last Modified: 4/22/2010

Chem Inventory:
Facility ID: FATR20095LPLQZ002NWH
Chem Inv Record ID: CVTR20095LPN9800ZVNZ

Map ID
Direction
Distance
Elevation

MAP FINDINGS

Site

Database(s)

EDR ID Number
EPA ID Number

VT DEPARTMENT OF BGS (Continued)

S108290481

Chemical Name: ARGON
CAS NUMBER: 7740-37-1
EHS Chemical: Not reported
Reported Year: 2009
Last Modified: 4/22/2010
Avg Amount: Not reported
Days On Site: 365
Max Amount: Not reported
Max Amt Container: Not reported
Chem Same As Last Yr: Not reported
Chronic: Not reported
Acute: Not reported
Fire: Not reported
Gas: True
Liquid: Not reported
Mixture: Not reported
Pressure: True
Pure: Not reported
Reactive: Not reported
Solid: Not reported
State Label Code: VT2009
Trade Secret: Not reported

Chemical Location:
Facility ID: FATR20095LPLQZ002NWH
Chemical ID: CVTR20095LPN9800ZVNZ
Reported Year: 2009
Location: Rooms 240, & 158.
Amount: Not reported
Amount Unit: pounds
Type: Cylinder
Pressure: Greater than ambient pressure
Temperature: Ambient temperature
Last Modified: 1/28/2008

Chem Inventory:
Facility ID: FATR20095LPLQZ002NWH
Chem Inv Record ID: CVTR200975DAJH0110XS
Chemical Name: HELIUM
CAS NUMBER: 7740-59-7
EHS Chemical: Not reported
Reported Year: 2009
Last Modified: 4/22/2010
Avg Amount: Not reported
Days On Site: 365
Max Amount: Not reported
Max Amt Container: Not reported
Chem Same As Last Yr: Not reported
Chronic: Not reported
Acute: Not reported
Fire: Not reported
Gas: True
Liquid: Not reported
Mixture: Not reported
Pressure: True
Pure: Not reported
Reactive: Not reported

Map ID
Direction
Distance
Elevation

MAP FINDINGS

Site

Database(s)

EDR ID Number
EPA ID Number

VT DEPARTMENT OF BGS (Continued)

S108290481

Solid: Not reported
State Label Code: VT2009
Trade Secret: Not reported

Chemical Location:
Facility ID: FATR20095LPLQZ002NWH
Chemical ID: CVTR200975DAJH0110XS
Reported Year: 2009
Location: Rooms 246 and 158.
Amount: Not reported
Amount Unit: pounds
Type: Cylinder
Pressure: Greater than ambient pressure
Temperature: Ambient temperature
Last Modified: 4/22/2010

Chem Inventory:
Facility ID: FATR20095LPLQZ002NWH
Chem Inv Record ID: CVTR20095LPN0B00V627
Chemical Name: NITRIC ACID
CAS NUMBER: 7697-37-2
EHS Chemical: True
Reported Year: 2009
Last Modified: 4/22/2010
Avg Amount: Not reported
Days On Site: 365
Max Amount: Not reported
Max Amt Container: Not reported
Chem Same As Last Yr: Not reported
Chronic: True
Acute: Not reported
Fire: True
Gas: Not reported
Liquid: True
Mixture: Not reported
Pressure: Not reported
Pure: Not reported
Reactive: Not reported
Solid: Not reported
State Label Code: VT2009
Trade Secret: Not reported

Chemical Location:
Facility ID: FATR20095LPLQZ002NWH
Chemical ID: CVTR20095LPN0B00V627
Reported Year: 2009
Location: Room 239. Waste Nitric Acid Rooms 251 & 159B.
Amount: Not reported
Amount Unit: pounds
Type: Glass bottles or jugs
Pressure: Ambient pressure
Temperature: Ambient temperature
Last Modified: 1/28/2008

Contact:
Reported Year: 2009
Contact EMail: Not reported

Map ID
Direction
Distance
Elevation

MAP FINDINGS

Site

Database(s)

EDR ID Number
EPA ID Number

VT DEPARTMENT OF BGS (Continued)

S108290481

Contact Mail Addr: 103 South Main ST
Contact Mail City,St,Zip: Waterbury, VT 05671-2101
Contact Country: USA
Contact Type: Emergency Contact
Contact Type: Regulatory Point of Contact
Contact Type: Submitter
Contact Type: Owner / Operator
Contact Name/Title: Eric Buel Director
Contact Last Modified: 1/20/2010

Contact:
Reported Year: 2009
Contact EMail: Not reported
Contact Mail Addr: 103 South Main Street
Contact Mail City,St,Zip: Waterbury, VT 05671-2101
Contact Country: USA
Contact Type: Emergency Contact
Contact Name/Title: Margaret Schwartz Senior Forensic Chemist
Contact Last Modified: 1/20/2010

Contact:
Reported Year: 2009
Contact EMail: Not reported
Contact Mail Addr: Not reported
Contact Mail City,St,Zip: Not reported
Contact Country: USA
Contact Type: Emergency Contact
Contact Name/Title: Warren Whitney Deputy Director
Contact Last Modified: 1/20/2010

Contact:
Reported Year: 2009
Contact EMail: dtift@dps.state.vt.us
Contact Mail Addr: 394 Hegeman Ave
Contact Mail City,St,Zip: Colchester, VT 05446
Contact Country: USA
Contact Type: Submitter
Contact Type: Submitter
Contact Name/Title: David Tift Fleet Administrator
Contact Last Modified: 1/4/2010

Chem Inventory:
Facility ID: FATR200825LPVF03NM38
Chem Inv Record ID: CVTR20085NQ4EV02A1RS
Chemical Name: Traffic Paint
CAS NUMBER: Not reported
EHS Chemical: Not reported
Reported Year: 2008
Last Modified: 2/23/2009
Avg Amount: 434
Days On Site: 365
Max Amount: 434
Max Amt Container: 62
Chem Same As Last Yr: True
Chronic: True
Acute: True
Fire: True
Gas: Not reported
Liquid: True

Map ID
Direction
Distance
Elevation

MAP FINDINGS

Site

Database(s)

EDR ID Number
EPA ID Number

VT DEPARTMENT OF BGS (Continued)

S108290481

Mixture: True
Pressure: Not reported
Pure: Not reported
Reactive: Not reported
Solid: Not reported
State Label Code: VT2008
Trade Secret: Not reported

Chemical Location:

Facility ID: FATR200825LPVF03NM38
Chemical ID: CVTR20085NQ4EV02A1RS
Reported Year: 2008
Location: 10 South ground floor
Amount: 434
Amount Unit: pounds
Type: Can
Pressure: Ambient pressure
Temperature: Ambient temperature
Last Modified: 2/23/2009

Chemical Mixture:

Reported Year: 2008
Chemical Mix: Toluene
Percentage: 18.2
MiX CAS: 108-88-3
MiX EHS: Not reported
Weight Volume: Wt
MiX Last Modified: 2/23/2009

Reported Year: 2008
Chemical Mix: Heptane
Percentage: 8
MiX CAS: 142-82-5
MiX EHS: Not reported
Weight Volume: Wt
MiX Last Modified: 2/23/2009

Chem Inventory:

Facility ID: FATR200825LPVF03NM38
Chem Inv Record ID: CVTR20085NPXYP01JKRH
Chemical Name: sand gravel
CAS NUMBER: Not reported
EHS Chemical: Not reported
Reported Year: 2008
Last Modified: 2/23/2009
Avg Amount: 18500
Days On Site: 365
Max Amount: 37000
Max Amt Container: 37000
Chem Same As Last Yr: True
Chronic: True
Acute: Not reported
Fire: Not reported
Gas: Not reported
Liquid: Not reported
Mixture: True
Pressure: Not reported

Map ID
Direction
Distance
Elevation

MAP FINDINGS

Site

Database(s)

EDR ID Number
EPA ID Number

VT DEPARTMENT OF BGS (Continued)

S108290481

Pure: Not reported
Reactive: Not reported
Solid: True
State Label Code: VT2008
Trade Secret: Not reported

Chemical Location:
Facility ID: FATR200825LPVF03NM38
Chemical ID: CVTR20085NPXYP01JKRH
Reported Year: 2008
Location: Bin at Salt / Sand Shed
Amount: 37000
Amount Unit: pounds
Type: Other
Pressure: Ambient pressure
Temperature: Ambient temperature
Last Modified: 2/23/2009

Chemical Mixture:
Reported Year: 2008
Chemical Mix: Ferric oxide
Percentage: 5
MiX CAS: 1309-37-1
MiX EHS: Not reported
Weight Volume: Wt
MiX Last Modified: 2/23/2009

Reported Year: 2008
Chemical Mix: Silicon dioxide
Percentage: 79
MiX CAS: 14808-60-7
MiX EHS: Not reported
Weight Volume: Wt
MiX Last Modified: 2/23/2009

Reported Year: 2008
Chemical Mix: Calcium dioxide
Percentage: 48
MiX CAS: 471-34-1
MiX EHS: Not reported
Weight Volume: Wt
MiX Last Modified: 2/23/2009

Reported Year: 2008
Chemical Mix: Aluminum oxide
Percentage: 16
MiX CAS: 1344-28-1
MiX EHS: Not reported
Weight Volume: Wt
MiX Last Modified: 2/23/2009

Reported Year: 2008
Chemical Mix: Calcium oxide
Percentage: 43
MiX CAS: 1305-78-8
MiX EHS: Not reported
Weight Volume: Wt

Map ID
Direction
Distance
Elevation

MAP FINDINGS

Site

Database(s)

EDR ID Number
EPA ID Number

VT DEPARTMENT OF BGS (Continued)

S108290481

MiX Last Modified: 2/23/2009

Reported Year: 2008
Chemical Mix: Magnesium oxide
Percentage: 22
MiX CAS: 1309-37-1
MiX EHS: Not reported
Weight Volume: Wt
MiX Last Modified: 2/23/2009

Chem Inventory:

Facility ID: FATR200825LPVF03NM38
Chem Inv Record ID: CVTR20085NQ71302XD0A
Chemical Name: Pyro chem FM 200
CAS NUMBER: 431-89-0
EHS Chemical: Not reported
Reported Year: 2008
Last Modified: 2/23/2009
Avg Amount: 340
Days On Site: 365
Max Amount: 340
Max Amt Container: 340
Chem Same As Last Yr: True
Chronic: Not reported
Acute: True
Fire: Not reported
Gas: True
Liquid: Not reported
Mixture: Not reported
Pressure: True
Pure: True
Reactive: Not reported
Solid: Not reported
State Label Code: VT2008
Trade Secret: Not reported

Chemical Location:

Facility ID: FATR200825LPVF03NM38
Chemical ID: CVTR20085NQ71302XD0A
Reported Year: 2008
Location: West Office Basement
Amount: 340
Amount Unit: pounds
Type: Cylinder
Pressure: Ambient pressure
Temperature: Ambient temperature
Last Modified: 2/23/2009

Chem Inventory:

Facility ID: FATR200825LPVF03NM38
Chem Inv Record ID: CVTR20085NQ57U02ECWP
Chemical Name: argon
CAS NUMBER: 7440-37-1
EHS Chemical: Not reported
Reported Year: 2008
Last Modified: 2/23/2009
Avg Amount: 280

Map ID
Direction
Distance
Elevation

MAP FINDINGS

Site

Database(s)

EDR ID Number
EPA ID Number

VT DEPARTMENT OF BGS (Continued)

S108290481

Days On Site: 365
Max Amount: 280
Max Amt Container: 100
Chem Same As Last Yr: True
Chronic: Not reported
Acute: True
Fire: Not reported
Gas: True
Liquid: Not reported
Mixture: Not reported
Pressure: True
Pure: True
Reactive: Not reported
Solid: Not reported
State Label Code: VT2008
Trade Secret: Not reported

Chemical Location:

Facility ID: FATR200825LPVF03NM38
Chemical ID: CVTR20085NQ57U02ECWP
Reported Year: 2008
Location: Maintenance shop
Amount: 110
Amount Unit: pounds
Type: Cylinder
Pressure: Greater than ambient pressure
Temperature: Ambient temperature
Last Modified: 2/23/2009

Facility ID: FATR200825LPVF03NM38
Chemical ID: CVTR20085NQ57U02ECWP
Reported Year: 2008
Location: Greenhouse
Amount: 170
Amount Unit: pounds
Type: Cylinder
Pressure: Greater than ambient pressure
Temperature: Ambient temperature
Last Modified: 2/23/2009

Chem Inventory:

Facility ID: FATR200825LPVF03NM38
Chem Inv Record ID: CVTR20085NQ6T002VCR6
Chemical Name: HALON 1301
CAS NUMBER: 75-63-8
EHS Chemical: Not reported
Reported Year: 2008
Last Modified: 2/23/2009
Avg Amount: 307
Days On Site: 365
Max Amount: 307
Max Amt Container: 157
Chem Same As Last Yr: True
Chronic: Not reported
Acute: True
Fire: Not reported
Gas: True

Map ID
Direction
Distance
Elevation

MAP FINDINGS

Site

Database(s)

EDR ID Number
EPA ID Number

VT DEPARTMENT OF BGS (Continued)

S108290481

Liquid: Not reported
Mixture: Not reported
Pressure: True
Pure: True
Reactive: Not reported
Solid: Not reported
State Label Code: VT2008
Trade Secret: Not reported

Chemical Location:

Facility ID: FATR200825LPVF03NM38
Chemical ID: CVTR20085NQ6T002VCR6
Reported Year: 2008
Location: 43 1/2 Randall St ground floor
Amount: 257
Amount Unit: pounds
Type: Cylinder
Pressure: Greater than ambient pressure
Temperature: Ambient temperature
Last Modified: 2/23/2009

Facility ID: FATR200825LPVF03NM38
Chemical ID: CVTR20085NQ6T002VCR6
Reported Year: 2008
Location: Public Safety Room 323
Amount: 150
Amount Unit: pounds
Type: Cylinder
Pressure: Greater than ambient pressure
Temperature: Ambient temperature
Last Modified: 2/23/2009

Chem Inventory:

Facility ID: FATR200825LPVF03NM38
Chem Inv Record ID: CVTR20085NPXNN01GWAG
Chemical Name: Road salt
CAS NUMBER: 7647-14-5
EHS Chemical: Not reported
Reported Year: 2008
Last Modified: 2/23/2009
Avg Amount: 14000
Days On Site: 365
Max Amount: 28000
Max Amt Container: 28000
Chem Same As Last Yr: True
Chronic: Not reported
Acute: True
Fire: Not reported
Gas: Not reported
Liquid: Not reported
Mixture: Not reported
Pressure: Not reported
Pure: True
Reactive: Not reported
Solid: True
State Label Code: VT2008
Trade Secret: Not reported

Map ID
Direction
Distance
Elevation

MAP FINDINGS

Site

Database(s)

EDR ID Number
EPA ID Number

VT DEPARTMENT OF BGS (Continued)

S108290481

Chemical Location:

Facility ID: FATR200825LPVF03NM38
Chemical ID: CVTR20085NPXNN01GWAG
Reported Year: 2008
Location: Bin at Sand/Salt storage shed
Amount: 28000
Amount Unit: pounds
Type: Other
Pressure: Ambient pressure
Temperature: Ambient temperature
Last Modified: 2/23/2009

Chem Inventory:

Facility ID: FATR200825LPVF03NM38
Chem Inv Record ID: CVTR200825LQE0041NQX
Chemical Name: #6 fuel oil
CAS NUMBER: 68476-33-5
EHS Chemical: Not reported
Reported Year: 2008
Last Modified: 2/23/2009
Avg Amount: 292000
Days On Site: 365
Max Amount: 292000
Max Amt Container: 146000
Chem Same As Last Yr: True
Chronic: Not reported
Acute: True
Fire: True
Gas: Not reported
Liquid: True
Mixture: Not reported
Pressure: Not reported
Pure: True
Reactive: Not reported
Solid: Not reported
State Label Code: VT2008
Trade Secret: Not reported

Chemical Location:

Facility ID: FATR200825LPVF03NM38
Chemical ID: CVTR200825LQE0041NQX
Reported Year: 2008
Location: Rear of powerhouse
Amount: 20000
Amount Unit: gallons
Type: Below ground tank
Pressure: Ambient pressure
Temperature: Greater than ambient temperature
Last Modified: 2/23/2009

Facility ID: FATR200825LPVF03NM38
Chemical ID: CVTR200825LQE0041NQX
Reported Year: 2008
Location: Rear of powerhouse
Amount: 20000
Amount Unit: gallons
Type: Below ground tank

Map ID
Direction
Distance
Elevation

MAP FINDINGS

Site

Database(s)

EDR ID Number
EPA ID Number

VT DEPARTMENT OF BGS (Continued)

S108290481

Pressure: Ambient pressure
Temperature: Greater than ambient temperature
Last Modified: 2/23/2009

Chem Inventory:

Facility ID: FATR200825LPVF03NM38
Chem Inv Record ID: CVTR20085NPY1L01K335
Chemical Name: Latex Paint
CAS NUMBER: Not reported
EHS Chemical: Not reported
Reported Year: 2008
Last Modified: 2/23/2009
Avg Amount: 4840
Days On Site: 365
Max Amount: 4840
Max Amt Container: 50
Chem Same As Last Yr: True
Chronic: Not reported
Acute: True
Fire: Not reported
Gas: Not reported
Liquid: True
Mixture: True
Pressure: Not reported
Pure: Not reported
Reactive: Not reported
Solid: Not reported
State Label Code: VT2008
Trade Secret: Not reported

Chemical Location:

Facility ID: FATR200825LPVF03NM38
Chemical ID: CVTR20085NPY1L01K335
Reported Year: 2008
Location: Maintenance shop
Amount: 278
Amount Unit: gallons
Type: Can
Pressure: Ambient pressure
Temperature: Ambient temperature
Last Modified: 2/23/2009

Facility ID: FATR200825LPVF03NM38
Chemical ID: CVTR20085NPY1L01K335
Reported Year: 2008
Location: 10 South Ground floor
Amount: 206
Amount Unit: gallons
Type: Can
Pressure: Ambient pressure
Temperature: Ambient temperature
Last Modified: 2/23/2009

Chemical Mixture:

Reported Year: 2008
Chemical Mix: ethylene glycol
Percentage: 5

Map ID
Direction
Distance
Elevation

MAP FINDINGS

Site

Database(s)

EDR ID Number
EPA ID Number

VT DEPARTMENT OF BGS (Continued)

S108290481

MiX CAS: 107-21-1
MiX EHS: Not reported
Weight Volume: Wt
MiX Last Modified: 2/23/2009

Reported Year: 2008
Chemical Mix: acrylic latex polymer
Percentage: 20
MiX CAS: 25852-37-3
MiX EHS: Not reported
Weight Volume: Wt
MiX Last Modified: 2/23/2009

Reported Year: 2008
Chemical Mix: 2-(2 butoxyethoxy)-ethanol
Percentage: 1
MiX CAS: 112-34-5
MiX EHS: Not reported
Weight Volume: Wt
MiX Last Modified: 2/23/2009

Reported Year: 2008
Chemical Mix: vinyl acrylic polymer
Percentage: 10
MiX CAS: 25067-01-0
MiX EHS: Not reported
Weight Volume: Wt
MiX Last Modified: 2/23/2009

Reported Year: 2008
Chemical Mix: titanium oxide
Percentage: 17
MiX CAS: 13463-67-7
MiX EHS: Not reported
Weight Volume: Wt
MiX Last Modified: 2/23/2009

Chem Inventory:
Facility ID: FATR200825LPVF03NM38
Chem Inv Record ID: CVTR20085NQ5W402MNFA
Chemical Name: Oxygen
CAS NUMBER: 7782-44-7
EHS Chemical: Not reported
Reported Year: 2008
Last Modified: 2/23/2009
Avg Amount: 470
Days On Site: 365
Max Amount: 470
Max Amt Container: 100
Chem Same As Last Yr: True
Chronic: Not reported
Acute: True
Fire: Not reported
Gas: True
Liquid: Not reported
Mixture: Not reported
Pressure: True

Map ID
Direction
Distance
Elevation

MAP FINDINGS

Site

Database(s)

EDR ID Number
EPA ID Number

VT DEPARTMENT OF BGS (Continued)

S108290481

Pure: True
Reactive: Not reported
Solid: Not reported
State Label Code: VT2008
Trade Secret: Not reported

Chemical Location:

Facility ID: FATR200825LPVF03NM38
Chemical ID: CVTR20085NQ5W402MNFA
Reported Year: 2008
Location: Maintenance Shop
Amount: 110
Amount Unit: pounds
Type: Cylinder
Pressure: Ambient pressure
Temperature: Ambient temperature
Last Modified: 2/23/2009

Facility ID: FATR200825LPVF03NM38
Chemical ID: CVTR20085NQ5W402MNFA
Reported Year: 2008
Location: Green House
Amount: 360
Amount Unit: pounds
Type: Cylinder
Pressure: Ambient pressure
Temperature: Ambient temperature
Last Modified: 2/23/2009

Chem Inventory:

Facility ID: FATR200825LPVF03NM38
Chem Inv Record ID: CVTR200825LSYG046FMX
Chemical Name: Diesel oil
CAS NUMBER: 68334-30-5
EHS Chemical: Not reported
Reported Year: 2008
Last Modified: 2/23/2009
Avg Amount: 64000
Days On Site: 365
Max Amount: 64000
Max Amt Container: 64000
Chem Same As Last Yr: True
Chronic: True
Acute: Not reported
Fire: True
Gas: Not reported
Liquid: True
Mixture: Not reported
Pressure: Not reported
Pure: True
Reactive: Not reported
Solid: Not reported
State Label Code: VT2008
Trade Secret: Not reported

Chemical Location:

Facility ID: FATR200825LPVF03NM38
Chemical ID: CVTR200825LSYG046FMX

Map ID
Direction
Distance
Elevation

MAP FINDINGS

Site

Database(s)

EDR ID Number
EPA ID Number

VT DEPARTMENT OF BGS (Continued)

S108290481

Reported Year: 2008
Location: Underground
Amount: 10000
Amount Unit: gallons
Type: Below ground tank
Pressure: Ambient pressure
Temperature: Ambient temperature
Last Modified: 2/23/2009

Chem Inventory:
Facility ID: FATR200825LPVF03NM38
Chem Inv Record ID: CVTR200825LQM0044QXV
Chemical Name: #2 fuel oil
CAS NUMBER: 68476-30-2
EHS Chemical: Not reported
Reported Year: 2008
Last Modified: 2/23/2009
Avg Amount: 64000
Days On Site: 365
Max Amount: 64000
Max Amt Container: 64000
Chem Same As Last Yr: True
Chronic: True
Acute: Not reported
Fire: True
Gas: Not reported
Liquid: True
Mixture: Not reported
Pressure: Not reported
Pure: True
Reactive: Not reported
Solid: Not reported
State Label Code: VT2008
Trade Secret: Not reported

Chemical Location:
Facility ID: FATR200825LPVF03NM38
Chemical ID: CVTR200825LQM0044QXV
Reported Year: 2008
Location: front of powerhouse
Amount: 10000
Amount Unit: gallons
Type: Below ground tank
Pressure: Ambient pressure
Temperature: Ambient temperature
Last Modified: 2/23/2009

Chem Inventory:
Facility ID: FATR200825LPVF03NM38
Chem Inv Record ID: CVTR20085NQ5P702JPPF
Chemical Name: Acetylene
CAS NUMBER: 74-86-2
EHS Chemical: Not reported
Reported Year: 2008
Last Modified: 2/23/2009
Avg Amount: 270
Days On Site: 365

Map ID
Direction
Distance
Elevation

MAP FINDINGS

Site

Database(s)

EDR ID Number
EPA ID Number

VT DEPARTMENT OF BGS (Continued)

S108290481

Max Amount: 270
Max Amt Container: 100
Chem Same As Last Yr: True
Chronic: Not reported
Acute: True
Fire: True
Gas: True
Liquid: Not reported
Mixture: Not reported
Pressure: True
Pure: True
Reactive: Not reported
Solid: Not reported
State Label Code: VT2008
Trade Secret: Not reported

Chemical Location:

Facility ID: FATR200825LPVF03NM38
Chemical ID: CVTR20085NQ5P702JPPF
Reported Year: 2008
Location: maintenance shop
Amount: 110
Amount Unit: pounds
Type: Cylinder
Pressure: Greater than ambient pressure
Temperature: Ambient temperature
Last Modified: 2/23/2009

Facility ID: FATR200825LPVF03NM38
Chemical ID: CVTR20085NQ5P702JPPF
Reported Year: 2008
Location: Greenhouse
Amount: 160
Amount Unit: pounds
Type: Cylinder
Pressure: Greater than ambient pressure
Temperature: Ambient temperature
Last Modified: 2/23/2009

Chem Inventory:

Facility ID: FATR200825LPVF03NM38
Chem Inv Record ID: CVTR20085NPY8W01LDGP
Chemical Name: Oil Based Paint
CAS NUMBER: Not reported
EHS Chemical: Not reported
Reported Year: 2008
Last Modified: 2/23/2009
Avg Amount: 950
Days On Site: 365
Max Amount: 950
Max Amt Container: 10
Chem Same As Last Yr: True
Chronic: True
Acute: True
Fire: True
Gas: Not reported
Liquid: True

Map ID
Direction
Distance
Elevation

MAP FINDINGS

Site

Database(s)

EDR ID Number
EPA ID Number

VT DEPARTMENT OF BGS (Continued)

S108290481

Mixture: True
Pressure: Not reported
Pure: Not reported
Reactive: Not reported
Solid: Not reported
State Label Code: VT2008
Trade Secret: Not reported

Chemical Location:

Facility ID: FATR200825LPVF03NM38
Chemical ID: CVTR20085NPY8W01LDGP
Reported Year: 2008
Location: 10 South ground floor
Amount: 32
Amount Unit: gallons
Type: Can
Pressure: Ambient pressure
Temperature: Ambient temperature
Last Modified: 2/23/2009

Facility ID: FATR200825LPVF03NM38
Chemical ID: CVTR20085NPY8W01LDGP
Reported Year: 2008
Location: Maintenance Paint shop
Amount: 63
Amount Unit: gallons
Type: Can
Pressure: Ambient pressure
Temperature: Ambient temperature
Last Modified: 2/23/2009

Chemical Mixture:

Reported Year: 2008
Chemical Mix: Magnesium silicate
Percentage: 25
MiX CAS: 14807-96-6
MiX EHS: Not reported
Weight Volume: Wt
MiX Last Modified: 2/23/2009

Reported Year: 2008
Chemical Mix: Pigment Black 7
Percentage: 5
MiX CAS: 1333-86-4
MiX EHS: Not reported
Weight Volume: Wt
MiX Last Modified: 2/23/2009

Reported Year: 2008
Chemical Mix: Pigment violet 32
Percentage: 5
MiX CAS: 12225-08-0
MiX EHS: Not reported
Weight Volume: Wt
MiX Last Modified: 2/23/2009

Reported Year: 2008

Map ID
Direction
Distance
Elevation

MAP FINDINGS

Site

Database(s)

EDR ID Number
EPA ID Number

VT DEPARTMENT OF BGS (Continued)

S108290481

Chemical Mix: Calcined Aluminum Silicate
Percentage: 20
MiX CAS: 1332-58-7
MiX EHS: Not reported
Weight Volume: Wt
MiX Last Modified: 2/23/2009

Reported Year: 2008
Chemical Mix: Titanium dioxide
Percentage: 20
MiX CAS: 13463-67-7
MiX EHS: Not reported
Weight Volume: Wt
MiX Last Modified: 2/23/2009

Reported Year: 2008
Chemical Mix: Stoddard solvent
Percentage: 55
MiX CAS: 8052-41-3
MiX EHS: Not reported
Weight Volume: Wt
MiX Last Modified: 2/23/2009

Chem Inventory:
Facility ID: FATR200825LPVF03NM38
Chem Inv Record ID: CVTR20085NQ5HL02GUGR
Chemical Name: Foray chemical Fire extinguishing agent
CAS NUMBER: Not reported
EHS Chemical: Not reported
Reported Year: 2008
Last Modified: 2/23/2009
Avg Amount: 275
Days On Site: 365
Max Amount: 275
Max Amt Container: 5
Chem Same As Last Yr: True
Chronic: Not reported
Acute: True
Fire: Not reported
Gas: Not reported
Liquid: Not reported
Mixture: True
Pressure: Not reported
Pure: Not reported
Reactive: Not reported
Solid: True
State Label Code: VT2008
Trade Secret: Not reported

Chemical Location:
Facility ID: FATR200825LPVF03NM38
Chemical ID: CVTR20085NQ5HL02GUGR
Reported Year: 2008
Location: Maintenance Shop
Amount: 275
Amount Unit: pounds
Type: Cylinder

Map ID
Direction
Distance
Elevation

MAP FINDINGS

Site

Database(s)

EDR ID Number
EPA ID Number

VT DEPARTMENT OF BGS (Continued)

S108290481

Pressure: Greater than ambient pressure
Temperature: Ambient temperature
Last Modified: 2/23/2009

Chemical Mixture:

Reported Year: 2008
Chemical Mix: ammonium sulfate
Percentage: 25
MiX CAS: 7783-20-2
MiX EHS: Not reported
Weight Volume: Wt
MiX Last Modified: 2/23/2009

Reported Year: 2008
Chemical Mix: Magnesium aluminum silicate
Percentage: 7
MiX CAS: 8031-18-3
MiX EHS: Not reported
Weight Volume: Wt
MiX Last Modified: 2/23/2009

Reported Year: 2008
Chemical Mix: Mono ammonium phosphate
Percentage: 82
MiX CAS: 7722-76-1
MiX EHS: Not reported
Weight Volume: Wt
MiX Last Modified: 2/23/2009

Reported Year: 2008
Chemical Mix: calcium carbonate
Percentage: 2
MiX CAS: 471-34-1
MiX EHS: Not reported
Weight Volume: Wt
MiX Last Modified: 2/23/2009

Contact:

Reported Year: 2009
Contact EMail: Not reported
Contact Mail Addr: 103 South Main ST
Contact Mail City,St,Zip: Waterbury, VT 05671-2101
Contact Country: USA
Contact Type: Emergency Contact
Contact Type: Regulatory Point of Contact
Contact Type: Submitter
Contact Type: Owner / Operator
Contact Name/Title: Eric Buel Director
Contact Last Modified: 1/20/2010

Contact:

Reported Year: 2009
Contact EMail: Not reported
Contact Mail Addr: 103 South Main Street
Contact Mail City,St,Zip: Waterbury, VT 05671-2101
Contact Country: USA
Contact Type: Emergency Contact

Map ID
Direction
Distance
Elevation

MAP FINDINGS

Site

Database(s)

EDR ID Number
EPA ID Number

VT DEPARTMENT OF BGS (Continued)

S108290481

Contact Name/Title: Margaret Schwartz Senior Forensic Chemist
Contact Last Modified: 1/20/2010

Contact:

Reported Year: 2009
Contact EMail: Not reported
Contact Mail Addr: Not reported
Contact Mail City,St,Zip: Not reported
Contact Country: USA
Contact Type: Emergency Contact
Contact Name/Title: Warren Whitney Deputy Director
Contact Last Modified: 1/20/2010

Contact:

Reported Year: 2009
Contact EMail: dtiff@dp.state.vt.us
Contact Mail Addr: 394 Hegeman Ave
Contact Mail City,St,Zip: Colchester, VT 05446
Contact Country: USA
Contact Type: Submitter
Contact Name/Title: David Tift Fleet Administrator
Contact Last Modified: 1/4/2010

B6
East
< 1/8
0.037 mi.
197 ft.

VT STATE HOSPITAL
103 SOUTH MAIN ST
WATERBURY, VT 05671

RCRA NonGen / NLR

1014473589
VTR000520858

Site 3 of 8 in cluster B

Relative:
Higher
Actual:
420 ft.

RCRA Listings:

Date Form Received by Agency: 20130613
Handler Name: Vt State Hospital
Handler Address: South Main St
Handler City,State,Zip: WATERBURY, VT 05671-2501
EPA ID: VTR000520858
Contact Name: ADENA WEIDMAN
Contact Address: SOUTH MAIN ST
Contact City,State,Zip: WATERBURY, VT 05671-2501
Contact Telephone: 802-241-3056
Contact Fax: Not reported
Contact Email: AWEIDMAN@VDH.STATE.VT.US
Contact Title: OPERATIONS DIR
EPA Region: 01
Land Type: State
Federal Waste Generator Description: Not a generator, verified
Non-Notifier: Not reported
Biennial Report Cycle: Not reported
Accessibility: Not reported
Active Site Indicator: Not reported
State District Owner: Not reported
State District: Not reported
Mailing Address: SOUTH MAIN ST
Mailing City,State,Zip: WATERBURY, VT 05671-2501
Owner Name: State Of Vermont
Owner Type: State
Operator Name: Vermont State Hospital
Operator Type: State
Short-Term Generator Activity: No

Map ID
Direction
Distance
Elevation

MAP FINDINGS

Site

Database(s)

EDR ID Number
EPA ID Number

VT STATE HOSPITAL (Continued)

1014473589

Importer Activity:	No
Mixed Waste Generator:	No
Transporter Activity:	No
Transfer Facility Activity:	No
Recycler Activity with Storage:	No
Small Quantity On-Site Burner Exemption:	No
Smelting Melting and Refining Furnace Exemption:	No
Underground Injection Control:	No
Off-Site Waste Receipt:	No
Universal Waste Indicator:	No
Universal Waste Destination Facility:	No
Federal Universal Waste:	No
Active Site State-Reg Handler:	---
Federal Facility Indicator:	Not reported
Hazardous Secondary Material Indicator:	N
Sub-Part K Indicator:	Not reported
2018 GPRA Permit Baseline:	Not on the Baseline
2018 GPRA Renewals Baseline:	Not on the Baseline
202 GPRA Corrective Action Baseline:	No
Subject to Corrective Action Universe:	No
Non-TSDFs Where RCRA CA has Been Imposed Universe:	No
Corrective Action Priority Ranking:	No NCAPS ranking
Environmental Control Indicator:	No
Institutional Control Indicator:	No
Human Exposure Controls Indicator:	N/A
Groundwater Controls Indicator:	N/A
Significant Non-Complier Universe:	No
Unaddressed Significant Non-Complier Universe:	No
Addressed Significant Non-Complier Universe:	No
Significant Non-Complier With a Compliance Schedule Universe:	No
Financial Assurance Required:	Not reported
Handler Date of Last Change:	20150414
Recognized Trader-Importer:	No
Recognized Trader-Exporter:	No
Importer of Spent Lead Acid Batteries:	No
Exporter of Spent Lead Acid Batteries:	No
Recycler Activity Without Storage:	No
Manifest Broker:	No
Sub-Part P Indicator:	No

Handler - Owner Operator:

Owner/Operator Indicator:	Owner
Owner/Operator Name: STATE OF VERMONT	
Legal Status:	State
Date Became Current:	20110505
Date Ended Current:	Not reported
Owner/Operator Address:	Not reported
Owner/Operator City,State,Zip:	Not reported
Owner/Operator Telephone:	Not reported
Owner/Operator Telephone Ext:	Not reported
Owner/Operator Fax:	Not reported
Owner/Operator Email:	Not reported

Owner/Operator Indicator:	Operator
Owner/Operator Name: VERMONT STATE HOSPITAL	
Legal Status:	State

Map ID
Direction
Distance
Elevation

MAP FINDINGS

Site

Database(s)

EDR ID Number
EPA ID Number

VT STATE HOSPITAL (Continued)

1014473589

Date Became Current: 20110505
Date Ended Current: Not reported
Owner/Operator Address: Not reported
Owner/Operator City,State,Zip: Not reported
Owner/Operator Telephone: Not reported
Owner/Operator Telephone Ext: Not reported
Owner/Operator Fax: Not reported
Owner/Operator Email: Not reported

Owner/Operator Indicator: Operator
Owner/Operator Name: VERMONT STATE HOSPITAL
Legal Status: State
Date Became Current: 20110505
Date Ended Current: Not reported
Owner/Operator Address: Not reported
Owner/Operator City,State,Zip: Not reported
Owner/Operator Telephone: Not reported
Owner/Operator Telephone Ext: Not reported
Owner/Operator Fax: Not reported
Owner/Operator Email: Not reported

Owner/Operator Indicator: Owner
Owner/Operator Name: STATE OF VERMONT
Legal Status: State
Date Became Current: 20110505
Date Ended Current: Not reported
Owner/Operator Address: Not reported
Owner/Operator City,State,Zip: Not reported
Owner/Operator Telephone: Not reported
Owner/Operator Telephone Ext: Not reported
Owner/Operator Fax: Not reported
Owner/Operator Email: Not reported

Historic Generators:

Receive Date: 20130613
Handler Name: VT STATE HOSPITAL
Federal Waste Generator Description: Not a generator, verified
State District Owner: Not reported
Large Quantity Handler of Universal Waste: No
Recognized Trader Importer: No
Recognized Trader Exporter: No
Spent Lead Acid Battery Importer: No
Spent Lead Acid Battery Exporter: No
Current Record: Yes
Non Storage Recycler Activity: Not reported
Electronic Manifest Broker: Not reported

Receive Date: 20110427
Handler Name: VT STATE HOSPITAL
Federal Waste Generator Description: Very Small Quantity Generator (formerly Conditionally-Exempt Small Quantity Generator)
State District Owner: Not reported
Large Quantity Handler of Universal Waste: No
Recognized Trader Importer: No
Recognized Trader Exporter: No
Spent Lead Acid Battery Importer: No
Spent Lead Acid Battery Exporter: No

Map ID
Direction
Distance
Elevation

MAP FINDINGS

Site

Database(s)

EDR ID Number
EPA ID Number

VT STATE HOSPITAL (Continued)

1014473589

Current Record: No
Non Storage Recycler Activity: Not reported
Electronic Manifest Broker: Not reported

List of NAICS Codes and Descriptions:

NAICS Code: 62221
NAICS Description: Psychiatric And Substance Abuse Hospitals

Facility Has Received Notices of Violations:

Violations: No Violations Found

Evaluation Action Summary:

Evaluations: No Evaluations Found

**B7
East
< 1/8
0.037 mi.
197 ft.**

**VT DEPT OF AGRICULTURE LAB
103 S MAIN ST
WATERBURY, VT 05671**

**RCRA NonGen / NLR
NY MANIFEST**

**1004792294
VTR000002741**

Site 4 of 8 in cluster B

**Relative:
Higher
Actual:
420 ft.**

RCRA Listings:
Date Form Received by Agency: 20130920
Handler Name: Vt Dept Of Agriculture Lab
Handler Address: S Main St
Handler City,State,Zip: WATERBURY, VT 05671-0101
EPA ID: VTR000002741
Contact Name: JOHN JAWORSKI
Contact Address: S MAIN ST
Contact City,State,Zip: WATERBURY, VT 05671-0101
Contact Telephone: 802-244-4510
Contact Fax: Not reported
Contact Email: Not reported
Contact Title: Not reported
EPA Region: 01
Land Type: State
Federal Waste Generator Description: Not a generator, verified
Non-Notifier: Not reported
Biennial Report Cycle: Not reported
Accessibility: Not reported
Active Site Indicator: Not reported
State District Owner: Not reported
State District: Not reported
Mailing Address: S MAIN ST
Mailing City,State,Zip: WATERBURY, VT 05671-0101
Owner Name: State Of Vt Buildings Div
Owner Type: State
Operator Name: Not reported
Operator Type: Not reported
Short-Term Generator Activity: No
Importer Activity: No
Mixed Waste Generator: No
Transporter Activity: No
Transfer Facility Activity: No
Recycler Activity with Storage: No
Small Quantity On-Site Burner Exemption: No

Map ID
Direction
Distance
Elevation

MAP FINDINGS

Site

Database(s)

EDR ID Number
EPA ID Number

VT DEPT OF AGRICULTURE LAB (Continued)

1004792294

Smelting Melting and Refining Furnace Exemption:	No
Underground Injection Control:	No
Off-Site Waste Receipt:	No
Universal Waste Indicator:	No
Universal Waste Destination Facility:	No
Federal Universal Waste:	No
Active Site State-Reg Handler:	---
Federal Facility Indicator:	Not reported
Hazardous Secondary Material Indicator:	N
Sub-Part K Indicator:	Not reported
2018 GPRA Permit Baseline:	Not on the Baseline
2018 GPRA Renewals Baseline:	Not on the Baseline
202 GPRA Corrective Action Baseline:	No
Subject to Corrective Action Universe:	No
Non-TSDFs Where RCRA CA has Been Imposed Universe:	No
Corrective Action Priority Ranking:	No NCAPS ranking
Environmental Control Indicator:	No
Institutional Control Indicator:	No
Human Exposure Controls Indicator:	N/A
Groundwater Controls Indicator:	N/A
Significant Non-Complier Universe:	No
Unaddressed Significant Non-Complier Universe:	No
Addressed Significant Non-Complier Universe:	No
Significant Non-Complier With a Compliance Schedule Universe:	No
Financial Assurance Required:	Not reported
Handler Date of Last Change:	20150414
Recognized Trader-Importer:	No
Recognized Trader-Exporter:	No
Importer of Spent Lead Acid Batteries:	No
Exporter of Spent Lead Acid Batteries:	No
Recycler Activity Without Storage:	No
Manifest Broker:	No
Sub-Part P Indicator:	No

Hazardous Waste Summary:

Waste Code:	D001
Waste Description:	Ignitable Waste
Waste Code:	D002
Waste Description:	Corrosive Waste
Waste Code:	D003
Waste Description:	Reactive Waste
Waste Code:	D006
Waste Description:	Cadmium
Waste Code:	D009
Waste Description:	Mercury
Waste Code:	D013
Waste Description:	Lindane (1,2,3,4,5,6-Hexa-Chlorocyclohexane, Gamma Isomer)
Waste Code:	D014
Waste Description:	Methoxychlor (1,1,1-Trichloro-2,2-Bis [P-Methoxyphenyl] Ethane)

Map ID
Direction
Distance
Elevation

MAP FINDINGS

Site

Database(s)

EDR ID Number
EPA ID Number

VT DEPT OF AGRICULTURE LAB (Continued)

1004792294

Waste Code:	D016
Waste Description:	2,4-D (2,4-Dichlorophenoxyacetic Acid)
Waste Code:	D017
Waste Description:	2,4,5-Tp Silvex (2,4,5-Trichlorophenoxypropionic Acid)
Waste Code:	D020
Waste Description:	Chlordane
Waste Code:	D022
Waste Description:	Chloroform
Waste Code:	D031
Waste Description:	Heptachlor (And Its Epoxide)
Waste Code:	D037
Waste Description:	Pentachlorophenol

Handler - Owner Operator:

Owner/Operator Indicator:	Owner
Owner/Operator Name:	STATE OF VT BUILDINGS DIV
Legal Status:	State
Date Became Current:	Not reported
Date Ended Current:	Not reported
Owner/Operator Address:	2 GOV AIKEN AVE
Owner/Operator City,State,Zip:	MONTPELIER, VT 05633-5802
Owner/Operator Telephone:	802-828-3314
Owner/Operator Telephone Ext:	Not reported
Owner/Operator Fax:	Not reported
Owner/Operator Email:	Not reported

Owner/Operator Indicator:	Owner
Owner/Operator Name:	STATE OF VT BUILDINGS DIV
Legal Status:	State
Date Became Current:	Not reported
Date Ended Current:	Not reported
Owner/Operator Address:	2 GOV AIKEN AVE
Owner/Operator City,State,Zip:	MONTPELIER, VT 05633-5802
Owner/Operator Telephone:	802-828-3314
Owner/Operator Telephone Ext:	Not reported
Owner/Operator Fax:	Not reported
Owner/Operator Email:	Not reported

Owner/Operator Indicator:	Owner
Owner/Operator Name:	STATE OF VT BUILDINGS DIV
Legal Status:	State
Date Became Current:	Not reported
Date Ended Current:	Not reported
Owner/Operator Address:	2 GOV AIKEN AVE
Owner/Operator City,State,Zip:	MONTPELIER, VT 05633-5802
Owner/Operator Telephone:	802-828-3314
Owner/Operator Telephone Ext:	Not reported
Owner/Operator Fax:	Not reported
Owner/Operator Email:	Not reported

Historic Generators:

Map ID
Direction
Distance
Elevation

MAP FINDINGS

Site

Database(s)

EDR ID Number
EPA ID Number

VT DEPT OF AGRICULTURE LAB (Continued)

1004792294

Receive Date: 20070212
Handler Name: VT DEPT OF AGRICULTURE LAB
Federal Waste Generator Description: Very Small Quantity Generator (formerly Conditionally-Exempt Small Quantity Generator)
State District Owner: Not reported
Large Quantity Handler of Universal Waste: No
Recognized Trader Importer: No
Recognized Trader Exporter: No
Spent Lead Acid Battery Importer: No
Spent Lead Acid Battery Exporter: No
Current Record: No
Non Storage Recycler Activity: Not reported
Electronic Manifest Broker: Not reported

Receive Date: 20130920
Handler Name: VT DEPT OF AGRICULTURE LAB
Federal Waste Generator Description: Not a generator, verified
State District Owner: Not reported
Large Quantity Handler of Universal Waste: No
Recognized Trader Importer: No
Recognized Trader Exporter: No
Spent Lead Acid Battery Importer: No
Spent Lead Acid Battery Exporter: No
Current Record: Yes
Non Storage Recycler Activity: Not reported
Electronic Manifest Broker: Not reported

Receive Date: 19950804
Handler Name: VT DEPARTMENT OF AGRICULTURE LAB
Federal Waste Generator Description: Very Small Quantity Generator (formerly Conditionally-Exempt Small Quantity Generator)
State District Owner: Not reported
Large Quantity Handler of Universal Waste: No
Recognized Trader Importer: No
Recognized Trader Exporter: No
Spent Lead Acid Battery Importer: No
Spent Lead Acid Battery Exporter: No
Current Record: No
Non Storage Recycler Activity: Not reported
Electronic Manifest Broker: Not reported

List of NAICS Codes and Descriptions:
NAICS Codes: No NAICS Codes Found

Facility Has Received Notices of Violations:
Violations: No Violations Found

Evaluation Action Summary:
Evaluations: No Evaluations Found

NY MANIFEST:
EPA ID: VTD982765869
Country: USA
Name: Vermont State Of

Map ID
Direction
Distance
Elevation

MAP FINDINGS

Site

Database(s)

EDR ID Number
EPA ID Number

VT DEPT OF AGRICULTURE LAB (Continued)

1004792294

Address: 103 S MAIN ST
Address 2: Not reported
City,State,Zip: WATERBURY, VT 05676
Zip 4: Not reported
Location Address 1: AGENCY OF STATE BLDG 103 SO.
Location Address 2: Not reported
Location City,State,Zip: MAIN ST. WATERBURY, VT 05676
Location Zip 4: Not reported
Facility Status: Not reported
Total Tanks: Not reported
Code: BP

Mailing:
Mailing Name: Vermont State Of
Mailing Contact: Chris R Joyal
Mailing Address 1: AGENCY OF STATE BLDGS 103 SO.
Mailing Address 2: Not reported
Mailing City,State,Zip: MAIN STREET WATERBURY, VT 05676
Mailing Zip 4: Not reported
Mailing Country: USA
Mailing Phone: 8022413192

Manifest Data:
Document ID: NYB2702160
Manifest Status: Not reported
Trans1 State ID: MEF38172
Year: 1990
Trans2 State ID: Not reported
Generator Ship Date: 10/30/1990
Trans1 Recv Date: 10/30/1990
Trans2 Recv Date: Not reported
TSD Site Recv Date: 11/02/1990
Part A Recv Date: Not reported
Part B Recv Date: Not reported
Generator EPA ID: VTD982765869
Trans1 EPA ID: NYD046765574
Trans2 EPA ID: Not reported
TSDF ID 1: NYD043815703
TSDF ID 2: Not reported
Manifest Tracking Number: Not reported
Import Indicator: Not reported
Export Indicator: Not reported
Discr Quantity Indicator: Not reported
Discr Type Indicator: Not reported
Discr Residue Indicator: Not reported
Discr Partial Reject Indicator: Not reported
Discr Full Reject Indicator: Not reported
Manifest Ref Number: Not reported
Alt Facility RCRA ID: Not reported
Alt Facility Sign Date: Not reported
MGMT Method Type Code: Not reported
Waste Code 1: Ignitable Waste
Waste Code 2: Not reported
Waste Code 3: Not reported
Waste Code 4: Not reported
Waste Code 5: Not reported
Waste Code 6: Not reported

Map ID
Direction
Distance
Elevation

MAP FINDINGS

Site

Database(s)

EDR ID Number
EPA ID Number

VT DEPT OF AGRICULTURE LAB (Continued)

1004792294

Quantity:	00180
Units:	Pounds
Number of Containers:	002
Container Type:	Metal drums, barrels, kegs
Handling Method:	Landfill
Specific Gravity:	01.00
Waste Code 7:	Ignitable Waste
Waste Code 8:	Not reported
Waste Code:	Not reported
Waste Code 10:	Not reported
Waste Code 11:	Not reported
Quantity:	00050
Units:	Pounds
Number of Containers:	001
Container Type:	Metal drums, barrels, kegs
Handling Method:	Treat
Specific Gravity:	01.00
Document ID:	NYB2702178
Manifest Status:	Not reported
Trans1 State ID:	MEF38172
Year:	1990
Trans2 State ID:	Not reported
Generator Ship Date:	10/30/1990
Trans1 Recv Date:	10/30/1990
Trans2 Recv Date:	Not reported
TSD Site Recv Date:	11/02/1990
Part A Recv Date:	Not reported
Part B Recv Date:	Not reported
Generator EPA ID:	VTD982765869
Trans1 EPA ID:	NYD046765574
Trans2 EPA ID:	Not reported
TSD ID 1:	NYD043815703
TSD ID 2:	Not reported
Manifest Tracking Number:	Not reported
Import Indicator:	Not reported
Export Indicator:	Not reported
Discr Quantity Indicator:	Not reported
Discr Type Indicator:	Not reported
Discr Residue Indicator:	Not reported
Discr Partial Reject Indicator:	Not reported
Discr Full Reject Indicator:	Not reported
Manifest Ref Number:	Not reported
Alt Facility RCRA ID:	Not reported
Alt Facility Sign Date:	Not reported
MGMT Method Type Code:	Not reported
Waste Code 1:	Ignitable Waste
Waste Code 2:	Not reported
Waste Code 3:	Not reported
Waste Code 4:	Not reported
Waste Code 5:	Not reported
Waste Code 6:	Not reported
Quantity:	00055
Units:	Gallons (liquids only)
Number of Containers:	001
Container Type:	Metal drums, barrels, kegs
Handling Method:	Burn

Map ID
Direction
Distance
Elevation

MAP FINDINGS

Site

Database(s)

EDR ID Number
EPA ID Number

VT DEPT OF AGRICULTURE LAB (Continued)

1004792294

Specific Gravity: 01.00

EPA ID: VTR000002741
Country: USA
Name: Dept Of Agriculture Lab - Vermont
Address: 103 S MAIN ST
Address 2: Not reported
City,State,Zip: WATERBURY, VT 05671-0101
Zip 4: Not reported
Location Address 1: 106 S MAIN ST
Location Address 2: Not reported
Location City,State,Zip: WATERBURY, VT 05671
Location Zip 4: Not reported
Facility Status: Not reported
Total Tanks: Not reported
Code: BP

Mailing:

Mailing Name: Dept Of Agriculture Lab - Vermont
Mailing Contact: John Jaworski
Mailing Address 1: 103 S MAIN ST
Mailing Address 2: Not reported
Mailing City,State,Zip: WATERBURY, VT 05671
Mailing Zip 4: Not reported
Mailing Country: USA
Mailing Phone: 8022444510

Manifest Data:

Document ID: NYG0738549
Manifest Status: Not reported
Trans1 State ID: 40317AENY
Year: 1998
Trans2 State ID: Not reported
Generator Ship Date: 06/10/1998
Trans1 Recv Date: 06/10/1998
Trans2 Recv Date: Not reported
TSD Site Recv Date: 06/12/1998
Part A Recv Date: Not reported
Part B Recv Date: Not reported
Generator EPA ID: VTR000002741
Trans1 EPA ID: NY0001031814
Trans2 EPA ID: Not reported
TSDF ID 1: NYD057770109
TSDF ID 2: Not reported
Manifest Tracking Number: Not reported
Import Indicator: Not reported
Export Indicator: Not reported
Discr Quantity Indicator: Not reported
Discr Type Indicator: Not reported
Discr Residue Indicator: Not reported
Discr Partial Reject Indicator: Not reported
Discr Full Reject Indicator: Not reported
Manifest Ref Number: Not reported
Alt Facility RCRA ID: Not reported
Alt Facility Sign Date: Not reported
MGMT Method Type Code: Not reported

Map ID
Direction
Distance
Elevation

MAP FINDINGS

Site

Database(s)

EDR ID Number
EPA ID Number

VT DEPT OF AGRICULTURE LAB (Continued)

1004792294

Waste Code 1: The Following Spent Halogenated Solvents: Tetrachloroethylene, Methylene Chloride, Trichloroethylene, 1,1,1-Trichloroethane, Chlorobenzene, 1,1,2-Trichloro-1,2,2-Trifluoroethane, Ortho-Dichlorobenzene, Trichlorofluoromethane, And 1,1,2, Trichloroethane; All Spent Solvent Mixtures/Blends Containing, Before Use, A Total Of Ten Percent Or More (By Volume) Of One Or More Of The Above Halogenated Solvents Or Those Solvents Listed In F001, F004, And F005; And Still Bottoms From The Recovery Of These Spent Solvents And Spent Solvent Mixtures.

Waste Code 2: Not reported

Waste Code 3: Not reported

Waste Code 4: Not reported

Waste Code 5: Not reported

Waste Code 6: Not reported

Quantity: 00055

Units: Gallons (liquids only)

Number of Containers: 001

Container Type: Fiberboard or plastic drums, barrels, kegs

Handling Method: Burn

Specific Gravity: 01.00

Waste Code 7: Phenol

Waste Code 8: Not reported

Waste Code: Not reported

Waste Code 10: Not reported

Waste Code 11: Not reported

Quantity: 00090

Units: Pounds

Number of Containers: 001

Container Type: Metal drums, barrels, kegs

Handling Method: Burn

Specific Gravity: 01.00

Waste Code 12: Corrosive Waste

Waste Code 13: Not reported

Waste Code 14: Not reported

Waste Code 15: Not reported

Waste Code 16: Not reported

Quantity: 00020

Units: Pounds

Number of Containers: 001

Container Type: Metal drums, barrels, kegs

Handling Method: Treat

Specific Gravity: 01.00

Waste Code 17: Mercury

Waste Code 18: Not reported

Waste Code 19: Not reported

Waste Code 20: Not reported

Waste Code 21: Not reported

Quantity: 00020

Units: Pounds

Number of Containers: 001

Container Type: Metal drums, barrels, kegs

Handling Method: Treat

Specific Gravity: 01.00

Document ID: NYG0738558

Manifest Status: Not reported

Trans1 State ID: 40317AENY

Map ID
Direction
Distance
Elevation

MAP FINDINGS

Site

Database(s)

EDR ID Number
EPA ID Number

VT DEPT OF AGRICULTURE LAB (Continued)

1004792294

Year:	1998
Trans2 State ID:	Not reported
Generator Ship Date:	06/10/1998
Trans1 Recv Date:	06/10/1998
Trans2 Recv Date:	Not reported
TSD Site Recv Date:	06/12/1998
Part A Recv Date:	Not reported
Part B Recv Date:	Not reported
Generator EPA ID:	VTR000002741
Trans1 EPA ID:	NY0001031814
Trans2 EPA ID:	Not reported
TSD ID 1:	NYD057770109
TSD ID 2:	Not reported
Manifest Tracking Number:	Not reported
Import Indicator:	Not reported
Export Indicator:	Not reported
Discr Quantity Indicator:	Not reported
Discr Type Indicator:	Not reported
Discr Residue Indicator:	Not reported
Discr Partial Reject Indicator:	Not reported
Discr Full Reject Indicator:	Not reported
Manifest Ref Number:	Not reported
Alt Facility RCRA ID:	Not reported
Alt Facility Sign Date:	Not reported
MGMT Method Type Code:	Not reported
Waste Code 1:	Ignitable Waste
Waste Code 2:	Not reported
Waste Code 3:	Not reported
Waste Code 4:	Not reported
Waste Code 5:	Not reported
Waste Code 6:	Not reported
Quantity:	00020
Units:	Pounds
Number of Containers:	001
Container Type:	Metal drums, barrels, kegs
Handling Method:	Treat
Specific Gravity:	01.00
Waste Code 7:	Mercury
Waste Code 8:	Not reported
Waste Code:	Not reported
Waste Code 10:	Not reported
Waste Code 11:	Not reported
Quantity:	00020
Units:	Pounds
Number of Containers:	001
Container Type:	Metal drums, barrels, kegs
Handling Method:	Recycle
Specific Gravity:	01.00

Map ID
Direction
Distance
Elevation

MAP FINDINGS

EDR ID Number
EPA ID Number

B8
East
< 1/8
0.037 mi.
197 ft.

Relative:
Higher

Actual:
420 ft.

VT ANR DEC RA ENVIRONMENTAL LAB
103 SOUTH MAIN
WATERBURY, VT 05671

Site 5 of 8 in cluster B

VT SHWS
VT INST CONTROL
VT SPILLS
RCRA NonGen / NLR
FINDS
ECHO
VT MANIFEST
VT TIER 2

1004792245
VTD988375283

SHWS:

Name: WTBY STATE OFFICE COMPLEX BERM MATERIAL
Address: 103 SOUTH MAIN STREET
City,State,Zip: WATERBURY, VT
Facility ID: 20144543
Source Type: Not reported
Priority: LOW - Site with contamination to soils or groundwater, but no effect on sensitive receptors
Staff: Lynda Provencher
Closure Date: Not reported
Site Use: Government
site Status: Voluntary Action
Contamination: Not reported
Institutional Control: Not reported
Record Last Update: 07/23/2018
Project Status: PAH and metals found in soil in rear of office complex at concentrations in excess of Soil Screening Values. Bermed area is being removed. Some soil is being transported for disposal as ADC, some to remain onsite and capped w/geotextile and soil cap, then institutional control.

[Click here to access VT DEC Site:](#)

INST CONTROL:

Name: WTBY STATE OFFICE COMPLEX BERM MATERIAL
Address: 103 SOUTH MAIN STREET
City,State,Zip: WATERBURY, VT
Facility ID: 20144543
Priority: LOW - Site with contamination to soils or groundwater, but no effect on sensitive receptors
Staff: Lynda Provencher
Closure Date: Not reported
Source: Not reported
Site Use: Government
site Status: Voluntary Action
Contamination: Not reported
Institutional Control: Not reported
Record Last Update: 07/23/2018
Project Status: PAH and metals found in soil in rear of office complex at concentrations in excess of Soil Screening Values. Bermed area is being removed. Some soil is being transported for disposal as ADC, some to remain onsite and capped w/geotextile and soil cap, then institutional control.

[Click here to access VT DEC Site:](#)

SPILLS:

Name: FORENSIC BULDING
Address: 103 SOUTH MAIN ST.
City,State,Zip: WATERBURY, VT

Map ID
Direction
Distance
Elevation

MAP FINDINGS

Site

Database(s)

EDR ID Number
EPA ID Number

VT ANR DEC RA ENVIRONMENTAL LAB (Continued)

1004792245

Year: 2010
Report #: WMD009
Hazardous Site Number: Not reported
Date Reported: 01/05/2010
Time Reported: 09:15:00.0
Complaint Taker: Chuck Schwer
Received From: No
Duty Officer: Not reported
Reported By Name: Jamie Stacey
Reported By Organization: Casella Waste Management
Reported By Work Phone: Not reported
Reported By Home Phone: Not reported
Incident Code: 99
Incident Type: Motor oil spill
Date Of Incident: 01/05/2010
Time Of Incident: 0830
Product: Motor oil
Quantity: 5 Gallons
Unit Of Measure: Not reported
Responsible Party: Casella
RP Address: Not reported
RP City,St,Zip: Not reported
RP Phone Work: 802-244-0125
RP Phone Home: Not reported
RP EMail: Not reported
EMail Sent Status: Y
Case Assigned To: Not reported
Surface Water Affected: Not reported
Date Closed: 01/29/2010
Closure Desc: Not reported
UST Facility Id: Not reported
Lat/Long: Not reported
Comments: A garbage truck had a hole get punched in oil pan. Released motor oil on pavement.
Action: Oil contained by sand. Casella to collect and dispose as contaminated debris.

[Click here to access VT DEC Site:](#)

Name: WATERBURY STATE COMPLEX -AGRICULTURE BUILDING
Address: 103 S MAIN ST
City,State,Zip: WATERBURY, VT
Year: 2011
Report #: WMD617
Hazardous Site Number: Not reported
Date Reported: 09/04/2011
Time Reported: Not reported
Complaint Taker: Jaymi Cleland
Received From: Not reported
Duty Officer: Not reported
Reported By Name: Not reported
Reported By Organization: Not reported
Reported By Work Phone: Not reported
Reported By Home Phone: Not reported
Incident Code: Not reported
Incident Type: Flood -- TSIRENE

Map ID
Direction
Distance
Elevation

MAP FINDINGS

Site

Database(s)

EDR ID Number
EPA ID Number

VT ANR DEC RA ENVIRONMENTAL LAB (Continued)

1004792245

Date Of Incident: Not reported
Time Of Incident: Not reported
Product: Not reported
Quantity: 200-300 Gallons
Unit Of Measure: Not reported
Responsible Party: State of Vermont
RP Address: Not reported
RP City,St,Zip: Not reported
RP Phone Work: Not reported
RP Phone Home: Not reported
RP EMail: Not reported
EMail Sent Status: Not reported
Case Assigned To: Not reported
Surface Water Affected: Not reported
Date Closed: 09/04/2011
Closure Desc: Not reported
UST Facility Id: Not reported
Lat/Long: Not reported
Comments: propylene glycol
Action: ENPRO cleaning up

[Click here to access VT DEC Site:](#)

Name: WATERBURY STATE OFFICE COMPLEX
Address: 103 SOUTH MAIN STREET
City,State,Zip: WATERBURY, VT
Year: 2011
Report #: WMD641
Hazardous Site Number: Not reported
Date Reported: 08/29/2011
Time Reported: Not reported
Complaint Taker: Chuck Schwer
Received From: Not reported
Duty Officer: Not reported
Reported By Name: Not reported
Reported By Organization: Not reported
Reported By Work Phone: Not reported
Reported By Home Phone: Not reported
Incident Code: Not reported
Incident Type: elevators lost hydraulic-- TSIRENE
Date Of Incident: Not reported
Time Of Incident: Not reported
Product: hydraulic oil
Quantity: --
Unit Of Measure: Not reported
Responsible Party: State of Vermont - BGS
RP Address: Not reported
RP City,St,Zip: Not reported
RP Phone Work: Not reported
RP Phone Home: Not reported
RP EMail: Not reported
EMail Sent Status: Not reported
Case Assigned To: Not reported
Surface Water Affected: Not reported
Date Closed: 12/31/2011
Closure Desc: Not reported

Map ID
Direction
Distance
Elevation

MAP FINDINGS

Site

Database(s)

EDR ID Number
EPA ID Number

VT ANR DEC RA ENVIRONMENTAL LAB (Continued)

1004792245

UST Facility Id: Not reported
Lat/Long: Not reported
Comments: Flooding lead to a release of hydraulic oil.
Action: ENPRO hired to conduct cleanup.

[Click here to access VT DEC Site:](#)

Name: WATERBURY OFFICE COMPLEX
Address: 103 SOUTH MAIN STREET
City,State,Zip: WATERBURY, VT
Year: 2011
Report #: WMD647
Hazardous Site Number: Not reported
Date Reported: 09/09/2011
Time Reported: 10:30:00.0
Complaint Taker: Chuck Schwer
Received From: Not reported
Duty Officer: Not reported
Reported By Name: Not reported
Reported By Organization: Not reported
Reported By Work Phone: Not reported
Reported By Home Phone: Not reported
Incident Code: Not reported
Incident Type: AST skid tank overfill
Date Of Incident: Not reported
Time Of Incident: Not reported
Product: Not reported
Quantity: 4 Gallons
Unit Of Measure: Not reported
Responsible Party: Corse Oil
RP Address: Not reported
RP City,St,Zip: Not reported
RP Phone Work: Not reported
RP Phone Home: Not reported
RP EMail: Not reported
EMail Sent Status: Not reported
Case Assigned To: Not reported
Surface Water Affected: Not reported
Date Closed: 09/09/2011
Closure Desc: Not reported
UST Facility Id: Not reported
Lat/Long: Not reported
Comments: AST overfill during fueling.
Action: ENPRO hired to cleanup.

[Click here to access VT DEC Site:](#)

Name: B G S MAINTENANCE SHOP
Address: 103 S MAIN ST
City,State,Zip: WATERBURY, VT
Year: 2007
Report #: WMD085
Hazardous Site Number: Not reported
Date Reported: 02/13/2007
Time Reported: 14:00:00.0

Map ID
Direction
Distance
Elevation

MAP FINDINGS

Site

Database(s)

EDR ID Number
EPA ID Number

VT ANR DEC RA ENVIRONMENTAL LAB (Continued)

1004792245

Complaint Taker: Marc Roy
Received From: No
Duty Officer: Not reported
Reported By Name: Kevin Rogers
Reported By Organization: BGS
Reported By Work Phone: Not reported
Reported By Home Phone: Not reported
Incident Code: 26
Incident Type: tractor overfill
Date Of Incident: 02/13/2007
Time Of Incident: 1330
Product: gasoline
Quantity: 1 Gallons
Unit Of Measure: Not reported
Responsible Party: BGS
RP Address: Not reported
RP City,St,Zip: Not reported
RP Phone Work: Not reported
RP Phone Home: Not reported
RP EMail: Not reported
EMail Sent Status: Y
Case Assigned To: Not reported
Surface Water Affected: Not reported
Date Closed: 02/13/2007
Closure Desc: Not reported
UST Facility Id: 0
Lat/Long: Not reported
Comments: Spill to concrete floor. Air handling system drew vapors into Fish and Wildlife office. RP applied SpeediDri, containerized.
Action: N/A

[Click here to access VT DEC Site:](#)

Name: VT STATE BLDGS POWERHOUSE
Address: 103 S MAIN ST
City,State,Zip: WATERBURY, VT
Year: 2009
Report #: WMD055
Hazardous Site Number: Not reported
Date Reported: 02/09/2009
Time Reported: 09:10:00.0
Complaint Taker: Marc Roy
Received From: No
Duty Officer: Schell
Reported By Name: Jon Jewett
Reported By Organization: VT State Buildings
Reported By Work Phone: Not reported
Reported By Home Phone: Not reported
Incident Code: 06
Incident Type: release from hearting oil UST
Date Of Incident: 02/09/2009
Time Of Incident: 0910
Product: #6
Quantity: 1200 Gallons
Unit Of Measure: Not reported
Responsible Party: VT State Buildings

Map ID
Direction
Distance
Elevation

MAP FINDINGS

Site

Database(s)

EDR ID Number
EPA ID Number

VT ANR DEC RA ENVIRONMENTAL LAB (Continued)

1004792245

RP Address: Not reported
RP City,St,Zip: Not reported
RP Phone Work: Not reported
RP Phone Home: Not reported
RP EMail: Not reported
EMail Sent Status: Y
Case Assigned To: Not reported
Surface Water Affected: Not reported
Date Closed: 05/04/2009
Closure Desc: Not reported
UST Facility Id: 0
Lat/Long: Not reported
Comments: Valves for return lines mixed. Fuel to incorrect tank and overfilled.
Oil to ground, fence, transformer. RP hired Enpro to remediate.
Action: N/A

[Click here to access VT DEC Site:](#)

Name: VT STATE BUILDINGS POWERHOUSE
Address: 103 S MAIN ST
City,State,Zip: WATERBURY, VT
Year: 2002
Report #: WMD054
Hazardous Site Number: Not reported
Date Reported: 02/08/2002
Time Reported: 14:18:00.0
Complaint Taker: Marc Roy
Received From: No
Duty Officer: Not reported
Reported By Name: Ken Stafford
Reported By Organization: Not reported
Reported By Work Phone: Not reported
Reported By Home Phone: Not reported
Incident Code: 26
Incident Type: UST overfill
Date Of Incident: 02/08/2002
Time Of Incident: 1400
Product: #6
Quantity: 200 Gallons
Unit Of Measure: Not reported
Responsible Party: N/A
RP Address: Not reported
RP City,St,Zip: Not reported
RP Phone Work: 241-3193
RP Phone Home: Not reported
RP EMail: Not reported
EMail Sent Status: Y
Case Assigned To: Not reported
Surface Water Affected: Not reported
Date Closed: 04/02/2001
Closure Desc: Not reported
UST Facility Id: Not reported
Lat/Long: Not reported
Comments: EPS conducted cleanup. Report received 3/8/02.
Action: A Shively investigating

Map ID
Direction
Distance
Elevation

MAP FINDINGS

Site

Database(s)

EDR ID Number
EPA ID Number

VT ANR DEC RA ENVIRONMENTAL LAB (Continued)

1004792245

[Click here to access VT DEC Site:](#)

Name: VT STATE POLICE HEADQUARTERS
Address: 103 S MAIN
City,State,Zip: WATERBURY, VT
Year: 2004
Report #: WMD182
Hazardous Site Number: Not reported
Date Reported: 05/21/2004
Time Reported: 09:50:00.0
Complaint Taker: Marc Roy
Received From: No
Duty Officer: Not reported
Reported By Name: Alan Richardson
Reported By Organization: Agway
Reported By Work Phone: Not reported
Reported By Home Phone: Not reported
Incident Code: 26
Incident Type: spill during delivery
Date Of Incident: 05/21/2004
Time Of Incident: 0945
Product: gasoline
Quantity: 2 Gallons
Unit Of Measure: Not reported
Responsible Party: Agway
RP Address: Not reported
RP City,St,Zip: Not reported
RP Phone Work: Not reported
RP Phone Home: Not reported
RP EMail: Not reported
EMail Sent Status: Y
Case Assigned To: Not reported
Surface Water Affected: Not reported
Date Closed: 05/21/2004
Closure Desc: Not reported
UST Facility Id: Not reported
Lat/Long: Not reported
Comments: N/A
Action: Spill to asphalt. Small amount to soil. Agway to spread SpeediDri and remove contam soil.

[Click here to access VT DEC Site:](#)

Name: COMMISSIONER'S PARKING LOT
Address: 103 S MAIN
City,State,Zip: WATERBURY, VT
Year: 1998
Report #: WMD160
Hazardous Site Number: Not reported
Date Reported: 05/06/1998
Time Reported: 08:16:00.0
Complaint Taker: Marc Roy
Received From: No
Duty Officer: Not reported
Reported By Name: Jim Surwillo

Map ID
Direction
Distance
Elevation

MAP FINDINGS

Site

Database(s)

EDR ID Number
EPA ID Number

VT ANR DEC RA ENVIRONMENTAL LAB (Continued)

1004792245

Reported By Organization: D.e.c
Reported By Work Phone: Not reported
Reported By Home Phone: Not reported
Incident Code: 99
Incident Type: Leak To Parking Lot
Date Of Incident: 05/06/1998
Time Of Incident: 0710
Product: Gasoline
Quantity: 1 Gallons
Unit Of Measure: Not reported
Responsible Party: N/A
RP Address: Not reported
RP City,St,Zip: Not reported
RP Phone Work: 241-3481
RP Phone Home: Not reported
RP EMail: Not reported
EMail Sent Status: Y
Case Assigned To: Not reported
Surface Water Affected: Not reported
Date Closed: 05/06/1998
Closure Desc: Not reported
UST Facility Id: Not reported
Lat/Long: Not reported
Comments: N/A
Action: Clean Up By State Buildings Crew

[Click here to access VT DEC Site:](#)

Name: WEEKS BUILDING PARKING LOT
Address: 103 S MAIN
City,State,Zip: WATERBURY, VT
Year: 1998
Report #: WMD173
Hazardous Site Number: Not reported
Date Reported: 05/12/1998
Time Reported: 14:15:00.0
Complaint Taker: Tim Cropley
Received From: No
Duty Officer: Not reported
Reported By Name: Neil Kamman
Reported By Organization: Water Quality - D E C
Reported By Work Phone: Not reported
Reported By Home Phone: Not reported
Incident Code: 15
Incident Type: Dumping Waste Oil And Pads To Storm Drain
Date Of Incident: 05/12/1998
Time Of Incident: 1200
Product: Waste Oil
Quantity: Unknown
Unit Of Measure: Not reported
Responsible Party: N/A
RP Address: Not reported
RP City,St,Zip: Not reported
RP Phone Work: 241-3795
RP Phone Home: Not reported
RP EMail: Not reported

Map ID
Direction
Distance
Elevation

MAP FINDINGS

Site

Database(s)

EDR ID Number
EPA ID Number

VT ANR DEC RA ENVIRONMENTAL LAB (Continued)

1004792245

Email Sent Status: Y
Case Assigned To: Not reported
Surface Water Affected: Not reported
Date Closed: 05/15/1998
Closure Desc: Not reported
UST Facility Id: Not reported
Lat/Long: Not reported
Comments: N/A
Action: N/A

[Click here to access VT DEC Site:](#)

Name: DEPT OF PUBLIC SAFETY
Address: 103 S MAIN ST
City,State,Zip: WATERBURY, VT
Year: 2001
Report #: WMD217
Hazardous Site Number: Not reported
Date Reported: 06/13/2001
Time Reported: 08:24:00.0
Complaint Taker: Tim Cropley
Received From: No
Duty Officer: Not reported
Reported By Name: Tom Woodard
Reported By Organization: Em Mgmnt
Reported By Work Phone: Not reported
Reported By Home Phone: Not reported
Incident Code: 07
Incident Type: hose came off nozzle
Date Of Incident: 06/13/2001
Time Of Incident: 0630
Product: gasoline
Quantity: 2.5 Gallons
Unit Of Measure: Not reported
Responsible Party: VT Dept of Public Safety
RP Address: Not reported
RP City,St,Zip: Not reported
RP Phone Work: 244-8721
RP Phone Home: Not reported
RP EMail: Not reported
Email Sent Status: Y
Case Assigned To: Not reported
Surface Water Affected: Not reported
Date Closed: 12/20/2001
Closure Desc: Not reported
UST Facility Id: Not reported
Lat/Long: Not reported
Comments: N/A
Action: State cleanup.

[Click here to access VT DEC Site:](#)

Name: STATE COMPLEX
Address: 103 SOUTH MAIN ST
City,State,Zip: WATERBURY, VT

Map ID
Direction
Distance
Elevation

MAP FINDINGS

Site

Database(s)

EDR ID Number
EPA ID Number

VT ANR DEC RA ENVIRONMENTAL LAB (Continued)

1004792245

Year: 2014
Report #: WMD262
Hazardous Site Number: Not reported
Date Reported: 06/06/2014
Time Reported: 1405
Complaint Taker: Tim Cropley
Received From: Not reported
Duty Officer: Not reported
Reported By Name: Not reported
Reported By Organization: Not reported
Reported By Work Phone: Not reported
Reported By Home Phone: Not reported
Incident Code: Not reported
Incident Type: Oil from stormwater pipe
Date Of Incident: Not reported
Time Of Incident: Not reported
Product: Not reported
Quantity: 2 Gallons
Unit Of Measure: Not reported
Responsible Party: State of VT - BGS
RP Address: Not reported
RP City,St,Zip: Not reported
RP Phone Work: Not reported
RP Phone Home: Not reported
RP EMail: Not reported
EMail Sent Status: Not reported
Case Assigned To: Not reported
Surface Water Affected: Not reported
Date Closed: 01/06/2015
Closure Desc: Not reported
UST Facility Id: Not reported
Lat/Long: Not reported
Comments: Pizzagali Construction was grouting a stormwater pipe and petroleum was forced out of the pipe into the excavation onto standing water.
Action: ENPRO cleaned up release. Unclear what source is. BGS rep could not ID where it may have been from. Possible residual from TS Irene. Stormwater pipe work is continuing next week and will be looking out for more of the same during work. ENPRO will test for

[Click here to access VT DEC Site:](#)

Name: STATE COMPLEX
Address: 103 SOUTH MAIN ST
City,State,Zip: WATERBURY, VT
Year: 2014
Report #: WMD397
Hazardous Site Number: Not reported
Date Reported: 08/07/2014
Time Reported: 14:50:00.0
Complaint Taker: Tim Cropley
Received From: Not reported
Duty Officer: Not reported
Reported By Name: Not reported
Reported By Organization: Not reported
Reported By Work Phone: Not reported
Reported By Home Phone: Not reported

Map ID
Direction
Distance
Elevation

MAP FINDINGS

Site

Database(s)

EDR ID Number
EPA ID Number

VT ANR DEC RA ENVIRONMENTAL LAB (Continued)

1004792245

Incident Code: Not reported
Incident Type: PCS discovered during excavation
Date Of Incident: Not reported
Time Of Incident: Not reported
Product: Not reported
Quantity: unk --
Unit Of Measure: Not reported
Responsible Party: BGS
RP Address: Not reported
RP City,St,Zip: Not reported
RP Phone Work: Not reported
RP Phone Home: Not reported
RP EMail: Not reported
EMail Sent Status: Not reported
Case Assigned To: Not reported
Surface Water Affected: Not reported
Date Closed: 01/09/2019
Closure Desc: Not reported
UST Facility Id: Not reported
Lat/Long: Not reported
Comments: BGS contractor was excavating an underground structure/vault to prep area for new building.
Action: REA called by BGS to assess and coordinate excavation of PCS so work may continue. 80-100 yards of PCS removed from two telecommunications vault areas and temporarily polyencapsulated in same area as PCS from other work. Soil sample collected for waste c

[Click here to access VT DEC Site:](#)

Name: WATERBURY STATE OFFICE COMPLEX - BERM AREA
Address: 103 SOUTH MAIN STREET
City,State,Zip: WATERBURY, VT
Year: 2014
Report #: WMD419
Hazardous Site Number: Not reported
Date Reported: 08/26/2014
Time Reported: 10:30:00.0
Complaint Taker: Tim Cropley
Received From: Not reported
Duty Officer: Not reported
Reported By Name: Not reported
Reported By Organization: Not reported
Reported By Work Phone: Not reported
Reported By Home Phone: Not reported
Incident Code: Not reported
Incident Type: PAH and arensic concentrations above the RSL industrial levels found in soil to be removed from berm area behind complex.
Date Of Incident: Not reported
Time Of Incident: Not reported
Product: PAH and arsenic
Quantity: --
Unit Of Measure: Not reported
Responsible Party: BGS
RP Address: Not reported
RP City,St,Zip: Not reported
RP Phone Work: Not reported

Map ID
Direction
Distance
Elevation

MAP FINDINGS

Site

Database(s)

EDR ID Number
EPA ID Number

VT ANR DEC RA ENVIRONMENTAL LAB (Continued)

1004792245

RP Phone Home: Not reported
RP EMail: Not reported
EMail Sent Status: Not reported
Case Assigned To: Not reported
Surface Water Affected: Not reported
Date Closed: 09/08/2014
Closure Desc: Not reported
UST Facility Id: Not reported
Lat/Long: Not reported
Comments: Not reported
Action: Soils in bermed area are being removed and are planned to be disposed of at a landfill.

[Click here to access VT DEC Site:](#)

Name: STATE OFFICE COMPLEX
Address: 103 SOUTH MAIN STREET
City,State,Zip: WATERBURY, VT
Year: 2014
Report #: WMD546
Hazardous Site Number: Not reported
Date Reported: 11/13/2014
Time Reported: 11:00:00.0
Complaint Taker: Richard Spiese
Received From: Not reported
Duty Officer: Not reported
Reported By Name: Not reported
Reported By Organization: Not reported
Reported By Work Phone: Not reported
Reported By Home Phone: Not reported
Incident Code: Not reported
Incident Type: Failed hydraulic line
Date Of Incident: Not reported
Time Of Incident: Not reported
Product: Not reported
Quantity: <2 Gallons
Unit Of Measure: Not reported
Responsible Party: GMP
RP Address: Not reported
RP City,St,Zip: Not reported
RP Phone Work: Not reported
RP Phone Home: Not reported
RP EMail: Not reported
EMail Sent Status: Not reported
Case Assigned To: Not reported
Surface Water Affected: Not reported
Date Closed: 11/13/2014
Closure Desc: Not reported
UST Facility Id: Not reported
Lat/Long: Not reported
Comments: Truck release oil on asphalt.
Action: GMP personnel cleaned up on scene.

[Click here to access VT DEC Site:](#)

Map ID
Direction
Distance
Elevation

MAP FINDINGS

Site

Database(s)

EDR ID Number
EPA ID Number

VT ANR DEC RA ENVIRONMENTAL LAB (Continued)

1004792245

Name: WATERBURY STATE COMPLEX
Address: 103 S. MAIN ST. BEHIND POWER PLANT
City,State,Zip: WATERBURY, VT
Year: 2011
Report #: WMD741
Hazardous Site Number: Not reported
Date Reported: 09/30/2011
Time Reported: 16:00:00.0
Complaint Taker: Jaymi Cleland
Received From: Not reported
Duty Officer: Not reported
Reported By Name: Not reported
Reported By Organization: Not reported
Reported By Work Phone: Not reported
Reported By Home Phone: Not reported
Incident Code: Not reported
Incident Type: TSIRENE- Orphaned 1000 gallon LP tank plus smaller tanks
Date Of Incident: Not reported
Time Of Incident: Not reported
Product: Not reported
Quantity: 1000 Gallons
Unit Of Measure: Not reported
Responsible Party: State of Vermont
RP Address: Not reported
RP City,St,Zip: Not reported
RP Phone Work: Not reported
RP Phone Home: Not reported
RP EMail: Not reported
EMail Sent Status: Not reported
Case Assigned To: Not reported
Surface Water Affected: Not reported
Date Closed: 10/04/2011
Closure Desc: Not reported
UST Facility Id: Not reported
Lat/Long: Not reported
Comments: Federal OSHA encountered numerous propane tank as well as an acetylene tank by river. Tank appears to be off-gassing.
Action: Fed OSHA, VT HazMat team coordinated to remove tanks.

[Click here to access VT DEC Site:](#)

Name: WATERBURY STATE OFFICE COMPLEX
Address: 103 SOUTH MAIN STREET
City,State,Zip: WATERBURY, VT
Year: 2011
Report #: WMD863
Hazardous Site Number: Not reported
Date Reported: 11/30/2011
Time Reported: 12:30:00.0
Complaint Taker: Maria Stadlmayer
Received From: Not reported
Duty Officer: Not reported
Reported By Name: Not reported
Reported By Organization: Not reported
Reported By Work Phone: Not reported
Reported By Home Phone: Not reported

Map ID
Direction
Distance
Elevation

MAP FINDINGS

Site

Database(s)

EDR ID Number
EPA ID Number

VT ANR DEC RA ENVIRONMENTAL LAB (Continued)

1004792245

Incident Code: Not reported
Incident Type: HVAC system lost propylene glycol
Date Of Incident: Not reported
Time Of Incident: Not reported
Product: propylene glycol
Quantity: 600 Gallons
Unit Of Measure: Not reported
Responsible Party: State of Vermont, BGS
RP Address: Not reported
RP City,St,Zip: Not reported
RP Phone Work: Not reported
RP Phone Home: Not reported
RP EMail: Not reported
EMail Sent Status: Not reported
Case Assigned To: Not reported
Surface Water Affected: Not reported
Date Closed: 08/23/2012
Closure Desc: Not reported
UST Facility Id: Not reported
Lat/Long: Not reported
Comments: 50/50 mix of propylene glycol water mixture lost from underground piping between Ag lab building and Dale bldg. Piping is laid in concrete trench.

Action: Excavating to determine how/ where loss occurred and if anything is recoverable. Nothing recoverable.

[Click here to access VT DEC Site:](#)

Name: WATERBURY STATE OFFICES HEATING PLANT
Address: 103 SOUTH MAIN STREET
City,State,Zip: WATERBURY, VT
Year: 2012
Report #: WMD195
Hazardous Site Number: Not reported
Date Reported: 04/18/2012
Time Reported: 08:00:00.0
Complaint Taker: Richard Spiese
Received From: Not reported
Duty Officer: Not reported
Reported By Name: Not reported
Reported By Organization: Not reported
Reported By Work Phone: Not reported
Reported By Home Phone: Not reported
Incident Code: Not reported
Incident Type: Contaminated soils from TS Irene
Date Of Incident: Not reported
Time Of Incident: Not reported
Product: Not reported
Quantity: --
Unit Of Measure: Not reported
Responsible Party: unknown
RP Address: Not reported
RP City,St,Zip: Not reported
RP Phone Work: Not reported
RP Phone Home: Not reported
RP EMail: Not reported

Map ID
Direction
Distance
Elevation

MAP FINDINGS

Site

Database(s)

EDR ID Number
EPA ID Number

VT ANR DEC RA ENVIRONMENTAL LAB (Continued)

1004792245

Email Sent Status: Not reported
Case Assigned To: Not reported
Surface Water Affected: Not reported
Date Closed: 04/20/2012
Closure Desc: Not reported
UST Facility Id: Not reported
Lat/Long: Not reported
Comments: Contaminated soils around storm drain deposited from flood waters of
TS Irene
Action: CS and MR investigated. No cleanup necessary.

[Click here to access VT DEC Site:](#)

Name: WATERBURY COMPLEX
Address: 103 S. MAIN STEET
City,State,Zip: WATERBURY, VT
Year: 2014
Report #: WMD222
Hazardous Site Number: Not reported
Date Reported: 05/16/2014
Time Reported: 12:15:00.0
Complaint Taker: Mike Nucci
Received From: Not reported
Duty Officer: Not reported
Reported By Name: Not reported
Reported By Organization: Not reported
Reported By Work Phone: Not reported
Reported By Home Phone: Not reported
Incident Code: Not reported
Incident Type: Hydraulic line ruptured while picking up roll-off container
Date Of Incident: Not reported
Time Of Incident: Not reported
Product: Not reported
Quantity: 20 Gallons
Unit Of Measure: Not reported
Responsible Party: Meyers Container
RP Address: Not reported
RP City,St,Zip: Not reported
RP Phone Work: Not reported
RP Phone Home: Not reported
RP EMail: Not reported
Email Sent Status: Not reported
Case Assigned To: Not reported
Surface Water Affected: Not reported
Date Closed: 05/16/2014
Closure Desc: Not reported
UST Facility Id: Not reported
Lat/Long: Not reported
Comments: Thomas Murphy of ECS assisted with assessment of release.
Action: Meyer's Container Maintenance Supervisor enroute. Contacted ENPRO to
pick up waste. Crews excavated 2 to 3 cubic yards of impacted soil. A
PID was used to screen soil. Soil was loaded into a lined roll off and
Meyers Container will temporarily store t

Map ID
Direction
Distance
Elevation

MAP FINDINGS

Site

Database(s)

EDR ID Number
EPA ID Number

VT ANR DEC RA ENVIRONMENTAL LAB (Continued)

1004792245

[Click here to access VT DEC Site:](#)

RCRA Listings:

Date Form Received by Agency:	20130227
Handler Name:	Vt Anr Dec Ra Environmental Lab
Handler Address:	South Main
Handler City,State,Zip:	WATERBURY, VT 05671-0409
EPA ID:	VTD988375283
Contact Name:	DEC LAB DIRCTR
Contact Address:	UVM HILLS BUILDING
Contact City,State,Zip:	BURLINGTON, VT 05671-0409
Contact Telephone:	802-585-9680
Contact Fax:	Not reported
Contact Email:	Not reported
Contact Title:	Not reported
EPA Region:	01
Land Type:	State
Federal Waste Generator Description:	Not a generator, verified
Non-Notifier:	Not reported
Biennial Report Cycle:	Not reported
Accessibility:	Not reported
Active Site Indicator:	Not reported
State District Owner:	Not reported
State District:	Not reported
Mailing Address:	UVM HILLS BUILDING
Mailing City,State,Zip:	BURLINGTON, VT 05671-0409
Owner Name:	State Of Vermont Bgs
Owner Type:	State
Operator Name:	Vt Anr Dec Ra Larosa Env Lab
Operator Type:	State
Short-Term Generator Activity:	No
Importer Activity:	No
Mixed Waste Generator:	No
Transporter Activity:	No
Transfer Facility Activity:	No
Recycler Activity with Storage:	No
Small Quantity On-Site Burner Exemption:	No
Smelting Melting and Refining Furnace Exemption:	No
Underground Injection Control:	No
Off-Site Waste Receipt:	No
Universal Waste Indicator:	No
Universal Waste Destination Facility:	No
Federal Universal Waste:	No
Active Site State-Reg Handler:	---
Federal Facility Indicator:	Not reported
Hazardous Secondary Material Indicator:	N
Sub-Part K Indicator:	Not reported
2018 GPRA Permit Baseline:	Not on the Baseline
2018 GPRA Renewals Baseline:	Not on the Baseline
202 GPRA Corrective Action Baseline:	No
Subject to Corrective Action Universe:	No
Non-TSDFs Where RCRA CA has Been Imposed Universe:	No
Corrective Action Priority Ranking:	No NCAPS ranking
Environmental Control Indicator:	No
Institutional Control Indicator:	No
Human Exposure Controls Indicator:	N/A

Map ID
Direction
Distance
Elevation

MAP FINDINGS

Site

Database(s)

EDR ID Number
EPA ID Number

VT ANR DEC RA ENVIRONMENTAL LAB (Continued)

1004792245

Groundwater Controls Indicator:	N/A
Significant Non-Complier Universe:	No
Unaddressed Significant Non-Complier Universe:	No
Addressed Significant Non-Complier Universe:	No
Significant Non-Complier With a Compliance Schedule Universe:	No
Financial Assurance Required:	Not reported
Handler Date of Last Change:	20150414
Recognized Trader-Importer:	No
Recognized Trader-Exporter:	No
Importer of Spent Lead Acid Batteries:	No
Exporter of Spent Lead Acid Batteries:	No
Recycler Activity Without Storage:	No
Manifest Broker:	No
Sub-Part P Indicator:	No

Biennial: List of Years

Year: 2011

[Click Here for Biennial Reporting System Data:](#)

Hazardous Waste Summary:

Waste Code:	D001
Waste Description:	Ignitable Waste
Waste Code:	D002
Waste Description:	Corrosive Waste
Waste Code:	D006
Waste Description:	Cadmium
Waste Code:	D008
Waste Description:	Lead
Waste Code:	D009
Waste Description:	Mercury
Waste Code:	D010
Waste Description:	Selenium
Waste Code:	D018
Waste Description:	Benzene
Waste Code:	F001
Waste Description:	The Following Spent Halogenated Solvents Used In Degreasing: Tetrachloroethylene, Trichloroethylene, Methylene Chloride, 1,1,1-Trichloroethane, Carbon Tetrachloride And Chlorinated Fluorocarbons; All Spent Solvent Mixtures/Blends Used In Degreasing Containing, Before Use, A Total Of Ten Percent Or More (By Volume) Of One Or More Of The Above Halogenated Solvents Or Those Solvents Listed In F002, F004, And F005; And Still Bottoms From The Recovery Of These Spent Solvents And Spent Solvent Mixtures.
Waste Code:	F002
Waste Description:	The Following Spent Halogenated Solvents: Tetrachloroethylene, Methylene Chloride, Trichloroethylene, 1,1,1-Trichloroethane, Chlorobenzene, 1,1,2-Trichloro-1,2,2-Trifluoroethane,

Map ID
Direction
Distance
Elevation

MAP FINDINGS

Site

Database(s)

EDR ID Number
EPA ID Number

VT ANR DEC RA ENVIRONMENTAL LAB (Continued)

1004792245

Ortho-Dichlorobenzene, Trichlorofluoromethane, And 1,1,2, Trichloroethane; All Spent Solvent Mixtures/Blends Containing, Before Use, A Total Of Ten Percent Or More (By Volume) Of One Or More Of The Above Halogenated Solvents Or Those Solvents Listed In F001, F004, And F005; And Still Bottoms From The Recovery Of These Spent Solvents And Spent Solvent Mixtures.

Waste Code:

F003

Waste Description:

The Following Spent Nonhalogenated Solvents: Xylene, Acetone, Ethyl Acetate, Ethyl Benzene, Ethyl Ether, Methyl Isobutyl Ketone, N-Butyl Alcohol, Cyclohexanone, And Methanol; All Spent Solvent Mixtures/Blends Containing, Before Use, Only The Above Spent Nonhalogenated Solvents; And All Spent Solvent Mixtures/Blends Containing, Before Use, One Or More Of The Above Nonhalogenated Solvents, And A Total Of Ten Percent Or More (By Volume) Of One Or More Of Those Solvents Listed In F001, F002, F004, And F005; And Still Bottoms From The Recovery Of These Spent Solvents And Spent Solvent Mixtures.

Waste Code:

P105

Waste Description:

Sodium Azide

Handler - Owner Operator:

Owner/Operator Indicator:	Owner
Owner/Operator Name:	VT ANR DEC RA LAROSA ENV LAB
Legal Status:	State
Date Became Current:	19900101
Date Ended Current:	Not reported
Owner/Operator Address:	Not reported
Owner/Operator City,State,Zip:	Not reported
Owner/Operator Telephone:	Not reported
Owner/Operator Telephone Ext:	Not reported
Owner/Operator Fax:	Not reported
Owner/Operator Email:	Not reported

Owner/Operator Indicator:	Operator
Owner/Operator Name:	VT ANR DEC RA LAROSA ENV LAB
Legal Status:	State
Date Became Current:	19900101
Date Ended Current:	Not reported
Owner/Operator Address:	Not reported
Owner/Operator City,State,Zip:	Not reported
Owner/Operator Telephone:	Not reported
Owner/Operator Telephone Ext:	Not reported
Owner/Operator Fax:	Not reported
Owner/Operator Email:	Not reported

Owner/Operator Indicator:	Owner
Owner/Operator Name:	STATE OF VERMONT
Legal Status:	State
Date Became Current:	19910101
Date Ended Current:	Not reported
Owner/Operator Address:	103 SOUTH MAIN
Owner/Operator City,State,Zip:	WATERBURY, VT 05671-0409
Owner/Operator Telephone:	Not reported
Owner/Operator Telephone Ext:	Not reported
Owner/Operator Fax:	Not reported

Map ID
Direction
Distance
Elevation

MAP FINDINGS

Site

Database(s)

EDR ID Number
EPA ID Number

VT ANR DEC RA ENVIRONMENTAL LAB (Continued)

1004792245

Owner/Operator Email: Not reported

Owner/Operator Indicator: Owner

Owner/Operator Name: STATE OF VERMONT BGS

Legal Status: State

Date Became Current: 19900101

Date Ended Current: Not reported

Owner/Operator Address: Not reported

Owner/Operator City,State,Zip: VT

Owner/Operator Telephone: Not reported

Owner/Operator Telephone Ext: Not reported

Owner/Operator Fax: Not reported

Owner/Operator Email: Not reported

Owner/Operator Indicator: Operator

Owner/Operator Name: AGENCY OF NATURAL RESOURCES, DEC

Legal Status: State

Date Became Current: 19910101

Date Ended Current: Not reported

Owner/Operator Address: Not reported

Owner/Operator City,State,Zip: Not reported

Owner/Operator Telephone: Not reported

Owner/Operator Telephone Ext: Not reported

Owner/Operator Fax: Not reported

Owner/Operator Email: Not reported

Owner/Operator Indicator: Owner

Owner/Operator Name: VT DEPT OF STATE BUILDINGS

Legal Status: State

Date Became Current: Not reported

Date Ended Current: Not reported

Owner/Operator Address: 2 GOV AIKEN DR

Owner/Operator City,State,Zip: MONTPELIER, VT 05602

Owner/Operator Telephone: 802-828-3314

Owner/Operator Telephone Ext: Not reported

Owner/Operator Fax: Not reported

Owner/Operator Email: Not reported

Historic Generators:

Receive Date: 20120301

Handler Name: RA LAROSA ENVIRONMENTAL LABORATORY

Federal Waste Generator Description: Large Quantity Generator

State District Owner: Not reported

Large Quantity Handler of Universal Waste: No

Recognized Trader Importer: No

Recognized Trader Exporter: No

Spent Lead Acid Battery Importer: No

Spent Lead Acid Battery Exporter: No

Current Record: No

Non Storage Recycler Activity: Not reported

Electronic Manifest Broker: Not reported

Receive Date: 19930504

Handler Name: R A LAROSA ENVIRONMENTAL LAB

Federal Waste Generator Description: Very Small Quantity Generator (formerly Conditionally-Exempt Small Quantity Generator)

State District Owner: Not reported

Map ID
Direction
Distance
Elevation

MAP FINDINGS

Site

Database(s)

EDR ID Number
EPA ID Number

VT ANR DEC RA ENVIRONMENTAL LAB (Continued)

1004792245

Large Quantity Handler of Universal Waste:	No
Recognized Trader Importer:	No
Recognized Trader Exporter:	No
Spent Lead Acid Battery Importer:	No
Spent Lead Acid Battery Exporter:	No
Current Record:	No
Non Storage Recycler Activity:	Not reported
Electronic Manifest Broker:	Not reported
Receive Date:	20130227
Handler Name:	VT ANR DEC RA ENVIRONMENTAL LAB
Federal Waste Generator Description:	Not a generator, verified
State District Owner:	Not reported
Large Quantity Handler of Universal Waste:	No
Recognized Trader Importer:	No
Recognized Trader Exporter:	No
Spent Lead Acid Battery Importer:	No
Spent Lead Acid Battery Exporter:	No
Current Record:	Yes
Non Storage Recycler Activity:	Not reported
Electronic Manifest Broker:	Not reported

List of NAICS Codes and Descriptions:

NAICS Code:	54138
NAICS Description:	Testing Laboratories And Services

Has the Facility Received Notices of Violations:

Found Violation:	No
Agency Which Determined Violation:	Not reported
Violation Short Description:	Not reported
Date Violation was Determined:	Not reported
Actual Return to Compliance Date:	Not reported
Return to Compliance Qualifier:	Not reported
Violation Responsible Agency:	Not reported
Scheduled Compliance Date:	Not reported
Enforcement Identifier:	Not reported
Date of Enforcement Action:	Not reported
Enforcement Responsible Agency:	Not reported
Enforcement Docket Number:	Not reported
Enforcement Attorney:	Not reported
Corrective Action Component:	Not reported
Appeal Initiated Date:	Not reported
Appeal Resolution Date:	Not reported
Disposition Status Date:	Not reported
Disposition Status:	Not reported
Disposition Status Description:	Not reported
Consent/Final Order Sequence Number:	Not reported
Consent/Final Order Respondent Name:	Not reported
Consent/Final Order Lead Agency:	Not reported
Enforcement Type:	Not reported
Enforcement Responsible Person:	Not reported
Enforcement Responsible Sub-Organization:	Not reported
SEP Sequence Number:	Not reported
SEP Expenditure Amount:	Not reported
SEP Scheduled Completion Date:	Not reported
SEP Actual Date:	Not reported

Map ID
Direction
Distance
Elevation

MAP FINDINGS

Site

Database(s)

EDR ID Number
EPA ID Number

VT ANR DEC RA ENVIRONMENTAL LAB (Continued)

1004792245

SEP Defaulted Date:	Not reported
SEP Type:	Not reported
SEP Type Description:	Not reported
Proposed Amount:	Not reported
Final Monetary Amount:	Not reported
Paid Amount:	Not reported
Final Count:	Not reported
Final Amount:	Not reported
Found Violation:	No
Agency Which Determined Violation:	Not reported
Violation Short Description:	Not reported
Date Violation was Determined:	Not reported
Actual Return to Compliance Date:	Not reported
Return to Compliance Qualifier:	Not reported
Violation Responsible Agency:	Not reported
Scheduled Compliance Date:	Not reported
Enforcement Identifier:	Not reported
Date of Enforcement Action:	Not reported
Enforcement Responsible Agency:	Not reported
Enforcement Docket Number:	Not reported
Enforcement Attorney:	Not reported
Corrective Action Component:	Not reported
Appeal Initiated Date:	Not reported
Appeal Resolution Date:	Not reported
Disposition Status Date:	Not reported
Disposition Status:	Not reported
Disposition Status Description:	Not reported
Consent/Final Order Sequence Number:	Not reported
Consent/Final Order Respondent Name:	Not reported
Consent/Final Order Lead Agency:	Not reported
Enforcement Type:	Not reported
Enforcement Responsible Person:	Not reported
Enforcement Responsible Sub-Organization:	Not reported
SEP Sequence Number:	Not reported
SEP Expenditure Amount:	Not reported
SEP Scheduled Completion Date:	Not reported
SEP Actual Date:	Not reported
SEP Defaulted Date:	Not reported
SEP Type:	Not reported
SEP Type Description:	Not reported
Proposed Amount:	Not reported
Final Monetary Amount:	Not reported
Paid Amount:	Not reported
Final Count:	Not reported
Final Amount:	Not reported
Found Violation:	Yes
Agency Which Determined Violation:	State
Violation Short Description:	State Statute or Regulation
Date Violation was Determined:	20110107
Actual Return to Compliance Date:	20111121
Return to Compliance Qualifier:	Documented
Violation Responsible Agency:	State
Scheduled Compliance Date:	Not reported
Enforcement Identifier:	001
Date of Enforcement Action:	20110705

Map ID
Direction
Distance
Elevation

MAP FINDINGS

Site

Database(s)

EDR ID Number
EPA ID Number

VT ANR DEC RA ENVIRONMENTAL LAB (Continued)

1004792245

Enforcement Responsible Agency:	State
Enforcement Docket Number:	Not reported
Enforcement Attorney:	Not reported
Corrective Action Component:	No
Appeal Initiated Date:	Not reported
Appeal Resolution Date:	Not reported
Disposition Status Date:	Not reported
Disposition Status:	Not reported
Disposition Status Description:	Not reported
Consent/Final Order Sequence Number:	Not reported
Consent/Final Order Respondent Name:	Not reported
Consent/Final Order Lead Agency:	Not reported
Enforcement Type:	WRITTEN INFORMAL
Enforcement Responsible Person:	SWSVT
Enforcement Responsible Sub-Organization:	Not reported
SEP Sequence Number:	Not reported
SEP Expenditure Amount:	Not reported
SEP Scheduled Completion Date:	Not reported
SEP Actual Date:	Not reported
SEP Defaulted Date:	Not reported
SEP Type:	Not reported
SEP Type Description:	Not reported
Proposed Amount:	Not reported
Final Monetary Amount:	Not reported
Paid Amount:	Not reported
Final Count:	Not reported
Final Amount:	Not reported
Found Violation:	Yes
Agency Which Determined Violation:	State
Violation Short Description:	TSD IS-General Facility Standards
Date Violation was Determined:	20110107
Actual Return to Compliance Date:	20111121
Return to Compliance Qualifier:	Documented
Violation Responsible Agency:	State
Scheduled Compliance Date:	Not reported
Enforcement Identifier:	001
Date of Enforcement Action:	20111121
Enforcement Responsible Agency:	State
Enforcement Docket Number:	Not reported
Enforcement Attorney:	Not reported
Corrective Action Component:	Yes
Appeal Initiated Date:	Not reported
Appeal Resolution Date:	Not reported
Disposition Status Date:	Not reported
Disposition Status:	Not reported
Disposition Status Description:	Not reported
Consent/Final Order Sequence Number:	Not reported
Consent/Final Order Respondent Name:	Not reported
Consent/Final Order Lead Agency:	Not reported
Enforcement Type:	FINAL CIVIL JUDICIAL ACTION FOR COMPLIANCE AND/OR MONETARY PENALTY
Enforcement Responsible Person:	SWSVT
Enforcement Responsible Sub-Organization:	Not reported
SEP Sequence Number:	1
SEP Expenditure Amount:	Not reported
SEP Scheduled Completion Date:	20120521
SEP Actual Date:	Not reported

Map ID
Direction
Distance
Elevation

MAP FINDINGS

Site

Database(s)

EDR ID Number
EPA ID Number

VT ANR DEC RA ENVIRONMENTAL LAB (Continued)

1004792245

SEP Defaulted Date: Not reported
SEP Type: EPP
SEP Type Description: Emergency Planning and Preparedness
Proposed Amount: Not reported
Final Monetary Amount: 85000
Paid Amount: Not reported
Final Count: 1
Final Amount: 85000

Found Violation: Yes
Agency Which Determined Violation: State
Violation Short Description: Generators - Pre-transport
Date Violation was Determined: 20110107
Actual Return to Compliance Date: 20111121
Return to Compliance Qualifier: Documented
Violation Responsible Agency: State
Scheduled Compliance Date: Not reported
Enforcement Identifier: 001
Date of Enforcement Action: 20110705
Enforcement Responsible Agency: State
Enforcement Docket Number: Not reported
Enforcement Attorney: Not reported
Corrective Action Component: No
Appeal Initiated Date: Not reported
Appeal Resolution Date: Not reported
Disposition Status Date: Not reported
Disposition Status: Not reported
Disposition Status Description: Not reported
Consent/Final Order Sequence Number: Not reported
Consent/Final Order Respondent Name: Not reported
Consent/Final Order Lead Agency: Not reported
Enforcement Type: WRITTEN INFORMAL
Enforcement Responsible Person: SWSVT
Enforcement Responsible Sub-Organization: Not reported
SEP Sequence Number: Not reported
SEP Expenditure Amount: Not reported
SEP Scheduled Completion Date: Not reported
SEP Actual Date: Not reported
SEP Defaulted Date: Not reported
SEP Type: Not reported
SEP Type Description: Not reported
Proposed Amount: Not reported
Final Monetary Amount: Not reported
Paid Amount: Not reported
Final Count: Not reported
Final Amount: Not reported

Found Violation: Yes
Agency Which Determined Violation: State
Violation Short Description: State Statute or Regulation
Date Violation was Determined: 20110107
Actual Return to Compliance Date: 20111121
Return to Compliance Qualifier: Documented
Violation Responsible Agency: State
Scheduled Compliance Date: Not reported
Enforcement Identifier: 001
Date of Enforcement Action: 20111121

Map ID
Direction
Distance
Elevation

MAP FINDINGS

Site

Database(s)

EDR ID Number
EPA ID Number

VT ANR DEC RA ENVIRONMENTAL LAB (Continued)

1004792245

Enforcement Responsible Agency:	State
Enforcement Docket Number:	Not reported
Enforcement Attorney:	Not reported
Corrective Action Component:	Yes
Appeal Initiated Date:	Not reported
Appeal Resolution Date:	Not reported
Disposition Status Date:	Not reported
Disposition Status:	Not reported
Disposition Status Description:	Not reported
Consent/Final Order Sequence Number:	Not reported
Consent/Final Order Respondent Name:	Not reported
Consent/Final Order Lead Agency:	Not reported
Enforcement Type:	FINAL CIVIL JUDICIAL ACTION FOR COMPLIANCE AND/OR MONETARY PENALTY
Enforcement Responsible Person:	SWSVT
Enforcement Responsible Sub-Organization:	Not reported
SEP Sequence Number:	1
SEP Expenditure Amount:	Not reported
SEP Scheduled Completion Date:	20120521
SEP Actual Date:	Not reported
SEP Defaulted Date:	Not reported
SEP Type:	EPP
SEP Type Description:	Emergency Planning and Preparedness
Proposed Amount:	Not reported
Final Monetary Amount:	85000
Paid Amount:	Not reported
Final Count:	1
Final Amount:	85000
Found Violation:	Yes
Agency Which Determined Violation:	State
Violation Short Description:	TSD IS-Container Use and Management
Date Violation was Determined:	20110107
Actual Return to Compliance Date:	20111121
Return to Compliance Qualifier:	Documented
Violation Responsible Agency:	State
Scheduled Compliance Date:	Not reported
Enforcement Identifier:	001
Date of Enforcement Action:	20111121
Enforcement Responsible Agency:	State
Enforcement Docket Number:	Not reported
Enforcement Attorney:	Not reported
Corrective Action Component:	Yes
Appeal Initiated Date:	Not reported
Appeal Resolution Date:	Not reported
Disposition Status Date:	Not reported
Disposition Status:	Not reported
Disposition Status Description:	Not reported
Consent/Final Order Sequence Number:	Not reported
Consent/Final Order Respondent Name:	Not reported
Consent/Final Order Lead Agency:	Not reported
Enforcement Type:	FINAL CIVIL JUDICIAL ACTION FOR COMPLIANCE AND/OR MONETARY PENALTY
Enforcement Responsible Person:	SWSVT
Enforcement Responsible Sub-Organization:	Not reported
SEP Sequence Number:	1
SEP Expenditure Amount:	Not reported
SEP Scheduled Completion Date:	20120521
SEP Actual Date:	Not reported

Map ID
Direction
Distance
Elevation

MAP FINDINGS

Site

Database(s)

EDR ID Number
EPA ID Number

VT ANR DEC RA ENVIRONMENTAL LAB (Continued)

1004792245

SEP Defaulted Date: Not reported
SEP Type: EPP
SEP Type Description: Emergency Planning and Preparedness
Proposed Amount: Not reported
Final Monetary Amount: 85000
Paid Amount: Not reported
Final Count: 1
Final Amount: 85000

Found Violation: Yes
Agency Which Determined Violation: State
Violation Short Description: Generators - Pre-transport
Date Violation was Determined: 20110107
Actual Return to Compliance Date: 20111121
Return to Compliance Qualifier: Documented
Violation Responsible Agency: State
Scheduled Compliance Date: Not reported
Enforcement Identifier: 001
Date of Enforcement Action: 20110705
Enforcement Responsible Agency: State
Enforcement Docket Number: Not reported
Enforcement Attorney: Not reported
Corrective Action Component: No
Appeal Initiated Date: Not reported
Appeal Resolution Date: Not reported
Disposition Status Date: Not reported
Disposition Status: Not reported
Disposition Status Description: Not reported
Consent/Final Order Sequence Number: Not reported
Consent/Final Order Respondent Name: Not reported
Consent/Final Order Lead Agency: Not reported
Enforcement Type: WRITTEN INFORMAL
Enforcement Responsible Person: SWSVT
Enforcement Responsible Sub-Organization: Not reported
SEP Sequence Number: Not reported
SEP Expenditure Amount: Not reported
SEP Scheduled Completion Date: Not reported
SEP Actual Date: Not reported
SEP Defaulted Date: Not reported
SEP Type: Not reported
SEP Type Description: Not reported
Proposed Amount: Not reported
Final Monetary Amount: Not reported
Paid Amount: Not reported
Final Count: Not reported
Final Amount: Not reported

Found Violation: Yes
Agency Which Determined Violation: State
Violation Short Description: TSD IS-General Facility Standards
Date Violation was Determined: 20110107
Actual Return to Compliance Date: 20111121
Return to Compliance Qualifier: Documented
Violation Responsible Agency: State
Scheduled Compliance Date: Not reported
Enforcement Identifier: 001
Date of Enforcement Action: 20111121

Map ID
Direction
Distance
Elevation

MAP FINDINGS

Site

Database(s)

EDR ID Number
EPA ID Number

VT ANR DEC RA ENVIRONMENTAL LAB (Continued)

1004792245

Enforcement Responsible Agency:	State
Enforcement Docket Number:	Not reported
Enforcement Attorney:	Not reported
Corrective Action Component:	Yes
Appeal Initiated Date:	Not reported
Appeal Resolution Date:	Not reported
Disposition Status Date:	Not reported
Disposition Status:	Not reported
Disposition Status Description:	Not reported
Consent/Final Order Sequence Number:	Not reported
Consent/Final Order Respondent Name:	Not reported
Consent/Final Order Lead Agency:	Not reported
Enforcement Type:	FINAL CIVIL JUDICIAL ACTION FOR COMPLIANCE AND/OR MONETARY PENALTY
Enforcement Responsible Person:	SWSVT
Enforcement Responsible Sub-Organization:	Not reported
SEP Sequence Number:	1
SEP Expenditure Amount:	Not reported
SEP Scheduled Completion Date:	20120521
SEP Actual Date:	Not reported
SEP Defaulted Date:	Not reported
SEP Type:	EPP
SEP Type Description:	Emergency Planning and Preparedness
Proposed Amount:	Not reported
Final Monetary Amount:	85000
Paid Amount:	Not reported
Final Count:	1
Final Amount:	85000
Found Violation:	Yes
Agency Which Determined Violation:	State
Violation Short Description:	TSD IS-Container Use and Management
Date Violation was Determined:	20110107
Actual Return to Compliance Date:	20111121
Return to Compliance Qualifier:	Documented
Violation Responsible Agency:	State
Scheduled Compliance Date:	Not reported
Enforcement Identifier:	001
Date of Enforcement Action:	20110705
Enforcement Responsible Agency:	State
Enforcement Docket Number:	Not reported
Enforcement Attorney:	Not reported
Corrective Action Component:	No
Appeal Initiated Date:	Not reported
Appeal Resolution Date:	Not reported
Disposition Status Date:	Not reported
Disposition Status:	Not reported
Disposition Status Description:	Not reported
Consent/Final Order Sequence Number:	Not reported
Consent/Final Order Respondent Name:	Not reported
Consent/Final Order Lead Agency:	Not reported
Enforcement Type:	WRITTEN INFORMAL
Enforcement Responsible Person:	SWSVT
Enforcement Responsible Sub-Organization:	Not reported
SEP Sequence Number:	Not reported
SEP Expenditure Amount:	Not reported
SEP Scheduled Completion Date:	Not reported
SEP Actual Date:	Not reported

Map ID
Direction
Distance
Elevation

MAP FINDINGS

Site

Database(s)

EDR ID Number
EPA ID Number

VT ANR DEC RA ENVIRONMENTAL LAB (Continued)

1004792245

SEP Defaulted Date:	Not reported
SEP Type:	Not reported
SEP Type Description:	Not reported
Proposed Amount:	Not reported
Final Monetary Amount:	Not reported
Paid Amount:	Not reported
Final Count:	Not reported
Final Amount:	Not reported
Found Violation:	Yes
Agency Which Determined Violation:	State
Violation Short Description:	Generators - Pre-transport
Date Violation was Determined:	20110107
Actual Return to Compliance Date:	20111121
Return to Compliance Qualifier:	Documented
Violation Responsible Agency:	State
Scheduled Compliance Date:	Not reported
Enforcement Identifier:	001
Date of Enforcement Action:	20110705
Enforcement Responsible Agency:	State
Enforcement Docket Number:	Not reported
Enforcement Attorney:	Not reported
Corrective Action Component:	No
Appeal Initiated Date:	Not reported
Appeal Resolution Date:	Not reported
Disposition Status Date:	Not reported
Disposition Status:	Not reported
Disposition Status Description:	Not reported
Consent/Final Order Sequence Number:	Not reported
Consent/Final Order Respondent Name:	Not reported
Consent/Final Order Lead Agency:	Not reported
Enforcement Type:	WRITTEN INFORMAL
Enforcement Responsible Person:	SWSVT
Enforcement Responsible Sub-Organization:	Not reported
SEP Sequence Number:	Not reported
SEP Expenditure Amount:	Not reported
SEP Scheduled Completion Date:	Not reported
SEP Actual Date:	Not reported
SEP Defaulted Date:	Not reported
SEP Type:	Not reported
SEP Type Description:	Not reported
Proposed Amount:	Not reported
Final Monetary Amount:	Not reported
Paid Amount:	Not reported
Final Count:	Not reported
Final Amount:	Not reported
Found Violation:	Yes
Agency Which Determined Violation:	State
Violation Short Description:	TSD IS-Preparedness and Prevention
Date Violation was Determined:	20110107
Actual Return to Compliance Date:	20111121
Return to Compliance Qualifier:	Documented
Violation Responsible Agency:	State
Scheduled Compliance Date:	Not reported
Enforcement Identifier:	001
Date of Enforcement Action:	20110705

Map ID
Direction
Distance
Elevation

MAP FINDINGS

Site

Database(s)

EDR ID Number
EPA ID Number

VT ANR DEC RA ENVIRONMENTAL LAB (Continued)

1004792245

Enforcement Responsible Agency:	State
Enforcement Docket Number:	Not reported
Enforcement Attorney:	Not reported
Corrective Action Component:	No
Appeal Initiated Date:	Not reported
Appeal Resolution Date:	Not reported
Disposition Status Date:	Not reported
Disposition Status:	Not reported
Disposition Status Description:	Not reported
Consent/Final Order Sequence Number:	Not reported
Consent/Final Order Respondent Name:	Not reported
Consent/Final Order Lead Agency:	Not reported
Enforcement Type:	WRITTEN INFORMAL
Enforcement Responsible Person:	SWSVT
Enforcement Responsible Sub-Organization:	Not reported
SEP Sequence Number:	Not reported
SEP Expenditure Amount:	Not reported
SEP Scheduled Completion Date:	Not reported
SEP Actual Date:	Not reported
SEP Defaulted Date:	Not reported
SEP Type:	Not reported
SEP Type Description:	Not reported
Proposed Amount:	Not reported
Final Monetary Amount:	Not reported
Paid Amount:	Not reported
Final Count:	Not reported
Final Amount:	Not reported
Found Violation:	Yes
Agency Which Determined Violation:	State
Violation Short Description:	TSD IS-Preparedness and Prevention
Date Violation was Determined:	20110107
Actual Return to Compliance Date:	20111121
Return to Compliance Qualifier:	Documented
Violation Responsible Agency:	State
Scheduled Compliance Date:	Not reported
Enforcement Identifier:	001
Date of Enforcement Action:	20111121
Enforcement Responsible Agency:	State
Enforcement Docket Number:	Not reported
Enforcement Attorney:	Not reported
Corrective Action Component:	Yes
Appeal Initiated Date:	Not reported
Appeal Resolution Date:	Not reported
Disposition Status Date:	Not reported
Disposition Status:	Not reported
Disposition Status Description:	Not reported
Consent/Final Order Sequence Number:	Not reported
Consent/Final Order Respondent Name:	Not reported
Consent/Final Order Lead Agency:	Not reported
Enforcement Type:	FINAL CIVIL JUDICIAL ACTION FOR COMPLIANCE AND/OR MONETARY PENALTY
Enforcement Responsible Person:	SWSVT
Enforcement Responsible Sub-Organization:	Not reported
SEP Sequence Number:	1
SEP Expenditure Amount:	Not reported
SEP Scheduled Completion Date:	20120521
SEP Actual Date:	Not reported

Map ID
Direction
Distance
Elevation

MAP FINDINGS

Site

Database(s)

EDR ID Number
EPA ID Number

VT ANR DEC RA ENVIRONMENTAL LAB (Continued)

1004792245

SEP Defaulted Date:	Not reported
SEP Type:	EPP
SEP Type Description:	Emergency Planning and Preparedness
Proposed Amount:	Not reported
Final Monetary Amount:	85000
Paid Amount:	Not reported
Final Count:	1
Final Amount:	85000
Found Violation:	Yes
Agency Which Determined Violation:	State
Violation Short Description:	State Statute or Regulation
Date Violation was Determined:	20110107
Actual Return to Compliance Date:	20111121
Return to Compliance Qualifier:	Documented
Violation Responsible Agency:	State
Scheduled Compliance Date:	Not reported
Enforcement Identifier:	001
Date of Enforcement Action:	20110705
Enforcement Responsible Agency:	State
Enforcement Docket Number:	Not reported
Enforcement Attorney:	Not reported
Corrective Action Component:	No
Appeal Initiated Date:	Not reported
Appeal Resolution Date:	Not reported
Disposition Status Date:	Not reported
Disposition Status:	Not reported
Disposition Status Description:	Not reported
Consent/Final Order Sequence Number:	Not reported
Consent/Final Order Respondent Name:	Not reported
Consent/Final Order Lead Agency:	Not reported
Enforcement Type:	WRITTEN INFORMAL
Enforcement Responsible Person:	SWSVT
Enforcement Responsible Sub-Organization:	Not reported
SEP Sequence Number:	Not reported
SEP Expenditure Amount:	Not reported
SEP Scheduled Completion Date:	Not reported
SEP Actual Date:	Not reported
SEP Defaulted Date:	Not reported
SEP Type:	Not reported
SEP Type Description:	Not reported
Proposed Amount:	Not reported
Final Monetary Amount:	Not reported
Paid Amount:	Not reported
Final Count:	Not reported
Final Amount:	Not reported
Found Violation:	Yes
Agency Which Determined Violation:	State
Violation Short Description:	TSD IS-Container Use and Management
Date Violation was Determined:	20110107
Actual Return to Compliance Date:	20111121
Return to Compliance Qualifier:	Documented
Violation Responsible Agency:	State
Scheduled Compliance Date:	Not reported
Enforcement Identifier:	001
Date of Enforcement Action:	20111121

Map ID
Direction
Distance
Elevation

MAP FINDINGS

Site

Database(s)

EDR ID Number
EPA ID Number

VT ANR DEC RA ENVIRONMENTAL LAB (Continued)

1004792245

Enforcement Responsible Agency:	State
Enforcement Docket Number:	Not reported
Enforcement Attorney:	Not reported
Corrective Action Component:	Yes
Appeal Initiated Date:	Not reported
Appeal Resolution Date:	Not reported
Disposition Status Date:	Not reported
Disposition Status:	Not reported
Disposition Status Description:	Not reported
Consent/Final Order Sequence Number:	Not reported
Consent/Final Order Respondent Name:	Not reported
Consent/Final Order Lead Agency:	Not reported
Enforcement Type:	FINAL CIVIL JUDICIAL ACTION FOR COMPLIANCE AND/OR MONETARY PENALTY
Enforcement Responsible Person:	SWSVT
Enforcement Responsible Sub-Organization:	Not reported
SEP Sequence Number:	1
SEP Expenditure Amount:	Not reported
SEP Scheduled Completion Date:	20120521
SEP Actual Date:	Not reported
SEP Defaulted Date:	Not reported
SEP Type:	EPP
SEP Type Description:	Emergency Planning and Preparedness
Proposed Amount:	Not reported
Final Monetary Amount:	85000
Paid Amount:	Not reported
Final Count:	1
Final Amount:	85000
Found Violation:	Yes
Agency Which Determined Violation:	State
Violation Short Description:	TSD IS-Contingency Plan and Emergency Procedures
Date Violation was Determined:	20110107
Actual Return to Compliance Date:	20111121
Return to Compliance Qualifier:	Documented
Violation Responsible Agency:	State
Scheduled Compliance Date:	Not reported
Enforcement Identifier:	001
Date of Enforcement Action:	20110705
Enforcement Responsible Agency:	State
Enforcement Docket Number:	Not reported
Enforcement Attorney:	Not reported
Corrective Action Component:	No
Appeal Initiated Date:	Not reported
Appeal Resolution Date:	Not reported
Disposition Status Date:	Not reported
Disposition Status:	Not reported
Disposition Status Description:	Not reported
Consent/Final Order Sequence Number:	Not reported
Consent/Final Order Respondent Name:	Not reported
Consent/Final Order Lead Agency:	Not reported
Enforcement Type:	WRITTEN INFORMAL
Enforcement Responsible Person:	SWSVT
Enforcement Responsible Sub-Organization:	Not reported
SEP Sequence Number:	Not reported
SEP Expenditure Amount:	Not reported
SEP Scheduled Completion Date:	Not reported
SEP Actual Date:	Not reported

Map ID
Direction
Distance
Elevation

MAP FINDINGS

Site

Database(s)

EDR ID Number
EPA ID Number

VT ANR DEC RA ENVIRONMENTAL LAB (Continued)

1004792245

SEP Defaulted Date:	Not reported
SEP Type:	Not reported
SEP Type Description:	Not reported
Proposed Amount:	Not reported
Final Monetary Amount:	Not reported
Paid Amount:	Not reported
Final Count:	Not reported
Final Amount:	Not reported
Found Violation:	Yes
Agency Which Determined Violation:	State
Violation Short Description:	TSD IS-Container Use and Management
Date Violation was Determined:	20110107
Actual Return to Compliance Date:	20111121
Return to Compliance Qualifier:	Documented
Violation Responsible Agency:	State
Scheduled Compliance Date:	Not reported
Enforcement Identifier:	001
Date of Enforcement Action:	20110705
Enforcement Responsible Agency:	State
Enforcement Docket Number:	Not reported
Enforcement Attorney:	Not reported
Corrective Action Component:	No
Appeal Initiated Date:	Not reported
Appeal Resolution Date:	Not reported
Disposition Status Date:	Not reported
Disposition Status:	Not reported
Disposition Status Description:	Not reported
Consent/Final Order Sequence Number:	Not reported
Consent/Final Order Respondent Name:	Not reported
Consent/Final Order Lead Agency:	Not reported
Enforcement Type:	WRITTEN INFORMAL
Enforcement Responsible Person:	SWSVT
Enforcement Responsible Sub-Organization:	Not reported
SEP Sequence Number:	Not reported
SEP Expenditure Amount:	Not reported
SEP Scheduled Completion Date:	Not reported
SEP Actual Date:	Not reported
SEP Defaulted Date:	Not reported
SEP Type:	Not reported
SEP Type Description:	Not reported
Proposed Amount:	Not reported
Final Monetary Amount:	Not reported
Paid Amount:	Not reported
Final Count:	Not reported
Final Amount:	Not reported
Found Violation:	Yes
Agency Which Determined Violation:	State
Violation Short Description:	TSD IS-Preparedness and Prevention
Date Violation was Determined:	20110107
Actual Return to Compliance Date:	20111121
Return to Compliance Qualifier:	Documented
Violation Responsible Agency:	State
Scheduled Compliance Date:	Not reported
Enforcement Identifier:	001
Date of Enforcement Action:	20110705

Map ID
Direction
Distance
Elevation

MAP FINDINGS

Site

Database(s)

EDR ID Number
EPA ID Number

VT ANR DEC RA ENVIRONMENTAL LAB (Continued)

1004792245

Enforcement Responsible Agency:	State
Enforcement Docket Number:	Not reported
Enforcement Attorney:	Not reported
Corrective Action Component:	No
Appeal Initiated Date:	Not reported
Appeal Resolution Date:	Not reported
Disposition Status Date:	Not reported
Disposition Status:	Not reported
Disposition Status Description:	Not reported
Consent/Final Order Sequence Number:	Not reported
Consent/Final Order Respondent Name:	Not reported
Consent/Final Order Lead Agency:	Not reported
Enforcement Type:	WRITTEN INFORMAL
Enforcement Responsible Person:	SWSVT
Enforcement Responsible Sub-Organization:	Not reported
SEP Sequence Number:	Not reported
SEP Expenditure Amount:	Not reported
SEP Scheduled Completion Date:	Not reported
SEP Actual Date:	Not reported
SEP Defaulted Date:	Not reported
SEP Type:	Not reported
SEP Type Description:	Not reported
Proposed Amount:	Not reported
Final Monetary Amount:	Not reported
Paid Amount:	Not reported
Final Count:	Not reported
Final Amount:	Not reported
Found Violation:	Yes
Agency Which Determined Violation:	State
Violation Short Description:	State Statute or Regulation
Date Violation was Determined:	20110107
Actual Return to Compliance Date:	20111121
Return to Compliance Qualifier:	Documented
Violation Responsible Agency:	State
Scheduled Compliance Date:	Not reported
Enforcement Identifier:	001
Date of Enforcement Action:	20111121
Enforcement Responsible Agency:	State
Enforcement Docket Number:	Not reported
Enforcement Attorney:	Not reported
Corrective Action Component:	Yes
Appeal Initiated Date:	Not reported
Appeal Resolution Date:	Not reported
Disposition Status Date:	Not reported
Disposition Status:	Not reported
Disposition Status Description:	Not reported
Consent/Final Order Sequence Number:	Not reported
Consent/Final Order Respondent Name:	Not reported
Consent/Final Order Lead Agency:	Not reported
Enforcement Type:	FINAL CIVIL JUDICIAL ACTION FOR COMPLIANCE AND/OR MONETARY PENALTY
Enforcement Responsible Person:	SWSVT
Enforcement Responsible Sub-Organization:	Not reported
SEP Sequence Number:	1
SEP Expenditure Amount:	Not reported
SEP Scheduled Completion Date:	20120521
SEP Actual Date:	Not reported

Map ID
Direction
Distance
Elevation

MAP FINDINGS

Site

Database(s)

EDR ID Number
EPA ID Number

VT ANR DEC RA ENVIRONMENTAL LAB (Continued)

1004792245

SEP Defaulted Date:	Not reported
SEP Type:	EPP
SEP Type Description:	Emergency Planning and Preparedness
Proposed Amount:	Not reported
Final Monetary Amount:	85000
Paid Amount:	Not reported
Final Count:	1
Final Amount:	85000
Found Violation:	Yes
Agency Which Determined Violation:	State
Violation Short Description:	TSD IS-General Facility Standards
Date Violation was Determined:	20110107
Actual Return to Compliance Date:	20111121
Return to Compliance Qualifier:	Documented
Violation Responsible Agency:	State
Scheduled Compliance Date:	Not reported
Enforcement Identifier:	001
Date of Enforcement Action:	20110705
Enforcement Responsible Agency:	State
Enforcement Docket Number:	Not reported
Enforcement Attorney:	Not reported
Corrective Action Component:	No
Appeal Initiated Date:	Not reported
Appeal Resolution Date:	Not reported
Disposition Status Date:	Not reported
Disposition Status:	Not reported
Disposition Status Description:	Not reported
Consent/Final Order Sequence Number:	Not reported
Consent/Final Order Respondent Name:	Not reported
Consent/Final Order Lead Agency:	Not reported
Enforcement Type:	WRITTEN INFORMAL
Enforcement Responsible Person:	SWSVT
Enforcement Responsible Sub-Organization:	Not reported
SEP Sequence Number:	Not reported
SEP Expenditure Amount:	Not reported
SEP Scheduled Completion Date:	Not reported
SEP Actual Date:	Not reported
SEP Defaulted Date:	Not reported
SEP Type:	Not reported
SEP Type Description:	Not reported
Proposed Amount:	Not reported
Final Monetary Amount:	Not reported
Paid Amount:	Not reported
Final Count:	Not reported
Final Amount:	Not reported
Found Violation:	Yes
Agency Which Determined Violation:	State
Violation Short Description:	Universal Waste - Small Quantity Handlers
Date Violation was Determined:	20110107
Actual Return to Compliance Date:	20111121
Return to Compliance Qualifier:	Documented
Violation Responsible Agency:	State
Scheduled Compliance Date:	Not reported
Enforcement Identifier:	001
Date of Enforcement Action:	20110705

Map ID
Direction
Distance
Elevation

MAP FINDINGS

Site

Database(s)

EDR ID Number
EPA ID Number

VT ANR DEC RA ENVIRONMENTAL LAB (Continued)

1004792245

Enforcement Responsible Agency:	State
Enforcement Docket Number:	Not reported
Enforcement Attorney:	Not reported
Corrective Action Component:	No
Appeal Initiated Date:	Not reported
Appeal Resolution Date:	Not reported
Disposition Status Date:	Not reported
Disposition Status:	Not reported
Disposition Status Description:	Not reported
Consent/Final Order Sequence Number:	Not reported
Consent/Final Order Respondent Name:	Not reported
Consent/Final Order Lead Agency:	Not reported
Enforcement Type:	WRITTEN INFORMAL
Enforcement Responsible Person:	SWSVT
Enforcement Responsible Sub-Organization:	Not reported
SEP Sequence Number:	Not reported
SEP Expenditure Amount:	Not reported
SEP Scheduled Completion Date:	Not reported
SEP Actual Date:	Not reported
SEP Defaulted Date:	Not reported
SEP Type:	Not reported
SEP Type Description:	Not reported
Proposed Amount:	Not reported
Final Monetary Amount:	Not reported
Paid Amount:	Not reported
Final Count:	Not reported
Final Amount:	Not reported
Found Violation:	Yes
Agency Which Determined Violation:	State
Violation Short Description:	State Statute or Regulation
Date Violation was Determined:	20110107
Actual Return to Compliance Date:	20111121
Return to Compliance Qualifier:	Documented
Violation Responsible Agency:	State
Scheduled Compliance Date:	Not reported
Enforcement Identifier:	001
Date of Enforcement Action:	20110705
Enforcement Responsible Agency:	State
Enforcement Docket Number:	Not reported
Enforcement Attorney:	Not reported
Corrective Action Component:	No
Appeal Initiated Date:	Not reported
Appeal Resolution Date:	Not reported
Disposition Status Date:	Not reported
Disposition Status:	Not reported
Disposition Status Description:	Not reported
Consent/Final Order Sequence Number:	Not reported
Consent/Final Order Respondent Name:	Not reported
Consent/Final Order Lead Agency:	Not reported
Enforcement Type:	WRITTEN INFORMAL
Enforcement Responsible Person:	SWSVT
Enforcement Responsible Sub-Organization:	Not reported
SEP Sequence Number:	Not reported
SEP Expenditure Amount:	Not reported
SEP Scheduled Completion Date:	Not reported
SEP Actual Date:	Not reported

Map ID
Direction
Distance
Elevation

MAP FINDINGS

Site

Database(s)

EDR ID Number
EPA ID Number

VT ANR DEC RA ENVIRONMENTAL LAB (Continued)

1004792245

SEP Defaulted Date:	Not reported
SEP Type:	Not reported
SEP Type Description:	Not reported
Proposed Amount:	Not reported
Final Monetary Amount:	Not reported
Paid Amount:	Not reported
Final Count:	Not reported
Final Amount:	Not reported
Found Violation:	Yes
Agency Which Determined Violation:	State
Violation Short Description:	Generators - Pre-transport
Date Violation was Determined:	20110107
Actual Return to Compliance Date:	20111121
Return to Compliance Qualifier:	Documented
Violation Responsible Agency:	State
Scheduled Compliance Date:	Not reported
Enforcement Identifier:	001
Date of Enforcement Action:	20111121
Enforcement Responsible Agency:	State
Enforcement Docket Number:	Not reported
Enforcement Attorney:	Not reported
Corrective Action Component:	Yes
Appeal Initiated Date:	Not reported
Appeal Resolution Date:	Not reported
Disposition Status Date:	Not reported
Disposition Status:	Not reported
Disposition Status Description:	Not reported
Consent/Final Order Sequence Number:	Not reported
Consent/Final Order Respondent Name:	Not reported
Consent/Final Order Lead Agency:	Not reported
Enforcement Type:	FINAL CIVIL JUDICIAL ACTION FOR COMPLIANCE AND/OR MONETARY PENALTY
Enforcement Responsible Person:	SWSVT
Enforcement Responsible Sub-Organization:	Not reported
SEP Sequence Number:	1
SEP Expenditure Amount:	Not reported
SEP Scheduled Completion Date:	20120521
SEP Actual Date:	Not reported
SEP Defaulted Date:	Not reported
SEP Type:	EPP
SEP Type Description:	Emergency Planning and Preparedness
Proposed Amount:	Not reported
Final Monetary Amount:	85000
Paid Amount:	Not reported
Final Count:	1
Final Amount:	85000
Found Violation:	Yes
Agency Which Determined Violation:	State
Violation Short Description:	Generators - Pre-transport
Date Violation was Determined:	20110107
Actual Return to Compliance Date:	20111121
Return to Compliance Qualifier:	Documented
Violation Responsible Agency:	State
Scheduled Compliance Date:	Not reported
Enforcement Identifier:	001
Date of Enforcement Action:	20110705

Map ID
Direction
Distance
Elevation

MAP FINDINGS

Site

Database(s)

EDR ID Number
EPA ID Number

VT ANR DEC RA ENVIRONMENTAL LAB (Continued)

1004792245

Enforcement Responsible Agency:	State
Enforcement Docket Number:	Not reported
Enforcement Attorney:	Not reported
Corrective Action Component:	No
Appeal Initiated Date:	Not reported
Appeal Resolution Date:	Not reported
Disposition Status Date:	Not reported
Disposition Status:	Not reported
Disposition Status Description:	Not reported
Consent/Final Order Sequence Number:	Not reported
Consent/Final Order Respondent Name:	Not reported
Consent/Final Order Lead Agency:	Not reported
Enforcement Type:	WRITTEN INFORMAL
Enforcement Responsible Person:	SWSVT
Enforcement Responsible Sub-Organization:	Not reported
SEP Sequence Number:	Not reported
SEP Expenditure Amount:	Not reported
SEP Scheduled Completion Date:	Not reported
SEP Actual Date:	Not reported
SEP Defaulted Date:	Not reported
SEP Type:	Not reported
SEP Type Description:	Not reported
Proposed Amount:	Not reported
Final Monetary Amount:	Not reported
Paid Amount:	Not reported
Final Count:	Not reported
Final Amount:	Not reported
Found Violation:	Yes
Agency Which Determined Violation:	State
Violation Short Description:	Generators - Pre-transport
Date Violation was Determined:	20110107
Actual Return to Compliance Date:	20111121
Return to Compliance Qualifier:	Documented
Violation Responsible Agency:	State
Scheduled Compliance Date:	Not reported
Enforcement Identifier:	001
Date of Enforcement Action:	20111121
Enforcement Responsible Agency:	State
Enforcement Docket Number:	Not reported
Enforcement Attorney:	Not reported
Corrective Action Component:	Yes
Appeal Initiated Date:	Not reported
Appeal Resolution Date:	Not reported
Disposition Status Date:	Not reported
Disposition Status:	Not reported
Disposition Status Description:	Not reported
Consent/Final Order Sequence Number:	Not reported
Consent/Final Order Respondent Name:	Not reported
Consent/Final Order Lead Agency:	Not reported
Enforcement Type:	FINAL CIVIL JUDICIAL ACTION FOR COMPLIANCE AND/OR MONETARY PENALTY
Enforcement Responsible Person:	SWSVT
Enforcement Responsible Sub-Organization:	Not reported
SEP Sequence Number:	1
SEP Expenditure Amount:	Not reported
SEP Scheduled Completion Date:	20120521
SEP Actual Date:	Not reported

Map ID
Direction
Distance
Elevation

MAP FINDINGS

Site

Database(s)

EDR ID Number
EPA ID Number

VT ANR DEC RA ENVIRONMENTAL LAB (Continued)

1004792245

SEP Defaulted Date:	Not reported
SEP Type:	EPP
SEP Type Description:	Emergency Planning and Preparedness
Proposed Amount:	Not reported
Final Monetary Amount:	85000
Paid Amount:	Not reported
Final Count:	1
Final Amount:	85000
Found Violation:	Yes
Agency Which Determined Violation:	State
Violation Short Description:	TSD IS-Contingency Plan and Emergency Procedures
Date Violation was Determined:	20110107
Actual Return to Compliance Date:	20111121
Return to Compliance Qualifier:	Documented
Violation Responsible Agency:	State
Scheduled Compliance Date:	Not reported
Enforcement Identifier:	001
Date of Enforcement Action:	20111121
Enforcement Responsible Agency:	State
Enforcement Docket Number:	Not reported
Enforcement Attorney:	Not reported
Corrective Action Component:	Yes
Appeal Initiated Date:	Not reported
Appeal Resolution Date:	Not reported
Disposition Status Date:	Not reported
Disposition Status:	Not reported
Disposition Status Description:	Not reported
Consent/Final Order Sequence Number:	Not reported
Consent/Final Order Respondent Name:	Not reported
Consent/Final Order Lead Agency:	Not reported
Enforcement Type:	FINAL CIVIL JUDICIAL ACTION FOR COMPLIANCE AND/OR MONETARY PENALTY
Enforcement Responsible Person:	SWSVT
Enforcement Responsible Sub-Organization:	Not reported
SEP Sequence Number:	1
SEP Expenditure Amount:	Not reported
SEP Scheduled Completion Date:	20120521
SEP Actual Date:	Not reported
SEP Defaulted Date:	Not reported
SEP Type:	EPP
SEP Type Description:	Emergency Planning and Preparedness
Proposed Amount:	Not reported
Final Monetary Amount:	85000
Paid Amount:	Not reported
Final Count:	1
Final Amount:	85000
Found Violation:	Yes
Agency Which Determined Violation:	State
Violation Short Description:	TSD IS-Container Use and Management
Date Violation was Determined:	20110107
Actual Return to Compliance Date:	20111121
Return to Compliance Qualifier:	Documented
Violation Responsible Agency:	State
Scheduled Compliance Date:	Not reported
Enforcement Identifier:	001
Date of Enforcement Action:	20111121

Map ID
Direction
Distance
Elevation

MAP FINDINGS

Site

Database(s)

EDR ID Number
EPA ID Number

VT ANR DEC RA ENVIRONMENTAL LAB (Continued)

1004792245

Enforcement Responsible Agency:	State
Enforcement Docket Number:	Not reported
Enforcement Attorney:	Not reported
Corrective Action Component:	Yes
Appeal Initiated Date:	Not reported
Appeal Resolution Date:	Not reported
Disposition Status Date:	Not reported
Disposition Status:	Not reported
Disposition Status Description:	Not reported
Consent/Final Order Sequence Number:	Not reported
Consent/Final Order Respondent Name:	Not reported
Consent/Final Order Lead Agency:	Not reported
Enforcement Type:	FINAL CIVIL JUDICIAL ACTION FOR COMPLIANCE AND/OR MONETARY PENALTY
Enforcement Responsible Person:	SWSVT
Enforcement Responsible Sub-Organization:	Not reported
SEP Sequence Number:	1
SEP Expenditure Amount:	Not reported
SEP Scheduled Completion Date:	20120521
SEP Actual Date:	Not reported
SEP Defaulted Date:	Not reported
SEP Type:	EPP
SEP Type Description:	Emergency Planning and Preparedness
Proposed Amount:	Not reported
Final Monetary Amount:	85000
Paid Amount:	Not reported
Final Count:	1
Final Amount:	85000
Found Violation:	Yes
Agency Which Determined Violation:	State
Violation Short Description:	Generators - Records/Reporting
Date Violation was Determined:	20110107
Actual Return to Compliance Date:	20111121
Return to Compliance Qualifier:	Documented
Violation Responsible Agency:	State
Scheduled Compliance Date:	Not reported
Enforcement Identifier:	001
Date of Enforcement Action:	20110705
Enforcement Responsible Agency:	State
Enforcement Docket Number:	Not reported
Enforcement Attorney:	Not reported
Corrective Action Component:	No
Appeal Initiated Date:	Not reported
Appeal Resolution Date:	Not reported
Disposition Status Date:	Not reported
Disposition Status:	Not reported
Disposition Status Description:	Not reported
Consent/Final Order Sequence Number:	Not reported
Consent/Final Order Respondent Name:	Not reported
Consent/Final Order Lead Agency:	Not reported
Enforcement Type:	WRITTEN INFORMAL
Enforcement Responsible Person:	SWSVT
Enforcement Responsible Sub-Organization:	Not reported
SEP Sequence Number:	Not reported
SEP Expenditure Amount:	Not reported
SEP Scheduled Completion Date:	Not reported
SEP Actual Date:	Not reported

Map ID
Direction
Distance
Elevation

MAP FINDINGS

Site

Database(s)

EDR ID Number
EPA ID Number

VT ANR DEC RA ENVIRONMENTAL LAB (Continued)

1004792245

SEP Defaulted Date:	Not reported
SEP Type:	Not reported
SEP Type Description:	Not reported
Proposed Amount:	Not reported
Final Monetary Amount:	Not reported
Paid Amount:	Not reported
Final Count:	Not reported
Final Amount:	Not reported
Found Violation:	Yes
Agency Which Determined Violation:	State
Violation Short Description:	TSD IS-General Facility Standards
Date Violation was Determined:	20110107
Actual Return to Compliance Date:	20111121
Return to Compliance Qualifier:	Documented
Violation Responsible Agency:	State
Scheduled Compliance Date:	Not reported
Enforcement Identifier:	001
Date of Enforcement Action:	20110705
Enforcement Responsible Agency:	State
Enforcement Docket Number:	Not reported
Enforcement Attorney:	Not reported
Corrective Action Component:	No
Appeal Initiated Date:	Not reported
Appeal Resolution Date:	Not reported
Disposition Status Date:	Not reported
Disposition Status:	Not reported
Disposition Status Description:	Not reported
Consent/Final Order Sequence Number:	Not reported
Consent/Final Order Respondent Name:	Not reported
Consent/Final Order Lead Agency:	Not reported
Enforcement Type:	WRITTEN INFORMAL
Enforcement Responsible Person:	SWSVT
Enforcement Responsible Sub-Organization:	Not reported
SEP Sequence Number:	Not reported
SEP Expenditure Amount:	Not reported
SEP Scheduled Completion Date:	Not reported
SEP Actual Date:	Not reported
SEP Defaulted Date:	Not reported
SEP Type:	Not reported
SEP Type Description:	Not reported
Proposed Amount:	Not reported
Final Monetary Amount:	Not reported
Paid Amount:	Not reported
Final Count:	Not reported
Final Amount:	Not reported
Found Violation:	Yes
Agency Which Determined Violation:	State
Violation Short Description:	TSD IS-Preparedness and Prevention
Date Violation was Determined:	20110107
Actual Return to Compliance Date:	20111121
Return to Compliance Qualifier:	Documented
Violation Responsible Agency:	State
Scheduled Compliance Date:	Not reported
Enforcement Identifier:	001
Date of Enforcement Action:	20110705

Map ID
Direction
Distance
Elevation

MAP FINDINGS

Site

Database(s)

EDR ID Number
EPA ID Number

VT ANR DEC RA ENVIRONMENTAL LAB (Continued)

1004792245

Enforcement Responsible Agency:	State
Enforcement Docket Number:	Not reported
Enforcement Attorney:	Not reported
Corrective Action Component:	No
Appeal Initiated Date:	Not reported
Appeal Resolution Date:	Not reported
Disposition Status Date:	Not reported
Disposition Status:	Not reported
Disposition Status Description:	Not reported
Consent/Final Order Sequence Number:	Not reported
Consent/Final Order Respondent Name:	Not reported
Consent/Final Order Lead Agency:	Not reported
Enforcement Type:	WRITTEN INFORMAL
Enforcement Responsible Person:	SWSVT
Enforcement Responsible Sub-Organization:	Not reported
SEP Sequence Number:	Not reported
SEP Expenditure Amount:	Not reported
SEP Scheduled Completion Date:	Not reported
SEP Actual Date:	Not reported
SEP Defaulted Date:	Not reported
SEP Type:	Not reported
SEP Type Description:	Not reported
Proposed Amount:	Not reported
Final Monetary Amount:	Not reported
Paid Amount:	Not reported
Final Count:	Not reported
Final Amount:	Not reported
Found Violation:	Yes
Agency Which Determined Violation:	State
Violation Short Description:	Generators - General
Date Violation was Determined:	20110107
Actual Return to Compliance Date:	20111121
Return to Compliance Qualifier:	Documented
Violation Responsible Agency:	State
Scheduled Compliance Date:	Not reported
Enforcement Identifier:	001
Date of Enforcement Action:	20111121
Enforcement Responsible Agency:	State
Enforcement Docket Number:	Not reported
Enforcement Attorney:	Not reported
Corrective Action Component:	Yes
Appeal Initiated Date:	Not reported
Appeal Resolution Date:	Not reported
Disposition Status Date:	Not reported
Disposition Status:	Not reported
Disposition Status Description:	Not reported
Consent/Final Order Sequence Number:	Not reported
Consent/Final Order Respondent Name:	Not reported
Consent/Final Order Lead Agency:	Not reported
Enforcement Type:	FINAL CIVIL JUDICIAL ACTION FOR COMPLIANCE AND/OR MONETARY PENALTY
Enforcement Responsible Person:	SWSVT
Enforcement Responsible Sub-Organization:	Not reported
SEP Sequence Number:	1
SEP Expenditure Amount:	Not reported
SEP Scheduled Completion Date:	20120521
SEP Actual Date:	Not reported

Map ID
Direction
Distance
Elevation

MAP FINDINGS

Site

Database(s)

EDR ID Number
EPA ID Number

VT ANR DEC RA ENVIRONMENTAL LAB (Continued)

1004792245

SEP Defaulted Date: Not reported
SEP Type: EPP
SEP Type Description: Emergency Planning and Preparedness
Proposed Amount: Not reported
Final Monetary Amount: 85000
Paid Amount: Not reported
Final Count: 1
Final Amount: 85000

Found Violation: Yes
Agency Which Determined Violation: State
Violation Short Description: TSD IS-General Facility Standards
Date Violation was Determined: 20110107
Actual Return to Compliance Date: 20111121
Return to Compliance Qualifier: Documented
Violation Responsible Agency: State
Scheduled Compliance Date: Not reported
Enforcement Identifier: 001
Date of Enforcement Action: 20110705
Enforcement Responsible Agency: State
Enforcement Docket Number: Not reported
Enforcement Attorney: Not reported
Corrective Action Component: No
Appeal Initiated Date: Not reported
Appeal Resolution Date: Not reported
Disposition Status Date: Not reported
Disposition Status: Not reported
Disposition Status Description: Not reported
Consent/Final Order Sequence Number: Not reported
Consent/Final Order Respondent Name: Not reported
Consent/Final Order Lead Agency: Not reported
Enforcement Type: WRITTEN INFORMAL
Enforcement Responsible Person: SWSVT
Enforcement Responsible Sub-Organization: Not reported
SEP Sequence Number: Not reported
SEP Expenditure Amount: Not reported
SEP Scheduled Completion Date: Not reported
SEP Actual Date: Not reported
SEP Defaulted Date: Not reported
SEP Type: Not reported
SEP Type Description: Not reported
Proposed Amount: Not reported
Final Monetary Amount: Not reported
Paid Amount: Not reported
Final Count: Not reported
Final Amount: Not reported

Found Violation: Yes
Agency Which Determined Violation: State
Violation Short Description: Generators - Pre-transport
Date Violation was Determined: 20110107
Actual Return to Compliance Date: 20111121
Return to Compliance Qualifier: Documented
Violation Responsible Agency: State
Scheduled Compliance Date: Not reported
Enforcement Identifier: 001
Date of Enforcement Action: 20111121

Map ID
Direction
Distance
Elevation

MAP FINDINGS

Site

Database(s)

EDR ID Number
EPA ID Number

VT ANR DEC RA ENVIRONMENTAL LAB (Continued)

1004792245

Enforcement Responsible Agency:	State
Enforcement Docket Number:	Not reported
Enforcement Attorney:	Not reported
Corrective Action Component:	Yes
Appeal Initiated Date:	Not reported
Appeal Resolution Date:	Not reported
Disposition Status Date:	Not reported
Disposition Status:	Not reported
Disposition Status Description:	Not reported
Consent/Final Order Sequence Number:	Not reported
Consent/Final Order Respondent Name:	Not reported
Consent/Final Order Lead Agency:	Not reported
Enforcement Type:	FINAL CIVIL JUDICIAL ACTION FOR COMPLIANCE AND/OR MONETARY PENALTY
Enforcement Responsible Person:	SWSVT
Enforcement Responsible Sub-Organization:	Not reported
SEP Sequence Number:	1
SEP Expenditure Amount:	Not reported
SEP Scheduled Completion Date:	20120521
SEP Actual Date:	Not reported
SEP Defaulted Date:	Not reported
SEP Type:	EPP
SEP Type Description:	Emergency Planning and Preparedness
Proposed Amount:	Not reported
Final Monetary Amount:	85000
Paid Amount:	Not reported
Final Count:	1
Final Amount:	85000
Found Violation:	Yes
Agency Which Determined Violation:	State
Violation Short Description:	Permits - General Information
Date Violation was Determined:	20110107
Actual Return to Compliance Date:	20111121
Return to Compliance Qualifier:	Documented
Violation Responsible Agency:	State
Scheduled Compliance Date:	Not reported
Enforcement Identifier:	001
Date of Enforcement Action:	20111121
Enforcement Responsible Agency:	State
Enforcement Docket Number:	Not reported
Enforcement Attorney:	Not reported
Corrective Action Component:	Yes
Appeal Initiated Date:	Not reported
Appeal Resolution Date:	Not reported
Disposition Status Date:	Not reported
Disposition Status:	Not reported
Disposition Status Description:	Not reported
Consent/Final Order Sequence Number:	Not reported
Consent/Final Order Respondent Name:	Not reported
Consent/Final Order Lead Agency:	Not reported
Enforcement Type:	FINAL CIVIL JUDICIAL ACTION FOR COMPLIANCE AND/OR MONETARY PENALTY
Enforcement Responsible Person:	SWSVT
Enforcement Responsible Sub-Organization:	Not reported
SEP Sequence Number:	1
SEP Expenditure Amount:	Not reported
SEP Scheduled Completion Date:	20120521
SEP Actual Date:	Not reported

Map ID
Direction
Distance
Elevation

MAP FINDINGS

Site

Database(s)

EDR ID Number
EPA ID Number

VT ANR DEC RA ENVIRONMENTAL LAB (Continued)

1004792245

SEP Defaulted Date: Not reported
SEP Type: EPP
SEP Type Description: Emergency Planning and Preparedness
Proposed Amount: Not reported
Final Monetary Amount: 85000
Paid Amount: Not reported
Final Count: 1
Final Amount: 85000

Found Violation: Yes
Agency Which Determined Violation: State
Violation Short Description: Generators - General
Date Violation was Determined: 20110107
Actual Return to Compliance Date: 20111121
Return to Compliance Qualifier: Documented
Violation Responsible Agency: State
Scheduled Compliance Date: Not reported
Enforcement Identifier: 001
Date of Enforcement Action: 20110705
Enforcement Responsible Agency: State
Enforcement Docket Number: Not reported
Enforcement Attorney: Not reported
Corrective Action Component: No
Appeal Initiated Date: Not reported
Appeal Resolution Date: Not reported
Disposition Status Date: Not reported
Disposition Status: Not reported
Disposition Status Description: Not reported
Consent/Final Order Sequence Number: Not reported
Consent/Final Order Respondent Name: Not reported
Consent/Final Order Lead Agency: Not reported
Enforcement Type: WRITTEN INFORMAL
Enforcement Responsible Person: SWSVT
Enforcement Responsible Sub-Organization: Not reported
SEP Sequence Number: Not reported
SEP Expenditure Amount: Not reported
SEP Scheduled Completion Date: Not reported
SEP Actual Date: Not reported
SEP Defaulted Date: Not reported
SEP Type: Not reported
SEP Type Description: Not reported
Proposed Amount: Not reported
Final Monetary Amount: Not reported
Paid Amount: Not reported
Final Count: Not reported
Final Amount: Not reported

Found Violation: Yes
Agency Which Determined Violation: State
Violation Short Description: Permits - General Information
Date Violation was Determined: 20110107
Actual Return to Compliance Date: 20111121
Return to Compliance Qualifier: Documented
Violation Responsible Agency: State
Scheduled Compliance Date: Not reported
Enforcement Identifier: 001
Date of Enforcement Action: 20110705

Map ID
Direction
Distance
Elevation

MAP FINDINGS

Site

Database(s)

EDR ID Number
EPA ID Number

VT ANR DEC RA ENVIRONMENTAL LAB (Continued)

1004792245

Enforcement Responsible Agency:	State
Enforcement Docket Number:	Not reported
Enforcement Attorney:	Not reported
Corrective Action Component:	No
Appeal Initiated Date:	Not reported
Appeal Resolution Date:	Not reported
Disposition Status Date:	Not reported
Disposition Status:	Not reported
Disposition Status Description:	Not reported
Consent/Final Order Sequence Number:	Not reported
Consent/Final Order Respondent Name:	Not reported
Consent/Final Order Lead Agency:	Not reported
Enforcement Type:	WRITTEN INFORMAL
Enforcement Responsible Person:	SWSVT
Enforcement Responsible Sub-Organization:	Not reported
SEP Sequence Number:	Not reported
SEP Expenditure Amount:	Not reported
SEP Scheduled Completion Date:	Not reported
SEP Actual Date:	Not reported
SEP Defaulted Date:	Not reported
SEP Type:	Not reported
SEP Type Description:	Not reported
Proposed Amount:	Not reported
Final Monetary Amount:	Not reported
Paid Amount:	Not reported
Final Count:	Not reported
Final Amount:	Not reported
Found Violation:	Yes
Agency Which Determined Violation:	State
Violation Short Description:	Generators - Pre-transport
Date Violation was Determined:	20110107
Actual Return to Compliance Date:	20111121
Return to Compliance Qualifier:	Documented
Violation Responsible Agency:	State
Scheduled Compliance Date:	Not reported
Enforcement Identifier:	001
Date of Enforcement Action:	20111121
Enforcement Responsible Agency:	State
Enforcement Docket Number:	Not reported
Enforcement Attorney:	Not reported
Corrective Action Component:	Yes
Appeal Initiated Date:	Not reported
Appeal Resolution Date:	Not reported
Disposition Status Date:	Not reported
Disposition Status:	Not reported
Disposition Status Description:	Not reported
Consent/Final Order Sequence Number:	Not reported
Consent/Final Order Respondent Name:	Not reported
Consent/Final Order Lead Agency:	Not reported
Enforcement Type:	FINAL CIVIL JUDICIAL ACTION FOR COMPLIANCE AND/OR MONETARY PENALTY
Enforcement Responsible Person:	SWSVT
Enforcement Responsible Sub-Organization:	Not reported
SEP Sequence Number:	1
SEP Expenditure Amount:	Not reported
SEP Scheduled Completion Date:	20120521
SEP Actual Date:	Not reported

Map ID
Direction
Distance
Elevation

MAP FINDINGS

Site

Database(s)

EDR ID Number
EPA ID Number

VT ANR DEC RA ENVIRONMENTAL LAB (Continued)

1004792245

SEP Defaulted Date:	Not reported
SEP Type:	EPP
SEP Type Description:	Emergency Planning and Preparedness
Proposed Amount:	Not reported
Final Monetary Amount:	85000
Paid Amount:	Not reported
Final Count:	1
Final Amount:	85000
Found Violation:	Yes
Agency Which Determined Violation:	State
Violation Short Description:	TSD IS-Preparedness and Prevention
Date Violation was Determined:	20110107
Actual Return to Compliance Date:	20111121
Return to Compliance Qualifier:	Documented
Violation Responsible Agency:	State
Scheduled Compliance Date:	Not reported
Enforcement Identifier:	001
Date of Enforcement Action:	20111121
Enforcement Responsible Agency:	State
Enforcement Docket Number:	Not reported
Enforcement Attorney:	Not reported
Corrective Action Component:	Yes
Appeal Initiated Date:	Not reported
Appeal Resolution Date:	Not reported
Disposition Status Date:	Not reported
Disposition Status:	Not reported
Disposition Status Description:	Not reported
Consent/Final Order Sequence Number:	Not reported
Consent/Final Order Respondent Name:	Not reported
Consent/Final Order Lead Agency:	Not reported
Enforcement Type:	FINAL CIVIL JUDICIAL ACTION FOR COMPLIANCE AND/OR MONETARY PENALTY
Enforcement Responsible Person:	SWSVT
Enforcement Responsible Sub-Organization:	Not reported
SEP Sequence Number:	1
SEP Expenditure Amount:	Not reported
SEP Scheduled Completion Date:	20120521
SEP Actual Date:	Not reported
SEP Defaulted Date:	Not reported
SEP Type:	EPP
SEP Type Description:	Emergency Planning and Preparedness
Proposed Amount:	Not reported
Final Monetary Amount:	85000
Paid Amount:	Not reported
Final Count:	1
Final Amount:	85000
Found Violation:	Yes
Agency Which Determined Violation:	State
Violation Short Description:	Universal Waste - Small Quantity Handlers
Date Violation was Determined:	20110107
Actual Return to Compliance Date:	20111121
Return to Compliance Qualifier:	Documented
Violation Responsible Agency:	State
Scheduled Compliance Date:	Not reported
Enforcement Identifier:	001
Date of Enforcement Action:	20111121

Map ID
Direction
Distance
Elevation

MAP FINDINGS

Site

Database(s)

EDR ID Number
EPA ID Number

VT ANR DEC RA ENVIRONMENTAL LAB (Continued)

1004792245

Enforcement Responsible Agency:	State
Enforcement Docket Number:	Not reported
Enforcement Attorney:	Not reported
Corrective Action Component:	Yes
Appeal Initiated Date:	Not reported
Appeal Resolution Date:	Not reported
Disposition Status Date:	Not reported
Disposition Status:	Not reported
Disposition Status Description:	Not reported
Consent/Final Order Sequence Number:	Not reported
Consent/Final Order Respondent Name:	Not reported
Consent/Final Order Lead Agency:	Not reported
Enforcement Type:	FINAL CIVIL JUDICIAL ACTION FOR COMPLIANCE AND/OR MONETARY PENALTY
Enforcement Responsible Person:	SWSVT
Enforcement Responsible Sub-Organization:	Not reported
SEP Sequence Number:	1
SEP Expenditure Amount:	Not reported
SEP Scheduled Completion Date:	20120521
SEP Actual Date:	Not reported
SEP Defaulted Date:	Not reported
SEP Type:	EPP
SEP Type Description:	Emergency Planning and Preparedness
Proposed Amount:	Not reported
Final Monetary Amount:	85000
Paid Amount:	Not reported
Final Count:	1
Final Amount:	85000
Found Violation:	Yes
Agency Which Determined Violation:	State
Violation Short Description:	Generators - Records/Reporting
Date Violation was Determined:	20110107
Actual Return to Compliance Date:	20111121
Return to Compliance Qualifier:	Documented
Violation Responsible Agency:	State
Scheduled Compliance Date:	Not reported
Enforcement Identifier:	001
Date of Enforcement Action:	20111121
Enforcement Responsible Agency:	State
Enforcement Docket Number:	Not reported
Enforcement Attorney:	Not reported
Corrective Action Component:	Yes
Appeal Initiated Date:	Not reported
Appeal Resolution Date:	Not reported
Disposition Status Date:	Not reported
Disposition Status:	Not reported
Disposition Status Description:	Not reported
Consent/Final Order Sequence Number:	Not reported
Consent/Final Order Respondent Name:	Not reported
Consent/Final Order Lead Agency:	Not reported
Enforcement Type:	FINAL CIVIL JUDICIAL ACTION FOR COMPLIANCE AND/OR MONETARY PENALTY
Enforcement Responsible Person:	SWSVT
Enforcement Responsible Sub-Organization:	Not reported
SEP Sequence Number:	1
SEP Expenditure Amount:	Not reported
SEP Scheduled Completion Date:	20120521
SEP Actual Date:	Not reported

Map ID
Direction
Distance
Elevation

MAP FINDINGS

Site

Database(s)

EDR ID Number
EPA ID Number

VT ANR DEC RA ENVIRONMENTAL LAB (Continued)

1004792245

SEP Defaulted Date:	Not reported
SEP Type:	EPP
SEP Type Description:	Emergency Planning and Preparedness
Proposed Amount:	Not reported
Final Monetary Amount:	85000
Paid Amount:	Not reported
Final Count:	1
Final Amount:	85000
Found Violation:	Yes
Agency Which Determined Violation:	State
Violation Short Description:	State Statute or Regulation
Date Violation was Determined:	20110107
Actual Return to Compliance Date:	20111121
Return to Compliance Qualifier:	Documented
Violation Responsible Agency:	State
Scheduled Compliance Date:	Not reported
Enforcement Identifier:	001
Date of Enforcement Action:	20111121
Enforcement Responsible Agency:	State
Enforcement Docket Number:	Not reported
Enforcement Attorney:	Not reported
Corrective Action Component:	Yes
Appeal Initiated Date:	Not reported
Appeal Resolution Date:	Not reported
Disposition Status Date:	Not reported
Disposition Status:	Not reported
Disposition Status Description:	Not reported
Consent/Final Order Sequence Number:	Not reported
Consent/Final Order Respondent Name:	Not reported
Consent/Final Order Lead Agency:	Not reported
Enforcement Type:	FINAL CIVIL JUDICIAL ACTION FOR COMPLIANCE AND/OR MONETARY PENALTY
Enforcement Responsible Person:	SWSVT
Enforcement Responsible Sub-Organization:	Not reported
SEP Sequence Number:	1
SEP Expenditure Amount:	Not reported
SEP Scheduled Completion Date:	20120521
SEP Actual Date:	Not reported
SEP Defaulted Date:	Not reported
SEP Type:	EPP
SEP Type Description:	Emergency Planning and Preparedness
Proposed Amount:	Not reported
Final Monetary Amount:	85000
Paid Amount:	Not reported
Final Count:	1
Final Amount:	85000
Found Violation:	Yes
Agency Which Determined Violation:	State
Violation Short Description:	TSD IS-Preparedness and Prevention
Date Violation was Determined:	20110107
Actual Return to Compliance Date:	20111121
Return to Compliance Qualifier:	Documented
Violation Responsible Agency:	State
Scheduled Compliance Date:	Not reported
Enforcement Identifier:	001
Date of Enforcement Action:	20111121

Map ID
Direction
Distance
Elevation

MAP FINDINGS

Site

Database(s)

EDR ID Number
EPA ID Number

VT ANR DEC RA ENVIRONMENTAL LAB (Continued)

1004792245

Enforcement Responsible Agency:	State
Enforcement Docket Number:	Not reported
Enforcement Attorney:	Not reported
Corrective Action Component:	Yes
Appeal Initiated Date:	Not reported
Appeal Resolution Date:	Not reported
Disposition Status Date:	Not reported
Disposition Status:	Not reported
Disposition Status Description:	Not reported
Consent/Final Order Sequence Number:	Not reported
Consent/Final Order Respondent Name:	Not reported
Consent/Final Order Lead Agency:	Not reported
Enforcement Type:	FINAL CIVIL JUDICIAL ACTION FOR COMPLIANCE AND/OR MONETARY PENALTY
Enforcement Responsible Person:	SWSVT
Enforcement Responsible Sub-Organization:	Not reported
SEP Sequence Number:	1
SEP Expenditure Amount:	Not reported
SEP Scheduled Completion Date:	20120521
SEP Actual Date:	Not reported
SEP Defaulted Date:	Not reported
SEP Type:	EPP
SEP Type Description:	Emergency Planning and Preparedness
Proposed Amount:	Not reported
Final Monetary Amount:	85000
Paid Amount:	Not reported
Final Count:	1
Final Amount:	85000
Found Violation:	Yes
Agency Which Determined Violation:	State
Violation Short Description:	TSD IS-Container Use and Management
Date Violation was Determined:	20110107
Actual Return to Compliance Date:	20111121
Return to Compliance Qualifier:	Documented
Violation Responsible Agency:	State
Scheduled Compliance Date:	Not reported
Enforcement Identifier:	001
Date of Enforcement Action:	20110705
Enforcement Responsible Agency:	State
Enforcement Docket Number:	Not reported
Enforcement Attorney:	Not reported
Corrective Action Component:	No
Appeal Initiated Date:	Not reported
Appeal Resolution Date:	Not reported
Disposition Status Date:	Not reported
Disposition Status:	Not reported
Disposition Status Description:	Not reported
Consent/Final Order Sequence Number:	Not reported
Consent/Final Order Respondent Name:	Not reported
Consent/Final Order Lead Agency:	Not reported
Enforcement Type:	WRITTEN INFORMAL
Enforcement Responsible Person:	SWSVT
Enforcement Responsible Sub-Organization:	Not reported
SEP Sequence Number:	Not reported
SEP Expenditure Amount:	Not reported
SEP Scheduled Completion Date:	Not reported
SEP Actual Date:	Not reported

Map ID
Direction
Distance
Elevation

MAP FINDINGS

Site

Database(s)

EDR ID Number
EPA ID Number

VT ANR DEC RA ENVIRONMENTAL LAB (Continued)

1004792245

SEP Defaulted Date:	Not reported
SEP Type:	Not reported
SEP Type Description:	Not reported
Proposed Amount:	Not reported
Final Monetary Amount:	Not reported
Paid Amount:	Not reported
Final Count:	Not reported
Final Amount:	Not reported
Found Violation:	Yes
Agency Which Determined Violation:	State
Violation Short Description:	TSD IS-General Facility Standards
Date Violation was Determined:	20110107
Actual Return to Compliance Date:	20111121
Return to Compliance Qualifier:	Documented
Violation Responsible Agency:	State
Scheduled Compliance Date:	Not reported
Enforcement Identifier:	001
Date of Enforcement Action:	20111121
Enforcement Responsible Agency:	State
Enforcement Docket Number:	Not reported
Enforcement Attorney:	Not reported
Corrective Action Component:	Yes
Appeal Initiated Date:	Not reported
Appeal Resolution Date:	Not reported
Disposition Status Date:	Not reported
Disposition Status:	Not reported
Disposition Status Description:	Not reported
Consent/Final Order Sequence Number:	Not reported
Consent/Final Order Respondent Name:	Not reported
Consent/Final Order Lead Agency:	Not reported
Enforcement Type:	FINAL CIVIL JUDICIAL ACTION FOR COMPLIANCE AND/OR MONETARY PENALTY
Enforcement Responsible Person:	SWSVT
Enforcement Responsible Sub-Organization:	Not reported
SEP Sequence Number:	1
SEP Expenditure Amount:	Not reported
SEP Scheduled Completion Date:	20120521
SEP Actual Date:	Not reported
SEP Defaulted Date:	Not reported
SEP Type:	EPP
SEP Type Description:	Emergency Planning and Preparedness
Proposed Amount:	Not reported
Final Monetary Amount:	85000
Paid Amount:	Not reported
Final Count:	1
Final Amount:	85000
Evaluation Action Summary:	
Evaluation Date:	20111121
Evaluation Responsible Agency:	State
Found Violation:	No
Evaluation Type Description:	NO LONGER A SIGNIFICANT NON-COMPLIER
Evaluation Responsible Person Identifier:	LMVT
Evaluation Responsible Sub-Organization:	Not reported
Actual Return to Compliance Date:	Not reported
Scheduled Compliance Date:	Not reported
Date of Request:	Not reported

Map ID
Direction
Distance
Elevation

MAP FINDINGS

Site

Database(s)

EDR ID Number
EPA ID Number

VT ANR DEC RA ENVIRONMENTAL LAB (Continued)

1004792245

Date Response Received:	Not reported
Request Agency:	Not reported
Former Citation:	Not reported
Evaluation Date:	20110622
Evaluation Responsible Agency:	State
Found Violation:	No
Evaluation Type Description:	SIGNIFICANT NON-COMPLIER
Evaluation Responsible Person Identifier:	Not reported
Evaluation Responsible Sub-Organization:	Not reported
Actual Return to Compliance Date:	Not reported
Scheduled Compliance Date:	Not reported
Date of Request:	Not reported
Date Response Received:	Not reported
Request Agency:	Not reported
Former Citation:	Not reported
Evaluation Date:	20110107
Evaluation Responsible Agency:	State
Found Violation:	Yes
Evaluation Type Description:	COMPLIANCE EVALUATION INSPECTION
Evaluation Responsible Person Identifier:	SWSVT
Evaluation Responsible Sub-Organization:	Not reported
Actual Return to Compliance Date:	20111121
Scheduled Compliance Date:	Not reported
Date of Request:	Not reported
Date Response Received:	Not reported
Request Agency:	Not reported
Former Citation:	Not reported
Evaluation Date:	20110107

Map ID
Direction
Distance
Elevation

MAP FINDINGS

Site

Database(s)

EDR ID Number
EPA ID Number

VT ANR DEC RA ENVIRONMENTAL LAB (Continued)

1004792245

Evaluation Responsible Agency:	State
Found Violation:	Yes
Evaluation Type Description:	COMPLIANCE EVALUATION INSPECTION
Evaluation Responsible Person Identifier:	SWSVT
Evaluation Responsible Sub-Organization:	Not reported
Actual Return to Compliance Date:	20111121
Scheduled Compliance Date:	Not reported
Date of Request:	Not reported
Date Response Received:	Not reported
Request Agency:	Not reported
Former Citation:	Not reported
Evaluation Date:	20110107
Evaluation Responsible Agency:	State
Found Violation:	Yes
Evaluation Type Description:	COMPLIANCE EVALUATION INSPECTION
Evaluation Responsible Person Identifier:	SWSVT
Evaluation Responsible Sub-Organization:	Not reported

Map ID
Direction
Distance
Elevation

MAP FINDINGS

Site

Database(s)

EDR ID Number
EPA ID Number

VT ANR DEC RA ENVIRONMENTAL LAB (Continued)

1004792245

Actual Return to Compliance Date:	20111121
Scheduled Compliance Date:	Not reported
Date of Request:	Not reported
Date Response Received:	Not reported
Request Agency:	Not reported
Former Citation:	Not reported
Evaluation Date:	20110107
Evaluation Responsible Agency:	State
Found Violation:	Yes
Evaluation Type Description:	COMPLIANCE EVALUATION INSPECTION
Evaluation Responsible Person Identifier:	SWSVT
Evaluation Responsible Sub-Organization:	Not reported
Actual Return to Compliance Date:	20111121
Scheduled Compliance Date:	Not reported
Date of Request:	Not reported
Date Response Received:	Not reported
Request Agency:	Not reported

Map ID
Direction
Distance
Elevation

MAP FINDINGS

Site

Database(s)

EDR ID Number
EPA ID Number

VT ANR DEC RA ENVIRONMENTAL LAB (Continued)

1004792245

Former Citation:	Not reported
Evaluation Date:	20110107
Evaluation Responsible Agency:	State
Found Violation:	Yes
Evaluation Type Description:	COMPLIANCE EVALUATION INSPECTION
Evaluation Responsible Person Identifier:	SWSVT
Evaluation Responsible Sub-Organization:	Not reported
Actual Return to Compliance Date:	20111121
Scheduled Compliance Date:	Not reported
Date of Request:	Not reported
Date Response Received:	Not reported
Request Agency:	Not reported
Former Citation:	Not reported
Evaluation Date:	20110107
Evaluation Responsible Agency:	State
Found Violation:	Yes
Evaluation Type Description:	COMPLIANCE EVALUATION INSPECTION
Evaluation Responsible Person Identifier:	SWSVT
Evaluation Responsible Sub-Organization:	Not reported
Actual Return to Compliance Date:	20111121
Scheduled Compliance Date:	Not reported
Date of Request:	Not reported
Date Response Received:	Not reported
Request Agency:	Not reported
Former Citation:	Not reported
Evaluation Date:	20110107
Evaluation Responsible Agency:	State
Found Violation:	Yes
Evaluation Type Description:	COMPLIANCE EVALUATION INSPECTION
Evaluation Responsible Person Identifier:	SWSVT
Evaluation Responsible Sub-Organization:	Not reported
Actual Return to Compliance Date:	20111121
Scheduled Compliance Date:	Not reported
Date of Request:	Not reported
Date Response Received:	Not reported
Request Agency:	Not reported
Former Citation:	Not reported
Evaluation Date:	20110107
Evaluation Responsible Agency:	State
Found Violation:	Yes
Evaluation Type Description:	COMPLIANCE EVALUATION INSPECTION
Evaluation Responsible Person Identifier:	SWSVT
Evaluation Responsible Sub-Organization:	Not reported
Actual Return to Compliance Date:	20111121
Scheduled Compliance Date:	Not reported
Date of Request:	Not reported
Date Response Received:	Not reported
Request Agency:	Not reported
Former Citation:	Not reported
Evaluation Date:	20110107
Evaluation Responsible Agency:	State
Found Violation:	Yes

Map ID
Direction
Distance
Elevation

MAP FINDINGS

Site

Database(s)

EDR ID Number
EPA ID Number

VT ANR DEC RA ENVIRONMENTAL LAB (Continued)

1004792245

Evaluation Type Description:	COMPLIANCE EVALUATION INSPECTION
Evaluation Responsible Person Identifier:	SWSVT
Evaluation Responsible Sub-Organization:	Not reported
Actual Return to Compliance Date:	20111121
Scheduled Compliance Date:	Not reported
Date of Request:	Not reported
Date Response Received:	Not reported
Request Agency:	Not reported
Former Citation:	Not reported

Evaluation Date:	20110107
Evaluation Responsible Agency:	State
Found Violation:	Yes
Evaluation Type Description:	COMPLIANCE EVALUATION INSPECTION
Evaluation Responsible Person Identifier:	SWSVT
Evaluation Responsible Sub-Organization:	Not reported
Actual Return to Compliance Date:	20111121
Scheduled Compliance Date:	Not reported
Date of Request:	Not reported
Date Response Received:	Not reported
Request Agency:	Not reported
Former Citation:	Not reported

Evaluation Date:	20110107
Evaluation Responsible Agency:	State
Found Violation:	Yes
Evaluation Type Description:	COMPLIANCE EVALUATION INSPECTION
Evaluation Responsible Person Identifier:	SWSVT
Evaluation Responsible Sub-Organization:	Not reported
Actual Return to Compliance Date:	20111121
Scheduled Compliance Date:	Not reported
Date of Request:	Not reported
Date Response Received:	Not reported
Request Agency:	Not reported
Former Citation:	Not reported

Evaluation Date:	20110107
Evaluation Responsible Agency:	State
Found Violation:	Yes
Evaluation Type Description:	COMPLIANCE EVALUATION INSPECTION
Evaluation Responsible Person Identifier:	SWSVT
Evaluation Responsible Sub-Organization:	Not reported
Actual Return to Compliance Date:	20111121
Scheduled Compliance Date:	Not reported
Date of Request:	Not reported
Date Response Received:	Not reported
Request Agency:	Not reported
Former Citation:	Not reported

Evaluation Date:	20110107
Evaluation Responsible Agency:	State
Found Violation:	Yes
Evaluation Type Description:	COMPLIANCE EVALUATION INSPECTION
Evaluation Responsible Person Identifier:	SWSVT
Evaluation Responsible Sub-Organization:	Not reported
Actual Return to Compliance Date:	20111121
Scheduled Compliance Date:	Not reported

Map ID
Direction
Distance
Elevation

MAP FINDINGS

Site

Database(s)

EDR ID Number
EPA ID Number

VT ANR DEC RA ENVIRONMENTAL LAB (Continued)

1004792245

Date of Request:	Not reported
Date Response Received:	Not reported
Request Agency:	Not reported
Former Citation:	Not reported
Evaluation Date:	20110107
Evaluation Responsible Agency:	State
Found Violation:	Yes
Evaluation Type Description:	COMPLIANCE EVALUATION INSPECTION
Evaluation Responsible Person Identifier:	SWSVT
Evaluation Responsible Sub-Organization:	Not reported
Actual Return to Compliance Date:	20111121
Scheduled Compliance Date:	Not reported
Date of Request:	Not reported
Date Response Received:	Not reported
Request Agency:	Not reported
Former Citation:	Not reported
Evaluation Date:	20110107
Evaluation Responsible Agency:	State
Found Violation:	Yes
Evaluation Type Description:	COMPLIANCE EVALUATION INSPECTION
Evaluation Responsible Person Identifier:	SWSVT
Evaluation Responsible Sub-Organization:	Not reported
Actual Return to Compliance Date:	20111121
Scheduled Compliance Date:	Not reported
Date of Request:	Not reported
Date Response Received:	Not reported
Request Agency:	Not reported
Former Citation:	Not reported
Evaluation Date:	20110107
Evaluation Responsible Agency:	State
Found Violation:	Yes
Evaluation Type Description:	COMPLIANCE EVALUATION INSPECTION
Evaluation Responsible Person Identifier:	SWSVT
Evaluation Responsible Sub-Organization:	Not reported
Actual Return to Compliance Date:	20111121
Scheduled Compliance Date:	Not reported
Date of Request:	Not reported
Date Response Received:	Not reported
Request Agency:	Not reported
Former Citation:	Not reported
Evaluation Date:	20110107
Evaluation Responsible Agency:	State
Found Violation:	Yes
Evaluation Type Description:	COMPLIANCE EVALUATION INSPECTION
Evaluation Responsible Person Identifier:	SWSVT
Evaluation Responsible Sub-Organization:	Not reported
Actual Return to Compliance Date:	20111121
Scheduled Compliance Date:	Not reported
Date of Request:	Not reported
Date Response Received:	Not reported
Request Agency:	Not reported
Former Citation:	Not reported

Map ID
Direction
Distance
Elevation

MAP FINDINGS

Site

Database(s)

EDR ID Number
EPA ID Number

VT ANR DEC RA ENVIRONMENTAL LAB (Continued)

1004792245

Evaluation Date: 20110107
Evaluation Responsible Agency: State
Found Violation: Yes
Evaluation Type Description: COMPLIANCE EVALUATION INSPECTION
Evaluation Responsible Person Identifier: SWSVT
Evaluation Responsible Sub-Organization: Not reported
Actual Return to Compliance Date: 20111121
Scheduled Compliance Date: Not reported
Date of Request: Not reported
Date Response Received: Not reported
Request Agency: Not reported
Former Citation: Not reported

Evaluation Date: 20110107
Evaluation Responsible Agency: State
Found Violation: Yes
Evaluation Type Description: COMPLIANCE EVALUATION INSPECTION
Evaluation Responsible Person Identifier: SWSVT
Evaluation Responsible Sub-Organization: Not reported
Actual Return to Compliance Date: 20111121
Scheduled Compliance Date: Not reported
Date of Request: Not reported
Date Response Received: Not reported
Request Agency: Not reported
Former Citation: Not reported

Evaluation Date: 20110107
Evaluation Responsible Agency: State
Found Violation: Yes
Evaluation Type Description: COMPLIANCE EVALUATION INSPECTION
Evaluation Responsible Person Identifier: SWSVT
Evaluation Responsible Sub-Organization: Not reported
Actual Return to Compliance Date: 20111121
Scheduled Compliance Date: Not reported
Date of Request: Not reported
Date Response Received: Not reported
Request Agency: Not reported
Former Citation: Not reported

Evaluation Date: 20110107
Evaluation Responsible Agency: State
Found Violation: Yes
Evaluation Type Description: COMPLIANCE EVALUATION INSPECTION
Evaluation Responsible Person Identifier: SWSVT
Evaluation Responsible Sub-Organization: Not reported
Actual Return to Compliance Date: 20111121
Scheduled Compliance Date: Not reported
Date of Request: Not reported
Date Response Received: Not reported
Request Agency: Not reported
Former Citation: Not reported

Evaluation Date: 20110107
Evaluation Responsible Agency: State
Found Violation: Yes
Evaluation Type Description: COMPLIANCE EVALUATION INSPECTION
Evaluation Responsible Person Identifier: SWSVT

Map ID
Direction
Distance
Elevation

MAP FINDINGS

Site

Database(s)

EDR ID Number
EPA ID Number

VT ANR DEC RA ENVIRONMENTAL LAB (Continued)

1004792245

Evaluation Responsible Sub-Organization:	Not reported
Actual Return to Compliance Date:	20111121
Scheduled Compliance Date:	Not reported
Date of Request:	Not reported
Date Response Received:	Not reported
Request Agency:	Not reported
Former Citation:	Not reported
Evaluation Date:	20110107
Evaluation Responsible Agency:	State
Found Violation:	Yes
Evaluation Type Description:	COMPLIANCE EVALUATION INSPECTION
Evaluation Responsible Person Identifier:	SWSVT
Evaluation Responsible Sub-Organization:	Not reported
Actual Return to Compliance Date:	20111121
Scheduled Compliance Date:	Not reported
Date of Request:	Not reported
Date Response Received:	Not reported

Map ID
Direction
Distance
Elevation

MAP FINDINGS

Site

Database(s)

EDR ID Number
EPA ID Number

VT ANR DEC RA ENVIRONMENTAL LAB (Continued)

1004792245

Request Agency:	Not reported
Former Citation:	Not reported
Evaluation Date:	20110107
Evaluation Responsible Agency:	State
Found Violation:	Yes
Evaluation Type Description:	COMPLIANCE EVALUATION INSPECTION
Evaluation Responsible Person Identifier:	SWSVT
Evaluation Responsible Sub-Organization:	Not reported
Actual Return to Compliance Date:	20111121
Scheduled Compliance Date:	Not reported
Date of Request:	Not reported
Date Response Received:	Not reported
Request Agency:	Not reported
Former Citation:	Not reported
Evaluation Date:	20110107
Evaluation Responsible Agency:	State
Found Violation:	Yes
Evaluation Type Description:	COMPLIANCE EVALUATION INSPECTION
Evaluation Responsible Person Identifier:	SWSVT
Evaluation Responsible Sub-Organization:	Not reported
Actual Return to Compliance Date:	20111121
Scheduled Compliance Date:	Not reported
Date of Request:	Not reported
Date Response Received:	Not reported
Request Agency:	Not reported
Former Citation:	Not reported
Evaluation Date:	20110107
Evaluation Responsible Agency:	State
Found Violation:	Yes
Evaluation Type Description:	COMPLIANCE EVALUATION INSPECTION
Evaluation Responsible Person Identifier:	SWSVT
Evaluation Responsible Sub-Organization:	Not reported
Actual Return to Compliance Date:	20111121
Scheduled Compliance Date:	Not reported
Date of Request:	Not reported
Date Response Received:	Not reported
Request Agency:	Not reported
Former Citation:	Not reported
Evaluation Date:	20110107
Evaluation Responsible Agency:	State
Found Violation:	Yes
Evaluation Type Description:	COMPLIANCE EVALUATION INSPECTION
Evaluation Responsible Person Identifier:	SWSVT
Evaluation Responsible Sub-Organization:	Not reported
Actual Return to Compliance Date:	20111121
Scheduled Compliance Date:	Not reported
Date of Request:	Not reported
Date Response Received:	Not reported
Request Agency:	Not reported
Former Citation:	Not reported
Evaluation Date:	20110107
Evaluation Responsible Agency:	State

Map ID
Direction
Distance
Elevation

MAP FINDINGS

Site

Database(s)

EDR ID Number
EPA ID Number

VT ANR DEC RA ENVIRONMENTAL LAB (Continued)

1004792245

Found Violation:	Yes
Evaluation Type Description:	COMPLIANCE EVALUATION INSPECTION
Evaluation Responsible Person Identifier:	SWSVT
Evaluation Responsible Sub-Organization:	Not reported
Actual Return to Compliance Date:	20111121
Scheduled Compliance Date:	Not reported
Date of Request:	Not reported
Date Response Received:	Not reported
Request Agency:	Not reported
Former Citation:	Not reported
Evaluation Date:	20110107
Evaluation Responsible Agency:	State
Found Violation:	Yes
Evaluation Type Description:	COMPLIANCE EVALUATION INSPECTION
Evaluation Responsible Person Identifier:	SWSVT
Evaluation Responsible Sub-Organization:	Not reported
Actual Return to Compliance Date:	20111121
Scheduled Compliance Date:	Not reported
Date of Request:	Not reported
Date Response Received:	Not reported
Request Agency:	Not reported
Former Citation:	Not reported

FINDS:

Registry ID: 110070723162

[Click Here for FRS Facility Detail Report:](#)

Environmental Interest/Information System:

Map ID
Direction
Distance
Elevation

MAP FINDINGS

Site

Database(s)

EDR ID Number
EPA ID Number

VT ANR DEC RA ENVIRONMENTAL LAB (Continued)

1004792245

All generators and treatment, storage, and disposal (TSD) facilities who handle hazardous waste are required to report to the EPA Administrator at least once every two years. The data collected is used to create the National Biennial Resource Conservation and Recovery Act (RCRA) Hazardous Waste Report. This data is processed within the RCRA Information (RCRAInfo) database

Registry ID: 110045566632

[Click Here for FRS Facility Detail Report:](#)

Environmental Interest/Information System:

The Resource Conservation and Recovery Act Information System (RCRAInfo) is EPA's comprehensive information system in support of the Resource Conservation and Recovery Act (RCRA) of 1976 and the Hazardous and Solid Waste Amendments (HSWA) of 1984. It tracks many types of information about generators, transporters, treaters, storers, and disposers of hazardous waste.

[Click this hyperlink](#) while viewing on your computer to access additional FINDS: detail in the EDR Site Report.

ECHO:

Envid: 1004792245
Registry ID: 110045566632

[DFR URL:](#)

Name: VT ANR DEC RA ENVIRONMENTAL LAB
Address: 103 South Main
City,State,Zip: WATERBURY, VT 05671

VT MANIFEST:

Name: VT DEPT OF STATE BUILDINGS
Address: 103 S MAIN ST
City,State,Zip: WATERBURY, VT 05676
Manifest ID: 000752255GBF
EPA Id: VTD982765869
Facility Id: VTR000517052
Facility Name: ENPRO SERVICES OF VERMONT INC
Mailing Name: VT DEPT OF STATE BUILDINGS
Mailing Address: 103 S MAIN ST
Mailing City,St,Zip: WATERBURY, VT 05676
Contact Phone: 8022413192
Contact Name: CHRIS JOYAL
Trans1: MAD980670004
T1 Name: ENPRO SERVICES INC
Manifest Transporter City/State: NEWBURYPORT MA
Dot Description: NON RCRA NON DOT #6 OIL CONTAMINATED DEBRIS
Additional Dot: Not reported
Waste: VT02
Quantity: 1000.00
Unit: P
Date Shipped: 02/10/2009
Facility City: WILLISTON
Facility State: VT
Fac Date: 02/10/2009

Name: R A LAROSA ENVIRONMENTAL LAB
Address: 103 S MAIN ST

Map ID
Direction
Distance
Elevation

MAP FINDINGS

Site

Database(s)

EDR ID Number
EPA ID Number

VT ANR DEC RA ENVIRONMENTAL LAB (Continued)

1004792245

City,State,Zip: WATERBURY, VT 05676
Manifest ID: VT0170384
EPA Id: VTD988375283
Facility Id: NCD000648451
Facility Name: CLEAN HARBORS REIDSVILLE LL
Mailing Name: R A LAROSA ENVIRONMENTAL LAB
Mailing Address: 103 S MAIN ST
Mailing City,St,Zip: WATERBURY, VT 05676
Contact Phone: 8022444520
Contact Name: GERALD DI VINCENZO
Trans1: MAD039322250
T1 Name: CLEAN HARBORS ENVIRONMENTAL SERVICES INC
Manifest Transporter City/State: NORWELL MA
Dot Description: WASTE TOXIC LIQUIDS ORGANIC
Additional Dot: Not reported
Waste: D022;U080;VT02;VT06
Quantity: 60.00
Unit: P
Date Shipped: 06/06/2006
Facility City: REIDSVILLE
Facility State: NC
Fac Date: 06/23/2006

Name: R A LAROSA ENVIRONMENTAL LAB
Address: 103 S MAIN ST
City,State,Zip: WATERBURY, VT 05676
Manifest ID: VT0170384
EPA Id: VTD988375283
Facility Id: NCD000648451
Facility Name: CLEAN HARBORS REIDSVILLE LL
Mailing Name: R A LAROSA ENVIRONMENTAL LAB
Mailing Address: 103 S MAIN ST
Mailing City,St,Zip: WATERBURY, VT 05676
Contact Phone: 8022444520
Contact Name: GERALD DI VINCENZO
Trans1: MAD039322250
T1 Name: CLEAN HARBORS ENVIRONMENTAL SERVICES INC
Manifest Transporter City/State: NORWELL MA
Dot Description: RQ WASTE CORROSIVE LIQUIDS TOXIC MERCURY NITRIC ACID
Additional Dot: Not reported
Waste: D002;D009
Quantity: 1.00
Unit: P
Date Shipped: 06/06/2006
Facility City: REIDSVILLE
Facility State: NC
Fac Date: 06/23/2006

Name: R A LAROSA ENVIRONMENTAL LAB
Address: 103 S MAIN ST
City,State,Zip: WATERBURY, VT 05676
Manifest ID: VT0170384
EPA Id: VTD988375283
Facility Id: NCD000648451
Facility Name: CLEAN HARBORS REIDSVILLE LL
Mailing Name: R A LAROSA ENVIRONMENTAL LAB
Mailing Address: 103 S MAIN ST

Map ID
Direction
Distance
Elevation

MAP FINDINGS

Site

Database(s)

EDR ID Number
EPA ID Number

VT ANR DEC RA ENVIRONMENTAL LAB (Continued)

1004792245

Mailing City,St,Zip: WATERBURY, VT 05676
Contact Phone: 8022444520
Contact Name: GERALD DI VINCENZO
Trans1: MAD039322250
T1 Name: CLEAN HARBORS ENVIRONMENTAL SERVICES INC
Manifest Transporter City/State: NORWELL MA
Dot Description: WASTE TOXIC LIQUIDS ORGANIC
Additional Dot: Not reported
Waste: D022;U080;VT02;VT06
Quantity: 60.00
Unit: P
Date Shipped: 06/06/2006
Facility City: REIDSVILLE
Facility State: NC
Fac Date: 06/23/2006

Name: VT DEPT OF PUBLIC SAFETY
Address: 103 SOUTH MAIN ST
City,State,Zip: WATERBURY, VT 05671
Manifest ID: 000308147JJK
EPA Id: VTR000500934
Facility Id: NJD002200046
Facility Name: CYCLECHEM,INC.
Mailing Name: VT DEPT OF PUBLIC SAFETY
Mailing Address: 103 SOUTH MAIN ST
Mailing City,St,Zip: WATERBURY, VT 05671
Contact Phone: 8022415496
Contact Name: TED NELSON
Trans1: NJ0000027193
T1 Name: CLEAN VENTURE INC
Manifest Transporter City/State: ELIZABETH NJ
Dot Description: RQ WASTE GASOLINE 3 UN1203 II (GAS AND WATER MIXTURE)
Additional Dot: Not reported
Waste: D001;D018
Quantity: 50.00
Unit: P
Date Shipped: 04/24/2007
Facility City: ELIZABETH
Facility State: NJ
Fac Date: 05/02/2007

Name: R A LAROSA ENVIRONMENTAL LAB
Address: 103 S MAIN ST
City,State,Zip: WATERBURY, VT 05676
Manifest ID: VT0170384
EPA Id: VTD988375283
Facility Id: NCD000648451
Facility Name: CLEAN HARBORS REIDSVILLE LL
Mailing Name: R A LAROSA ENVIRONMENTAL LAB
Mailing Address: 103 S MAIN ST
Mailing City,St,Zip: WATERBURY, VT 05676
Contact Phone: 8022444520
Contact Name: GERALD DI VINCENZO
Trans1: MAD039322250
T1 Name: CLEAN HARBORS ENVIRONMENTAL SERVICES INC
Manifest Transporter City/State: NORWELL MA
Dot Description: WASTE HYDROFLUORIC ACID

Map ID
Direction
Distance
Elevation

MAP FINDINGS

Site

Database(s)

EDR ID Number
EPA ID Number

VT ANR DEC RA ENVIRONMENTAL LAB (Continued)

1004792245

Additional Dot: Not reported
Waste: D002
Quantity: 50.00
Unit: P
Date Shipped: 06/06/2006
Facility City: REIDSVILLE
Facility State: NC
Fac Date: 06/23/2006

Name: R A LAROSA ENVIRONMENTAL LAB
Address: 103 S MAIN ST
City,State,Zip: WATERBURY, VT 05676
Manifest ID: VT0170384
EPA Id: VTD988375283
Facility Id: NCD000648451
Facility Name: CLEAN HARBORS REIDSVILLE LL
Mailing Name: R A LAROSA ENVIRONMENTAL LAB
Mailing Address: 103 S MAIN ST
Mailing City,St,Zip: WATERBURY, VT 05676
Contact Phone: 8022444520
Contact Name: GERALD DI VINCENZO
Trans1: MAD039322250
T1 Name: CLEAN HARBORS ENVIRONMENTAL SERVICES INC
Manifest Transporter City/State: NORWELL MA
Dot Description: WASTE CORROSIVE LIQUIDS OXIDIZING BROMINE IN HYDROCHLORIC ACID
Additional Dot: Not reported
Waste: D001;D002
Quantity: 1.00
Unit: P
Date Shipped: 06/06/2006
Facility City: REIDSVILLE
Facility State: NC
Fac Date: 06/23/2006

Name: VT DEPT OF BGS WATERBURY MAINT SHOP
Address: 103 SOUTH MAIN ST
City,State,Zip: WATERBURY, VT 05676
Manifest ID: 001033571GBF
EPA Id: VTD982765869
Facility Id: MED019051069
Facility Name: ENPRO SERVICES OF MAINE INC
Mailing Name: VT DEPT OF BGS
Mailing Address: 2 GOV AIKEN AVE
Mailing City,St,Zip: MONTPELIER, VT 05633-5801
Contact Phone: 8028284616
Contact Name: MICHAEL A BLANCHET
Trans1: MAD980670004
T1 Name: ENPRO SERVICES INC
Manifest Transporter City/State: NEWBURYPORT MA
Dot Description: STATE REGULATED OIL WASTE (#2 FUEL OIL SLUDGE)
Additional Dot: Not reported
Waste: VT02
Quantity: 1992.00
Unit: G
Date Shipped: 10/28/2011
Facility City: SOUTH PORTLAND
Facility State: ME

Map ID
Direction
Distance
Elevation

MAP FINDINGS

Site

Database(s)

EDR ID Number
EPA ID Number

VT ANR DEC RA ENVIRONMENTAL LAB (Continued)

1004792245

Fac Date: 11/03/2011

Name: R A LAROSA ENVIRONMENTAL LAB
Address: 103 S MAIN ST
City,State,Zip: WATERBURY, VT 05676
Manifest ID: VT0170384
EPA Id: VTD988375283
Facility Id: NCD000648451
Facility Name: CLEAN HARBORS REIDSVILLE LL
Mailing Name: R A LAROSA ENVIRONMENTAL LAB
Mailing Address: 103 S MAIN ST
Mailing City,St,Zip: WATERBURY, VT 05676
Contact Phone: 8022444520
Contact Name: GERALD DI VINCENZO
Trans1: MAD039322250
T1 Name: CLEAN HARBORS ENVIRONMENTAL SERVICES INC
Manifest Transporter City/State: NORWELL MA
Dot Description: WASTE ZINC POWDER OR ZINC DUST
Additional Dot: Not reported
Waste: D001
Quantity: 2.00
Unit: P
Date Shipped: 06/06/2006
Facility City: REIDSVILLE
Facility State: NC
Fac Date: 06/23/2006

Name: VT STATE HOSPITAL
Address: 103 SOUTH MAIN ST
City,State,Zip: WATERBURY, VT 05671-2501
Manifest ID: 005205434FLE
EPA Id: VTR000520858
Facility Id: ARD069748192
Facility Name: CLEAN HARBORS EL DORADO, LLC
Mailing Name: VT STATE HOSPITAL
Mailing Address: 103 SOUTH MAIN ST
Mailing City,St,Zip: WATERBURY, VT 05671-2501
Contact Phone: 8022413056
Contact Name: ADENA WEIDMAN
Trans1: NYD982792814
T1 Name: FRANK'S VACUUM TRUCK SERVICE, INC
Manifest Transporter City/State: NIAGARA FALLS NY
Dot Description: NON DOT REGULATED MATERIAL UNUSED SHARPS
Additional Dot: Not reported
Waste: VT99
Quantity: 120.00
Unit: P
Date Shipped: 07/09/2012
Facility City: EL DORADO
Facility State: AR
Fac Date: 08/09/2012

Name: VT STATE HOSPITAL
Address: 103 SOUTH MAIN ST
City,State,Zip: WATERBURY, VT 05671-2501
Manifest ID: 005205434FLE
EPA Id: VTR000520858

Map ID
Direction
Distance
Elevation

MAP FINDINGS

Site

Database(s)

EDR ID Number
EPA ID Number

VT ANR DEC RA ENVIRONMENTAL LAB (Continued)

1004792245

Facility Id: ARD069748192
Facility Name: CLEAN HARBORS EL DORADO, LLC
Mailing Name: VT STATE HOSPITAL
Mailing Address: 103 SOUTH MAIN ST
Mailing City,St,Zip: WATERBURY, VT 05671-2501
Contact Phone: 8022413056
Contact Name: ADENA WEIDMAN
Trans1: ALD067138891
T1 Name: ROBBIE D WOOD INC
Manifest Transporter City/State: DOLOMITE AL
Dot Description: NON DOT REGULATED MATERIAL UNUSED SHARPS
Additional Dot: Not reported
Waste: VT99
Quantity: 120.00
Unit: P
Date Shipped: 07/09/2012
Facility City: EL DORADO
Facility State: AR
Fac Date: 08/09/2012

Name: VT STATE HOSPITAL
Address: 103 SOUTH MAIN ST
City,State,Zip: WATERBURY, VT 05671-2501
Manifest ID: 005205434FLE
EPA Id: VTR000520858
Facility Id: ARD069748192
Facility Name: CLEAN HARBORS EL DORADO, LLC
Mailing Name: VT STATE HOSPITAL
Mailing Address: 103 SOUTH MAIN ST
Mailing City,St,Zip: WATERBURY, VT 05671-2501
Contact Phone: 8022413056
Contact Name: ADENA WEIDMAN
Trans1: MAD039322250
T1 Name: CLEAN HARBORS ENVIRONMENTAL SERVICES INC
Manifest Transporter City/State: NORWELL MA
Dot Description: NON DOT REGULATED MATERIAL UNUSED SHARPS
Additional Dot: Not reported
Waste: VT99
Quantity: 120.00
Unit: P
Date Shipped: 07/09/2012
Facility City: EL DORADO
Facility State: AR
Fac Date: 08/09/2012

Name: VT STATE HOSPITAL
Address: 103 SOUTH MAIN ST
City,State,Zip: WATERBURY, VT 05671-2501
Manifest ID: 005205434FLE
EPA Id: VTR000520858
Facility Id: ARD069748192
Facility Name: CLEAN HARBORS EL DORADO, LLC
Mailing Name: VT STATE HOSPITAL
Mailing Address: 103 SOUTH MAIN ST
Mailing City,St,Zip: WATERBURY, VT 05671-2501
Contact Phone: 8022413056
Contact Name: ADENA WEIDMAN

Map ID
Direction
Distance
Elevation

MAP FINDINGS

Site

Database(s)

EDR ID Number
EPA ID Number

VT ANR DEC RA ENVIRONMENTAL LAB (Continued)

1004792245

Trans1: MAD039322250
T1 Name: CLEAN HARBORS ENVIRONMENTAL SERVICES INC
Manifest Transporter City/State: NORWELL MA
Dot Description: NON DOT REGULATED MATERIAL UNUSED SHARPS
Additional Dot: Not reported
Waste: VT99
Quantity: 120.00
Unit: P
Date Shipped: 07/09/2012
Facility City: EL DORADO
Facility State: AR
Fac Date: 08/09/2012

Name: VT STATE HOSPITAL
Address: 103 SOUTH MAIN ST
City,State,Zip: WATERBURY, VT 05671-2501
Manifest ID: 005205434FLE
EPA Id: VTR000520858
Facility Id: ARD069748192
Facility Name: CLEAN HARBORS EL DORADO, LLC
Mailing Name: VT STATE HOSPITAL
Mailing Address: 103 SOUTH MAIN ST
Mailing City,St,Zip: WATERBURY, VT 05671-2501
Contact Phone: 8022413056
Contact Name: ADENA WEIDMAN
Trans1: MAD039322250
T1 Name: CLEAN HARBORS ENVIRONMENTAL SERVICES INC
Manifest Transporter City/State: NORWELL MA
Dot Description: NON DOT REGULATED MATERIAL UNUSED SHARPS
Additional Dot: Not reported
Waste: VT99
Quantity: 120.00
Unit: P
Date Shipped: 07/09/2012
Facility City: EL DORADO
Facility State: AR
Fac Date: 08/09/2012

Name: VT DEPT OF BGS WATERBURY MAINT SHOP
Address: 103 SOUTH MAIN ST
City,State,Zip: WATERBURY, VT 05676
Manifest ID: 001552046GBF
EPA Id: VTD982765869
Facility Id: MED019051069
Facility Name: ENPRO SERVICES OF MAINE INC
Mailing Name: VT DEPT OF BGS
Mailing Address: 2 GOV AIKEN AVE
Mailing City,St,Zip: MONTPELIER, VT 05633-5801
Contact Phone: 8028284616
Contact Name: MICHAEL A BLANCHET
Trans1: MAD980670004
T1 Name: ENPRO SERVICES INC
Manifest Transporter City/State: NEWBURYPORT MA
Dot Description: NA1993, FUEL OIL MIXTURE (NO. 2), 3, III
Additional Dot: Not reported
Waste: VT99
Quantity: 5300.00

Map ID
Direction
Distance
Elevation

MAP FINDINGS

Site

Database(s)

EDR ID Number
EPA ID Number

VT ANR DEC RA ENVIRONMENTAL LAB (Continued)

1004792245

Unit: G
Date Shipped: 09/03/2011
Facility City: SOUTH PORTLAND
Facility State: ME
Fac Date: 09/03/2011

Name: VT DEPT OF BGS WATERBURY MAINT SHOP
Address: 103 SOUTH MAIN ST
City,State,Zip: WATERBURY, VT 05676
Manifest ID: 001555874GBF
EPA Id: VTD982765869
Facility Id: MED019051069
Facility Name: ENPRO SERVICES OF MAINE INC
Mailing Name: VT DEPT OF BGS
Mailing Address: 2 GOV AIKEN AVE
Mailing City,St,Zip: MONTPELIER, VT 05633-5801
Contact Phone: 8028284616
Contact Name: MICHAEL A BLANCHET
Trans1: MAD980670004
T1 Name: ENPRO SERVICES INC
Manifest Transporter City/State: NEWBURYPORT MA
Dot Description: FUEL OIL MIXTURE (NO. 2) NA1993, CLASS 3, PGIII
Additional Dot: Not reported
Waste: VT99
Quantity: 1900.00
Unit: G
Date Shipped: 09/19/2011
Facility City: SOUTH PORTLAND
Facility State: ME
Fac Date: 09/20/2011

Name: VT DEPT OF BGS WATERBURY MAINT SHOP
Address: 103 SOUTH MAIN ST
City,State,Zip: WATERBURY, VT 05676
Manifest ID: 001555874GBF
EPA Id: VTD982765869
Facility Id: MED019051069
Facility Name: ENPRO SERVICES OF MAINE INC
Mailing Name: VT DEPT OF BGS
Mailing Address: 2 GOV AIKEN AVE
Mailing City,St,Zip: MONTPELIER, VT 05633-5801
Contact Phone: 8028284616
Contact Name: MICHAEL A BLANCHET
Trans1: MAD980670004
T1 Name: ENPRO SERVICES INC
Manifest Transporter City/State: NEWBURYPORT MA
Dot Description: FUEL OIL MIXTURE (NO. 2) NA1993, CLASS 3, PGIII
Additional Dot: Not reported
Waste: VT99
Quantity: 1900.00
Unit: G
Date Shipped: 09/19/2011
Facility City: SOUTH PORTLAND
Facility State: ME
Fac Date: 09/20/2011

Name: VT DEPT OF BGS WATERBURY MAINT SHOP

Map ID
Direction
Distance
Elevation

MAP FINDINGS

Site

Database(s)

EDR ID Number
EPA ID Number

VT ANR DEC RA ENVIRONMENTAL LAB (Continued)

1004792245

Address: 103 SOUTH MAIN ST
City,State,Zip: WATERBURY, VT 05676
Manifest ID: 001555900GBF
EPA Id: VTD982765869
Facility Id: MED019051069
Facility Name: ENPRO SERVICES OF MAINE INC
Mailing Name: VT DEPT OF BGS
Mailing Address: 2 GOV AIKEN AVE
Mailing City,St,Zip: MONTPELIER, VT 05633-5801
Contact Phone: 8028284616
Contact Name: MICHAEL A BLANCHET
Trans1: MAD980670004
T1 Name: ENPRO SERVICES INC
Manifest Transporter City/State: NEWBURYPORT MA
Dot Description: FUEL OIL MIXTURE (NO.2 NA1993) CLASS 3, PGIII
Additional Dot: Not reported
Waste: VT99
Quantity: 1682.00
Unit: G
Date Shipped: 10/20/2011
Facility City: SOUTH PORTLAND
Facility State: ME
Fac Date: 10/21/2011

Name: VT DEPT OF BGS WATERBURY MAINT SHOP
Address: 103 SOUTH MAIN ST
City,State,Zip: WATERBURY, VT 05676
Manifest ID: 001555901GBF
EPA Id: VTD982765869
Facility Id: MED019051069
Facility Name: ENPRO SERVICES OF MAINE INC
Mailing Name: VT DEPT OF BGS
Mailing Address: 2 GOV AIKEN AVE
Mailing City,St,Zip: MONTPELIER, VT 05633-5801
Contact Phone: 8028284616
Contact Name: MICHAEL A BLANCHET
Trans1: MAD980670004
T1 Name: ENPRO SERVICES INC
Manifest Transporter City/State: NEWBURYPORT MA
Dot Description: FUEL OIL MIXTURE (NO2 NA1993) CLASS 3, PGIII
Additional Dot: Not reported
Waste: VT99
Quantity: 3996.00
Unit: G
Date Shipped: 10/17/2011
Facility City: SOUTH PORTLAND
Facility State: ME
Fac Date: 10/17/2011

Name: VT DEPT OF BGS WATERBURY MAINT SHOP
Address: 103 SOUTH MAIN ST
City,State,Zip: WATERBURY, VT 05676
Manifest ID: 001555902GBF
EPA Id: VTD982765869
Facility Id: MED019051069
Facility Name: ENPRO SERVICES OF MAINE INC
Mailing Name: VT DEPT OF BGS

Map ID
Direction
Distance
Elevation

MAP FINDINGS

Site

Database(s)

EDR ID Number
EPA ID Number

VT ANR DEC RA ENVIRONMENTAL LAB (Continued)

1004792245

Mailing Address: 2 GOV AIKEN AVE
Mailing City,St,Zip: MONTPELIER, VT 05633-5801
Contact Phone: 8028284616
Contact Name: MICHAEL A BLANCHET
Trans1: MAD082303777
T1 Name: CYN OIL CORPORATION
Manifest Transporter City/State: STOUGHTON MA
Dot Description: NOT SHIPPED
Additional Dot: Not reported
Waste: Not reported
Quantity: Not reported
Unit: Not reported
Date Shipped: 09/09/2011
Facility City: SOUTH PORTLAND
Facility State: ME
Fac Date: 09/09/2011

[Click this hyperlink](#) while viewing on your computer to access
209 additional VT MANIFEST: record(s) in the EDR Site Report.

TIER 2:

Report Year: 2011
Facility Name: VERMONT DEPARTMENT OF PUBLIC SAFETY - HQ
Facility Id: FATR20112WY5FF0026NM
Facility Dept: Headquarters - Waterbury
Date Signed: Not reported
Modification Date: 4/11/2012
Fee Total: Not reported
Number Employees: Not reported
Dike / Other Safeguard: Not reported
Failed Validation: T
Fire District: Not reported
Mail Address: 103 South Main Street
Mail City,St,Zip: Waterbury, VT 05671-2101
Mail Country: USA
Lat/Long: 44.33086 / -72.75103
Lat/Long Location Description: Not reported
Lat Long Method: Not reported
Submitted By: David Tifft, Fleet Administrator
Chem Same As Last Yr: True
Notes: Not reported
Validation Report: Not reported

Report Year: 2011
Facility Name: VT. DEPARTMENT OF ENVIRONMENTAL CONSERVATION - LABORATORY
Facility Id: FATR20115LPLQZ002NWH
Facility Dept: Laboratory
Date Signed: 2/28/2012
Modification Date: 4/11/2012
Fee Total: Not reported
Number Employees: Not reported
Dike / Other Safeguard: Not reported
Failed Validation: T
Fire District: Not reported
Mail Address: Not reported
Mail City,St,Zip: Not reported
Mail Country: Not reported

Map ID
Direction
Distance
Elevation

MAP FINDINGS

Site

Database(s)

EDR ID Number
EPA ID Number

VT ANR DEC RA ENVIRONMENTAL LAB (Continued)

1004792245

Lat/Long: 44.33043 / -72.75189
Lat/Long Location Description: Not reported
Lat Long Method: Not reported
Submitted By: John Smeltzer/Lab Director
Chem Same As Last Yr: Not reported
Notes: Not reported
Validation Report: Not reported

Report Year: 2011
Facility Name: VERMONT DEPARTMENT OF PUBLIC SAFETY - LAB
Facility Id: FATR201164FXX5002AZ1
Facility Dept: Vermont Forensic Laboratory
Date Signed: Not reported
Modification Date: 4/11/2012
Fee Total: Not reported
Number Employees: Not reported
Dike / Other Safeguard: Not reported
Failed Validation: T
Fire District: Not reported
Mail Address: P.O. Box 47
Mail City,St,Zip: Waterbury, VT 05676
Mail Country: USA
Lat/Long: 44.33076 / -72.75114
Lat/Long Location Description: Not reported
Lat Long Method: Not reported
Submitted By: Eric Buel, Director, Ph.D.
Chem Same As Last Yr: Not reported
Notes: Not reported
Validation Report: Not reported

Chem Inventory:
Facility ID: FATR20115LPLQZ002NWH
Chem Inv Record ID: CVTR20115LPMGZ00K517
Chemical Name: METHYLENE CHLORIDE
CAS NUMBER: 75-09-2
EHS Chemical: Not reported
Reported Year: 2011
Last Modified: 2/29/2012
Avg Amount: Not reported
Days On Site: 365
Max Amount: Not reported
Max Amt Container: Not reported
Chem Same As Last Yr: Not reported
Chronic: True
Acute: Not reported
Fire: Not reported
Gas: Not reported
Liquid: True
Mixture: Not reported
Pressure: Not reported
Pure: Not reported
Reactive: Not reported
Solid: Not reported
State Label Code: VT2011
Trade Secret: Not reported

Chemical Location:

Map ID
Direction
Distance
Elevation

MAP FINDINGS

Site

Database(s)

EDR ID Number
EPA ID Number

VT ANR DEC RA ENVIRONMENTAL LAB (Continued)

1004792245

Facility ID: FATR20115LPLQZ002NWH
Chemical ID: CVTR20115LPMGZ00K517
Reported Year: 2011
Location: Rooms 159B & 243.
Amount: Not reported
Amount Unit: pounds
Type: Glass bottles or jugs
Pressure: Ambient pressure
Temperature: Ambient temperature
Last Modified: 8/19/2011

Chem Inventory:

Facility ID: FATR20115LPLQZ002NWH
Chem Inv Record ID: CVTR20115LPMM500MRUS
Chemical Name: ACETONITRILE
CAS NUMBER: 75-05-8
EHS Chemical: Not reported
Reported Year: 2011
Last Modified: 2/29/2012
Avg Amount: Not reported
Days On Site: 365
Max Amount: Not reported
Max Amt Container: Not reported
Chem Same As Last Yr: Not reported
Chronic: Not reported
Acute: Not reported
Fire: True
Gas: Not reported
Liquid: True
Mixture: Not reported
Pressure: Not reported
Pure: Not reported
Reactive: Not reported
Solid: Not reported
State Label Code: VT2011
Trade Secret: Not reported

Chemical Location:

Facility ID: FATR20115LPLQZ002NWH
Chemical ID: CVTR20115LPMM500MRUS
Reported Year: 2011
Location: Rooms 159B & 246.
Amount: Not reported
Amount Unit: pounds
Type: Glass bottles or jugs
Pressure: Ambient pressure
Temperature: Ambient temperature
Last Modified: 8/19/2011

Chem Inventory:

Facility ID: FATR20115LPLQZ002NWH
Chem Inv Record ID: CVTR20115LPMQ500PC7C
Chemical Name: ACETONE
CAS NUMBER: 67-64-1
EHS Chemical: Not reported
Reported Year: 2011
Last Modified: 2/29/2012

Map ID
Direction
Distance
Elevation

MAP FINDINGS

Site

Database(s)

EDR ID Number
EPA ID Number

VT ANR DEC RA ENVIRONMENTAL LAB (Continued)

1004792245

Avg Amount: Not reported
Days On Site: 365
Max Amount: Not reported
Max Amt Container: Not reported
Chem Same As Last Yr: Not reported
Chronic: Not reported
Acute: Not reported
Fire: True
Gas: Not reported
Liquid: True
Mixture: Not reported
Pressure: Not reported
Pure: Not reported
Reactive: Not reported
Solid: Not reported
State Label Code: VT2011
Trade Secret: Not reported

Chemical Location:

Facility ID: FATR20115LPLQZ002NWH
Chemical ID: CVTR20115LPMQ500PC7C
Reported Year: 2011
Location: Rooms 159B & 259.
Amount: Not reported
Amount Unit: pounds
Type: Glass bottles or jugs
Pressure: Ambient pressure
Temperature: Ambient temperature
Last Modified: 8/19/2011

Chem Inventory:

Facility ID: FATR20115LPLQZ002NWH
Chem Inv Record ID: CVTR20115LPMSY00RT05
Chemical Name: METHANOL
CAS NUMBER: 67-56-1
EHS Chemical: Not reported
Reported Year: 2011
Last Modified: 2/29/2012
Avg Amount: Not reported
Days On Site: 365
Max Amount: Not reported
Max Amt Container: Not reported
Chem Same As Last Yr: Not reported
Chronic: Not reported
Acute: Not reported
Fire: True
Gas: Not reported
Liquid: True
Mixture: Not reported
Pressure: Not reported
Pure: Not reported
Reactive: Not reported
Solid: Not reported
State Label Code: VT2011
Trade Secret: Not reported

Chemical Location:

Facility ID: FATR20115LPLQZ002NWH

Map ID
Direction
Distance
Elevation

MAP FINDINGS

Site

Database(s)

EDR ID Number
EPA ID Number

VT ANR DEC RA ENVIRONMENTAL LAB (Continued)

1004792245

Chemical ID: CVTR20115LPMSY00RT05
Reported Year: 2011
Location: Room 243.
Amount: Not reported
Amount Unit: pounds
Type: Glass bottles or jugs
Pressure: Ambient pressure
Temperature: Ambient temperature
Last Modified: 8/19/2011

Chem Inventory:

Facility ID: FATR20115LPLQZ002NWH
Chem Inv Record ID: CVTR20115LPMV800TS9D
Chemical Name: ETHANOL
CAS NUMBER: 64-17-5
EHS Chemical: Not reported
Reported Year: 2011
Last Modified: 2/29/2012
Avg Amount: Not reported
Days On Site: 365
Max Amount: Not reported
Max Amt Container: Not reported
Chem Same As Last Yr: Not reported
Chronic: Not reported
Acute: Not reported
Fire: True
Gas: Not reported
Liquid: True
Mixture: Not reported
Pressure: Not reported
Pure: Not reported
Reactive: Not reported
Solid: Not reported
State Label Code: VT2011
Trade Secret: Not reported

Chemical Location:

Facility ID: FATR20115LPLQZ002NWH
Chemical ID: CVTR20115LPMV800TS9D
Reported Year: 2011
Location: Room 157.
Amount: Not reported
Amount Unit: pounds
Type: Plastic bottles or jugs
Pressure: Ambient pressure
Temperature: Ambient temperature
Last Modified: 8/19/2011

Chem Inventory:

Facility ID: FATR20115LPLQZ002NWH
Chem Inv Record ID: CVTR201175DAJH0110XS
Chemical Name: HELIUM
CAS NUMBER: 7740-59-7
EHS Chemical: Not reported
Reported Year: 2011
Last Modified: 2/29/2012
Avg Amount: Not reported

Map ID
Direction
Distance
Elevation

MAP FINDINGS

Site

Database(s)

EDR ID Number
EPA ID Number

VT ANR DEC RA ENVIRONMENTAL LAB (Continued)

1004792245

Days On Site: 365
Max Amount: Not reported
Max Amt Container: Not reported
Chem Same As Last Yr: Not reported
Chronic: Not reported
Acute: Not reported
Fire: Not reported
Gas: True
Liquid: Not reported
Mixture: Not reported
Pressure: True
Pure: Not reported
Reactive: Not reported
Solid: Not reported
State Label Code: VT2011
Trade Secret: Not reported

Chemical Location:

Facility ID: FATR20115LPLQZ002NWH
Chemical ID: CVTR201175DAJH0110XS
Reported Year: 2011
Location: Rooms 246 and 158.
Amount: Not reported
Amount Unit: pounds
Type: Cylinder
Pressure: Greater than ambient pressure
Temperature: Ambient temperature
Last Modified: 8/19/2011

Chem Inventory:

Facility ID: FATR20115LPLQZ002NWH
Chem Inv Record ID: CVTR20115LPN5800XEDU
Chemical Name: NITROGEN
CAS NUMBER: 7727-37-4
EHS Chemical: Not reported
Reported Year: 2011
Last Modified: 2/29/2012
Avg Amount: Not reported
Days On Site: 365
Max Amount: Not reported
Max Amt Container: Not reported
Chem Same As Last Yr: Not reported
Chronic: Not reported
Acute: Not reported
Fire: Not reported
Gas: True
Liquid: Not reported
Mixture: Not reported
Pressure: True
Pure: Not reported
Reactive: Not reported
Solid: Not reported
State Label Code: VT2011
Trade Secret: Not reported

Chemical Location:

Facility ID: FATR20115LPLQZ002NWH
Chemical ID: CVTR20115LPN5800XEDU

Map ID
Direction
Distance
Elevation

MAP FINDINGS

Site

Database(s)

EDR ID Number
EPA ID Number

VT ANR DEC RA ENVIRONMENTAL LAB (Continued)

1004792245

Reported Year: 2011
Location: Rooms 246, 258, 158.
Amount: Not reported
Amount Unit: pounds
Type: Cylinder
Pressure: Greater than ambient pressure
Temperature: Ambient temperature
Last Modified: 8/19/2011

Chem Inventory:

Facility ID: FATR20115LPLQZ002NWH
Chem Inv Record ID: CVTR20115LPN9800ZVNZ
Chemical Name: ARGON
CAS NUMBER: 7740-37-1
EHS Chemical: Not reported
Reported Year: 2011
Last Modified: 2/29/2012
Avg Amount: Not reported
Days On Site: 365
Max Amount: Not reported
Max Amt Container: Not reported
Chem Same As Last Yr: Not reported
Chronic: Not reported
Acute: Not reported
Fire: Not reported
Gas: True
Liquid: Not reported
Mixture: Not reported
Pressure: True
Pure: Not reported
Reactive: Not reported
Solid: Not reported
State Label Code: VT2011
Trade Secret: Not reported

Chemical Location:

Facility ID: FATR20115LPLQZ002NWH
Chemical ID: CVTR20115LPN9800ZVNZ
Reported Year: 2011
Location: Rooms 240, & 158.
Amount: Not reported
Amount Unit: pounds
Type: Cylinder
Pressure: Greater than ambient pressure
Temperature: Ambient temperature
Last Modified: 8/19/2011

Chem Inventory:

Facility ID: FATR20115LPLQZ002NWH
Chem Inv Record ID: CVTR20115LPNH6011RWN
Chemical Name: NITROGEN
CAS NUMBER: 7727-37-9
EHS Chemical: Not reported
Reported Year: 2011
Last Modified: 2/29/2012
Avg Amount: Not reported
Days On Site: 365

Map ID
Direction
Distance
Elevation

MAP FINDINGS

Site

Database(s)

EDR ID Number
EPA ID Number

VT ANR DEC RA ENVIRONMENTAL LAB (Continued)

1004792245

Max Amount: Not reported
Max Amt Container: Not reported
Chem Same As Last Yr: Not reported
Chronic: Not reported
Acute: Not reported
Fire: Not reported
Gas: Not reported
Liquid: True
Mixture: Not reported
Pressure: True
Pure: Not reported
Reactive: Not reported
Solid: Not reported
State Label Code: VT2011
Trade Secret: Not reported

Chemical Location:

Facility ID: FATR20115LPLQZ002NWH
Chemical ID: CVTR20115LPNH6011RWN
Reported Year: 2011
Location: Micro Bulk Tank 1500 gallon - began 8/2007 outside bldg.
Amount: Not reported
Amount Unit: pounds
Type: Above ground tank
Pressure: Greater than ambient pressure
Temperature: Cryogenic conditions
Last Modified: 8/19/2011

Chem Inventory:

Facility ID: FATR20115LPLQZ002NWH
Chem Inv Record ID: CVTR20115LPNM90139SY
Chemical Name: ARGON
CAS NUMBER: 7440-37-1
EHS Chemical: Not reported
Reported Year: 2011
Last Modified: 2/29/2012
Avg Amount: Not reported
Days On Site: 365
Max Amount: Not reported
Max Amt Container: Not reported
Chem Same As Last Yr: Not reported
Chronic: Not reported
Acute: Not reported
Fire: Not reported
Gas: Not reported
Liquid: True
Mixture: Not reported
Pressure: True
Pure: Not reported
Reactive: Not reported
Solid: Not reported
State Label Code: VT2011
Trade Secret: Not reported

Chemical Location:

Facility ID: FATR20115LPLQZ002NWH
Chemical ID: CVTR20115LPNM90139SY
Reported Year: 2011

Map ID
Direction
Distance
Elevation

MAP FINDINGS

Site

Database(s)

EDR ID Number
EPA ID Number

VT ANR DEC RA ENVIRONMENTAL LAB (Continued)

1004792245

Location: Micro Bulk Tank 1500 gallon - began 8/2007 outside bldg.
Amount: Not reported
Amount Unit: pounds
Type: Above ground tank
Pressure: Greater than ambient pressure
Temperature: Cryogenic conditions
Last Modified: 8/19/2011

Chem Inventory:

Facility ID: FATR20115LPLQZ002NWH
Chem Inv Record ID: CVTR20115LPN0B00V627
Chemical Name: NITRIC ACID
CAS NUMBER: 7697-37-2
EHS Chemical: True
Reported Year: 2011
Last Modified: 2/29/2012
Avg Amount: Not reported
Days On Site: 365
Max Amount: Not reported
Max Amt Container: Not reported
Chem Same As Last Yr: Not reported
Chronic: True
Acute: Not reported
Fire: True
Gas: Not reported
Liquid: True
Mixture: Not reported
Pressure: Not reported
Pure: Not reported
Reactive: Not reported
Solid: Not reported
State Label Code: VT2011
Trade Secret: Not reported

Chemical Location:

Facility ID: FATR20115LPLQZ002NWH
Chemical ID: CVTR20115LPN0B00V627
Reported Year: 2011
Location: Room 239. Waste Nitric Acid Rooms 251 & 159B.
Amount: Not reported
Amount Unit: pounds
Type: Glass bottles or jugs
Pressure: Ambient pressure
Temperature: Ambient temperature
Last Modified: 8/19/2011

Contact:

Reported Year: 2011
Contact EMail: Not reported
Contact Mail Addr: 103 South Main ST
Contact Mail City,St,Zip: Waterbury, VT 05671-2101
Contact Country: USA
Contact Type: Emergency Contact
Contact Type: Regulatory Point of Contact
Contact Type: Submitter
Contact Type: Owner / Operator
Contact Name/Title: Eric Buel Director

Map ID
Direction
Distance
Elevation

MAP FINDINGS

Site

Database(s)

EDR ID Number
EPA ID Number

VT ANR DEC RA ENVIRONMENTAL LAB (Continued)

1004792245

Contact Last Modified: 12/27/2011

Contact:

Reported Year: 2011

Contact EMail: Not reported

Contact Mail Addr: 103 South Main Street

Contact Mail City,St,Zip: Waterbury, VT 05671-2101

Contact Country: USA

Contact Type: Emergency Contact

Contact Name/Title: Margaret Schwartz Senior Forensic Chemist

Contact Last Modified: 12/27/2011

Contact:

Reported Year: 2011

Contact EMail: Not reported

Contact Mail Addr: Not reported

Contact Mail City,St,Zip: Not reported

Contact Country: USA

Contact Type: Emergency Contact

Contact Name/Title: Warren Whitney Deputy Director

Contact Last Modified: 12/27/2011

Contact:

Reported Year: 2011

Contact EMail: dtiftt@dps.state.vt.us

Contact Mail Addr: 394 Hegeman Ave

Contact Mail City,St,Zip: Colchester, VT 05446

Contact Country: USA

Contact Type: Submitter

Contact Type: Submitter

Contact Name/Title: David Tiftt Fleet Administrator

Contact Last Modified: 1/4/2010

Chem Inventory:

Facility ID: FATR201164FXX5002AZ1

Chem Inv Record ID: CVTR20116AXSV0006N1E

Chemical Name: Lead Acid Battery- In vehicle

CAS NUMBER: Not reported

EHS Chemical: Not reported

Reported Year: 2011

Last Modified: 3/1/2012

Avg Amount: Not reported

Days On Site: 365

Max Amount: Not reported

Max Amt Container: 100

Chem Same As Last Yr: Not reported

Chronic: Not reported

Acute: Not reported

Fire: True

Gas: Not reported

Liquid: True

Mixture: Not reported

Pressure: Not reported

Pure: Not reported

Reactive: Not reported

Solid: True

State Label Code: VT2011

Trade Secret: Not reported

Map ID
Direction
Distance
Elevation

MAP FINDINGS

Site

Database(s)

EDR ID Number
EPA ID Number

VT ANR DEC RA ENVIRONMENTAL LAB (Continued)

1004792245

Chemical Location:

Facility ID: FATR201164FXX5002AZ1
Chemical ID: CVTR20116AXSV0006N1E
Reported Year: 2011
Location: Located in Vehicle
Amount: Not reported
Amount Unit: pounds
Type: Other
Pressure: Ambient pressure
Temperature: Ambient temperature
Last Modified: 12/27/2011

Chem Inventory:

Facility ID: FATR201164FXX5002AZ1
Chem Inv Record ID: CVTR201164FYJU00H2F7
Chemical Name: Various Lab Chemicals
CAS NUMBER: Not reported
EHS Chemical: Not reported
Reported Year: 2011
Last Modified: 3/1/2012
Avg Amount: Not reported
Days On Site: 365
Max Amount: Not reported
Max Amt Container: Not reported
Chem Same As Last Yr: Not reported
Chronic: True
Acute: True
Fire: True
Gas: True
Liquid: True
Mixture: True
Pressure: True
Pure: True
Reactive: True
Solid: True
State Label Code: VT2011
Trade Secret: Not reported

Chemical Location:

Facility ID: FATR201164FXX5002AZ1
Chemical ID: CVTR201164FYJU00H2F7
Reported Year: 2011
Location: See printed copies of lab chemical Lists and locations. This list is attached to the printed Tier II report and is also attached to this file . - Randy Bronson
Amount: Not reported
Amount Unit: pounds
Type: Glass bottles or jugs
Pressure: Ambient pressure
Temperature: Ambient temperature
Last Modified: 12/27/2011

Contact:

Reported Year: 2011
Contact EMail: Not reported
Contact Mail Addr: 103 South Main ST

Map ID
Direction
Distance
Elevation

MAP FINDINGS

Site

Database(s)

EDR ID Number
EPA ID Number

VT ANR DEC RA ENVIRONMENTAL LAB (Continued)

1004792245

Contact Mail City,St,Zip: Waterbury, VT 05671-2101
Contact Country: USA
Contact Type: Emergency Contact
Contact Type: Regulatory Point of Contact
Contact Type: Submitter
Contact Type: Owner / Operator
Contact Name/Title: Eric Buel Director
Contact Last Modified: 12/27/2011

Contact:

Reported Year: 2011
Contact EMail: Not reported
Contact Mail Addr: 103 South Main Street
Contact Mail City,St,Zip: Waterbury, VT 05671-2101
Contact Country: USA
Contact Type: Emergency Contact
Contact Name/Title: Margaret Schwartz Senior Forensic Chemist
Contact Last Modified: 12/27/2011

Contact:

Reported Year: 2011
Contact EMail: Not reported
Contact Mail Addr: Not reported
Contact Mail City,St,Zip: Not reported
Contact Country: USA
Contact Type: Emergency Contact
Contact Name/Title: Warren Whitney Deputy Director
Contact Last Modified: 12/27/2011

Contact:

Reported Year: 2011
Contact EMail: dtiftt@dps.state.vt.us
Contact Mail Addr: 394 Hegeman Ave
Contact Mail City,St,Zip: Colchester, VT 05446
Contact Country: USA
Contact Type: Submitter
Contact Type: Submitter
Contact Name/Title: David Tiftt Fleet Administrator
Contact Last Modified: 1/4/2010

Chem Inventory:

Facility ID: FATR20112WY5FF0026NM
Chem Inv Record ID: CVTR20116AXRGM005J3S
Chemical Name: Lead Acid Battery - In vehicle
CAS NUMBER: Not reported
EHS Chemical: Not reported
Reported Year: 2011
Last Modified: 3/1/2012
Avg Amount: Not reported
Days On Site: 365
Max Amount: Not reported
Max Amt Container: 100
Chem Same As Last Yr: Not reported
Chronic: Not reported
Acute: Not reported
Fire: True
Gas: Not reported
Liquid: True
Mixture: Not reported

Map ID
Direction
Distance
Elevation

MAP FINDINGS

Site

Database(s)

EDR ID Number
EPA ID Number

VT ANR DEC RA ENVIRONMENTAL LAB (Continued)

1004792245

Pressure: Not reported
Pure: Not reported
Reactive: Not reported
Solid: True
State Label Code: VT2011
Trade Secret: Not reported

Contact:

Reported Year: 2011
Contact EMail: Not reported
Contact Mail Addr: 103 South Main ST
Contact Mail City,St,Zip: Waterbury, VT 05671-2101
Contact Country: USA
Contact Type: Emergency Contact
Contact Type: Regulatory Point of Contact
Contact Type: Submitter
Contact Type: Owner / Operator
Contact Name/Title: Eric Buel Director
Contact Last Modified: 12/27/2011

Contact:

Reported Year: 2011
Contact EMail: Not reported
Contact Mail Addr: 103 South Main Street
Contact Mail City,St,Zip: Waterbury, VT 05671-2101
Contact Country: USA
Contact Type: Emergency Contact
Contact Name/Title: Margaret Schwartz Senior Forensic Chemist
Contact Last Modified: 12/27/2011

Contact:

Reported Year: 2011
Contact EMail: Not reported
Contact Mail Addr: Not reported
Contact Mail City,St,Zip: Not reported
Contact Country: USA
Contact Type: Emergency Contact
Contact Name/Title: Warren Whitney Deputy Director
Contact Last Modified: 12/27/2011

Contact:

Reported Year: 2011
Contact EMail: dtiff@dtps.state.vt.us
Contact Mail Addr: 394 Hegeman Ave
Contact Mail City,St,Zip: Colchester, VT 05446
Contact Country: USA
Contact Type: Submitter
Contact Type: Submitter
Contact Name/Title: David Tiff Fleet Administrator
Contact Last Modified: 1/4/2010

Map ID
Direction
Distance
Elevation

MAP FINDINGS

EDR ID Number
EPA ID Number

	Site	Database(s)	EPA ID Number
B9 East < 1/8 0.037 mi. 197 ft. Relative: Higher Actual: 420 ft.	VT DEPARTMENT OF PUBLIC SAFETY 103 SOUTH MAIN STREET WATERBURY, VT 5671 Site 6 of 8 in cluster B PA MANIFEST: Name: VT DEPARTMENT OF PUBLIC SAFETY Address: 103 SOUTH MAIN STREET City,State,Zip: WATERBURY, VT 5671 Year: 2009 Manifest Number: 002470017FLE Manifest Type: T Generator EPA ID: VTR000500934 Generator Date: 05/05/2009 Mailing Address: Not reported Contact Name: Not reported Contact Phone: 802-241-5496 TSD EPA ID: PAD067098822 TSD Date: Not reported TSD Facility Name: CYCLE CHEM INC TSD Facility Address: 550 INDUSTRIAL DRIVE TSD Facility City: LEWISBERRY TSD Facility State: PA Facility Telephone: Not reported Page Number: 1 Line Number: 1 Waste Number: D008 Container Number: 1 Container Type: DM Waste Quantity: 75 Unit: P Handling Code: Not reported TSP EPA ID: Not reported Date TSP Sig: Not reported	PA MANIFEST	S111432293 N/A
B10 East < 1/8 0.037 mi. 197 ft. Relative: Higher Actual: 420 ft.	VT DEPT OF BGS WATERBURY MAINT SHOP 91 STATE DRIVE WATERBURY, VT 05676 Site 7 of 8 in cluster B RCRA Listings: Date Form Received by Agency: 20220107 Handler Name: Vt Dept Of Bgs Waterbury Maint Shop Handler Address: State Drive Handler City,State,Zip: WATERBURY, VT 05676 EPA ID: VTD982765869 Contact Name: STEVEN A HUBBS Contact Address: GOV AIKEN AVE Contact City,State,Zip: MONTPELIER, VT 05633-5801 Contact Telephone: 802-828-4616 Contact Fax: 802-828-6501 Contact Email: STEVEN.HUBBS@VERMONT.GOV Contact Title: EHS COORDINATOR EPA Region: 01 Land Type: State Federal Waste Generator Description: Conditionally Exempt Small Quantity Generator Non-Notifier: Not reported Biennial Report Cycle: Not reported	RCRA-VSQG E MANIFEST	1004792197 VTD982765869

Map ID
Direction
Distance
Elevation

MAP FINDINGS

Site

Database(s)

EDR ID Number
EPA ID Number

VT DEPT OF BGS WATERBURY MAINT SHOP (Continued)

1004792197

Accessibility:	Not reported
Active Site Indicator:	Handler Activities
State District Owner:	Not reported
State District:	Not reported
Mailing Address:	GOV AIKEN AVE
Mailing City,State,Zip:	MONTPELIER, VT 05633-5801
Owner Name:	State Of Vermont
Owner Type:	State
Operator Name:	State Of Vermont, Bgs
Operator Type:	State
Short-Term Generator Activity:	No
Importer Activity:	No
Mixed Waste Generator:	No
Transporter Activity:	No
Transfer Facility Activity:	No
Recycler Activity with Storage:	No
Small Quantity On-Site Burner Exemption:	No
Smelting Melting and Refining Furnace Exemption:	No
Underground Injection Control:	No
Off-Site Waste Receipt:	No
Universal Waste Indicator:	No
Universal Waste Destination Facility:	No
Federal Universal Waste:	No
Active Site State-Reg Handler:	---
Federal Facility Indicator:	Not reported
Hazardous Secondary Material Indicator:	N
Sub-Part K Indicator:	Not reported
2018 GPRA Permit Baseline:	Not on the Baseline
2018 GPRA Renewals Baseline:	Not on the Baseline
202 GPRA Corrective Action Baseline:	No
Subject to Corrective Action Universe:	No
Non-TSDFs Where RCRA CA has Been Imposed Universe:	No
Corrective Action Priority Ranking:	No NCAPS ranking
Environmental Control Indicator:	No
Institutional Control Indicator:	No
Human Exposure Controls Indicator:	N/A
Groundwater Controls Indicator:	N/A
Significant Non-Complier Universe:	No
Unaddressed Significant Non-Complier Universe:	No
Addressed Significant Non-Complier Universe:	No
Significant Non-Complier With a Compliance Schedule Universe:	No
Financial Assurance Required:	Not reported
Handler Date of Last Change:	20220107
Recognized Trader-Importer:	No
Recognized Trader-Exporter:	No
Importer of Spent Lead Acid Batteries:	No
Exporter of Spent Lead Acid Batteries:	No
Recycler Activity Without Storage:	No
Manifest Broker:	No
Sub-Part P Indicator:	No

Biennial: List of Years

Year: 2011

[Click Here for Biennial Reporting System Data:](#)

Map ID
Direction
Distance
Elevation

MAP FINDINGS

Site

Database(s)

EDR ID Number
EPA ID Number

VT DEPT OF BGS WATERBURY MAINT SHOP (Continued)

1004792197

Hazardous Waste Summary:

Waste Code:	D001
Waste Description:	Ignitable Waste
Waste Code:	D002
Waste Description:	Corrosive Waste
Waste Code:	D003
Waste Description:	Reactive Waste
Waste Code:	D005
Waste Description:	Barium
Waste Code:	D006
Waste Description:	Cadmium
Waste Code:	D009
Waste Description:	Mercury
Waste Code:	D018
Waste Description:	Benzene
Waste Code:	D039
Waste Description:	Tetrachloroethylene
Waste Code:	F003
Waste Description:	The Following Spent Nonhalogenated Solvents: Xylene, Acetone, Ethyl Acetate, Ethyl Benzene, Ethyl Ether, Methyl Isobutyl Ketone, N-Butyl Alcohol, Cyclohexanone, And Methanol; All Spent Solvent Mixtures/Blends Containing, Before Use, Only The Above Spent Nonhalogenated Solvents; And All Spent Solvent Mixtures/Blends Containing, Before Use, One Or More Of The Above Nonhalogenated Solvents, And A Total Of Ten Percent Or More (By Volume) Of One Or More Of Those Solvents Listed In F001, F002, F004, And F005; And Still Bottoms From The Recovery Of These Spent Solvents And Spent Solvent Mixtures.
Waste Code:	F005
Waste Description:	The Following Spent Nonhalogenated Solvents: Toluene, Methyl Ethyl Ketone, Carbon Disulfide, Isobutanol, Pyridine, Benzene, 2-Ethoxyethanol, And 2-Nitropropane; All Spent Solvent Mixtures/Blends Containing, Before Use, A Total Of Ten Percent Or More (By Volume) Of One Or More Of The Above Nonhalogenated Solvents Or Those Solvents Listed In F001, F002, Or F004; And Still Bottoms From The Recovery Of These Spent Solvents And Spent Solvent Mixtures.
Waste Code:	P030
Waste Description:	Cyanides (Soluble Cyanide Salts), Not Otherwise Specified
Waste Code:	U002
Waste Description:	2-Propanone (I) (Or) Acetone (I)
Waste Code:	U003
Waste Description:	Acetonitrile (I,T)
Waste Code:	U106
Waste Description:	2,6-Dinitrotoluene (Or) Benzene, 2-Methyl-1,3-Dinitro-

Map ID
Direction
Distance
Elevation

MAP FINDINGS

Site

Database(s)

EDR ID Number
EPA ID Number

VT DEPT OF BGS WATERBURY MAINT SHOP (Continued)

1004792197

Waste Code:	U108
Waste Description:	1,4-Diethyleneoxide (Or) 1,4-Dioxane
Waste Code:	U112
Waste Description:	Acetic Acid, Ethyl Ester (I) (Or) Ethyl Acetate (I)
Waste Code:	U154
Waste Description:	Methanol (I) (Or) Methyl Alcohol (I)
Waste Code:	U188
Waste Description:	Phenol
Waste Code:	U213
Waste Description:	Furan, Tetrahydro-(I) (Or) Tetrahydrofuran (I)
Waste Code:	U220
Waste Description:	Benzene, Methyl- (Or) Toluene
Waste Code:	U239
Waste Description:	Benzene, Dimethyl- (I,T) (Or) Xylene (I)

Handler - Owner Operator:

Owner/Operator Indicator:	Owner
Owner/Operator Name:	STATE OF VERMONT
Legal Status:	State
Date Became Current:	18890710
Date Ended Current:	Not reported
Owner/Operator Address:	2 GOV AIKEN AVE
Owner/Operator City,State,Zip:	MONTPELIER, VT 05633-5801
Owner/Operator Telephone:	Not reported
Owner/Operator Telephone Ext:	Not reported
Owner/Operator Fax:	Not reported
Owner/Operator Email:	Not reported
Owner/Operator Indicator:	Owner
Owner/Operator Name:	STATE OF VERMONT
Legal Status:	State
Date Became Current:	18890710
Date Ended Current:	Not reported
Owner/Operator Address:	2 GOV AIKEN AVE
Owner/Operator City,State,Zip:	MONTPELIER, VT 05633-5801
Owner/Operator Telephone:	Not reported
Owner/Operator Telephone Ext:	Not reported
Owner/Operator Fax:	Not reported
Owner/Operator Email:	Not reported
Owner/Operator Indicator:	Owner
Owner/Operator Name:	STATE OF VERMONT
Legal Status:	State
Date Became Current:	18890710
Date Ended Current:	Not reported
Owner/Operator Address:	2 GOV AIKEN AVE
Owner/Operator City,State,Zip:	MONTPELIER, VT 05633-5801
Owner/Operator Telephone:	802-272-6456
Owner/Operator Telephone Ext:	Not reported
Owner/Operator Fax:	Not reported
Owner/Operator Email:	STEVEN.HUBBS@VERMONT.GOV

Map ID
Direction
Distance
Elevation

MAP FINDINGS

Site

Database(s)

EDR ID Number
EPA ID Number

VT DEPT OF BGS WATERBURY MAINT SHOP (Continued)

1004792197

Owner/Operator Indicator: Operator
Owner/Operator Name: STATE OF VERMONT, BGS
Legal Status: State
Date Became Current: 18890710
Date Ended Current: Not reported
Owner/Operator Address: 2 GOV AIKEN AVE
Owner/Operator City,State,Zip: MONTPELIER, VT 05633-5801
Owner/Operator Telephone: 802-272-6456
Owner/Operator Telephone Ext: Not reported
Owner/Operator Fax: Not reported
Owner/Operator Email: STEVEN.HUBBS@VERMONT.GOV

Owner/Operator Indicator: Owner
Owner/Operator Name: STATE OF VT
Legal Status: State
Date Became Current: 20100322
Date Ended Current: Not reported
Owner/Operator Address: Not reported
Owner/Operator City,State,Zip: VT
Owner/Operator Telephone: Not reported
Owner/Operator Telephone Ext: Not reported
Owner/Operator Fax: Not reported
Owner/Operator Email: Not reported

Owner/Operator Indicator: Operator
Owner/Operator Name: STATE OF VT
Legal Status: State
Date Became Current: 20100322
Date Ended Current: Not reported
Owner/Operator Address: Not reported
Owner/Operator City,State,Zip: VT
Owner/Operator Telephone: Not reported
Owner/Operator Telephone Ext: Not reported
Owner/Operator Fax: Not reported
Owner/Operator Email: Not reported

Owner/Operator Indicator: Operator
Owner/Operator Name: STATE OF VERMOTN, BGS
Legal Status: State
Date Became Current: 18890710
Date Ended Current: Not reported
Owner/Operator Address: Not reported
Owner/Operator City,State,Zip: Not reported
Owner/Operator Telephone: Not reported
Owner/Operator Telephone Ext: Not reported
Owner/Operator Fax: Not reported
Owner/Operator Email: Not reported

Owner/Operator Indicator: Operator
Owner/Operator Name: STATE OF VERMOTN, BGS
Legal Status: State
Date Became Current: 18890710
Date Ended Current: Not reported
Owner/Operator Address: Not reported
Owner/Operator City,State,Zip: Not reported
Owner/Operator Telephone: Not reported
Owner/Operator Telephone Ext: Not reported

Map ID
Direction
Distance
Elevation

MAP FINDINGS

Site

Database(s)

EDR ID Number
EPA ID Number

VT DEPT OF BGS WATERBURY MAINT SHOP (Continued)

1004792197

Owner/Operator Fax: Not reported
Owner/Operator Email: Not reported

Owner/Operator Indicator: Owner
Owner/Operator Name: STATE OF VT
Legal Status: State
Date Became Current: Not reported
Date Ended Current: Not reported
Owner/Operator Address: 103 S MAIN ST
Owner/Operator City,State,Zip: WATERBURY, VT 05676
Owner/Operator Telephone: 802-241-3192
Owner/Operator Telephone Ext: Not reported
Owner/Operator Fax: Not reported
Owner/Operator Email: Not reported

Historic Generators:

Receive Date: 20120330
Handler Name: VT DEPT OF BGS WATERBURY MAINT SHOP
Federal Waste Generator Description: Very Small Quantity Generator (formerly Conditionally-Exempt Small Quantity Generator)

State District Owner: Not reported
Large Quantity Handler of Universal Waste: No
Recognized Trader Importer: No
Recognized Trader Exporter: No
Spent Lead Acid Battery Importer: No
Spent Lead Acid Battery Exporter: No
Current Record: No
Non Storage Recycler Activity: Not reported
Electronic Manifest Broker: Not reported

Receive Date: 20180611
Handler Name: VT DEPT OF BGS WATERBURY MAINT SHOP
Federal Waste Generator Description: Very Small Quantity Generator (formerly Conditionally-Exempt Small Quantity Generator)

State District Owner: Not reported
Large Quantity Handler of Universal Waste: No
Recognized Trader Importer: No
Recognized Trader Exporter: No
Spent Lead Acid Battery Importer: No
Spent Lead Acid Battery Exporter: No
Current Record: No
Non Storage Recycler Activity: No
Electronic Manifest Broker: No

Receive Date: 20220107
Handler Name: VT DEPT OF BGS WATERBURY MAINT SHOP
Federal Waste Generator Description: Very Small Quantity Generator (formerly Conditionally-Exempt Small Quantity Generator)

State District Owner: Not reported
Large Quantity Handler of Universal Waste: No
Recognized Trader Importer: No
Recognized Trader Exporter: No
Spent Lead Acid Battery Importer: No
Spent Lead Acid Battery Exporter: No
Current Record: Yes
Non Storage Recycler Activity: No
Electronic Manifest Broker: No

Map ID
Direction
Distance
Elevation

MAP FINDINGS

Site

Database(s)

EDR ID Number
EPA ID Number

VT DEPT OF BGS WATERBURY MAINT SHOP (Continued)

1004792197

Receive Date: 19890428
Handler Name: VT DEPT OF STATE BUILDINGS
Federal Waste Generator Description: Very Small Quantity Generator (formerly Conditionally-Exempt Small Quantity Generator)
State District Owner: Not reported
Large Quantity Handler of Universal Waste: No
Recognized Trader Importer: No
Recognized Trader Exporter: No
Spent Lead Acid Battery Importer: No
Spent Lead Acid Battery Exporter: No
Current Record: No
Non Storage Recycler Activity: Not reported
Electronic Manifest Broker: Not reported

Receive Date: 20100322
Handler Name: VT DEPT OF BGS WATERBURY MAINT SHOP
Federal Waste Generator Description: Very Small Quantity Generator (formerly Conditionally-Exempt Small Quantity Generator)
State District Owner: Not reported
Large Quantity Handler of Universal Waste: No
Recognized Trader Importer: No
Recognized Trader Exporter: No
Spent Lead Acid Battery Importer: No
Spent Lead Acid Battery Exporter: No
Current Record: No
Non Storage Recycler Activity: Not reported
Electronic Manifest Broker: Not reported

List of NAICS Codes and Descriptions:

NAICS Code: 92119
NAICS Description: Other General Government Support

Facility Has Received Notices of Violations:

Violations: No Violations Found

Evaluation Action Summary:

Evaluations: No Evaluations Found

E MANIFEST:

Manifest Tracking Number: 007221036GBF
Last Updated Date: 20230626
Shipped Date: 20230608
Received Date: 20230619
Manifest Status: Signed
Submission Type: DataImage5Copy
Origin Type: Service
Generator EPA ID: VTD982765869
Generator Name: Vt Dept Of Bgs Waterbury Maint. Shop
Generator Location Street Number: Not reported
Generator Location Street 1: 91 STATE DRIVE
Generator Location Street 2: Not reported
Generator Location City: WATERBURY
Generator Location State: VT
Generator Location Zip: 05676

Map ID
Direction
Distance
Elevation

MAP FINDINGS

Site

Database(s)

EDR ID Number
EPA ID Number

VT DEPT OF BGS WATERBURY MAINT SHOP (Continued)

1004792197

Generator Mail Street Number:	Not reported
Generator Mail Street 1:	91 STATE DRIVE
Generator Mail Street 2:	Not reported
Generator Mail City:	WATERBURY
Generator Mail Zip:	05676
Generator Mail State:	VT
Generator Contact Company Name:	Not reported
Designated Facility EPA ID:	VTR000517052
Designated Facility Name:	Us Ecology Burlington, Inc.
Designated Facility Mail Street Number:	Not reported
Designated Facility Mail Street 1:	Not reported
Designated Facility Mail Street 2:	54 AVENUE D
Designated Facility Mail City:	WILLISTON
Designated Facility Mail Zip:	05495
Designated Facility Mail State:	VT
Designated Facility Location Street Number:	Not reported
Designated Facility Location Street 1:	54 AVENUE D
Designated Facility Location Street 2:	Not reported
Designated Facility Location City:	WILLISTON
Designated Facility Location Zip:	05495
Designated Facility Location State:	VT
Designated Facility Contact Company Name:	Not reported
Manifest Residue Indicator:	N
Rejection Indicator:	N
Manifest Tracking Number:	006668762GBF
Last Updated Date:	20211211
Shipped Date:	20211108
Received Date:	20211108
Manifest Status:	Signed
Submission Type:	DataImage5Copy
Origin Type:	Service
Generator EPA ID:	VTD982765869
Generator Name:	State Of Vermont, Dept. Of State Buildings
Generator Location Street Number:	Not reported
Generator Location Street 1:	103 SOUTH MAIN STREET
Generator Location Street 2:	Not reported
Generator Location City:	WATERBURY
Generator Location State:	VT
Generator Location Zip:	05676
Generator Mail Street Number:	Not reported
Generator Mail Street 1:	103 South Main Street
Generator Mail Street 2:	Not reported
Generator Mail City:	Waterbury
Generator Mail Zip:	05676
Generator Mail State:	VT
Generator Contact Company Name:	Not reported
Designated Facility EPA ID:	VTR000517052
Designated Facility Name:	Not reported
Designated Facility Mail Street Number:	54
Designated Facility Mail Street 1:	Not reported
Designated Facility Mail Street 2:	AVENUE D
Designated Facility Mail City:	WILLISTON
Designated Facility Mail Zip:	05495
Designated Facility Mail State:	VT
Designated Facility Location Street Number:	54
Designated Facility Location Street 1:	AVENUE D

Map ID
Direction
Distance
Elevation

MAP FINDINGS

Site

Database(s)

EDR ID Number
EPA ID Number

VT DEPT OF BGS WATERBURY MAINT SHOP (Continued)

1004792197

Designated Facility Location Street 2: Not reported
Designated Facility Location City: WILLISTON
Designated Facility Location Zip: 05495
Designated Facility Location State: VT
Designated Facility Contact Company Name: Us Ecology Burlington, Inc.
Manifest Residue Indicator: N
Rejection Indicator: N

Manifest Tracking Number: 022629771JJJ
Last Updated Date: 20220227
Shipped Date: 20220124
Received Date: 20220208
Manifest Status: Signed
Submission Type: DataImage5Copy
Origin Type: Service
Generator EPA ID: VTD982765869
Generator Name: Vt Dept Of Bgs Waterbury Maint. Shop
Generator Location Street Number: Not reported
Generator Location Street 1: 91 STATE DRIVE
Generator Location Street 2: Not reported
Generator Location City: WATERBURY
Generator Location State: VT
Generator Location Zip: 05676
Generator Mail Street Number: Not reported
Generator Mail Street 1: 91 STATE DRIVE
Generator Mail Street 2: Not reported
Generator Mail City: WATERBURY
Generator Mail Zip: 05676
Generator Mail State: VT
Generator Contact Company Name: Not reported
Designated Facility EPA ID: VTR000517052
Designated Facility Name: Us Ecology Burlington, Inc.
Designated Facility Mail Street Number: Not reported
Designated Facility Mail Street 1: Not reported
Designated Facility Mail Street 2: 54 AVENUE D
Designated Facility Mail City: WILLISTON
Designated Facility Mail Zip: 05495
Designated Facility Mail State: VT
Designated Facility Location Street Number: Not reported
Designated Facility Location Street 1: 54 AVENUE D
Designated Facility Location Street 2: Not reported
Designated Facility Location City: WILLISTON
Designated Facility Location Zip: 05495
Designated Facility Location State: VT
Designated Facility Contact Company Name: Not reported
Manifest Residue Indicator: N
Rejection Indicator: N

Transporter:

Manifest Tracking Number: 022629771JJJ
Transporter Line Number: 1
Transporter EPA ID: VTR000530659
Transporter Name: Absolute Spill Response, Llc

Manifest Tracking Number: 022629771JJJ
Transporter Line Number: 2
Transporter EPA ID: MAC300098399

Map ID
Direction
Distance
Elevation

MAP FINDINGS

Site

Database(s)

EDR ID Number
EPA ID Number

VT DEPT OF BGS WATERBURY MAINT SHOP (Continued)

1004792197

Transporter Name: Nrc East Environmental Services, Inc.

Waste Line:

Manifest Tracking Number: 022629771JJK
Waste Line Number: 1
U.S. DOT Hazardous Indicator: N
U.S. DOT ID Number: Not reported
U.S. DOT Description: Not reported
Non-Hazardous Waste Description: Non Hazardous Liquid
Number of Containers: 5
Container Type Code: DM
Container Type Description: Metal drums, barrels, kegs
Waste Quantity: 250
Quantity Unit of Measure Code: G
Quantity Unit of Measure Description: Gallons
Waste Quantity, in Tons: 1.0425354
Acute Waste Quantity, in Tons: 0
Non-Acute Waste Quantity, in Tons: 1.0425354
Waste Quantity, in Kilograms: 945.61096
Acute Waste Quantity, in Kilograms: 0
Non-Acute Waste Quantity, in Kilograms: 945.61096
Management Method Code: H141
Management Method Description: STORAGE, BULKING AND/OR TRANSFER OFF SITE
Waste Residue Indicator: N
Quantity Discrepancy Indicator: N
Waste Type Discrepancy Indicator: N
Waste Density: Not reported
Waste Density Unit of Measure Code: Not reported
Waste Density Unit of Measure Description: Not reported
Form Code: Not reported
Form Code Description: Not reported
Source Code: Not reported
Source Code Description: Not reported
Waste Minimization Code: Not reported
Waste Minimization Code Description: Not reported
Consent Number: Not reported
EPA Waste Indicator: N
Federal Waste Codes: Not reported
Quantity Haz Kg: 0
Quantity Haz Tons: 0
Quantity Non Haz Kg: 945.61096
Quantity Non Haz Tons: 1.0425354
State Waste Codes: VT-VT02

B11
East
< 1/8
0.037 mi.
197 ft.

VT STATE COMPLEX POWER PLANT
103 SOUTH MAIN STREET
WATERBURY, VT 5676
Site 8 of 8 in cluster B

UST FINDER 1028818442
N/A

Relative:
Higher

UST FINDER:

Actual:
420 ft.

Object ID: 497196
Facility ID: VT449
Name: VT STATE COMPLEX POWER PLANT
Address: 103 SOUTH MAIN STREET
City,State,Zip: WATERBURY, VT 5676
Address Match Type: PointAddress

Map ID
Direction
Distance
Elevation

MAP FINDINGS

Site

Database(s)

EDR ID Number
EPA ID Number

VT STATE COMPLEX POWER PLANT (Continued)

1028818442

Open USTs: 0
Closed USTs: 3
TOS USTs: 0
Population 1500ft: 396
Private Wells 1500ft: 1
Within 100yr Floodplain: No
Land Use: Developed, Medium Intensity
Within SPA: No
SPA PWS Facility ID: Not reported
SPA Water Type: Not reported
SPA Facility Type: Not reported
SPA HUC12: Not reported
Within WHPA: No
WHPA PWS Facility ID: Not reported
WHPA Water Type: Not reported
WHPA Facility Type: Not reported
WHPA HUC12: Not reported
Facility Status: Closed UST(s)
Date of Last Inspection: Not reported
EPA Region: 1
Tribe: Not reported
Coordinate Source: Geocode
X Coord: -72.75134538
Y Coord: 44.3327416600001
Latitude: 44.33274166
Longitude: -72.75134538

UST FINDER:

Object ID: 1941577
Facility ID: VT449
Tank ID: VT8589
Tank Status: Closed
Installation Date: Not reported
Removal Date: 1988/01/01 16:00:00+00
Tank Capacity: 550
Substances: Gasoline
Tank Wall Type: Not reported

Object ID: 1941578
Facility ID: VT449
Tank ID: VT8593
Tank Status: Closed
Installation Date: Not reported
Removal Date: 1988/01/01 16:00:00+00
Tank Capacity: 2000
Substances: Diesel
Tank Wall Type: Not reported

Object ID: 1934020
Facility ID: VT449
Tank ID: VT8597
Tank Status: Closed
Installation Date: Not reported
Removal Date: 2015/01/01 15:59:59+00
Tank Capacity: 10000
Substances: Diesel
Tank Wall Type: Not reported

Map ID
Direction
Distance
Elevation

MAP FINDINGS

Site

Database(s)

EDR ID Number
EPA ID Number

12
NW
< 1/8
0.048 mi.
256 ft.

FINUCANE RESIDENCE
36 RANDALL STREET
WATERBURY, VT

VT UST

U004022352
N/A

Relative:
Lower

UST:

Actual:
416 ft.

Facility:

Facility ID: 5554009
Facility Status: PULLED
Sites Id: Not reported
Pin: Not reported
Permitted To: Not reported
Landowner: Not reported
Permit Expires: Not reported
Fee Status: Not reported
Tanks Pulled: 1
Site Code: No contamination
Removed: 1
Receipt: Not reported
Owner Name: Robert Finucane
Owner Person: Not reported
Owner Address: 36 Randall Street
Owner City,St,Zip: Waterbury, VT 05676
Owner Telephone: Not reported
Operator Name: Robert Finucane
Operator Person: Not reported
Operator Address: 36 Randall Street
Operator City,St,Zip: Waterbury, VT 05676
Operator Telephone: Not reported
Groundwater Monitoring Wells: Not reported
Vapor Monitoring Points: Not reported

Tank Data:

Tank ID: 4103
Tank Status: PULLED
Tank Label: -1-1-R
Tank Protect: Not reported
Year Removed: 2005
Capacity (Gal): 1000
Category One: UST
CP Test: Not reported
Release Monitor: Not reported
Condition: GOOD
Date Reference: Not reported

Compartment:

Comp Id: 4098
Compartment Label: A
Substance: Fuel Oil #2 or #4
Spill: Not reported
Overfill: Not reported

Piping:

Pipe Seq: 1
Pipe Type: DEFAULT
Pipe Installation Year: Not reported
Pipe Protection: Not reported
CP Pipe Test: Not reported

Map ID
Direction
Distance
Elevation

MAP FINDINGS

Site

Database(s)

EDR ID Number
EPA ID Number

FINUCANE RESIDENCE (Continued)

U004022352

Pipe Monitor 1: Not reported
Pipe Monitor 1 Test: Not reported
Pipe Monitor 2: Not reported
Pipe Monitor 2 Tested Date: Not reported
Pump Type: Not reported

C13
North
< 1/8
0.052 mi.
276 ft.

MOUNT MANSFIELD GENERAL DENTISTRY
77 S MAIN STREET STE 3
WATERBURY, VT 05676

RCRA-VSQG
VT HW GEN
VT MANIFEST

1007119593
VTR000509778

Site 1 of 5 in cluster C

Relative:
Higher
Actual:
419 ft.

RCRA Listings:
Date Form Received by Agency: 20220608
Handler Name: Mount Mansfield General Dentistry
Handler Address: S Main Street Ste 3
Handler City,State,Zip: WATERBURY, VT 05676
EPA ID: VTR000509778
Contact Name: KATHERINE J POWELL
Contact Address: S MAIN STREET STE 3
Contact City,State,Zip: WATERBURY, VT 05676
Contact Telephone: 802-244-6366
Contact Fax: Not reported
Contact Email: KATCJPOWELL@GMAIL.COM
Contact Title: CO-OWNER
EPA Region: 01
Land Type: Private
Federal Waste Generator Description: Conditionally Exempt Small Quantity Generator
Non-Notifier: Not reported
Biennial Report Cycle: Not reported
Accessibility: Not reported
Active Site Indicator: Handler Activities
State District Owner: Not reported
State District: Not reported
Mailing Address: S MAIN STREET STE 3
Mailing City,State,Zip: WATERBURY, VT 05676
Owner Name: Katherine Powell
Owner Type: Private
Operator Name: Katherine Powell
Operator Type: Private
Short-Term Generator Activity: No
Importer Activity: No
Mixed Waste Generator: No
Transporter Activity: No
Transfer Facility Activity: No
Recycler Activity with Storage: No
Small Quantity On-Site Burner Exemption: No
Smelting Melting and Refining Furnace Exemption: No
Underground Injection Control: No
Off-Site Waste Receipt: No
Universal Waste Indicator: No
Universal Waste Destination Facility: No
Federal Universal Waste: No
Active Site State-Reg Handler: ---
Federal Facility Indicator: Not reported
Hazardous Secondary Material Indicator: N
Sub-Part K Indicator: Not reported

Map ID
Direction
Distance
Elevation

MAP FINDINGS

Site

Database(s)

EDR ID Number
EPA ID Number

MOUNT MANSFIELD GENERAL DENTISTRY (Continued)

1007119593

2018 GPRA Permit Baseline:	Not on the Baseline
2018 GPRA Renewals Baseline:	Not on the Baseline
202 GPRA Corrective Action Baseline:	No
Subject to Corrective Action Universe:	No
Non-TSDFs Where RCRA CA has Been Imposed Universe:	No
Corrective Action Priority Ranking:	No NCAPS ranking
Environmental Control Indicator:	No
Institutional Control Indicator:	No
Human Exposure Controls Indicator:	N/A
Groundwater Controls Indicator:	N/A
Significant Non-Complier Universe:	No
Unaddressed Significant Non-Complier Universe:	No
Addressed Significant Non-Complier Universe:	No
Significant Non-Complier With a Compliance Schedule Universe:	No
Financial Assurance Required:	Not reported
Handler Date of Last Change:	20220718
Recognized Trader-Importer:	No
Recognized Trader-Exporter:	No
Importer of Spent Lead Acid Batteries:	No
Exporter of Spent Lead Acid Batteries:	No
Recycler Activity Without Storage:	No
Manifest Broker:	No
Sub-Part P Indicator:	No

Hazardous Waste Summary:

Waste Code:	D008
Waste Description:	Lead
Waste Code:	D009
Waste Description:	Mercury
Waste Code:	D011
Waste Description:	Silver

Handler - Owner Operator:

Owner/Operator Indicator:	Owner
Owner/Operator Name:	JOEL BAKER
Legal Status:	Private
Date Became Current:	20031031
Date Ended Current:	Not reported
Owner/Operator Address:	PO BOX 531
Owner/Operator City,State,Zip:	WATERBURY, VT 05676
Owner/Operator Telephone:	Not reported
Owner/Operator Telephone Ext:	Not reported
Owner/Operator Fax:	Not reported
Owner/Operator Email:	Not reported

Owner/Operator Indicator:	Operator
Owner/Operator Name:	DR. GARY MORRIS
Legal Status:	Private
Date Became Current:	20110901
Date Ended Current:	Not reported
Owner/Operator Address:	PO BOX 811
Owner/Operator City,State,Zip:	STOWE, VT 05672
Owner/Operator Telephone:	Not reported

Map ID
Direction
Distance
Elevation

MAP FINDINGS

Site

Database(s)

EDR ID Number
EPA ID Number

MOUNT MANSFIELD GENERAL DENTISTRY (Continued)

1007119593

Owner/Operator Telephone Ext:	Not reported
Owner/Operator Fax:	Not reported
Owner/Operator Email:	Not reported
Owner/Operator Indicator:	Owner
Owner/Operator Name: PETER HEBERT	
Legal Status:	Private
Date Became Current:	20031031
Date Ended Current:	Not reported
Owner/Operator Address:	77 S MAIN ST
Owner/Operator City,State,Zip:	WATERBURY, VT 05676
Owner/Operator Telephone:	Not reported
Owner/Operator Telephone Ext:	Not reported
Owner/Operator Fax:	Not reported
Owner/Operator Email:	Not reported
Owner/Operator Indicator:	Owner
Owner/Operator Name: JOEL BAKER	
Legal Status:	Private
Date Became Current:	20031031
Date Ended Current:	Not reported
Owner/Operator Address:	PO BOX 531
Owner/Operator City,State,Zip:	WATERBURY, VT 05676
Owner/Operator Telephone:	Not reported
Owner/Operator Telephone Ext:	Not reported
Owner/Operator Fax:	Not reported
Owner/Operator Email:	Not reported
Owner/Operator Indicator:	Operator
Owner/Operator Name: PETER HEBERT	
Legal Status:	Private
Date Became Current:	20031031
Date Ended Current:	Not reported
Owner/Operator Address:	77 S MAIN ST
Owner/Operator City,State,Zip:	WATERBURY, VT 05676
Owner/Operator Telephone:	Not reported
Owner/Operator Telephone Ext:	Not reported
Owner/Operator Fax:	Not reported
Owner/Operator Email:	Not reported
Owner/Operator Indicator:	Operator
Owner/Operator Name: DR. GARY MORRIS	
Legal Status:	Private
Date Became Current:	20110901
Date Ended Current:	Not reported
Owner/Operator Address:	PO BOX 811
Owner/Operator City,State,Zip:	STOWE, VT 05672
Owner/Operator Telephone:	Not reported
Owner/Operator Telephone Ext:	Not reported
Owner/Operator Fax:	Not reported
Owner/Operator Email:	Not reported
Owner/Operator Indicator:	Operator
Owner/Operator Name: KATHERINE POWELL	
Legal Status:	Private
Date Became Current:	20210806
Date Ended Current:	Not reported

Map ID
Direction
Distance
Elevation

MAP FINDINGS

Site

Database(s)

EDR ID Number
EPA ID Number

MOUNT MANSFIELD GENERAL DENTISTRY (Continued)

1007119593

Owner/Operator Address: 95 HOME AVENUE
Owner/Operator City,State,Zip: BURLINGTON, VT 05401
Owner/Operator Telephone: 802-779-5136
Owner/Operator Telephone Ext: Not reported
Owner/Operator Fax: Not reported
Owner/Operator Email: KATCJPOWELL@GMAIL.COM

Owner/Operator Indicator: Owner
Owner/Operator Name: JOEL & MICHELLE BAKER
Legal Status: Private
Date Became Current: 20031031
Date Ended Current: Not reported
Owner/Operator Address: 77 S MAIN ST
Owner/Operator City,State,Zip: WATERBURY, VT 05676
Owner/Operator Telephone: Not reported
Owner/Operator Telephone Ext: Not reported
Owner/Operator Fax: Not reported
Owner/Operator Email: Not reported

Owner/Operator Indicator: Owner
Owner/Operator Name: KATHERINE POWELL
Legal Status: Private
Date Became Current: 20210806
Date Ended Current: Not reported
Owner/Operator Address: 95 HOME AVENUE
Owner/Operator City,State,Zip: BURLINGTON, VT 05401
Owner/Operator Telephone: Not reported
Owner/Operator Telephone Ext: Not reported
Owner/Operator Fax: Not reported
Owner/Operator Email: KATCJPOWELL@GMAIL.COM

Historic Generators:

Receive Date: 20210201
Handler Name: MOUNT MANSFIELD SEDATION AND GENERAL DENTISTRY
Federal Waste Generator Description: Very Small Quantity Generator (formerly Conditionally-Exempt Small Quantity Generator)
State District Owner: Not reported
Large Quantity Handler of Universal Waste: No
Recognized Trader Importer: No
Recognized Trader Exporter: No
Spent Lead Acid Battery Importer: No
Spent Lead Acid Battery Exporter: No
Current Record: No
Non Storage Recycler Activity: No
Electronic Manifest Broker: No

Receive Date: 20031031
Handler Name: WATERBURY FAMILY DENTISTRY
Federal Waste Generator Description: Very Small Quantity Generator (formerly Conditionally-Exempt Small Quantity Generator)
State District Owner: Not reported
Large Quantity Handler of Universal Waste: No
Recognized Trader Importer: No
Recognized Trader Exporter: No
Spent Lead Acid Battery Importer: No
Spent Lead Acid Battery Exporter: No
Current Record: No

Map ID
Direction
Distance
Elevation

MAP FINDINGS

Site

Database(s)

EDR ID Number
EPA ID Number

MOUNT MANSFIELD GENERAL DENTISTRY (Continued)

1007119593

Non Storage Recycler Activity: Not reported
Electronic Manifest Broker: Not reported

Receive Date: 20181217
Handler Name: MOUNT MANSFIELD DENTISTRY WATERBURY
Federal Waste Generator Description: Very Small Quantity Generator (formerly Conditionally-Exempt Small Quantity Generator)
State District Owner: Not reported
Large Quantity Handler of Universal Waste: No
Recognized Trader Importer: No
Recognized Trader Exporter: No
Spent Lead Acid Battery Importer: No
Spent Lead Acid Battery Exporter: No
Current Record: No
Non Storage Recycler Activity: No
Electronic Manifest Broker: No

Receive Date: 20220608
Handler Name: MOUNT MANSFIELD GENERAL DENTISTRY
Federal Waste Generator Description: Very Small Quantity Generator (formerly Conditionally-Exempt Small Quantity Generator)
State District Owner: Not reported
Large Quantity Handler of Universal Waste: No
Recognized Trader Importer: No
Recognized Trader Exporter: No
Spent Lead Acid Battery Importer: No
Spent Lead Acid Battery Exporter: No
Current Record: Yes
Non Storage Recycler Activity: No
Electronic Manifest Broker: No

List of NAICS Codes and Descriptions:

NAICS Code: 62121
NAICS Description: Offices Of Dentists

NAICS Code: 621210
NAICS Description: Offices Of Dentists

Facility Has Received Notices of Violations:

Violations: No Violations Found

Evaluation Action Summary:

Evaluations: No Evaluations Found

HW GEN:

EPA ID: VTR000509778
Name: MOUNT MANSFIELD GENERAL DENTISTRY
Address: 77 S MAIN STREET STE 3
City,State,Zip: WATERBURY, VT 05676
Mailing Name: MOUNT MANSFIELD GENERAL DENTISTRY
Status: Very Small Quantity Generators

VT MANIFEST:

Name: WATERBURY FAMILY DENTISTRY

Map ID
Direction
Distance
Elevation

MAP FINDINGS

Site

Database(s)

EDR ID Number
EPA ID Number

MOUNT MANSFIELD GENERAL DENTISTRY (Continued)

1007119593

Address: 77 S MAIN ST
City,State,Zip: WATERBURY, VT 05676
Manifest ID: 004053232JJK
EPA Id: VTR000509778
Facility Id: MAR000008375
Facility Name: ECOLOGY RECOVERY SYSTEMS INC
Mailing Name: WATERBURY FAMILY DENTISTRY
Mailing Address: 77 S MAIN ST
Mailing City,St,Zip: WATERBURY, VT 05676
Contact Phone: 8022446366
Contact Name: PETER HEBERT
Trans1: MAD985307685
T1 Name: NATIONAL WASTE MANAGEMENT INC
Manifest Transporter City/State: SUTTON MA
Dot Description: HAZARDOUS WASTE LIQUID NOS 9 NA3082 PGIII SILVER/AMMONIUM THIOSULFATE
Additional Dot: Not reported
Waste: D011
Quantity: 3.00
Unit: G
Date Shipped: 06/26/2008
Facility City: WORCESTER
Facility State: MA
Fac Date: 06/27/2008

Name: WATERBURY FAMILY DENTISTRY
Address: 77 S MAIN ST
City,State,Zip: WATERBURY, VT 05676
Manifest ID: 002052069JJK
EPA Id: VTR000509778
Facility Id: MAR000008375
Facility Name: ECOLOGY RECOVERY SYSTEMS, INC
Mailing Name: WATERBURY FAMILY DENTISTRY
Mailing Address: 77 S MAIN ST
Mailing City,St,Zip: WATERBURY, VT 05676
Contact Phone: 8022446366
Contact Name: PETER HEBERT
Trans1: MAD985307685
T1 Name: NATIONAL WASTE MANAGEMENT INC
Manifest Transporter City/State: SUTTON MA
Dot Description: HAZARDOUS WASTE LIQUID NOS 9 NA3082 PGIII SILVER/AMMONIUM THIOSULFATE
Additional Dot: Not reported
Waste: D011;VX51
Quantity: 10.00
Unit: G
Date Shipped: 12/27/2006
Facility City: WORCESTER
Facility State: MA
Fac Date: 12/29/2006

Name: WATERBURY FAMILY DENTISTRY
Address: 77 S MAIN ST
City,State,Zip: WATERBURY, VT 05676
Manifest ID: 002967709JJK
EPA Id: VTR000509778
Facility Id: MAR000008375
Facility Name: ECOLOGY RECOVERY SYSTEMS INC
Mailing Name: WATERBURY FAMILY DENTISTRY

Map ID
Direction
Distance
Elevation

MAP FINDINGS

Site

Database(s)

EDR ID Number
EPA ID Number

MOUNT MANSFIELD GENERAL DENTISTRY (Continued)

1007119593

Mailing Address: 77 S MAIN ST
Mailing City,St,Zip: WATERBURY, VT 05676
Contact Phone: 8022446366
Contact Name: PETER HEBERT
Trans1: MAD985307685
T1 Name: NATIONAL WASTE MANAGEMENT INC
Manifest Transporter City/State: SUTTON MA
Dot Description: HAZARDOUS WASTE LIQUID NOS 9 NA3082 PGIII ERG171 -SILVER/AMMONIUM THIOSULFATE
Additional Dot: Not reported
Waste: D011;VX51
Quantity: 10.00
Unit: G
Date Shipped: 08/07/2007
Facility City: WORCESTER
Facility State: MA
Fac Date: 08/09/2007

C14
North
< 1/8
0.058 mi.
306 ft.

LANE KENNETH E
80 SO MAIN ST
WATERBURY, VT 05676

EDR Hist Auto 1022040390
N/A

Site 2 of 5 in cluster C

Relative:
Higher

EDR Hist Auto

Actual:
420 ft.

Year:	Name:	Type:
1971	LANE KENNETH E	Gasoline Service Stations
1972	LANE KENNETH E	Gasoline Service Stations
1973	LANE KENNETH E	Gasoline Service Stations
1974	LANE KENNETH E	Gasoline Service Stations

C15
North
< 1/8
0.058 mi.
306 ft.

KINNEY DRUGS #101
80 SOUTH MAIN ST
WATERBURY, VT 05676

VT HW GEN S122435683
VT TIER 2 N/A

Site 3 of 5 in cluster C

Relative:
Higher

HW GEN:

Actual:
420 ft.

EPA ID: VTR000527622
Name: KINNEY DRUGS #101
Address: 80 SOUTH MAIN ST
City,State,Zip: WATERBURY, VT 05676
Mailing Name: KINNEY DRUGS #101
Status: Very Small Quantity Generators

TIER 2:

Report Year: 2016
Facility Name: IRVING ENERGY CUSTOMER - WSC LLC.
Facility Id: FATR2016BVBVHS016AUF
Facility Dept: Not reported
Date Signed: 2/22/2017
Modification Date: 3/13/2017
Fee Total: 100.00
Number Employees: 0
Dike / Other Safeguard: Not reported

Map ID
Direction
Distance
Elevation

MAP FINDINGS

Site

Database(s)

EDR ID Number
EPA ID Number

KINNEY DRUGS #101 (Continued)

S122435683

Failed Validation: Not reported
Fire District: Not reported
Mail Address: Not reported
Mail City,St,Zip: Not reported
Mail Country: Not reported
Lat/Long: 44.33513 / -72.75338
Lat/Long Location Description: Not reported
Lat Long Method: Not reported
Submitted By: Corey Canning, NE EHS Manager
Chem Same As Last Yr: Not reported
Notes: Irving Energy owns and operates the tank and system but not the property.
Validation Report: Not reported

Chem Inventory:

Facility ID: FATR2016BVBYS016AUF
Chem Inv Record ID: CVTR2016BVBYPK01MAX2
Chemical Name: PROPANE
CAS NUMBER: 74-98-6
EHS Chemical: No
Reported Year: 2011
Last Modified: 3/13/2017
Avg Amount: 6720
Days On Site: 365
Max Amount: 13440
Max Amt Container: 3360
Chem Same As Last Yr: Not reported
Chronic: True
Acute: True
Fire: True
Gas: True
Liquid: True
Mixture: True
Pressure: True
Pure: Not reported
Reactive: True
Solid: Not reported
State Label Code: vt2016
Trade Secret: Not reported

Chemical Location:

Facility ID: FATR2016BVBYS016AUF
Chemical ID: CVTR2016BVBYPK01MAX2
Reported Year: 2011
Location: 4-1000 Above Ground Propane Tanks
Amount: 13440
Amount Unit: pounds
Type: Above ground tank
Pressure: Greater than ambient pressure
Temperature: Ambient temperature
Last Modified: 3/13/2017

C16	KINNEY DRUGS #101	RCRA-VSQG	1019910206
North	80 SOUTH MAIN ST		VTR000527622
< 1/8	WATERBURY, VT 05676		
0.058 mi.			
306 ft.	Site 4 of 5 in cluster C		
Relative:	RCRA Listings:		
Higher	Date Form Received by Agency:	20220629	
	Handler Name:	Kinney Drugs #101	
	Handler Address:	South Main St	
	Handler City,State,Zip:	WATERBURY, VT 05676	
	EPA ID:	VTR000527622	
	Contact Name:	LAURIE WEEKES	
	Contact Address:	EAST MAIN STREET	
	Contact City,State,Zip:	GOUVERNEUR, NY 13642	
	Contact Telephone:	315-287-3600 x2147	
	Contact Fax:	Not reported	
	Contact Email:	LAURIEWEEKES@KPHHEALTHCARESERVICES.COM	
	Contact Title:	AUTHORIZED REP	
	EPA Region:	01	
	Land Type:	Private	
	Federal Waste Generator Description:	Conditionally Exempt Small Quantity Generator	
	Non-Notifier:	Not reported	
	Biennial Report Cycle:	Not reported	
	Accessibility:	Not reported	
	Active Site Indicator:	Handler Activities	
	State District Owner:	Not reported	
	State District:	Not reported	
	Mailing Address:	EAST MAIN STREET	
	Mailing City,State,Zip:	GOUVERNEUR, NY 13642	
	Owner Name:	Kph Healthcare Services Inc	
	Owner Type:	Private	
	Operator Name:	Kph Healthcare Services Inc	
	Operator Type:	Private	
	Short-Term Generator Activity:	No	
	Importer Activity:	No	
	Mixed Waste Generator:	No	
	Transporter Activity:	No	
	Transfer Facility Activity:	No	
	Recycler Activity with Storage:	No	
	Small Quantity On-Site Burner Exemption:	No	
	Smelting Melting and Refining Furnace Exemption:	No	
	Underground Injection Control:	No	
	Off-Site Waste Receipt:	No	
	Universal Waste Indicator:	No	
	Universal Waste Destination Facility:	No	
	Federal Universal Waste:	No	
	Active Site State-Reg Handler:	---	
	Federal Facility Indicator:	Not reported	
	Hazardous Secondary Material Indicator:	N	
	Sub-Part K Indicator:	Not reported	
	2018 GPRA Permit Baseline:	Not on the Baseline	
	2018 GPRA Renewals Baseline:	Not on the Baseline	
	202 GPRA Corrective Action Baseline:	No	
	Subject to Corrective Action Universe:	No	
	Non-TSDFs Where RCRA CA has Been Imposed Universe:	No	
	Corrective Action Priority Ranking:	No NCAPS ranking	
	Environmental Control Indicator:	No	
	Institutional Control Indicator:	No	

Map ID
Direction
Distance
Elevation

MAP FINDINGS

Site

Database(s)

EDR ID Number
EPA ID Number

KINNEY DRUGS #101 (Continued)

1019910206

Human Exposure Controls Indicator:	N/A
Groundwater Controls Indicator:	N/A
Significant Non-Complier Universe:	No
Unaddressed Significant Non-Complier Universe:	No
Addressed Significant Non-Complier Universe:	No
Significant Non-Complier With a Compliance Schedule Universe:	No
Financial Assurance Required:	Not reported
Handler Date of Last Change:	20220629
Recognized Trader-Importer:	No
Recognized Trader-Exporter:	No
Importer of Spent Lead Acid Batteries:	No
Exporter of Spent Lead Acid Batteries:	No
Recycler Activity Without Storage:	No
Manifest Broker:	No
Sub-Part P Indicator:	No

Handler - Owner Operator:

Owner/Operator Indicator:	Owner
Owner/Operator Name:	KPH HEALTHCARE SERVICES INC
Legal Status:	Private
Date Became Current:	Not reported
Date Ended Current:	Not reported
Owner/Operator Address:	29 EAST MAIN STREET
Owner/Operator City,State,Zip:	GOUVERNEUR, NY 13642
Owner/Operator Telephone:	315-287-3600
Owner/Operator Telephone Ext:	Not reported
Owner/Operator Fax:	Not reported
Owner/Operator Email:	LAURIEWEEKES@KPHHEALTHCARESERVICES.COM

Owner/Operator Indicator:	Owner
Owner/Operator Name:	ERNEST POMERLEAU
Legal Status:	Private
Date Became Current:	Not reported
Date Ended Current:	Not reported
Owner/Operator Address:	PO BOX 6
Owner/Operator City,State,Zip:	BURLINGTON, VT 05402
Owner/Operator Telephone:	802-244-8458
Owner/Operator Telephone Ext:	Not reported
Owner/Operator Fax:	Not reported
Owner/Operator Email:	Not reported

Owner/Operator Indicator:	Operator
Owner/Operator Name:	KPH HEALTHCARE SERVICES INC
Legal Status:	Private
Date Became Current:	Not reported
Date Ended Current:	Not reported
Owner/Operator Address:	80 SOUTH MAIN ST
Owner/Operator City,State,Zip:	WATERBURY, VT 05676
Owner/Operator Telephone:	802-244-8458
Owner/Operator Telephone Ext:	Not reported
Owner/Operator Fax:	Not reported
Owner/Operator Email:	Not reported

Owner/Operator Indicator:	Operator
Owner/Operator Name:	KPH HEALTHCARE SERVICES INC
Legal Status:	Private

Map ID
Direction
Distance
Elevation

MAP FINDINGS

Site

Database(s)

EDR ID Number
EPA ID Number

KINNEY DRUGS #101 (Continued)

1019910206

Date Became Current:	Not reported
Date Ended Current:	Not reported
Owner/Operator Address:	80 SOUTH MAIN ST
Owner/Operator City,State,Zip:	WATERBURY, VT 05676
Owner/Operator Telephone:	315-287-3600
Owner/Operator Telephone Ext:	Not reported
Owner/Operator Fax:	Not reported
Owner/Operator Email:	LAURIEWEEKES@KPHHEALTHCARESERVICES.COM

Historic Generators:

Receive Date:	20150924
Handler Name:	KINNEY DRUGS #101
Federal Waste Generator Description:	Very Small Quantity Generator (formerly Conditionally-Exempt Small Quantity Generator)
State District Owner:	Not reported
Large Quantity Handler of Universal Waste:	No
Recognized Trader Importer:	No
Recognized Trader Exporter:	No
Spent Lead Acid Battery Importer:	No
Spent Lead Acid Battery Exporter:	No
Current Record:	No
Non Storage Recycler Activity:	Not reported
Electronic Manifest Broker:	Not reported

Receive Date:	20220629
Handler Name:	KINNEY DRUGS #101
Federal Waste Generator Description:	Very Small Quantity Generator (formerly Conditionally-Exempt Small Quantity Generator)
State District Owner:	Not reported
Large Quantity Handler of Universal Waste:	No
Recognized Trader Importer:	No
Recognized Trader Exporter:	No
Spent Lead Acid Battery Importer:	No
Spent Lead Acid Battery Exporter:	No
Current Record:	Yes
Non Storage Recycler Activity:	No
Electronic Manifest Broker:	No

List of NAICS Codes and Descriptions:

NAICS Code:	812922
NAICS Description:	One-Hour Photofinishing

Facility Has Received Notices of Violations:

Violations:	No Violations Found
-------------	---------------------

Evaluation Action Summary:

Evaluations:	No Evaluations Found
--------------	----------------------

Map ID
Direction
Distance
Elevation

MAP FINDINGS

EDR ID Number
EPA ID Number

	Site	Database(s)	
C17	LAST FRAME PHOTO LAB	RCRA NonGen / NLR	1004792701
North	78 S MAIN ST WATERBURY SQ	FINDS	VTR000012153
< 1/8	WATERBURY, VT 05676	ECHO	
0.061 mi.			
323 ft.	Site 5 of 5 in cluster C		
Relative:	RCRA Listings:		
Higher	Date Form Received by Agency:	20130508	
	Handler Name:	Last Frame Photo Lab	
Actual:	Handler Address:	S Main St Waterbury Sq	
419 ft.	Handler City,State,Zip:	WATERBURY, VT 05676	
	EPA ID:	VTR000012153	
	Contact Name:	MITCHEL MORASKI	
	Contact Address:	78 S MAIN ST WATERBURY SQ	
	Contact City,State,Zip:	WATERBURY, VT 05676	
	Contact Telephone:	802-244-5937	
	Contact Fax:	Not reported	
	Contact Email:	Not reported	
	Contact Title:	Not reported	
	EPA Region:	01	
	Land Type:	Private	
	Federal Waste Generator Description:	Not a generator, verified	
	Non-Notifier:	Not reported	
	Biennial Report Cycle:	Not reported	
	Accessibility:	Not reported	
	Active Site Indicator:	Not reported	
	State District Owner:	Not reported	
	State District:	Not reported	
	Mailing Address:	S MAIN ST WATERBURY SQ	
	Mailing City,State,Zip:	WATERBURY, VT 05676	
	Owner Name:	Ernest Pomerleau	
	Owner Type:	Private	
	Operator Name:	Not reported	
	Operator Type:	Not reported	
	Short-Term Generator Activity:	No	
	Importer Activity:	No	
	Mixed Waste Generator:	No	
	Transporter Activity:	No	
	Transfer Facility Activity:	No	
	Recycler Activity with Storage:	No	
	Small Quantity On-Site Burner Exemption:	No	
	Smelting Melting and Refining Furnace Exemption:	No	
	Underground Injection Control:	No	
	Off-Site Waste Receipt:	No	
	Universal Waste Indicator:	No	
	Universal Waste Destination Facility:	No	
	Federal Universal Waste:	No	
	Active Site State-Reg Handler:	---	
	Federal Facility Indicator:	Not reported	
	Hazardous Secondary Material Indicator:	N	
	Sub-Part K Indicator:	Not reported	
	2018 GPRA Permit Baseline:	Not on the Baseline	
	2018 GPRA Renewals Baseline:	Not on the Baseline	
	202 GPRA Corrective Action Baseline:	No	
	Subject to Corrective Action Universe:	No	
	Non-TSDFs Where RCRA CA has Been Imposed Universe:	No	
	Corrective Action Priority Ranking:	No NCAPS ranking	
	Environmental Control Indicator:	No	
	Institutional Control Indicator:	No	

Map ID
Direction
Distance
Elevation

MAP FINDINGS

Site

Database(s)

EDR ID Number
EPA ID Number

LAST FRAME PHOTO LAB (Continued)

1004792701

Human Exposure Controls Indicator:	N/A
Groundwater Controls Indicator:	N/A
Significant Non-Complier Universe:	No
Unaddressed Significant Non-Complier Universe:	No
Addressed Significant Non-Complier Universe:	No
Significant Non-Complier With a Compliance Schedule Universe:	No
Financial Assurance Required:	Not reported
Handler Date of Last Change:	20150414
Recognized Trader-Importer:	No
Recognized Trader-Exporter:	No
Importer of Spent Lead Acid Batteries:	No
Exporter of Spent Lead Acid Batteries:	No
Recycler Activity Without Storage:	No
Manifest Broker:	No
Sub-Part P Indicator:	No

Hazardous Waste Summary:

Waste Code:	D011
Waste Description:	Silver

Handler - Owner Operator:

Owner/Operator Indicator:	Owner
Owner/Operator Name:	ERNEST POMERLEAU
Legal Status:	Private
Date Became Current:	Not reported
Date Ended Current:	Not reported
Owner/Operator Address:	69 COLLEGE ST
Owner/Operator City,State,Zip:	BURLINGTON, VT 05401
Owner/Operator Telephone:	802-863-8210
Owner/Operator Telephone Ext:	Not reported
Owner/Operator Fax:	Not reported
Owner/Operator Email:	Not reported

Owner/Operator Indicator:	Owner
Owner/Operator Name:	ERNEST POMERLEAU
Legal Status:	Private
Date Became Current:	Not reported
Date Ended Current:	Not reported
Owner/Operator Address:	69 COLLEGE ST
Owner/Operator City,State,Zip:	BURLINGTON, VT 05401
Owner/Operator Telephone:	802-863-8210
Owner/Operator Telephone Ext:	Not reported
Owner/Operator Fax:	Not reported
Owner/Operator Email:	Not reported

Historic Generators:

Receive Date:	20130508
Handler Name:	LAST FRAME PHOTO LAB
Federal Waste Generator Description:	Not a generator, verified
State District Owner:	Not reported
Large Quantity Handler of Universal Waste:	No
Recognized Trader Importer:	No
Recognized Trader Exporter:	No
Spent Lead Acid Battery Importer:	No
Spent Lead Acid Battery Exporter:	No

Map ID
Direction
Distance
Elevation

MAP FINDINGS

Site

Database(s)

EDR ID Number
EPA ID Number

LAST FRAME PHOTO LAB (Continued)

1004792701

Current Record:	Yes
Non Storage Recycler Activity:	Not reported
Electronic Manifest Broker:	Not reported
Receive Date:	19980812
Handler Name:	LAST FRAME PHOTO LAB
Federal Waste Generator Description:	Very Small Quantity Generator (formerly Conditionally-Exempt Small Quantity Generator)
State District Owner:	Not reported
Large Quantity Handler of Universal Waste:	No
Recognized Trader Importer:	No
Recognized Trader Exporter:	No
Spent Lead Acid Battery Importer:	No
Spent Lead Acid Battery Exporter:	No
Current Record:	No
Non Storage Recycler Activity:	Not reported
Electronic Manifest Broker:	Not reported

List of NAICS Codes and Descriptions:
NAICS Codes: No NAICS Codes Found

Facility Has Received Notices of Violations:
Violations: No Violations Found

Evaluation Action Summary:
Evaluations: No Evaluations Found

FINDS:
Registry ID: 110005298356

[Click Here for FRS Facility Detail Report:](#)

Environmental Interest/Information System:
The Resource Conservation and Recovery Act Information System (RCRAInfo) is EPA's comprehensive information system in support of the Resource Conservation and Recovery Act (RCRA) of 1976 and the Hazardous and Solid Waste Amendments (HSWA) of 1984. It tracks many types of information about generators, transporters, treaters, storers, and disposers of hazardous waste.

[Click this hyperlink](#) while viewing on your computer to access additional FINDS: detail in the EDR Site Report.

ECHO:
Envid: 1004792701
Registry ID: 110005298356

DFR URL:

Name: LAST FRAME PHOTO LAB
Address: 78 S Main St Waterbury Sq
City,State,Zip: WATERBURY, VT 05676

Map ID
Direction
Distance
Elevation

MAP FINDINGS

Site

Database(s)

EDR ID Number
EPA ID Number

D18
NE
< 1/8
0.084 mi.
444 ft.
Site 1 of 2 in cluster D

SEMS-ARCHIVE **1003862866**
VTD988368551

Relative:
Higher

Actual:
420 ft.

SEMS Archive:
Site ID: 0102448
EPA ID: VTD988368551
Name: PARK STREET CONTAMINATION
Address: PARK STREET
Address 2: Not reported
City,State,Zip: WATERBURY, VT 05676
Cong District: 01
FIPS Code: 50023
FF: N
NPL: Not on the NPL
Non NPL Status: NFRAP-Site does not qualify for the NPL based on existing information

SEMS Archive Detail:

Region: 01
Site ID: 0102448
EPA ID: VTD988368551
Site Name: PARK STREET CONTAMINATION
NPL: N
FF: N
OU: 00
Action Code: PA
Action Name: PA
SEQ: 1
Start Date: Not reported
Finish Date: 1994-06-14 04:00:00
Qual: N
Current Action Lead: St Perf

Region: 01
Site ID: 0102448
EPA ID: VTD988368551
Site Name: PARK STREET CONTAMINATION
NPL: N
FF: N
OU: 00
Action Code: DS
Action Name: DISCVRY
SEQ: 1
Start Date: 1991-08-02 04:00:00
Finish Date: 1991-08-02 04:00:00
Qual: Not reported
Current Action Lead: St Perf

Region: 01
Site ID: 0102448
EPA ID: VTD988368551
Site Name: PARK STREET CONTAMINATION
NPL: N
FF: N
OU: 00
Action Code: VS
Action Name: ARCH SITE
SEQ: 1

Map ID
Direction
Distance
Elevation

MAP FINDINGS

Site

Database(s)

EDR ID Number
EPA ID Number

PARK STREET CONTAMINATION (Continued)

1003862866

Start Date: Not reported
Finish Date: 1994-06-14 04:00:00
Qual: Not reported
Current Action Lead: EPA Perf In-Hse

E19
ESE
< 1/8
0.091 mi.
482 ft.

WATERBURY STATE POLICE HEADQUARTERS
STATE OFFICE COMPLEX
WATERBURY, VT 05676

VT UST **U000907234**
N/A

Site 1 of 4 in cluster E

Relative:
Lower

UST:

Actual:
416 ft.

Facility:

Facility ID: 2448763
Facility Status: PULLED
Sites Id: Not reported
Pin: BR96-0063
Permitted To: Tank Owner
Landowner: State of Vermont
Permit Expires: Not reported
Fee Status: Not reported
Tanks Pulled: 1/1/1
Site Code: No contamination
Removed: 3
Receipt: 1301
Owner Name: Vermont Department of Public Safety
Owner Person: David Tift Fleet Manager
Owner Address: 103 South Main Street
Owner City,St,Zip: Waterbury, VT 05676
Owner Telephone: 802-655-7902
Operator Name: Vermont Department of Public Safety
Operator Person: David Tift Fleet Manager
Operator Address: 103 South Main Street
Operator City,St,Zip: Waterbury, VT 05676
Operator Telephone: 802-655-7902
Groundwater Monitoring Wells: Not reported
Vapor Monitoring Points: Not reported

Tank Data:

Tank ID: 13560
Tank Status: PULLED
Tank Label: -1-1-R
Tank Protect: Not reported
Year Removed: 1999
Capacity (Gal): 550
Category One: UST
CP Test: Not reported
Release Monitor: Not reported
Condition: GOOD
Date Reference: N/A

Compartment:

Comp Id: 13677
Compartment Label: A
Substance: Diesel
Spill: Not reported

Map ID
Direction
Distance
Elevation

MAP FINDINGS

Site

Database(s)

EDR ID Number
EPA ID Number

WATERBURY STATE POLICE HEADQUARTERS (Continued)

U000907234

Overfill: Not reported

Piping:

Pipe Seq: 1
Pipe Type: DEFAULT
Pipe Installation Year: Not reported
Pipe Protection: Not reported
CP Pipe Test: Not reported
Pipe Monitor 1: Not reported
Pipe Monitor 1 Test: Not reported
Pipe Monitor 2: Not reported
Pipe Monitor 2 Tested Date: Not reported
Pump Type: Not reported

Tank Data:

Tank ID: 13561
Tank Status: PULLED
Tank Label: 1983-1-R
Tank Protect: Not reported
Year Removed: 1994
Capacity (Gal): 5000
Category One: UST
CP Test: Not reported
Release Monitor: Not reported
Condition: GOOD
Date Reference: Not reported

Compartment:

Comp Id: 13678
Compartment Label: A
Substance: Gasoline
Spill: Not reported
Overfill: Not reported

Piping:

Pipe Seq: 1
Pipe Type: DEFAULT
Pipe Installation Year: Not reported
Pipe Protection: Not reported
CP Pipe Test: Not reported
Pipe Monitor 1: Not reported
Pipe Monitor 1 Test: Not reported
Pipe Monitor 2: Not reported
Pipe Monitor 2 Tested Date: Not reported
Pump Type: Not reported

Tank Data:

Tank ID: 13562
Tank Status: PULLED
Tank Label: 1994-1-r
Tank Protect: Protected Steel with supplemental anodes
Year Removed: 2008
Capacity (Gal): 5000
Category One: UST
CP Test: 4/18/2006 12:00:00 AM
Release Monitor: Not reported

Map ID
Direction
Distance
Elevation

MAP FINDINGS

Site

Database(s)

EDR ID Number
EPA ID Number

WATERBURY STATE POLICE HEADQUARTERS (Continued)

U000907234

Condition: GOOD
Date Reference: Not reported
Compartment:
Comp Id: 13679
Compartment Label: A
Substance: Gasoline
Spill: Spill Containment Bucket
Overfill: Overfill Ball Float Vent
Piping:
Pipe Seq: 1
Pipe Type: Dispenser
Pipe Installation Year: 1994
Pipe Protection: Fiberglass reinforced plastic
CP Pipe Test: Not reported
Pipe Monitor 1: Exempt Suction System w/Vertical Check Valve
Pipe Monitor 1 Test: Not reported
Pipe Monitor 2: Not reported
Pipe Monitor 2 Tested Date: Not reported
Pump Type: Suction

D20
NE
< 1/8
0.093 mi.
493 ft.

PARK STREET WELL
PARK STREET
WATERBURY, VT
Site 2 of 2 in cluster D

VT LUST **S103725350**
N/A

Relative:
Higher
Actual:
420 ft.

LUST:
Name: PARK STREET WELL
Address: PARK STREET
City,State,Zip: WATERBURY, VT
Facility ID: 890440
Source: UST-Gasoline
Closure Date: 10/21/1994
Priority: NFAP - No Further Action Planned
Staff: Bob Haslam/chuck Schwer
Source: UST-Gasoline
Site Use: Public Utility
Site Status: Not reported
Contamination: Not reported
Institutional Control: Not reported
Record Last Update: Not reported
Project Status: Back Up Well Taken Off Line. Groundwater Monitoring Complete. Site Closed

[Click here to access VT DEC Site:](#)

Map ID
Direction
Distance
Elevation

MAP FINDINGS

EDR ID Number
EPA ID Number

	Site	Database(s)	EDR ID Number EPA ID Number
F21 NNW < 1/8 0.112 mi. 594 ft. Relative: Lower Actual: 416 ft.	WATERBURY AREA FOOD SHELF 57 S MAIN ST STE 2 WATERBURY, VT 05676 Site 1 of 3 in cluster F EDR Hist Auto Year: Name: 2014 WATERBURY AREA FOOD SHELF Type: Gasoline Service Stations, NEC	EDR Hist Auto	1020539986 N/A
E22 ESE < 1/8 0.122 mi. 643 ft. Relative: Lower Actual: 415 ft.	JOHNSON & DIX CORP WATERBURY FACILITY 110 S MAIN ST WATERBURY, VT 05676 Site 2 of 4 in cluster E RCRA Listings: Date Form Received by Agency: Handler Name: Handler Address: Handler City,State,Zip: EPA ID: Contact Name: Contact Address: Contact City,State,Zip: Contact Telephone: Contact Fax: Contact Email: Contact Title: EPA Region: Land Type: Federal Waste Generator Description: Non-Notifier: Biennial Report Cycle: Accessibility: Active Site Indicator: State District Owner: State District: Mailing Address: Mailing City,State,Zip: Owner Name: Owner Type: Operator Name: Operator Type: Short-Term Generator Activity: Importer Activity: Mixed Waste Generator: Transporter Activity: Transfer Facility Activity: Recycler Activity with Storage: Small Quantity On-Site Burner Exemption: Smelting Melting and Refining Furnace Exemption: Underground Injection Control: Off-Site Waste Receipt: Universal Waste Indicator: Universal Waste Destination Facility: Federal Universal Waste: Active Site State-Reg Handler: Federal Facility Indicator:	RCRA NonGen / NLR VT MANIFEST 20071024 Johnson & Dix Corp Waterbury Facility S Main St WATERBURY, VT 05676 VTR000510859 ROBERT STENGER MECHANIC ST LEBANON, NH 03766 603-448-4000 x304 Not reported Not reported Not reported 01 Private Not a generator, verified Not reported Not reported Not reported Not reported Not reported Not reported MECHANIC ST LEBANON, NH 03766 Private Johnson & Dix Private Not reported	1007449489 VTR000510859

Map ID
Direction
Distance
Elevation

MAP FINDINGS

Site

Database(s)

EDR ID Number
EPA ID Number

JOHNSON & DIX CORP WATERBURY FACILITY (Continued)

1007449489

Hazardous Secondary Material Indicator:	N
Sub-Part K Indicator:	Not reported
2018 GPRA Permit Baseline:	Not on the Baseline
2018 GPRA Renewals Baseline:	Not on the Baseline
202 GPRA Corrective Action Baseline:	No
Subject to Corrective Action Universe:	No
Non-TSDFs Where RCRA CA has Been Imposed Universe:	No
Corrective Action Priority Ranking:	No NCAPS ranking
Environmental Control Indicator:	No
Institutional Control Indicator:	No
Human Exposure Controls Indicator:	N/A
Groundwater Controls Indicator:	N/A
Significant Non-Complier Universe:	No
Unaddressed Significant Non-Complier Universe:	No
Addressed Significant Non-Complier Universe:	No
Significant Non-Complier With a Compliance Schedule Universe:	No
Financial Assurance Required:	Not reported
Handler Date of Last Change:	20150414
Recognized Trader-Importer:	No
Recognized Trader-Exporter:	No
Importer of Spent Lead Acid Batteries:	No
Exporter of Spent Lead Acid Batteries:	No
Recycler Activity Without Storage:	No
Manifest Broker:	No
Sub-Part P Indicator:	No

Hazardous Waste Summary:

Waste Code:	D001
Waste Description:	Ignitable Waste

Handler - Owner Operator:

Owner/Operator Indicator:	Operator
Owner/Operator Name:	JOHNSON & DIX
Legal Status:	Private
Date Became Current:	19980101
Date Ended Current:	Not reported
Owner/Operator Address:	240 MECHANIC ST
Owner/Operator City,State,Zip:	LEBANON, NH 03766
Owner/Operator Telephone:	Not reported
Owner/Operator Telephone Ext:	Not reported
Owner/Operator Fax:	Not reported
Owner/Operator Email:	Not reported

Owner/Operator Indicator:	Operator
Owner/Operator Name:	JOHNSON & DIX
Legal Status:	Private
Date Became Current:	19980101
Date Ended Current:	Not reported
Owner/Operator Address:	240 MECHANIC ST
Owner/Operator City,State,Zip:	LEBANON, NH 03766
Owner/Operator Telephone:	Not reported
Owner/Operator Telephone Ext:	Not reported
Owner/Operator Fax:	Not reported
Owner/Operator Email:	Not reported

Map ID
Direction
Distance
Elevation

MAP FINDINGS

Site

Database(s)

EDR ID Number
EPA ID Number

JOHNSON & DIX CORP WATERBURY FACILITY (Continued)

1007449489

Owner/Operator Indicator: Owner
Owner/Operator Name: JOHNSON & DIX CORP
Legal Status: Private
Date Became Current: 19980101
Date Ended Current: Not reported
Owner/Operator Address: 240 MECHANIC ST
Owner/Operator City,State,Zip: LEBANON, NH 03766
Owner/Operator Telephone: Not reported
Owner/Operator Telephone Ext: Not reported
Owner/Operator Fax: Not reported
Owner/Operator Email: Not reported

Owner/Operator Indicator: Owner
Owner/Operator Name: JOHNSON & DIX CORP
Legal Status: Private
Date Became Current: 19980101
Date Ended Current: Not reported
Owner/Operator Address: 240 MECHANIC ST
Owner/Operator City,State,Zip: LEBANON, NH 03766
Owner/Operator Telephone: Not reported
Owner/Operator Telephone Ext: Not reported
Owner/Operator Fax: Not reported
Owner/Operator Email: Not reported

Historic Generators:

Receive Date: 20071024
Handler Name: JOHNSON & DIX CORP WATERBURY FACILITY
Federal Waste Generator Description: Not a generator, verified
State District Owner: Not reported
Large Quantity Handler of Universal Waste: No
Recognized Trader Importer: No
Recognized Trader Exporter: No
Spent Lead Acid Battery Importer: No
Spent Lead Acid Battery Exporter: No
Current Record: Yes
Non Storage Recycler Activity: Not reported
Electronic Manifest Broker: Not reported

Receive Date: 20040630
Handler Name: JOHNSON & DIX CORP WATERBURY FACILITY
Federal Waste Generator Description: Very Small Quantity Generator (formerly Conditionally-Exempt Small Quantity Generator)
State District Owner: Not reported
Large Quantity Handler of Universal Waste: No
Recognized Trader Importer: No
Recognized Trader Exporter: No
Spent Lead Acid Battery Importer: No
Spent Lead Acid Battery Exporter: No
Current Record: No
Non Storage Recycler Activity: Not reported
Electronic Manifest Broker: Not reported

List of NAICS Codes and Descriptions:

NAICS Code: 45431
NAICS Description: Fuel Dealers

Map ID
Direction
Distance
Elevation

MAP FINDINGS

Site

Database(s)

EDR ID Number
EPA ID Number

JOHNSON & DIX CORP WATERBURY FACILITY (Continued)

1007449489

Facility Has Received Notices of Violations:

Violations:

No Violations Found

Evaluation Action Summary:

Evaluations:

No Evaluations Found

VT MANIFEST:

Name: JOHNSON & DIX CORP WATERBURY FACILITY
Address: 110 S MAIN ST
City,State,Zip: WATERBURY, VT 05676
Manifest ID: NJA5312528
EPA Id: VTR000510859
Facility Id: NJD002200046
Facility Name: CYCLECHEM,INC.
Mailing Name: JOHNSON & DIX FUEL CORP
Mailing Address: 240 MECHANIC ST
Mailing City,St,Zip: LEBANON, NH 03766
Contact Phone: 6034484000 304
Contact Name: ROBERT STENGER
Trans1: VTR000015636
T1 Name: A P T ENVIRONMENTAL INC
Manifest Transporter City/State: MILTON VT
Dot Description: VERMONT REGULATED MATERIAL OIL SOLIDS
Additional Dot: Not reported
Waste: VT02
Quantity: 400.00
Unit: P
Date Shipped: 04/20/2006
Facility City: ELIZABETH
Facility State: NJ
Fac Date: 05/03/2006

Name: JOHNSON & DIX CORP WATERBURY FACILITY
Address: 110 S MAIN ST
City,State,Zip: WATERBURY, VT 05676
Manifest ID: NJA5312528
EPA Id: VTR000510859
Facility Id: NJD002200046
Facility Name: CYCLECHEM,INC.
Mailing Name: JOHNSON & DIX FUEL CORP
Mailing Address: 240 MECHANIC ST
Mailing City,St,Zip: LEBANON, NH 03766
Contact Phone: 6034484000 304
Contact Name: ROBERT STENGER
Trans1: NY0001031814
T1 Name: PRECISION INDUSTRIAL MAINT INC
Manifest Transporter City/State: SCHENECTADY NY
Dot Description: VERMONT REGULATED MATERIAL OIL SOLIDS
Additional Dot: Not reported
Waste: VT02
Quantity: 400.00
Unit: P
Date Shipped: 04/20/2006
Facility City: ELIZABETH
Facility State: NJ

Map ID
Direction
Distance
Elevation

MAP FINDINGS

Site

Database(s)

EDR ID Number
EPA ID Number

JOHNSON & DIX CORP WATERBURY FACILITY (Continued)

1007449489

Fac Date: 05/03/2006

Name: JOHNSON & DIX CORP WATERBURY FACILITY
Address: 110 S MAIN ST
City,State,Zip: WATERBURY, VT 05676
Manifest ID: NJA5312528
EPA Id: VTR000510859
Facility Id: NJD002200046
Facility Name: CYCLECHEM,INC.
Mailing Name: JOHNSON & DIX FUEL CORP
Mailing Address: 240 MECHANIC ST
Mailing City,St,Zip: LEBANON, NH 03766
Contact Phone: 6034484000 304
Contact Name: ROBERT STENGER
Trans1: VTR000015636
T1 Name: A P T ENVIRONMENTAL INC
Manifest Transporter City/State: MILTON VT
Dot Description: VERMONT REGULATED MATERIAL OIL WATER MIXTURE
Additional Dot: Not reported
Waste: VT02
Quantity: 200.00
Unit: G
Date Shipped: 04/20/2006
Facility City: ELIZABETH
Facility State: NJ
Fac Date: 05/03/2006

Name: JOHNSON & DIX CORP WATERBURY FACILITY
Address: 110 S MAIN ST
City,State,Zip: WATERBURY, VT 05676
Manifest ID: NJA5312528
EPA Id: VTR000510859
Facility Id: NJD002200046
Facility Name: CYCLECHEM,INC.
Mailing Name: JOHNSON & DIX FUEL CORP
Mailing Address: 240 MECHANIC ST
Mailing City,St,Zip: LEBANON, NH 03766
Contact Phone: 6034484000 304
Contact Name: ROBERT STENGER
Trans1: NY0001031814
T1 Name: PRECISION INDUSTRIAL MAINT INC
Manifest Transporter City/State: SCHENECTADY NY
Dot Description: VERMONT REGULATED MATERIAL OIL WATER MIXTURE
Additional Dot: Not reported
Waste: VT02
Quantity: 200.00
Unit: G
Date Shipped: 04/20/2006
Facility City: ELIZABETH
Facility State: NJ
Fac Date: 05/03/2006

Name: JOHNSON & DIX CORP WATERBURY FACILITY
Address: 110 S MAIN ST
City,State,Zip: WATERBURY, VT 05676
Manifest ID: NJA5312528
EPA Id: VTR000510859

Map ID
Direction
Distance
Elevation

MAP FINDINGS

Site

Database(s)

EDR ID Number
EPA ID Number

JOHNSON & DIX CORP WATERBURY FACILITY (Continued)

1007449489

Facility Id: NJD002200046
Facility Name: CYCLECHEM,INC.
Mailing Name: JOHNSON & DIX FUEL CORP
Mailing Address: 240 MECHANIC ST
Mailing City,St,Zip: LEBANON, NH 03766
Contact Phone: 6034484000 304
Contact Name: ROBERT STENGER
Trans1: VTR000015636
T1 Name: A P T ENVIRONMENTAL INC
Manifest Transporter City/State: MILTON VT
Dot Description: VERMONT REGULATED MATERIAL OIL SOLIDS
Additional Dot: Not reported
Waste: VT02
Quantity: 100.00
Unit: P
Date Shipped: 04/20/2006
Facility City: ELIZABETH
Facility State: NJ
Fac Date: 05/03/2006

Name: JOHNSON & DIX CORP WATERBURY FACILITY
Address: 110 S MAIN ST
City,State,Zip: WATERBURY, VT 05676
Manifest ID: NJA5312528
EPA Id: VTR000510859
Facility Id: NJD002200046
Facility Name: CYCLECHEM,INC.
Mailing Name: JOHNSON & DIX FUEL CORP
Mailing Address: 240 MECHANIC ST
Mailing City,St,Zip: LEBANON, NH 03766
Contact Phone: 6034484000 304
Contact Name: ROBERT STENGER
Trans1: NY0001031814
T1 Name: PRECISION INDUSTRIAL MAINT INC
Manifest Transporter City/State: SCHENECTADY NY
Dot Description: VERMONT REGULATED MATERIAL OIL SOLIDS
Additional Dot: Not reported
Waste: VT02
Quantity: 100.00
Unit: P
Date Shipped: 04/20/2006
Facility City: ELIZABETH
Facility State: NJ
Fac Date: 05/03/2006

E23
ESE
< 1/8
0.122 mi.
643 ft.

EAGLE OIL COMPANY, INC.
110 SOUTH MAIN STREET
WATERBURY, VT 05676

Site 3 of 4 in cluster E

Relative:
Lower

UST:

Actual:
415 ft.

Facility:

Facility ID: 531
Facility Status: PULLED
Sites Id: Not reported
Pin: Not reported

VT UST **U003515889**
N/A

Map ID
Direction
Distance
Elevation

MAP FINDINGS

Site

Database(s)

EDR ID Number
EPA ID Number

EAGLE OIL COMPANY, INC. (Continued)

U003515889

Permitted To: Tank Owner
Landowner: Not reported
Permit Expires: Not reported
Fee Status: Not reported
Tanks Pulled: 1
Site Code: Below standards
Removed: 1
Receipt: 1559
Owner Name: Eagle Oil Company Inc
Owner Person: Not reported
Owner Address: PO Box 416 128 South Main Street
Owner City,St,Zip: Waterbury, VT 05676
Owner Telephone: 802-244-8624
Operator Name: Eagle Oil Company Inc
Operator Person: Not reported
Operator Address: PO Box 416 128 South Main Street
Operator City,St,Zip: Waterbury, VT 05676
Operator Telephone: 802-244-8624
Groundwater Monitoring Wells: Not reported
Vapor Monitoring Points: Not reported

Tank Data:
Tank ID: 475
Tank Status: PULLED
Tank Label: 1970-1
Tank Protect: Unprotected Steel
Year Removed: 1992
Capacity (Gal): 1000
Category One: UST
CP Test: Not reported
Release Monitor: Not reported
Condition: Not reported
Date Reference: Not reported

Compartment:
Comp Id: 475
Compartment Label: A
Substance: Gasoline
Spill: Not reported
Overfill: Not reported

Piping:
Pipe Seq: 1
Pipe Type: DEFAULT
Pipe Installation Year: Not reported
Pipe Protection: Not reported
CP Pipe Test: Not reported
Pipe Monitor 1: Not reported
Pipe Monitor 1 Test: Not reported
Pipe Monitor 2: Not reported
Pipe Monitor 2 Tested Date: Not reported
Pump Type: Not reported

Map ID
Direction
Distance
Elevation

MAP FINDINGS

EDR ID Number
EPA ID Number

E24
ESE
< 1/8
0.122 mi.
643 ft.
Site 4 of 4 in cluster E

UST FINDER **1028818612**
N/A

Relative: UST FINDER:
Lower Object ID: 497195
 Facility ID: VT531
Actual: Name: EAGLE OIL COMPANY, INC.
415 ft. Address: 110 SOUTH MAIN STREET
 City,State,Zip: WATERBURY, VT 5676
 Address Match Type: PointAddress
 Open USTs: 0
 Closed USTs: 1
 TOS USTs: 0
 Population 1500ft: 359
 Private Wells 1500ft: 1
 Within 100yr Floodplain: No
 Land Use: Developed, Medium Intensity
 Within SPA: No
 SPA PWS Facility ID: Not reported
 SPA Water Type: Not reported
 SPA Facility Type: Not reported
 SPA HUC12: Not reported
 Within WHPA: No
 WHPA PWS Facility ID: Not reported
 WHPA Water Type: Not reported
 WHPA Facility Type: Not reported
 WHPA HUC12: Not reported
 Facility Status: Closed UST(s)
 Date of Last Inspection: Not reported
 EPA Region: 1
 Tribe: Not reported
 Coordinate Source: Geocode
 X Coord: -72.75079816
 Y Coord: 44.33230238
 Latitude: 44.33230238
 Longitude: -72.75079816

UST FINDER:
Object ID: 1938984
Facility ID: VT531
Tank ID: VT475
Tank Status: Closed
Installation Date: Not reported
Removal Date: 1992/01/01 15:59:59+00
Tank Capacity: 1000
Substances: Gasoline
Tank Wall Type: Not reported

Map ID
Direction
Distance
Elevation

MAP FINDINGS

Site

Database(s)

EDR ID Number
EPA ID Number

25
NW
1/8-1/4
0.129 mi.
681 ft.

RANDALL STREET EASEMENT
22 RANDALL STREET
WATERBURY, VT 05676

VT UST **U004144860**
N/A

Relative:
Lower

UST:

Actual:
413 ft.

Facility:

Facility ID: 5553900
Facility Status: PULLED
Sites Id: Not reported
Pin: Not reported
Permitted To: Not reported
Landowner: Waterbury Village
Permit Expires: Not reported
Fee Status: Not reported
Tanks Pulled: 1
Site Code: Below standards
Removed: 1
Receipt: Not reported
Owner Name: Waterbury Village
Owner Person: Not reported
Owner Address: 51 South Main Street
Owner City,St,Zip: Waterbury, VT 05676
Owner Telephone: Not reported
Operator Name: Not reported
Operator Person: Not reported
Operator Address: Not reported
Operator City,St,Zip: Not reported
Operator Telephone: Not reported
Groundwater Monitoring Wells: Not reported
Vapor Monitoring Points: Not reported

Tank Data:

Tank ID: 16550
Tank Status: PULLED
Tank Label: 1924-1-R
Tank Protect: Not reported
Year Removed: 2009
Capacity (Gal): 1000
Category One: UST
CP Test: Not reported
Release Monitor: Not reported
Condition: POOR
Date Reference: Not reported

Compartment:

Comp Id: 16815
Compartment Label: A
Substance: Fuel Oil #2 or #4
Spill: Not reported
Overfill: Not reported

Piping:

Pipe Seq: 1
Pipe Type: DEFAULT
Pipe Installation Year: Not reported
Pipe Protection: Not reported
CP Pipe Test: Not reported

Map ID
Direction
Distance
Elevation

MAP FINDINGS

Site

Database(s)

EDR ID Number
EPA ID Number

RANDALL STREET EASEMENT (Continued)

U004144860

Pipe Monitor 1: Not reported
Pipe Monitor 1 Test: Not reported
Pipe Monitor 2: Not reported
Pipe Monitor 2 Tested Date: Not reported
Pump Type: Not reported

**F26
NNW
1/8-1/4
0.144 mi.
761 ft.**

**WESLEY UNITED METHODIST CHURCH
56 SOUTH MAIN STREET
WATERBURY, VT 05676**

**VT UST U004179827
N/A**

Site 2 of 3 in cluster F

**Relative:
Lower**

UST:

**Actual:
417 ft.**

Facility:

Facility ID: 3091
Facility Status: ACTIVE
Sites Id: Not reported
Pin: Not reported
Permitted To: Not reported
Landowner: Wesley United Methodist Church
Permit Expires: Not reported
Fee Status: Not reported
Tanks Pulled: Not reported
Site Code: Not reported
Removed: Not reported
Receipt: Not reported
Owner Name: Wesley United Methodist Church
Owner Person: Not reported
Owner Address: PO Box 214
Owner City,St,Zip: Waterbury, VT 05676
Owner Telephone: 802-244-6677
Operator Name: Wesley United Methodist Church
Operator Person: Not reported
Operator Address: PO Box 214
Operator City,St,Zip: Waterbury, VT 05676
Operator Telephone: 802-244-6677
Groundwater Monitoring Wells: Not reported
Vapor Monitoring Points: Not reported

Tank Data:

Tank ID: 16959
Tank Status: ACTIVE
Tank Label: 1966
Tank Protect: Unprotected Steel
Year Removed: Not reported
Capacity (Gal): 1000
Category One: UST
CP Test: Not reported
Release Monitor: Not reported
Condition: Not reported
Date Reference: Not reported

Compartment:

Comp Id: 17240
Compartment Label: A
Substance: Fuel Oil #2 or #4

Map ID
Direction
Distance
Elevation

MAP FINDINGS

Site

Database(s)

EDR ID Number
EPA ID Number

WESLEY UNITED METHODIST CHURCH (Continued)

U004179827

Spill: Not reported
Overfill: Not reported

Piping:

Pipe Seq: 1
Pipe Type: furnace
Pipe Installation Year: 1966
Pipe Protection: Copper
CP Pipe Test: Not reported
Pipe Monitor 1: Not reported
Pipe Monitor 1 Test: Not reported
Pipe Monitor 2: Not reported
Pipe Monitor 2 Tested Date: Not reported
Pump Type: Gravity

F27
NNW
1/8-1/4
0.145 mi.
767 ft.

STEELE MANAGEMENT LTD
58 SOUTH MAIN STREET
WATERBURY, VT 05676

VT UST **U001624625**
N/A

Site 3 of 3 in cluster F

Relative:
Lower

UST:

Actual:
417 ft.

Facility:

Facility ID: 2346
Facility Status: PULLED
Sites Id: Not reported
Pin: Not reported
Permitted To: Not reported
Landowner: Not reported
Permit Expires: Not reported
Fee Status: Not reported
Tanks Pulled: 1
Site Code: No contamination
Removed: 1
Receipt: Not reported
Owner Name: Steele-Garvey LLC
Owner Person: Edward Steele
Owner Address: 1553 Perry Hill Road
Owner City,St,Zip: Waterbury, VT 05676
Owner Telephone: 802-244-7557
Operator Name: Steele-Garvey LLC
Operator Person: Edward Steele
Operator Address: 1553 Perry Hill Road
Operator City,St,Zip: Waterbury, VT 05676
Operator Telephone: 802-244-7557
Groundwater Monitoring Wells: Not reported
Vapor Monitoring Points: Not reported

Tank Data:

Tank ID: 12904
Tank Status: PULLED
Tank Label: 1978-1-r
Tank Protect: Unprotected Steel
Year Removed: 2015
Capacity (Gal): 1500
Category One: UST

Map ID
Direction
Distance
Elevation

MAP FINDINGS

Site

Database(s)

EDR ID Number
EPA ID Number

STEELE MANAGEMENT LTD (Continued)

U001624625

CP Test: Not reported
Release Monitor: Not reported
Condition: GOOD
Date Reference: Not reported

Compartment:
Comp Id: 12982
Compartment Label: A
Substance: Fuel Oil #2 or #4
Spill: None
Overfill: unspecified overfill prevention

Piping:
Pipe Seq: 1
Pipe Type: DEFAULT
Pipe Installation Year: 1978
Pipe Protection: Unprotected steel
CP Pipe Test: Not reported
Pipe Monitor 1: Not reported
Pipe Monitor 1 Test: Not reported
Pipe Monitor 2: Not reported
Pipe Monitor 2 Tested Date: Not reported
Pump Type: Suction

**28
SSW
1/8-1/4
0.156 mi.
825 ft.**

**D S B SOILS
MAIN ST
WATERBURY, VT**

**VT LUST S108114074
N/A**

**Relative:
Lower**

LUST:
Name: D S B SOILS
Address: MAIN ST
City,State,Zip: WATERBURY, VT
Facility ID: 921288
Source: UST-Heating Oil
Closure Date: 09/28/1993
Priority: NFAP - No Further Action Planned
Staff: Bob Haslam
Source: UST-Heating Oil
Site Use: Not reported
Site Status: Not reported
Contamination: Heating Oil
Institutional Control: Not reported
Record Last Update: 06/20/2013
Project Status: Closed

**Actual:
410 ft.**

[Click here to access VT DEC Site:](#)

Map ID
Direction
Distance
Elevation

MAP FINDINGS

Site

Database(s)

EDR ID Number
EPA ID Number

G29
ESE
1/8-1/4
0.163 mi.
859 ft.

EAGLE OIL CO
WATERBURY, VT
Site 1 of 2 in cluster G

VT LUST S110522569
N/A

Relative:
Higher

LUST:

Actual:
422 ft.

Name: EAGLE OIL CO
Address: Not reported
City,State,Zip: WATERBURY, VT
Facility ID: 900521
Source: UST-Gasoline
Closure Date: Not reported
Priority: NFAP - No Further Action Planned
Staff: Unassigned
Source: UST-Gasoline
Site Use: Not reported
Site Status: Not reported
Contamination: Not reported
Institutional Control: Not reported
Record Last Update: 02/20/2007
Project Status: Site Closed

[Click here to access VT DEC Site:](#)

G30
ESE
1/8-1/4
0.163 mi.
862 ft.

EAGLE OIL
BATCHELDER ST
WATERBURY, VT
Site 2 of 2 in cluster G

VT LAST S103867051
N/A

Relative:
Higher

LAST:

Actual:
422 ft.

Name: EAGLE OIL
Address: BATCHELDER ST
City,State,Zip: WATERBURY, VT
Facility ID: 992586
Source: Above Ground Storage Tank
Priority: SMAC - Site Management Activities Completed
Staff: Gerold Noyes
Date of Closure: 03/04/1999
Source: Above Ground Storage Tank
Site Use: Business
site Status: Not reported
Contamination: Heating Oil
Institutional Control: Not reported
Record Last Update: Not reported
Project Status: Phase I & II site assessments found minor soil and groundwater contamination in one monitoring well. Below standards. SMAC

[Click here to access VT DEC Site:](#)

Map ID
Direction
Distance
Elevation

MAP FINDINGS

Site

Database(s)

EDR ID Number
EPA ID Number

H31
NE
1/8-1/4
0.166 mi.
878 ft.

A G ANDERSON CO WATERBURY PLANT
RAILROAD STREET
WATERBURY, VT 05676

VT UST

U003105444
N/A

Relative:
Lower

UST:

Actual:
418 ft.

Facility:

Facility ID: 2447811
Facility Status: PULLED
Sites Id: 992722
Pin: BR97-0557
Permitted To: Tank Owner
Landowner: A G Anderson Company Inc
Permit Expires: Not reported
Fee Status: Not reported
Tanks Pulled: 2/4
Site Code: Contamination found
Removed: 6
Receipt: 0574
Owner Name: A G Anderson Company Inc
Owner Person: Carl L Anderson President
Owner Address: PO Box 300
Owner City,St,Zip: Waterbury, VT 05676
Owner Telephone: 802-244-7811
Operator Name: A G Anderson Company Inc
Operator Person: Carl L Anderson President
Operator Address: PO Box 300
Operator City,St,Zip: Waterbury, VT 05676
Operator Telephone: 802-244-7811
Groundwater Monitoring Wells: Not reported
Vapor Monitoring Points: Not reported

Tank Data:

Tank ID: 3091
Tank Status: PULLED
Tank Label: 1966-1-R
Tank Protect: Unprotected Steel
Year Removed: 1999
Capacity (Gal): 1000
Category One: UST
CP Test: Not reported
Release Monitor: Not reported
Condition: UNKNOWN
Date Reference: 01/03/00

Compartment:

Comp Id: 3088
Compartment Label: A
Substance: Gasoline
Spill: None
Overfill: None

Piping:

Pipe Seq: 1
Pipe Type: DEFAULT
Pipe Installation Year: 1966
Pipe Protection: Unprotected steel
CP Pipe Test: Not reported

Map ID
Direction
Distance
Elevation

MAP FINDINGS

Site

Database(s)

EDR ID Number
EPA ID Number

A G ANDERSON CO WATERBURY PLANT (Continued)

U003105444

Pipe Monitor 1: Not reported
Pipe Monitor 1 Test: Not reported
Pipe Monitor 2: Not reported
Pipe Monitor 2 Tested Date: Not reported
Pump Type: Not reported

Tank Data:

Tank ID: 3092
Tank Status: PULLED
Tank Label: 1966-2-R
Tank Protect: Unprotected Steel
Year Removed: 1999
Capacity (Gal): 2000
Category One: UST
CP Test: Not reported
Release Monitor: Not reported
Condition: UNKNOWN
Date Reference: 01/03/00

Compartment:

Comp Id: 3089
Compartment Label: A
Substance: Gasoline
Spill: None
Overfill: None

Piping:

Pipe Seq: 1
Pipe Type: DEFAULT
Pipe Installation Year: 1966
Pipe Protection: Unprotected steel
CP Pipe Test: Not reported
Pipe Monitor 1: Not reported
Pipe Monitor 1 Test: Not reported
Pipe Monitor 2: Not reported
Pipe Monitor 2 Tested Date: Not reported
Pump Type: Not reported

Tank Data:

Tank ID: 3093
Tank Status: PULLED
Tank Label: 1970-3-R
Tank Protect: Unprotected Steel
Year Removed: 1999
Capacity (Gal): 4000
Category One: UST
CP Test: Not reported
Release Monitor: Not reported
Condition: POOR
Date Reference: 01/03/00

Compartment:

Comp Id: 3090
Compartment Label: A
Substance: Diesel
Spill: None

Map ID
Direction
Distance
Elevation

MAP FINDINGS

Site

Database(s)

EDR ID Number
EPA ID Number

A G ANDERSON CO WATERBURY PLANT (Continued)

U003105444

Overfill: None

Piping:

Pipe Seq: 1
Pipe Type: DEFAULT
Pipe Installation Year: 1970
Pipe Protection: Unprotected steel
CP Pipe Test: Not reported
Pipe Monitor 1: Tightness Test [YYYYMM =year and month]
Pipe Monitor 1 Test: 3/1/1990 12:00:00 AM
Pipe Monitor 2: Not reported
Pipe Monitor 2 Tested Date: Not reported
Pump Type: Suction

Tank Data:

Tank ID: 3094
Tank Status: PULLED
Tank Label: 1970-4-R
Tank Protect: Unprotected Steel
Year Removed: 1999
Capacity (Gal): 4000
Category One: UST
CP Test: Not reported
Release Monitor: Not reported
Condition: POOR
Date Reference: 01/03/00

Compartment:

Comp Id: 3091
Compartment Label: A
Substance: Diesel
Spill: None
Overfill: None

Piping:

Pipe Seq: 1
Pipe Type: DEFAULT
Pipe Installation Year: 1970
Pipe Protection: Unprotected steel
CP Pipe Test: Not reported
Pipe Monitor 1: Not reported
Pipe Monitor 1 Test: Not reported
Pipe Monitor 2: Not reported
Pipe Monitor 2 Tested Date: Not reported
Pump Type: Suction

Tank Data:

Tank ID: 3095
Tank Status: PULLED
Tank Label: 1970-5-R
Tank Protect: Unprotected Steel
Year Removed: 1994
Capacity (Gal): 4000
Category One: UST
CP Test: Not reported
Release Monitor: Not reported

Map ID
Direction
Distance
Elevation

MAP FINDINGS

Site

Database(s)

EDR ID Number
EPA ID Number

A G ANDERSON CO WATERBURY PLANT (Continued)

U003105444

Condition: Not reported
Date Reference: Not reported

Compartment:
Comp Id: 3092
Compartment Label: A
Substance: Gasoline
Spill: Not reported
Overfill: Not reported

Piping:
Pipe Seq: 1
Pipe Type: DEFAULT
Pipe Installation Year: Not reported
Pipe Protection: Not reported
CP Pipe Test: Not reported
Pipe Monitor 1: Not reported
Pipe Monitor 1 Test: Not reported
Pipe Monitor 2: Not reported
Pipe Monitor 2 Tested Date: Not reported
Pump Type: Not reported

Tank Data:
Tank ID: 3096
Tank Status: PULLED
Tank Label: 1970-6-R
Tank Protect: Unprotected Steel
Year Removed: 1994
Capacity (Gal): 4000
Category One: UST
CP Test: Not reported
Release Monitor: Not reported
Condition: Not reported
Date Reference: Not reported

Compartment:
Comp Id: 3093
Compartment Label: A
Substance: Diesel
Spill: Not reported
Overfill: Not reported

Piping:
Pipe Seq: 1
Pipe Type: DEFAULT
Pipe Installation Year: Not reported
Pipe Protection: Not reported
CP Pipe Test: Not reported
Pipe Monitor 1: Not reported
Pipe Monitor 1 Test: Not reported
Pipe Monitor 2: Not reported
Pipe Monitor 2 Tested Date: Not reported
Pump Type: Not reported

Map ID
Direction
Distance
Elevation

MAP FINDINGS

EDR ID Number
EPA ID Number

H32
NE
1/8-1/4
0.166 mi.
878 ft.

A G ANDERSON
RAILROAD ST
WATERBURY, VT
Site 2 of 2 in cluster H

VT LUST S105586762
N/A

Relative:
Lower

Actual:
418 ft.

LUST:

Name: A G ANDERSON
Address: RAILROAD ST
City,State,Zip: WATERBURY, VT
Facility ID: 992722
Source: UST-Gasoline
Closure Date: 11/16/2005
Priority: SMAC - Site Management Activities Completed
Staff: Hugo Martinez Cazon
Source: UST-Gasoline
Site Use: Business
Site Status: Not reported
Contamination: Not reported
Institutional Control: Not reported
Record Last Update: 01/08/2008
Project Status: Site SMACed after review of EIV Consultant letter with evaluation of UST excavation soils. Contamination remaining not indicating impact to receptors offsite.7/12/05 status : former building razed and USTs exposed for PID screening. Limited soil PID detections observed. Soil backfilled, to be covered by Asphalt parking lot. S.I. had previously been Suspended. Awaiting UST pull sometime in subsequent two years.12/07 One of the closed in place USTs remaining was reputedly removed, during the installation of a concrete vault by GMP. No report filed.

[Click here to access VT DEC Site:](#)

Name: A G ANDERSON
Address: RAILROAD ST
City,State,Zip: WATERBURY, VT
Facility ID: 992722
Source: UST-Diesel
Closure Date: 11/16/2005
Priority: SMAC - Site Management Activities Completed
Staff: Hugo Martinez Cazon
Source: UST-Diesel
Site Use: Business
Site Status: Not reported
Contamination: Not reported
Institutional Control: Not reported
Record Last Update: 01/08/2008
Project Status: Site SMACed after review of EIV Consultant letter with evaluation of UST excavation soils. Contamination remaining not indicating impact to receptors offsite.7/12/05 status : former building razed and USTs exposed for PID screening. Limited soil PID detections observed. Soil backfilled, to be covered by Asphalt parking lot. S.I. had previously been Suspended. Awaiting UST pull sometime in subsequent two years.12/07 One of the closed in place USTs remaining was reputedly removed, during the installation of a concrete vault by GMP. No report filed.

Map ID
Direction
Distance
Elevation

MAP FINDINGS

Site

Database(s)

EDR ID Number
EPA ID Number

A G ANDERSON (Continued)

S105586762

[Click here to access VT DEC Site:](#)

I33
NNW
1/8-1/4
0.174 mi.
917 ft.

SUNDOWN CONSTRUCTION CORP.
ROUTE 100 WATERBURY CENTER
WATERBURY, VT

Site 1 of 11 in cluster I

UST FINDER 1028819932
N/A

Relative:
Lower

Actual:
416 ft.

UST FINDER:
Object ID: 497201
Facility ID: VT9990241
Name: SUNDOWN CONSTRUCTION CORP.
Address: ROUTE 100 WATERBURY CENTER
City,State,Zip: WATERBURY, VT
Address Match Type: POI
Open USTs: 0
Closed USTs: 1
TOS USTs: 0
Population 1500ft: Not reported
Private Wells 1500ft: Not reported
Within 100yr Floodplain: Not reported
Land Use: Not reported
Within SPA: Not reported
SPA PWS Facility ID: Not reported
SPA Water Type: Not reported
SPA Facility Type: Not reported
SPA HUC12: Not reported
Within WHPA: Not reported
WHPA PWS Facility ID: Not reported
WHPA Water Type: Not reported
WHPA Facility Type: Not reported
WHPA HUC12: Not reported
Facility Status: Closed UST(s)
Date of Last Inspection: Not reported
EPA Region: 1
Tribe: Not reported
Coordinate Source: Geocode
X Coord: -72.75517
Y Coord: 44.33651
Latitude: 44.33651
Longitude: -72.75517

UST FINDER:
Object ID: 1942356
Facility ID: VT9990241
Tank ID: VT5752
Tank Status: Closed
Installation Date: Not reported
Removal Date: 1987/01/01 16:00:00+00
Tank Capacity: 4000
Substances: Diesel
Tank Wall Type: Not reported

Map ID
Direction
Distance
Elevation

MAP FINDINGS

Site

Database(s)

EDR ID Number
EPA ID Number

34
ENE
1/8-1/4
0.174 mi.
920 ft.

S T PAVING
COFFEE LANE
WATERBURY, VT 05676

VT SHWS
VT UST

U003105455
N/A

Relative:
Higher

Actual:
419 ft.

SHWS:

Name: S T PAVING
Address: COFFEE LANE
City,State,Zip: WATERBURY, VT
Facility ID: 951834
Source Type: Waste Oil
Priority: SMAC - Site Management Activities Completed
Staff: Matt Moran
Closure Date: 01/22/2001
Site Use: Business
site Status: Not reported
Contamination: Other Petroleum, Waste Oil
Institutional Control: Not reported
Record Last Update: 01/21/2001
Project Status: Contamination found during waste oil UST removals. PCS successfully treated and thin spread. Site closed.

[Click here to access VT DEC Site:](#)

UST:

Facility:

Facility ID: 2597
Facility Status: PULLED
Sites Id: 951834
Pin: BR98-0103
Permitted To: Tank Owner
Landowner: John Reynolds
Permit Expires: Not reported
Fee Status: Not reported
Tanks Pulled: 2
Site Code: Below standards
Removed: 2
Receipt: 1970
Owner Name: J & L Reynolds
Owner Person: John Reynolds
Owner Address: PO Box 567
Owner City,St,Zip: Waterbury, VT 05676
Owner Telephone: 802-244-7861
Operator Name: J & L Reynolds
Operator Person: John Reynolds
Operator Address: PO Box 567
Operator City,St,Zip: Waterbury, VT 05676
Operator Telephone: 802-244-7861
Groundwater Monitoring Wells: 4
Vapor Monitoring Points: Not reported

Tank Data:

Tank ID: 2212
Tank Status: PULLED
Tank Label: -1-1-R
Tank Protect: Not reported
Year Removed: 1995

Map ID
Direction
Distance
Elevation

MAP FINDINGS

Site

Database(s)

EDR ID Number
EPA ID Number

S T PAVING (Continued)

U003105455

Capacity (Gal): 275
Category One: UST
CP Test: Not reported
Release Monitor: Not reported
Condition: FAIR
Date Reference: 4/10/95

Compartment:
Comp Id: 2209
Compartment Label: A
Substance: Used Oil
Spill: Not reported
Overfill: Not reported

Piping:
Pipe Seq: 1
Pipe Type: DEFAULT
Pipe Installation Year: Not reported
Pipe Protection: Not reported
CP Pipe Test: Not reported
Pipe Monitor 1: Not reported
Pipe Monitor 1 Test: Not reported
Pipe Monitor 2: Not reported
Pipe Monitor 2 Tested Date: Not reported
Pump Type: Not reported

Tank Data:
Tank ID: 2213
Tank Status: PULLED
Tank Label: -1-2-R
Tank Protect: Not reported
Year Removed: 1995
Capacity (Gal): 275
Category One: UST
CP Test: Not reported
Release Monitor: Not reported
Condition: FAIR
Date Reference: 4/10/95

Compartment:
Comp Id: 2210
Compartment Label: A
Substance: Used Oil
Spill: Not reported
Overfill: Not reported

Piping:
Pipe Seq: 1
Pipe Type: DEFAULT
Pipe Installation Year: Not reported
Pipe Protection: Not reported
CP Pipe Test: Not reported
Pipe Monitor 1: Not reported
Pipe Monitor 1 Test: Not reported
Pipe Monitor 2: Not reported
Pipe Monitor 2 Tested Date: Not reported
Pump Type: Not reported

Map ID
Direction
Distance
Elevation

MAP FINDINGS

Site

Database(s)

EDR ID Number
EPA ID Number

S T PAVING (Continued)

U003105455

Tank Data:

Tank ID: 2214
Tank Status: PULLED
Tank Label: 1986-1-R
Tank Protect: Protected steel
Year Removed: 2004
Capacity (Gal): 3000
Category One: UST
CP Test: 4/1/2001 12:00:00 AM
Release Monitor: Not reported
Condition: GOOD
Date Reference: Not reported

Compartment:

Comp Id: 2211
Compartment Label: A
Substance: Diesel
Spill: Spill Containment Bucket
Overfill: Overfill Automatic Shutoff Valve

Piping:

Pipe Seq: 1
Pipe Type: DEFAULT
Pipe Installation Year: 1986
Pipe Protection: Fiberglass reinforced plastic
CP Pipe Test: Not reported
Pipe Monitor 1: Groundwater Monitoring Well
Pipe Monitor 1 Test: Not reported
Pipe Monitor 2: Not reported
Pipe Monitor 2 Tested Date: Not reported
Pump Type: Suction

Tank Data:

Tank ID: 2215
Tank Status: PULLED
Tank Label: 1986-2-R
Tank Protect: Protected steel
Year Removed: 2004
Capacity (Gal): 3000
Category One: UST
CP Test: 4/1/2001 12:00:00 AM
Release Monitor: Not reported
Condition: GOOD
Date Reference: Not reported

Compartment:

Comp Id: 2212
Compartment Label: A
Substance: Gasoline
Spill: Spill Containment Bucket
Overfill: Overfill Automatic Shutoff Valve

Piping:

Pipe Seq: 1
Pipe Type: DEFAULT
Pipe Installation Year: 1986
Pipe Protection: Fiberglass reinforced plastic

Map ID
Direction
Distance
Elevation

MAP FINDINGS

Site

Database(s)

EDR ID Number
EPA ID Number

S T PAVING (Continued)

U003105455

CP Pipe Test: Not reported
Pipe Monitor 1: Groundwater Monitoring Well
Pipe Monitor 1 Test: Not reported
Pipe Monitor 2: Not reported
Pipe Monitor 2 Tested Date: Not reported
Pump Type: Suction

**I35
NNW
1/8-1/4
0.178 mi.
942 ft.**

**51 SOUTH MAIN STREET PROPERTY
51 SOUTH MAIN STREET
WATERBURY, VT 05676**

**VT SHWS
VT BROWNFIELDS
VT SPILLS
VT ASBESTOS**

**S111289684
N/A**

Site 2 of 11 in cluster I

**Relative:
Lower
Actual:
416 ft.**

SHWS:
Name: MARSH HOUSE
Address: 51 SOUTH MAIN STREET
City,State,Zip: WATERBURY, VT
Facility ID: 20235300
Source Type: Not reported
Priority: MED - Site with sensitive receptors that are threatened by contamination
Staff: Caitlyn Bain
Closure Date: Not reported
Site Use: Other
site Status: Brownfields - BRELLA
Contamination: Not reported
Institutional Control: Not reported
Record Last Update: 09/24/2024
Project Status: update as of 1/31/2024: work plan for ECAA has been approved to address RECs identified in the phase II and expand the site investigation. CAP approved September 2024.

[Click here to access VT DEC Site:](#)

BROWNFIELDS:

Name: MARSH HOUSE
Address: 51 SOUTH MAIN STREET
City,State,Zip: WATERBURY, VT
Site #: 20235300
Priority: MED
Discovery Date: Not reported
Closure Date: Not reported
Contamination: PAHs, naphthalene, TCE, PCE, chloroform

SPILLS:

Name: WATERBURY MUNICIPAL BLDG
Address: 51 SOUTH MAIN ST
City,State,Zip: WATERBURY, VT
Year: 2011
Report #: WMD514
Hazardous Site Number: Not reported
Date Reported: 08/29/2011
Time Reported: 18:20:00.0
Complaint Taker: Marc Roy
Received From: Not reported
Duty Officer: Not reported
Reported By Name: Not reported

Map ID
Direction
Distance
Elevation

MAP FINDINGS

Site

Database(s)

EDR ID Number
EPA ID Number

51 SOUTH MAIN STREET PROPERTY (Continued)

S111289684

Reported By Organization: Not reported
Reported By Work Phone: Not reported
Reported By Home Phone: Not reported
Incident Code: Not reported
Incident Type: AST release -- Flooded basement -- TSIRENE
Date Of Incident: Not reported
Time Of Incident: Not reported
Product: #2 Fuel Oil
Quantity: --
Unit Of Measure: Not reported
Responsible Party: Town of Waterbury
RP Address: Not reported
RP City,St,Zip: Not reported
RP Phone Work: Not reported
RP Phone Home: Not reported
RP EMail: Not reported
EMail Sent Status: Not reported
Case Assigned To: Not reported
Surface Water Affected: Not reported
Date Closed: **01/25/2012**
Closure Desc: Not reported
UST Facility Id: Not reported
Lat/Long: Not reported
Comments: Free product and water in the basement on Monday, PID s of 900. Two AST s in basement, not sure how much product lost, probably 200-500 gallons. Basement is very well sealed with spray foam, only 1 window, no bulkhead.
Action: TMC removed as much free product as possible before the water receded, booms and pads on poly. Removed all debris. 9/6/11 2-4 ppm in basement. Will wash and seal flagstone. Carpet still needs to be removed upstairs by town.

[Click here to access VT DEC Site:](#)

ASBESTOS:

Name: 51 SOUTH MAIN STREET PROPERTY
Address: 51 SOUTH MAIN STREET
City,State,Zip: WATERBURY, VT 05676
Owner Name: Town of Waterbury
Abatement Contractor Name: Crothers Environmental Group
Abatement Start Date: 12/13/2018
Abatement End Date: 12/31/2018
Project Number: 1218425
SSSD Notification Number: Not Applicable
Demo/Reno Notification Number: Not Applicable
Demolition Contractor: Not Applicable
Demolition Start Date: Not Applicable
Demolition End Date: Not Applicable
Notification Type: Removal
Linear Feet: 88
Square Feet: 0
Name of Landfill: Crossroads Landfill
Company Name: Not reported
Structure Type: Not reported
Permit Issued On: Not reported
Application Status: Not reported

Map ID
Direction
Distance
Elevation

MAP FINDINGS

EDR ID Number
EPA ID Number

J36
SE
1/8-1/4
0.180 mi.
950 ft.

VERMONT FORENSIC LABORATORY
45 STATE DRIVE
WATERBURY, VT 05671

Site 1 of 7 in cluster J

RCRA-VSQG
E MANIFEST
NJ MANIFEST
VT TIER 2

1004792979
VTR000500934

Relative:
Lower

Actual:
413 ft.

RCRA Listings:	20240503
Date Form Received by Agency:	Vermont Forensic Laboratory
Handler Name:	State Drive
Handler Address:	WATERBURY, VT 05671
Handler City,State,Zip:	VTR000500934
EPA ID:	TRISHA CONTI
Contact Name:	STATE DRIVE
Contact Address:	WATERBURY, VT 05671
Contact City,State,Zip:	802-241-5436
Contact Telephone:	Not reported
Contact Fax:	TRISHA.CONTI@VERMONT.GOV
Contact Email:	DIRECTOR
Contact Title:	01
EPA Region:	State
Land Type:	Conditionally Exempt Small Quantity Generator
Federal Waste Generator Description:	Not reported
Non-Notifier:	Not reported
Biennial Report Cycle:	Not reported
Accessibility:	Not reported
Active Site Indicator:	Handler Activities
State District Owner:	Not reported
State District:	Not reported
Mailing Address:	STATE DRIVE
Mailing City,State,Zip:	WATERBURY, VT 05671
Owner Name:	Vt Dept Of Public Safety
Owner Type:	State
Operator Name:	Vt Dept Of Public Safety
Operator Type:	State
Short-Term Generator Activity:	No
Importer Activity:	No
Mixed Waste Generator:	No
Transporter Activity:	No
Transfer Facility Activity:	No
Recycler Activity with Storage:	No
Small Quantity On-Site Burner Exemption:	No
Smelting Melting and Refining Furnace Exemption:	No
Underground Injection Control:	No
Off-Site Waste Receipt:	No
Universal Waste Indicator:	No
Universal Waste Destination Facility:	No
Federal Universal Waste:	No
Active Site State-Reg Handler:	---
Federal Facility Indicator:	Not reported
Hazardous Secondary Material Indicator:	N
Sub-Part K Indicator:	Not reported
2018 GPRA Permit Baseline:	Not on the Baseline
2018 GPRA Renewals Baseline:	Not on the Baseline
202 GPRA Corrective Action Baseline:	No
Subject to Corrective Action Universe:	No
Non-TSDFs Where RCRA CA has Been Imposed Universe:	No
Corrective Action Priority Ranking:	No NCAPS ranking
Environmental Control Indicator:	No
Institutional Control Indicator:	No

Map ID
Direction
Distance
Elevation

MAP FINDINGS

Site

Database(s)

EDR ID Number
EPA ID Number

VERMONT FORENSIC LABORATORY (Continued)

1004792979

Human Exposure Controls Indicator:	N/A
Groundwater Controls Indicator:	N/A
Significant Non-Complier Universe:	No
Unaddressed Significant Non-Complier Universe:	No
Addressed Significant Non-Complier Universe:	No
Significant Non-Complier With a Compliance Schedule Universe:	No
Financial Assurance Required:	Not reported
Handler Date of Last Change:	20240503
Recognized Trader-Importer:	No
Recognized Trader-Exporter:	No
Importer of Spent Lead Acid Batteries:	No
Exporter of Spent Lead Acid Batteries:	No
Recycler Activity Without Storage:	No
Manifest Broker:	No
Sub-Part P Indicator:	No

Hazardous Waste Summary:

Waste Code:	D001
Waste Description:	Ignitable Waste
Waste Code:	D002
Waste Description:	Corrosive Waste
Waste Code:	D018
Waste Description:	Benzene
Waste Code:	D022
Waste Description:	Chloroform
Waste Code:	P105
Waste Description:	Sodium Azide
Waste Code:	U095
Waste Description:	[1,1'-Biphenyl]-4,4'-Diamine, 3,3'-Dimethyl- (Or) 3,3'-Dimethylbenzidine

Handler - Owner Operator:

Owner/Operator Indicator:	Operator
Owner/Operator Name:	VT DEPT OF PUBLIC SAFETY
Legal Status:	State
Date Became Current:	20070606
Date Ended Current:	Not reported
Owner/Operator Address:	103 SOUTH MAIN ST
Owner/Operator City,State,Zip:	WATERBURY, VT 05671
Owner/Operator Telephone:	802-241-5496
Owner/Operator Telephone Ext:	Not reported
Owner/Operator Fax:	Not reported
Owner/Operator Email:	Not reported

Owner/Operator Indicator:	Owner
Owner/Operator Name:	VT DEPT OF PUBLIC SAFETY
Legal Status:	State
Date Became Current:	17760101
Date Ended Current:	Not reported
Owner/Operator Address:	45 STATE DRIVE

Map ID
Direction
Distance
Elevation

MAP FINDINGS

Site

Database(s)

EDR ID Number
EPA ID Number

VERMONT FORENSIC LABORATORY (Continued)

1004792979

Owner/Operator City,State,Zip: WATERBURY, VT 05671
Owner/Operator Telephone: 802-241-5496
Owner/Operator Telephone Ext: Not reported
Owner/Operator Fax: Not reported
Owner/Operator Email: Not reported

Owner/Operator Indicator: Operator
Owner/Operator Name: VT DEPT OF PUBLIC SAFETY
Legal Status: State
Date Became Current: 20070606
Date Ended Current: Not reported
Owner/Operator Address: 45 STATE DRIVE
Owner/Operator City,State,Zip: WATERBURY, VT 05671
Owner/Operator Telephone: 802-241-5496
Owner/Operator Telephone Ext: Not reported
Owner/Operator Fax: Not reported
Owner/Operator Email: Not reported

Owner/Operator Indicator: Owner
Owner/Operator Name: VT DEPT OF PUBLIC SAFETY
Legal Status: State
Date Became Current: 17760101
Date Ended Current: Not reported
Owner/Operator Address: 45 STATE DRIVE
Owner/Operator City,State,Zip: WATERBURY, VT 05671
Owner/Operator Telephone: 802-241-5496
Owner/Operator Telephone Ext: Not reported
Owner/Operator Fax: Not reported
Owner/Operator Email: Not reported

Owner/Operator Indicator: Operator
Owner/Operator Name: VT DEPT OF PUBLIC SAFETY
Legal Status: State
Date Became Current: 20070606
Date Ended Current: Not reported
Owner/Operator Address: 103 SOUTH MAIN ST
Owner/Operator City,State,Zip: WATERBURY, VT 05671
Owner/Operator Telephone: 802-241-5496
Owner/Operator Telephone Ext: Not reported
Owner/Operator Fax: Not reported
Owner/Operator Email: Not reported

Owner/Operator Indicator: Owner
Owner/Operator Name: VT DEPT OF PUBLIC SAFETY
Legal Status: State
Date Became Current: Not reported
Date Ended Current: Not reported
Owner/Operator Address: 103 SOUTH MAIN ST
Owner/Operator City,State,Zip: WATERBURY, VT 05671
Owner/Operator Telephone: 802-241-5496
Owner/Operator Telephone Ext: Not reported
Owner/Operator Fax: Not reported
Owner/Operator Email: Not reported

Owner/Operator Indicator: Owner
Owner/Operator Name: VT DEPT OF PUBLIC SAFETY
Legal Status: State

Map ID
Direction
Distance
Elevation

MAP FINDINGS

Site

Database(s)

EDR ID Number
EPA ID Number

VERMONT FORENSIC LABORATORY (Continued)

1004792979

Date Became Current: 17760101
Date Ended Current: Not reported
Owner/Operator Address: 103 SOUTH MAIN ST
Owner/Operator City,State,Zip: WATERBURY, VT 05671
Owner/Operator Telephone: 802-241-5496
Owner/Operator Telephone Ext: Not reported
Owner/Operator Fax: Not reported
Owner/Operator Email: Not reported

Owner/Operator Indicator: Operator
Owner/Operator Name: VT DEPT OF PUBLIC SAFETY
Legal Status: State
Date Became Current: 20070606
Date Ended Current: Not reported
Owner/Operator Address: 45 STATE DRIVE
Owner/Operator City,State,Zip: WATERBURY, VT 05671
Owner/Operator Telephone: 802-241-5496
Owner/Operator Telephone Ext: Not reported
Owner/Operator Fax: Not reported
Owner/Operator Email: Not reported

Owner/Operator Indicator: Owner
Owner/Operator Name: VT DEPT OF PUBLIC SAFETY
Legal Status: State
Date Became Current: 17760101
Date Ended Current: Not reported
Owner/Operator Address: 103 SOUTH MAIN ST
Owner/Operator City,State,Zip: WATERBURY, VT 05671
Owner/Operator Telephone: 802-241-5496
Owner/Operator Telephone Ext: Not reported
Owner/Operator Fax: Not reported
Owner/Operator Email: Not reported

Historic Generators:

Receive Date: 20140403
Handler Name: VT DEPT OF PUBLIC SAFETY
Federal Waste Generator Description: Not a generator, verified
State District Owner: Not reported
Large Quantity Handler of Universal Waste: No
Recognized Trader Importer: No
Recognized Trader Exporter: No
Spent Lead Acid Battery Importer: No
Spent Lead Acid Battery Exporter: No
Current Record: No
Non Storage Recycler Activity: Not reported
Electronic Manifest Broker: Not reported

Receive Date: 20240503
Handler Name: VERMONT FORENSIC LABORATORY
Federal Waste Generator Description: Very Small Quantity Generator (formerly Conditionally-Exempt Small Quantity Generator)
State District Owner: Not reported
Large Quantity Handler of Universal Waste: No
Recognized Trader Importer: No
Recognized Trader Exporter: No
Spent Lead Acid Battery Importer: No
Spent Lead Acid Battery Exporter: No

Map ID
Direction
Distance
Elevation

MAP FINDINGS

Site

Database(s)

EDR ID Number
EPA ID Number

VERMONT FORENSIC LABORATORY (Continued)

1004792979

Current Record: Yes
Non Storage Recycler Activity: No
Electronic Manifest Broker: No

Receive Date: 20001130
Handler Name: VT DEPT OF PUBLIC SAFETY
Federal Waste Generator Description: Very Small Quantity Generator (formerly Conditionally-Exempt Small Quantity Generator)
State District Owner: Not reported
Large Quantity Handler of Universal Waste: No
Recognized Trader Importer: No
Recognized Trader Exporter: No
Spent Lead Acid Battery Importer: No
Spent Lead Acid Battery Exporter: No
Current Record: No
Non Storage Recycler Activity: Not reported
Electronic Manifest Broker: Not reported

Receive Date: 20070606
Handler Name: VT DEPT OF PUBLIC SAFETY
Federal Waste Generator Description: Very Small Quantity Generator (formerly Conditionally-Exempt Small Quantity Generator)
State District Owner: Not reported
Large Quantity Handler of Universal Waste: No
Recognized Trader Importer: No
Recognized Trader Exporter: No
Spent Lead Acid Battery Importer: No
Spent Lead Acid Battery Exporter: No
Current Record: No
Non Storage Recycler Activity: Not reported
Electronic Manifest Broker: Not reported

Receive Date: 20190128
Handler Name: VERMONT FORENSIC LABORATORY
Federal Waste Generator Description: Very Small Quantity Generator (formerly Conditionally-Exempt Small Quantity Generator)
State District Owner: Not reported
Large Quantity Handler of Universal Waste: No
Recognized Trader Importer: No
Recognized Trader Exporter: No
Spent Lead Acid Battery Importer: No
Spent Lead Acid Battery Exporter: No
Current Record: No
Non Storage Recycler Activity: No
Electronic Manifest Broker: No

List of NAICS Codes and Descriptions:

NAICS Code: 541380
NAICS Description: Testing Laboratories And Services

NAICS Code: 92219
NAICS Description: Other Justice, Public Order, And Safety Activities

Has the Facility Received Notices of Violations:

Found Violation: Yes
Agency Which Determined Violation: State

Map ID
Direction
Distance
Elevation

MAP FINDINGS

Site

Database(s)

EDR ID Number
EPA ID Number

VERMONT FORENSIC LABORATORY (Continued)

1004792979

Violation Short Description:	State Statute or Regulation
Date Violation was Determined:	20070314
Actual Return to Compliance Date:	20070521
Return to Compliance Qualifier:	Documented
Violation Responsible Agency:	State
Scheduled Compliance Date:	Not reported
Enforcement Identifier:	Not reported
Date of Enforcement Action:	Not reported
Enforcement Responsible Agency:	Not reported
Enforcement Docket Number:	Not reported
Enforcement Attorney:	Not reported
Corrective Action Component:	Not reported
Appeal Initiated Date:	Not reported
Appeal Resolution Date:	Not reported
Disposition Status Date:	Not reported
Disposition Status:	Not reported
Disposition Status Description:	Not reported
Consent/Final Order Sequence Number:	Not reported
Consent/Final Order Respondent Name:	Not reported
Consent/Final Order Lead Agency:	Not reported
Enforcement Type:	Not reported
Enforcement Responsible Person:	Not reported
Enforcement Responsible Sub-Organization:	Not reported
SEP Sequence Number:	Not reported
SEP Expenditure Amount:	Not reported
SEP Scheduled Completion Date:	Not reported
SEP Actual Date:	Not reported
SEP Defaulted Date:	Not reported
SEP Type:	Not reported
SEP Type Description:	Not reported
Proposed Amount:	Not reported
Final Monetary Amount:	Not reported
Paid Amount:	Not reported
Final Count:	Not reported
Final Amount:	Not reported
Found Violation:	Yes
Agency Which Determined Violation:	State
Violation Short Description:	TSD IS-Preparedness and Prevention
Date Violation was Determined:	20070314
Actual Return to Compliance Date:	20070521
Return to Compliance Qualifier:	Documented
Violation Responsible Agency:	State
Scheduled Compliance Date:	Not reported
Enforcement Identifier:	Not reported
Date of Enforcement Action:	Not reported
Enforcement Responsible Agency:	Not reported
Enforcement Docket Number:	Not reported
Enforcement Attorney:	Not reported
Corrective Action Component:	Not reported
Appeal Initiated Date:	Not reported
Appeal Resolution Date:	Not reported
Disposition Status Date:	Not reported
Disposition Status:	Not reported
Disposition Status Description:	Not reported
Consent/Final Order Sequence Number:	Not reported
Consent/Final Order Respondent Name:	Not reported

Map ID
Direction
Distance
Elevation

MAP FINDINGS

Site

Database(s)

EDR ID Number
EPA ID Number

VERMONT FORENSIC LABORATORY (Continued)

1004792979

Consent/Final Order Lead Agency:	Not reported
Enforcement Type:	Not reported
Enforcement Responsible Person:	Not reported
Enforcement Responsible Sub-Organization:	Not reported
SEP Sequence Number:	Not reported
SEP Expenditure Amount:	Not reported
SEP Scheduled Completion Date:	Not reported
SEP Actual Date:	Not reported
SEP Defaulted Date:	Not reported
SEP Type:	Not reported
SEP Type Description:	Not reported
Proposed Amount:	Not reported
Final Monetary Amount:	Not reported
Paid Amount:	Not reported
Final Count:	Not reported
Final Amount:	Not reported
Found Violation:	Yes
Agency Which Determined Violation:	State
Violation Short Description:	TSD IS-Preparedness and Prevention
Date Violation was Determined:	20070314
Actual Return to Compliance Date:	20070521
Return to Compliance Qualifier:	Documented
Violation Responsible Agency:	State
Scheduled Compliance Date:	Not reported
Enforcement Identifier:	Not reported
Date of Enforcement Action:	Not reported
Enforcement Responsible Agency:	Not reported
Enforcement Docket Number:	Not reported
Enforcement Attorney:	Not reported
Corrective Action Component:	Not reported
Appeal Initiated Date:	Not reported
Appeal Resolution Date:	Not reported
Disposition Status Date:	Not reported
Disposition Status:	Not reported
Disposition Status Description:	Not reported
Consent/Final Order Sequence Number:	Not reported
Consent/Final Order Respondent Name:	Not reported
Consent/Final Order Lead Agency:	Not reported
Enforcement Type:	Not reported
Enforcement Responsible Person:	Not reported
Enforcement Responsible Sub-Organization:	Not reported
SEP Sequence Number:	Not reported
SEP Expenditure Amount:	Not reported
SEP Scheduled Completion Date:	Not reported
SEP Actual Date:	Not reported
SEP Defaulted Date:	Not reported
SEP Type:	Not reported
SEP Type Description:	Not reported
Proposed Amount:	Not reported
Final Monetary Amount:	Not reported
Paid Amount:	Not reported
Final Count:	Not reported
Final Amount:	Not reported
Found Violation:	Yes
Agency Which Determined Violation:	State

Map ID
Direction
Distance
Elevation

MAP FINDINGS

Site

Database(s)

EDR ID Number
EPA ID Number

VERMONT FORENSIC LABORATORY (Continued)

1004792979

Violation Short Description:	State Statute or Regulation
Date Violation was Determined:	20070314
Actual Return to Compliance Date:	20070521
Return to Compliance Qualifier:	Documented
Violation Responsible Agency:	State
Scheduled Compliance Date:	Not reported
Enforcement Identifier:	Not reported
Date of Enforcement Action:	Not reported
Enforcement Responsible Agency:	Not reported
Enforcement Docket Number:	Not reported
Enforcement Attorney:	Not reported
Corrective Action Component:	Not reported
Appeal Initiated Date:	Not reported
Appeal Resolution Date:	Not reported
Disposition Status Date:	Not reported
Disposition Status:	Not reported
Disposition Status Description:	Not reported
Consent/Final Order Sequence Number:	Not reported
Consent/Final Order Respondent Name:	Not reported
Consent/Final Order Lead Agency:	Not reported
Enforcement Type:	Not reported
Enforcement Responsible Person:	Not reported
Enforcement Responsible Sub-Organization:	Not reported
SEP Sequence Number:	Not reported
SEP Expenditure Amount:	Not reported
SEP Scheduled Completion Date:	Not reported
SEP Actual Date:	Not reported
SEP Defaulted Date:	Not reported
SEP Type:	Not reported
SEP Type Description:	Not reported
Proposed Amount:	Not reported
Final Monetary Amount:	Not reported
Paid Amount:	Not reported
Final Count:	Not reported
Final Amount:	Not reported

Found Violation:	Yes
Agency Which Determined Violation:	State
Violation Short Description:	State Statute or Regulation
Date Violation was Determined:	20070314
Actual Return to Compliance Date:	20070521
Return to Compliance Qualifier:	Documented
Violation Responsible Agency:	State
Scheduled Compliance Date:	Not reported
Enforcement Identifier:	Not reported
Date of Enforcement Action:	Not reported
Enforcement Responsible Agency:	Not reported
Enforcement Docket Number:	Not reported
Enforcement Attorney:	Not reported
Corrective Action Component:	Not reported
Appeal Initiated Date:	Not reported
Appeal Resolution Date:	Not reported
Disposition Status Date:	Not reported
Disposition Status:	Not reported
Disposition Status Description:	Not reported
Consent/Final Order Sequence Number:	Not reported
Consent/Final Order Respondent Name:	Not reported

Map ID
Direction
Distance
Elevation

MAP FINDINGS

Site

Database(s)

EDR ID Number
EPA ID Number

VERMONT FORENSIC LABORATORY (Continued)

1004792979

Consent/Final Order Lead Agency:	Not reported
Enforcement Type:	Not reported
Enforcement Responsible Person:	Not reported
Enforcement Responsible Sub-Organization:	Not reported
SEP Sequence Number:	Not reported
SEP Expenditure Amount:	Not reported
SEP Scheduled Completion Date:	Not reported
SEP Actual Date:	Not reported
SEP Defaulted Date:	Not reported
SEP Type:	Not reported
SEP Type Description:	Not reported
Proposed Amount:	Not reported
Final Monetary Amount:	Not reported
Paid Amount:	Not reported
Final Count:	Not reported
Final Amount:	Not reported
Found Violation:	Yes
Agency Which Determined Violation:	State
Violation Short Description:	TSD IS-Preparedness and Prevention
Date Violation was Determined:	20070314
Actual Return to Compliance Date:	20070521
Return to Compliance Qualifier:	Documented
Violation Responsible Agency:	State
Scheduled Compliance Date:	Not reported
Enforcement Identifier:	Not reported
Date of Enforcement Action:	Not reported
Enforcement Responsible Agency:	Not reported
Enforcement Docket Number:	Not reported
Enforcement Attorney:	Not reported
Corrective Action Component:	Not reported
Appeal Initiated Date:	Not reported
Appeal Resolution Date:	Not reported
Disposition Status Date:	Not reported
Disposition Status:	Not reported
Disposition Status Description:	Not reported
Consent/Final Order Sequence Number:	Not reported
Consent/Final Order Respondent Name:	Not reported
Consent/Final Order Lead Agency:	Not reported
Enforcement Type:	Not reported
Enforcement Responsible Person:	Not reported
Enforcement Responsible Sub-Organization:	Not reported
SEP Sequence Number:	Not reported
SEP Expenditure Amount:	Not reported
SEP Scheduled Completion Date:	Not reported
SEP Actual Date:	Not reported
SEP Defaulted Date:	Not reported
SEP Type:	Not reported
SEP Type Description:	Not reported
Proposed Amount:	Not reported
Final Monetary Amount:	Not reported
Paid Amount:	Not reported
Final Count:	Not reported
Final Amount:	Not reported

Evaluation Action Summary:

Evaluation Date: 20070314

Map ID
Direction
Distance
Elevation

MAP FINDINGS

Site

Database(s)

EDR ID Number
EPA ID Number

VERMONT FORENSIC LABORATORY (Continued)

1004792979

Evaluation Responsible Agency:	State
Found Violation:	Yes
Evaluation Type Description:	FOCUSED COMPLIANCE INSPECTION
Evaluation Responsible Person Identifier:	TBVT
Evaluation Responsible Sub-Organization:	Not reported
Actual Return to Compliance Date:	20070521
Scheduled Compliance Date:	Not reported
Date of Request:	Not reported
Date Response Received:	Not reported
Request Agency:	Not reported
Former Citation:	Not reported
Evaluation Date:	20070314
Evaluation Responsible Agency:	State
Found Violation:	Yes
Evaluation Type Description:	FOCUSED COMPLIANCE INSPECTION
Evaluation Responsible Person Identifier:	TBVT
Evaluation Responsible Sub-Organization:	Not reported
Actual Return to Compliance Date:	20070521
Scheduled Compliance Date:	Not reported
Date of Request:	Not reported
Date Response Received:	Not reported
Request Agency:	Not reported
Former Citation:	Not reported
Evaluation Date:	20070314
Evaluation Responsible Agency:	State
Found Violation:	Yes
Evaluation Type Description:	FOCUSED COMPLIANCE INSPECTION
Evaluation Responsible Person Identifier:	TBVT
Evaluation Responsible Sub-Organization:	Not reported
Actual Return to Compliance Date:	20070521
Scheduled Compliance Date:	Not reported
Date of Request:	Not reported
Date Response Received:	Not reported
Request Agency:	Not reported
Former Citation:	Not reported
Evaluation Date:	20070314
Evaluation Responsible Agency:	State
Found Violation:	Yes
Evaluation Type Description:	FOCUSED COMPLIANCE INSPECTION
Evaluation Responsible Person Identifier:	TBVT
Evaluation Responsible Sub-Organization:	Not reported
Actual Return to Compliance Date:	20070521
Scheduled Compliance Date:	Not reported
Date of Request:	Not reported
Date Response Received:	Not reported
Request Agency:	Not reported
Former Citation:	Not reported
Evaluation Date:	20070314
Evaluation Responsible Agency:	State
Found Violation:	Yes
Evaluation Type Description:	FOCUSED COMPLIANCE INSPECTION
Evaluation Responsible Person Identifier:	TBVT
Evaluation Responsible Sub-Organization:	Not reported

Map ID
Direction
Distance
Elevation

MAP FINDINGS

Site

Database(s)

EDR ID Number
EPA ID Number

VERMONT FORENSIC LABORATORY (Continued)

1004792979

Actual Return to Compliance Date:	20070521
Scheduled Compliance Date:	Not reported
Date of Request:	Not reported
Date Response Received:	Not reported
Request Agency:	Not reported
Former Citation:	Not reported
Evaluation Date:	20070314
Evaluation Responsible Agency:	State
Found Violation:	Yes
Evaluation Type Description:	FOCUSED COMPLIANCE INSPECTION
Evaluation Responsible Person Identifier:	TBVT
Evaluation Responsible Sub-Organization:	Not reported
Actual Return to Compliance Date:	20070521
Scheduled Compliance Date:	Not reported
Date of Request:	Not reported
Date Response Received:	Not reported
Request Agency:	Not reported
Former Citation:	Not reported

E MANIFEST:

Manifest Tracking Number:	021625204JJK
Last Updated Date:	20210125
Shipped Date:	20201029
Received Date:	20201104
Manifest Status:	Signed
Submission Type:	DataImage5Copy
Origin Type:	Service
Generator EPA ID:	VTR000500934
Generator Name:	Vt Forensics Lab
Generator Location Street Number:	45
Generator Location Street 1:	45 45 STATE DRIVE
Generator Location Street 2:	Not reported
Generator Location City:	WATERBURY
Generator Location State:	VT
Generator Location Zip:	05671
Generator Mail Street Number:	45
Generator Mail Street 1:	45 State Drive
Generator Mail Street 2:	Not reported
Generator Mail City:	Waterbury
Generator Mail Zip:	05671
Generator Mail State:	VT
Generator Contact Company Name:	Not reported
Designated Facility EPA ID:	IND000646943
Designated Facility Name:	Tradebe Treatment And Recycling Llc
Designated Facility Mail Street Number:	Not reported
Designated Facility Mail Street 1:	Not reported
Designated Facility Mail Street 2:	4343 KENNEDY AVE
Designated Facility Mail City:	EAST CHICAGO
Designated Facility Mail Zip:	46312
Designated Facility Mail State:	IN
Designated Facility Location Street Number:	Not reported
Designated Facility Location Street 1:	4343 KENNEDY AVENUE
Designated Facility Location Street 2:	Not reported
Designated Facility Location City:	EAST CHICAGO
Designated Facility Location Zip:	46312

Map ID
Direction
Distance
Elevation

MAP FINDINGS

Site

Database(s)

EDR ID Number
EPA ID Number

VERMONT FORENSIC LABORATORY (Continued)

1004792979

Designated Facility Location State: IN
Designated Facility Contact Company Name: Not reported
Manifest Residue Indicator: N
Rejection Indicator: N

Manifest Tracking Number: 021625899JJK
Last Updated Date: 20211202
Shipped Date: 20211027
Received Date: 20211112
Manifest Status: Signed
Submission Type: DataImage5Copy
Origin Type: Service
Generator EPA ID: VTR000500934
Generator Name: Vt Forensics Lab
Generator Location Street Number: 45
Generator Location Street 1: 45 45 STATE DRIVE
Generator Location Street 2: Not reported
Generator Location City: WATERBURY
Generator Location State: VT
Generator Location Zip: 05671
Generator Mail Street Number: 45
Generator Mail Street 1: 45 State Drive
Generator Mail Street 2: Not reported
Generator Mail City: Waterbury
Generator Mail Zip: 05671
Generator Mail State: VT
Generator Contact Company Name: Not reported
Designated Facility EPA ID: IND000646943
Designated Facility Name: Tradebe Treatment And Recycling Llc
Designated Facility Mail Street Number: Not reported
Designated Facility Mail Street 1: Not reported
Designated Facility Mail Street 2: 4343 KENNEDY AVE
Designated Facility Mail City: EAST CHICAGO
Designated Facility Mail Zip: 46312
Designated Facility Mail State: IN
Designated Facility Location Street Number: Not reported
Designated Facility Location Street 1: 4343 KENNEDY AVENUE
Designated Facility Location Street 2: Not reported
Designated Facility Location City: EAST CHICAGO
Designated Facility Location Zip: 46312
Designated Facility Location State: IN
Designated Facility Contact Company Name: Not reported
Manifest Residue Indicator: N
Rejection Indicator: N

Manifest Tracking Number: 020576943JJK
Last Updated Date: 20191125
Shipped Date: 20191025
Received Date: 20191109
Manifest Status: Signed
Submission Type: DataImage5Copy
Origin Type: Service
Generator EPA ID: VTR000500934
Generator Name: Vt Forensics Lab
Generator Location Street Number: 45
Generator Location Street 1: 45 45 STATE DRIVE
Generator Location Street 2: Not reported

Map ID
Direction
Distance
Elevation

MAP FINDINGS

Site

Database(s)

EDR ID Number
EPA ID Number

VERMONT FORENSIC LABORATORY (Continued)

1004792979

Generator Location City: WATERBURY
Generator Location State: VT
Generator Location Zip: 05671
Generator Mail Street Number: 45
Generator Mail Street 1: 45 State Drive
Generator Mail Street 2: Not reported
Generator Mail City: Waterbury
Generator Mail Zip: 05671
Generator Mail State: VT
Generator Contact Company Name: Not reported
Designated Facility EPA ID: IND000646943
Designated Facility Name: Tradebe Treatment & Recycling Llc
Designated Facility Mail Street Number: Not reported
Designated Facility Mail Street 1: Not reported
Designated Facility Mail Street 2: 4343 KENNEDY AVE
Designated Facility Mail City: EAST CHICAGO
Designated Facility Mail Zip: 46312
Designated Facility Mail State: IN
Designated Facility Location Street Number: Not reported
Designated Facility Location Street 1: 4343 KENNEDY AVE
Designated Facility Location Street 2: Not reported
Designated Facility Location City: EAST CHICAGO
Designated Facility Location Zip: 46312
Designated Facility Location State: IN
Designated Facility Contact Company Name: Not reported
Manifest Residue Indicator: N
Rejection Indicator: N

Manifest Tracking Number: 019376067JJK
Last Updated Date: 20190124
Shipped Date: 20181219
Received Date: 20190109
Manifest Status: Signed
Submission Type: DataImage5Copy
Origin Type: Service
Generator EPA ID: VTR000500934
Generator Name: Vt Forensics Lab
Generator Location Street Number: 45
Generator Location Street 1: 45 45 STATE DRIVE
Generator Location Street 2: Not reported
Generator Location City: WATERBURY
Generator Location State: VT
Generator Location Zip: 05671
Generator Mail Street Number: 45
Generator Mail Street 1: 45 State Drive
Generator Mail Street 2: Not reported
Generator Mail City: Waterbury
Generator Mail Zip: 05671
Generator Mail State: VT
Generator Contact Company Name: Not reported
Designated Facility EPA ID: IND000646943
Designated Facility Name: Tradebe Treatment & Recycling Llc
Designated Facility Mail Street Number: Not reported
Designated Facility Mail Street 1: Not reported
Designated Facility Mail Street 2: 4343 KENNEDY AVE
Designated Facility Mail City: EAST CHICAGO
Designated Facility Mail Zip: 46312

Map ID
Direction
Distance
Elevation

MAP FINDINGS

Site

Database(s)

EDR ID Number
EPA ID Number

VERMONT FORENSIC LABORATORY (Continued)

1004792979

Designated Facility Mail State:	IN
Designated Facility Location Street Number:	Not reported
Designated Facility Location Street 1:	4343 KENNEDY AVE
Designated Facility Location Street 2:	Not reported
Designated Facility Location City:	EAST CHICAGO
Designated Facility Location Zip:	46312
Designated Facility Location State:	IN
Designated Facility Contact Company Name:	Not reported
Manifest Residue Indicator:	N
Rejection Indicator:	N
Manifest Tracking Number:	020947554JJK
Last Updated Date:	20230710
Shipped Date:	20230615
Received Date:	20230623
Manifest Status:	Signed
Submission Type:	DataImage5Copy
Origin Type:	Service
Generator EPA ID:	VTR000500934
Generator Name:	Vt Forensics Lab
Generator Location Street Number:	45
Generator Location Street 1:	45 45 STATE DRIVE
Generator Location Street 2:	Not reported
Generator Location City:	WATERBURY
Generator Location State:	VT
Generator Location Zip:	05671
Generator Mail Street Number:	45
Generator Mail Street 1:	45 State Drive
Generator Mail Street 2:	Not reported
Generator Mail City:	Waterbury
Generator Mail Zip:	05671
Generator Mail State:	VT
Generator Contact Company Name:	Not reported
Designated Facility EPA ID:	IND000646943
Designated Facility Name:	Tradebe Treatment And Recycling Llc
Designated Facility Mail Street Number:	Not reported
Designated Facility Mail Street 1:	Not reported
Designated Facility Mail Street 2:	4343 KENNEDY AVE
Designated Facility Mail City:	EAST CHICAGO
Designated Facility Mail Zip:	46312
Designated Facility Mail State:	IN
Designated Facility Location Street Number:	Not reported
Designated Facility Location Street 1:	4343 KENNEDY AVENUE
Designated Facility Location Street 2:	Not reported
Designated Facility Location City:	EAST CHICAGO
Designated Facility Location Zip:	46312
Designated Facility Location State:	IN
Designated Facility Contact Company Name:	Not reported
Manifest Residue Indicator:	N
Rejection Indicator:	N
Manifest Tracking Number:	019374625JJK
Last Updated Date:	20200124
Shipped Date:	20191218
Received Date:	20200105
Manifest Status:	Signed
Submission Type:	DataImage5Copy

Map ID
Direction
Distance
Elevation

MAP FINDINGS

Site

Database(s)

EDR ID Number
EPA ID Number

VERMONT FORENSIC LABORATORY (Continued)

1004792979

Origin Type:	Service
Generator EPA ID:	VTR000500934
Generator Name:	Vt Forensics Lab
Generator Location Street Number:	45
Generator Location Street 1:	45 45 STATE DRIVE
Generator Location Street 2:	Not reported
Generator Location City:	WATERBURY
Generator Location State:	VT
Generator Location Zip:	05671
Generator Mail Street Number:	45
Generator Mail Street 1:	45 State Drive
Generator Mail Street 2:	Not reported
Generator Mail City:	Waterbury
Generator Mail Zip:	05671
Generator Mail State:	VT
Generator Contact Company Name:	Not reported
Designated Facility EPA ID:	IND000646943
Designated Facility Name:	Tradebe Treatment & Recycling Llc
Designated Facility Mail Street Number:	Not reported
Designated Facility Mail Street 1:	Not reported
Designated Facility Mail Street 2:	4343 KENNEDY AVE
Designated Facility Mail City:	EAST CHICAGO
Designated Facility Mail Zip:	46312
Designated Facility Mail State:	IN
Designated Facility Location Street Number:	Not reported
Designated Facility Location Street 1:	4343 KENNEDY AVE
Designated Facility Location Street 2:	Not reported
Designated Facility Location City:	EAST CHICAGO
Designated Facility Location Zip:	46312
Designated Facility Location State:	IN
Designated Facility Contact Company Name:	Not reported
Manifest Residue Indicator:	N
Rejection Indicator:	N

Transporter:

Manifest Tracking Number:	019374625JJJ
Transporter Line Number:	1
Transporter EPA ID:	CTD021816889
Transporter Name:	Tradebe Transportation, Llc

Manifest Tracking Number:	019374625JJJ
Transporter Line Number:	2
Transporter EPA ID:	NYD980769947
Transporter Name:	Hazmat Environmental Group Inc.

Manifest Tracking Number:	019374625JJJ
Transporter Line Number:	3
Transporter EPA ID:	INR000123497
Transporter Name:	Tradebe Transportation Llc

Waste Line:

Manifest Tracking Number:	019374625JJJ
Waste Line Number:	1
U.S. DOT Hazardous Indicator:	Y
U.S. DOT ID Number:	UN1993
U.S. DOT Description:	Un1993 Waste Flammable Liquids, N.O.S., (Methyl Isobutyl Ketone,

Map ID
Direction
Distance
Elevation

MAP FINDINGS

Site

Database(s)

EDR ID Number
EPA ID Number

VERMONT FORENSIC LABORATORY (Continued)

1004792979

Petroleum Ether) 3, li
Non-Hazardous Waste Description: Not reported
Number of Containers: 1
Container Type Code: DF
Container Type Description: Fiberboard or plastic drums, barrels, kegs
Waste Quantity: 30
Quantity Unit of Measure Code: P
Quantity Unit of Measure Description: Pounds
Waste Quantity, in Tons: 0.015
Acute Waste Quantity, in Tons: 0
Non-Acute Waste Quantity, in Tons: 0.015
Waste Quantity, in Kilograms: 13.60545
Acute Waste Quantity, in Kilograms: 0
Non-Acute Waste Quantity, in Kilograms: 13.60545
Management Method Code: H141
Management Method Description: STORAGE, BULKING AND/OR TRANSFER OFF SITE
Waste Residue Indicator: N
Quantity Discrepancy Indicator: N
Waste Type Discrepancy Indicator: N
Waste Density: Not reported
Waste Density Unit of Measure Code: Not reported
Waste Density Unit of Measure Description: Not reported
Form Code: Not reported
Form Code Description: Not reported
Source Code: Not reported
Source Code Description: Not reported
Waste Minimization Code: Not reported
Waste Minimization Code Description: Not reported
Consent Number: Not reported
EPA Waste Indicator: Y
Federal Waste Codes: D001, D040, U108, U161, U228
Quantity Haz Kg: 13.60545
Quantity Haz Tons: 0.015
Quantity Non Haz Kg: 0
Quantity Non Haz Tons: 0
State Waste Codes: Not reported

NJ MANIFEST:

EPA ID: VTR000500934
Name: VERMONT FORENSIC LABORATORY
Address: 103 SOUTH MAIN ST
City,State,Zip: WATERBURY, VT 05671
County: Not reported
Mailing Address: SOUTH MAIN ST
Mailing City,State,Zip: WATERBURY, VT 05671
Telephone: Not reported
Emergency Telephone: Not reported
Contact: TED NELSON
Comments: Not reported
SIC Code: Not reported
County: VT023
Municipal: Not reported
Previous EPAID: Not reported
Generator Flag: Not reported
Transporter Flag: Not reported
TSD Flag: Not reported
Name Change: Not reported

Map ID
Direction
Distance
Elevation

MAP FINDINGS

Site

Database(s)

EDR ID Number
EPA ID Number

VERMONT FORENSIC LABORATORY (Continued)

1004792979

Date Change:	Not reported
Manifest Data:	
EPA ID:	VTR000500934
Manifest Number:	000308147JJJ
Date Shipped:	04/24/2007
TSDf EPA ID:	NJD002200046
Transporter EPA ID:	NY0001031814
Transporter 2 EPA ID:	NJ0000027193
Transporter 3 EPA ID:	Not reported
Transporter 4 EPA ID:	Not reported
Transporter 5 EPA ID:	Not reported
Transporter 6 EPA ID:	Not reported
Transporter 7 EPA ID:	Not reported
Transporter 8 EPA ID:	Not reported
Transporter 9 EPA ID:	Not reported
Transporter 10 EPA ID:	Not reported
Date Trans1 Transported Waste:	04/24/2007
Date Trans2 Transported Waste:	04/30/2007
Date Trans3 Transported Waste:	Not reported
Date Trans4 Transported Waste:	Not reported
Date Trans5 Transported Waste:	Not reported
Date Trans6 Transported Waste:	Not reported
Date Trans7 Transported Waste:	Not reported
Date Trans8 Transported Waste:	Not reported
Date Trans9 Transported Waste:	Not reported
Date Trans10 Transported Waste:	Not reported
Date TSDf Received Waste:	05/02/2007
TSDf EPA Facility Name:	Not reported
QTY Units:	Not reported
Transporter SEQ ID:	Not reported
Transporter-1 Date:	Not reported
Waste SEQ ID:	Not reported
Waste Type Code 2:	Not reported
Waste Type Code 3:	Not reported
Waste Type Code 4:	Not reported
Waste Type Code 5:	Not reported
Waste Type Code 6:	Not reported
Date Accepted:	Not reported
Manifest Discrepancy Type:	Not reported
Data Entry Number:	Not reported
Was Load Rejected:	N
Reason Load Was Rejected:	Not reported
Waste:	
Manifest Year:	Not reported
Waste Code:	D001
Hand Code:	H14
Quantity:	50
Unit:	P

TIER 2:

Report Year:	2010
Facility Name:	VT DEPARTMENT OF BGS
Facility Id:	FATR201025LPVF03NM38
Facility Dept:	Waterbury State Office Complex

Map ID
Direction
Distance
Elevation

MAP FINDINGS

Site

Database(s)

EDR ID Number
EPA ID Number

VERMONT FORENSIC LABORATORY (Continued)

1004792979

Date Signed: 2/3/2011
Modification Date: 4/7/2011
Fee Total: Not reported
Number Employees: Not reported
Dike / Other Safeguard: Not reported
Failed Validation: Not reported
Fire District: LEPC # 5
Mail Address: Not reported
Mail City,St,Zip: Not reported
Mail Country: Not reported
Lat/Long: 44.33113 / 72.754297
Lat/Long Location Description: AB - Administrative Building
Lat Long Method: I3 - Interpolation (Satellite)
Submitted By: Michael Blanchet, EHS Coordinator
Chem Same As Last Yr: Not reported
Notes: Not reported
Validation Report: Not reported

Report Year: 2010
Facility Name: VERMONT DEPARTMENT OF PUBLIC SAFETY
Facility Id: FATR20102WY5FF0026NM
Facility Dept: Headquarters - Waterbury
Date Signed: Not reported
Modification Date: 4/7/2011
Fee Total: Not reported
Number Employees: Not reported
Dike / Other Safeguard: Not reported
Failed Validation: T
Fire District: Not reported
Mail Address: 103 South Main Street
Mail City,St,Zip: Waterbury, VT 05671-2101
Mail Country: USA
Lat/Long: 44.33086 / -72.75103
Lat/Long Location Description: Not reported
Lat Long Method: Not reported
Submitted By: David Tift, Fleet Administrator
Chem Same As Last Yr: True
Notes: Not reported
Validation Report: Not reported

Report Year: 2010
Facility Name: VT. DEPARTMENT OF ENVIRONMENTAL CONSERVATION - LABORATORY
Facility Id: FATR20105LPLQZ002NWH
Facility Dept: Laboratory
Date Signed: Not reported
Modification Date: 4/7/2011
Fee Total: Not reported
Number Employees: Not reported
Dike / Other Safeguard: Not reported
Failed Validation: Not reported
Fire District: Not reported
Mail Address: Not reported
Mail City,St,Zip: Not reported
Mail Country: Not reported
Lat/Long: 44.33043 / -72.75189
Lat/Long Location Description: Not reported
Lat Long Method: Not reported

Map ID
Direction
Distance
Elevation

MAP FINDINGS

Site

Database(s)

EDR ID Number
EPA ID Number

VERMONT FORENSIC LABORATORY (Continued)

1004792979

Submitted By: Gerald DiVincenzo/Lab Supervisor
Chem Same As Last Yr: Not reported
Notes: Not reported
Validation Report: Not reported

Report Year: 2010
Facility Name: VERMONT DEPARTMENT OF PUBLIC SAFETY - LAB
Facility Id: FATR201064FXX5002AZ1
Facility Dept: Vermont Forensic Laboratory
Date Signed: Not reported
Modification Date: 4/7/2011
Fee Total: Not reported
Number Employees: Not reported
Dike / Other Safeguard: Not reported
Failed Validation: T
Fire District: Not reported
Mail Address: P.O. Box 47
Mail City,St,Zip: Waterbury, VT 05676
Mail Country: USA
Lat/Long: 44.33076 / -72.75114
Lat/Long Location Description: Not reported
Lat Long Method: Not reported
Submitted By: Eric Buel, Director, Ph.D.
Chem Same As Last Yr: Not reported
Notes: Not reported
Validation Report: Not reported

Chem Inventory:
Facility ID: FATR201025LPVF03NM38
Chem Inv Record ID: CVTR201025LQE0041NQX
Chemical Name: #6 fuel oil
CAS NUMBER: 68476-33-5
EHS Chemical: Not reported
Reported Year: 2010
Last Modified: 2/28/2011
Avg Amount: 292000
Days On Site: 365
Max Amount: 292000
Max Amt Container: 146000
Chem Same As Last Yr: True
Chronic: Not reported
Acute: True
Fire: True
Gas: Not reported
Liquid: True
Mixture: Not reported
Pressure: Not reported
Pure: True
Reactive: Not reported
Solid: Not reported
State Label Code: VT2010
Trade Secret: Not reported

Chemical Location:
Facility ID: FATR201025LPVF03NM38
Chemical ID: CVTR201025LQE0041NQX
Reported Year: 2010

Map ID
Direction
Distance
Elevation

MAP FINDINGS

Site

Database(s)

EDR ID Number
EPA ID Number

VERMONT FORENSIC LABORATORY (Continued)

1004792979

Location: Rear of powerhouse
Amount: 20000
Amount Unit: gallons
Type: Below ground tank
Pressure: Ambient pressure
Temperature: Greater than ambient temperature
Last Modified: 2/28/2011

Facility ID: FATR201025LPVF03NM38
Chemical ID: CVTR201025LQE0041NQX
Reported Year: 2010
Location: Rear of powerhouse
Amount: 20000
Amount Unit: gallons
Type: Below ground tank
Pressure: Ambient pressure
Temperature: Greater than ambient temperature
Last Modified: 2/28/2011

Chem Inventory:

Facility ID: FATR201025LPVF03NM38
Chem Inv Record ID: CVTR20107QT343004P5J
Chemical Name: Hydraulic Fluid (elevators)
CAS NUMBER: 64742-54-7
EHS Chemical: Not reported
Reported Year: 2010
Last Modified: 2/28/2011
Avg Amount: 17897
Days On Site: 365
Max Amount: 17897
Max Amt Container: 1650
Chem Same As Last Yr: Not reported
Chronic: Not reported
Acute: True
Fire: True
Gas: Not reported
Liquid: True
Mixture: True
Pressure: True
Pure: Not reported
Reactive: Not reported
Solid: Not reported
State Label Code: VT2010
Trade Secret: Not reported

Chemical Location:

Facility ID: FATR201025LPVF03NM38
Chemical ID: CVTR20107QT343004P5J
Reported Year: 2010
Location: 1 South basement elevator reservoir
Amount: 125
Amount Unit: gallons
Type: Tank inside building
Pressure: Ambient pressure
Temperature: Ambient temperature
Last Modified: 2/28/2011

Map ID
Direction
Distance
Elevation

MAP FINDINGS

Site

Database(s)

EDR ID Number
EPA ID Number

VERMONT FORENSIC LABORATORY (Continued)

1004792979

Facility ID: FATR201025LPVF03NM38
Chemical ID: CVTR20107QT343004P5J
Reported Year: 2010
Location: Kitchen Cafeteria base of elevator
Amount: Not reported
Amount Unit: pounds
Type: Tank inside building
Pressure: Ambient pressure
Temperature: Ambient temperature
Last Modified: 2/28/2011

Facility ID: FATR201025LPVF03NM38
Chemical ID: CVTR20107QT343004P5J
Reported Year: 2010
Location: 10 South basement elevator reservoir
Amount: Not reported
Amount Unit: pounds
Type: Tank inside building
Pressure: Ambient pressure
Temperature: Ambient temperature
Last Modified: 2/28/2011

Facility ID: FATR201025LPVF03NM38
Chemical ID: CVTR20107QT343004P5J
Reported Year: 2010
Location: Public Safety Building basement elevator service
Amount: 140
Amount Unit: pounds
Type: Tank inside building
Pressure: Ambient pressure
Temperature: Ambient temperature
Last Modified: 2/28/2011

Facility ID: FATR201025LPVF03NM38
Chemical ID: CVTR20107QT343004P5J
Reported Year: 2010
Location: 10 South basement elevator reservoir
Amount: 125
Amount Unit: gallons
Type: Tank inside building
Pressure: Ambient pressure
Temperature: Ambient temperature
Last Modified: 2/28/2011

Facility ID: FATR201025LPVF03NM38
Chemical ID: CVTR20107QT343004P5J
Reported Year: 2010
Location: Brooks Building basement elevator reservoir
Amount: 91
Amount Unit: gallons
Type: Tank inside building
Pressure: Ambient pressure
Temperature: Ambient temperature
Last Modified: 2/28/2011

Facility ID: FATR201025LPVF03NM38
Chemical ID: CVTR20107QT343004P5J

Map ID
Direction
Distance
Elevation

MAP FINDINGS

Site

Database(s)

EDR ID Number
EPA ID Number

VERMONT FORENSIC LABORATORY (Continued)

1004792979

Reported Year: 2010
Location: Kitchen elevator basement reservoir
Amount: 65
Amount Unit: gallons
Type: Tank inside building
Pressure: Ambient pressure
Temperature: Ambient temperature
Last Modified: 2/28/2011

Facility ID: FATR201025LPVF03NM38
Chemical ID: CVTR20107QT343004P5J
Reported Year: 2010
Location: 1 North basement elevator reservoir
Amount: 140
Amount Unit: gallons
Type: Tank inside building
Pressure: Ambient pressure
Temperature: Ambient temperature
Last Modified: 2/28/2011

Facility ID: FATR201025LPVF03NM38
Chemical ID: CVTR20107QT343004P5J
Reported Year: 2010
Location: Ladd Hall basement elevator reservoir
Amount: 140
Amount Unit: gallons
Type: Tank inside building
Pressure: Ambient pressure
Temperature: Ambient temperature
Last Modified: 2/28/2011

Facility ID: FATR201025LPVF03NM38
Chemical ID: CVTR20107QT343004P5J
Reported Year: 2010
Location: 8 South basement elevator
Amount: 125
Amount Unit: gallons
Type: Tank inside building
Pressure: Ambient pressure
Temperature: Ambient temperature
Last Modified: 2/28/2011

Facility ID: FATR201025LPVF03NM38
Chemical ID: CVTR20107QT343004P5J
Reported Year: 2010
Location: Center Building basement elevator reservoir
Amount: 150
Amount Unit: gallons
Type: Tank inside building
Pressure: Ambient pressure
Temperature: Ambient temperature
Last Modified: 2/28/2011

Facility ID: FATR201025LPVF03NM38
Chemical ID: CVTR20107QT343004P5J
Reported Year: 2010
Location: Env/Ag Lab elevator service room

Map ID
Direction
Distance
Elevation

MAP FINDINGS

Site

Database(s)

EDR ID Number
EPA ID Number

VERMONT FORENSIC LABORATORY (Continued)

1004792979

Amount: 65
Amount Unit: pounds
Type: Tank inside building
Pressure: Ambient pressure
Temperature: Ambient temperature
Last Modified: 2/28/2011

Facility ID: FATR201025LPVF03NM38
Chemical ID: CVTR20107QT343004P5J
Reported Year: 2010
Location: Weeks Building basement elevator reservoir
Amount: 125
Amount Unit: gallons
Type: Tank inside building
Pressure: Ambient pressure
Temperature: Ambient temperature
Last Modified: 2/28/2011

Facility ID: FATR201025LPVF03NM38
Chemical ID: CVTR20107QT343004P5J
Reported Year: 2010
Location: Stanley Hall basement elevator reservoir
Amount: 140
Amount Unit: gallons
Type: Tank inside building
Pressure: Ambient pressure
Temperature: Ambient temperature
Last Modified: 2/28/2011

Facility ID: FATR201025LPVF03NM38
Chemical ID: CVTR20107QT343004P5J
Reported Year: 2010
Location: WOB Rotary/JC-7 lift
Amount: 56
Amount Unit: gallons
Type: Tank inside building
Pressure: Ambient pressure
Temperature: Ambient temperature
Last Modified: 2/28/2011

Facility ID: FATR201025LPVF03NM38
Chemical ID: CVTR20107QT343004P5J
Reported Year: 2010
Location: "A" Building basement elevator reservoir
Amount: 140
Amount Unit: gallons
Type: Tank inside building
Pressure: Ambient pressure
Temperature: Ambient temperature
Last Modified: 2/28/2011

Chemical Mixture:
Reported Year: 2010
Chemical Mix: hydrotreated petroleum (Hydraulic fluid)
Percentage: 99
MiX CAS: 64742-54-7
MiX EHS: Not reported

Map ID
Direction
Distance
Elevation

MAP FINDINGS

Site

Database(s)

EDR ID Number
EPA ID Number

VERMONT FORENSIC LABORATORY (Continued)

1004792979

Weight Volume: Vol
MiX Last Modified: 2/28/2011

Chem Inventory:

Facility ID: FATR201025LPVF03NM38
Chem Inv Record ID: CVTR201025LSYG046FMX
Chemical Name: Diesel oil
CAS NUMBER: 68334-30-5
EHS Chemical: Not reported
Reported Year: 2010
Last Modified: 2/28/2011
Avg Amount: 64000
Days On Site: 365
Max Amount: 64000
Max Amt Container: 64000
Chem Same As Last Yr: True
Chronic: True
Acute: Not reported
Fire: True
Gas: Not reported
Liquid: True
Mixture: Not reported
Pressure: Not reported
Pure: True
Reactive: Not reported
Solid: Not reported
State Label Code: VT2010
Trade Secret: Not reported

Chemical Location:

Facility ID: FATR201025LPVF03NM38
Chemical ID: CVTR201025LSYG046FMX
Reported Year: 2010
Location: Underground
Amount: 10000
Amount Unit: gallons
Type: Below ground tank
Pressure: Ambient pressure
Temperature: Ambient temperature
Last Modified: 2/28/2011

Chem Inventory:

Facility ID: FATR201025LPVF03NM38
Chem Inv Record ID: CVTR20105NPXNN01GWAG
Chemical Name: Road salt
CAS NUMBER: 7647-14-5
EHS Chemical: Not reported
Reported Year: 2010
Last Modified: 2/28/2011
Avg Amount: 14000
Days On Site: 365
Max Amount: 28000
Max Amt Container: 28000
Chem Same As Last Yr: True
Chronic: Not reported
Acute: True
Fire: Not reported

Map ID
Direction
Distance
Elevation

MAP FINDINGS

Site

Database(s)

EDR ID Number
EPA ID Number

VERMONT FORENSIC LABORATORY (Continued)

1004792979

Gas: Not reported
Liquid: Not reported
Mixture: Not reported
Pressure: Not reported
Pure: True
Reactive: Not reported
Solid: True
State Label Code: VT2010
Trade Secret: Not reported

Chemical Location:

Facility ID: FATR201025LPVF03NM38
Chemical ID: CVTR20105NPXNN01GWAG
Reported Year: 2010
Location: Bin at Sand/Salt storage shed
Amount: 28000
Amount Unit: pounds
Type: Other
Pressure: Ambient pressure
Temperature: Ambient temperature
Last Modified: 2/28/2011

Chem Inventory:

Facility ID: FATR201025LPVF03NM38
Chem Inv Record ID: CVTR20105NPXYP01JKRH
Chemical Name: sand gravel
CAS NUMBER: Not reported
EHS Chemical: Not reported
Reported Year: 2010
Last Modified: 2/28/2011
Avg Amount: 18500
Days On Site: 365
Max Amount: 37000
Max Amt Container: 37000
Chem Same As Last Yr: True
Chronic: True
Acute: Not reported
Fire: Not reported
Gas: Not reported
Liquid: Not reported
Mixture: True
Pressure: Not reported
Pure: Not reported
Reactive: Not reported
Solid: True
State Label Code: VT2010
Trade Secret: Not reported

Chemical Location:

Facility ID: FATR201025LPVF03NM38
Chemical ID: CVTR20105NPXYP01JKRH
Reported Year: 2010
Location: Bin at Salt / Sand Shed
Amount: 37000
Amount Unit: pounds
Type: Other
Pressure: Ambient pressure
Temperature: Ambient temperature

Map ID
Direction
Distance
Elevation

MAP FINDINGS

Site

Database(s)

EDR ID Number
EPA ID Number

VERMONT FORENSIC LABORATORY (Continued)

1004792979

Last Modified: 2/28/2011

Chemical Mixture:

Reported Year: 2010
Chemical Mix: Silicon dioxide
Percentage: 79
MiX CAS: 14808-60-7
MiX EHS: Not reported
Weight Volume: Wt
MiX Last Modified: 2/28/2011

Reported Year: 2010
Chemical Mix: Calcium dioxide
Percentage: 5
MiX CAS: 471-34-1
MiX EHS: Not reported
Weight Volume: Wt
MiX Last Modified: 2/28/2011

Reported Year: 2010
Chemical Mix: Calcium oxide
Percentage: 4
MiX CAS: 1305-78-8
MiX EHS: Not reported
Weight Volume: Wt
MiX Last Modified: 2/28/2011

Reported Year: 2010
Chemical Mix: Magnesium oxide
Percentage: 2
MiX CAS: 1309-37-1
MiX EHS: Not reported
Weight Volume: Wt
MiX Last Modified: 2/28/2011

Reported Year: 2010
Chemical Mix: Aluminum oxide
Percentage: 2
MiX CAS: 1344-28-1
MiX EHS: Not reported
Weight Volume: Wt
MiX Last Modified: 2/28/2011

Reported Year: 2010
Chemical Mix: Ferric oxide
Percentage: 5
MiX CAS: 1309-37-1
MiX EHS: Not reported
Weight Volume: Wt
MiX Last Modified: 2/28/2011

Chem Inventory:

Facility ID: FATR201025LPVF03NM38
Chem Inv Record ID: CVTR20105NPY1L01K335
Chemical Name: Latex Paint
CAS NUMBER: Not reported

Map ID
Direction
Distance
Elevation

MAP FINDINGS

Site

Database(s)

EDR ID Number
EPA ID Number

VERMONT FORENSIC LABORATORY (Continued)

1004792979

EHS Chemical: Not reported
Reported Year: 2010
Last Modified: 2/28/2011
Avg Amount: 4840
Days On Site: 365
Max Amount: 4840
Max Amt Container: 50
Chem Same As Last Yr: True
Chronic: Not reported
Acute: True
Fire: Not reported
Gas: Not reported
Liquid: True
Mixture: True
Pressure: Not reported
Pure: Not reported
Reactive: Not reported
Solid: Not reported
State Label Code: VT2010
Trade Secret: Not reported

Chemical Location:

Facility ID: FATR201025LPVF03NM38
Chemical ID: CVTR20105NPY1L01K335
Reported Year: 2010
Location: Maintenance shop
Amount: 278
Amount Unit: gallons
Type: Can
Pressure: Ambient pressure
Temperature: Ambient temperature
Last Modified: 2/28/2011

Facility ID: FATR201025LPVF03NM38
Chemical ID: CVTR20105NPY1L01K335
Reported Year: 2010
Location: 10 South Ground floor
Amount: 206
Amount Unit: gallons
Type: Can
Pressure: Ambient pressure
Temperature: Ambient temperature
Last Modified: 2/28/2011

Chemical Mixture:

Reported Year: 2010
Chemical Mix: acrylic latex polymer
Percentage: 20
MiX CAS: 25852-37-3
MiX EHS: Not reported
Weight Volume: Wt
MiX Last Modified: 2/28/2011

Reported Year: 2010
Chemical Mix: titanium oxide
Percentage: 17
MiX CAS: 13463-67-7

Map ID
Direction
Distance
Elevation

MAP FINDINGS

Site

Database(s)

EDR ID Number
EPA ID Number

VERMONT FORENSIC LABORATORY (Continued)

1004792979

MiX EHS: Not reported
Weight Volume: Wt
MiX Last Modified: 2/28/2011

Reported Year: 2010
Chemical Mix: ethylene glycol
Percentage: 5
MiX CAS: 107-21-1
MiX EHS: Not reported
Weight Volume: Wt
MiX Last Modified: 2/28/2011

Reported Year: 2010
Chemical Mix: 2-(2 butoxyethoxy)-ethanol
Percentage: 1
MiX CAS: 112-34-5
MiX EHS: Not reported
Weight Volume: Wt
MiX Last Modified: 2/28/2011

Reported Year: 2010
Chemical Mix: vinyl acrylic polymer
Percentage: 10
MiX CAS: 25067-01-0
MiX EHS: Not reported
Weight Volume: Wt
MiX Last Modified: 2/28/2011

Chem Inventory:
Facility ID: FATR201025LPVF03NM38
Chem Inv Record ID: CVTR20105NPY8W01LDGP
Chemical Name: Oil Based Paint
CAS NUMBER: Not reported
EHS Chemical: Not reported
Reported Year: 2010
Last Modified: 2/28/2011
Avg Amount: 950
Days On Site: 365
Max Amount: 950
Max Amt Container: 10
Chem Same As Last Yr: True
Chronic: True
Acute: True
Fire: True
Gas: Not reported
Liquid: True
Mixture: True
Pressure: Not reported
Pure: Not reported
Reactive: Not reported
Solid: Not reported
State Label Code: VT2010
Trade Secret: Not reported

Chemical Location:
Facility ID: FATR201025LPVF03NM38
Chemical ID: CVTR20105NPY8W01LDGP

Map ID
Direction
Distance
Elevation

MAP FINDINGS

Site

Database(s)

EDR ID Number
EPA ID Number

VERMONT FORENSIC LABORATORY (Continued)

1004792979

Reported Year: 2010
Location: 10 South ground floor
Amount: 32
Amount Unit: gallons
Type: Can
Pressure: Ambient pressure
Temperature: Ambient temperature
Last Modified: 2/28/2011

Facility ID: FATR201025LPVF03NM38
Chemical ID: CVTR20105NPY8W01LDGP
Reported Year: 2010
Location: Maintenance Paint shop
Amount: 63
Amount Unit: gallons
Type: Can
Pressure: Ambient pressure
Temperature: Ambient temperature
Last Modified: 2/28/2011

Chemical Mixture:
Reported Year: 2010
Chemical Mix: Stoddard solvent
Percentage: 55
MiX CAS: 8052-41-3
MiX EHS: Not reported
Weight Volume: Wt
MiX Last Modified: 2/28/2011

Reported Year: 2010
Chemical Mix: Magnesium silicate
Percentage: 10
MiX CAS: 14807-96-6
MiX EHS: Not reported
Weight Volume: Wt
MiX Last Modified: 2/28/2011

Reported Year: 2010
Chemical Mix: Titanium dioxide
Percentage: 10
MiX CAS: 13463-67-7
MiX EHS: Not reported
Weight Volume: Wt
MiX Last Modified: 2/28/2011

Reported Year: 2010
Chemical Mix: Calcined Aluminum Silicate
Percentage: 10
MiX CAS: 1332-58-7
MiX EHS: Not reported
Weight Volume: Wt
MiX Last Modified: 2/28/2011

Reported Year: 2010
Chemical Mix: Pigment violet 32
Percentage: 5
MiX CAS: 12225-08-0

Map ID
Direction
Distance
Elevation

MAP FINDINGS

Site

Database(s)

EDR ID Number
EPA ID Number

VERMONT FORENSIC LABORATORY (Continued)

1004792979

MiX EHS: Not reported
Weight Volume: Wt
MiX Last Modified: 2/28/2011

Reported Year: 2010
Chemical Mix: Pigment Black 7
Percentage: 5
MiX CAS: 1333-86-4
MiX EHS: Not reported
Weight Volume: Wt
MiX Last Modified: 2/28/2011

Chem Inventory:
Facility ID: FATR201025LPVF03NM38
Chem Inv Record ID: CVTR20105NQ4EV02A1RS
Chemical Name: Traffic Paint
CAS NUMBER: Not reported
EHS Chemical: Not reported
Reported Year: 2010
Last Modified: 2/28/2011
Avg Amount: 434
Days On Site: 365
Max Amount: 434
Max Amt Container: 62
Chem Same As Last Yr: True
Chronic: True
Acute: True
Fire: True
Gas: Not reported
Liquid: True
Mixture: True
Pressure: Not reported
Pure: Not reported
Reactive: Not reported
Solid: Not reported
State Label Code: VT2010
Trade Secret: Not reported

Chemical Location:
Facility ID: FATR201025LPVF03NM38
Chemical ID: CVTR20105NQ4EV02A1RS
Reported Year: 2010
Location: 10 South ground floor
Amount: 434
Amount Unit: pounds
Type: Can
Pressure: Ambient pressure
Temperature: Ambient temperature
Last Modified: 2/28/2011

Chemical Mixture:
Reported Year: 2010
Chemical Mix: Toluene
Percentage: 18.2
MiX CAS: 108-88-3
MiX EHS: Not reported
Weight Volume: Wt

Map ID
Direction
Distance
Elevation

MAP FINDINGS

Site

Database(s)

EDR ID Number
EPA ID Number

VERMONT FORENSIC LABORATORY (Continued)

1004792979

MiX Last Modified: 2/28/2011

Reported Year: 2010
Chemical Mix: Heptane
Percentage: 8
MiX CAS: 142-82-5
MiX EHS: Not reported
Weight Volume: Wt
MiX Last Modified: 2/28/2011

Chem Inventory:

Facility ID: FATR201025LPVF03NM38
Chem Inv Record ID: CVTR20105NQ57U02ECWP
Chemical Name: argon
CAS NUMBER: 7440-37-1
EHS Chemical: Not reported
Reported Year: 2010
Last Modified: 2/28/2011
Avg Amount: 280
Days On Site: 365
Max Amount: 280
Max Amt Container: 100
Chem Same As Last Yr: True
Chronic: Not reported
Acute: True
Fire: Not reported
Gas: True
Liquid: Not reported
Mixture: Not reported
Pressure: True
Pure: True
Reactive: Not reported
Solid: Not reported
State Label Code: VT2010
Trade Secret: Not reported

Chemical Location:

Facility ID: FATR201025LPVF03NM38
Chemical ID: CVTR20105NQ57U02ECWP
Reported Year: 2010
Location: Greenhouse
Amount: 170
Amount Unit: pounds
Type: Cylinder
Pressure: Greater than ambient pressure
Temperature: Ambient temperature
Last Modified: 2/28/2011

Facility ID: FATR201025LPVF03NM38
Chemical ID: CVTR20105NQ57U02ECWP
Reported Year: 2010
Location: Maintenance shop
Amount: 110
Amount Unit: pounds
Type: Cylinder
Pressure: Greater than ambient pressure
Temperature: Ambient temperature

Map ID
Direction
Distance
Elevation

MAP FINDINGS

Site

Database(s)

EDR ID Number
EPA ID Number

VERMONT FORENSIC LABORATORY (Continued)

1004792979

Last Modified: 2/28/2011

Chem Inventory:

Facility ID: FATR201025LPVF03NM38
Chem Inv Record ID: CVTR20105NQ5HL02GUGR
Chemical Name: Foray chemical Fire extinguishing agent
CAS NUMBER: Not reported
EHS Chemical: Not reported
Reported Year: 2010
Last Modified: 2/28/2011
Avg Amount: 275
Days On Site: 365
Max Amount: 275
Max Amt Container: 5
Chem Same As Last Yr: True
Chronic: Not reported
Acute: True
Fire: Not reported
Gas: Not reported
Liquid: Not reported
Mixture: True
Pressure: Not reported
Pure: Not reported
Reactive: Not reported
Solid: True
State Label Code: VT2010
Trade Secret: Not reported

Chemical Location:

Facility ID: FATR201025LPVF03NM38
Chemical ID: CVTR20105NQ5HL02GUGR
Reported Year: 2010
Location: Maintenance Shop
Amount: 275
Amount Unit: pounds
Type: Cylinder
Pressure: Greater than ambient pressure
Temperature: Ambient temperature
Last Modified: 2/28/2011

Chemical Mixture:

Reported Year: 2010
Chemical Mix: Mono ammonium phosphate
Percentage: 82
MiX CAS: 7722-76-1
MiX EHS: Not reported
Weight Volume: Wt
MiX Last Modified: 2/28/2011

Reported Year: 2010
Chemical Mix: ammonium sulfate
Percentage: 8
MiX CAS: 7783-20-2
MiX EHS: Not reported
Weight Volume: Wt
MiX Last Modified: 2/28/2011

Map ID
Direction
Distance
Elevation

MAP FINDINGS

Site

Database(s)

EDR ID Number
EPA ID Number

VERMONT FORENSIC LABORATORY (Continued)

1004792979

Reported Year: 2010
Chemical Mix: Magnesium aluminum silicate
Percentage: 7
MiX CAS: 8031-18-3
MiX EHS: Not reported
Weight Volume: Wt
MiX Last Modified: 2/28/2011

Reported Year: 2010
Chemical Mix: calcium carbonate
Percentage: 2
MiX CAS: 471-34-1
MiX EHS: Not reported
Weight Volume: Wt
MiX Last Modified: 2/28/2011

Chem Inventory:

Facility ID: FATR201025LPVF03NM38
Chem Inv Record ID: CVTR20105NQ5P702JPPF
Chemical Name: Acetylene
CAS NUMBER: 74-86-2
EHS Chemical: Not reported
Reported Year: 2010
Last Modified: 2/28/2011
Avg Amount: 270
Days On Site: 365
Max Amount: 270
Max Amt Container: 100
Chem Same As Last Yr: True
Chronic: Not reported
Acute: True
Fire: True
Gas: True
Liquid: Not reported
Mixture: Not reported
Pressure: True
Pure: True
Reactive: Not reported
Solid: Not reported
State Label Code: VT2010
Trade Secret: Not reported

Chemical Location:

Facility ID: FATR201025LPVF03NM38
Chemical ID: CVTR20105NQ5P702JPPF
Reported Year: 2010
Location: maintenance shop
Amount: 110
Amount Unit: pounds
Type: Cylinder
Pressure: Greater than ambient pressure
Temperature: Ambient temperature
Last Modified: 2/28/2011

Facility ID: FATR201025LPVF03NM38
Chemical ID: CVTR20105NQ5P702JPPF
Reported Year: 2010

Map ID
Direction
Distance
Elevation

MAP FINDINGS

Site

Database(s)

EDR ID Number
EPA ID Number

VERMONT FORENSIC LABORATORY (Continued)

1004792979

Location: Greenhouse
Amount: 160
Amount Unit: pounds
Type: Cylinder
Pressure: Greater than ambient pressure
Temperature: Ambient temperature
Last Modified: 2/28/2011

Chem Inventory:

Facility ID: FATR201025LPVF03NM38
Chem Inv Record ID: CVTR20105NQ5W402MNFA
Chemical Name: Oxygen
CAS NUMBER: 7782-44-7
EHS Chemical: Not reported
Reported Year: 2010
Last Modified: 2/28/2011
Avg Amount: 470
Days On Site: 365
Max Amount: 470
Max Amt Container: 100
Chem Same As Last Yr: True
Chronic: Not reported
Acute: True
Fire: Not reported
Gas: True
Liquid: Not reported
Mixture: Not reported
Pressure: True
Pure: True
Reactive: Not reported
Solid: Not reported
State Label Code: VT2010
Trade Secret: Not reported

Chemical Location:

Facility ID: FATR201025LPVF03NM38
Chemical ID: CVTR20105NQ5W402MNFA
Reported Year: 2010
Location: Maintenance Shop
Amount: 110
Amount Unit: pounds
Type: Cylinder
Pressure: Ambient pressure
Temperature: Ambient temperature
Last Modified: 2/28/2011

Facility ID: FATR201025LPVF03NM38
Chemical ID: CVTR20105NQ5W402MNFA
Reported Year: 2010
Location: Green House
Amount: 360
Amount Unit: pounds
Type: Cylinder
Pressure: Ambient pressure
Temperature: Ambient temperature
Last Modified: 2/28/2011

Map ID
Direction
Distance
Elevation

MAP FINDINGS

Site

Database(s)

EDR ID Number
EPA ID Number

VERMONT FORENSIC LABORATORY (Continued)

1004792979

Chem Inventory:

Facility ID: FATR201025LPVF03NM38
Chem Inv Record ID: CVTR20105NQ6T002VCR6
Chemical Name: HALON 1301
CAS NUMBER: 75-63-8
EHS Chemical: Not reported
Reported Year: 2010
Last Modified: 2/28/2011
Avg Amount: 307
Days On Site: 365
Max Amount: 307
Max Amt Container: 157
Chem Same As Last Yr: True
Chronic: Not reported
Acute: True
Fire: Not reported
Gas: True
Liquid: Not reported
Mixture: Not reported
Pressure: True
Pure: True
Reactive: Not reported
Solid: Not reported
State Label Code: VT2010
Trade Secret: Not reported

Chemical Location:

Facility ID: FATR201025LPVF03NM38
Chemical ID: CVTR20105NQ6T002VCR6
Reported Year: 2010
Location: Public Safety Room 323
Amount: 150
Amount Unit: pounds
Type: Cylinder
Pressure: Greater than ambient pressure
Temperature: Ambient temperature
Last Modified: 2/28/2011

Facility ID: FATR201025LPVF03NM38
Chemical ID: CVTR20105NQ6T002VCR6
Reported Year: 2010
Location: 43 1/2 Randall St ground floor
Amount: 257
Amount Unit: pounds
Type: Cylinder
Pressure: Greater than ambient pressure
Temperature: Ambient temperature
Last Modified: 2/28/2011

Chem Inventory:

Facility ID: FATR201025LPVF03NM38
Chem Inv Record ID: CVTR20105NQ71302XD0A
Chemical Name: Pyro chem FM 200
CAS NUMBER: 431-89-0
EHS Chemical: Not reported
Reported Year: 2010
Last Modified: 2/28/2011

Map ID
Direction
Distance
Elevation

MAP FINDINGS

Site

Database(s)

EDR ID Number
EPA ID Number

VERMONT FORENSIC LABORATORY (Continued)

1004792979

Avg Amount: 340
Days On Site: 365
Max Amount: 340
Max Amt Container: 340
Chem Same As Last Yr: True
Chronic: Not reported
Acute: True
Fire: Not reported
Gas: True
Liquid: Not reported
Mixture: Not reported
Pressure: True
Pure: True
Reactive: Not reported
Solid: Not reported
State Label Code: VT2010
Trade Secret: Not reported

Chemical Location:

Facility ID: FATR201025LPVF03NM38
Chemical ID: CVTR20105NQ71302XD0A
Reported Year: 2010
Location: West Office Basement
Amount: 340
Amount Unit: pounds
Type: Cylinder
Pressure: Ambient pressure
Temperature: Ambient temperature
Last Modified: 2/28/2011

Chem Inventory:

Facility ID: FATR201025LPVF03NM38
Chem Inv Record ID: CVTR201025LQM0044QXV
Chemical Name: #2 fuel oil
CAS NUMBER: 68476-30-2
EHS Chemical: Not reported
Reported Year: 2010
Last Modified: 2/28/2011
Avg Amount: 64000
Days On Site: 365
Max Amount: 64000
Max Amt Container: 64000
Chem Same As Last Yr: True
Chronic: True
Acute: Not reported
Fire: True
Gas: Not reported
Liquid: True
Mixture: Not reported
Pressure: Not reported
Pure: True
Reactive: Not reported
Solid: Not reported
State Label Code: VT2010
Trade Secret: Not reported

Chemical Location:

Facility ID: FATR201025LPVF03NM38

Map ID
Direction
Distance
Elevation

MAP FINDINGS

Site

Database(s)

EDR ID Number
EPA ID Number

VERMONT FORENSIC LABORATORY (Continued)

1004792979

Chemical ID: CVTR201025LQM0044QXV
Reported Year: 2010
Location: front of powerhouse
Amount: 10000
Amount Unit: gallons
Type: Below ground tank
Pressure: Ambient pressure
Temperature: Ambient temperature
Last Modified: 2/28/2011

Contact:

Reported Year: 2010
Contact EMail: Not reported
Contact Mail Addr: 103 South Main ST
Contact Mail City,St,Zip: Waterbury, VT 05671-2101
Contact Country: USA
Contact Type: Emergency Contact
Contact Type: Regulatory Point of Contact
Contact Type: Submitter
Contact Type: Owner / Operator
Contact Name/Title: Eric Buel Director
Contact Last Modified: 2/23/2011

Contact:

Reported Year: 2010
Contact EMail: Not reported
Contact Mail Addr: 103 South Main Street
Contact Mail City,St,Zip: Waterbury, VT 05671-2101
Contact Country: USA
Contact Type: Emergency Contact
Contact Name/Title: Margaret Schwartz Senior Forensic Chemist
Contact Last Modified: 2/23/2011

Contact:

Reported Year: 2010
Contact EMail: Not reported
Contact Mail Addr: Not reported
Contact Mail City,St,Zip: Not reported
Contact Country: USA
Contact Type: Emergency Contact
Contact Name/Title: Warren Whitney Deputy Director
Contact Last Modified: 2/23/2011

Contact:

Reported Year: 2010
Contact EMail: dtifft@dps.state.vt.us
Contact Mail Addr: 394 Hegeman Ave
Contact Mail City,St,Zip: Colchester, VT 05446
Contact Country: USA
Contact Type: Submitter
Contact Type: Submitter
Contact Name/Title: David Tift Fleet Administrator
Contact Last Modified: 1/4/2010

Chem Inventory:

Facility ID: FATR20102WY5FF0026NM
Chem Inv Record ID: CVTR20106AXRGM005J3S
Chemical Name: Lead Acid Battery - In vehicle
CAS NUMBER: Not reported

Map ID
Direction
Distance
Elevation

MAP FINDINGS

Site

Database(s)

EDR ID Number
EPA ID Number

VERMONT FORENSIC LABORATORY (Continued)

1004792979

EHS Chemical: Not reported
Reported Year: 2010
Last Modified: 2/25/2011
Avg Amount: Not reported
Days On Site: 365
Max Amount: Not reported
Max Amt Container: 100
Chem Same As Last Yr: Not reported
Chronic: Not reported
Acute: Not reported
Fire: True
Gas: Not reported
Liquid: True
Mixture: Not reported
Pressure: Not reported
Pure: Not reported
Reactive: Not reported
Solid: True
State Label Code: VT2010
Trade Secret: Not reported

Contact:

Reported Year: 2010
Contact EMail: Not reported
Contact Mail Addr: 103 South Main ST
Contact Mail City,St,Zip: Waterbury, VT 05671-2101
Contact Country: USA
Contact Type: Emergency Contact
Contact Type: Regulatory Point of Contact
Contact Type: Submitter
Contact Type: Owner / Operator
Contact Name/Title: Eric Buel Director
Contact Last Modified: 2/23/2011

Contact:

Reported Year: 2010
Contact EMail: Not reported
Contact Mail Addr: 103 South Main Street
Contact Mail City,St,Zip: Waterbury, VT 05671-2101
Contact Country: USA
Contact Type: Emergency Contact
Contact Name/Title: Margaret Schwartz Senior Forensic Chemist
Contact Last Modified: 2/23/2011

Contact:

Reported Year: 2010
Contact EMail: Not reported
Contact Mail Addr: Not reported
Contact Mail City,St,Zip: Not reported
Contact Country: USA
Contact Type: Emergency Contact
Contact Name/Title: Warren Whitney Deputy Director
Contact Last Modified: 2/23/2011

Contact:

Reported Year: 2010
Contact EMail: dtifft@dps.state.vt.us
Contact Mail Addr: 394 Hegeman Ave
Contact Mail City,St,Zip: Colchester, VT 05446

Map ID
Direction
Distance
Elevation

MAP FINDINGS

Site

Database(s)

EDR ID Number
EPA ID Number

VERMONT FORENSIC LABORATORY (Continued)

1004792979

Contact Country: USA
Contact Type: Submitter
Contact Type: Submitter
Contact Name/Title: David Tifft Fleet Administrator
Contact Last Modified: 1/4/2010

Chem Inventory:
Facility ID: FATR20105LPLQZ002NWH
Chem Inv Record ID: CVTR20105LPMGZ00K517
Chemical Name: METHYLENE CHLORIDE
CAS NUMBER: 75-09-2
EHS Chemical: Not reported
Reported Year: 2010
Last Modified: 3/22/2011
Avg Amount: Not reported
Days On Site: 365
Max Amount: Not reported
Max Amt Container: Not reported
Chem Same As Last Yr: Not reported
Chronic: True
Acute: Not reported
Fire: Not reported
Gas: Not reported
Liquid: True
Mixture: Not reported
Pressure: Not reported
Pure: Not reported
Reactive: Not reported
Solid: Not reported
State Label Code: VT2010
Trade Secret: Not reported

Chemical Location:
Facility ID: FATR20105LPLQZ002NWH
Chemical ID: CVTR20105LPMGZ00K517
Reported Year: 2010
Location: Rooms 159B & 243.
Amount: Not reported
Amount Unit: pounds
Type: Glass bottles or jugs
Pressure: Ambient pressure
Temperature: Ambient temperature
Last Modified: 1/28/2008

Chem Inventory:
Facility ID: FATR20105LPLQZ002NWH
Chem Inv Record ID: CVTR20105LPMM500MRUS
Chemical Name: ACETONITRILE
CAS NUMBER: 75-05-8
EHS Chemical: Not reported
Reported Year: 2010
Last Modified: 3/22/2011
Avg Amount: Not reported
Days On Site: 365
Max Amount: Not reported
Max Amt Container: Not reported
Chem Same As Last Yr: Not reported
Chronic: Not reported

Map ID
Direction
Distance
Elevation

MAP FINDINGS

Site

Database(s)

EDR ID Number
EPA ID Number

VERMONT FORENSIC LABORATORY (Continued)

1004792979

Acute: Not reported
Fire: True
Gas: Not reported
Liquid: True
Mixture: Not reported
Pressure: Not reported
Pure: Not reported
Reactive: Not reported
Solid: Not reported
State Label Code: VT2010
Trade Secret: Not reported

Chemical Location:

Facility ID: FATR20105LPLQZ002NWH
Chemical ID: CVTR20105LPMM500MRUS
Reported Year: 2010
Location: Rooms 159B & 246.
Amount: Not reported
Amount Unit: pounds
Type: Glass bottles or jugs
Pressure: Ambient pressure
Temperature: Ambient temperature
Last Modified: 1/28/2008

Chem Inventory:

Facility ID: FATR20105LPLQZ002NWH
Chem Inv Record ID: CVTR20105LPMQ500PC7C
Chemical Name: ACETONE
CAS NUMBER: 67-64-1
EHS Chemical: Not reported
Reported Year: 2010
Last Modified: 3/22/2011
Avg Amount: Not reported
Days On Site: 365
Max Amount: Not reported
Max Amt Container: Not reported
Chem Same As Last Yr: Not reported
Chronic: Not reported
Acute: Not reported
Fire: True
Gas: Not reported
Liquid: True
Mixture: Not reported
Pressure: Not reported
Pure: Not reported
Reactive: Not reported
Solid: Not reported
State Label Code: VT2010
Trade Secret: Not reported

Chemical Location:

Facility ID: FATR20105LPLQZ002NWH
Chemical ID: CVTR20105LPMQ500PC7C
Reported Year: 2010
Location: Rooms 159B & 259.
Amount: Not reported
Amount Unit: pounds
Type: Glass bottles or jugs

Map ID
Direction
Distance
Elevation

MAP FINDINGS

Site

Database(s)

EDR ID Number
EPA ID Number

VERMONT FORENSIC LABORATORY (Continued)

1004792979

Pressure: Ambient pressure
Temperature: Ambient temperature
Last Modified: 1/28/2008

Chem Inventory:

Facility ID: FATR20105LPLQZ002NWH
Chem Inv Record ID: CVTR20105LPMSY00RT05
Chemical Name: METHANOL
CAS NUMBER: 67-56-1
EHS Chemical: Not reported
Reported Year: 2010
Last Modified: 3/22/2011
Avg Amount: Not reported
Days On Site: 365
Max Amount: Not reported
Max Amt Container: Not reported
Chem Same As Last Yr: Not reported
Chronic: Not reported
Acute: Not reported
Fire: True
Gas: Not reported
Liquid: True
Mixture: Not reported
Pressure: Not reported
Pure: Not reported
Reactive: Not reported
Solid: Not reported
State Label Code: VT2010
Trade Secret: Not reported

Chemical Location:

Facility ID: FATR20105LPLQZ002NWH
Chemical ID: CVTR20105LPMSY00RT05
Reported Year: 2010
Location: Room 243.
Amount: Not reported
Amount Unit: pounds
Type: Glass bottles or jugs
Pressure: Ambient pressure
Temperature: Ambient temperature
Last Modified: 1/28/2008

Chem Inventory:

Facility ID: FATR20105LPLQZ002NWH
Chem Inv Record ID: CVTR20105LPMV800TS9D
Chemical Name: ETHANOL
CAS NUMBER: 64-17-5
EHS Chemical: Not reported
Reported Year: 2010
Last Modified: 3/22/2011
Avg Amount: Not reported
Days On Site: 365
Max Amount: Not reported
Max Amt Container: Not reported
Chem Same As Last Yr: Not reported
Chronic: Not reported
Acute: Not reported

Map ID
Direction
Distance
Elevation

MAP FINDINGS

Site

Database(s)

EDR ID Number
EPA ID Number

VERMONT FORENSIC LABORATORY (Continued)

1004792979

Fire: True
Gas: Not reported
Liquid: True
Mixture: Not reported
Pressure: Not reported
Pure: Not reported
Reactive: Not reported
Solid: Not reported
State Label Code: VT2010
Trade Secret: Not reported

Chemical Location:

Facility ID: FATR20105LPLQZ002NWH
Chemical ID: CVTR20105LPMV800TS9D
Reported Year: 2010
Location: Room 157.
Amount: Not reported
Amount Unit: pounds
Type: Plastic bottles or jugs
Pressure: Ambient pressure
Temperature: Ambient temperature
Last Modified: 1/28/2008

Chem Inventory:

Facility ID: FATR20105LPLQZ002NWH
Chem Inv Record ID: CVTR201075DAJH0110XS
Chemical Name: HELIUM
CAS NUMBER: 7740-59-7
EHS Chemical: Not reported
Reported Year: 2010
Last Modified: 3/22/2011
Avg Amount: Not reported
Days On Site: 365
Max Amount: Not reported
Max Amt Container: Not reported
Chem Same As Last Yr: Not reported
Chronic: Not reported
Acute: Not reported
Fire: Not reported
Gas: True
Liquid: Not reported
Mixture: Not reported
Pressure: True
Pure: Not reported
Reactive: Not reported
Solid: Not reported
State Label Code: VT2010
Trade Secret: Not reported

Chemical Location:

Facility ID: FATR20105LPLQZ002NWH
Chemical ID: CVTR201075DAJH0110XS
Reported Year: 2010
Location: Rooms 246 and 158.
Amount: Not reported
Amount Unit: pounds
Type: Cylinder
Pressure: Greater than ambient pressure

Map ID
Direction
Distance
Elevation

MAP FINDINGS

Site

Database(s)

EDR ID Number
EPA ID Number

VERMONT FORENSIC LABORATORY (Continued)

1004792979

Temperature: Ambient temperature
Last Modified: 4/22/2010

Chem Inventory:

Facility ID: FATR20105LPLQZ002NWH
Chem Inv Record ID: CVTR20105LPN5800XEDU
Chemical Name: NITROGEN
CAS NUMBER: 7727-37-4
EHS Chemical: Not reported
Reported Year: 2010
Last Modified: 3/22/2011
Avg Amount: Not reported
Days On Site: 365
Max Amount: Not reported
Max Amt Container: Not reported
Chem Same As Last Yr: Not reported
Chronic: Not reported
Acute: Not reported
Fire: Not reported
Gas: True
Liquid: Not reported
Mixture: Not reported
Pressure: True
Pure: Not reported
Reactive: Not reported
Solid: Not reported
State Label Code: VT2010
Trade Secret: Not reported

Chemical Location:

Facility ID: FATR20105LPLQZ002NWH
Chemical ID: CVTR20105LPN5800XEDU
Reported Year: 2010
Location: Rooms 246, 258, 158.
Amount: Not reported
Amount Unit: pounds
Type: Cylinder
Pressure: Greater than ambient pressure
Temperature: Ambient temperature
Last Modified: 1/28/2008

Chem Inventory:

Facility ID: FATR20105LPLQZ002NWH
Chem Inv Record ID: CVTR20105LPN9800ZVNZ
Chemical Name: ARGON
CAS NUMBER: 7740-37-1
EHS Chemical: Not reported
Reported Year: 2010
Last Modified: 3/22/2011
Avg Amount: Not reported
Days On Site: 365
Max Amount: Not reported
Max Amt Container: Not reported
Chem Same As Last Yr: Not reported
Chronic: Not reported
Acute: Not reported
Fire: Not reported

Map ID
Direction
Distance
Elevation

MAP FINDINGS

Site

Database(s)

EDR ID Number
EPA ID Number

VERMONT FORENSIC LABORATORY (Continued)

1004792979

Gas: True
Liquid: Not reported
Mixture: Not reported
Pressure: True
Pure: Not reported
Reactive: Not reported
Solid: Not reported
State Label Code: VT2010
Trade Secret: Not reported

Chemical Location:

Facility ID: FATR20105LPLQZ002NWH
Chemical ID: CVTR20105LPN9800ZVNZ
Reported Year: 2010
Location: Rooms 240, & 158.
Amount: Not reported
Amount Unit: pounds
Type: Cylinder
Pressure: Greater than ambient pressure
Temperature: Ambient temperature
Last Modified: 1/28/2008

Chem Inventory:

Facility ID: FATR20105LPLQZ002NWH
Chem Inv Record ID: CVTR20105LPNH6011RWN
Chemical Name: NITROGEN
CAS NUMBER: 7727-37-9
EHS Chemical: Not reported
Reported Year: 2010
Last Modified: 3/22/2011
Avg Amount: Not reported
Days On Site: 365
Max Amount: Not reported
Max Amt Container: Not reported
Chem Same As Last Yr: Not reported
Chronic: Not reported
Acute: Not reported
Fire: Not reported
Gas: Not reported
Liquid: True
Mixture: Not reported
Pressure: True
Pure: Not reported
Reactive: Not reported
Solid: Not reported
State Label Code: VT2010
Trade Secret: Not reported

Chemical Location:

Facility ID: FATR20105LPLQZ002NWH
Chemical ID: CVTR20105LPNH6011RWN
Reported Year: 2010
Location: Micro Bulk Tank 1500 gallon - began 8/2007 outside bldg.
Amount: Not reported
Amount Unit: pounds
Type: Above ground tank
Pressure: Greater than ambient pressure
Temperature: Cryogenic conditions

Map ID
Direction
Distance
Elevation

MAP FINDINGS

Site

Database(s)

EDR ID Number
EPA ID Number

VERMONT FORENSIC LABORATORY (Continued)

1004792979

Last Modified: 4/22/2010

Chem Inventory:

Facility ID: FATR20105LPLQZ002NWH
Chem Inv Record ID: CVTR20105LPNM90139SY
Chemical Name: ARGON
CAS NUMBER: 7440-37-1
EHS Chemical: Not reported
Reported Year: 2010
Last Modified: 3/22/2011
Avg Amount: Not reported
Days On Site: 365
Max Amount: Not reported
Max Amt Container: Not reported
Chem Same As Last Yr: Not reported
Chronic: Not reported
Acute: Not reported
Fire: Not reported
Gas: Not reported
Liquid: True
Mixture: Not reported
Pressure: True
Pure: Not reported
Reactive: Not reported
Solid: Not reported
State Label Code: VT2010
Trade Secret: Not reported

Chemical Location:

Facility ID: FATR20105LPLQZ002NWH
Chemical ID: CVTR20105LPNM90139SY
Reported Year: 2010
Location: Micro Bulk Tank 1500 gallon - began 8/2007 outside bldg.
Amount: Not reported
Amount Unit: pounds
Type: Above ground tank
Pressure: Greater than ambient pressure
Temperature: Cryogenic conditions
Last Modified: 4/22/2010

Chem Inventory:

Facility ID: FATR20105LPLQZ002NWH
Chem Inv Record ID: CVTR20105LPN0B00V627
Chemical Name: NITRIC ACID
CAS NUMBER: 7697-37-2
EHS Chemical: True
Reported Year: 2010
Last Modified: 3/22/2011
Avg Amount: Not reported
Days On Site: 365
Max Amount: Not reported
Max Amt Container: Not reported
Chem Same As Last Yr: Not reported
Chronic: True
Acute: Not reported
Fire: True
Gas: Not reported

Map ID
Direction
Distance
Elevation

MAP FINDINGS

Site

Database(s)

EDR ID Number
EPA ID Number

VERMONT FORENSIC LABORATORY (Continued)

1004792979

Liquid: True
Mixture: Not reported
Pressure: Not reported
Pure: Not reported
Reactive: Not reported
Solid: Not reported
State Label Code: VT2010
Trade Secret: Not reported

Chemical Location:

Facility ID: FATR20105LPLQZ002NWH
Chemical ID: CVTR20105LPN0B00V627
Reported Year: 2010
Location: Room 239. Waste Nitric Acid Rooms 251 & 159B.
Amount: Not reported
Amount Unit: pounds
Type: Glass bottles or jugs
Pressure: Ambient pressure
Temperature: Ambient temperature
Last Modified: 1/28/2008

Contact:

Reported Year: 2010
Contact EMail: Not reported
Contact Mail Addr: 103 South Main ST
Contact Mail City,St,Zip: Waterbury, VT 05671-2101
Contact Country: USA
Contact Type: Emergency Contact
Contact Type: Regulatory Point of Contact
Contact Type: Submitter
Contact Type: Owner / Operator
Contact Name/Title: Eric Buel Director
Contact Last Modified: 2/23/2011

Contact:

Reported Year: 2010
Contact EMail: Not reported
Contact Mail Addr: 103 South Main Street
Contact Mail City,St,Zip: Waterbury, VT 05671-2101
Contact Country: USA
Contact Type: Emergency Contact
Contact Name/Title: Margaret Schwartz Senior Forensic Chemist
Contact Last Modified: 2/23/2011

Contact:

Reported Year: 2010
Contact EMail: Not reported
Contact Mail Addr: Not reported
Contact Mail City,St,Zip: Not reported
Contact Country: USA
Contact Type: Emergency Contact
Contact Name/Title: Warren Whitney Deputy Director
Contact Last Modified: 2/23/2011

Contact:

Reported Year: 2010
Contact EMail: dtifft@dps.state.vt.us
Contact Mail Addr: 394 Hegeman Ave
Contact Mail City,St,Zip: Colchester, VT 05446

Map ID
Direction
Distance
Elevation

MAP FINDINGS

Site

Database(s)

EDR ID Number
EPA ID Number

VERMONT FORENSIC LABORATORY (Continued)

1004792979

Contact Country: USA
Contact Type: Submitter
Contact Type: Submitter
Contact Name/Title: David Tifft Fleet Administrator
Contact Last Modified: 1/4/2010

Chem Inventory:
Facility ID: FATR201064FXX5002AZ1
Chem Inv Record ID: CVTR20106AXSV0006N1E
Chemical Name: Lead Acid Battery- In vehicle
CAS NUMBER: Not reported
EHS Chemical: Not reported
Reported Year: 2010
Last Modified: 2/25/2011
Avg Amount: Not reported
Days On Site: 365
Max Amount: Not reported
Max Amt Container: 100
Chem Same As Last Yr: Not reported
Chronic: Not reported
Acute: Not reported
Fire: True
Gas: Not reported
Liquid: True
Mixture: Not reported
Pressure: Not reported
Pure: Not reported
Reactive: Not reported
Solid: True
State Label Code: VT2010
Trade Secret: Not reported

Chemical Location:
Facility ID: FATR201064FXX5002AZ1
Chemical ID: CVTR20106AXSV0006N1E
Reported Year: 2010
Location: Located in Vehicle
Amount: Not reported
Amount Unit: pounds
Type: Other
Pressure: Ambient pressure
Temperature: Ambient temperature
Last Modified: 2/23/2011

Chem Inventory:
Facility ID: FATR201064FXX5002AZ1
Chem Inv Record ID: CVTR201064FYJU00H2F7
Chemical Name: Various Lab Chemicals
CAS NUMBER: Not reported
EHS Chemical: Not reported
Reported Year: 2010
Last Modified: 2/25/2011
Avg Amount: Not reported
Days On Site: 365
Max Amount: Not reported
Max Amt Container: Not reported
Chem Same As Last Yr: Not reported
Chronic: True

Map ID
Direction
Distance
Elevation

MAP FINDINGS

Site

Database(s)

EDR ID Number
EPA ID Number

VERMONT FORENSIC LABORATORY (Continued)

1004792979

Acute: True
Fire: True
Gas: True
Liquid: True
Mixture: True
Pressure: True
Pure: True
Reactive: True
Solid: True
State Label Code: VT2010
Trade Secret: Not reported

Chemical Location:

Facility ID: FATR201064FXX5002AZ1
Chemical ID: CVTR201064FYJU00H2F7
Reported Year: 2010
Location: See printed copies of lab chemical Lists and locations. This list is attached to the printed Tier II report and is also attached to this file . - Randy Bronson
Amount: Not reported
Amount Unit: pounds
Type: Glass bottles or jugs
Pressure: Ambient pressure
Temperature: Ambient temperature
Last Modified: 2/23/2011

Contact:

Reported Year: 2010
Contact EMail: Not reported
Contact Mail Addr: 103 South Main ST
Contact Mail City,St,Zip: Waterbury, VT 05671-2101
Contact Country: USA
Contact Type: Emergency Contact
Contact Type: Regulatory Point of Contact
Contact Type: Submitter
Contact Type: Owner / Operator
Contact Name/Title: Eric Buel Director
Contact Last Modified: 2/23/2011

Contact:

Reported Year: 2010
Contact EMail: Not reported
Contact Mail Addr: 103 South Main Street
Contact Mail City,St,Zip: Waterbury, VT 05671-2101
Contact Country: USA
Contact Type: Emergency Contact
Contact Name/Title: Margaret Schwartz Senior Forensic Chemist
Contact Last Modified: 2/23/2011

Contact:

Reported Year: 2010
Contact EMail: Not reported
Contact Mail Addr: Not reported
Contact Mail City,St,Zip: Not reported
Contact Country: USA
Contact Type: Emergency Contact
Contact Name/Title: Warren Whitney Deputy Director
Contact Last Modified: 2/23/2011

Map ID
Direction
Distance
Elevation

MAP FINDINGS

Site

Database(s)

EDR ID Number
EPA ID Number

VERMONT FORENSIC LABORATORY (Continued)

1004792979

Contact:
Reported Year: 2010
Contact EMail: dtift@dps.state.vt.us
Contact Mail Addr: 394 Hegeman Ave
Contact Mail City,St,Zip: Colchester, VT 05446
Contact Country: USA
Contact Type: Submitter
Contact Type: Submitter
Contact Name/Title: David Tift Fleet Administrator
Contact Last Modified: 1/4/2010

37
North
1/8-1/4
0.184 mi.
974 ft.

GREEN MOUNTAIN COFFEE ROASTERS - WATERBURY
33 COFFEE LANE
WATERBURY, VT 05676

VT AST A100356842
N/A

Relative:
Lower
Actual:
418 ft.

AST:
Name: GREEN MOUNTAIN COFFEE ROASTERS - WATERBURY
Address: 33 COFFEE LANE
City,State,Zip: WATERBURY, VT 05676
Facility Id: FATR20107PYL60002N3J
Facility Country: USA
Failed Validation: Not reported
Report Year: 2010
Tank #: Not reported
Product: Not reported
Capacity: Not reported
Material of Constr: Not reported
Installation Date: Not reported
Facility Notes: Not reported

Chemical:
Chem Inv Record ID: CVTR20107QN7AA0117WN
Report Year: 2010
CAS NUMBER: Not reported
State Label Code: VT2010
Entered Chemical Name: Cleaning Solutions
Chem Same As Last Yr: WATERBURY, VT 05676
Acute: WATERBURY, VT 05676
Ave Amount: Not reported
Ave Amount Code: 02
Chronic: WATERBURY, VT 05676
EHS Chemical: Not reported
Fire: WATERBURY, VT 05676
Gas: Not reported
Liquid: True
Mixture: True
Max Amount: Not reported
Max Amount Code: 02
Max Amt Container: Not reported
Pressure: True
Pure: Not reported
Reactive: Not reported
Solid: Not reported
Trade Secret: Not reported
Days On Site: 365

Map ID
Direction
Distance
Elevation

MAP FINDINGS

Site

Database(s)

EDR ID Number
EPA ID Number

GREEN MOUNTAIN COFFEE ROASTERS - WATERBURY (Continued)

A100356842

Last Modified: 2/28/2011

Chemical:

Chem Inv Record ID: CVTR20107QN7WK018SCH
Report Year: 2010
CAS NUMBER: 7727-37-9
State Label Code: VT2010
Entered Chemical Name: Liquid Nitrogen
Chem Same As Last Yr: WATERBURY, VT 05676
Acute: WATERBURY, VT 05676
Ave Amount: Not reported
Ave Amount Code: 04
Chronic: WATERBURY, VT 05676
EHS Chemical: Not reported
Fire: WATERBURY, VT 05676
Gas: True
Liquid: True
Mixture: True
Max Amount: Not reported
Max Amount Code: 04
Max Amt Container: Not reported
Pressure: True
Pure: Not reported
Reactive: Not reported
Solid: Not reported
Trade Secret: Not reported
Days On Site: 365
Last Modified: 2/28/2011

Location: Pilgrim Tank Farm, Inside Plant
Amount: 99999
Amount Unit: pounds
Type: Above ground tank
Temperature: Cryogenic conditions
Pressure: Greater than ambient pressure
Last Modified: 2/28/2011

Chemical:

Chem Inv Record ID: CVTR20107QN83U01C1W5
Report Year: 2010
CAS NUMBER: 74-98-6
State Label Code: VT2010
Entered Chemical Name: Liquid Propane
Chem Same As Last Yr: Greater than ambient pressure
Acute: Greater than ambient pressure
Ave Amount: Not reported
Ave Amount Code: 05
Chronic: Greater than ambient pressure
EHS Chemical: Not reported
Fire: Greater than ambient pressure
Gas: True
Liquid: True
Mixture: Not reported
Max Amount: Not reported
Max Amount Code: 05
Max Amt Container: Not reported

Map ID
Direction
Distance
Elevation

MAP FINDINGS

Site

Database(s)

EDR ID Number
EPA ID Number

GREEN MOUNTAIN COFFEE ROASTERS - WATERBURY (Continued)

A100356842

Pressure: True
Pure: True
Reactive: Not reported
Solid: Not reported
Trade Secret: Not reported
Days On Site: 365
Last Modified: 2/28/2011

Location: Parking Lot - Behind Distribution Center
Amount: Not reported
Amount Unit: pounds
Type: Above ground tank
Temperature: Ambient temperature
Pressure: Greater than ambient pressure
Last Modified: 2/28/2011

Chemical:
Chem Inv Record ID: CVTR20107QN6VW00XRPV
Report Year: 2010
CAS NUMBER: 68334-30-5
State Label Code: VT2010
Entered Chemical Name: ULSD Diesel Fuel
Chem Same As Last Yr: Greater than ambient pressure
Acute: Greater than ambient pressure
Ave Amount: Not reported
Ave Amount Code: 03
Chronic: Greater than ambient pressure
EHS Chemical: Not reported
Fire: Greater than ambient pressure
Gas: Not reported
Liquid: True
Mixture: Not reported
Max Amount: Not reported
Max Amount Code: 04
Max Amt Container: 10000
Pressure: Not reported
Pure: True
Reactive: Not reported
Solid: Not reported
Trade Secret: Not reported
Days On Site: 365
Last Modified: 2/28/2011

Location: 131 Pilgrim Park Road - Tank Farm
Amount: 10000
Amount Unit: pounds
Type: Above ground tank
Temperature: Ambient temperature
Pressure: Ambient pressure
Last Modified: 2/28/2011

Chemical:
Chem Inv Record ID: CVTR20107QN7NC013NWY
Report Year: 2010
CAS NUMBER: Not reported
State Label Code: VT2010

Map ID
Direction
Distance
Elevation

MAP FINDINGS

Site

Database(s)

EDR ID Number
EPA ID Number

GREEN MOUNTAIN COFFEE ROASTERS - WATERBURY (Continued)

A100356842

Entered Chemical Name: Hydraulic Oil
Chem Same As Last Yr: Ambient pressure
Acute: Ambient pressure
Ave Amount: Not reported
Ave Amount Code: 02
Chronic: Ambient pressure
EHS Chemical: Not reported
Fire: Ambient pressure
Gas: Not reported
Liquid: True
Mixture: True
Max Amount: Not reported
Max Amount Code: 02
Max Amt Container: Not reported
Pressure: True
Pure: Not reported
Reactive: Not reported
Solid: Not reported
Trade Secret: Not reported
Days On Site: 365
Last Modified: 2/28/2011

Chemical:

Chem Inv Record ID: CVTR20107QN87Z01EMKK
Report Year: 2010
CAS NUMBER: 7647-14-5
State Label Code: VT2010
Entered Chemical Name: Sodium Chloride (Road Salt)
Chem Same As Last Yr: Ambient pressure
Acute: Ambient pressure
Ave Amount: Not reported
Ave Amount Code: 03
Chronic: Ambient pressure
EHS Chemical: Not reported
Fire: Ambient pressure
Gas: Not reported
Liquid: Not reported
Mixture: True
Max Amount: Not reported
Max Amount Code: 03
Max Amt Container: Not reported
Pressure: Not reported
Pure: Not reported
Reactive: True
Solid: True
Trade Secret: Not reported
Days On Site: 365
Last Modified: 2/28/2011

Chemical:

Chem Inv Record ID: CVTR20107R3K5A0027LR
Report Year: 2010
CAS NUMBER: 67-56-1
State Label Code: VT2010
Entered Chemical Name: Methanol
Chem Same As Last Yr: Ambient pressure

Map ID
Direction
Distance
Elevation

MAP FINDINGS

Site

Database(s)

EDR ID Number
EPA ID Number

GREEN MOUNTAIN COFFEE ROASTERS - WATERBURY (Continued)

A100356842

Acute: Ambient pressure
Ave Amount: Not reported
Ave Amount Code: 02
Chronic: Ambient pressure
EHS Chemical: Not reported
Fire: Ambient pressure
Gas: Not reported
Liquid: True
Mixture: True
Max Amount: Not reported
Max Amount Code: 02
Max Amt Container: Not reported
Pressure: Not reported
Pure: Not reported
Reactive: Not reported
Solid: Not reported
Trade Secret: Not reported
Days On Site: 365
Last Modified: 2/28/2011

Chemical:
Chem Inv Record ID: CVTR20107PYL75004N48
Report Year: 2010
CAS NUMBER: 107-21-1
State Label Code: VT2010
Entered Chemical Name: ETHYLENE GLYCOL
Chem Same As Last Yr: Ambient pressure
Acute: Ambient pressure
Ave Amount: Not reported
Ave Amount Code: 02
Chronic: Ambient pressure
EHS Chemical: Not reported
Fire: Ambient pressure
Gas: Not reported
Liquid: True
Mixture: Not reported
Max Amount: Not reported
Max Amount Code: 02
Max Amt Container: Not reported
Pressure: True
Pure: True
Reactive: True
Solid: Not reported
Trade Secret: Not reported
Days On Site: 365
Last Modified: 2/28/2011

Chemical:
Chem Inv Record ID: CVTR20107QN74800ZZR7
Report Year: 2010
CAS NUMBER: 124-38-9
State Label Code: VT2010
Entered Chemical Name: CARBON DIOXIDE, COMPRESSED
Chem Same As Last Yr: Ambient pressure
Acute: Ambient pressure
Ave Amount: Not reported

Map ID
Direction
Distance
Elevation

MAP FINDINGS

Site

Database(s)

EDR ID Number
EPA ID Number

GREEN MOUNTAIN COFFEE ROASTERS - WATERBURY (Continued)

A100356842

Ave Amount Code: 02
Chronic: Ambient pressure
EHS Chemical: Not reported
Fire: Ambient pressure
Gas: True
Liquid: Not reported
Mixture: Not reported
Max Amount: Not reported
Max Amount Code: 02
Max Amt Container: 100
Pressure: True
Pure: True
Reactive: Not reported
Solid: Not reported
Trade Secret: Not reported
Days On Site: 365
Last Modified: 2/28/2011

Chemical:

Chem Inv Record ID: CVTR20107R3LZ700AT05
Report Year: 2010
CAS NUMBER: 64-17-5
State Label Code: VT2010
Entered Chemical Name: Ethyl Alcohol
Chem Same As Last Yr: Ambient pressure
Acute: Ambient pressure
Ave Amount: Not reported
Ave Amount Code: 02
Chronic: Ambient pressure
EHS Chemical: Not reported
Fire: Ambient pressure
Gas: Not reported
Liquid: True
Mixture: True
Max Amount: Not reported
Max Amount Code: 02
Max Amt Container: Not reported
Pressure: Not reported
Pure: Not reported
Reactive: Not reported
Solid: Not reported
Trade Secret: Not reported
Days On Site: 365
Last Modified: 2/28/2011

Chemical:

Chem Inv Record ID: CVTR20107QN6MR00UQF7
Report Year: 2010
CAS NUMBER: 7664-93-9
State Label Code: VT2010
Entered Chemical Name: Sulfuric Acid
Chem Same As Last Yr: Ambient pressure
Acute: Ambient pressure
Ave Amount: Not reported
Ave Amount Code: 04
Chronic: Ambient pressure

Map ID
Direction
Distance
Elevation

MAP FINDINGS

Site

Database(s)

EDR ID Number
EPA ID Number

GREEN MOUNTAIN COFFEE ROASTERS - WATERBURY (Continued)

A100356842

EHS Chemical: T
Fire: Ambient pressure
Gas: Not reported
Liquid: True
Mixture: True
Max Amount: Not reported
Max Amount Code: 04
Max Amt Container: Not reported
Pressure: Not reported
Pure: Not reported
Reactive: True
Solid: Not reported
Trade Secret: Not reported
Days On Site: 365
Last Modified: 2/28/2011

Report Year: 2010
Chemical Id: CVTR20107QN6MR00UQF7
MX Chem: Sulfuric Acid
Percentage: 0.18
MX CAS: 7664-93-9
Wt Vol: Wt
MX EHS: T
MX Last Modified: 2/28/2011

Chemical:
Chem Inv Record ID: CVTR20107QN7TD0160GE
Report Year: 2010
CAS NUMBER: 7439-92-1
State Label Code: VT2010
Entered Chemical Name: Lead
Chem Same As Last Yr: Ambient pressure
Acute: Ambient pressure
Ave Amount: Not reported
Ave Amount Code: 04
Chronic: Ambient pressure
EHS Chemical: Not reported
Fire: Ambient pressure
Gas: Not reported
Liquid: Not reported
Mixture: Not reported
Max Amount: Not reported
Max Amount Code: 04
Max Amt Container: 9999
Pressure: Not reported
Pure: True
Reactive: Not reported
Solid: True
Trade Secret: Not reported
Days On Site: 365
Last Modified: 2/28/2011

Report Year: 2010
Chemical Id: CVTR20107QN7TD0160GE
MX Chem: Lead
Percentage: 0.6
MX CAS: 7439-92-1
Wt Vol: Wt

Map ID
Direction
Distance
Elevation

MAP FINDINGS

Site

Database(s)

EDR ID Number
EPA ID Number

GREEN MOUNTAIN COFFEE ROASTERS - WATERBURY (Continued)

A100356842

MX EHS: Not reported
MX Last Modified: 2/28/2011

Chemical:

Chem Inv Record ID: CVTR20107QN81301APBN
Report Year: 2010
CAS NUMBER: Not reported
State Label Code: VT2010
Entered Chemical Name: Lubricating Oils
Chem Same As Last Yr: Ambient pressure
Acute: Ambient pressure
Ave Amount: Not reported
Ave Amount Code: 02
Chronic: Ambient pressure
EHS Chemical: Not reported
Fire: Ambient pressure
Gas: Not reported
Liquid: True
Mixture: True
Max Amount: Not reported
Max Amount Code: 02
Max Amt Container: Not reported
Pressure: Not reported
Pure: Not reported
Reactive: Not reported
Solid: Not reported
Trade Secret: Not reported
Days On Site: 365
Last Modified: 2/28/2011

Chemical:

Chem Inv Record ID: CVTR20107QN8B701GF1W
Report Year: 2010
CAS NUMBER: 14808-60-7
State Label Code: VT2010
Entered Chemical Name: Sand
Chem Same As Last Yr: Ambient pressure
Acute: Ambient pressure
Ave Amount: Not reported
Ave Amount Code: 03
Chronic: Ambient pressure
EHS Chemical: Not reported
Fire: Ambient pressure
Gas: Not reported
Liquid: Not reported
Mixture: True
Max Amount: Not reported
Max Amount Code: 03
Max Amt Container: Not reported
Pressure: Not reported
Pure: Not reported
Reactive: Not reported
Solid: True
Trade Secret: Not reported
Days On Site: 365
Last Modified: 2/28/2011

Map ID
Direction
Distance
Elevation

MAP FINDINGS

Site

Database(s)

EDR ID Number
EPA ID Number

GREEN MOUNTAIN COFFEE ROASTERS - WATERBURY (Continued)

A100356842

Name: GREEN MOUNTAIN COFFEE ROASTERS - WATERBURY
Address: 33 COFFEE LANE
City,State,Zip: WATERBURY, VT 05676
Facility Id: FATR20107PYL60002N3J
Facility Country: USA
Failed Validation: Not reported
Report Year: 2010
Tank #: Not reported
Product: Not reported
Capacity: Not reported
Material of Constr: Not reported
Installation Date: Not reported
Facility Notes: Not reported

Chemical:
Chem Inv Record ID: CVTR20107QN7AA0117WN
Report Year: 2010
CAS NUMBER: Not reported
State Label Code: VT2010
Entered Chemical Name: Cleaning Solutions
Chem Same As Last Yr: WATERBURY, VT 05676
Acute: WATERBURY, VT 05676
Ave Amount: Not reported
Ave Amount Code: 02
Chronic: WATERBURY, VT 05676
EHS Chemical: Not reported
Fire: WATERBURY, VT 05676
Gas: Not reported
Liquid: True
Mixture: True
Max Amount: Not reported
Max Amount Code: 02
Max Amt Container: Not reported
Pressure: True
Pure: Not reported
Reactive: Not reported
Solid: Not reported
Trade Secret: Not reported
Days On Site: 365
Last Modified: 2/28/2011

Chemical:
Chem Inv Record ID: CVTR20107QN7WK018SCH
Report Year: 2010
CAS NUMBER: 7727-37-9
State Label Code: VT2010
Entered Chemical Name: Liquid Nitrogen
Chem Same As Last Yr: WATERBURY, VT 05676
Acute: WATERBURY, VT 05676
Ave Amount: Not reported
Ave Amount Code: 04
Chronic: WATERBURY, VT 05676
EHS Chemical: Not reported
Fire: WATERBURY, VT 05676
Gas: True
Liquid: True

Map ID
Direction
Distance
Elevation

MAP FINDINGS

Site

Database(s)

EDR ID Number
EPA ID Number

GREEN MOUNTAIN COFFEE ROASTERS - WATERBURY (Continued)

A100356842

Mixture: True
Max Amount: Not reported
Max Amount Code: 04
Max Amt Container: Not reported
Pressure: True
Pure: Not reported
Reactive: Not reported
Solid: Not reported
Trade Secret: Not reported
Days On Site: 365
Last Modified: 2/28/2011

Location: Pilgrim Tank Farm, Inside Plant
Amount: 99999
Amount Unit: pounds
Type: Above ground tank
Temperature: Cryogenic conditions
Pressure: Greater than ambient pressure
Last Modified: 2/28/2011

Chemical:

Chem Inv Record ID: CVTR20107QN83U01C1W5
Report Year: 2010
CAS NUMBER: 74-98-6
State Label Code: VT2010
Entered Chemical Name: Liquid Propane
Chem Same As Last Yr: Greater than ambient pressure
Acute: Greater than ambient pressure
Ave Amount: Not reported
Ave Amount Code: 05
Chronic: Greater than ambient pressure
EHS Chemical: Not reported
Fire: Greater than ambient pressure
Gas: True
Liquid: True
Mixture: Not reported
Max Amount: Not reported
Max Amount Code: 05
Max Amt Container: Not reported
Pressure: True
Pure: True
Reactive: Not reported
Solid: Not reported
Trade Secret: Not reported
Days On Site: 365
Last Modified: 2/28/2011

Location: Parking Lot - Behind Distribution Center
Amount: Not reported
Amount Unit: pounds
Type: Above ground tank
Temperature: Ambient temperature
Pressure: Greater than ambient pressure
Last Modified: 2/28/2011

Chemical:

Map ID
Direction
Distance
Elevation

MAP FINDINGS

Site

Database(s)

EDR ID Number
EPA ID Number

GREEN MOUNTAIN COFFEE ROASTERS - WATERBURY (Continued)

A100356842

Chem Inv Record ID: CVTR20107QN6VW00XRPV
Report Year: 2010
CAS NUMBER: 68334-30-5
State Label Code: VT2010
Entered Chemical Name: ULSD Diesel Fuel
Chem Same As Last Yr: Greater than ambient pressure
Acute: Greater than ambient pressure
Ave Amount: Not reported
Ave Amount Code: 03
Chronic: Greater than ambient pressure
EHS Chemical: Not reported
Fire: Greater than ambient pressure
Gas: Not reported
Liquid: True
Mixture: Not reported
Max Amount: Not reported
Max Amount Code: 04
Max Amt Container: 10000
Pressure: Not reported
Pure: True
Reactive: Not reported
Solid: Not reported
Trade Secret: Not reported
Days On Site: 365
Last Modified: 2/28/2011

Location: 131 Pilgrim Park Road - Tank Farm
Amount: 10000
Amount Unit: pounds
Type: Above ground tank
Temperature: Ambient temperature
Pressure: Ambient pressure
Last Modified: 2/28/2011

Chemical:

Chem Inv Record ID: CVTR20107QN7NC013NWWY
Report Year: 2010
CAS NUMBER: Not reported
State Label Code: VT2010
Entered Chemical Name: Hydraulic Oil
Chem Same As Last Yr: Ambient pressure
Acute: Ambient pressure
Ave Amount: Not reported
Ave Amount Code: 02
Chronic: Ambient pressure
EHS Chemical: Not reported
Fire: Ambient pressure
Gas: Not reported
Liquid: True
Mixture: True
Max Amount: Not reported
Max Amount Code: 02
Max Amt Container: Not reported
Pressure: True
Pure: Not reported
Reactive: Not reported
Solid: Not reported

Map ID
Direction
Distance
Elevation

MAP FINDINGS

Site

Database(s)

EDR ID Number
EPA ID Number

GREEN MOUNTAIN COFFEE ROASTERS - WATERBURY (Continued)

A100356842

Trade Secret: Not reported
Days On Site: 365
Last Modified: 2/28/2011

Chemical:

Chem Inv Record ID: CVTR20107QN87Z01EMKK
Report Year: 2010
CAS NUMBER: 7647-14-5
State Label Code: VT2010
Entered Chemical Name: Sodium Chloride (Road Salt)
Chem Same As Last Yr: Ambient pressure
Acute: Ambient pressure
Ave Amount: Not reported
Ave Amount Code: 03
Chronic: Ambient pressure
EHS Chemical: Not reported
Fire: Ambient pressure
Gas: Not reported
Liquid: Not reported
Mixture: True
Max Amount: Not reported
Max Amount Code: 03
Max Amt Container: Not reported
Pressure: Not reported
Pure: Not reported
Reactive: True
Solid: True
Trade Secret: Not reported
Days On Site: 365
Last Modified: 2/28/2011

Chemical:

Chem Inv Record ID: CVTR20107R3K5A0027LR
Report Year: 2010
CAS NUMBER: 67-56-1
State Label Code: VT2010
Entered Chemical Name: Methanol
Chem Same As Last Yr: Ambient pressure
Acute: Ambient pressure
Ave Amount: Not reported
Ave Amount Code: 02
Chronic: Ambient pressure
EHS Chemical: Not reported
Fire: Ambient pressure
Gas: Not reported
Liquid: True
Mixture: True
Max Amount: Not reported
Max Amount Code: 02
Max Amt Container: Not reported
Pressure: Not reported
Pure: Not reported
Reactive: Not reported
Solid: Not reported
Trade Secret: Not reported
Days On Site: 365

Map ID
Direction
Distance
Elevation

MAP FINDINGS

Site

Database(s)

EDR ID Number
EPA ID Number

GREEN MOUNTAIN COFFEE ROASTERS - WATERBURY (Continued)

A100356842

Last Modified: 2/28/2011

Chemical:

Chem Inv Record ID: CVTR20107PYL75004N48
Report Year: 2010
CAS NUMBER: 107-21-1
State Label Code: VT2010
Entered Chemical Name: ETHYLENE GLYCOL
Chem Same As Last Yr: Ambient pressure
Acute: Ambient pressure
Ave Amount: Not reported
Ave Amount Code: 02
Chronic: Ambient pressure
EHS Chemical: Not reported
Fire: Ambient pressure
Gas: Not reported
Liquid: True
Mixture: Not reported
Max Amount: Not reported
Max Amount Code: 02
Max Amt Container: Not reported
Pressure: True
Pure: True
Reactive: True
Solid: Not reported
Trade Secret: Not reported
Days On Site: 365
Last Modified: 2/28/2011

Chemical:

Chem Inv Record ID: CVTR20107QN74800ZZR7
Report Year: 2010
CAS NUMBER: 124-38-9
State Label Code: VT2010
Entered Chemical Name: CARBON DIOXIDE, COMPRESSED
Chem Same As Last Yr: Ambient pressure
Acute: Ambient pressure
Ave Amount: Not reported
Ave Amount Code: 02
Chronic: Ambient pressure
EHS Chemical: Not reported
Fire: Ambient pressure
Gas: True
Liquid: Not reported
Mixture: Not reported
Max Amount: Not reported
Max Amount Code: 02
Max Amt Container: 100
Pressure: True
Pure: True
Reactive: Not reported
Solid: Not reported
Trade Secret: Not reported
Days On Site: 365
Last Modified: 2/28/2011

Map ID
Direction
Distance
Elevation

MAP FINDINGS

Site

Database(s)

EDR ID Number
EPA ID Number

GREEN MOUNTAIN COFFEE ROASTERS - WATERBURY (Continued)

A100356842

Chemical:

Chem Inv Record ID: CVTR20107R3LZ700AT05
Report Year: 2010
CAS NUMBER: 64-17-5
State Label Code: VT2010
Entered Chemical Name: Ethyl Alcohol
Chem Same As Last Yr: Ambient pressure
Acute: Ambient pressure
Ave Amount: Not reported
Ave Amount Code: 02
Chronic: Ambient pressure
EHS Chemical: Not reported
Fire: Ambient pressure
Gas: Not reported
Liquid: True
Mixture: True
Max Amount: Not reported
Max Amount Code: 02
Max Amt Container: Not reported
Pressure: Not reported
Pure: Not reported
Reactive: Not reported
Solid: Not reported
Trade Secret: Not reported
Days On Site: 365
Last Modified: 2/28/2011

Chemical:

Chem Inv Record ID: CVTR20107QN6MR00UQF7
Report Year: 2010
CAS NUMBER: 7664-93-9
State Label Code: VT2010
Entered Chemical Name: Sulfuric Acid
Chem Same As Last Yr: Ambient pressure
Acute: Ambient pressure
Ave Amount: Not reported
Ave Amount Code: 04
Chronic: Ambient pressure
EHS Chemical: T
Fire: Ambient pressure
Gas: Not reported
Liquid: True
Mixture: True
Max Amount: Not reported
Max Amount Code: 04
Max Amt Container: Not reported
Pressure: Not reported
Pure: Not reported
Reactive: True
Solid: Not reported
Trade Secret: Not reported
Days On Site: 365
Last Modified: 2/28/2011

Report Year: 2010
Chemical Id: CVTR20107QN6MR00UQF7

Map ID
Direction
Distance
Elevation

MAP FINDINGS

Site

Database(s)

EDR ID Number
EPA ID Number

GREEN MOUNTAIN COFFEE ROASTERS - WATERBURY (Continued)

A100356842

MX Chem: Sulfuric Acid
Percentage: 0.18
MX CAS: 7664-93-9
Wt Vol: Wt
MX EHS: T
MX Last Modified: 2/28/2011

Chemical:

Chem Inv Record ID: CVTR20107QN7TD0160GE
Report Year: 2010
CAS NUMBER: 7439-92-1
State Label Code: VT2010
Entered Chemical Name: Lead
Chem Same As Last Yr: Ambient pressure
Acute: Ambient pressure
Ave Amount: Not reported
Ave Amount Code: 04
Chronic: Ambient pressure
EHS Chemical: Not reported
Fire: Ambient pressure
Gas: Not reported
Liquid: Not reported
Mixture: Not reported
Max Amount: Not reported
Max Amount Code: 04
Max Amt Container: 9999
Pressure: Not reported
Pure: True
Reactive: Not reported
Solid: True
Trade Secret: Not reported
Days On Site: 365
Last Modified: 2/28/2011

Report Year: 2010
Chemical Id: CVTR20107QN7TD0160GE
MX Chem: Lead
Percentage: 0.6
MX CAS: 7439-92-1
Wt Vol: Wt
MX EHS: Not reported
MX Last Modified: 2/28/2011

Chemical:

Chem Inv Record ID: CVTR20107QN81301APBN
Report Year: 2010
CAS NUMBER: Not reported
State Label Code: VT2010
Entered Chemical Name: Lubricating Oils
Chem Same As Last Yr: Ambient pressure
Acute: Ambient pressure
Ave Amount: Not reported
Ave Amount Code: 02
Chronic: Ambient pressure
EHS Chemical: Not reported
Fire: Ambient pressure
Gas: Not reported
Liquid: True

Map ID
Direction
Distance
Elevation

MAP FINDINGS

Site

Database(s)

EDR ID Number
EPA ID Number

GREEN MOUNTAIN COFFEE ROASTERS - WATERBURY (Continued)

A100356842

Mixture: True
Max Amount: Not reported
Max Amount Code: 02
Max Amt Container: Not reported
Pressure: Not reported
Pure: Not reported
Reactive: Not reported
Solid: Not reported
Trade Secret: Not reported
Days On Site: 365
Last Modified: 2/28/2011

Chemical:

Chem Inv Record ID: CVTR20107QN8B701GF1W
Report Year: 2010
CAS NUMBER: 14808-60-7
State Label Code: VT2010
Entered Chemical Name: Sand
Chem Same As Last Yr: Ambient pressure
Acute: Ambient pressure
Ave Amount: Not reported
Ave Amount Code: 03
Chronic: Ambient pressure
EHS Chemical: Not reported
Fire: Ambient pressure
Gas: Not reported
Liquid: Not reported
Mixture: True
Max Amount: Not reported
Max Amount Code: 03
Max Amt Container: Not reported
Pressure: Not reported
Pure: Not reported
Reactive: Not reported
Solid: True
Trade Secret: Not reported
Days On Site: 365
Last Modified: 2/28/2011

Name: GREEN MOUNTAIN COFFEE ROASTERS - WATERBURY
Address: 33 COFFEE LANE
City,State,Zip: WATERBURY, VT 05676
Facility Id: FATR20107PYL60002N3J
Facility Country: USA
Failed Validation: Not reported
Report Year: 2010
Tank #: Not reported
Product: Not reported
Capacity: Not reported
Material of Constr: Not reported
Installation Date: Not reported
Facility Notes: Not reported

Chemical:

Chem Inv Record ID: CVTR20107QN7AA0117WN

Map ID
Direction
Distance
Elevation

MAP FINDINGS

Site

Database(s)

EDR ID Number
EPA ID Number

GREEN MOUNTAIN COFFEE ROASTERS - WATERBURY (Continued)

A100356842

Report Year: 2010
CAS NUMBER: Not reported
State Label Code: VT2010
Entered Chemical Name: Cleaning Solutions
Chem Same As Last Yr: WATERBURY, VT 05676
Acute: WATERBURY, VT 05676
Ave Amount: Not reported
Ave Amount Code: 02
Chronic: WATERBURY, VT 05676
EHS Chemical: Not reported
Fire: WATERBURY, VT 05676
Gas: Not reported
Liquid: True
Mixture: True
Max Amount: Not reported
Max Amount Code: 02
Max Amt Container: Not reported
Pressure: True
Pure: Not reported
Reactive: Not reported
Solid: Not reported
Trade Secret: Not reported
Days On Site: 365
Last Modified: 2/28/2011

Chemical:

Chem Inv Record ID: CVTR20107QN7WK018SCH
Report Year: 2010
CAS NUMBER: 7727-37-9
State Label Code: VT2010
Entered Chemical Name: Liquid Nitrogen
Chem Same As Last Yr: WATERBURY, VT 05676
Acute: WATERBURY, VT 05676
Ave Amount: Not reported
Ave Amount Code: 04
Chronic: WATERBURY, VT 05676
EHS Chemical: Not reported
Fire: WATERBURY, VT 05676
Gas: True
Liquid: True
Mixture: True
Max Amount: Not reported
Max Amount Code: 04
Max Amt Container: Not reported
Pressure: True
Pure: Not reported
Reactive: Not reported
Solid: Not reported
Trade Secret: Not reported
Days On Site: 365
Last Modified: 2/28/2011

Location: Pilgrim Tank Farm, Inside Plant
Amount: 99999
Amount Unit: pounds
Type: Above ground tank
Temperature: Cryogenic conditions

Map ID
Direction
Distance
Elevation

MAP FINDINGS

Site

Database(s)

EDR ID Number
EPA ID Number

GREEN MOUNTAIN COFFEE ROASTERS - WATERBURY (Continued)

A100356842

Pressure: Greater than ambient pressure
Last Modified: 2/28/2011

Chemical:

Chem Inv Record ID: CVTR20107QN83U01C1W5
Report Year: 2010
CAS NUMBER: 74-98-6
State Label Code: VT2010
Entered Chemical Name: Liquid Propane
Chem Same As Last Yr: Greater than ambient pressure
Acute: Greater than ambient pressure
Ave Amount: Not reported
Ave Amount Code: 05
Chronic: Greater than ambient pressure
EHS Chemical: Not reported
Fire: Greater than ambient pressure
Gas: True
Liquid: True
Mixture: Not reported
Max Amount: Not reported
Max Amount Code: 05
Max Amt Container: Not reported
Pressure: True
Pure: True
Reactive: Not reported
Solid: Not reported
Trade Secret: Not reported
Days On Site: 365
Last Modified: 2/28/2011

Location: Parking Lot - Behind Distribution Center
Amount: Not reported
Amount Unit: pounds
Type: Above ground tank
Temperature: Ambient temperature
Pressure: Greater than ambient pressure
Last Modified: 2/28/2011

Chemical:

Chem Inv Record ID: CVTR20107QN6VW00XRPV
Report Year: 2010
CAS NUMBER: 68334-30-5
State Label Code: VT2010
Entered Chemical Name: ULSD Diesel Fuel
Chem Same As Last Yr: Greater than ambient pressure
Acute: Greater than ambient pressure
Ave Amount: Not reported
Ave Amount Code: 03
Chronic: Greater than ambient pressure
EHS Chemical: Not reported
Fire: Greater than ambient pressure
Gas: Not reported
Liquid: True
Mixture: Not reported
Max Amount: Not reported
Max Amount Code: 04

Map ID
Direction
Distance
Elevation

MAP FINDINGS

Site

Database(s)

EDR ID Number
EPA ID Number

GREEN MOUNTAIN COFFEE ROASTERS - WATERBURY (Continued)

A100356842

Max Amt Container: 10000
Pressure: Not reported
Pure: True
Reactive: Not reported
Solid: Not reported
Trade Secret: Not reported
Days On Site: 365
Last Modified: 2/28/2011

Location: 131 Pilgrim Park Road - Tank Farm
Amount: 10000
Amount Unit: pounds
Type: Above ground tank
Temperature: Ambient temperature
Pressure: Ambient pressure
Last Modified: 2/28/2011

Chemical:

Chem Inv Record ID: CVTR20107QN7NC013NWWY
Report Year: 2010
CAS NUMBER: Not reported
State Label Code: VT2010
Entered Chemical Name: Hydraulic Oil
Chem Same As Last Yr: Ambient pressure
Acute: Ambient pressure
Ave Amount: Not reported
Ave Amount Code: 02
Chronic: Ambient pressure
EHS Chemical: Not reported
Fire: Ambient pressure
Gas: Not reported
Liquid: True
Mixture: True
Max Amount: Not reported
Max Amount Code: 02
Max Amt Container: Not reported
Pressure: True
Pure: Not reported
Reactive: Not reported
Solid: Not reported
Trade Secret: Not reported
Days On Site: 365
Last Modified: 2/28/2011

Chemical:

Chem Inv Record ID: CVTR20107QN87Z01EMKK
Report Year: 2010
CAS NUMBER: 7647-14-5
State Label Code: VT2010
Entered Chemical Name: Sodium Chloride (Road Salt)
Chem Same As Last Yr: Ambient pressure
Acute: Ambient pressure
Ave Amount: Not reported
Ave Amount Code: 03
Chronic: Ambient pressure
EHS Chemical: Not reported

Map ID
Direction
Distance
Elevation

MAP FINDINGS

Site

Database(s)

EDR ID Number
EPA ID Number

GREEN MOUNTAIN COFFEE ROASTERS - WATERBURY (Continued)

A100356842

Fire: Ambient pressure
Gas: Not reported
Liquid: Not reported
Mixture: True
Max Amount: Not reported
Max Amount Code: 03
Max Amt Container: Not reported
Pressure: Not reported
Pure: Not reported
Reactive: True
Solid: True
Trade Secret: Not reported
Days On Site: 365
Last Modified: 2/28/2011

Chemical:

Chem Inv Record ID: CVTR20107R3K5A0027LR
Report Year: 2010
CAS NUMBER: 67-56-1
State Label Code: VT2010
Entered Chemical Name: Methanol
Chem Same As Last Yr: Ambient pressure
Acute: Ambient pressure
Ave Amount: Not reported
Ave Amount Code: 02
Chronic: Ambient pressure
EHS Chemical: Not reported
Fire: Ambient pressure
Gas: Not reported
Liquid: True
Mixture: True
Max Amount: Not reported
Max Amount Code: 02
Max Amt Container: Not reported
Pressure: Not reported
Pure: Not reported
Reactive: Not reported
Solid: Not reported
Trade Secret: Not reported
Days On Site: 365
Last Modified: 2/28/2011

Chemical:

Chem Inv Record ID: CVTR20107PYL75004N48
Report Year: 2010
CAS NUMBER: 107-21-1
State Label Code: VT2010
Entered Chemical Name: ETHYLENE GLYCOL
Chem Same As Last Yr: Ambient pressure
Acute: Ambient pressure
Ave Amount: Not reported
Ave Amount Code: 02
Chronic: Ambient pressure
EHS Chemical: Not reported
Fire: Ambient pressure
Gas: Not reported

Map ID
Direction
Distance
Elevation

MAP FINDINGS

Site

Database(s)

EDR ID Number
EPA ID Number

GREEN MOUNTAIN COFFEE ROASTERS - WATERBURY (Continued)

A100356842

Liquid: True
Mixture: Not reported
Max Amount: Not reported
Max Amount Code: 02
Max Amt Container: Not reported
Pressure: True
Pure: True
Reactive: True
Solid: Not reported
Trade Secret: Not reported
Days On Site: 365
Last Modified: 2/28/2011

Chemical:

Chem Inv Record ID: CVTR20107QN74800ZZR7
Report Year: 2010
CAS NUMBER: 124-38-9
State Label Code: VT2010
Entered Chemical Name: CARBON DIOXIDE, COMPRESSED
Chem Same As Last Yr: Ambient pressure
Acute: Ambient pressure
Ave Amount: Not reported
Ave Amount Code: 02
Chronic: Ambient pressure
EHS Chemical: Not reported
Fire: Ambient pressure
Gas: True
Liquid: Not reported
Mixture: Not reported
Max Amount: Not reported
Max Amount Code: 02
Max Amt Container: 100
Pressure: True
Pure: True
Reactive: Not reported
Solid: Not reported
Trade Secret: Not reported
Days On Site: 365
Last Modified: 2/28/2011

Chemical:

Chem Inv Record ID: CVTR20107R3LZ700AT05
Report Year: 2010
CAS NUMBER: 64-17-5
State Label Code: VT2010
Entered Chemical Name: Ethyl Alcohol
Chem Same As Last Yr: Ambient pressure
Acute: Ambient pressure
Ave Amount: Not reported
Ave Amount Code: 02
Chronic: Ambient pressure
EHS Chemical: Not reported
Fire: Ambient pressure
Gas: Not reported
Liquid: True
Mixture: True

Map ID
Direction
Distance
Elevation

MAP FINDINGS

Site

Database(s)

EDR ID Number
EPA ID Number

GREEN MOUNTAIN COFFEE ROASTERS - WATERBURY (Continued)

A100356842

Max Amount: Not reported
Max Amount Code: 02
Max Amt Container: Not reported
Pressure: Not reported
Pure: Not reported
Reactive: Not reported
Solid: Not reported
Trade Secret: Not reported
Days On Site: 365
Last Modified: 2/28/2011

Chemical:

Chem Inv Record ID: CVTR20107QN6MR00UQF7
Report Year: 2010
CAS NUMBER: 7664-93-9
State Label Code: VT2010
Entered Chemical Name: Sulfuric Acid
Chem Same As Last Yr: Ambient pressure
Acute: Ambient pressure
Ave Amount: Not reported
Ave Amount Code: 04
Chronic: Ambient pressure
EHS Chemical: T
Fire: Ambient pressure
Gas: Not reported
Liquid: True
Mixture: True
Max Amount: Not reported
Max Amount Code: 04
Max Amt Container: Not reported
Pressure: Not reported
Pure: Not reported
Reactive: True
Solid: Not reported
Trade Secret: Not reported
Days On Site: 365
Last Modified: 2/28/2011

Report Year: 2010
Chemical Id: CVTR20107QN6MR00UQF7
MX Chem: Sulfuric Acid
Percentage: 0.18
MX CAS: 7664-93-9
Wt Vol: Wt
MX EHS: T
MX Last Modified: 2/28/2011

Chemical:

Chem Inv Record ID: CVTR20107QN7TD0160GE
Report Year: 2010
CAS NUMBER: 7439-92-1
State Label Code: VT2010
Entered Chemical Name: Lead
Chem Same As Last Yr: Ambient pressure
Acute: Ambient pressure
Ave Amount: Not reported
Ave Amount Code: 04

Map ID
Direction
Distance
Elevation

MAP FINDINGS

Site

Database(s)

EDR ID Number
EPA ID Number

GREEN MOUNTAIN COFFEE ROASTERS - WATERBURY (Continued)

A100356842

Chronic: Ambient pressure
EHS Chemical: Not reported
Fire: Ambient pressure
Gas: Not reported
Liquid: Not reported
Mixture: Not reported
Max Amount: Not reported
Max Amount Code: 04
Max Amt Container: 9999
Pressure: Not reported
Pure: True
Reactive: Not reported
Solid: True
Trade Secret: Not reported
Days On Site: 365
Last Modified: 2/28/2011

Report Year: 2010
Chemical Id: CVTR20107QN7TD0160GE
MX Chem: Lead
Percentage: 0.6
MX CAS: 7439-92-1
Wt Vol: Wt
MX EHS: Not reported
MX Last Modified: 2/28/2011

Chemical:
Chem Inv Record ID: CVTR20107QN81301APBN
Report Year: 2010
CAS NUMBER: Not reported
State Label Code: VT2010
Entered Chemical Name: Lubricating Oils
Chem Same As Last Yr: Ambient pressure
Acute: Ambient pressure
Ave Amount: Not reported
Ave Amount Code: 02
Chronic: Ambient pressure
EHS Chemical: Not reported
Fire: Ambient pressure
Gas: Not reported
Liquid: True
Mixture: True
Max Amount: Not reported
Max Amount Code: 02
Max Amt Container: Not reported
Pressure: Not reported
Pure: Not reported
Reactive: Not reported
Solid: Not reported
Trade Secret: Not reported
Days On Site: 365
Last Modified: 2/28/2011

Chemical:
Chem Inv Record ID: CVTR20107QN8B701GF1W
Report Year: 2010
CAS NUMBER: 14808-60-7

Map ID
Direction
Distance
Elevation

MAP FINDINGS

Site

Database(s)

EDR ID Number
EPA ID Number

GREEN MOUNTAIN COFFEE ROASTERS - WATERBURY (Continued)

A100356842

State Label Code: VT2010
Entered Chemical Name: Sand
Chem Same As Last Yr: Ambient pressure
Acute: Ambient pressure
Ave Amount: Not reported
Ave Amount Code: 03
Chronic: Ambient pressure
EHS Chemical: Not reported
Fire: Ambient pressure
Gas: Not reported
Liquid: Not reported
Mixture: True
Max Amount: Not reported
Max Amount Code: 03
Max Amt Container: Not reported
Pressure: Not reported
Pure: Not reported
Reactive: Not reported
Solid: True
Trade Secret: Not reported
Days On Site: 365
Last Modified: 2/28/2011

Name: GREEN MOUNTAIN COFFEE ROASTERS - WATERBURY
Address: 33 COFFEE LANE
City,State,Zip: WATERBURY, VT 05676
Facility Id: FATR20107PYL60002N3J
Facility Country: USA
Failed Validation: Not reported
Report Year: 2010
Tank #: Not reported
Product: Not reported
Capacity: Not reported
Material of Constr: Not reported
Installation Date: Not reported
Facility Notes: Not reported

Chemical:
Chem Inv Record ID: CVTR20107QN7AA0117WN
Report Year: 2010
CAS NUMBER: Not reported
State Label Code: VT2010
Entered Chemical Name: Cleaning Solutions
Chem Same As Last Yr: WATERBURY, VT 05676
Acute: WATERBURY, VT 05676
Ave Amount: Not reported
Ave Amount Code: 02
Chronic: WATERBURY, VT 05676
EHS Chemical: Not reported
Fire: WATERBURY, VT 05676
Gas: Not reported
Liquid: True
Mixture: True
Max Amount: Not reported
Max Amount Code: 02
Max Amt Container: Not reported

Map ID
Direction
Distance
Elevation

MAP FINDINGS

Site

Database(s)

EDR ID Number
EPA ID Number

GREEN MOUNTAIN COFFEE ROASTERS - WATERBURY (Continued)

A100356842

Pressure: True
Pure: Not reported
Reactive: Not reported
Solid: Not reported
Trade Secret: Not reported
Days On Site: 365
Last Modified: 2/28/2011

Chemical:

Chem Inv Record ID: CVTR20107QN7WK018SCH
Report Year: 2010
CAS NUMBER: 7727-37-9
State Label Code: VT2010
Entered Chemical Name: Liquid Nitrogen
Chem Same As Last Yr: WATERBURY, VT 05676
Acute: WATERBURY, VT 05676
Ave Amount: Not reported
Ave Amount Code: 04
Chronic: WATERBURY, VT 05676
EHS Chemical: Not reported
Fire: WATERBURY, VT 05676
Gas: True
Liquid: True
Mixture: True
Max Amount: Not reported
Max Amount Code: 04
Max Amt Container: Not reported
Pressure: True
Pure: Not reported
Reactive: Not reported
Solid: Not reported
Trade Secret: Not reported
Days On Site: 365
Last Modified: 2/28/2011

Location: Pilgrim Tank Farm, Inside Plant
Amount: 99999
Amount Unit: pounds
Type: Above ground tank
Temperature: Cryogenic conditions
Pressure: Greater than ambient pressure
Last Modified: 2/28/2011

Chemical:

Chem Inv Record ID: CVTR20107QN83U01C1W5
Report Year: 2010
CAS NUMBER: 74-98-6
State Label Code: VT2010
Entered Chemical Name: Liquid Propane
Chem Same As Last Yr: Greater than ambient pressure
Acute: Greater than ambient pressure
Ave Amount: Not reported
Ave Amount Code: 05
Chronic: Greater than ambient pressure
EHS Chemical: Not reported
Fire: Greater than ambient pressure

Map ID
Direction
Distance
Elevation

MAP FINDINGS

Site

Database(s)

EDR ID Number
EPA ID Number

GREEN MOUNTAIN COFFEE ROASTERS - WATERBURY (Continued)

A100356842

Gas: True
Liquid: True
Mixture: Not reported
Max Amount: Not reported
Max Amount Code: 05
Max Amt Container: Not reported
Pressure: True
Pure: True
Reactive: Not reported
Solid: Not reported
Trade Secret: Not reported
Days On Site: 365
Last Modified: 2/28/2011

Location: Parking Lot - Behind Distribution Center
Amount: Not reported
Amount Unit: pounds
Type: Above ground tank
Temperature: Ambient temperature
Pressure: Greater than ambient pressure
Last Modified: 2/28/2011

Chemical:

Chem Inv Record ID: CVTR20107QN6VW00XRPV
Report Year: 2010
CAS NUMBER: 68334-30-5
State Label Code: VT2010
Entered Chemical Name: ULSD Diesel Fuel
Chem Same As Last Yr: Greater than ambient pressure
Acute: Greater than ambient pressure
Ave Amount: Not reported
Ave Amount Code: 03
Chronic: Greater than ambient pressure
EHS Chemical: Not reported
Fire: Greater than ambient pressure
Gas: Not reported
Liquid: True
Mixture: Not reported
Max Amount: Not reported
Max Amount Code: 04
Max Amt Container: 10000
Pressure: Not reported
Pure: True
Reactive: Not reported
Solid: Not reported
Trade Secret: Not reported
Days On Site: 365
Last Modified: 2/28/2011

Location: 131 Pilgrim Park Road - Tank Farm
Amount: 10000
Amount Unit: pounds
Type: Above ground tank
Temperature: Ambient temperature
Pressure: Ambient pressure
Last Modified: 2/28/2011

Map ID
Direction
Distance
Elevation

MAP FINDINGS

Site

Database(s)

EDR ID Number
EPA ID Number

GREEN MOUNTAIN COFFEE ROASTERS - WATERBURY (Continued)

A100356842

Chemical:

Chem Inv Record ID: CVTR20107QN7NC013NWY
Report Year: 2010
CAS NUMBER: Not reported
State Label Code: VT2010
Entered Chemical Name: Hydraulic Oil
Chem Same As Last Yr: Ambient pressure
Acute: Ambient pressure
Ave Amount: Not reported
Ave Amount Code: 02
Chronic: Ambient pressure
EHS Chemical: Not reported
Fire: Ambient pressure
Gas: Not reported
Liquid: True
Mixture: True
Max Amount: Not reported
Max Amount Code: 02
Max Amt Container: Not reported
Pressure: True
Pure: Not reported
Reactive: Not reported
Solid: Not reported
Trade Secret: Not reported
Days On Site: 365
Last Modified: 2/28/2011

Chemical:

Chem Inv Record ID: CVTR20107QN87Z01EMKK
Report Year: 2010
CAS NUMBER: 7647-14-5
State Label Code: VT2010
Entered Chemical Name: Sodium Chloride (Road Salt)
Chem Same As Last Yr: Ambient pressure
Acute: Ambient pressure
Ave Amount: Not reported
Ave Amount Code: 03
Chronic: Ambient pressure
EHS Chemical: Not reported
Fire: Ambient pressure
Gas: Not reported
Liquid: Not reported
Mixture: True
Max Amount: Not reported
Max Amount Code: 03
Max Amt Container: Not reported
Pressure: Not reported
Pure: Not reported
Reactive: True
Solid: True
Trade Secret: Not reported
Days On Site: 365
Last Modified: 2/28/2011

Chemical:

Chem Inv Record ID: CVTR20107R3K5A0027LR

Map ID
Direction
Distance
Elevation

MAP FINDINGS

Site

Database(s)

EDR ID Number
EPA ID Number

GREEN MOUNTAIN COFFEE ROASTERS - WATERBURY (Continued)

A100356842

Report Year: 2010
CAS NUMBER: 67-56-1
State Label Code: VT2010
Entered Chemical Name: Methanol
Chem Same As Last Yr: Ambient pressure
Acute: Ambient pressure
Ave Amount: Not reported
Ave Amount Code: 02
Chronic: Ambient pressure
EHS Chemical: Not reported
Fire: Ambient pressure
Gas: Not reported
Liquid: True
Mixture: True
Max Amount: Not reported
Max Amount Code: 02
Max Amt Container: Not reported
Pressure: Not reported
Pure: Not reported
Reactive: Not reported
Solid: Not reported
Trade Secret: Not reported
Days On Site: 365
Last Modified: 2/28/2011

Chemical:

Chem Inv Record ID: CVTR20107PYL75004N48
Report Year: 2010
CAS NUMBER: 107-21-1
State Label Code: VT2010
Entered Chemical Name: ETHYLENE GLYCOL
Chem Same As Last Yr: Ambient pressure
Acute: Ambient pressure
Ave Amount: Not reported
Ave Amount Code: 02
Chronic: Ambient pressure
EHS Chemical: Not reported
Fire: Ambient pressure
Gas: Not reported
Liquid: True
Mixture: Not reported
Max Amount: Not reported
Max Amount Code: 02
Max Amt Container: Not reported
Pressure: True
Pure: True
Reactive: True
Solid: Not reported
Trade Secret: Not reported
Days On Site: 365
Last Modified: 2/28/2011

Chemical:

Chem Inv Record ID: CVTR20107QN74800ZZR7
Report Year: 2010
CAS NUMBER: 124-38-9

Map ID
Direction
Distance
Elevation

MAP FINDINGS

Site

Database(s)

EDR ID Number
EPA ID Number

GREEN MOUNTAIN COFFEE ROASTERS - WATERBURY (Continued)

A100356842

State Label Code: VT2010
Entered Chemical Name: CARBON DIOXIDE, COMPRESSED
Chem Same As Last Yr: Ambient pressure
Acute: Ambient pressure
Ave Amount: Not reported
Ave Amount Code: 02
Chronic: Ambient pressure
EHS Chemical: Not reported
Fire: Ambient pressure
Gas: True
Liquid: Not reported
Mixture: Not reported
Max Amount: Not reported
Max Amount Code: 02
Max Amt Container: 100
Pressure: True
Pure: True
Reactive: Not reported
Solid: Not reported
Trade Secret: Not reported
Days On Site: 365
Last Modified: 2/28/2011

Chemical:

Chem Inv Record ID: CVTR20107R3LZ700AT05
Report Year: 2010
CAS NUMBER: 64-17-5
State Label Code: VT2010
Entered Chemical Name: Ethyl Alcohol
Chem Same As Last Yr: Ambient pressure
Acute: Ambient pressure
Ave Amount: Not reported
Ave Amount Code: 02
Chronic: Ambient pressure
EHS Chemical: Not reported
Fire: Ambient pressure
Gas: Not reported
Liquid: True
Mixture: True
Max Amount: Not reported
Max Amount Code: 02
Max Amt Container: Not reported
Pressure: Not reported
Pure: Not reported
Reactive: Not reported
Solid: Not reported
Trade Secret: Not reported
Days On Site: 365
Last Modified: 2/28/2011

Chemical:

Chem Inv Record ID: CVTR20107QN6MR00UQF7
Report Year: 2010
CAS NUMBER: 7664-93-9
State Label Code: VT2010
Entered Chemical Name: Sulfuric Acid

Map ID
Direction
Distance
Elevation

MAP FINDINGS

Site

Database(s)

EDR ID Number
EPA ID Number

GREEN MOUNTAIN COFFEE ROASTERS - WATERBURY (Continued)

A100356842

Chem Same As Last Yr: Ambient pressure
Acute: Ambient pressure
Ave Amount: Not reported
Ave Amount Code: 04
Chronic: Ambient pressure
EHS Chemical: T
Fire: Ambient pressure
Gas: Not reported
Liquid: True
Mixture: True
Max Amount: Not reported
Max Amount Code: 04
Max Amt Container: Not reported
Pressure: Not reported
Pure: Not reported
Reactive: True
Solid: Not reported
Trade Secret: Not reported
Days On Site: 365
Last Modified: 2/28/2011

Report Year: 2010
Chemical Id: CVTR20107QN6MR00UQF7
MX Chem: Sulfuric Acid
Percentage: 0.18
MX CAS: 7664-93-9
Wt Vol: Wt
MX EHS: T
MX Last Modified: 2/28/2011

Chemical:
Chem Inv Record ID: CVTR20107QN7TD0160GE
Report Year: 2010
CAS NUMBER: 7439-92-1
State Label Code: VT2010
Entered Chemical Name: Lead
Chem Same As Last Yr: Ambient pressure
Acute: Ambient pressure
Ave Amount: Not reported
Ave Amount Code: 04
Chronic: Ambient pressure
EHS Chemical: Not reported
Fire: Ambient pressure
Gas: Not reported
Liquid: Not reported
Mixture: Not reported
Max Amount: Not reported
Max Amount Code: 04
Max Amt Container: 9999
Pressure: Not reported
Pure: True
Reactive: Not reported
Solid: True
Trade Secret: Not reported
Days On Site: 365
Last Modified: 2/28/2011

Report Year: 2010

Map ID
Direction
Distance
Elevation

MAP FINDINGS

Site

Database(s)

EDR ID Number
EPA ID Number

GREEN MOUNTAIN COFFEE ROASTERS - WATERBURY (Continued)

A100356842

Chemical Id: CVTR20107QN7TD0160GE
MX Chem: Lead
Percentage: 0.6
MX CAS: 7439-92-1
Wt Vol: Wt
MX EHS: Not reported
MX Last Modified: 2/28/2011

Chemical:

Chem Inv Record ID: CVTR20107QN81301APBN
Report Year: 2010
CAS NUMBER: Not reported
State Label Code: VT2010
Entered Chemical Name: Lubricating Oils
Chem Same As Last Yr: Ambient pressure
Acute: Ambient pressure
Ave Amount: Not reported
Ave Amount Code: 02
Chronic: Ambient pressure
EHS Chemical: Not reported
Fire: Ambient pressure
Gas: Not reported
Liquid: True
Mixture: True
Max Amount: Not reported
Max Amount Code: 02
Max Amt Container: Not reported
Pressure: Not reported
Pure: Not reported
Reactive: Not reported
Solid: Not reported
Trade Secret: Not reported
Days On Site: 365
Last Modified: 2/28/2011

Chemical:

Chem Inv Record ID: CVTR20107QN8B701GF1W
Report Year: 2010
CAS NUMBER: 14808-60-7
State Label Code: VT2010
Entered Chemical Name: Sand
Chem Same As Last Yr: Ambient pressure
Acute: Ambient pressure
Ave Amount: Not reported
Ave Amount Code: 03
Chronic: Ambient pressure
EHS Chemical: Not reported
Fire: Ambient pressure
Gas: Not reported
Liquid: Not reported
Mixture: True
Max Amount: Not reported
Max Amount Code: 03
Max Amt Container: Not reported
Pressure: Not reported
Pure: Not reported
Reactive: Not reported

Map ID
Direction
Distance
Elevation

MAP FINDINGS

Site

Database(s)

EDR ID Number
EPA ID Number

GREEN MOUNTAIN COFFEE ROASTERS - WATERBURY (Continued)

A100356842

Solid: True
Trade Secret: Not reported
Days On Site: 365
Last Modified: 2/28/2011

Name: GREEN MOUNTAIN COFFEE ROASTERS - WATERBURY
Address: 33 COFFEE LANE
City,State,Zip: WATERBURY, VT 05676
Facility Id: FATR20117PYL60002N3J
Facility Country: USA
Failed Validation: Not reported
Report Year: 2011
Tank #: Not reported
Product: Not reported
Capacity: Not reported
Material of Constr: Not reported
Installation Date: Not reported
Facility Notes: Not reported

Chemical:
Chem Inv Record ID: CVTR20117PYL75004N48
Report Year: 2011
CAS NUMBER: 107-21-1
State Label Code: VT2011
Entered Chemical Name: ETHYLENE GLYCOL
Chem Same As Last Yr: WATERBURY, VT 05676
Acute: WATERBURY, VT 05676
Ave Amount: Not reported
Ave Amount Code: 02
Chronic: WATERBURY, VT 05676
EHS Chemical: Not reported
Fire: WATERBURY, VT 05676
Gas: Not reported
Liquid: True
Mixture: Not reported
Max Amount: Not reported
Max Amount Code: 02
Max Amt Container: Not reported
Pressure: True
Pure: True
Reactive: True
Solid: Not reported
Trade Secret: Not reported
Days On Site: 365
Last Modified: 2/29/2012

Chemical:
Chem Inv Record ID: CVTR20117QN6MR00UQF7
Report Year: 2011
CAS NUMBER: 7664-93-9
State Label Code: VT2011
Entered Chemical Name: Sulfuric Acid
Chem Same As Last Yr: WATERBURY, VT 05676
Acute: WATERBURY, VT 05676
Ave Amount: Not reported

Map ID
Direction
Distance
Elevation

MAP FINDINGS

Site

Database(s)

EDR ID Number
EPA ID Number

GREEN MOUNTAIN COFFEE ROASTERS - WATERBURY (Continued)

A100356842

Ave Amount Code: 04
Chronic: WATERBURY, VT 05676
EHS Chemical: T
Fire: WATERBURY, VT 05676
Gas: Not reported
Liquid: True
Mixture: True
Max Amount: Not reported
Max Amount Code: 04
Max Amt Container: Not reported
Pressure: Not reported
Pure: Not reported
Reactive: True
Solid: Not reported
Trade Secret: Not reported
Days On Site: 365
Last Modified: 2/29/2012

Report Year: 2011
Chemical Id: CVTR20117QN6MR00UQF7
MX Chem: Sulfuric Acid
Percentage: 0.3
MX CAS: 7664-93-9
Wt Vol: Wt
MX EHS: T
MX Last Modified: 2/29/2012

Chemical:
Chem Inv Record ID: CVTR20117QN6VW00XRPV
Report Year: 2011
CAS NUMBER: 68334-30-5
State Label Code: VT2011
Entered Chemical Name: ULSD Diesel Fuel
Chem Same As Last Yr: WATERBURY, VT 05676
Acute: WATERBURY, VT 05676
Ave Amount: Not reported
Ave Amount Code: 04
Chronic: WATERBURY, VT 05676
EHS Chemical: Not reported
Fire: WATERBURY, VT 05676
Gas: Not reported
Liquid: True
Mixture: Not reported
Max Amount: Not reported
Max Amount Code: 04
Max Amt Container: 73000
Pressure: Not reported
Pure: True
Reactive: Not reported
Solid: Not reported
Trade Secret: Not reported
Days On Site: 365
Last Modified: 2/29/2012

Location: 131 Pilgrim Park Road - Tank Farm
Amount: 73000
Amount Unit: pounds
Type: Above ground tank

Map ID
Direction
Distance
Elevation

MAP FINDINGS

Site

Database(s)

EDR ID Number
EPA ID Number

GREEN MOUNTAIN COFFEE ROASTERS - WATERBURY (Continued)

A100356842

Temperature: Ambient temperature
Pressure: Ambient pressure
Last Modified: 2/29/2012

Chemical:

Chem Inv Record ID: CVTR20117QN74800ZZR7
Report Year: 2011
CAS NUMBER: 124-38-9
State Label Code: VT2011
Entered Chemical Name: CARBON DIOXIDE, COMPRESSED
Chem Same As Last Yr: Ambient pressure
Acute: Ambient pressure
Ave Amount: Not reported
Ave Amount Code: 02
Chronic: Ambient pressure
EHS Chemical: Not reported
Fire: Ambient pressure
Gas: True
Liquid: Not reported
Mixture: Not reported
Max Amount: Not reported
Max Amount Code: 02
Max Amt Container: 100
Pressure: True
Pure: True
Reactive: Not reported
Solid: Not reported
Trade Secret: Not reported
Days On Site: 365
Last Modified: 2/29/2012

Chemical:

Chem Inv Record ID: CVTR20117QN7NC013NWWY
Report Year: 2011
CAS NUMBER: Not reported
State Label Code: VT2011
Entered Chemical Name: Hydraulic Oil
Chem Same As Last Yr: Ambient pressure
Acute: Ambient pressure
Ave Amount: Not reported
Ave Amount Code: 02
Chronic: Ambient pressure
EHS Chemical: Not reported
Fire: Ambient pressure
Gas: Not reported
Liquid: True
Mixture: True
Max Amount: Not reported
Max Amount Code: 02
Max Amt Container: Not reported
Pressure: True
Pure: Not reported
Reactive: Not reported
Solid: Not reported
Trade Secret: Not reported
Days On Site: 365

Map ID
Direction
Distance
Elevation

MAP FINDINGS

Site

Database(s)

EDR ID Number
EPA ID Number

GREEN MOUNTAIN COFFEE ROASTERS - WATERBURY (Continued)

A100356842

Last Modified: 2/29/2012

Chemical:

Chem Inv Record ID: CVTR20117QN7TD0160GE
Report Year: 2011
CAS NUMBER: 7439-92-1
State Label Code: VT2011
Entered Chemical Name: Lead
Chem Same As Last Yr: Ambient pressure
Acute: Ambient pressure
Ave Amount: Not reported
Ave Amount Code: 04
Chronic: Ambient pressure
EHS Chemical: Not reported
Fire: Ambient pressure
Gas: Not reported
Liquid: Not reported
Mixture: Not reported
Max Amount: 80000
Max Amount Code: 04
Max Amt Container: 2000
Pressure: Not reported
Pure: True
Reactive: Not reported
Solid: True
Trade Secret: Not reported
Days On Site: 365
Last Modified: 2/29/2012

Report Year: 2011
Chemical Id: CVTR20117QN7TD0160GE
MX Chem: Lead
Percentage: 0.6
MX CAS: 7439-92-1
Wt Vol: Wt
MX EHS: Not reported
MX Last Modified: 2/29/2012

Chemical:

Chem Inv Record ID: CVTR20117QN7WK018SCH
Report Year: 2011
CAS NUMBER: 7727-37-9
State Label Code: VT2011
Entered Chemical Name: Liquid Nitrogen
Chem Same As Last Yr: Ambient pressure
Acute: Ambient pressure
Ave Amount: Not reported
Ave Amount Code: 04
Chronic: Ambient pressure
EHS Chemical: Not reported
Fire: Ambient pressure
Gas: True
Liquid: True
Mixture: True
Max Amount: 61000
Max Amount Code: 04
Max Amt Container: 61000

Map ID
Direction
Distance
Elevation

MAP FINDINGS

Site

Database(s)

EDR ID Number
EPA ID Number

GREEN MOUNTAIN COFFEE ROASTERS - WATERBURY (Continued)

A100356842

Pressure: True
Pure: Not reported
Reactive: Not reported
Solid: Not reported
Trade Secret: Not reported
Days On Site: 365
Last Modified: 2/29/2012

Location: Pilgrim Tank Farm, Inside Plant
Amount: 61000
Amount Unit: pounds
Type: Above ground tank
Temperature: Cryogenic conditions
Pressure: Greater than ambient pressure
Last Modified: 2/29/2012

Chemical:
Chem Inv Record ID: CVTR20117QN81301APBN
Report Year: 2011
CAS NUMBER: Not reported
State Label Code: VT2011
Entered Chemical Name: Lubricating Oils
Chem Same As Last Yr: Greater than ambient pressure
Acute: Greater than ambient pressure
Ave Amount: Not reported
Ave Amount Code: 02
Chronic: Greater than ambient pressure
EHS Chemical: Not reported
Fire: Greater than ambient pressure
Gas: Not reported
Liquid: True
Mixture: True
Max Amount: Not reported
Max Amount Code: 02
Max Amt Container: Not reported
Pressure: Not reported
Pure: Not reported
Reactive: Not reported
Solid: Not reported
Trade Secret: Not reported
Days On Site: 365
Last Modified: 2/29/2012

Chemical:
Chem Inv Record ID: CVTR20117QN83U01C1W5
Report Year: 2011
CAS NUMBER: 74-98-6
State Label Code: VT2011
Entered Chemical Name: Liquid Propane
Chem Same As Last Yr: Greater than ambient pressure
Acute: Greater than ambient pressure
Ave Amount: Not reported
Ave Amount Code: 05
Chronic: Greater than ambient pressure
EHS Chemical: Not reported
Fire: Greater than ambient pressure

Map ID
Direction
Distance
Elevation

MAP FINDINGS

Site

Database(s)

EDR ID Number
EPA ID Number

GREEN MOUNTAIN COFFEE ROASTERS - WATERBURY (Continued)

A100356842

Gas: True
Liquid: True
Mixture: Not reported
Max Amount: Not reported
Max Amount Code: 05
Max Amt Container: 123300
Pressure: True
Pure: True
Reactive: Not reported
Solid: Not reported
Trade Secret: Not reported
Days On Site: 365
Last Modified: 2/29/2012

Location: Parking Lot - Behind Distribution Center
Amount: Not reported
Amount Unit: pounds
Type: Above ground tank
Temperature: Ambient temperature
Pressure: Greater than ambient pressure
Last Modified: 2/29/2012

Chemical:
Chem Inv Record ID: CVTR20117QN87Z01EMKK
Report Year: 2011
CAS NUMBER: 7647-14-5
State Label Code: VT2011
Entered Chemical Name: Sodium Chloride (Road Salt)
Chem Same As Last Yr: Greater than ambient pressure
Acute: Greater than ambient pressure
Ave Amount: Not reported
Ave Amount Code: 04
Chronic: Greater than ambient pressure
EHS Chemical: Not reported
Fire: Greater than ambient pressure
Gas: Not reported
Liquid: Not reported
Mixture: True
Max Amount: Not reported
Max Amount Code: 04
Max Amt Container: 50000
Pressure: Not reported
Pure: Not reported
Reactive: True
Solid: True
Trade Secret: Not reported
Days On Site: 365
Last Modified: 2/29/2012

Chemical:
Chem Inv Record ID: CVTR20117QN8B701GF1W
Report Year: 2011
CAS NUMBER: 14808-60-7
State Label Code: VT2011
Entered Chemical Name: Sand
Chem Same As Last Yr: Greater than ambient pressure

Map ID
Direction
Distance
Elevation

MAP FINDINGS

Site

Database(s)

EDR ID Number
EPA ID Number

GREEN MOUNTAIN COFFEE ROASTERS - WATERBURY (Continued)

A100356842

Acute: Greater than ambient pressure
Ave Amount: Not reported
Ave Amount Code: 04
Chronic: Greater than ambient pressure
EHS Chemical: Not reported
Fire: Greater than ambient pressure
Gas: Not reported
Liquid: Not reported
Mixture: True
Max Amount: Not reported
Max Amount Code: 04
Max Amt Container: 50000
Pressure: Not reported
Pure: Not reported
Reactive: Not reported
Solid: True
Trade Secret: Not reported
Days On Site: 365
Last Modified: 2/29/2012

Name: GREEN MOUNTAIN COFFEE ROASTERS - WATERBURY
Address: 33 COFFEE LANE
City,State,Zip: WATERBURY, VT 05676
Facility Id: FATR20117PYL60002N3J
Facility Country: USA
Failed Validation: Not reported
Report Year: 2011
Tank #: Not reported
Product: Not reported
Capacity: Not reported
Material of Constr: Not reported
Installation Date: Not reported
Facility Notes: Not reported

Chemical:
Chem Inv Record ID: CVTR20117PYL75004N48
Report Year: 2011
CAS NUMBER: 107-21-1
State Label Code: VT2011
Entered Chemical Name: ETHYLENE GLYCOL
Chem Same As Last Yr: WATERBURY, VT 05676
Acute: WATERBURY, VT 05676
Ave Amount: Not reported
Ave Amount Code: 02
Chronic: WATERBURY, VT 05676
EHS Chemical: Not reported
Fire: WATERBURY, VT 05676
Gas: Not reported
Liquid: True
Mixture: Not reported
Max Amount: Not reported
Max Amount Code: 02
Max Amt Container: Not reported
Pressure: True
Pure: True
Reactive: True

Map ID
Direction
Distance
Elevation

MAP FINDINGS

Site

Database(s)

EDR ID Number
EPA ID Number

GREEN MOUNTAIN COFFEE ROASTERS - WATERBURY (Continued)

A100356842

Solid: Not reported
Trade Secret: Not reported
Days On Site: 365
Last Modified: 2/29/2012

Chemical:

Chem Inv Record ID: CVTR20117QN6MR00UQF7
Report Year: 2011
CAS NUMBER: 7664-93-9
State Label Code: VT2011
Entered Chemical Name: Sulfuric Acid
Chem Same As Last Yr: WATERBURY, VT 05676
Acute: WATERBURY, VT 05676
Ave Amount: Not reported
Ave Amount Code: 04
Chronic: WATERBURY, VT 05676
EHS Chemical: T
Fire: WATERBURY, VT 05676
Gas: Not reported
Liquid: True
Mixture: True
Max Amount: Not reported
Max Amount Code: 04
Max Amt Container: Not reported
Pressure: Not reported
Pure: Not reported
Reactive: True
Solid: Not reported
Trade Secret: Not reported
Days On Site: 365
Last Modified: 2/29/2012

Report Year: 2011
Chemical Id: CVTR20117QN6MR00UQF7
MX Chem: Sulfuric Acid
Percentage: 0.3
MX CAS: 7664-93-9
Wt Vol: Wt
MX EHS: T
MX Last Modified: 2/29/2012

Chemical:

Chem Inv Record ID: CVTR20117QN6VW00XRPV
Report Year: 2011
CAS NUMBER: 68334-30-5
State Label Code: VT2011
Entered Chemical Name: ULSD Diesel Fuel
Chem Same As Last Yr: WATERBURY, VT 05676
Acute: WATERBURY, VT 05676
Ave Amount: Not reported
Ave Amount Code: 04
Chronic: WATERBURY, VT 05676
EHS Chemical: Not reported
Fire: WATERBURY, VT 05676
Gas: Not reported
Liquid: True
Mixture: Not reported

Map ID
Direction
Distance
Elevation

MAP FINDINGS

Site

Database(s)

EDR ID Number
EPA ID Number

GREEN MOUNTAIN COFFEE ROASTERS - WATERBURY (Continued)

A100356842

Max Amount: Not reported
Max Amount Code: 04
Max Amt Container: 73000
Pressure: Not reported
Pure: True
Reactive: Not reported
Solid: Not reported
Trade Secret: Not reported
Days On Site: 365
Last Modified: 2/29/2012

Location: 131 Pilgrim Park Road - Tank Farm
Amount: 73000
Amount Unit: pounds
Type: Above ground tank
Temperature: Ambient temperature
Pressure: Ambient pressure
Last Modified: 2/29/2012

Chemical:

Chem Inv Record ID: CVTR20117QN74800ZZR7
Report Year: 2011
CAS NUMBER: 124-38-9
State Label Code: VT2011
Entered Chemical Name: CARBON DIOXIDE, COMPRESSED
Chem Same As Last Yr: Ambient pressure
Acute: Ambient pressure
Ave Amount: Not reported
Ave Amount Code: 02
Chronic: Ambient pressure
EHS Chemical: Not reported
Fire: Ambient pressure
Gas: True
Liquid: Not reported
Mixture: Not reported
Max Amount: Not reported
Max Amount Code: 02
Max Amt Container: 100
Pressure: True
Pure: True
Reactive: Not reported
Solid: Not reported
Trade Secret: Not reported
Days On Site: 365
Last Modified: 2/29/2012

Chemical:

Chem Inv Record ID: CVTR20117QN7NC013NWY
Report Year: 2011
CAS NUMBER: Not reported
State Label Code: VT2011
Entered Chemical Name: Hydraulic Oil
Chem Same As Last Yr: Ambient pressure
Acute: Ambient pressure
Ave Amount: Not reported
Ave Amount Code: 02

Map ID
Direction
Distance
Elevation

MAP FINDINGS

Site

Database(s)

EDR ID Number
EPA ID Number

GREEN MOUNTAIN COFFEE ROASTERS - WATERBURY (Continued)

A100356842

Chronic: Ambient pressure
EHS Chemical: Not reported
Fire: Ambient pressure
Gas: Not reported
Liquid: True
Mixture: True
Max Amount: Not reported
Max Amount Code: 02
Max Amt Container: Not reported
Pressure: True
Pure: Not reported
Reactive: Not reported
Solid: Not reported
Trade Secret: Not reported
Days On Site: 365
Last Modified: 2/29/2012

Chemical:

Chem Inv Record ID: CVTR20117QN7TD0160GE
Report Year: 2011
CAS NUMBER: 7439-92-1
State Label Code: VT2011
Entered Chemical Name: Lead
Chem Same As Last Yr: Ambient pressure
Acute: Ambient pressure
Ave Amount: Not reported
Ave Amount Code: 04
Chronic: Ambient pressure
EHS Chemical: Not reported
Fire: Ambient pressure
Gas: Not reported
Liquid: Not reported
Mixture: Not reported
Max Amount: 80000
Max Amount Code: 04
Max Amt Container: 2000
Pressure: Not reported
Pure: True
Reactive: Not reported
Solid: True
Trade Secret: Not reported
Days On Site: 365
Last Modified: 2/29/2012

Report Year: 2011
Chemical Id: CVTR20117QN7TD0160GE
MX Chem: Lead
Percentage: 0.6
MX CAS: 7439-92-1
Wt Vol: Wt
MX EHS: Not reported
MX Last Modified: 2/29/2012

Chemical:

Chem Inv Record ID: CVTR20117QN7WK018SCH
Report Year: 2011
CAS NUMBER: 7727-37-9

Map ID
Direction
Distance
Elevation

MAP FINDINGS

Site

Database(s)

EDR ID Number
EPA ID Number

GREEN MOUNTAIN COFFEE ROASTERS - WATERBURY (Continued)

A100356842

State Label Code: VT2011
Entered Chemical Name: Liquid Nitrogen
Chem Same As Last Yr: Ambient pressure
Acute: Ambient pressure
Ave Amount: Not reported
Ave Amount Code: 04
Chronic: Ambient pressure
EHS Chemical: Not reported
Fire: Ambient pressure
Gas: True
Liquid: True
Mixture: True
Max Amount: 61000
Max Amount Code: 04
Max Amt Container: 61000
Pressure: True
Pure: Not reported
Reactive: Not reported
Solid: Not reported
Trade Secret: Not reported
Days On Site: 365
Last Modified: 2/29/2012

Location: Pilgrim Tank Farm, Inside Plant
Amount: 61000
Amount Unit: pounds
Type: Above ground tank
Temperature: Cryogenic conditions
Pressure: Greater than ambient pressure
Last Modified: 2/29/2012

Chemical:

Chem Inv Record ID: CVTR20117QN81301APBN
Report Year: 2011
CAS NUMBER: Not reported
State Label Code: VT2011
Entered Chemical Name: Lubricating Oils
Chem Same As Last Yr: Greater than ambient pressure
Acute: Greater than ambient pressure
Ave Amount: Not reported
Ave Amount Code: 02
Chronic: Greater than ambient pressure
EHS Chemical: Not reported
Fire: Greater than ambient pressure
Gas: Not reported
Liquid: True
Mixture: True
Max Amount: Not reported
Max Amount Code: 02
Max Amt Container: Not reported
Pressure: Not reported
Pure: Not reported
Reactive: Not reported
Solid: Not reported
Trade Secret: Not reported
Days On Site: 365
Last Modified: 2/29/2012

Map ID
Direction
Distance
Elevation

MAP FINDINGS

Site

Database(s)

EDR ID Number
EPA ID Number

GREEN MOUNTAIN COFFEE ROASTERS - WATERBURY (Continued)

A100356842

Chemical:

Chem Inv Record ID: CVTR20117QN83U01C1W5
Report Year: 2011
CAS NUMBER: 74-98-6
State Label Code: VT2011
Entered Chemical Name: Liquid Propane
Chem Same As Last Yr: Greater than ambient pressure
Acute: Greater than ambient pressure
Ave Amount: Not reported
Ave Amount Code: 05
Chronic: Greater than ambient pressure
EHS Chemical: Not reported
Fire: Greater than ambient pressure
Gas: True
Liquid: True
Mixture: Not reported
Max Amount: Not reported
Max Amount Code: 05
Max Amt Container: 123300
Pressure: True
Pure: True
Reactive: Not reported
Solid: Not reported
Trade Secret: Not reported
Days On Site: 365
Last Modified: 2/29/2012

Location: Parking Lot - Behind Distribution Center
Amount: Not reported
Amount Unit: pounds
Type: Above ground tank
Temperature: Ambient temperature
Pressure: Greater than ambient pressure
Last Modified: 2/29/2012

Chemical:

Chem Inv Record ID: CVTR20117QN87Z01EMKK
Report Year: 2011
CAS NUMBER: 7647-14-5
State Label Code: VT2011
Entered Chemical Name: Sodium Chloride (Road Salt)
Chem Same As Last Yr: Greater than ambient pressure
Acute: Greater than ambient pressure
Ave Amount: Not reported
Ave Amount Code: 04
Chronic: Greater than ambient pressure
EHS Chemical: Not reported
Fire: Greater than ambient pressure
Gas: Not reported
Liquid: Not reported
Mixture: True
Max Amount: Not reported
Max Amount Code: 04
Max Amt Container: 50000
Pressure: Not reported
Pure: Not reported

Map ID
Direction
Distance
Elevation

MAP FINDINGS

Site

Database(s)

EDR ID Number
EPA ID Number

GREEN MOUNTAIN COFFEE ROASTERS - WATERBURY (Continued)

A100356842

Reactive: True
Solid: True
Trade Secret: Not reported
Days On Site: 365
Last Modified: 2/29/2012

Chemical:

Chem Inv Record ID: CVTR20117QN8B701GF1W
Report Year: 2011
CAS NUMBER: 14808-60-7
State Label Code: VT2011
Entered Chemical Name: Sand
Chem Same As Last Yr: Greater than ambient pressure
Acute: Greater than ambient pressure
Ave Amount: Not reported
Ave Amount Code: 04
Chronic: Greater than ambient pressure
EHS Chemical: Not reported
Fire: Greater than ambient pressure
Gas: Not reported
Liquid: Not reported
Mixture: True
Max Amount: Not reported
Max Amount Code: 04
Max Amt Container: 50000
Pressure: Not reported
Pure: Not reported
Reactive: Not reported
Solid: True
Trade Secret: Not reported
Days On Site: 365
Last Modified: 2/29/2012

Name: GREEN MOUNTAIN COFFEE ROASTERS - WATERBURY
Address: 33 COFFEE LANE
City,State,Zip: WATERBURY, VT 05676
Facility Id: FATR20117PYL60002N3J
Facility Country: USA
Failed Validation: Not reported
Report Year: 2011
Tank #: Not reported
Product: Not reported
Capacity: Not reported
Material of Constr: Not reported
Installation Date: Not reported
Facility Notes: Not reported

Chemical:

Chem Inv Record ID: CVTR20117PYL75004N48
Report Year: 2011
CAS NUMBER: 107-21-1
State Label Code: VT2011
Entered Chemical Name: ETHYLENE GLYCOL
Chem Same As Last Yr: WATERBURY, VT 05676
Acute: WATERBURY, VT 05676

Map ID
Direction
Distance
Elevation

MAP FINDINGS

Site

Database(s)

EDR ID Number
EPA ID Number

GREEN MOUNTAIN COFFEE ROASTERS - WATERBURY (Continued)

A100356842

Ave Amount: Not reported
Ave Amount Code: 02
Chronic: WATERBURY, VT 05676
EHS Chemical: Not reported
Fire: WATERBURY, VT 05676
Gas: Not reported
Liquid: True
Mixture: Not reported
Max Amount: Not reported
Max Amount Code: 02
Max Amt Container: Not reported
Pressure: True
Pure: True
Reactive: True
Solid: Not reported
Trade Secret: Not reported
Days On Site: 365
Last Modified: 2/29/2012

Chemical:

Chem Inv Record ID: CVTR20117QN6MR00UQF7
Report Year: 2011
CAS NUMBER: 7664-93-9
State Label Code: VT2011
Entered Chemical Name: Sulfuric Acid
Chem Same As Last Yr: WATERBURY, VT 05676
Acute: WATERBURY, VT 05676
Ave Amount: Not reported
Ave Amount Code: 04
Chronic: WATERBURY, VT 05676
EHS Chemical: T
Fire: WATERBURY, VT 05676
Gas: Not reported
Liquid: True
Mixture: True
Max Amount: Not reported
Max Amount Code: 04
Max Amt Container: Not reported
Pressure: Not reported
Pure: Not reported
Reactive: True
Solid: Not reported
Trade Secret: Not reported
Days On Site: 365
Last Modified: 2/29/2012

Report Year: 2011
Chemical Id: CVTR20117QN6MR00UQF7
MX Chem: Sulfuric Acid
Percentage: 0.3
MX CAS: 7664-93-9
Wt Vol: Wt
MX EHS: T
MX Last Modified: 2/29/2012

Chemical:

Chem Inv Record ID: CVTR20117QN6VW00XRPV

Map ID
Direction
Distance
Elevation

MAP FINDINGS

Site

Database(s)

EDR ID Number
EPA ID Number

GREEN MOUNTAIN COFFEE ROASTERS - WATERBURY (Continued)

A100356842

Report Year: 2011
CAS NUMBER: 68334-30-5
State Label Code: VT2011
Entered Chemical Name: ULSD Diesel Fuel
Chem Same As Last Yr: WATERBURY, VT 05676
Acute: WATERBURY, VT 05676
Ave Amount: Not reported
Ave Amount Code: 04
Chronic: WATERBURY, VT 05676
EHS Chemical: Not reported
Fire: WATERBURY, VT 05676
Gas: Not reported
Liquid: True
Mixture: Not reported
Max Amount: Not reported
Max Amount Code: 04
Max Amt Container: 73000
Pressure: Not reported
Pure: True
Reactive: Not reported
Solid: Not reported
Trade Secret: Not reported
Days On Site: 365
Last Modified: 2/29/2012

Location: 131 Pilgrim Park Road - Tank Farm
Amount: 73000
Amount Unit: pounds
Type: Above ground tank
Temperature: Ambient temperature
Pressure: Ambient pressure
Last Modified: 2/29/2012

Chemical:
Chem Inv Record ID: CVTR20117QN74800ZZR7
Report Year: 2011
CAS NUMBER: 124-38-9
State Label Code: VT2011
Entered Chemical Name: CARBON DIOXIDE, COMPRESSED
Chem Same As Last Yr: Ambient pressure
Acute: Ambient pressure
Ave Amount: Not reported
Ave Amount Code: 02
Chronic: Ambient pressure
EHS Chemical: Not reported
Fire: Ambient pressure
Gas: True
Liquid: Not reported
Mixture: Not reported
Max Amount: Not reported
Max Amount Code: 02
Max Amt Container: 100
Pressure: True
Pure: True
Reactive: Not reported
Solid: Not reported
Trade Secret: Not reported

Map ID
Direction
Distance
Elevation

MAP FINDINGS

Site

Database(s)

EDR ID Number
EPA ID Number

GREEN MOUNTAIN COFFEE ROASTERS - WATERBURY (Continued)

A100356842

Days On Site: 365
Last Modified: 2/29/2012

Chemical:

Chem Inv Record ID: CVTR20117QN7NC013NWY
Report Year: 2011
CAS NUMBER: Not reported
State Label Code: VT2011
Entered Chemical Name: Hydraulic Oil
Chem Same As Last Yr: Ambient pressure
Acute: Ambient pressure
Ave Amount: Not reported
Ave Amount Code: 02
Chronic: Ambient pressure
EHS Chemical: Not reported
Fire: Ambient pressure
Gas: Not reported
Liquid: True
Mixture: True
Max Amount: Not reported
Max Amount Code: 02
Max Amt Container: Not reported
Pressure: True
Pure: Not reported
Reactive: Not reported
Solid: Not reported
Trade Secret: Not reported
Days On Site: 365
Last Modified: 2/29/2012

Chemical:

Chem Inv Record ID: CVTR20117QN7TD0160GE
Report Year: 2011
CAS NUMBER: 7439-92-1
State Label Code: VT2011
Entered Chemical Name: Lead
Chem Same As Last Yr: Ambient pressure
Acute: Ambient pressure
Ave Amount: Not reported
Ave Amount Code: 04
Chronic: Ambient pressure
EHS Chemical: Not reported
Fire: Ambient pressure
Gas: Not reported
Liquid: Not reported
Mixture: Not reported
Max Amount: 80000
Max Amount Code: 04
Max Amt Container: 2000
Pressure: Not reported
Pure: True
Reactive: Not reported
Solid: True
Trade Secret: Not reported
Days On Site: 365
Last Modified: 2/29/2012

Map ID
Direction
Distance
Elevation

MAP FINDINGS

Site

Database(s)

EDR ID Number
EPA ID Number

GREEN MOUNTAIN COFFEE ROASTERS - WATERBURY (Continued)

A100356842

Report Year: 2011
Chemical Id: CVTR20117QN7TD0160GE
MX Chem: Lead
Percentage: 0.6
MX CAS: 7439-92-1
Wt Vol: Wt
MX EHS: Not reported
MX Last Modified: 2/29/2012

Chemical:

Chem Inv Record ID: CVTR20117QN7WK018SCH
Report Year: 2011
CAS NUMBER: 7727-37-9
State Label Code: VT2011
Entered Chemical Name: Liquid Nitrogen
Chem Same As Last Yr: Ambient pressure
Acute: Ambient pressure
Ave Amount: Not reported
Ave Amount Code: 04
Chronic: Ambient pressure
EHS Chemical: Not reported
Fire: Ambient pressure
Gas: True
Liquid: True
Mixture: True
Max Amount: 61000
Max Amount Code: 04
Max Amt Container: 61000
Pressure: True
Pure: Not reported
Reactive: Not reported
Solid: Not reported
Trade Secret: Not reported
Days On Site: 365
Last Modified: 2/29/2012

Location: Pilgrim Tank Farm, Inside Plant
Amount: 61000
Amount Unit: pounds
Type: Above ground tank
Temperature: Cryogenic conditions
Pressure: Greater than ambient pressure
Last Modified: 2/29/2012

Chemical:

Chem Inv Record ID: CVTR20117QN81301APBN
Report Year: 2011
CAS NUMBER: Not reported
State Label Code: VT2011
Entered Chemical Name: Lubricating Oils
Chem Same As Last Yr: Greater than ambient pressure
Acute: Greater than ambient pressure
Ave Amount: Not reported
Ave Amount Code: 02
Chronic: Greater than ambient pressure
EHS Chemical: Not reported
Fire: Greater than ambient pressure

Map ID
Direction
Distance
Elevation

MAP FINDINGS

Site

Database(s)

EDR ID Number
EPA ID Number

GREEN MOUNTAIN COFFEE ROASTERS - WATERBURY (Continued)

A100356842

Gas: Not reported
Liquid: True
Mixture: True
Max Amount: Not reported
Max Amount Code: 02
Max Amt Container: Not reported
Pressure: Not reported
Pure: Not reported
Reactive: Not reported
Solid: Not reported
Trade Secret: Not reported
Days On Site: 365
Last Modified: 2/29/2012

Chemical:

Chem Inv Record ID: CVTR20117QN83U01C1W5
Report Year: 2011
CAS NUMBER: 74-98-6
State Label Code: VT2011
Entered Chemical Name: Liquid Propane
Chem Same As Last Yr: Greater than ambient pressure
Acute: Greater than ambient pressure
Ave Amount: Not reported
Ave Amount Code: 05
Chronic: Greater than ambient pressure
EHS Chemical: Not reported
Fire: Greater than ambient pressure
Gas: True
Liquid: True
Mixture: Not reported
Max Amount: Not reported
Max Amount Code: 05
Max Amt Container: 123300
Pressure: True
Pure: True
Reactive: Not reported
Solid: Not reported
Trade Secret: Not reported
Days On Site: 365
Last Modified: 2/29/2012

Location: Parking Lot - Behind Distribution Center
Amount: Not reported
Amount Unit: pounds
Type: Above ground tank
Temperature: Ambient temperature
Pressure: Greater than ambient pressure
Last Modified: 2/29/2012

Chemical:

Chem Inv Record ID: CVTR20117QN87Z01EMKK
Report Year: 2011
CAS NUMBER: 7647-14-5
State Label Code: VT2011
Entered Chemical Name: Sodium Chloride (Road Salt)
Chem Same As Last Yr: Greater than ambient pressure

Map ID
Direction
Distance
Elevation

MAP FINDINGS

Site

Database(s)

EDR ID Number
EPA ID Number

GREEN MOUNTAIN COFFEE ROASTERS - WATERBURY (Continued)

A100356842

Acute: Greater than ambient pressure
Ave Amount: Not reported
Ave Amount Code: 04
Chronic: Greater than ambient pressure
EHS Chemical: Not reported
Fire: Greater than ambient pressure
Gas: Not reported
Liquid: Not reported
Mixture: True
Max Amount: Not reported
Max Amount Code: 04
Max Amt Container: 50000
Pressure: Not reported
Pure: Not reported
Reactive: True
Solid: True
Trade Secret: Not reported
Days On Site: 365
Last Modified: 2/29/2012

Chemical:
Chem Inv Record ID: CVTR20117QN8B701GF1W
Report Year: 2011
CAS NUMBER: 14808-60-7
State Label Code: VT2011
Entered Chemical Name: Sand
Chem Same As Last Yr: Greater than ambient pressure
Acute: Greater than ambient pressure
Ave Amount: Not reported
Ave Amount Code: 04
Chronic: Greater than ambient pressure
EHS Chemical: Not reported
Fire: Greater than ambient pressure
Gas: Not reported
Liquid: Not reported
Mixture: True
Max Amount: Not reported
Max Amount Code: 04
Max Amt Container: 50000
Pressure: Not reported
Pure: Not reported
Reactive: Not reported
Solid: True
Trade Secret: Not reported
Days On Site: 365
Last Modified: 2/29/2012

Name: GREEN MOUNTAIN COFFEE ROASTERS - WATERBURY
Address: 33 COFFEE LANE
City,State,Zip: WATERBURY, VT 05676
Facility Id: FATR20117PYL60002N3J
Facility Country: USA
Failed Validation: Not reported
Report Year: 2011
Tank #: Not reported
Product: Not reported

Map ID
Direction
Distance
Elevation

MAP FINDINGS

Site

Database(s)

EDR ID Number
EPA ID Number

GREEN MOUNTAIN COFFEE ROASTERS - WATERBURY (Continued)

A100356842

Capacity: Not reported
Material of Constr: Not reported
Installation Date: Not reported
Facility Notes: Not reported

Chemical:

Chem Inv Record ID: CVTR20117PYL75004N48
Report Year: 2011
CAS NUMBER: 107-21-1
State Label Code: VT2011
Entered Chemical Name: ETHYLENE GLYCOL
Chem Same As Last Yr: WATERBURY, VT 05676
Acute: WATERBURY, VT 05676
Ave Amount: Not reported
Ave Amount Code: 02
Chronic: WATERBURY, VT 05676
EHS Chemical: Not reported
Fire: WATERBURY, VT 05676
Gas: Not reported
Liquid: True
Mixture: Not reported
Max Amount: Not reported
Max Amount Code: 02
Max Amt Container: Not reported
Pressure: True
Pure: True
Reactive: True
Solid: Not reported
Trade Secret: Not reported
Days On Site: 365
Last Modified: 2/29/2012

Chemical:

Chem Inv Record ID: CVTR20117QN6MR00UQF7
Report Year: 2011
CAS NUMBER: 7664-93-9
State Label Code: VT2011
Entered Chemical Name: Sulfuric Acid
Chem Same As Last Yr: WATERBURY, VT 05676
Acute: WATERBURY, VT 05676
Ave Amount: Not reported
Ave Amount Code: 04
Chronic: WATERBURY, VT 05676
EHS Chemical: T
Fire: WATERBURY, VT 05676
Gas: Not reported
Liquid: True
Mixture: True
Max Amount: Not reported
Max Amount Code: 04
Max Amt Container: Not reported
Pressure: Not reported
Pure: Not reported
Reactive: True
Solid: Not reported
Trade Secret: Not reported

Map ID
Direction
Distance
Elevation

MAP FINDINGS

Site

Database(s)

EDR ID Number
EPA ID Number

GREEN MOUNTAIN COFFEE ROASTERS - WATERBURY (Continued)

A100356842

Days On Site: 365
Last Modified: 2/29/2012

Report Year: 2011
Chemical Id: CVTR20117QN6MR00UQF7
MX Chem: Sulfuric Acid
Percentage: 0.3
MX CAS: 7664-93-9
Wt Vol: Wt
MX EHS: T
MX Last Modified: 2/29/2012

Chemical:

Chem Inv Record ID: CVTR20117QN6VW00XRPV
Report Year: 2011
CAS NUMBER: 68334-30-5
State Label Code: VT2011
Entered Chemical Name: ULSD Diesel Fuel
Chem Same As Last Yr: WATERBURY, VT 05676
Acute: WATERBURY, VT 05676
Ave Amount: Not reported
Ave Amount Code: 04
Chronic: WATERBURY, VT 05676
EHS Chemical: Not reported
Fire: WATERBURY, VT 05676
Gas: Not reported
Liquid: True
Mixture: Not reported
Max Amount: Not reported
Max Amount Code: 04
Max Amt Container: 73000
Pressure: Not reported
Pure: True
Reactive: Not reported
Solid: Not reported
Trade Secret: Not reported
Days On Site: 365
Last Modified: 2/29/2012

Location: 131 Pilgrim Park Road - Tank Farm
Amount: 73000
Amount Unit: pounds
Type: Above ground tank
Temperature: Ambient temperature
Pressure: Ambient pressure
Last Modified: 2/29/2012

Chemical:

Chem Inv Record ID: CVTR20117QN74800ZZR7
Report Year: 2011
CAS NUMBER: 124-38-9
State Label Code: VT2011
Entered Chemical Name: CARBON DIOXIDE, COMPRESSED
Chem Same As Last Yr: Ambient pressure
Acute: Ambient pressure
Ave Amount: Not reported
Ave Amount Code: 02

Map ID
Direction
Distance
Elevation

MAP FINDINGS

Site

Database(s)

EDR ID Number
EPA ID Number

GREEN MOUNTAIN COFFEE ROASTERS - WATERBURY (Continued)

A100356842

Chronic: Ambient pressure
EHS Chemical: Not reported
Fire: Ambient pressure
Gas: True
Liquid: Not reported
Mixture: Not reported
Max Amount: Not reported
Max Amount Code: 02
Max Amt Container: 100
Pressure: True
Pure: True
Reactive: Not reported
Solid: Not reported
Trade Secret: Not reported
Days On Site: 365
Last Modified: 2/29/2012

Chemical:

Chem Inv Record ID: CVTR20117QN7NC013NWWY
Report Year: 2011
CAS NUMBER: Not reported
State Label Code: VT2011
Entered Chemical Name: Hydraulic Oil
Chem Same As Last Yr: Ambient pressure
Acute: Ambient pressure
Ave Amount: Not reported
Ave Amount Code: 02
Chronic: Ambient pressure
EHS Chemical: Not reported
Fire: Ambient pressure
Gas: Not reported
Liquid: True
Mixture: True
Max Amount: Not reported
Max Amount Code: 02
Max Amt Container: Not reported
Pressure: True
Pure: Not reported
Reactive: Not reported
Solid: Not reported
Trade Secret: Not reported
Days On Site: 365
Last Modified: 2/29/2012

Chemical:

Chem Inv Record ID: CVTR20117QN7TD0160GE
Report Year: 2011
CAS NUMBER: 7439-92-1
State Label Code: VT2011
Entered Chemical Name: Lead
Chem Same As Last Yr: Ambient pressure
Acute: Ambient pressure
Ave Amount: Not reported
Ave Amount Code: 04
Chronic: Ambient pressure
EHS Chemical: Not reported

Map ID
Direction
Distance
Elevation

MAP FINDINGS

Site

Database(s)

EDR ID Number
EPA ID Number

GREEN MOUNTAIN COFFEE ROASTERS - WATERBURY (Continued)

A100356842

Fire: Ambient pressure
Gas: Not reported
Liquid: Not reported
Mixture: Not reported
Max Amount: 80000
Max Amount Code: 04
Max Amt Container: 2000
Pressure: Not reported
Pure: True
Reactive: Not reported
Solid: True
Trade Secret: Not reported
Days On Site: 365
Last Modified: 2/29/2012

Report Year: 2011
Chemical Id: CVTR20117QN7TD0160GE
MX Chem: Lead
Percentage: 0.6
MX CAS: 7439-92-1
Wt Vol: Wt
MX EHS: Not reported
MX Last Modified: 2/29/2012

Chemical:
Chem Inv Record ID: CVTR20117QN7WK018SCH
Report Year: 2011
CAS NUMBER: 7727-37-9
State Label Code: VT2011
Entered Chemical Name: Liquid Nitrogen
Chem Same As Last Yr: Ambient pressure
Acute: Ambient pressure
Ave Amount: Not reported
Ave Amount Code: 04
Chronic: Ambient pressure
EHS Chemical: Not reported
Fire: Ambient pressure
Gas: True
Liquid: True
Mixture: True
Max Amount: 61000
Max Amount Code: 04
Max Amt Container: 61000
Pressure: True
Pure: Not reported
Reactive: Not reported
Solid: Not reported
Trade Secret: Not reported
Days On Site: 365
Last Modified: 2/29/2012

Location: Pilgrim Tank Farm, Inside Plant
Amount: 61000
Amount Unit: pounds
Type: Above ground tank
Temperature: Cryogenic conditions
Pressure: Greater than ambient pressure
Last Modified: 2/29/2012

Map ID
Direction
Distance
Elevation

MAP FINDINGS

Site

Database(s)

EDR ID Number
EPA ID Number

GREEN MOUNTAIN COFFEE ROASTERS - WATERBURY (Continued)

A100356842

Chemical:

Chem Inv Record ID: CVTR20117QN81301APBN
Report Year: 2011
CAS NUMBER: Not reported
State Label Code: VT2011
Entered Chemical Name: Lubricating Oils
Chem Same As Last Yr: Greater than ambient pressure
Acute: Greater than ambient pressure
Ave Amount: Not reported
Ave Amount Code: 02
Chronic: Greater than ambient pressure
EHS Chemical: Not reported
Fire: Greater than ambient pressure
Gas: Not reported
Liquid: True
Mixture: True
Max Amount: Not reported
Max Amount Code: 02
Max Amt Container: Not reported
Pressure: Not reported
Pure: Not reported
Reactive: Not reported
Solid: Not reported
Trade Secret: Not reported
Days On Site: 365
Last Modified: 2/29/2012

Chemical:

Chem Inv Record ID: CVTR20117QN83U01C1W5
Report Year: 2011
CAS NUMBER: 74-98-6
State Label Code: VT2011
Entered Chemical Name: Liquid Propane
Chem Same As Last Yr: Greater than ambient pressure
Acute: Greater than ambient pressure
Ave Amount: Not reported
Ave Amount Code: 05
Chronic: Greater than ambient pressure
EHS Chemical: Not reported
Fire: Greater than ambient pressure
Gas: True
Liquid: True
Mixture: Not reported
Max Amount: Not reported
Max Amount Code: 05
Max Amt Container: 123300
Pressure: True
Pure: True
Reactive: Not reported
Solid: Not reported
Trade Secret: Not reported
Days On Site: 365
Last Modified: 2/29/2012

Location: Parking Lot - Behind Distribution Center
Amount: Not reported

Map ID
Direction
Distance
Elevation

MAP FINDINGS

Site

Database(s)

EDR ID Number
EPA ID Number

GREEN MOUNTAIN COFFEE ROASTERS - WATERBURY (Continued)

A100356842

Amount Unit: pounds
Type: Above ground tank
Temperature: Ambient temperature
Pressure: Greater than ambient pressure
Last Modified: 2/29/2012

Chemical:

Chem Inv Record ID: CVTR20117QN87Z01EMKK
Report Year: 2011
CAS NUMBER: 7647-14-5
State Label Code: VT2011
Entered Chemical Name: Sodium Chloride (Road Salt)
Chem Same As Last Yr: Greater than ambient pressure
Acute: Greater than ambient pressure
Ave Amount: Not reported
Ave Amount Code: 04
Chronic: Greater than ambient pressure
EHS Chemical: Not reported
Fire: Greater than ambient pressure
Gas: Not reported
Liquid: Not reported
Mixture: True
Max Amount: Not reported
Max Amount Code: 04
Max Amt Container: 50000
Pressure: Not reported
Pure: Not reported
Reactive: True
Solid: True
Trade Secret: Not reported
Days On Site: 365
Last Modified: 2/29/2012

Chemical:

Chem Inv Record ID: CVTR20117QN8B701GF1W
Report Year: 2011
CAS NUMBER: 14808-60-7
State Label Code: VT2011
Entered Chemical Name: Sand
Chem Same As Last Yr: Greater than ambient pressure
Acute: Greater than ambient pressure
Ave Amount: Not reported
Ave Amount Code: 04
Chronic: Greater than ambient pressure
EHS Chemical: Not reported
Fire: Greater than ambient pressure
Gas: Not reported
Liquid: Not reported
Mixture: True
Max Amount: Not reported
Max Amount Code: 04
Max Amt Container: 50000
Pressure: Not reported
Pure: Not reported
Reactive: Not reported
Solid: True

Map ID
Direction
Distance
Elevation

MAP FINDINGS

Site

Database(s)

EDR ID Number
EPA ID Number

GREEN MOUNTAIN COFFEE ROASTERS - WATERBURY (Continued)

A100356842

Trade Secret: Not reported
Days On Site: 365
Last Modified: 2/29/2012

Name: GREEN MOUNTAIN COFFEE ROASTERS - WATERBURY
Address: 33 COFFEE LANE
City,State,Zip: WATERBURY, VT 05676
Facility Id: FATR20117PYL60002N3J
Facility Country: USA
Failed Validation: Not reported
Report Year: 2011
Tank #: Not reported
Product: Not reported
Capacity: Not reported
Material of Constr: Not reported
Installation Date: Not reported
Facility Notes: Not reported

Chemical:

Chem Inv Record ID: CVTR20117PYL75004N48
Report Year: 2011
CAS NUMBER: 107-21-1
State Label Code: VT2011
Entered Chemical Name: ETHYLENE GLYCOL
Chem Same As Last Yr: WATERBURY, VT 05676
Acute: WATERBURY, VT 05676
Ave Amount: Not reported
Ave Amount Code: 02
Chronic: WATERBURY, VT 05676
EHS Chemical: Not reported
Fire: WATERBURY, VT 05676
Gas: Not reported
Liquid: True
Mixture: Not reported
Max Amount: Not reported
Max Amount Code: 02
Max Amt Container: Not reported
Pressure: True
Pure: True
Reactive: True
Solid: Not reported
Trade Secret: Not reported
Days On Site: 365
Last Modified: 2/29/2012

Chemical:

Chem Inv Record ID: CVTR20117QN6MR00UQF7
Report Year: 2011
CAS NUMBER: 7664-93-9
State Label Code: VT2011
Entered Chemical Name: Sulfuric Acid
Chem Same As Last Yr: WATERBURY, VT 05676
Acute: WATERBURY, VT 05676
Ave Amount: Not reported
Ave Amount Code: 04

Map ID
Direction
Distance
Elevation

MAP FINDINGS

Site

Database(s)

EDR ID Number
EPA ID Number

GREEN MOUNTAIN COFFEE ROASTERS - WATERBURY (Continued)

A100356842

Chronic: WATERBURY, VT 05676
EHS Chemical: T
Fire: WATERBURY, VT 05676
Gas: Not reported
Liquid: True
Mixture: True
Max Amount: Not reported
Max Amount Code: 04
Max Amt Container: Not reported
Pressure: Not reported
Pure: Not reported
Reactive: True
Solid: Not reported
Trade Secret: Not reported
Days On Site: 365
Last Modified: 2/29/2012

Report Year: 2011
Chemical Id: CVTR20117QN6MR00UQF7
MX Chem: Sulfuric Acid
Percentage: 0.3
MX CAS: 7664-93-9
Wt Vol: Wt
MX EHS: T
MX Last Modified: 2/29/2012

Chemical:
Chem Inv Record ID: CVTR20117QN6VW00XRPV
Report Year: 2011
CAS NUMBER: 68334-30-5
State Label Code: VT2011
Entered Chemical Name: ULSD Diesel Fuel
Chem Same As Last Yr: WATERBURY, VT 05676
Acute: WATERBURY, VT 05676
Ave Amount: Not reported
Ave Amount Code: 04
Chronic: WATERBURY, VT 05676
EHS Chemical: Not reported
Fire: WATERBURY, VT 05676
Gas: Not reported
Liquid: True
Mixture: Not reported
Max Amount: Not reported
Max Amount Code: 04
Max Amt Container: 73000
Pressure: Not reported
Pure: True
Reactive: Not reported
Solid: Not reported
Trade Secret: Not reported
Days On Site: 365
Last Modified: 2/29/2012

Location: 131 Pilgrim Park Road - Tank Farm
Amount: 73000
Amount Unit: pounds
Type: Above ground tank
Temperature: Ambient temperature

Map ID
Direction
Distance
Elevation

MAP FINDINGS

Site

Database(s)

EDR ID Number
EPA ID Number

GREEN MOUNTAIN COFFEE ROASTERS - WATERBURY (Continued)

A100356842

Pressure: Ambient pressure
Last Modified: 2/29/2012

Chemical:

Chem Inv Record ID: CVTR20117QN74800ZZR7
Report Year: 2011
CAS NUMBER: 124-38-9
State Label Code: VT2011
Entered Chemical Name: CARBON DIOXIDE, COMPRESSED
Chem Same As Last Yr: Ambient pressure
Acute: Ambient pressure
Ave Amount: Not reported
Ave Amount Code: 02
Chronic: Ambient pressure
EHS Chemical: Not reported
Fire: Ambient pressure
Gas: True
Liquid: Not reported
Mixture: Not reported
Max Amount: Not reported
Max Amount Code: 02
Max Amt Container: 100
Pressure: True
Pure: True
Reactive: Not reported
Solid: Not reported
Trade Secret: Not reported
Days On Site: 365
Last Modified: 2/29/2012

Chemical:

Chem Inv Record ID: CVTR20117QN7NC013NWWY
Report Year: 2011
CAS NUMBER: Not reported
State Label Code: VT2011
Entered Chemical Name: Hydraulic Oil
Chem Same As Last Yr: Ambient pressure
Acute: Ambient pressure
Ave Amount: Not reported
Ave Amount Code: 02
Chronic: Ambient pressure
EHS Chemical: Not reported
Fire: Ambient pressure
Gas: Not reported
Liquid: True
Mixture: True
Max Amount: Not reported
Max Amount Code: 02
Max Amt Container: Not reported
Pressure: True
Pure: Not reported
Reactive: Not reported
Solid: Not reported
Trade Secret: Not reported
Days On Site: 365
Last Modified: 2/29/2012

Map ID
Direction
Distance
Elevation

MAP FINDINGS

Site

Database(s)

EDR ID Number
EPA ID Number

GREEN MOUNTAIN COFFEE ROASTERS - WATERBURY (Continued)

A100356842

Chemical:

Chem Inv Record ID: CVTR20117QN7TD0160GE
Report Year: 2011
CAS NUMBER: 7439-92-1
State Label Code: VT2011
Entered Chemical Name: Lead
Chem Same As Last Yr: Ambient pressure
Acute: Ambient pressure
Ave Amount: Not reported
Ave Amount Code: 04
Chronic: Ambient pressure
EHS Chemical: Not reported
Fire: Ambient pressure
Gas: Not reported
Liquid: Not reported
Mixture: Not reported
Max Amount: 80000
Max Amount Code: 04
Max Amt Container: 2000
Pressure: Not reported
Pure: True
Reactive: Not reported
Solid: True
Trade Secret: Not reported
Days On Site: 365
Last Modified: 2/29/2012

Report Year: 2011
Chemical Id: CVTR20117QN7TD0160GE
MX Chem: Lead
Percentage: 0.6
MX CAS: 7439-92-1
Wt Vol: Wt
MX EHS: Not reported
MX Last Modified: 2/29/2012

Chemical:

Chem Inv Record ID: CVTR20117QN7WK018SCH
Report Year: 2011
CAS NUMBER: 7727-37-9
State Label Code: VT2011
Entered Chemical Name: Liquid Nitrogen
Chem Same As Last Yr: Ambient pressure
Acute: Ambient pressure
Ave Amount: Not reported
Ave Amount Code: 04
Chronic: Ambient pressure
EHS Chemical: Not reported
Fire: Ambient pressure
Gas: True
Liquid: True
Mixture: True
Max Amount: 61000
Max Amount Code: 04
Max Amt Container: 61000
Pressure: True
Pure: Not reported

Map ID
Direction
Distance
Elevation

MAP FINDINGS

Site

Database(s)

EDR ID Number
EPA ID Number

GREEN MOUNTAIN COFFEE ROASTERS - WATERBURY (Continued)

A100356842

Reactive: Not reported
Solid: Not reported
Trade Secret: Not reported
Days On Site: 365
Last Modified: 2/29/2012

Location: Pilgrim Tank Farm, Inside Plant
Amount: 61000
Amount Unit: pounds
Type: Above ground tank
Temperature: Cryogenic conditions
Pressure: Greater than ambient pressure
Last Modified: 2/29/2012

Chemical:
Chem Inv Record ID: CVTR20117QN81301APBN
Report Year: 2011
CAS NUMBER: Not reported
State Label Code: VT2011
Entered Chemical Name: Lubricating Oils
Chem Same As Last Yr: Greater than ambient pressure
Acute: Greater than ambient pressure
Ave Amount: Not reported
Ave Amount Code: 02
Chronic: Greater than ambient pressure
EHS Chemical: Not reported
Fire: Greater than ambient pressure
Gas: Not reported
Liquid: True
Mixture: True
Max Amount: Not reported
Max Amount Code: 02
Max Amt Container: Not reported
Pressure: Not reported
Pure: Not reported
Reactive: Not reported
Solid: Not reported
Trade Secret: Not reported
Days On Site: 365
Last Modified: 2/29/2012

Chemical:
Chem Inv Record ID: CVTR20117QN83U01C1W5
Report Year: 2011
CAS NUMBER: 74-98-6
State Label Code: VT2011
Entered Chemical Name: Liquid Propane
Chem Same As Last Yr: Greater than ambient pressure
Acute: Greater than ambient pressure
Ave Amount: Not reported
Ave Amount Code: 05
Chronic: Greater than ambient pressure
EHS Chemical: Not reported
Fire: Greater than ambient pressure
Gas: True
Liquid: True

Map ID
Direction
Distance
Elevation

MAP FINDINGS

Site

Database(s)

EDR ID Number
EPA ID Number

GREEN MOUNTAIN COFFEE ROASTERS - WATERBURY (Continued)

A100356842

Mixture: Not reported
Max Amount: Not reported
Max Amount Code: 05
Max Amt Container: 123300
Pressure: True
Pure: True
Reactive: Not reported
Solid: Not reported
Trade Secret: Not reported
Days On Site: 365
Last Modified: 2/29/2012

Location: Parking Lot - Behind Distribution Center
Amount: Not reported
Amount Unit: pounds
Type: Above ground tank
Temperature: Ambient temperature
Pressure: Greater than ambient pressure
Last Modified: 2/29/2012

Chemical:
Chem Inv Record ID: CVTR20117QN87Z01EMKK
Report Year: 2011
CAS NUMBER: 7647-14-5
State Label Code: VT2011
Entered Chemical Name: Sodium Chloride (Road Salt)
Chem Same As Last Yr: Greater than ambient pressure
Acute: Greater than ambient pressure
Ave Amount: Not reported
Ave Amount Code: 04
Chronic: Greater than ambient pressure
EHS Chemical: Not reported
Fire: Greater than ambient pressure
Gas: Not reported
Liquid: Not reported
Mixture: True
Max Amount: Not reported
Max Amount Code: 04
Max Amt Container: 50000
Pressure: Not reported
Pure: Not reported
Reactive: True
Solid: True
Trade Secret: Not reported
Days On Site: 365
Last Modified: 2/29/2012

Chemical:
Chem Inv Record ID: CVTR20117QN8B701GF1W
Report Year: 2011
CAS NUMBER: 14808-60-7
State Label Code: VT2011
Entered Chemical Name: Sand
Chem Same As Last Yr: Greater than ambient pressure
Acute: Greater than ambient pressure
Ave Amount: Not reported

Map ID
Direction
Distance
Elevation

MAP FINDINGS

Site

Database(s)

EDR ID Number
EPA ID Number

GREEN MOUNTAIN COFFEE ROASTERS - WATERBURY (Continued)

A100356842

Ave Amount Code: 04
Chronic: Greater than ambient pressure
EHS Chemical: Not reported
Fire: Greater than ambient pressure
Gas: Not reported
Liquid: Not reported
Mixture: True
Max Amount: Not reported
Max Amount Code: 04
Max Amt Container: 50000
Pressure: Not reported
Pure: Not reported
Reactive: Not reported
Solid: True
Trade Secret: Not reported
Days On Site: 365
Last Modified: 2/29/2012

Name: GREEN MOUNTAIN COFFEE ROASTERS - WATERBURY
Address: 33 COFFEE LANE
City,State,Zip: WATERBURY, VT 05676
Facility Id: FATR20117PYL60002N3J
Facility Country: USA
Failed Validation: Not reported
Report Year: 2011
Tank #: Not reported
Product: Not reported
Capacity: Not reported
Material of Constr: Not reported
Installation Date: Not reported
Facility Notes: Not reported

Chemical:
Chem Inv Record ID: CVTR20117PYL75004N48
Report Year: 2011
CAS NUMBER: 107-21-1
State Label Code: VT2011
Entered Chemical Name: ETHYLENE GLYCOL
Chem Same As Last Yr: WATERBURY, VT 05676
Acute: WATERBURY, VT 05676
Ave Amount: Not reported
Ave Amount Code: 02
Chronic: WATERBURY, VT 05676
EHS Chemical: Not reported
Fire: WATERBURY, VT 05676
Gas: Not reported
Liquid: True
Mixture: Not reported
Max Amount: Not reported
Max Amount Code: 02
Max Amt Container: Not reported
Pressure: True
Pure: True
Reactive: True
Solid: Not reported
Trade Secret: Not reported

Map ID
Direction
Distance
Elevation

MAP FINDINGS

Site

Database(s)

EDR ID Number
EPA ID Number

GREEN MOUNTAIN COFFEE ROASTERS - WATERBURY (Continued)

A100356842

Days On Site: 365
Last Modified: 2/29/2012

Chemical:

Chem Inv Record ID: CVTR20117QN6MR00UQF7
Report Year: 2011
CAS NUMBER: 7664-93-9
State Label Code: VT2011
Entered Chemical Name: Sulfuric Acid
Chem Same As Last Yr: WATERBURY, VT 05676
Acute: WATERBURY, VT 05676
Ave Amount: Not reported
Ave Amount Code: 04
Chronic: WATERBURY, VT 05676
EHS Chemical: T
Fire: WATERBURY, VT 05676
Gas: Not reported
Liquid: True
Mixture: True
Max Amount: Not reported
Max Amount Code: 04
Max Amt Container: Not reported
Pressure: Not reported
Pure: Not reported
Reactive: True
Solid: Not reported
Trade Secret: Not reported
Days On Site: 365
Last Modified: 2/29/2012

Report Year: 2011
Chemical Id: CVTR20117QN6MR00UQF7
MX Chem: Sulfuric Acid
Percentage: 0.3
MX CAS: 7664-93-9
Wt Vol: Wt
MX EHS: T
MX Last Modified: 2/29/2012

Chemical:

Chem Inv Record ID: CVTR20117QN6VW00XRPV
Report Year: 2011
CAS NUMBER: 68334-30-5
State Label Code: VT2011
Entered Chemical Name: ULSD Diesel Fuel
Chem Same As Last Yr: WATERBURY, VT 05676
Acute: WATERBURY, VT 05676
Ave Amount: Not reported
Ave Amount Code: 04
Chronic: WATERBURY, VT 05676
EHS Chemical: Not reported
Fire: WATERBURY, VT 05676
Gas: Not reported
Liquid: True
Mixture: Not reported
Max Amount: Not reported
Max Amount Code: 04

Map ID
Direction
Distance
Elevation

MAP FINDINGS

Site

Database(s)

EDR ID Number
EPA ID Number

GREEN MOUNTAIN COFFEE ROASTERS - WATERBURY (Continued)

A100356842

Max Amt Container: 73000
Pressure: Not reported
Pure: True
Reactive: Not reported
Solid: Not reported
Trade Secret: Not reported
Days On Site: 365
Last Modified: 2/29/2012

Location: 131 Pilgrim Park Road - Tank Farm
Amount: 73000
Amount Unit: pounds
Type: Above ground tank
Temperature: Ambient temperature
Pressure: Ambient pressure
Last Modified: 2/29/2012

Chemical:

Chem Inv Record ID: CVTR20117QN74800ZZR7
Report Year: 2011
CAS NUMBER: 124-38-9
State Label Code: VT2011
Entered Chemical Name: CARBON DIOXIDE, COMPRESSED
Chem Same As Last Yr: Ambient pressure
Acute: Ambient pressure
Ave Amount: Not reported
Ave Amount Code: 02
Chronic: Ambient pressure
EHS Chemical: Not reported
Fire: Ambient pressure
Gas: True
Liquid: Not reported
Mixture: Not reported
Max Amount: Not reported
Max Amount Code: 02
Max Amt Container: 100
Pressure: True
Pure: True
Reactive: Not reported
Solid: Not reported
Trade Secret: Not reported
Days On Site: 365
Last Modified: 2/29/2012

Chemical:

Chem Inv Record ID: CVTR20117QN7NC013NWY
Report Year: 2011
CAS NUMBER: Not reported
State Label Code: VT2011
Entered Chemical Name: Hydraulic Oil
Chem Same As Last Yr: Ambient pressure
Acute: Ambient pressure
Ave Amount: Not reported
Ave Amount Code: 02
Chronic: Ambient pressure
EHS Chemical: Not reported

Map ID
Direction
Distance
Elevation

MAP FINDINGS

Site

Database(s)

EDR ID Number
EPA ID Number

GREEN MOUNTAIN COFFEE ROASTERS - WATERBURY (Continued)

A100356842

Fire: Ambient pressure
Gas: Not reported
Liquid: True
Mixture: True
Max Amount: Not reported
Max Amount Code: 02
Max Amt Container: Not reported
Pressure: True
Pure: Not reported
Reactive: Not reported
Solid: Not reported
Trade Secret: Not reported
Days On Site: 365
Last Modified: 2/29/2012

Chemical:

Chem Inv Record ID: CVTR20117QN7TD0160GE
Report Year: 2011
CAS NUMBER: 7439-92-1
State Label Code: VT2011
Entered Chemical Name: Lead
Chem Same As Last Yr: Ambient pressure
Acute: Ambient pressure
Ave Amount: Not reported
Ave Amount Code: 04
Chronic: Ambient pressure
EHS Chemical: Not reported
Fire: Ambient pressure
Gas: Not reported
Liquid: Not reported
Mixture: Not reported
Max Amount: 80000
Max Amount Code: 04
Max Amt Container: 2000
Pressure: Not reported
Pure: True
Reactive: Not reported
Solid: True
Trade Secret: Not reported
Days On Site: 365
Last Modified: 2/29/2012

Report Year: 2011
Chemical Id: CVTR20117QN7TD0160GE
MX Chem: Lead
Percentage: 0.6
MX CAS: 7439-92-1
Wt Vol: Wt
MX EHS: Not reported
MX Last Modified: 2/29/2012

Chemical:

Chem Inv Record ID: CVTR20117QN7WK018SCH
Report Year: 2011
CAS NUMBER: 7727-37-9
State Label Code: VT2011
Entered Chemical Name: Liquid Nitrogen

Map ID
Direction
Distance
Elevation

MAP FINDINGS

Site

Database(s)

EDR ID Number
EPA ID Number

GREEN MOUNTAIN COFFEE ROASTERS - WATERBURY (Continued)

A100356842

Chem Same As Last Yr: Ambient pressure
Acute: Ambient pressure
Ave Amount: Not reported
Ave Amount Code: 04
Chronic: Ambient pressure
EHS Chemical: Not reported
Fire: Ambient pressure
Gas: True
Liquid: True
Mixture: True
Max Amount: 61000
Max Amount Code: 04
Max Amt Container: 61000
Pressure: True
Pure: Not reported
Reactive: Not reported
Solid: Not reported
Trade Secret: Not reported
Days On Site: 365
Last Modified: 2/29/2012

Location: Pilgrim Tank Farm, Inside Plant
Amount: 61000
Amount Unit: pounds
Type: Above ground tank
Temperature: Cryogenic conditions
Pressure: Greater than ambient pressure
Last Modified: 2/29/2012

Chemical:

Chem Inv Record ID: CVTR20117QN81301APBN
Report Year: 2011
CAS NUMBER: Not reported
State Label Code: VT2011
Entered Chemical Name: Lubricating Oils
Chem Same As Last Yr: Greater than ambient pressure
Acute: Greater than ambient pressure
Ave Amount: Not reported
Ave Amount Code: 02
Chronic: Greater than ambient pressure
EHS Chemical: Not reported
Fire: Greater than ambient pressure
Gas: Not reported
Liquid: True
Mixture: True
Max Amount: Not reported
Max Amount Code: 02
Max Amt Container: Not reported
Pressure: Not reported
Pure: Not reported
Reactive: Not reported
Solid: Not reported
Trade Secret: Not reported
Days On Site: 365
Last Modified: 2/29/2012

Map ID
Direction
Distance
Elevation

MAP FINDINGS

Site

Database(s)

EDR ID Number
EPA ID Number

GREEN MOUNTAIN COFFEE ROASTERS - WATERBURY (Continued)

A100356842

Chemical:

Chem Inv Record ID: CVTR20117QN83U01C1W5
Report Year: 2011
CAS NUMBER: 74-98-6
State Label Code: VT2011
Entered Chemical Name: Liquid Propane
Chem Same As Last Yr: Greater than ambient pressure
Acute: Greater than ambient pressure
Ave Amount: Not reported
Ave Amount Code: 05
Chronic: Greater than ambient pressure
EHS Chemical: Not reported
Fire: Greater than ambient pressure
Gas: True
Liquid: True
Mixture: Not reported
Max Amount: Not reported
Max Amount Code: 05
Max Amt Container: 123300
Pressure: True
Pure: True
Reactive: Not reported
Solid: Not reported
Trade Secret: Not reported
Days On Site: 365
Last Modified: 2/29/2012

Location: Parking Lot - Behind Distribution Center
Amount: Not reported
Amount Unit: pounds
Type: Above ground tank
Temperature: Ambient temperature
Pressure: Greater than ambient pressure
Last Modified: 2/29/2012

Chemical:

Chem Inv Record ID: CVTR20117QN87Z01EMKK
Report Year: 2011
CAS NUMBER: 7647-14-5
State Label Code: VT2011
Entered Chemical Name: Sodium Chloride (Road Salt)
Chem Same As Last Yr: Greater than ambient pressure
Acute: Greater than ambient pressure
Ave Amount: Not reported
Ave Amount Code: 04
Chronic: Greater than ambient pressure
EHS Chemical: Not reported
Fire: Greater than ambient pressure
Gas: Not reported
Liquid: Not reported
Mixture: True
Max Amount: Not reported
Max Amount Code: 04
Max Amt Container: 50000
Pressure: Not reported
Pure: Not reported

Map ID
Direction
Distance
Elevation

MAP FINDINGS

Site

Database(s)

EDR ID Number
EPA ID Number

GREEN MOUNTAIN COFFEE ROASTERS - WATERBURY (Continued)

A100356842

Reactive: True
Solid: True
Trade Secret: Not reported
Days On Site: 365
Last Modified: 2/29/2012

Chemical:

Chem Inv Record ID: CVTR20117QN8B701GF1W
Report Year: 2011
CAS NUMBER: 14808-60-7
State Label Code: VT2011
Entered Chemical Name: Sand
Chem Same As Last Yr: Greater than ambient pressure
Acute: Greater than ambient pressure
Ave Amount: Not reported
Ave Amount Code: 04
Chronic: Greater than ambient pressure
EHS Chemical: Not reported
Fire: Greater than ambient pressure
Gas: Not reported
Liquid: Not reported
Mixture: True
Max Amount: Not reported
Max Amount Code: 04
Max Amt Container: 50000
Pressure: Not reported
Pure: Not reported
Reactive: Not reported
Solid: True
Trade Secret: Not reported
Days On Site: 365
Last Modified: 2/29/2012

Name: GREEN MOUNTAIN COFFEE ROASTERS - WATERBURY
Address: 33 COFFEE LANE
City,State,Zip: WATERBURY, VT 05676
Facility Id: FATR20117PYL60002N3J
Facility Country: USA
Failed Validation: Not reported
Report Year: 2011
Tank #: Not reported
Product: Not reported
Capacity: Not reported
Material of Constr: Not reported
Installation Date: Not reported
Facility Notes: Not reported

Chemical:

Chem Inv Record ID: CVTR20117PYL75004N48
Report Year: 2011
CAS NUMBER: 107-21-1
State Label Code: VT2011
Entered Chemical Name: ETHYLENE GLYCOL
Chem Same As Last Yr: WATERBURY, VT 05676
Acute: WATERBURY, VT 05676

Map ID
Direction
Distance
Elevation

MAP FINDINGS

Site

Database(s)

EDR ID Number
EPA ID Number

GREEN MOUNTAIN COFFEE ROASTERS - WATERBURY (Continued)

A100356842

Ave Amount: Not reported
Ave Amount Code: 02
Chronic: WATERBURY, VT 05676
EHS Chemical: Not reported
Fire: WATERBURY, VT 05676
Gas: Not reported
Liquid: True
Mixture: Not reported
Max Amount: Not reported
Max Amount Code: 02
Max Amt Container: Not reported
Pressure: True
Pure: True
Reactive: True
Solid: Not reported
Trade Secret: Not reported
Days On Site: 365
Last Modified: 2/29/2012

Chemical:

Chem Inv Record ID: CVTR20117QN6MR00UQF7
Report Year: 2011
CAS NUMBER: 7664-93-9
State Label Code: VT2011
Entered Chemical Name: Sulfuric Acid
Chem Same As Last Yr: WATERBURY, VT 05676
Acute: WATERBURY, VT 05676
Ave Amount: Not reported
Ave Amount Code: 04
Chronic: WATERBURY, VT 05676
EHS Chemical: T
Fire: WATERBURY, VT 05676
Gas: Not reported
Liquid: True
Mixture: True
Max Amount: Not reported
Max Amount Code: 04
Max Amt Container: Not reported
Pressure: Not reported
Pure: Not reported
Reactive: True
Solid: Not reported
Trade Secret: Not reported
Days On Site: 365
Last Modified: 2/29/2012

Report Year: 2011
Chemical Id: CVTR20117QN6MR00UQF7
MX Chem: Sulfuric Acid
Percentage: 0.3
MX CAS: 7664-93-9
Wt Vol: Wt
MX EHS: T
MX Last Modified: 2/29/2012

Chemical:

Chem Inv Record ID: CVTR20117QN6VW00XRPV

Map ID
Direction
Distance
Elevation

MAP FINDINGS

Site

Database(s)

EDR ID Number
EPA ID Number

GREEN MOUNTAIN COFFEE ROASTERS - WATERBURY (Continued)

A100356842

Report Year: 2011
CAS NUMBER: 68334-30-5
State Label Code: VT2011
Entered Chemical Name: ULSD Diesel Fuel
Chem Same As Last Yr: WATERBURY, VT 05676
Acute: WATERBURY, VT 05676
Ave Amount: Not reported
Ave Amount Code: 04
Chronic: WATERBURY, VT 05676
EHS Chemical: Not reported
Fire: WATERBURY, VT 05676
Gas: Not reported
Liquid: True
Mixture: Not reported
Max Amount: Not reported
Max Amount Code: 04
Max Amt Container: 73000
Pressure: Not reported
Pure: True
Reactive: Not reported
Solid: Not reported
Trade Secret: Not reported
Days On Site: 365
Last Modified: 2/29/2012

Location: 131 Pilgrim Park Road - Tank Farm
Amount: 73000
Amount Unit: pounds
Type: Above ground tank
Temperature: Ambient temperature
Pressure: Ambient pressure
Last Modified: 2/29/2012

Chemical:
Chem Inv Record ID: CVTR20117QN74800ZZR7
Report Year: 2011
CAS NUMBER: 124-38-9
State Label Code: VT2011
Entered Chemical Name: CARBON DIOXIDE, COMPRESSED
Chem Same As Last Yr: Ambient pressure
Acute: Ambient pressure
Ave Amount: Not reported
Ave Amount Code: 02
Chronic: Ambient pressure
EHS Chemical: Not reported
Fire: Ambient pressure
Gas: True
Liquid: Not reported
Mixture: Not reported
Max Amount: Not reported
Max Amount Code: 02
Max Amt Container: 100
Pressure: True
Pure: True
Reactive: Not reported
Solid: Not reported
Trade Secret: Not reported

Map ID
Direction
Distance
Elevation

MAP FINDINGS

Site

Database(s)

EDR ID Number
EPA ID Number

GREEN MOUNTAIN COFFEE ROASTERS - WATERBURY (Continued)

A100356842

Days On Site: 365
Last Modified: 2/29/2012

Chemical:

Chem Inv Record ID: CVTR20117QN7NC013NWY
Report Year: 2011
CAS NUMBER: Not reported
State Label Code: VT2011
Entered Chemical Name: Hydraulic Oil
Chem Same As Last Yr: Ambient pressure
Acute: Ambient pressure
Ave Amount: Not reported
Ave Amount Code: 02
Chronic: Ambient pressure
EHS Chemical: Not reported
Fire: Ambient pressure
Gas: Not reported
Liquid: True
Mixture: True
Max Amount: Not reported
Max Amount Code: 02
Max Amt Container: Not reported
Pressure: True
Pure: Not reported
Reactive: Not reported
Solid: Not reported
Trade Secret: Not reported
Days On Site: 365
Last Modified: 2/29/2012

Chemical:

Chem Inv Record ID: CVTR20117QN7TD0160GE
Report Year: 2011
CAS NUMBER: 7439-92-1
State Label Code: VT2011
Entered Chemical Name: Lead
Chem Same As Last Yr: Ambient pressure
Acute: Ambient pressure
Ave Amount: Not reported
Ave Amount Code: 04
Chronic: Ambient pressure
EHS Chemical: Not reported
Fire: Ambient pressure
Gas: Not reported
Liquid: Not reported
Mixture: Not reported
Max Amount: 80000
Max Amount Code: 04
Max Amt Container: 2000
Pressure: Not reported
Pure: True
Reactive: Not reported
Solid: True
Trade Secret: Not reported
Days On Site: 365
Last Modified: 2/29/2012

Map ID
Direction
Distance
Elevation

MAP FINDINGS

Site

Database(s)

EDR ID Number
EPA ID Number

GREEN MOUNTAIN COFFEE ROASTERS - WATERBURY (Continued)

A100356842

Report Year: 2011
Chemical Id: CVTR20117QN7TD0160GE
MX Chem: Lead
Percentage: 0.6
MX CAS: 7439-92-1
Wt Vol: Wt
MX EHS: Not reported
MX Last Modified: 2/29/2012

Chemical:

Chem Inv Record ID: CVTR20117QN7WK018SCH
Report Year: 2011
CAS NUMBER: 7727-37-9
State Label Code: VT2011
Entered Chemical Name: Liquid Nitrogen
Chem Same As Last Yr: Ambient pressure
Acute: Ambient pressure
Ave Amount: Not reported
Ave Amount Code: 04
Chronic: Ambient pressure
EHS Chemical: Not reported
Fire: Ambient pressure
Gas: True
Liquid: True
Mixture: True
Max Amount: 61000
Max Amount Code: 04
Max Amt Container: 61000
Pressure: True
Pure: Not reported
Reactive: Not reported
Solid: Not reported
Trade Secret: Not reported
Days On Site: 365
Last Modified: 2/29/2012

Location: Pilgrim Tank Farm, Inside Plant
Amount: 61000
Amount Unit: pounds
Type: Above ground tank
Temperature: Cryogenic conditions
Pressure: Greater than ambient pressure
Last Modified: 2/29/2012

Chemical:

Chem Inv Record ID: CVTR20117QN81301APBN
Report Year: 2011
CAS NUMBER: Not reported
State Label Code: VT2011
Entered Chemical Name: Lubricating Oils
Chem Same As Last Yr: Greater than ambient pressure
Acute: Greater than ambient pressure
Ave Amount: Not reported
Ave Amount Code: 02
Chronic: Greater than ambient pressure
EHS Chemical: Not reported
Fire: Greater than ambient pressure

Map ID
Direction
Distance
Elevation

MAP FINDINGS

Site

Database(s)

EDR ID Number
EPA ID Number

GREEN MOUNTAIN COFFEE ROASTERS - WATERBURY (Continued)

A100356842

Gas: Not reported
Liquid: True
Mixture: True
Max Amount: Not reported
Max Amount Code: 02
Max Amt Container: Not reported
Pressure: Not reported
Pure: Not reported
Reactive: Not reported
Solid: Not reported
Trade Secret: Not reported
Days On Site: 365
Last Modified: 2/29/2012

Chemical:

Chem Inv Record ID: CVTR20117QN83U01C1W5
Report Year: 2011
CAS NUMBER: 74-98-6
State Label Code: VT2011
Entered Chemical Name: Liquid Propane
Chem Same As Last Yr: Greater than ambient pressure
Acute: Greater than ambient pressure
Ave Amount: Not reported
Ave Amount Code: 05
Chronic: Greater than ambient pressure
EHS Chemical: Not reported
Fire: Greater than ambient pressure
Gas: True
Liquid: True
Mixture: Not reported
Max Amount: Not reported
Max Amount Code: 05
Max Amt Container: 123300
Pressure: True
Pure: True
Reactive: Not reported
Solid: Not reported
Trade Secret: Not reported
Days On Site: 365
Last Modified: 2/29/2012

Location: Parking Lot - Behind Distribution Center
Amount: Not reported
Amount Unit: pounds
Type: Above ground tank
Temperature: Ambient temperature
Pressure: Greater than ambient pressure
Last Modified: 2/29/2012

Chemical:

Chem Inv Record ID: CVTR20117QN87Z01EMKK
Report Year: 2011
CAS NUMBER: 7647-14-5
State Label Code: VT2011
Entered Chemical Name: Sodium Chloride (Road Salt)
Chem Same As Last Yr: Greater than ambient pressure

Map ID
Direction
Distance
Elevation

MAP FINDINGS

Site

Database(s)

EDR ID Number
EPA ID Number

GREEN MOUNTAIN COFFEE ROASTERS - WATERBURY (Continued)

A100356842

Acute: Greater than ambient pressure
Ave Amount: Not reported
Ave Amount Code: 04
Chronic: Greater than ambient pressure
EHS Chemical: Not reported
Fire: Greater than ambient pressure
Gas: Not reported
Liquid: Not reported
Mixture: True
Max Amount: Not reported
Max Amount Code: 04
Max Amt Container: 50000
Pressure: Not reported
Pure: Not reported
Reactive: True
Solid: True
Trade Secret: Not reported
Days On Site: 365
Last Modified: 2/29/2012

Chemical:
Chem Inv Record ID: CVTR20117QN8B701GF1W
Report Year: 2011
CAS NUMBER: 14808-60-7
State Label Code: VT2011
Entered Chemical Name: Sand
Chem Same As Last Yr: Greater than ambient pressure
Acute: Greater than ambient pressure
Ave Amount: Not reported
Ave Amount Code: 04
Chronic: Greater than ambient pressure
EHS Chemical: Not reported
Fire: Greater than ambient pressure
Gas: Not reported
Liquid: Not reported
Mixture: True
Max Amount: Not reported
Max Amount Code: 04
Max Amt Container: 50000
Pressure: Not reported
Pure: Not reported
Reactive: Not reported
Solid: True
Trade Secret: Not reported
Days On Site: 365
Last Modified: 2/29/2012

Name: GREEN MOUNTAIN COFFEE ROASTERS - WATERBURY
Address: 33 COFFEE LANE
City,State,Zip: WATERBURY, VT 05676
Facility Id: FATR20117PYL60002N3J
Facility Country: USA
Failed Validation: Not reported
Report Year: 2011
Tank #: Not reported
Product: Not reported

Map ID
Direction
Distance
Elevation

MAP FINDINGS

Site

Database(s)

EDR ID Number
EPA ID Number

GREEN MOUNTAIN COFFEE ROASTERS - WATERBURY (Continued)

A100356842

Capacity: Not reported
Material of Constr: Not reported
Installation Date: Not reported
Facility Notes: Not reported

Chemical:

Chem Inv Record ID: CVTR20117PYL75004N48
Report Year: 2011
CAS NUMBER: 107-21-1
State Label Code: VT2011
Entered Chemical Name: ETHYLENE GLYCOL
Chem Same As Last Yr: WATERBURY, VT 05676
Acute: WATERBURY, VT 05676
Ave Amount: Not reported
Ave Amount Code: 02
Chronic: WATERBURY, VT 05676
EHS Chemical: Not reported
Fire: WATERBURY, VT 05676
Gas: Not reported
Liquid: True
Mixture: Not reported
Max Amount: Not reported
Max Amount Code: 02
Max Amt Container: Not reported
Pressure: True
Pure: True
Reactive: True
Solid: Not reported
Trade Secret: Not reported
Days On Site: 365
Last Modified: 2/29/2012

Chemical:

Chem Inv Record ID: CVTR20117QN6MR00UQF7
Report Year: 2011
CAS NUMBER: 7664-93-9
State Label Code: VT2011
Entered Chemical Name: Sulfuric Acid
Chem Same As Last Yr: WATERBURY, VT 05676
Acute: WATERBURY, VT 05676
Ave Amount: Not reported
Ave Amount Code: 04
Chronic: WATERBURY, VT 05676
EHS Chemical: T
Fire: WATERBURY, VT 05676
Gas: Not reported
Liquid: True
Mixture: True
Max Amount: Not reported
Max Amount Code: 04
Max Amt Container: Not reported
Pressure: Not reported
Pure: Not reported
Reactive: True
Solid: Not reported
Trade Secret: Not reported

Map ID
Direction
Distance
Elevation

MAP FINDINGS

Site

Database(s)

EDR ID Number
EPA ID Number

GREEN MOUNTAIN COFFEE ROASTERS - WATERBURY (Continued)

A100356842

Days On Site: 365
Last Modified: 2/29/2012

Report Year: 2011
Chemical Id: CVTR20117QN6MR00UQF7
MX Chem: Sulfuric Acid
Percentage: 0.3
MX CAS: 7664-93-9
Wt Vol: Wt
MX EHS: T
MX Last Modified: 2/29/2012

Chemical:

Chem Inv Record ID: CVTR20117QN6VW00XRPV
Report Year: 2011
CAS NUMBER: 68334-30-5
State Label Code: VT2011
Entered Chemical Name: ULSD Diesel Fuel
Chem Same As Last Yr: WATERBURY, VT 05676
Acute: WATERBURY, VT 05676
Ave Amount: Not reported
Ave Amount Code: 04
Chronic: WATERBURY, VT 05676
EHS Chemical: Not reported
Fire: WATERBURY, VT 05676
Gas: Not reported
Liquid: True
Mixture: Not reported
Max Amount: Not reported
Max Amount Code: 04
Max Amt Container: 73000
Pressure: Not reported
Pure: True
Reactive: Not reported
Solid: Not reported
Trade Secret: Not reported
Days On Site: 365
Last Modified: 2/29/2012

Location: 131 Pilgrim Park Road - Tank Farm
Amount: 73000
Amount Unit: pounds
Type: Above ground tank
Temperature: Ambient temperature
Pressure: Ambient pressure
Last Modified: 2/29/2012

Chemical:

Chem Inv Record ID: CVTR20117QN74800ZZR7
Report Year: 2011
CAS NUMBER: 124-38-9
State Label Code: VT2011
Entered Chemical Name: CARBON DIOXIDE, COMPRESSED
Chem Same As Last Yr: Ambient pressure
Acute: Ambient pressure
Ave Amount: Not reported
Ave Amount Code: 02

Map ID
Direction
Distance
Elevation

MAP FINDINGS

Site

Database(s)

EDR ID Number
EPA ID Number

GREEN MOUNTAIN COFFEE ROASTERS - WATERBURY (Continued)

A100356842

Chronic: Ambient pressure
EHS Chemical: Not reported
Fire: Ambient pressure
Gas: True
Liquid: Not reported
Mixture: Not reported
Max Amount: Not reported
Max Amount Code: 02
Max Amt Container: 100
Pressure: True
Pure: True
Reactive: Not reported
Solid: Not reported
Trade Secret: Not reported
Days On Site: 365
Last Modified: 2/29/2012

Chemical:

Chem Inv Record ID: CVTR20117QN7NC013NWWY
Report Year: 2011
CAS NUMBER: Not reported
State Label Code: VT2011
Entered Chemical Name: Hydraulic Oil
Chem Same As Last Yr: Ambient pressure
Acute: Ambient pressure
Ave Amount: Not reported
Ave Amount Code: 02
Chronic: Ambient pressure
EHS Chemical: Not reported
Fire: Ambient pressure
Gas: Not reported
Liquid: True
Mixture: True
Max Amount: Not reported
Max Amount Code: 02
Max Amt Container: Not reported
Pressure: True
Pure: Not reported
Reactive: Not reported
Solid: Not reported
Trade Secret: Not reported
Days On Site: 365
Last Modified: 2/29/2012

Chemical:

Chem Inv Record ID: CVTR20117QN7TD0160GE
Report Year: 2011
CAS NUMBER: 7439-92-1
State Label Code: VT2011
Entered Chemical Name: Lead
Chem Same As Last Yr: Ambient pressure
Acute: Ambient pressure
Ave Amount: Not reported
Ave Amount Code: 04
Chronic: Ambient pressure
EHS Chemical: Not reported

Map ID
Direction
Distance
Elevation

MAP FINDINGS

Site

Database(s)

EDR ID Number
EPA ID Number

GREEN MOUNTAIN COFFEE ROASTERS - WATERBURY (Continued)

A100356842

Fire: Ambient pressure
Gas: Not reported
Liquid: Not reported
Mixture: Not reported
Max Amount: 80000
Max Amount Code: 04
Max Amt Container: 2000
Pressure: Not reported
Pure: True
Reactive: Not reported
Solid: True
Trade Secret: Not reported
Days On Site: 365
Last Modified: 2/29/2012

Report Year: 2011
Chemical Id: CVTR20117QN7TD0160GE
MX Chem: Lead
Percentage: 0.6
MX CAS: 7439-92-1
Wt Vol: Wt
MX EHS: Not reported
MX Last Modified: 2/29/2012

Chemical:
Chem Inv Record ID: CVTR20117QN7WK018SCH
Report Year: 2011
CAS NUMBER: 7727-37-9
State Label Code: VT2011
Entered Chemical Name: Liquid Nitrogen
Chem Same As Last Yr: Ambient pressure
Acute: Ambient pressure
Ave Amount: Not reported
Ave Amount Code: 04
Chronic: Ambient pressure
EHS Chemical: Not reported
Fire: Ambient pressure
Gas: True
Liquid: True
Mixture: True
Max Amount: 61000
Max Amount Code: 04
Max Amt Container: 61000
Pressure: True
Pure: Not reported
Reactive: Not reported
Solid: Not reported
Trade Secret: Not reported
Days On Site: 365
Last Modified: 2/29/2012

Location: Pilgrim Tank Farm, Inside Plant
Amount: 61000
Amount Unit: pounds
Type: Above ground tank
Temperature: Cryogenic conditions
Pressure: Greater than ambient pressure
Last Modified: 2/29/2012

Map ID
Direction
Distance
Elevation

MAP FINDINGS

Site

Database(s)

EDR ID Number
EPA ID Number

GREEN MOUNTAIN COFFEE ROASTERS - WATERBURY (Continued)

A100356842

Chemical:

Chem Inv Record ID: CVTR20117QN81301APBN
Report Year: 2011
CAS NUMBER: Not reported
State Label Code: VT2011
Entered Chemical Name: Lubricating Oils
Chem Same As Last Yr: Greater than ambient pressure
Acute: Greater than ambient pressure
Ave Amount: Not reported
Ave Amount Code: 02
Chronic: Greater than ambient pressure
EHS Chemical: Not reported
Fire: Greater than ambient pressure
Gas: Not reported
Liquid: True
Mixture: True
Max Amount: Not reported
Max Amount Code: 02
Max Amt Container: Not reported
Pressure: Not reported
Pure: Not reported
Reactive: Not reported
Solid: Not reported
Trade Secret: Not reported
Days On Site: 365
Last Modified: 2/29/2012

Chemical:

Chem Inv Record ID: CVTR20117QN83U01C1W5
Report Year: 2011
CAS NUMBER: 74-98-6
State Label Code: VT2011
Entered Chemical Name: Liquid Propane
Chem Same As Last Yr: Greater than ambient pressure
Acute: Greater than ambient pressure
Ave Amount: Not reported
Ave Amount Code: 05
Chronic: Greater than ambient pressure
EHS Chemical: Not reported
Fire: Greater than ambient pressure
Gas: True
Liquid: True
Mixture: Not reported
Max Amount: Not reported
Max Amount Code: 05
Max Amt Container: 123300
Pressure: True
Pure: True
Reactive: Not reported
Solid: Not reported
Trade Secret: Not reported
Days On Site: 365
Last Modified: 2/29/2012

Location: Parking Lot - Behind Distribution Center
Amount: Not reported

Map ID
Direction
Distance
Elevation

MAP FINDINGS

Site

Database(s)

EDR ID Number
EPA ID Number

GREEN MOUNTAIN COFFEE ROASTERS - WATERBURY (Continued)

A100356842

Amount Unit: pounds
Type: Above ground tank
Temperature: Ambient temperature
Pressure: Greater than ambient pressure
Last Modified: 2/29/2012

Chemical:

Chem Inv Record ID: CVTR20117QN87Z01EMKK
Report Year: 2011
CAS NUMBER: 7647-14-5
State Label Code: VT2011
Entered Chemical Name: Sodium Chloride (Road Salt)
Chem Same As Last Yr: Greater than ambient pressure
Acute: Greater than ambient pressure
Ave Amount: Not reported
Ave Amount Code: 04
Chronic: Greater than ambient pressure
EHS Chemical: Not reported
Fire: Greater than ambient pressure
Gas: Not reported
Liquid: Not reported
Mixture: True
Max Amount: Not reported
Max Amount Code: 04
Max Amt Container: 50000
Pressure: Not reported
Pure: Not reported
Reactive: True
Solid: True
Trade Secret: Not reported
Days On Site: 365
Last Modified: 2/29/2012

Chemical:

Chem Inv Record ID: CVTR20117QN8B701GF1W
Report Year: 2011
CAS NUMBER: 14808-60-7
State Label Code: VT2011
Entered Chemical Name: Sand
Chem Same As Last Yr: Greater than ambient pressure
Acute: Greater than ambient pressure
Ave Amount: Not reported
Ave Amount Code: 04
Chronic: Greater than ambient pressure
EHS Chemical: Not reported
Fire: Greater than ambient pressure
Gas: Not reported
Liquid: Not reported
Mixture: True
Max Amount: Not reported
Max Amount Code: 04
Max Amt Container: 50000
Pressure: Not reported
Pure: Not reported
Reactive: Not reported
Solid: True

Map ID
Direction
Distance
Elevation

MAP FINDINGS

Site

Database(s)

EDR ID Number
EPA ID Number

GREEN MOUNTAIN COFFEE ROASTERS - WATERBURY (Continued)

A100356842

Trade Secret: Not reported
Days On Site: 365
Last Modified: 2/29/2012

Name: GREEN MOUNTAIN COFFEE ROASTERS - WATERBURY
Address: 33 COFFEE LANE
City,State,Zip: WATERBURY, VT 05676
Facility Id: FATR20117PYL60002N3J
Facility Country: USA
Failed Validation: Not reported
Report Year: 2011
Tank #: Not reported
Product: Not reported
Capacity: Not reported
Material of Constr: Not reported
Installation Date: Not reported
Facility Notes: Not reported

Chemical:

Chem Inv Record ID: CVTR20117PYL75004N48
Report Year: 2011
CAS NUMBER: 107-21-1
State Label Code: VT2011
Entered Chemical Name: ETHYLENE GLYCOL
Chem Same As Last Yr: WATERBURY, VT 05676
Acute: WATERBURY, VT 05676
Ave Amount: Not reported
Ave Amount Code: 02
Chronic: WATERBURY, VT 05676
EHS Chemical: Not reported
Fire: WATERBURY, VT 05676
Gas: Not reported
Liquid: True
Mixture: Not reported
Max Amount: Not reported
Max Amount Code: 02
Max Amt Container: Not reported
Pressure: True
Pure: True
Reactive: True
Solid: Not reported
Trade Secret: Not reported
Days On Site: 365
Last Modified: 2/29/2012

Chemical:

Chem Inv Record ID: CVTR20117QN6MR00UQF7
Report Year: 2011
CAS NUMBER: 7664-93-9
State Label Code: VT2011
Entered Chemical Name: Sulfuric Acid
Chem Same As Last Yr: WATERBURY, VT 05676
Acute: WATERBURY, VT 05676
Ave Amount: Not reported
Ave Amount Code: 04

Map ID
Direction
Distance
Elevation

MAP FINDINGS

Site

Database(s)

EDR ID Number
EPA ID Number

GREEN MOUNTAIN COFFEE ROASTERS - WATERBURY (Continued)

A100356842

Chronic: WATERBURY, VT 05676
EHS Chemical: T
Fire: WATERBURY, VT 05676
Gas: Not reported
Liquid: True
Mixture: True
Max Amount: Not reported
Max Amount Code: 04
Max Amt Container: Not reported
Pressure: Not reported
Pure: Not reported
Reactive: True
Solid: Not reported
Trade Secret: Not reported
Days On Site: 365
Last Modified: 2/29/2012

Report Year: 2011
Chemical Id: CVTR20117QN6MR00UQF7
MX Chem: Sulfuric Acid
Percentage: 0.3
MX CAS: 7664-93-9
Wt Vol: Wt
MX EHS: T
MX Last Modified: 2/29/2012

Chemical:
Chem Inv Record ID: CVTR20117QN6VW00XRPV
Report Year: 2011
CAS NUMBER: 68334-30-5
State Label Code: VT2011
Entered Chemical Name: ULSD Diesel Fuel
Chem Same As Last Yr: WATERBURY, VT 05676
Acute: WATERBURY, VT 05676
Ave Amount: Not reported
Ave Amount Code: 04
Chronic: WATERBURY, VT 05676
EHS Chemical: Not reported
Fire: WATERBURY, VT 05676
Gas: Not reported
Liquid: True
Mixture: Not reported
Max Amount: Not reported
Max Amount Code: 04
Max Amt Container: 73000
Pressure: Not reported
Pure: True
Reactive: Not reported
Solid: Not reported
Trade Secret: Not reported
Days On Site: 365
Last Modified: 2/29/2012

Location: 131 Pilgrim Park Road - Tank Farm
Amount: 73000
Amount Unit: pounds
Type: Above ground tank
Temperature: Ambient temperature

Map ID
Direction
Distance
Elevation

MAP FINDINGS

Site

Database(s)

EDR ID Number
EPA ID Number

GREEN MOUNTAIN COFFEE ROASTERS - WATERBURY (Continued)

A100356842

Pressure: Ambient pressure
Last Modified: 2/29/2012

Chemical:

Chem Inv Record ID: CVTR20117QN74800ZZR7
Report Year: 2011
CAS NUMBER: 124-38-9
State Label Code: VT2011
Entered Chemical Name: CARBON DIOXIDE, COMPRESSED
Chem Same As Last Yr: Ambient pressure
Acute: Ambient pressure
Ave Amount: Not reported
Ave Amount Code: 02
Chronic: Ambient pressure
EHS Chemical: Not reported
Fire: Ambient pressure
Gas: True
Liquid: Not reported
Mixture: Not reported
Max Amount: Not reported
Max Amount Code: 02
Max Amt Container: 100
Pressure: True
Pure: True
Reactive: Not reported
Solid: Not reported
Trade Secret: Not reported
Days On Site: 365
Last Modified: 2/29/2012

Chemical:

Chem Inv Record ID: CVTR20117QN7NC013NWWY
Report Year: 2011
CAS NUMBER: Not reported
State Label Code: VT2011
Entered Chemical Name: Hydraulic Oil
Chem Same As Last Yr: Ambient pressure
Acute: Ambient pressure
Ave Amount: Not reported
Ave Amount Code: 02
Chronic: Ambient pressure
EHS Chemical: Not reported
Fire: Ambient pressure
Gas: Not reported
Liquid: True
Mixture: True
Max Amount: Not reported
Max Amount Code: 02
Max Amt Container: Not reported
Pressure: True
Pure: Not reported
Reactive: Not reported
Solid: Not reported
Trade Secret: Not reported
Days On Site: 365
Last Modified: 2/29/2012

Map ID
Direction
Distance
Elevation

MAP FINDINGS

Site

Database(s)

EDR ID Number
EPA ID Number

GREEN MOUNTAIN COFFEE ROASTERS - WATERBURY (Continued)

A100356842

Chemical:

Chem Inv Record ID: CVTR20117QN7TD0160GE
Report Year: 2011
CAS NUMBER: 7439-92-1
State Label Code: VT2011
Entered Chemical Name: Lead
Chem Same As Last Yr: Ambient pressure
Acute: Ambient pressure
Ave Amount: Not reported
Ave Amount Code: 04
Chronic: Ambient pressure
EHS Chemical: Not reported
Fire: Ambient pressure
Gas: Not reported
Liquid: Not reported
Mixture: Not reported
Max Amount: 80000
Max Amount Code: 04
Max Amt Container: 2000
Pressure: Not reported
Pure: True
Reactive: Not reported
Solid: True
Trade Secret: Not reported
Days On Site: 365
Last Modified: 2/29/2012

Report Year: 2011
Chemical Id: CVTR20117QN7TD0160GE
MX Chem: Lead
Percentage: 0.6
MX CAS: 7439-92-1
Wt Vol: Wt
MX EHS: Not reported
MX Last Modified: 2/29/2012

Chemical:

Chem Inv Record ID: CVTR20117QN7WK018SCH
Report Year: 2011
CAS NUMBER: 7727-37-9
State Label Code: VT2011
Entered Chemical Name: Liquid Nitrogen
Chem Same As Last Yr: Ambient pressure
Acute: Ambient pressure
Ave Amount: Not reported
Ave Amount Code: 04
Chronic: Ambient pressure
EHS Chemical: Not reported
Fire: Ambient pressure
Gas: True
Liquid: True
Mixture: True
Max Amount: 61000
Max Amount Code: 04
Max Amt Container: 61000
Pressure: True
Pure: Not reported

Map ID
Direction
Distance
Elevation

MAP FINDINGS

Site

Database(s)

EDR ID Number
EPA ID Number

GREEN MOUNTAIN COFFEE ROASTERS - WATERBURY (Continued)

A100356842

Reactive: Not reported
Solid: Not reported
Trade Secret: Not reported
Days On Site: 365
Last Modified: 2/29/2012

Location: Pilgrim Tank Farm, Inside Plant
Amount: 61000
Amount Unit: pounds
Type: Above ground tank
Temperature: Cryogenic conditions
Pressure: Greater than ambient pressure
Last Modified: 2/29/2012

Chemical:
Chem Inv Record ID: CVTR20117QN81301APBN
Report Year: 2011
CAS NUMBER: Not reported
State Label Code: VT2011
Entered Chemical Name: Lubricating Oils
Chem Same As Last Yr: Greater than ambient pressure
Acute: Greater than ambient pressure
Ave Amount: Not reported
Ave Amount Code: 02
Chronic: Greater than ambient pressure
EHS Chemical: Not reported
Fire: Greater than ambient pressure
Gas: Not reported
Liquid: True
Mixture: True
Max Amount: Not reported
Max Amount Code: 02
Max Amt Container: Not reported
Pressure: Not reported
Pure: Not reported
Reactive: Not reported
Solid: Not reported
Trade Secret: Not reported
Days On Site: 365
Last Modified: 2/29/2012

Chemical:
Chem Inv Record ID: CVTR20117QN83U01C1W5
Report Year: 2011
CAS NUMBER: 74-98-6
State Label Code: VT2011
Entered Chemical Name: Liquid Propane
Chem Same As Last Yr: Greater than ambient pressure
Acute: Greater than ambient pressure
Ave Amount: Not reported
Ave Amount Code: 05
Chronic: Greater than ambient pressure
EHS Chemical: Not reported
Fire: Greater than ambient pressure
Gas: True
Liquid: True

Map ID
Direction
Distance
Elevation

MAP FINDINGS

Site

Database(s)

EDR ID Number
EPA ID Number

GREEN MOUNTAIN COFFEE ROASTERS - WATERBURY (Continued)

A100356842

Mixture: Not reported
Max Amount: Not reported
Max Amount Code: 05
Max Amt Container: 123300
Pressure: True
Pure: True
Reactive: Not reported
Solid: Not reported
Trade Secret: Not reported
Days On Site: 365
Last Modified: 2/29/2012

Location: Parking Lot - Behind Distribution Center
Amount: Not reported
Amount Unit: pounds
Type: Above ground tank
Temperature: Ambient temperature
Pressure: Greater than ambient pressure
Last Modified: 2/29/2012

Chemical:
Chem Inv Record ID: CVTR20117QN87Z01EMKK
Report Year: 2011
CAS NUMBER: 7647-14-5
State Label Code: VT2011
Entered Chemical Name: Sodium Chloride (Road Salt)
Chem Same As Last Yr: Greater than ambient pressure
Acute: Greater than ambient pressure
Ave Amount: Not reported
Ave Amount Code: 04
Chronic: Greater than ambient pressure
EHS Chemical: Not reported
Fire: Greater than ambient pressure
Gas: Not reported
Liquid: Not reported
Mixture: True
Max Amount: Not reported
Max Amount Code: 04
Max Amt Container: 50000
Pressure: Not reported
Pure: Not reported
Reactive: True
Solid: True
Trade Secret: Not reported
Days On Site: 365
Last Modified: 2/29/2012

Chemical:
Chem Inv Record ID: CVTR20117QN8B701GF1W
Report Year: 2011
CAS NUMBER: 14808-60-7
State Label Code: VT2011
Entered Chemical Name: Sand
Chem Same As Last Yr: Greater than ambient pressure
Acute: Greater than ambient pressure
Ave Amount: Not reported

Map ID
Direction
Distance
Elevation

MAP FINDINGS

Site

Database(s)

EDR ID Number
EPA ID Number

GREEN MOUNTAIN COFFEE ROASTERS - WATERBURY (Continued)

A100356842

Ave Amount Code: 04
Chronic: Greater than ambient pressure
EHS Chemical: Not reported
Fire: Greater than ambient pressure
Gas: Not reported
Liquid: Not reported
Mixture: True
Max Amount: Not reported
Max Amount Code: 04
Max Amt Container: 50000
Pressure: Not reported
Pure: Not reported
Reactive: Not reported
Solid: True
Trade Secret: Not reported
Days On Site: 365
Last Modified: 2/29/2012

Name: GREEN MOUNTAIN COFFEE ROASTERS - WATERBURY
Address: 33 COFFEE LANE
City,State,Zip: WATERBURY, VT 05676
Facility Id: FATR20117PYL60002N3J
Facility Country: USA
Failed Validation: Not reported
Report Year: 2011
Tank #: Not reported
Product: Not reported
Capacity: Not reported
Material of Constr: Not reported
Installation Date: Not reported
Facility Notes: Not reported

Chemical:
Chem Inv Record ID: CVTR20117PYL75004N48
Report Year: 2011
CAS NUMBER: 107-21-1
State Label Code: VT2011
Entered Chemical Name: ETHYLENE GLYCOL
Chem Same As Last Yr: WATERBURY, VT 05676
Acute: WATERBURY, VT 05676
Ave Amount: Not reported
Ave Amount Code: 02
Chronic: WATERBURY, VT 05676
EHS Chemical: Not reported
Fire: WATERBURY, VT 05676
Gas: Not reported
Liquid: True
Mixture: Not reported
Max Amount: Not reported
Max Amount Code: 02
Max Amt Container: Not reported
Pressure: True
Pure: True
Reactive: True
Solid: Not reported
Trade Secret: Not reported

Map ID
Direction
Distance
Elevation

MAP FINDINGS

Site

Database(s)

EDR ID Number
EPA ID Number

GREEN MOUNTAIN COFFEE ROASTERS - WATERBURY (Continued)

A100356842

Days On Site: 365
Last Modified: 2/29/2012

Chemical:

Chem Inv Record ID: CVTR20117QN6MR00UQF7
Report Year: 2011
CAS NUMBER: 7664-93-9
State Label Code: VT2011
Entered Chemical Name: Sulfuric Acid
Chem Same As Last Yr: WATERBURY, VT 05676
Acute: WATERBURY, VT 05676
Ave Amount: Not reported
Ave Amount Code: 04
Chronic: WATERBURY, VT 05676
EHS Chemical: T
Fire: WATERBURY, VT 05676
Gas: Not reported
Liquid: True
Mixture: True
Max Amount: Not reported
Max Amount Code: 04
Max Amt Container: Not reported
Pressure: Not reported
Pure: Not reported
Reactive: True
Solid: Not reported
Trade Secret: Not reported
Days On Site: 365
Last Modified: 2/29/2012

Report Year: 2011
Chemical Id: CVTR20117QN6MR00UQF7
MX Chem: Sulfuric Acid
Percentage: 0.3
MX CAS: 7664-93-9
Wt Vol: Wt
MX EHS: T
MX Last Modified: 2/29/2012

Chemical:

Chem Inv Record ID: CVTR20117QN6VW00XRPV
Report Year: 2011
CAS NUMBER: 68334-30-5
State Label Code: VT2011
Entered Chemical Name: ULSD Diesel Fuel
Chem Same As Last Yr: WATERBURY, VT 05676
Acute: WATERBURY, VT 05676
Ave Amount: Not reported
Ave Amount Code: 04
Chronic: WATERBURY, VT 05676
EHS Chemical: Not reported
Fire: WATERBURY, VT 05676
Gas: Not reported
Liquid: True
Mixture: Not reported
Max Amount: Not reported
Max Amount Code: 04

Map ID
Direction
Distance
Elevation

MAP FINDINGS

Site

Database(s)

EDR ID Number
EPA ID Number

GREEN MOUNTAIN COFFEE ROASTERS - WATERBURY (Continued)

A100356842

Max Amt Container: 73000
Pressure: Not reported
Pure: True
Reactive: Not reported
Solid: Not reported
Trade Secret: Not reported
Days On Site: 365
Last Modified: 2/29/2012

Location: 131 Pilgrim Park Road - Tank Farm
Amount: 73000
Amount Unit: pounds
Type: Above ground tank
Temperature: Ambient temperature
Pressure: Ambient pressure
Last Modified: 2/29/2012

Chemical:

Chem Inv Record ID: CVTR20117QN74800ZZR7
Report Year: 2011
CAS NUMBER: 124-38-9
State Label Code: VT2011
Entered Chemical Name: CARBON DIOXIDE, COMPRESSED
Chem Same As Last Yr: Ambient pressure
Acute: Ambient pressure
Ave Amount: Not reported
Ave Amount Code: 02
Chronic: Ambient pressure
EHS Chemical: Not reported
Fire: Ambient pressure
Gas: True
Liquid: Not reported
Mixture: Not reported
Max Amount: Not reported
Max Amount Code: 02
Max Amt Container: 100
Pressure: True
Pure: True
Reactive: Not reported
Solid: Not reported
Trade Secret: Not reported
Days On Site: 365
Last Modified: 2/29/2012

Chemical:

Chem Inv Record ID: CVTR20117QN7NC013NWY
Report Year: 2011
CAS NUMBER: Not reported
State Label Code: VT2011
Entered Chemical Name: Hydraulic Oil
Chem Same As Last Yr: Ambient pressure
Acute: Ambient pressure
Ave Amount: Not reported
Ave Amount Code: 02
Chronic: Ambient pressure
EHS Chemical: Not reported

Map ID
Direction
Distance
Elevation

MAP FINDINGS

Site

Database(s)

EDR ID Number
EPA ID Number

GREEN MOUNTAIN COFFEE ROASTERS - WATERBURY (Continued)

A100356842

Fire: Ambient pressure
Gas: Not reported
Liquid: True
Mixture: True
Max Amount: Not reported
Max Amount Code: 02
Max Amt Container: Not reported
Pressure: True
Pure: Not reported
Reactive: Not reported
Solid: Not reported
Trade Secret: Not reported
Days On Site: 365
Last Modified: 2/29/2012

Chemical:

Chem Inv Record ID: CVTR20117QN7TD0160GE
Report Year: 2011
CAS NUMBER: 7439-92-1
State Label Code: VT2011
Entered Chemical Name: Lead
Chem Same As Last Yr: Ambient pressure
Acute: Ambient pressure
Ave Amount: Not reported
Ave Amount Code: 04
Chronic: Ambient pressure
EHS Chemical: Not reported
Fire: Ambient pressure
Gas: Not reported
Liquid: Not reported
Mixture: Not reported
Max Amount: 80000
Max Amount Code: 04
Max Amt Container: 2000
Pressure: Not reported
Pure: True
Reactive: Not reported
Solid: True
Trade Secret: Not reported
Days On Site: 365
Last Modified: 2/29/2012

Report Year: 2011
Chemical Id: CVTR20117QN7TD0160GE
MX Chem: Lead
Percentage: 0.6
MX CAS: 7439-92-1
Wt Vol: Wt
MX EHS: Not reported
MX Last Modified: 2/29/2012

Chemical:

Chem Inv Record ID: CVTR20117QN7WK018SCH
Report Year: 2011
CAS NUMBER: 7727-37-9
State Label Code: VT2011
Entered Chemical Name: Liquid Nitrogen

Map ID
Direction
Distance
Elevation

MAP FINDINGS

Site

Database(s)

EDR ID Number
EPA ID Number

GREEN MOUNTAIN COFFEE ROASTERS - WATERBURY (Continued)

A100356842

Chem Same As Last Yr: Ambient pressure
Acute: Ambient pressure
Ave Amount: Not reported
Ave Amount Code: 04
Chronic: Ambient pressure
EHS Chemical: Not reported
Fire: Ambient pressure
Gas: True
Liquid: True
Mixture: True
Max Amount: 61000
Max Amount Code: 04
Max Amt Container: 61000
Pressure: True
Pure: Not reported
Reactive: Not reported
Solid: Not reported
Trade Secret: Not reported
Days On Site: 365
Last Modified: 2/29/2012

Location: Pilgrim Tank Farm, Inside Plant
Amount: 61000
Amount Unit: pounds
Type: Above ground tank
Temperature: Cryogenic conditions
Pressure: Greater than ambient pressure
Last Modified: 2/29/2012

Chemical:
Chem Inv Record ID: CVTR20117QN81301APBN
Report Year: 2011
CAS NUMBER: Not reported
State Label Code: VT2011
Entered Chemical Name: Lubricating Oils
Chem Same As Last Yr: Greater than ambient pressure
Acute: Greater than ambient pressure
Ave Amount: Not reported
Ave Amount Code: 02
Chronic: Greater than ambient pressure
EHS Chemical: Not reported
Fire: Greater than ambient pressure
Gas: Not reported
Liquid: True
Mixture: True
Max Amount: Not reported
Max Amount Code: 02
Max Amt Container: Not reported
Pressure: Not reported
Pure: Not reported
Reactive: Not reported
Solid: Not reported
Trade Secret: Not reported
Days On Site: 365
Last Modified: 2/29/2012

Map ID
Direction
Distance
Elevation

MAP FINDINGS

Site

Database(s)

EDR ID Number
EPA ID Number

GREEN MOUNTAIN COFFEE ROASTERS - WATERBURY (Continued)

A100356842

Chemical:

Chem Inv Record ID: CVTR20117QN83U01C1W5
Report Year: 2011
CAS NUMBER: 74-98-6
State Label Code: VT2011
Entered Chemical Name: Liquid Propane
Chem Same As Last Yr: Greater than ambient pressure
Acute: Greater than ambient pressure
Ave Amount: Not reported
Ave Amount Code: 05
Chronic: Greater than ambient pressure
EHS Chemical: Not reported
Fire: Greater than ambient pressure
Gas: True
Liquid: True
Mixture: Not reported
Max Amount: Not reported
Max Amount Code: 05
Max Amt Container: 123300
Pressure: True
Pure: True
Reactive: Not reported
Solid: Not reported
Trade Secret: Not reported
Days On Site: 365
Last Modified: 2/29/2012

Location: Parking Lot - Behind Distribution Center
Amount: Not reported
Amount Unit: pounds
Type: Above ground tank
Temperature: Ambient temperature
Pressure: Greater than ambient pressure
Last Modified: 2/29/2012

Chemical:

Chem Inv Record ID: CVTR20117QN87Z01EMKK
Report Year: 2011
CAS NUMBER: 7647-14-5
State Label Code: VT2011
Entered Chemical Name: Sodium Chloride (Road Salt)
Chem Same As Last Yr: Greater than ambient pressure
Acute: Greater than ambient pressure
Ave Amount: Not reported
Ave Amount Code: 04
Chronic: Greater than ambient pressure
EHS Chemical: Not reported
Fire: Greater than ambient pressure
Gas: Not reported
Liquid: Not reported
Mixture: True
Max Amount: Not reported
Max Amount Code: 04
Max Amt Container: 50000
Pressure: Not reported
Pure: Not reported

Map ID
Direction
Distance
Elevation

MAP FINDINGS

Site

Database(s)

EDR ID Number
EPA ID Number

GREEN MOUNTAIN COFFEE ROASTERS - WATERBURY (Continued)

A100356842

Reactive: True
Solid: True
Trade Secret: Not reported
Days On Site: 365
Last Modified: 2/29/2012

Chemical:

Chem Inv Record ID: CVTR20117QN8B701GF1W
Report Year: 2011
CAS NUMBER: 14808-60-7
State Label Code: VT2011
Entered Chemical Name: Sand
Chem Same As Last Yr: Greater than ambient pressure
Acute: Greater than ambient pressure
Ave Amount: Not reported
Ave Amount Code: 04
Chronic: Greater than ambient pressure
EHS Chemical: Not reported
Fire: Greater than ambient pressure
Gas: Not reported
Liquid: Not reported
Mixture: True
Max Amount: Not reported
Max Amount Code: 04
Max Amt Container: 50000
Pressure: Not reported
Pure: Not reported
Reactive: Not reported
Solid: True
Trade Secret: Not reported
Days On Site: 365
Last Modified: 2/29/2012

Name: GREEN MOUNTAIN COFFEE ROASTERS - WATERBURY
Address: 33 COFFEE LANE
City,State,Zip: WATERBURY, VT 05676
Facility Id: FATR20117PYL60002N3J
Facility Country: USA
Failed Validation: Not reported
Report Year: 2011
Tank #: Not reported
Product: Not reported
Capacity: Not reported
Material of Constr: Not reported
Installation Date: Not reported
Facility Notes: Not reported

Chemical:

Chem Inv Record ID: CVTR20117PYL75004N48
Report Year: 2011
CAS NUMBER: 107-21-1
State Label Code: VT2011
Entered Chemical Name: ETHYLENE GLYCOL
Chem Same As Last Yr: WATERBURY, VT 05676
Acute: WATERBURY, VT 05676

Map ID
Direction
Distance
Elevation

MAP FINDINGS

Site

Database(s)

EDR ID Number
EPA ID Number

GREEN MOUNTAIN COFFEE ROASTERS - WATERBURY (Continued)

A100356842

Ave Amount: Not reported
Ave Amount Code: 02
Chronic: WATERBURY, VT 05676
EHS Chemical: Not reported
Fire: WATERBURY, VT 05676
Gas: Not reported
Liquid: True
Mixture: Not reported
Max Amount: Not reported
Max Amount Code: 02
Max Amt Container: Not reported
Pressure: True
Pure: True
Reactive: True
Solid: Not reported
Trade Secret: Not reported
Days On Site: 365
Last Modified: 2/29/2012

Chemical:

Chem Inv Record ID: CVTR20117QN6MR00UQF7
Report Year: 2011
CAS NUMBER: 7664-93-9
State Label Code: VT2011
Entered Chemical Name: Sulfuric Acid
Chem Same As Last Yr: WATERBURY, VT 05676
Acute: WATERBURY, VT 05676
Ave Amount: Not reported
Ave Amount Code: 04
Chronic: WATERBURY, VT 05676
EHS Chemical: T
Fire: WATERBURY, VT 05676
Gas: Not reported
Liquid: True
Mixture: True
Max Amount: Not reported
Max Amount Code: 04
Max Amt Container: Not reported
Pressure: Not reported
Pure: Not reported
Reactive: True
Solid: Not reported
Trade Secret: Not reported
Days On Site: 365
Last Modified: 2/29/2012

Report Year: 2011
Chemical Id: CVTR20117QN6MR00UQF7
MX Chem: Sulfuric Acid
Percentage: 0.3
MX CAS: 7664-93-9
Wt Vol: Wt
MX EHS: T
MX Last Modified: 2/29/2012

Chemical:

Chem Inv Record ID: CVTR20117QN6VW00XRPV

Map ID
Direction
Distance
Elevation

MAP FINDINGS

Site

Database(s)

EDR ID Number
EPA ID Number

GREEN MOUNTAIN COFFEE ROASTERS - WATERBURY (Continued)

A100356842

Report Year: 2011
CAS NUMBER: 68334-30-5
State Label Code: VT2011
Entered Chemical Name: ULSD Diesel Fuel
Chem Same As Last Yr: WATERBURY, VT 05676
Acute: WATERBURY, VT 05676
Ave Amount: Not reported
Ave Amount Code: 04
Chronic: WATERBURY, VT 05676
EHS Chemical: Not reported
Fire: WATERBURY, VT 05676
Gas: Not reported
Liquid: True
Mixture: Not reported
Max Amount: Not reported
Max Amount Code: 04
Max Amt Container: 73000
Pressure: Not reported
Pure: True
Reactive: Not reported
Solid: Not reported
Trade Secret: Not reported
Days On Site: 365
Last Modified: 2/29/2012

Location: 131 Pilgrim Park Road - Tank Farm
Amount: 73000
Amount Unit: pounds
Type: Above ground tank
Temperature: Ambient temperature
Pressure: Ambient pressure
Last Modified: 2/29/2012

Chemical:
Chem Inv Record ID: CVTR20117QN74800ZZR7
Report Year: 2011
CAS NUMBER: 124-38-9
State Label Code: VT2011
Entered Chemical Name: CARBON DIOXIDE, COMPRESSED
Chem Same As Last Yr: Ambient pressure
Acute: Ambient pressure
Ave Amount: Not reported
Ave Amount Code: 02
Chronic: Ambient pressure
EHS Chemical: Not reported
Fire: Ambient pressure
Gas: True
Liquid: Not reported
Mixture: Not reported
Max Amount: Not reported
Max Amount Code: 02
Max Amt Container: 100
Pressure: True
Pure: True
Reactive: Not reported
Solid: Not reported
Trade Secret: Not reported

Map ID
Direction
Distance
Elevation

MAP FINDINGS

Site

Database(s)

EDR ID Number
EPA ID Number

GREEN MOUNTAIN COFFEE ROASTERS - WATERBURY (Continued)

A100356842

Days On Site: 365
Last Modified: 2/29/2012

Chemical:

Chem Inv Record ID: CVTR20117QN7NC013NWY
Report Year: 2011
CAS NUMBER: Not reported
State Label Code: VT2011
Entered Chemical Name: Hydraulic Oil
Chem Same As Last Yr: Ambient pressure
Acute: Ambient pressure
Ave Amount: Not reported
Ave Amount Code: 02
Chronic: Ambient pressure
EHS Chemical: Not reported
Fire: Ambient pressure
Gas: Not reported
Liquid: True
Mixture: True
Max Amount: Not reported
Max Amount Code: 02
Max Amt Container: Not reported
Pressure: True
Pure: Not reported
Reactive: Not reported
Solid: Not reported
Trade Secret: Not reported
Days On Site: 365
Last Modified: 2/29/2012

Chemical:

Chem Inv Record ID: CVTR20117QN7TD0160GE
Report Year: 2011
CAS NUMBER: 7439-92-1
State Label Code: VT2011
Entered Chemical Name: Lead
Chem Same As Last Yr: Ambient pressure
Acute: Ambient pressure
Ave Amount: Not reported
Ave Amount Code: 04
Chronic: Ambient pressure
EHS Chemical: Not reported
Fire: Ambient pressure
Gas: Not reported
Liquid: Not reported
Mixture: Not reported
Max Amount: 80000
Max Amount Code: 04
Max Amt Container: 2000
Pressure: Not reported
Pure: True
Reactive: Not reported
Solid: True
Trade Secret: Not reported
Days On Site: 365
Last Modified: 2/29/2012

Map ID
Direction
Distance
Elevation

MAP FINDINGS

Site

Database(s)

EDR ID Number
EPA ID Number

GREEN MOUNTAIN COFFEE ROASTERS - WATERBURY (Continued)

A100356842

Report Year: 2011
Chemical Id: CVTR20117QN7TD0160GE
MX Chem: Lead
Percentage: 0.6
MX CAS: 7439-92-1
Wt Vol: Wt
MX EHS: Not reported
MX Last Modified: 2/29/2012

Chemical:

Chem Inv Record ID: CVTR20117QN7WK018SCH
Report Year: 2011
CAS NUMBER: 7727-37-9
State Label Code: VT2011
Entered Chemical Name: Liquid Nitrogen
Chem Same As Last Yr: Ambient pressure
Acute: Ambient pressure
Ave Amount: Not reported
Ave Amount Code: 04
Chronic: Ambient pressure
EHS Chemical: Not reported
Fire: Ambient pressure
Gas: True
Liquid: True
Mixture: True
Max Amount: 61000
Max Amount Code: 04
Max Amt Container: 61000
Pressure: True
Pure: Not reported
Reactive: Not reported
Solid: Not reported
Trade Secret: Not reported
Days On Site: 365
Last Modified: 2/29/2012

Location: Pilgrim Tank Farm, Inside Plant
Amount: 61000
Amount Unit: pounds
Type: Above ground tank
Temperature: Cryogenic conditions
Pressure: Greater than ambient pressure
Last Modified: 2/29/2012

Chemical:

Chem Inv Record ID: CVTR20117QN81301APBN
Report Year: 2011
CAS NUMBER: Not reported
State Label Code: VT2011
Entered Chemical Name: Lubricating Oils
Chem Same As Last Yr: Greater than ambient pressure
Acute: Greater than ambient pressure
Ave Amount: Not reported
Ave Amount Code: 02
Chronic: Greater than ambient pressure
EHS Chemical: Not reported
Fire: Greater than ambient pressure

Map ID
Direction
Distance
Elevation

MAP FINDINGS

Site

Database(s)

EDR ID Number
EPA ID Number

GREEN MOUNTAIN COFFEE ROASTERS - WATERBURY (Continued)

A100356842

Gas: Not reported
Liquid: True
Mixture: True
Max Amount: Not reported
Max Amount Code: 02
Max Amt Container: Not reported
Pressure: Not reported
Pure: Not reported
Reactive: Not reported
Solid: Not reported
Trade Secret: Not reported
Days On Site: 365
Last Modified: 2/29/2012

Chemical:

Chem Inv Record ID: CVTR20117QN83U01C1W5
Report Year: 2011
CAS NUMBER: 74-98-6
State Label Code: VT2011
Entered Chemical Name: Liquid Propane
Chem Same As Last Yr: Greater than ambient pressure
Acute: Greater than ambient pressure
Ave Amount: Not reported
Ave Amount Code: 05
Chronic: Greater than ambient pressure
EHS Chemical: Not reported
Fire: Greater than ambient pressure
Gas: True
Liquid: True
Mixture: Not reported
Max Amount: Not reported
Max Amount Code: 05
Max Amt Container: 123300
Pressure: True
Pure: True
Reactive: Not reported
Solid: Not reported
Trade Secret: Not reported
Days On Site: 365
Last Modified: 2/29/2012

Location: Parking Lot - Behind Distribution Center
Amount: Not reported
Amount Unit: pounds
Type: Above ground tank
Temperature: Ambient temperature
Pressure: Greater than ambient pressure
Last Modified: 2/29/2012

Chemical:

Chem Inv Record ID: CVTR20117QN87Z01EMKK
Report Year: 2011
CAS NUMBER: 7647-14-5
State Label Code: VT2011
Entered Chemical Name: Sodium Chloride (Road Salt)
Chem Same As Last Yr: Greater than ambient pressure

Map ID
Direction
Distance
Elevation

MAP FINDINGS

Site

Database(s)

EDR ID Number
EPA ID Number

GREEN MOUNTAIN COFFEE ROASTERS - WATERBURY (Continued)

A100356842

Acute: Greater than ambient pressure
Ave Amount: Not reported
Ave Amount Code: 04
Chronic: Greater than ambient pressure
EHS Chemical: Not reported
Fire: Greater than ambient pressure
Gas: Not reported
Liquid: Not reported
Mixture: True
Max Amount: Not reported
Max Amount Code: 04
Max Amt Container: 50000
Pressure: Not reported
Pure: Not reported
Reactive: True
Solid: True
Trade Secret: Not reported
Days On Site: 365
Last Modified: 2/29/2012

Chemical:
Chem Inv Record ID: CVTR20117QN8B701GF1W
Report Year: 2011
CAS NUMBER: 14808-60-7
State Label Code: VT2011
Entered Chemical Name: Sand
Chem Same As Last Yr: Greater than ambient pressure
Acute: Greater than ambient pressure
Ave Amount: Not reported
Ave Amount Code: 04
Chronic: Greater than ambient pressure
EHS Chemical: Not reported
Fire: Greater than ambient pressure
Gas: Not reported
Liquid: Not reported
Mixture: True
Max Amount: Not reported
Max Amount Code: 04
Max Amt Container: 50000
Pressure: Not reported
Pure: Not reported
Reactive: Not reported
Solid: True
Trade Secret: Not reported
Days On Site: 365
Last Modified: 2/29/2012

Name: GREEN MOUNTAIN COFFEE ROASTERS - WATERBURY
Address: 33 COFFEE LANE
City,State,Zip: WATERBURY, VT 05676
Facility Id: FATR20117PYL60002N3J
Facility Country: USA
Failed Validation: Not reported
Report Year: 2011
Tank #: Not reported
Product: Not reported

Map ID
Direction
Distance
Elevation

MAP FINDINGS

Site

Database(s)

EDR ID Number
EPA ID Number

GREEN MOUNTAIN COFFEE ROASTERS - WATERBURY (Continued)

A100356842

Capacity: Not reported
Material of Constr: Not reported
Installation Date: Not reported
Facility Notes: Not reported

Chemical:

Chem Inv Record ID: CVTR20117PYL75004N48
Report Year: 2011
CAS NUMBER: 107-21-1
State Label Code: VT2011
Entered Chemical Name: ETHYLENE GLYCOL
Chem Same As Last Yr: WATERBURY, VT 05676
Acute: WATERBURY, VT 05676
Ave Amount: Not reported
Ave Amount Code: 02
Chronic: WATERBURY, VT 05676
EHS Chemical: Not reported
Fire: WATERBURY, VT 05676
Gas: Not reported
Liquid: True
Mixture: Not reported
Max Amount: Not reported
Max Amount Code: 02
Max Amt Container: Not reported
Pressure: True
Pure: True
Reactive: True
Solid: Not reported
Trade Secret: Not reported
Days On Site: 365
Last Modified: 2/29/2012

Chemical:

Chem Inv Record ID: CVTR20117QN6MR00UQF7
Report Year: 2011
CAS NUMBER: 7664-93-9
State Label Code: VT2011
Entered Chemical Name: Sulfuric Acid
Chem Same As Last Yr: WATERBURY, VT 05676
Acute: WATERBURY, VT 05676
Ave Amount: Not reported
Ave Amount Code: 04
Chronic: WATERBURY, VT 05676
EHS Chemical: T
Fire: WATERBURY, VT 05676
Gas: Not reported
Liquid: True
Mixture: True
Max Amount: Not reported
Max Amount Code: 04
Max Amt Container: Not reported
Pressure: Not reported
Pure: Not reported
Reactive: True
Solid: Not reported
Trade Secret: Not reported

Map ID
Direction
Distance
Elevation

MAP FINDINGS

Site

Database(s)

EDR ID Number
EPA ID Number

GREEN MOUNTAIN COFFEE ROASTERS - WATERBURY (Continued)

A100356842

Days On Site: 365
Last Modified: 2/29/2012

Report Year: 2011
Chemical Id: CVTR20117QN6MR00UQF7
MX Chem: Sulfuric Acid
Percentage: 0.3
MX CAS: 7664-93-9
Wt Vol: Wt
MX EHS: T
MX Last Modified: 2/29/2012

Chemical:

Chem Inv Record ID: CVTR20117QN6VW00XRPV
Report Year: 2011
CAS NUMBER: 68334-30-5
State Label Code: VT2011
Entered Chemical Name: ULSD Diesel Fuel
Chem Same As Last Yr: WATERBURY, VT 05676
Acute: WATERBURY, VT 05676
Ave Amount: Not reported
Ave Amount Code: 04
Chronic: WATERBURY, VT 05676
EHS Chemical: Not reported
Fire: WATERBURY, VT 05676
Gas: Not reported
Liquid: True
Mixture: Not reported
Max Amount: Not reported
Max Amount Code: 04
Max Amt Container: 73000
Pressure: Not reported
Pure: True
Reactive: Not reported
Solid: Not reported
Trade Secret: Not reported
Days On Site: 365
Last Modified: 2/29/2012

Location: 131 Pilgrim Park Road - Tank Farm
Amount: 73000
Amount Unit: pounds
Type: Above ground tank
Temperature: Ambient temperature
Pressure: Ambient pressure
Last Modified: 2/29/2012

Chemical:

Chem Inv Record ID: CVTR20117QN74800ZZR7
Report Year: 2011
CAS NUMBER: 124-38-9
State Label Code: VT2011
Entered Chemical Name: CARBON DIOXIDE, COMPRESSED
Chem Same As Last Yr: Ambient pressure
Acute: Ambient pressure
Ave Amount: Not reported
Ave Amount Code: 02

Map ID
Direction
Distance
Elevation

MAP FINDINGS

Site

Database(s)

EDR ID Number
EPA ID Number

GREEN MOUNTAIN COFFEE ROASTERS - WATERBURY (Continued)

A100356842

Chronic: Ambient pressure
EHS Chemical: Not reported
Fire: Ambient pressure
Gas: True
Liquid: Not reported
Mixture: Not reported
Max Amount: Not reported
Max Amount Code: 02
Max Amt Container: 100
Pressure: True
Pure: True
Reactive: Not reported
Solid: Not reported
Trade Secret: Not reported
Days On Site: 365
Last Modified: 2/29/2012

Chemical:

Chem Inv Record ID: CVTR20117QN7NC013NWWY
Report Year: 2011
CAS NUMBER: Not reported
State Label Code: VT2011
Entered Chemical Name: Hydraulic Oil
Chem Same As Last Yr: Ambient pressure
Acute: Ambient pressure
Ave Amount: Not reported
Ave Amount Code: 02
Chronic: Ambient pressure
EHS Chemical: Not reported
Fire: Ambient pressure
Gas: Not reported
Liquid: True
Mixture: True
Max Amount: Not reported
Max Amount Code: 02
Max Amt Container: Not reported
Pressure: True
Pure: Not reported
Reactive: Not reported
Solid: Not reported
Trade Secret: Not reported
Days On Site: 365
Last Modified: 2/29/2012

Chemical:

Chem Inv Record ID: CVTR20117QN7TD0160GE
Report Year: 2011
CAS NUMBER: 7439-92-1
State Label Code: VT2011
Entered Chemical Name: Lead
Chem Same As Last Yr: Ambient pressure
Acute: Ambient pressure
Ave Amount: Not reported
Ave Amount Code: 04
Chronic: Ambient pressure
EHS Chemical: Not reported

Map ID
Direction
Distance
Elevation

MAP FINDINGS

Site

Database(s)

EDR ID Number
EPA ID Number

GREEN MOUNTAIN COFFEE ROASTERS - WATERBURY (Continued)

A100356842

Fire: Ambient pressure
Gas: Not reported
Liquid: Not reported
Mixture: Not reported
Max Amount: 80000
Max Amount Code: 04
Max Amt Container: 2000
Pressure: Not reported
Pure: True
Reactive: Not reported
Solid: True
Trade Secret: Not reported
Days On Site: 365
Last Modified: 2/29/2012

Report Year: 2011
Chemical Id: CVTR20117QN7TD0160GE
MX Chem: Lead
Percentage: 0.6
MX CAS: 7439-92-1
Wt Vol: Wt
MX EHS: Not reported
MX Last Modified: 2/29/2012

Chemical:
Chem Inv Record ID: CVTR20117QN7WK018SCH
Report Year: 2011
CAS NUMBER: 7727-37-9
State Label Code: VT2011
Entered Chemical Name: Liquid Nitrogen
Chem Same As Last Yr: Ambient pressure
Acute: Ambient pressure
Ave Amount: Not reported
Ave Amount Code: 04
Chronic: Ambient pressure
EHS Chemical: Not reported
Fire: Ambient pressure
Gas: True
Liquid: True
Mixture: True
Max Amount: 61000
Max Amount Code: 04
Max Amt Container: 61000
Pressure: True
Pure: Not reported
Reactive: Not reported
Solid: Not reported
Trade Secret: Not reported
Days On Site: 365
Last Modified: 2/29/2012

Location: Pilgrim Tank Farm, Inside Plant
Amount: 61000
Amount Unit: pounds
Type: Above ground tank
Temperature: Cryogenic conditions
Pressure: Greater than ambient pressure
Last Modified: 2/29/2012

Map ID
Direction
Distance
Elevation

MAP FINDINGS

Site

Database(s)

EDR ID Number
EPA ID Number

GREEN MOUNTAIN COFFEE ROASTERS - WATERBURY (Continued)

A100356842

Chemical:

Chem Inv Record ID: CVTR20117QN81301APBN
Report Year: 2011
CAS NUMBER: Not reported
State Label Code: VT2011
Entered Chemical Name: Lubricating Oils
Chem Same As Last Yr: Greater than ambient pressure
Acute: Greater than ambient pressure
Ave Amount: Not reported
Ave Amount Code: 02
Chronic: Greater than ambient pressure
EHS Chemical: Not reported
Fire: Greater than ambient pressure
Gas: Not reported
Liquid: True
Mixture: True
Max Amount: Not reported
Max Amount Code: 02
Max Amt Container: Not reported
Pressure: Not reported
Pure: Not reported
Reactive: Not reported
Solid: Not reported
Trade Secret: Not reported
Days On Site: 365
Last Modified: 2/29/2012

Chemical:

Chem Inv Record ID: CVTR20117QN83U01C1W5
Report Year: 2011
CAS NUMBER: 74-98-6
State Label Code: VT2011
Entered Chemical Name: Liquid Propane
Chem Same As Last Yr: Greater than ambient pressure
Acute: Greater than ambient pressure
Ave Amount: Not reported
Ave Amount Code: 05
Chronic: Greater than ambient pressure
EHS Chemical: Not reported
Fire: Greater than ambient pressure
Gas: True
Liquid: True
Mixture: Not reported
Max Amount: Not reported
Max Amount Code: 05
Max Amt Container: 123300
Pressure: True
Pure: True
Reactive: Not reported
Solid: Not reported
Trade Secret: Not reported
Days On Site: 365
Last Modified: 2/29/2012

Location: Parking Lot - Behind Distribution Center
Amount: Not reported

Map ID
Direction
Distance
Elevation

MAP FINDINGS

Site

Database(s)

EDR ID Number
EPA ID Number

GREEN MOUNTAIN COFFEE ROASTERS - WATERBURY (Continued)

A100356842

Amount Unit: pounds
Type: Above ground tank
Temperature: Ambient temperature
Pressure: Greater than ambient pressure
Last Modified: 2/29/2012

Chemical:

Chem Inv Record ID: CVTR20117QN87Z01EMKK
Report Year: 2011
CAS NUMBER: 7647-14-5
State Label Code: VT2011
Entered Chemical Name: Sodium Chloride (Road Salt)
Chem Same As Last Yr: Greater than ambient pressure
Acute: Greater than ambient pressure
Ave Amount: Not reported
Ave Amount Code: 04
Chronic: Greater than ambient pressure
EHS Chemical: Not reported
Fire: Greater than ambient pressure
Gas: Not reported
Liquid: Not reported
Mixture: True
Max Amount: Not reported
Max Amount Code: 04
Max Amt Container: 50000
Pressure: Not reported
Pure: Not reported
Reactive: True
Solid: True
Trade Secret: Not reported
Days On Site: 365
Last Modified: 2/29/2012

Chemical:

Chem Inv Record ID: CVTR20117QN8B701GF1W
Report Year: 2011
CAS NUMBER: 14808-60-7
State Label Code: VT2011
Entered Chemical Name: Sand
Chem Same As Last Yr: Greater than ambient pressure
Acute: Greater than ambient pressure
Ave Amount: Not reported
Ave Amount Code: 04
Chronic: Greater than ambient pressure
EHS Chemical: Not reported
Fire: Greater than ambient pressure
Gas: Not reported
Liquid: Not reported
Mixture: True
Max Amount: Not reported
Max Amount Code: 04
Max Amt Container: 50000
Pressure: Not reported
Pure: Not reported
Reactive: Not reported
Solid: True

Map ID
Direction
Distance
Elevation

MAP FINDINGS

Site

Database(s)

EDR ID Number
EPA ID Number

GREEN MOUNTAIN COFFEE ROASTERS - WATERBURY (Continued)

A100356842

Trade Secret: Not reported
Days On Site: 365
Last Modified: 2/29/2012

**I38
NNW
1/8-1/4
0.186 mi.
982 ft.**

**VILLAGE GARAGE
RT 2, MAIN ST
WATERBURY, VT**

**VT LUST
VT VAPOR**

**S103451529
N/A**

Site 3 of 11 in cluster I

**Relative:
Lower
Actual:
416 ft.**

LUST:

Name: VILLAGE GARAGE
Address: RT 2, MAIN ST
City,State,Zip: WATERBURY, VT
Facility ID: 870109
Source: UST-Gasoline
Closure Date: 06/19/2009
Priority: SMAC - Site Management Activities Completed
Staff: Richard Spiese
Source: UST-Gasoline
Site Use: Other
Site Status: Not reported
Contamination: Gasoline
Institutional Control: Not reported
Record Last Update: 06/19/2009
Project Status: Remediation Complete. Annual Groundwater Monitoring showed site met GWESs. MWs closed. Site closed on 6/19/2009.

[Click here to access VT DEC Site:](#)

VAPOR:

Site Number: 870109
Receptors: Indoor Air

**J39
SE
1/8-1/4
0.188 mi.
995 ft.**

**FAMILY PRACTICE WATERBURY
130 SOUTH MAIN STREET
WATERBURY, VT 05676**

**VT ASBESTOS
VT HW GEN**

**S123477747
N/A**

Site 2 of 7 in cluster J

**Relative:
Lower
Actual:
417 ft.**

ASBESTOS:

Name: CENTRAL VERMONT MEDICAL CENTER
Address: 130 SOUTH MAIN STREET
City,State,Zip: WATERBURY, VT 05671
Owner Name: Central Vermont Medical Center
Abatement Contractor Name: Catamount Environmental, Inc.
Abatement Start Date: 12/26/2018
Abatement End Date: 12/31/2018
Project Number: 1218432
SSSD Notification Number: Not Applicable
Demo/Reno Notification Number: Not Applicable
Demolition Contractor: Not Recorded
Demolition Start Date: 1/1/2019
Demolition End Date: 1/30/2019

Map ID
Direction
Distance
Elevation

MAP FINDINGS

Site

Database(s)

EDR ID Number
EPA ID Number

FAMILY PRACTICE WATERBURY (Continued)

S123477747

Notification Type: Removal / Demolition
Linear Feet: 60
Square Feet: 0
Name of Landfill: Minerva Landfill
Company Name: Not reported
Structure Type: Not reported
Permit Issued On: Not reported
Application Status: Not reported

HW GEN:
EPA ID: VTR000533505
Name: FAMILY PRACTICE WATERBURY
Address: 130 SOUTH MAIN STREET
City,State,Zip: WATERBURY, VT 05676
Mailing Name: FAMILY PRACTICE WATERBURY
Status: Very Small Quantity Generators

J40
SE
1/8-1/4
0.188 mi.
995 ft.

FAMILY PRACTICE WATERBURY
130 SOUTH MAIN STREET
WATERBURY, VT 05676

RCRA-VSQG 1027707860
VTR000533505

Site 3 of 7 in cluster J

Relative:
Lower
Actual:
417 ft.

RCRA Listings:
Date Form Received by Agency: 20230426
Handler Name: Family Practice Waterbury
Handler Address: South Main Street
Handler City,State,Zip: WATERBURY, VT 05676
EPA ID: VTR000533505
Contact Name: CHARLIE M CERUTTI
Contact Address: SOUTH MAIN STREET
Contact City,State,Zip: WATERBURY, VT 05676
Contact Telephone: 802-371-4442
Contact Fax: Not reported
Contact Email: CHARLES.CERUTTI@CVMC.ORG
Contact Title: AUTHORIZED REPRESENTATIVE
EPA Region: 01
Land Type: State
Federal Waste Generator Description: Conditionally Exempt Small Quantity Generator
Non-Notifier: Not reported
Biennial Report Cycle: Not reported
Accessibility: Not reported
Active Site Indicator: Handler Activities
State District Owner: Not reported
State District: Not reported
Mailing Address: SOUTH MAIN STREET
Mailing City,State,Zip: WATERBURY, VT 05676
Owner Name: James Alvarez
Owner Type: State
Operator Name: Joseph Voci
Operator Type: State
Short-Term Generator Activity: No
Importer Activity: No
Mixed Waste Generator: No
Transporter Activity: No
Transfer Facility Activity: No
Recycler Activity with Storage: No

Map ID
Direction
Distance
Elevation

MAP FINDINGS

Site

Database(s)

EDR ID Number
EPA ID Number

FAMILY PRACTICE WATERBURY (Continued)

1027707860

Small Quantity On-Site Burner Exemption:	No
Smelting Melting and Refining Furnace Exemption:	No
Underground Injection Control:	No
Off-Site Waste Receipt:	No
Universal Waste Indicator:	No
Universal Waste Destination Facility:	No
Federal Universal Waste:	No
Active Site State-Reg Handler:	---
Federal Facility Indicator:	Not reported
Hazardous Secondary Material Indicator:	N
Sub-Part K Indicator:	Not reported
2018 GPRA Permit Baseline:	Not on the Baseline
2018 GPRA Renewals Baseline:	Not on the Baseline
202 GPRA Corrective Action Baseline:	No
Subject to Corrective Action Universe:	No
Non-TSDFs Where RCRA CA has Been Imposed Universe:	No
Corrective Action Priority Ranking:	No NCAPS ranking
Environmental Control Indicator:	No
Institutional Control Indicator:	No
Human Exposure Controls Indicator:	N/A
Groundwater Controls Indicator:	N/A
Significant Non-Complier Universe:	No
Unaddressed Significant Non-Complier Universe:	No
Addressed Significant Non-Complier Universe:	No
Significant Non-Complier With a Compliance Schedule Universe:	No
Financial Assurance Required:	Not reported
Handler Date of Last Change:	20230428
Recognized Trader-Importer:	No
Recognized Trader-Exporter:	No
Importer of Spent Lead Acid Batteries:	No
Exporter of Spent Lead Acid Batteries:	No
Recycler Activity Without Storage:	No
Manifest Broker:	No
Sub-Part P Indicator:	H

Hazardous Waste Summary:

Waste Code:	LABP
Waste Description:	Lab Pack

Handler - Owner Operator:

Owner/Operator Indicator:	Operator
Owner/Operator Name:	JOSEPH VOCI
Legal Status:	State
Date Became Current:	20230426
Date Ended Current:	Not reported
Owner/Operator Address:	130 SOUTH MAIN STREET
Owner/Operator City,State,Zip:	WATERBURY, VT 05676
Owner/Operator Telephone:	802-371-4100
Owner/Operator Telephone Ext:	Not reported
Owner/Operator Fax:	Not reported
Owner/Operator Email:	JOSEPH.VOCI@CVMC.ORG

Owner/Operator Indicator:	Owner
Owner/Operator Name:	JAMES ALVAREZ
Legal Status:	State

Map ID
Direction
Distance
Elevation

MAP FINDINGS

Site

Database(s)

EDR ID Number
EPA ID Number

FAMILY PRACTICE WATERBURY (Continued)

1027707860

Date Became Current: 20230426
Date Ended Current: Not reported
Owner/Operator Address: 130 FISHER ROAD
Owner/Operator City,State,Zip: BERLIN, VT 05641
Owner/Operator Telephone: 802-371-4100
Owner/Operator Telephone Ext: Not reported
Owner/Operator Fax: Not reported
Owner/Operator Email: JAMES.ALVAREZ@CVMC.ORG

Historic Generators:

Receive Date: 20230426
Handler Name: FAMILY PRACTICE WATERBURY
Federal Waste Generator Description: Very Small Quantity Generator (formerly Conditionally-Exempt Small Quantity Generator)
State District Owner: Not reported
Large Quantity Handler of Universal Waste: No
Recognized Trader Importer: No
Recognized Trader Exporter: No
Spent Lead Acid Battery Importer: No
Spent Lead Acid Battery Exporter: No
Current Record: Yes
Non Storage Recycler Activity: No
Electronic Manifest Broker: No

List of NAICS Codes and Descriptions:

NAICS Code: 62149
NAICS Description: Other Outpatient Care Centers

Facility Has Received Notices of Violations:

Violations: No Violations Found

Evaluation Action Summary:

Evaluations: No Evaluations Found

I41
NNW
1/8-1/4
0.189 mi.
997 ft.

CHAMPLAIN OIL CO WATERBURY TEXACO
49 S MAIN ST
WATERBURY, VT 05676

RCRA NonGen / NLR
FINDS
NJ MANIFEST

1001233927
VTR000011890

Site 4 of 11 in cluster I

Relative:
Lower
Actual:
417 ft.

RCRA Listings:

Date Form Received by Agency: 20091202
Handler Name: Champlain Oil Co Waterbury Texaco
Handler Address: S Main St
Handler City,State,Zip: WATERBURY, VT 05676
EPA ID: VTR000011890
Contact Name: RICHARD BROWNE
Contact Address: PO BOX 379
Contact City,State,Zip: BRADFORD, VT 05033
Contact Telephone: 802-222-5252 x113
Contact Fax: Not reported
Contact Email: DBROWNE@CHAMPLAINOIL.COM
Contact Title: Not reported
EPA Region: 01
Land Type: Private

Map ID
Direction
Distance
Elevation

MAP FINDINGS

Site

Database(s)

EDR ID Number
EPA ID Number

CHAMPLAIN OIL CO WATERBURY TEXACO (Continued)

1001233927

Federal Waste Generator Description:	Not a generator, verified
Non-Notifier:	O
Biennial Report Cycle:	Not reported
Accessibility:	Not reported
Active Site Indicator:	Not reported
State District Owner:	Not reported
State District:	Not reported
Mailing Address:	PO BOX 379
Mailing City,State,Zip:	BRADFORD, VT 05033
Owner Name:	Champlain Oil Co
Owner Type:	Private
Operator Name:	Operator Info Unknown
Operator Type:	Private
Short-Term Generator Activity:	No
Importer Activity:	No
Mixed Waste Generator:	No
Transporter Activity:	No
Transfer Facility Activity:	No
Recycler Activity with Storage:	No
Small Quantity On-Site Burner Exemption:	No
Smelting Melting and Refining Furnace Exemption:	No
Underground Injection Control:	No
Off-Site Waste Receipt:	No
Universal Waste Indicator:	No
Universal Waste Destination Facility:	No
Federal Universal Waste:	No
Active Site State-Reg Handler:	---
Federal Facility Indicator:	Not reported
Hazardous Secondary Material Indicator:	N
Sub-Part K Indicator:	Not reported
2018 GPRC Permit Baseline:	Not on the Baseline
2018 GPRC Renewals Baseline:	Not on the Baseline
202 GPRC Corrective Action Baseline:	No
Subject to Corrective Action Universe:	No
Non-TSDFs Where RCRA CA has Been Imposed Universe:	No
Corrective Action Priority Ranking:	No NCAPS ranking
Environmental Control Indicator:	No
Institutional Control Indicator:	No
Human Exposure Controls Indicator:	N/A
Groundwater Controls Indicator:	N/A
Significant Non-Complier Universe:	No
Unaddressed Significant Non-Complier Universe:	No
Addressed Significant Non-Complier Universe:	No
Significant Non-Complier With a Compliance Schedule Universe:	No
Financial Assurance Required:	Not reported
Handler Date of Last Change:	20150414
Recognized Trader-Importer:	No
Recognized Trader-Exporter:	No
Importer of Spent Lead Acid Batteries:	No
Exporter of Spent Lead Acid Batteries:	No
Recycler Activity Without Storage:	No
Manifest Broker:	No
Sub-Part P Indicator:	No

Hazardous Waste Summary:

Waste Code: D001

Map ID
Direction
Distance
Elevation

MAP FINDINGS

Site

Database(s)

EDR ID Number
EPA ID Number

CHAMPLAIN OIL CO WATERBURY TEXACO (Continued)

1001233927

Waste Description: Ignitable Waste

Waste Code: D018
Waste Description: Benzene

Handler - Owner Operator:

Owner/Operator Indicator: Owner
Owner/Operator Name: CHAMPLAIN OIL CO
Legal Status: Private
Date Became Current: Not reported
Date Ended Current: Not reported
Owner/Operator Address: 354 DORSET ST
Owner/Operator City,State,Zip: SOUTH BURLINGTON, VT 05403
Owner/Operator Telephone: 999-999-9999
Owner/Operator Telephone Ext: Not reported
Owner/Operator Fax: Not reported
Owner/Operator Email: Not reported

Owner/Operator Indicator: Operator
Owner/Operator Name: OPERATOR INFO UNKNOWN
Legal Status: Private
Date Became Current: Not reported
Date Ended Current: Not reported
Owner/Operator Address: Not reported
Owner/Operator City,State,Zip: Not reported
Owner/Operator Telephone: Not reported
Owner/Operator Telephone Ext: Not reported
Owner/Operator Fax: Not reported
Owner/Operator Email: Not reported

Owner/Operator Indicator: Owner
Owner/Operator Name: CHAMPLAIN OIL CO
Legal Status: Private
Date Became Current: Not reported
Date Ended Current: Not reported
Owner/Operator Address: 354 DORSET ST
Owner/Operator City,State,Zip: SOUTH BURLINGTON, VT 05403
Owner/Operator Telephone: 999-999-9999
Owner/Operator Telephone Ext: Not reported
Owner/Operator Fax: Not reported
Owner/Operator Email: Not reported

Owner/Operator Indicator: Owner
Owner/Operator Name: CHAMPLAIN OIL CO
Legal Status: Private
Date Became Current: Not reported
Date Ended Current: Not reported
Owner/Operator Address: 354 DORSET ST
Owner/Operator City,State,Zip: SOUTH BURLINGTON, VT 05403
Owner/Operator Telephone: 999-999-9999
Owner/Operator Telephone Ext: Not reported
Owner/Operator Fax: Not reported
Owner/Operator Email: Not reported

Owner/Operator Indicator: Operator
Owner/Operator Name: OPERATOR INFO UNKNOWN
Legal Status: Private

Map ID
Direction
Distance
Elevation

MAP FINDINGS

Site

Database(s)

EDR ID Number
EPA ID Number

CHAMPLAIN OIL CO WATERBURY TEXACO (Continued)

1001233927

Date Became Current: Not reported
Date Ended Current: Not reported
Owner/Operator Address: Not reported
Owner/Operator City,State,Zip: Not reported
Owner/Operator Telephone: Not reported
Owner/Operator Telephone Ext: Not reported
Owner/Operator Fax: Not reported
Owner/Operator Email: Not reported

Owner/Operator Indicator: Owner
Owner/Operator Name: CHAMPLAIN OIL CO
Legal Status: Private
Date Became Current: Not reported
Date Ended Current: Not reported
Owner/Operator Address: 354 DORSET ST
Owner/Operator City,State,Zip: SOUTH BURLINGTON, VT 05403
Owner/Operator Telephone: 999-999-9999
Owner/Operator Telephone Ext: Not reported
Owner/Operator Fax: Not reported
Owner/Operator Email: Not reported

Historic Generators:

Receive Date: 20071102
Handler Name: CHAMPLAIN OIL CO WATERBURY TEXACO
Federal Waste Generator Description: Very Small Quantity Generator (formerly Conditionally-Exempt Small Quantity Generator)
State District Owner: Not reported
Large Quantity Handler of Universal Waste: No
Recognized Trader Importer: No
Recognized Trader Exporter: No
Spent Lead Acid Battery Importer: No
Spent Lead Acid Battery Exporter: No
Current Record: No
Non Storage Recycler Activity: Not reported
Electronic Manifest Broker: Not reported

Receive Date: 20091028
Handler Name: CHAMPLAIN OIL CO WATERBURY TEXACO
Federal Waste Generator Description: Very Small Quantity Generator (formerly Conditionally-Exempt Small Quantity Generator)
State District Owner: Not reported
Large Quantity Handler of Universal Waste: No
Recognized Trader Importer: No
Recognized Trader Exporter: No
Spent Lead Acid Battery Importer: No
Spent Lead Acid Battery Exporter: No
Current Record: No
Non Storage Recycler Activity: Not reported
Electronic Manifest Broker: Not reported

Receive Date: 19980820
Handler Name: WATERBURY TEXACO
Federal Waste Generator Description: Very Small Quantity Generator (formerly Conditionally-Exempt Small Quantity Generator)
State District Owner: Not reported
Large Quantity Handler of Universal Waste: No
Recognized Trader Importer: No

Map ID
Direction
Distance
Elevation

MAP FINDINGS

Site

Database(s)

EDR ID Number
EPA ID Number

CHAMPLAIN OIL CO WATERBURY TEXACO (Continued)

1001233927

Recognized Trader Exporter: No
Spent Lead Acid Battery Importer: No
Spent Lead Acid Battery Exporter: No
Current Record: No
Non Storage Recycler Activity: Not reported
Electronic Manifest Broker: Not reported

Receive Date: 20091202
Handler Name: CHAMPLAIN OIL CO WATERBURY TEXACO
Federal Waste Generator Description: Not a generator, verified
State District Owner: Not reported
Large Quantity Handler of Universal Waste: No
Recognized Trader Importer: No
Recognized Trader Exporter: No
Spent Lead Acid Battery Importer: No
Spent Lead Acid Battery Exporter: No
Current Record: Yes
Non Storage Recycler Activity: Not reported
Electronic Manifest Broker: Not reported

List of NAICS Codes and Descriptions:

NAICS Code: 44719
NAICS Description: Other Gasoline Stations

Has the Facility Received Notices of Violations:

Found Violation: Yes
Agency Which Determined Violation: State
Violation Short Description: Generators - Pre-transport
Date Violation was Determined: 19980820
Actual Return to Compliance Date: 19980915
Return to Compliance Qualifier: Observed
Violation Responsible Agency: State
Scheduled Compliance Date: Not reported
Enforcement Identifier: 000
Date of Enforcement Action: 19981009
Enforcement Responsible Agency: State
Enforcement Docket Number: Not reported
Enforcement Attorney: R1
Corrective Action Component: No
Appeal Initiated Date: Not reported
Appeal Resolution Date: Not reported
Disposition Status Date: Not reported
Disposition Status: Not reported
Disposition Status Description: Not reported
Consent/Final Order Sequence Number: Not reported
Consent/Final Order Respondent Name: Not reported
Consent/Final Order Lead Agency: Not reported
Enforcement Type: INFORMAL WRITTEN NOTIFICATION
Enforcement Responsible Person: R1CMC
Enforcement Responsible Sub-Organization: Not reported
SEP Sequence Number: Not reported
SEP Expenditure Amount: Not reported
SEP Scheduled Completion Date: Not reported
SEP Actual Date: Not reported
SEP Defaulted Date: Not reported
SEP Type: Not reported

Map ID
Direction
Distance
Elevation

MAP FINDINGS

Site

Database(s)

EDR ID Number
EPA ID Number

CHAMPLAIN OIL CO WATERBURY TEXACO (Continued)

1001233927

SEP Type Description:	Not reported
Proposed Amount:	Not reported
Final Monetary Amount:	Not reported
Paid Amount:	Not reported
Final Count:	Not reported
Final Amount:	Not reported
Found Violation:	Yes
Agency Which Determined Violation:	State
Violation Short Description:	Generators - Records/Reporting
Date Violation was Determined:	19980820
Actual Return to Compliance Date:	19981030
Return to Compliance Qualifier:	Observed
Violation Responsible Agency:	State
Scheduled Compliance Date:	19981023
Enforcement Identifier:	000
Date of Enforcement Action:	19981009
Enforcement Responsible Agency:	State
Enforcement Docket Number:	Not reported
Enforcement Attorney:	R1
Corrective Action Component:	No
Appeal Initiated Date:	Not reported
Appeal Resolution Date:	Not reported
Disposition Status Date:	Not reported
Disposition Status:	Not reported
Disposition Status Description:	Not reported
Consent/Final Order Sequence Number:	Not reported
Consent/Final Order Respondent Name:	Not reported
Consent/Final Order Lead Agency:	Not reported
Enforcement Type:	INFORMAL WRITTEN NOTIFICATION
Enforcement Responsible Person:	R1CMC
Enforcement Responsible Sub-Organization:	Not reported
SEP Sequence Number:	Not reported
SEP Expenditure Amount:	Not reported
SEP Scheduled Completion Date:	Not reported
SEP Actual Date:	Not reported
SEP Defaulted Date:	Not reported
SEP Type:	Not reported
SEP Type Description:	Not reported
Proposed Amount:	Not reported
Final Monetary Amount:	Not reported
Paid Amount:	Not reported
Final Count:	Not reported
Final Amount:	Not reported
Found Violation:	Yes
Agency Which Determined Violation:	State
Violation Short Description:	State Statute or Regulation
Date Violation was Determined:	19980820
Actual Return to Compliance Date:	19980915
Return to Compliance Qualifier:	Observed
Violation Responsible Agency:	State
Scheduled Compliance Date:	Not reported
Enforcement Identifier:	000
Date of Enforcement Action:	19981009
Enforcement Responsible Agency:	State
Enforcement Docket Number:	Not reported

Map ID
Direction
Distance
Elevation

MAP FINDINGS

Site

Database(s)

EDR ID Number
EPA ID Number

CHAMPLAIN OIL CO WATERBURY TEXACO (Continued)

1001233927

Enforcement Attorney: R1
Corrective Action Component: No
Appeal Initiated Date: Not reported
Appeal Resolution Date: Not reported
Disposition Status Date: Not reported
Disposition Status: Not reported
Disposition Status Description: Not reported
Consent/Final Order Sequence Number: Not reported
Consent/Final Order Respondent Name: Not reported
Consent/Final Order Lead Agency: Not reported
Enforcement Type: INFORMAL WRITTEN NOTIFICATION
Enforcement Responsible Person: R1CMC
Enforcement Responsible Sub-Organization: Not reported
SEP Sequence Number: Not reported
SEP Expenditure Amount: Not reported
SEP Scheduled Completion Date: Not reported
SEP Actual Date: Not reported
SEP Defaulted Date: Not reported
SEP Type: Not reported
SEP Type Description: Not reported
Proposed Amount: Not reported
Final Monetary Amount: Not reported
Paid Amount: Not reported
Final Count: Not reported
Final Amount: Not reported

Evaluation Action Summary:

Evaluation Date: 19980820
Evaluation Responsible Agency: State
Found Violation: Yes
Evaluation Type Description: FOCUSED COMPLIANCE INSPECTION
Evaluation Responsible Person Identifier: R1CMC
Evaluation Responsible Sub-Organization: Not reported
Actual Return to Compliance Date: 19980915
Scheduled Compliance Date: Not reported
Date of Request: Not reported
Date Response Received: Not reported
Request Agency: Not reported
Former Citation: Not reported

Evaluation Date: 19980820
Evaluation Responsible Agency: State
Found Violation: Yes
Evaluation Type Description: FOCUSED COMPLIANCE INSPECTION
Evaluation Responsible Person Identifier: R1CMC
Evaluation Responsible Sub-Organization: Not reported
Actual Return to Compliance Date: 19981030
Scheduled Compliance Date: 19981023
Date of Request: Not reported
Date Response Received: Not reported
Request Agency: Not reported
Former Citation: Not reported

Evaluation Date: 19980820
Evaluation Responsible Agency: State
Found Violation: Yes
Evaluation Type Description: FOCUSED COMPLIANCE INSPECTION

Map ID
Direction
Distance
Elevation

MAP FINDINGS

Site

Database(s)

EDR ID Number
EPA ID Number

CHAMPLAIN OIL CO WATERBURY TEXACO (Continued)

1001233927

Evaluation Responsible Person Identifier:	R1CMC
Evaluation Responsible Sub-Organization:	Not reported
Actual Return to Compliance Date:	19980915
Scheduled Compliance Date:	Not reported
Date of Request:	Not reported
Date Response Received:	Not reported
Request Agency:	Not reported
Former Citation:	Not reported

FINDS:

Registry ID: 110005298230

[Click Here for FRS Facility Detail Report:](#)

Environmental Interest/Information System:

The Resource Conservation and Recovery Act Information System (RCRAInfo) is EPA's comprehensive information system in support of the Resource Conservation and Recovery Act (RCRA) of 1976 and the Hazardous and Solid Waste Amendments (HSWA) of 1984. It tracks many types of information about generators, transporters, treaters, storers, and disposers of hazardous waste.

[Click this hyperlink](#) while viewing on your computer to access additional FINDS: detail in the EDR Site Report.

NJ MANIFEST:

EPA ID:	VTR000011890
Name:	CHAMPLAIN OIL CO WATERBURY TEXACO
Address:	49 S MAIN ST
City,State,Zip:	WATERBURY, VT 05676
County:	Not reported
Mailing Address:	PO BOX 379
Mailing City,State,Zip:	BRADFORD, VT 05033
Telephone:	Not reported
Emergency Telephone:	Not reported
Contact:	RICHARD BROWNE
Comments:	Not reported
SIC Code:	Not reported
County:	VT023
Municipal:	Not reported
Previous EPAID:	Not reported
Generator Flag:	Not reported
Transporter Flag:	Not reported
TSD Flag:	Not reported
Name Change:	Not reported
Date Change:	Not reported

Manifest Data:

EPA ID:	VTR000011890
Manifest Number:	000190064JJK
Date Shipped:	01/18/2008
TSD EPA ID:	NJD002454544
Transporter EPA ID:	VTR000015636
Transporter 2 EPA ID:	NJD054126164
Transporter 3 EPA ID:	Not reported
Transporter 4 EPA ID:	Not reported
Transporter 5 EPA ID:	Not reported

Map ID
Direction
Distance
Elevation

MAP FINDINGS

Site

Database(s)

EDR ID Number
EPA ID Number

CHAMPLAIN OIL CO WATERBURY TEXACO (Continued)

1001233927

Transporter 6 EPA ID: Not reported
Transporter 7 EPA ID: Not reported
Transporter 8 EPA ID: Not reported
Transporter 9 EPA ID: Not reported
Transporter 10 EPA ID: Not reported
Date Trans1 Transported Waste: 01/18/2008
Date Trans2 Transported Waste: 01/24/2008
Date Trans3 Transported Waste: Not reported
Date Trans4 Transported Waste: Not reported
Date Trans5 Transported Waste: Not reported
Date Trans6 Transported Waste: Not reported
Date Trans7 Transported Waste: Not reported
Date Trans8 Transported Waste: Not reported
Date Trans9 Transported Waste: Not reported
Date Trans10 Transported Waste: Not reported
Date TSDf Received Waste: 01/25/2008
TSDf EPA Facility Name: Not reported
QTY Units: Not reported
Transporter SEQ ID: Not reported
Transporter-1 Date: Not reported
Waste SEQ ID: Not reported
Waste Type Code 2: Not reported
Waste Type Code 3: Not reported
Waste Type Code 4: Not reported
Waste Type Code 5: Not reported
Waste Type Code 6: Not reported
Date Accepted: Not reported
Manifest Discrepancy Type: Not reported
Data Entry Number: Not reported
Was Load Rejected: N
Reason Load Was Rejected: Not reported

Waste:
Manifest Year: Not reported
Waste Code: D001
Hand Code: H061
Quantity: 100
Unit: G

I42
NNW
1/8-1/4
0.189 mi.
997 ft.

WATERBURY SERVICE CENTER LLC
49 SOUTH MAIN STREET
WATERBURY, VT 05676

RCRA NonGen / NLR 1025505502
E MANIFEST VTP000530648

Site 5 of 11 in cluster I

Relative:
Lower
Actual:
417 ft.

RCRA Listings:
Date Form Received by Agency: 20220204
Handler Name: Waterbury Service Center Llc
Handler Address: South Main Street
Handler City,State,Zip: WATERBURY, VT 05676
EPA ID: VTP000530648
Contact Name: ALBERT CARON
Contact Address: SOUTH MAIN STREET
Contact City,State,Zip: WATERBURY, VT 05676
Contact Telephone: Not reported
Contact Fax: Not reported

Map ID
Direction
Distance
Elevation

MAP FINDINGS

Site

Database(s)

EDR ID Number
EPA ID Number

WATERBURY SERVICE CENTER LLC (Continued)

1025505502

Contact Email:	Not reported
Contact Title:	AUTHORIZED REP
EPA Region:	01
Land Type:	Private
Federal Waste Generator Description:	Not a generator, verified
Non-Notifier:	Not reported
Biennial Report Cycle:	Not reported
Accessibility:	Not reported
Active Site Indicator:	Not reported
State District Owner:	Not reported
State District:	Not reported
Mailing Address:	SOUTH MAIN STREET
Mailing City,State,Zip:	WATERBURY, VT 05676
Owner Name:	Not reported
Owner Type:	Not reported
Operator Name:	Not reported
Operator Type:	Not reported
Short-Term Generator Activity:	No
Importer Activity:	No
Mixed Waste Generator:	No
Transporter Activity:	No
Transfer Facility Activity:	No
Recycler Activity with Storage:	No
Small Quantity On-Site Burner Exemption:	No
Smelting Melting and Refining Furnace Exemption:	No
Underground Injection Control:	No
Off-Site Waste Receipt:	No
Universal Waste Indicator:	No
Universal Waste Destination Facility:	No
Federal Universal Waste:	No
Active Site State-Reg Handler:	---
Federal Facility Indicator:	Not reported
Hazardous Secondary Material Indicator:	N
Sub-Part K Indicator:	Not reported
2018 GPRA Permit Baseline:	Not on the Baseline
2018 GPRA Renewals Baseline:	Not on the Baseline
202 GPRA Corrective Action Baseline:	No
Subject to Corrective Action Universe:	No
Non-TSDFs Where RCRA CA has Been Imposed Universe:	No
Corrective Action Priority Ranking:	No NCAPS ranking
Environmental Control Indicator:	No
Institutional Control Indicator:	No
Human Exposure Controls Indicator:	N/A
Groundwater Controls Indicator:	N/A
Significant Non-Complier Universe:	No
Unaddressed Significant Non-Complier Universe:	No
Addressed Significant Non-Complier Universe:	No
Significant Non-Complier With a Compliance Schedule Universe:	No
Financial Assurance Required:	Not reported
Handler Date of Last Change:	20220204
Recognized Trader-Importer:	No
Recognized Trader-Exporter:	No
Importer of Spent Lead Acid Batteries:	No
Exporter of Spent Lead Acid Batteries:	No
Recycler Activity Without Storage:	No
Manifest Broker:	No
Sub-Part P Indicator:	No

Map ID
Direction
Distance
Elevation

MAP FINDINGS

Site

Database(s)

EDR ID Number
EPA ID Number

WATERBURY SERVICE CENTER LLC (Continued)

1025505502

Hazardous Waste Summary:

Waste Code: D001
Waste Description: Ignitable Waste

Historic Generators:

Receive Date: 20220204
Handler Name: WATERBURY SERVICE CENTER LLC
Federal Waste Generator Description: Not a generator, verified
State District Owner: Not reported
Large Quantity Handler of Universal Waste: No
Recognized Trader Importer: No
Recognized Trader Exporter: No
Spent Lead Acid Battery Importer: No
Spent Lead Acid Battery Exporter: No
Current Record: Yes
Non Storage Recycler Activity: No
Electronic Manifest Broker: No

Receive Date: 20190408
Handler Name: WATERBURY SERVICE CENTER LLC
Federal Waste Generator Description: Small Quantity Generator
State District Owner: Not reported
Large Quantity Handler of Universal Waste: No
Recognized Trader Importer: No
Recognized Trader Exporter: No
Spent Lead Acid Battery Importer: No
Spent Lead Acid Battery Exporter: No
Current Record: No
Non Storage Recycler Activity: No
Electronic Manifest Broker: No

List of NAICS Codes and Descriptions:

NAICS Codes: No NAICS Codes Found

Facility Has Received Notices of Violations:

Violations: No Violations Found

Evaluation Action Summary:

Evaluations: No Evaluations Found

E MANIFEST:

Manifest Tracking Number: 014974766JJK
Last Updated Date: 20190430
Shipped Date: 20190412
Received Date: 20190412
Manifest Status: Signed
Submission Type: DataImage5Copy
Origin Type: Service
Generator EPA ID: VTP000530648
Generator Name: Waterbury Service Center Llc
Generator Location Street Number: 49
Generator Location Street 1: 49 49 SOUTH MAIN STREET
Generator Location Street 2: Not reported

Map ID
Direction
Distance
Elevation

MAP FINDINGS

Site

Database(s)

EDR ID Number
EPA ID Number

WATERBURY SERVICE CENTER LLC (Continued)

1025505502

Generator Location City: WATERBURY
Generator Location State: VT
Generator Location Zip: 05676
Generator Mail Street Number: 49
Generator Mail Street 1: 49 South Main Street
Generator Mail Street 2: Not reported
Generator Mail City: Waterbury
Generator Mail Zip: 05676
Generator Mail State: VT
Generator Contact Company Name: Not reported
Designated Facility EPA ID: NHD980521843
Designated Facility Name: Tradebe Treatment & Recycling Northeast Llc
Designated Facility Mail Street Number: Not reported
Designated Facility Mail Street 1: Not reported
Designated Facility Mail Street 2: 410 SHATTUCK WAY
Designated Facility Mail City: NEWINGTON
Designated Facility Mail Zip: 03801
Designated Facility Mail State: NH
Designated Facility Location Street Number: Not reported
Designated Facility Location Street 1: 410 SHATTUCK WAY
Designated Facility Location Street 2: Not reported
Designated Facility Location City: NEWINGTON
Designated Facility Location Zip: 03801
Designated Facility Location State: NH
Designated Facility Contact Company Name: Not reported
Manifest Residue Indicator: N
Rejection Indicator: N

Transporter:

Manifest Tracking Number: 014974766JJK
Transporter Line Number: 1
Transporter EPA ID: VTR000530659
Transporter Name: Absolute Spill Response Llc

Waste Line:

Manifest Tracking Number: 014974766JJK
Waste Line Number: 1
U.S. DOT Hazardous Indicator: N
U.S. DOT ID Number: Not reported
U.S. DOT Description: Not reported
Non-Hazardous Waste Description: Non Dot / Non Rcra Regulated Material
Number of Containers: 3
Container Type Code: DM
Container Type Description: Metal drums, barrels, kegs
Waste Quantity: 1900
Quantity Unit of Measure Code: P
Quantity Unit of Measure Description: Pounds
Waste Quantity, in Tons: 0.95
Acute Waste Quantity, in Tons: 0
Non-Acute Waste Quantity, in Tons: 0.95
Waste Quantity, in Kilograms: 861.6785
Acute Waste Quantity, in Kilograms: 0
Non-Acute Waste Quantity, in Kilograms: 861.6785
Management Method Code: H141
Management Method Description: STORAGE, BULKING AND/OR TRANSFER OFF SITE
Waste Residue Indicator: N

Map ID
Direction
Distance
Elevation

MAP FINDINGS

Site

Database(s)

EDR ID Number
EPA ID Number

WATERBURY SERVICE CENTER LLC (Continued)

1025505502

Quantity Discrepancy Indicator: N
Waste Type Discrepancy Indicator: N
Waste Density: Not reported
Waste Density Unit of Measure Code: Not reported
Waste Density Unit of Measure Description: Not reported
Form Code: Not reported
Form Code Description: Not reported
Source Code: Not reported
Source Code Description: Not reported
Waste Minimization Code: Not reported
Waste Minimization Code Description: Not reported
Consent Number: Not reported
EPA Waste Indicator: N
Federal Waste Codes: Not reported
Quantity Haz Kg: 0
Quantity Haz Tons: 0
Quantity Non Haz Kg: 861.6785
Quantity Non Haz Tons: 0.95
State Waste Codes: VT-VT02

**I43
NNW
1/8-1/4
0.189 mi.
997 ft.**

**WATERBURY CITGO
49 S MAIN ST
WATERBURY, VT 0**

**UST FINDER RELEASE 1029129019
N/A**

Site 6 of 11 in cluster I

**Relative:
Lower
Actual:
417 ft.**

UST FINDER RELEASE:

Object ID: 411247
Facility ID: Not reported
Lust ID: VT982499
Name: WATERBURY CITGO
Address: 49 S MAIN ST
City,State,Zip: WATERBURY, VT 0
Address Match Type: StreetAddress
Reported Date: 1998/08/24 15:59:59+00
Status: No Further Action
Substance: UST-Gasoline
Population within 1500ft: 645
Domestic Wells within 1500ft: 11
Land Use: Developed, High Intensity
Within SPA: No
SPA PWS Facility ID: Not reported
SPA Water Type: Not reported
SPA Facility Type: Not reported
SPA HUC12: Not reported
Within WHPA: No
WHPA PWS Facility ID: Not reported
WHPA Water Type: Not reported
WHPA Facility Type: Not reported
WHPA HUC12: Not reported
Within 100yr Floodplain: No
Tribe: Not reported
EPA Region: 1
NFA Letter 1: Not reported
NFA Letter 2: Not reported
NFA Letter 3: Not reported
NFA Letter 4: Not reported
Closed With Residual Contaminate: Not reported

Map ID
Direction
Distance
Elevation

MAP FINDINGS

Site

Database(s)

EDR ID Number
EPA ID Number

WATERBURY CITGO (Continued)

1029129019

Coordinate Source: Geocode
X Coord: -72.75519
Y Coord: 44.3364700000001
Latitude: 44.3364699999999
Longitude: -72.7551899999999

**I44
NNW
1/8-1/4
0.189 mi.
997 ft.**

**CHAMPLAIN OIL CO WATERBURY TEXACO
49 S MAIN ST
WATERBURY, VT 05676**

**VT MANIFEST S108984963
N/A**

Site 7 of 11 in cluster I

**Relative:
Lower**

VT MANIFEST:

**Actual:
417 ft.**

Name: CHAMPLAIN OIL CO WATERBURY TEXACO
Address: 49 S MAIN ST
City,State,Zip: WATERBURY, VT 05676
Manifest ID: 000190064JJK
EPA Id: VTR000011890
Facility Id: NJD002454544
Facility Name: VEOLIA ES TECHNICAL SOLUTIONS LLC
Mailing Name: CHAMPLAIN OIL CO
Mailing Address: 354 DORSET ST
Mailing City,St,Zip: SOUTH BURLINGTON, VT 05403
Contact Phone: 8028645380
Contact Name: RICHARD SHARPE
Trans1: NJD054126164
T1 Name: FREEHOLD CARTAGE, INC.
Manifest Transporter City/State: FREEHOLD NJ
Dot Description: RQ WASTE GASOLINE 3 UN1203 PGII
Additional Dot: Not reported
Waste: D001;D018
Quantity: 100.00
Unit: G
Date Shipped: 01/18/2008
Facility City: MIDDLESEX
Facility State: NJ
Fac Date: 01/25/2008

Name: CHAMPLAIN OIL CO WATERBURY TEXACO
Address: 49 S MAIN ST
City,State,Zip: WATERBURY, VT 05676
Manifest ID: 000190064JJK
EPA Id: VTR000011890
Facility Id: NJD002454544
Facility Name: VEOLIA ES TECHNICAL SOLUTIONS LLC
Mailing Name: CHAMPLAIN OIL CO
Mailing Address: 354 DORSET ST
Mailing City,St,Zip: SOUTH BURLINGTON, VT 05403
Contact Phone: 8028645380
Contact Name: RICHARD SHARPE
Trans1: VTR000015636
T1 Name: A P T ENVIRONMENTAL INC
Manifest Transporter City/State: MILTON VT
Dot Description: RQ WASTE GASOLINE 3 UN1203 PGII
Additional Dot: Not reported
Waste: D001;D018
Quantity: 100.00
Unit: G

Map ID
Direction
Distance
Elevation

MAP FINDINGS

Site

Database(s)

EDR ID Number
EPA ID Number

CHAMPLAIN OIL CO WATERBURY TEXACO (Continued)

S108984963

Date Shipped: 01/18/2008
Facility City: MIDDLESEX
Facility State: NJ
Fac Date: 01/25/2008

**I45
NNW
1/8-1/4
0.189 mi.
997 ft.**

**WATERBURY SERVICE CENTER GETTY
49 SOUTH MAIN STREET
WATERBURY, VT 05676**

**VT UST U000907147
N/A**

Site 8 of 11 in cluster I

**Relative:
Lower**

UST:

**Actual:
417 ft.**

Facility:

Facility ID: 215
Facility Status: PULLED
Sites Id: 982499
Pin: BR96-0395
Permitted To: Tank Owner
Landowner: Champlain Oil Company Inc
Permit Expires: Not reported
Fee Status: Not reported
Tanks Pulled: 1212
Site Code: No contamination
Removed: 6
Receipt: 0651
Owner Name: Champlain Oil Company Inc
Owner Person: Dick Browne Compliance Officer
Owner Address: PO Box 133 2886 Route 302
Owner City,St,Zip: Wells River, VT 05081
Owner Telephone: 802-448-8679
Operator Name: Albert Caron
Operator Person: Not reported
Operator Address: 42 South Main Street
Operator City,St,Zip: Waterbury, VT 05676
Operator Telephone: Not reported
Groundwater Monitoring Wells: Not reported
Vapor Monitoring Points: Not reported

Tank Data:

Tank ID: 7760
Tank Status: PULLED
Tank Label: -1-1-R
Tank Protect: Not reported
Year Removed: 1992
Capacity (Gal): 275
Category One: UST
CP Test: Not reported
Release Monitor: Not reported
Condition: GOOD
Date Reference: Not reported

Compartment:

Comp Id: 7790
Compartment Label: A
Substance: Used Oil
Spill: Not reported
Overfill: Not reported

Map ID
Direction
Distance
Elevation

MAP FINDINGS

Site

Database(s)

EDR ID Number
EPA ID Number

WATERBURY SERVICE CENTER GETTY (Continued)

U000907147

Piping:

Pipe Seq: 1
Pipe Type: DEFAULT
Pipe Installation Year: Not reported
Pipe Protection: Not reported
CP Pipe Test: Not reported
Pipe Monitor 1: Not reported
Pipe Monitor 1 Test: Not reported
Pipe Monitor 2: Not reported
Pipe Monitor 2 Tested Date: Not reported
Pump Type: Not reported

Tank Data:

Tank ID: 7761
Tank Status: PULLED
Tank Label: 1976-2-R
Tank Protect: Not reported
Year Removed: 1987
Capacity (Gal): 4000
Category One: UST
CP Test: Not reported
Release Monitor: Not reported
Condition: Not reported
Date Reference: Not reported

Compartment:

Comp Id: 7791
Compartment Label: A
Substance: Gasoline
Spill: Not reported
Overfill: Not reported

Piping:

Pipe Seq: 1
Pipe Type: DEFAULT
Pipe Installation Year: Not reported
Pipe Protection: Not reported
CP Pipe Test: Not reported
Pipe Monitor 1: Not reported
Pipe Monitor 1 Test: Not reported
Pipe Monitor 2: Not reported
Pipe Monitor 2 Tested Date: Not reported
Pump Type: Not reported

Tank Data:

Tank ID: 7762
Tank Status: PULLED
Tank Label: 1976-3-R
Tank Protect: Not reported
Year Removed: 1998
Capacity (Gal): 4000
Category One: UST
CP Test: Not reported
Release Monitor: Not reported
Condition: FAIR

Map ID
Direction
Distance
Elevation

MAP FINDINGS

Site

Database(s)

EDR ID Number
EPA ID Number

WATERBURY SERVICE CENTER GETTY (Continued)

U000907147

Date Reference: 10/98

Compartment:

Comp Id: 7792

Compartment Label: A

Substance: Gasoline

Spill: Not reported

Overfill: Not reported

Piping:

Pipe Seq: 1

Pipe Type: DEFAULT

Pipe Installation Year: Not reported

Pipe Protection: Not reported

CP Pipe Test: Not reported

Pipe Monitor 1: Not reported

Pipe Monitor 1 Test: Not reported

Pipe Monitor 2: Not reported

Pipe Monitor 2 Tested Date: Not reported

Pump Type: Not reported

Tank Data:

Tank ID: 7763

Tank Status: PULLED

Tank Label: 1976-4-R

Tank Protect: Not reported

Year Removed: 1998

Capacity (Gal): 4000

Category One: UST

CP Test: Not reported

Release Monitor: Not reported

Condition: GOOD

Date Reference: 10/98

Compartment:

Comp Id: 7793

Compartment Label: A

Substance: Gasoline

Spill: Not reported

Overfill: Not reported

Piping:

Pipe Seq: 1

Pipe Type: DEFAULT

Pipe Installation Year: Not reported

Pipe Protection: Not reported

CP Pipe Test: Not reported

Pipe Monitor 1: Not reported

Pipe Monitor 1 Test: Not reported

Pipe Monitor 2: Not reported

Pipe Monitor 2 Tested Date: Not reported

Pump Type: Not reported

Tank Data:

Tank ID: 7764

Tank Status: PULLED

Map ID
Direction
Distance
Elevation

MAP FINDINGS

Site

Database(s)

EDR ID Number
EPA ID Number

WATERBURY SERVICE CENTER GETTY (Continued)

U000907147

Tank Label: 1987-1-r
Tank Protect: Protected steel
Year Removed: 2009
Capacity (Gal): 10000
Category One: UST
CP Test: 1/9/2007 12:00:00 AM
Release Monitor: Not reported
Condition: GOOD
Date Reference: Not reported

Compartment:
Comp Id: 7794
Compartment Label: A
Substance: Gasoline
Spill: Spill Containment Bucket
Overfill: Overfill Ball Float Vent

Piping:
Pipe Seq: 1
Pipe Type: Dispenser
Pipe Installation Year: 1998
Pipe Protection: Secondly contained flexible piping
CP Pipe Test: Not reported
Pipe Monitor 1: Interstitial Electronic Monitoring
Pipe Monitor 1 Test: Not reported
Pipe Monitor 2: Annual Line Leak Detector Test
Pipe Monitor 2 Tested Date: 1/9/2007 12:00:00 AM
Pump Type: Pressure

Tank Data:
Tank ID: 7765
Tank Status: PULLED
Tank Label: 1998-2-R
Tank Protect: Fiberglass jacketed steel
Year Removed: 2009
Capacity (Gal): 5000
Category One: UST
CP Test: Not reported
Release Monitor: ITM
Condition: GOOD
Date Reference: Not reported

Compartment:
Comp Id: 7795
Compartment Label: A
Substance: Gasoline
Spill: Spill Containment Bucket
Overfill: Overfill Ball Float Vent

Piping:
Pipe Seq: 1
Pipe Type: Dispenser
Pipe Installation Year: 1998
Pipe Protection: Secondly contained flexible piping
CP Pipe Test: Not reported
Pipe Monitor 1: Interstitial Electronic Monitoring
Pipe Monitor 1 Test: Not reported
Pipe Monitor 2: Annual Line Leak Detector Test

Map ID
Direction
Distance
Elevation

MAP FINDINGS

Site

Database(s)

EDR ID Number
EPA ID Number

WATERBURY SERVICE CENTER GETTY (Continued)

U000907147

Pipe Monitor 2 Tested Date: 1/9/2007 12:00:00 AM
Pump Type: Pressure

**I46
NNW
1/8-1/4
0.189 mi.
997 ft.**

**WATERBURY SERVICE CENTER GETTY
49 SOUTH MAIN STREET
WATERBURY, VT 5676
Site 9 of 11 in cluster I**

**UST FINDER 1028817740
N/A**

**Relative:
Lower
Actual:
417 ft.**

UST FINDER:
Object ID: 497200
Facility ID: VT215
Name: WATERBURY SERVICE CENTER GETTY
Address: 49 SOUTH MAIN STREET
City,State,Zip: WATERBURY, VT 5676
Address Match Type: StreetAddress
Open USTs: 0
Closed USTs: 6
TOS USTs: 0
Population 1500ft: 645
Private Wells 1500ft: 11
Within 100yr Floodplain: No
Land Use: Developed, High Intensity
Within SPA: No
SPA PWS Facility ID: Not reported
SPA Water Type: Not reported
SPA Facility Type: Not reported
SPA HUC12: Not reported
Within WHPA: No
WHPA PWS Facility ID: Not reported
WHPA Water Type: Not reported
WHPA Facility Type: Not reported
WHPA HUC12: Not reported
Facility Status: Closed UST(s)
Date of Last Inspection: Not reported
EPA Region: 1
Tribe: Not reported
Coordinate Source: Geocode
X Coord: -72.75519381
Y Coord: 44.3364729200001
Latitude: 44.33647292
Longitude: -72.75519381

UST FINDER:
Object ID: 1942229
Facility ID: VT215
Tank ID: VT7761
Tank Status: Closed
Installation Date: Not reported
Removal Date: 1987/01/01 16:00:00+00
Tank Capacity: 4000
Substances: Gasoline
Tank Wall Type: Not reported

Object ID: 1938868
Facility ID: VT215
Tank ID: VT7760

Map ID
Direction
Distance
Elevation

MAP FINDINGS

Site

Database(s)

EDR ID Number
EPA ID Number

WATERBURY SERVICE CENTER GETTY (Continued)

1028817740

Tank Status: Closed
Installation Date: Not reported
Removal Date: 1992/01/01 15:59:59+00
Tank Capacity: 275
Substances: Used Oil
Tank Wall Type: Not reported

Object ID: 1934791
Facility ID: VT215
Tank ID: VT7764
Tank Status: Closed
Installation Date: Not reported
Removal Date: 2009/01/01 15:59:59+00
Tank Capacity: 10000
Substances: Gasoline
Tank Wall Type: Not reported

Object ID: 1934792
Facility ID: VT215
Tank ID: VT7765
Tank Status: Closed
Installation Date: Not reported
Removal Date: 2009/01/01 15:59:59+00
Tank Capacity: 5000
Substances: Gasoline
Tank Wall Type: Not reported

Object ID: 1936079
Facility ID: VT215
Tank ID: VT7762
Tank Status: Closed
Installation Date: Not reported
Removal Date: 1998/01/01 15:59:59+00
Tank Capacity: 4000
Substances: Gasoline
Tank Wall Type: Not reported

Object ID: 1936080
Facility ID: VT215
Tank ID: VT7763
Tank Status: Closed
Installation Date: Not reported
Removal Date: 1998/01/01 15:59:59+00
Tank Capacity: 4000
Substances: Gasoline
Tank Wall Type: Not reported

Map ID
Direction
Distance
Elevation

MAP FINDINGS

EDR ID Number
EPA ID Number

I47
NNW
1/8-1/4
0.189 mi.
997 ft.
CHAMPLAIN OIL CO INC
49 S MAIN ST
WATERBURY, VT 05676
Site 10 of 11 in cluster I

VT LUST
VT SPILLS
VT TIER 2
S107777769
N/A

Relative:
Lower

LUST:

Actual:
417 ft.

Name: WATERBURY CITGO
Address: 49 S MAIN ST
City,State,Zip: WATERBURY, VT
Facility ID: 982499
Source: UST-Gasoline
Closure Date: 09/23/2002
Priority: SMAC - Site Management Activities Completed
Staff: Bruce Linton
Source: UST-Gasoline
Site Use: Business
Site Status: Not reported
Contamination: Not reported
Institutional Control: Not reported
Record Last Update: 12/29/2011
Project Status: Underground storage tank removed. Contamination found. Investigation conducted in August 1999. Site being monitored annually. Site SMACed 09/02.

[Click here to access VT DEC Site:](#)

SPILLS:

Name: WATERBURY SERVICE CENTER
Address: 49 SOUTH MAIN ST.
City,State,Zip: WATERBURY, VT
Year: 2019
Report #: WMD097
Hazardous Site Number: Not reported
Date Reported: 03/11/2019
Time Reported: 08:40:00.0
Complaint Taker: Shawn Donovan
Received From: Not reported
Duty Officer: Not reported
Reported By Name: Not reported
Reported By Organization: Not reported
Reported By Work Phone: Not reported
Reported By Home Phone: Not reported
Incident Code: Not reported
Incident Type: AST Release
Date Of Incident: Not reported
Time Of Incident: Not reported
Product: Not reported
Quantity: 20 Gallons
Unit Of Measure: Not reported
Responsible Party: Waterbury Service Center
RP Address: Not reported
RP City,St,Zip: Not reported
RP Phone Work: Not reported
RP Phone Home: Not reported
RP EMail: Not reported
EMail Sent Status: Not reported
Case Assigned To: Not reported

Map ID
Direction
Distance
Elevation

MAP FINDINGS

Site

Database(s)

EDR ID Number
EPA ID Number

CHAMPLAIN OIL CO INC (Continued)

S10777769

Surface Water Affected: Not reported
Date Closed: **04/02/2019**
Closure Desc: Not reported
UST Facility Id: Not reported
Lat/Long: Not reported
Comments: Heating oil AST in garage leak.
Action: Store owner hired Absolute to perform mitigation and cleanup of the spill.

[Click here to access VT DEC Site:](#)

TIER 2:

Report Year: Not reported
Facility Name: CHAMPLAIN OIL CO INC
Facility Id: FACW15EU001000000838
Facility Dept: WATERBURY CITGO
Date Signed: Not reported
Modification Date: Not reported
Fee Total: Not reported
Number Employees: Not reported
Dike / Other Safeguard: Not reported
Failed Validation: Not reported
Fire District: WASHINGTON
Mail Address: Not reported
Mail City,St,Zip: Not reported
Mail Country: Not reported
Lat/Long: Not reported
Lat/Long Location Description: Not reported
Lat Long Method: Not reported
Submitted By: Not reported
Chem Same As Last Yr: 708
Notes: Not reported
Validation Report: Not reported

Report Year: 2006
Facility Name: WATERBURY GETTY (WATERBURY TEXACO)
Facility Id: FATR20064Y8XA5015XGM
Facility Dept: Not reported
Date Signed: 2/28/2007
Modification Date: 05/29/07
Fee Total: 80
Number Employees: 0
Dike / Other Safeguard: Not reported
Failed Validation: Not reported
Fire District: Not reported
Mail Address: Not reported
Mail City,St,Zip: 0
Mail Country: Not reported
Lat/Long: Not reported
Lat/Long Location Description: Not reported
Lat Long Method: Not reported
Submitted By: Steve Halibozek
Chem Same As Last Yr: Not reported
Notes: Not reported
Validation Report: Not reported

Map ID
Direction
Distance
Elevation

MAP FINDINGS

Site

Database(s)

EDR ID Number
EPA ID Number

CHAMPLAIN OIL CO INC (Continued)

S107777769

Report Year: 2007
Facility Name: WATERBURY GETTY (WATERBURY TEXACO)
Facility Id: FATR20074Y8XA5015XGM
Facility Dept: Not reported
Date Signed: 3/18/2008
Modification Date: 4/29/2008
Fee Total: 80
Number Employees: Not reported
Dike / Other Safeguard: Not reported
Failed Validation: Not reported
Fire District: Not reported
Mail Address: Not reported
Mail City,St,Zip: Not reported
Mail Country: Not reported
Lat/Long: Not reported
Lat/Long Location Description: Not reported
Lat Long Method: Not reported
Submitted By: Richard Browne, Compliance Officer
Chem Same As Last Yr: Not reported
Notes: Not reported
Validation Report: Not reported

Report Year: 2008
Facility Name: WATERBURY GETTY (WATERBURY TEXACO)
Facility Id: FATR20084Y8XA5015XGM
Facility Dept: Not reported
Date Signed: 2/19/2009
Modification Date: 5/14/2009
Fee Total: 80
Number Employees: Not reported
Dike / Other Safeguard: Not reported
Failed Validation: Not reported
Fire District: Not reported
Mail Address: Not reported
Mail City,St,Zip: Not reported
Mail Country: Not reported
Lat/Long: Not reported
Lat/Long Location Description: Not reported
Lat Long Method: Not reported
Submitted By: Richard Browne, Compliance Officer
Chem Same As Last Yr: True
Notes: Not reported
Validation Report: Not reported

Contact:
Reported Year: 2008
Contact EMail: Not reported
Contact Mail Addr: 49 South Main Street
Contact Mail City,St,Zip: Waterbury, VT 5676
Contact Country: USA
Contact Type: Owner / Operator
Contact Name/Title: Albert Caron Owner
Contact Last Modified: 3/2/2009

Contact:
Reported Year: 2008
Contact EMail: Not reported

Map ID
Direction
Distance
Elevation

MAP FINDINGS

Site

Database(s)

EDR ID Number
EPA ID Number

CHAMPLAIN OIL CO INC (Continued)

S10777769

Contact Mail Addr: 45 San Remo Drive
Contact Mail City,St,Zip: South Burlington, VT 5401
Contact Country: USA
Contact Type: Emergency Contact
Contact Name/Title: Steve Halibozek Safety Director
Contact Last Modified: 4/29/2008

Facility Info:

Id: 5172
Id Type: SIC
Description: PETROL & PET PROD WHOLESALERS
Last Modified: 2/28/2007

Id: 5541
Id Type: SIC
Description: GASOLINE SERVICE STATIONS
Last Modified: 3/19/2008

Chem Inventory:

Facility ID: FATR20074Y8XA5015XGM
Chem Inv Record ID: CVTR20074Y8XCZ01ECFV
Chemical Name: Gasoline
CAS NUMBER: 8006-61-9
EHS Chemical: Not reported
Reported Year: 2007
Last Modified: 4/29/2008
Avg Amount: Not reported
Days On Site: 365
Max Amount: Not reported
Max Amt Container: Not reported
Chem Same As Last Yr: True
Chronic: True
Acute: True
Fire: True
Gas: Not reported
Liquid: True
Mixture: Not reported
Pressure: Not reported
Pure: True
Reactive: Not reported
Solid: Not reported
State Label Code: VT2007
Trade Secret: Not reported

Chemical Location:

Facility ID: FATR20074Y8XA5015XGM
Chemical ID: CVTR20074Y8XCZ01ECFV
Reported Year: 2007
Location: SNL
Amount: 5000
Amount Unit: gallons
Type: Below ground tank
Pressure: Ambient pressure
Temperature: Ambient temperature
Last Modified: 4/29/2008

Facility ID: FATR20074Y8XA5015XGM
Chemical ID: CVTR20074Y8XCZ01ECFV

Map ID
Direction
Distance
Elevation

MAP FINDINGS

Site

Database(s)

EDR ID Number
EPA ID Number

CHAMPLAIN OIL CO INC (Continued)

S10777769

Reported Year: 2007
Location: NL
Amount: 10000
Amount Unit: gallons
Type: Below ground tank
Pressure: Ambient pressure
Temperature: Ambient temperature
Last Modified: 4/29/2008

Contact:

Reported Year: 2008
Contact EMail: Not reported
Contact Mail Addr: 49 South Main Street
Contact Mail City,St,Zip: Waterbury, VT 5676
Contact Country: USA
Contact Type: Owner / Operator
Contact Name/Title: Albert Caron Owner
Contact Last Modified: 3/2/2009

Contact:

Reported Year: 2008
Contact EMail: Not reported
Contact Mail Addr: 45 San Remo Drive
Contact Mail City,St,Zip: South Burlington, VT 5401
Contact Country: USA
Contact Type: Emergency Contact
Contact Name/Title: Steve Halibozek Safety Director
Contact Last Modified: 4/29/2008

Chem Inventory:

Facility ID: FATR20064Y8XA5015XGM
Chem Inv Record ID: CVTR20064Y8XCZ01ECFV
Chemical Name: Gasoline
CAS NUMBER: 8006-61-9
EHS Chemical: Not reported
Reported Year: 2006
Last Modified: 04/30/07
Avg Amount: 0
Days On Site: 365
Max Amount: 0
Max Amt Container: 0
Chem Same As Last Yr: Not reported
Chronic: Not reported
Acute: Not reported
Fire: True
Gas: Not reported
Liquid: True
Mixture: Not reported
Pressure: Not reported
Pure: True
Reactive: Not reported
Solid: Not reported
State Label Code: VT2006
Trade Secret: Not reported

Chemical Location:

Facility ID: FATR20064Y8XA5015XGM
Chemical ID: CVTR20064Y8XCZ01ECFV

Map ID
Direction
Distance
Elevation

MAP FINDINGS

Site

Database(s)

EDR ID Number
EPA ID Number

CHAMPLAIN OIL CO INC (Continued)

S10777769

Reported Year: 2006
Location: SNL
Amount: 5000
Amount Unit: gallons
Type: Below ground tank
Pressure: Ambient pressure
Temperature: Ambient temperature
Last Modified: 04/30/07

Facility ID: FATR20064Y8XA5015XGM
Chemical ID: CVTR20064Y8XCZ01ECFV
Reported Year: 2006
Location: NL
Amount: 10000
Amount Unit: gallons
Type: Below ground tank
Pressure: Ambient pressure
Temperature: Ambient temperature
Last Modified: 04/30/07

Contact:
Reported Year: 2008
Contact EMail: Not reported
Contact Mail Addr: 49 South Main Street
Contact Mail City,St,Zip: Waterbury, VT 5676
Contact Country: USA
Contact Type: Owner / Operator
Contact Name/Title: Albert Caron Owner
Contact Last Modified: 3/2/2009

Contact:
Reported Year: 2008
Contact EMail: Not reported
Contact Mail Addr: 45 San Remo Drive
Contact Mail City,St,Zip: South Burlington, VT 5401
Contact Country: USA
Contact Type: Emergency Contact
Contact Name/Title: Steve Halibozek Safety Director
Contact Last Modified: 4/29/2008

Chem Inventory:
Facility ID: FATR20084Y8XA5015XGM
Chem Inv Record ID: CVTR20084Y8XCZ01ECFV
Chemical Name: Gasoline
CAS NUMBER: 8006-61-9
EHS Chemical: Not reported
Reported Year: 2008
Last Modified: 3/2/2009
Avg Amount: Not reported
Days On Site: 365
Max Amount: Not reported
Max Amt Container: Not reported
Chem Same As Last Yr: True
Chronic: True
Acute: True
Fire: True
Gas: Not reported
Liquid: True

Map ID
Direction
Distance
Elevation

MAP FINDINGS

Site

Database(s)

EDR ID Number
EPA ID Number

CHAMPLAIN OIL CO INC (Continued)

S107777769

Mixture: Not reported
Pressure: Not reported
Pure: True
Reactive: Not reported
Solid: Not reported
State Label Code: VT2008
Trade Secret: Not reported

Chemical Location:

Facility ID: FATR20084Y8XA5015XGM
Chemical ID: CVTR20084Y8XCZ01ECFV
Reported Year: 2008
Location: NL
Amount: 10000
Amount Unit: gallons
Type: Below ground tank
Pressure: Ambient pressure
Temperature: Ambient temperature
Last Modified: 3/2/2009

Facility ID: FATR20084Y8XA5015XGM
Chemical ID: CVTR20084Y8XCZ01ECFV
Reported Year: 2008
Location: SNL
Amount: 5000
Amount Unit: gallons
Type: Below ground tank
Pressure: Ambient pressure
Temperature: Ambient temperature
Last Modified: 3/2/2009

Contact:

Reported Year: 2008
Contact EMail: Not reported
Contact Mail Addr: 49 South Main Street
Contact Mail City,St,Zip: Waterbury, VT 5676
Contact Country: USA
Contact Type: Owner / Operator
Contact Name/Title: Albert Caron Owner
Contact Last Modified: 3/2/2009

Contact:

Reported Year: 2008
Contact EMail: Not reported
Contact Mail Addr: 45 San Remo Drive
Contact Mail City,St,Zip: South Burlington, VT 5401
Contact Country: USA
Contact Type: Emergency Contact
Contact Name/Title: Steve Halibozek Safety Director
Contact Last Modified: 4/29/2008

Map ID
Direction
Distance
Elevation

MAP FINDINGS

Site Database(s) EDR ID Number
EPA ID Number

J48
SE
1/8-1/4
0.197 mi.
1039 ft.
Site 4 of 7 in cluster J

RCRA-VSQG
FINDS
ECHO
1005444940
VTR000503318

Relative:
Lower

Actual:
418 ft.

RCRA Listings:
Date Form Received by Agency: 20020416
Handler Name: Waterbury Medical Associates
Handler Address: S Main St
Handler City,State,Zip: WATERBURY, VT 05676
EPA ID: VTR000503318
Contact Name: DONNA IZOR
Contact Address: PO BOX 547
Contact City,State,Zip: BARRE, VT 05641-0547
Contact Telephone: 802-371-5327
Contact Fax: Not reported
Contact Email: Not reported
Contact Title: Not reported
EPA Region: 01
Land Type: Private
Federal Waste Generator Description: Conditionally Exempt Small Quantity Generator
Non-Notifier: Not reported
Biennial Report Cycle: Not reported
Accessibility: Not reported
Active Site Indicator: Handler Activities
State District Owner: Not reported
State District: Not reported
Mailing Address: S MAIN ST
Mailing City,State,Zip: WATERBURY, VT 05676
Owner Name: Coffey Property Mgmt Inc
Owner Type: Private
Operator Name: Not reported
Operator Type: Not reported
Short-Term Generator Activity: No
Importer Activity: No
Mixed Waste Generator: No
Transporter Activity: No
Transfer Facility Activity: No
Recycler Activity with Storage: No
Small Quantity On-Site Burner Exemption: No
Smelting Melting and Refining Furnace Exemption: No
Underground Injection Control: No
Off-Site Waste Receipt: No
Universal Waste Indicator: No
Universal Waste Destination Facility: No
Federal Universal Waste: No
Active Site State-Reg Handler: ---
Federal Facility Indicator: Not reported
Hazardous Secondary Material Indicator: N
Sub-Part K Indicator: Not reported
2018 GPRA Permit Baseline: Not on the Baseline
2018 GPRA Renewals Baseline: Not on the Baseline
202 GPRA Corrective Action Baseline: No
Subject to Corrective Action Universe: No
Non-TSDFs Where RCRA CA has Been Imposed Universe: No
Corrective Action Priority Ranking: No NCAPS ranking
Environmental Control Indicator: No
Institutional Control Indicator: No

Map ID
Direction
Distance
Elevation

MAP FINDINGS

Site

Database(s)

EDR ID Number
EPA ID Number

WATERBURY MEDICAL ASSOCIATES (Continued)

1005444940

Human Exposure Controls Indicator:	N/A
Groundwater Controls Indicator:	N/A
Significant Non-Complier Universe:	No
Unaddressed Significant Non-Complier Universe:	No
Addressed Significant Non-Complier Universe:	No
Significant Non-Complier With a Compliance Schedule Universe:	No
Financial Assurance Required:	Not reported
Handler Date of Last Change:	20020527
Recognized Trader-Importer:	No
Recognized Trader-Exporter:	No
Importer of Spent Lead Acid Batteries:	No
Exporter of Spent Lead Acid Batteries:	No
Recycler Activity Without Storage:	No
Manifest Broker:	No
Sub-Part P Indicator:	No

Hazardous Waste Summary:

Waste Code:	D011
Waste Description:	Silver

Handler - Owner Operator:

Owner/Operator Indicator:	Owner
Owner/Operator Name:	COFFEY PROPERTY MGMT INC
Legal Status:	Private
Date Became Current:	Not reported
Date Ended Current:	Not reported
Owner/Operator Address:	21 WINOOSKI ST
Owner/Operator City,State,Zip:	WATERBURY, VT 05676
Owner/Operator Telephone:	802-244-8951
Owner/Operator Telephone Ext:	Not reported
Owner/Operator Fax:	Not reported
Owner/Operator Email:	Not reported

Historic Generators:

Receive Date:	20020416
Handler Name:	WATERBURY MEDICAL ASSOCIATES
Federal Waste Generator Description:	Very Small Quantity Generator (formerly Conditionally-Exempt Small Quantity Generator)
State District Owner:	Not reported
Large Quantity Handler of Universal Waste:	No
Recognized Trader Importer:	No
Recognized Trader Exporter:	No
Spent Lead Acid Battery Importer:	No
Spent Lead Acid Battery Exporter:	No
Current Record:	Yes
Non Storage Recycler Activity:	Not reported
Electronic Manifest Broker:	Not reported

List of NAICS Codes and Descriptions:

NAICS Codes:	No NAICS Codes Found
--------------	----------------------

Facility Has Received Notices of Violations:

Violations:	No Violations Found
-------------	---------------------

Map ID
Direction
Distance
Elevation

MAP FINDINGS

Site

Database(s)

EDR ID Number
EPA ID Number

WATERBURY MEDICAL ASSOCIATES (Continued)

1005444940

Evaluation Action Summary:

Evaluations:

No Evaluations Found

FINDS:

Registry ID: 110012555742

[Click Here for FRS Facility Detail Report:](#)

Environmental Interest/Information System:

The Resource Conservation and Recovery Act Information System (RCRAInfo) is EPA's comprehensive information system in support of the Resource Conservation and Recovery Act (RCRA) of 1976 and the Hazardous and Solid Waste Amendments (HSWA) of 1984. It tracks many types of information about generators, transporters, treaters, storers, and disposers of hazardous waste.

[Click this hyperlink](#) while viewing on your computer to access additional FINDS: detail in the EDR Site Report.

ECHO:

Envid: 1005444940
Registry ID: 110012555742

[DFR URL:](#)

Name: WATERBURY MEDICAL ASSOCIATES
Address: 128 S Main St
City,State,Zip: WATERBURY, VT 05676

**J49
SE
1/8-1/4
0.197 mi.
1039 ft.**

**EAGLE OIL COMPANY, INC.
128 SOUTH MAIN STREET
WATERBURY, VT**

Site 5 of 7 in cluster J

**UST FINDER 1028818611
N/A**

**Relative:
Lower**

UST FINDER:

**Actual:
418 ft.**

Object ID: 497193
Facility ID: VT530
Name: EAGLE OIL COMPANY, INC.
Address: 128 SOUTH MAIN STREET
City,State,Zip: WATERBURY, VT
Address Match Type: PointAddress
Open USTs: 0
Closed USTs: 5
TOS USTs: 0
Population 1500ft: 303
Private Wells 1500ft: 6
Within 100yr Floodplain: No
Land Use: Developed, Medium Intensity
Within SPA: No
SPA PWS Facility ID: Not reported
SPA Water Type: Not reported
SPA Facility Type: Not reported
SPA HUC12: Not reported
Within WHPA: No
WHPA PWS Facility ID: Not reported
WHPA Water Type: Not reported
WHPA Facility Type: Not reported

Map ID
Direction
Distance
Elevation

MAP FINDINGS

Site

Database(s)

EDR ID Number
EPA ID Number

EAGLE OIL COMPANY, INC. (Continued)

1028818611

WHPA HUC12: Not reported
Facility Status: Closed UST(s)
Date of Last Inspection: Not reported
EPA Region: 1
Tribe: Not reported
Coordinate Source: Geocode
X Coord: -72.7497031299999
Y Coord: 44.33118131
Latitude: 44.33118131
Longitude: -72.74970313

UST FINDER:

Object ID: 1940469
Facility ID: VT530
Tank ID: VT474
Tank Status: Closed
Installation Date: Not reported
Removal Date: 1990/01/01 15:59:59+00
Tank Capacity: 4000
Substances: Gasoline
Tank Wall Type: Not reported

Object ID: 1940470
Facility ID: VT530
Tank ID: VT473
Tank Status: Closed
Installation Date: Not reported
Removal Date: 1990/01/01 15:59:59+00
Tank Capacity: 4000
Substances: Gasoline
Tank Wall Type: Not reported

Object ID: 1940471
Facility ID: VT530
Tank ID: VT472
Tank Status: Closed
Installation Date: Not reported
Removal Date: 1990/01/01 15:59:59+00
Tank Capacity: 2000
Substances: Gasoline
Tank Wall Type: Not reported

Object ID: 1940472
Facility ID: VT530
Tank ID: VT471
Tank Status: Closed
Installation Date: Not reported
Removal Date: 1990/01/01 15:59:59+00
Tank Capacity: 1000
Substances: Gasoline
Tank Wall Type: Not reported

Object ID: 1940473
Facility ID: VT530
Tank ID: VT470
Tank Status: Closed
Installation Date: Not reported
Removal Date: 1990/01/01 15:59:59+00

Map ID
Direction
Distance
Elevation

MAP FINDINGS

Site

Database(s)

EDR ID Number
EPA ID Number

EAGLE OIL COMPANY, INC. (Continued)

1028818611

Tank Capacity: 1000
Substances: Gasoline
Tank Wall Type: Not reported

**J50
SE
1/8-1/4
0.197 mi.
1039 ft.**

**EAGLE OIL COMPANY, INC.
128 SOUTH MAIN STREET
WATERBURY, VT**

**VT UST U003515888
N/A**

Site 6 of 7 in cluster J

**Relative:
Lower**

UST:

**Actual:
418 ft.**

Facility:

Facility ID: 530
Facility Status: PULLED
Sites Id: 900521
Pin: Not reported
Permitted To: Not reported
Landowner: Not reported
Permit Expires: Not reported
Fee Status: Not reported
Tanks Pulled: 5
Site Code: Contamination found
Removed: 5
Receipt: 0250
Owner Name: Eagle Oil Company Inc
Owner Person: Not reported
Owner Address: PO Box 416 128 South Main Street
Owner City,St,Zip: Waterbury, VT 05676
Owner Telephone: 802-244-8624
Operator Name: Eagle Oil Company Inc
Operator Person: Not reported
Operator Address: PO Box 416 128 South Main Street
Operator City,St,Zip: Waterbury, VT 05676
Operator Telephone: 802-244-8624
Groundwater Monitoring Wells: Not reported
Vapor Monitoring Points: Not reported

Tank Data:

Tank ID: 470
Tank Status: PULLED
Tank Label: -1-4
Tank Protect: Unprotected Steel
Year Removed: 1990
Capacity (Gal): 1000
Category One: UST
CP Test: Not reported
Release Monitor: Not reported
Condition: Not reported
Date Reference: Not reported

Compartment:

Comp Id: 470
Compartment Label: A
Substance: Gasoline
Spill: Not reported
Overfill: Not reported

Map ID
Direction
Distance
Elevation

MAP FINDINGS

Site

Database(s)

EDR ID Number
EPA ID Number

EAGLE OIL COMPANY, INC. (Continued)

U003515888

Piping:

Pipe Seq: 1
Pipe Type: DEFAULT
Pipe Installation Year: Not reported
Pipe Protection: Not reported
CP Pipe Test: Not reported
Pipe Monitor 1: Not reported
Pipe Monitor 1 Test: Not reported
Pipe Monitor 2: Not reported
Pipe Monitor 2 Tested Date: Not reported
Pump Type: Not reported

Tank Data:

Tank ID: 471
Tank Status: PULLED
Tank Label: -1-5
Tank Protect: Unprotected Steel
Year Removed: 1990
Capacity (Gal): 1000
Category One: UST
CP Test: Not reported
Release Monitor: Not reported
Condition: Not reported
Date Reference: Not reported

Compartment:

Comp Id: 471
Compartment Label: A
Substance: Gasoline
Spill: Not reported
Overfill: Not reported

Piping:

Pipe Seq: 1
Pipe Type: DEFAULT
Pipe Installation Year: Not reported
Pipe Protection: Not reported
CP Pipe Test: Not reported
Pipe Monitor 1: Not reported
Pipe Monitor 1 Test: Not reported
Pipe Monitor 2: Not reported
Pipe Monitor 2 Tested Date: Not reported
Pump Type: Not reported

Tank Data:

Tank ID: 472
Tank Status: PULLED
Tank Label: 1965-1
Tank Protect: Unprotected Steel
Year Removed: 1990
Capacity (Gal): 2000
Category One: UST
CP Test: Not reported
Release Monitor: Not reported
Condition: Not reported

Map ID
Direction
Distance
Elevation

MAP FINDINGS

Site

Database(s)

EDR ID Number
EPA ID Number

EAGLE OIL COMPANY, INC. (Continued)

U003515888

Date Reference:	Not reported
Compartment:	
Comp Id:	472
Compartment Label:	A
Substance:	Gasoline
Spill:	Not reported
Overfill:	Not reported
Piping:	
Pipe Seq:	1
Pipe Type:	DEFAULT
Pipe Installation Year:	Not reported
Pipe Protection:	Not reported
CP Pipe Test:	Not reported
Pipe Monitor 1:	Not reported
Pipe Monitor 1 Test:	Not reported
Pipe Monitor 2:	Not reported
Pipe Monitor 2 Tested Date:	Not reported
Pump Type:	Not reported
Tank Data:	
Tank ID:	473
Tank Status:	PULLED
Tank Label:	1965-2
Tank Protect:	Unprotected Steel
Year Removed:	1990
Capacity (Gal):	4000
Category One:	UST
CP Test:	Not reported
Release Monitor:	Not reported
Condition:	Not reported
Date Reference:	Not reported
Compartment:	
Comp Id:	473
Compartment Label:	A
Substance:	Gasoline
Spill:	Not reported
Overfill:	Not reported
Piping:	
Pipe Seq:	1
Pipe Type:	DEFAULT
Pipe Installation Year:	Not reported
Pipe Protection:	Not reported
CP Pipe Test:	Not reported
Pipe Monitor 1:	Not reported
Pipe Monitor 1 Test:	Not reported
Pipe Monitor 2:	Not reported
Pipe Monitor 2 Tested Date:	Not reported
Pump Type:	Not reported
Tank Data:	
Tank ID:	474
Tank Status:	PULLED

Map ID
Direction
Distance
Elevation

MAP FINDINGS

Site

Database(s)

EDR ID Number
EPA ID Number

EAGLE OIL COMPANY, INC. (Continued)

U003515888

Tank Label: 1965-3
Tank Protect: Unprotected Steel
Year Removed: 1990
Capacity (Gal): 4000
Category One: UST
CP Test: Not reported
Release Monitor: Not reported
Condition: Not reported
Date Reference: Not reported

Compartment:
Comp Id: 474
Compartment Label: A
Substance: Gasoline
Spill: Not reported
Overfill: Not reported

Piping:
Pipe Seq: 1
Pipe Type: DEFAULT
Pipe Installation Year: Not reported
Pipe Protection: Not reported
CP Pipe Test: Not reported
Pipe Monitor 1: Not reported
Pipe Monitor 1 Test: Not reported
Pipe Monitor 2: Not reported
Pipe Monitor 2 Tested Date: Not reported
Pump Type: Not reported

J51
SE
1/8-1/4
0.197 mi.
1039 ft.

WATERBURY MEDICAL ASSOCIATES
128 S MAIN ST
WATERBURY, VT 05676
Site 7 of 7 in cluster J

VT HW GEN S125979403
N/A

Relative:
Lower
Actual:
418 ft.

HW GEN:
EPA ID: VTR000503318
Name: WATERBURY MEDICAL ASSOCIATES
Address: 128 S MAIN ST
City,State,Zip: WATERBURY, VT 05676
Mailing Name: WATERBURY MEDICAL ASSOCIATES
Status: Very Small Quantity Generators

K52
East
1/8-1/4
0.204 mi.
1075 ft.

S T PAVING
123 PILGRIM PARK
WATERBURY, VT 05676
Site 1 of 4 in cluster K

RCRA NonGen / NLR 1007116970
VTR000509224

Relative:
Higher
Actual:
426 ft.

RCRA Listings:
Date Form Received by Agency: 20040413
Handler Name: S T Paving
Handler Address: Pilgrim Park
Handler City,State,Zip: WATERBURY, VT 05676
EPA ID: VTR000509224
Contact Name: JOHN REYNOLDS

Map ID
Direction
Distance
Elevation

MAP FINDINGS

Site

Database(s)

EDR ID Number
EPA ID Number

S T PAVING (Continued)

1007116970

Contact Address:	PO BOX 567
Contact City,State,Zip:	WATERBURY, VT 05676
Contact Telephone:	802-244-8761
Contact Fax:	Not reported
Contact Email:	Not reported
Contact Title:	Not reported
EPA Region:	01
Land Type:	Private
Federal Waste Generator Description:	Not reported
Non-Notifier:	Not reported
Biennial Report Cycle:	Not reported
Accessibility:	Not reported
Active Site Indicator:	Not reported
State District Owner:	Not reported
State District:	Not reported
Mailing Address:	PO BOX 567
Mailing City,State,Zip:	WATERBURY, VT 05676
Owner Name:	E I A
Owner Type:	Private
Operator Name:	John Reynolds
Operator Type:	Private
Short-Term Generator Activity:	No
Importer Activity:	No
Mixed Waste Generator:	No
Transporter Activity:	No
Transfer Facility Activity:	No
Recycler Activity with Storage:	No
Small Quantity On-Site Burner Exemption:	No
Smelting Melting and Refining Furnace Exemption:	No
Underground Injection Control:	No
Off-Site Waste Receipt:	No
Universal Waste Indicator:	No
Universal Waste Destination Facility:	No
Federal Universal Waste:	No
Active Site State-Reg Handler:	---
Federal Facility Indicator:	Not reported
Hazardous Secondary Material Indicator:	N
Sub-Part K Indicator:	Not reported
2018 GPRA Permit Baseline:	Not on the Baseline
2018 GPRA Renewals Baseline:	Not on the Baseline
202 GPRA Corrective Action Baseline:	No
Subject to Corrective Action Universe:	No
Non-TSDFs Where RCRA CA has Been Imposed Universe:	No
Corrective Action Priority Ranking:	No NCAPS ranking
Environmental Control Indicator:	No
Institutional Control Indicator:	No
Human Exposure Controls Indicator:	N/A
Groundwater Controls Indicator:	N/A
Significant Non-Complier Universe:	No
Unaddressed Significant Non-Complier Universe:	No
Addressed Significant Non-Complier Universe:	No
Significant Non-Complier With a Compliance Schedule Universe:	No
Financial Assurance Required:	Not reported
Handler Date of Last Change:	20040415
Recognized Trader-Importer:	No
Recognized Trader-Exporter:	No
Importer of Spent Lead Acid Batteries:	No

Map ID
Direction
Distance
Elevation

MAP FINDINGS

Site

Database(s)

EDR ID Number
EPA ID Number

S T PAVING (Continued)

1007116970

Exporter of Spent Lead Acid Batteries:	No
Recycler Activity Without Storage:	No
Manifest Broker:	No
Sub-Part P Indicator:	No

Hazardous Waste Summary:

Waste Code:	D001
Waste Description:	Ignitable Waste
Waste Code:	D018
Waste Description:	Benzene
Waste Code:	D039
Waste Description:	Tetrachloroethylene
Waste Code:	D040
Waste Description:	Trichloroethylene

Handler - Owner Operator:

Owner/Operator Indicator:	Owner
Owner/Operator Name: E I A	
Legal Status:	Private
Date Became Current:	19840901
Date Ended Current:	Not reported
Owner/Operator Address:	Not reported
Owner/Operator City,State,Zip:	Not reported
Owner/Operator Telephone:	Not reported
Owner/Operator Telephone Ext:	Not reported
Owner/Operator Fax:	Not reported
Owner/Operator Email:	Not reported
Owner/Operator Indicator:	Operator
Owner/Operator Name: JOHN REYNOLDS	
Legal Status:	Private
Date Became Current:	19840901
Date Ended Current:	Not reported
Owner/Operator Address:	PO BOX 567
Owner/Operator City,State,Zip:	WATERBURY, VT 05676
Owner/Operator Telephone:	Not reported
Owner/Operator Telephone Ext:	Not reported
Owner/Operator Fax:	Not reported
Owner/Operator Email:	Not reported
Owner/Operator Indicator:	Owner
Owner/Operator Name: E I A	
Legal Status:	Private
Date Became Current:	19840901
Date Ended Current:	Not reported
Owner/Operator Address:	Not reported
Owner/Operator City,State,Zip:	Not reported
Owner/Operator Telephone:	Not reported
Owner/Operator Telephone Ext:	Not reported
Owner/Operator Fax:	Not reported
Owner/Operator Email:	Not reported

Map ID
Direction
Distance
Elevation

MAP FINDINGS

Site

Database(s)

EDR ID Number
EPA ID Number

S T PAVING (Continued)

1007116970

Owner/Operator Indicator: Owner
Owner/Operator Name: JOHN REYNOLDS
Legal Status: Private
Date Became Current: 19840901
Date Ended Current: Not reported
Owner/Operator Address: Not reported
Owner/Operator City,State,Zip: Not reported
Owner/Operator Telephone: Not reported
Owner/Operator Telephone Ext: Not reported
Owner/Operator Fax: Not reported
Owner/Operator Email: Not reported

Owner/Operator Indicator: Operator
Owner/Operator Name: JOHN REYNOLDS
Legal Status: Private
Date Became Current: 19840901
Date Ended Current: Not reported
Owner/Operator Address: PO BOX 567
Owner/Operator City,State,Zip: WATERBURY, VT 05676
Owner/Operator Telephone: Not reported
Owner/Operator Telephone Ext: Not reported
Owner/Operator Fax: Not reported
Owner/Operator Email: Not reported

Owner/Operator Indicator: Owner
Owner/Operator Name: JOHN REYNOLDS
Legal Status: Private
Date Became Current: 19840901
Date Ended Current: Not reported
Owner/Operator Address: Not reported
Owner/Operator City,State,Zip: Not reported
Owner/Operator Telephone: Not reported
Owner/Operator Telephone Ext: Not reported
Owner/Operator Fax: Not reported
Owner/Operator Email: Not reported

Historic Generators:

Receive Date: 20031002
Handler Name: S T PAVING
Federal Waste Generator Description: Very Small Quantity Generator (formerly Conditionally-Exempt Small Quantity Generator)

State District Owner: Not reported
Large Quantity Handler of Universal Waste: No
Recognized Trader Importer: No
Recognized Trader Exporter: No
Spent Lead Acid Battery Importer: No
Spent Lead Acid Battery Exporter: No
Current Record: No
Non Storage Recycler Activity: Not reported
Electronic Manifest Broker: Not reported

Receive Date: 20040413
Handler Name: S T PAVING
Federal Waste Generator Description: Not reported
State District Owner: Not reported
Large Quantity Handler of Universal Waste: No
Recognized Trader Importer: No

Map ID
Direction
Distance
Elevation

MAP FINDINGS

Site

Database(s)

EDR ID Number
EPA ID Number

S T PAVING (Continued)

1007116970

Recognized Trader Exporter:	No
Spent Lead Acid Battery Importer:	No
Spent Lead Acid Battery Exporter:	No
Current Record:	Yes
Non Storage Recycler Activity:	Not reported
Electronic Manifest Broker:	Not reported

List of NAICS Codes and Descriptions:

NAICS Code:	23599
NAICS Description:	All Other Special Trade Contractors

Facility Has Received Notices of Violations:

Violations:	No Violations Found
-------------	---------------------

Evaluation Action Summary:

Evaluations:	No Evaluations Found
--------------	----------------------

K53
East
1/8-1/4
0.209 mi.
1103 ft.

BOURNE'S ENERGY-GREEN MTN COFFEE ROASTERS, INC. -
131 PILGRIM PARK ROAD
WATERBURY, VT 05676

VT AST A100349745
N/A

Site 2 of 4 in cluster K

Relative:
Higher

Actual:
425 ft.

AST:	
Name:	BOURNE'S ENERGY-GREEN MTN COFFEE ROASTERS, INC. - WATERBURY
Address:	131 PILGRIM PARK ROAD
City,State,Zip:	WATERBURY, VT
Facility Id:	FATR20096ZWN2P006HDA
Facility Country:	USA
Failed Validation:	Not reported
Report Year:	2009
Tank #:	Not reported
Product:	Not reported
Capacity:	Not reported
Material of Constr:	Not reported
Installation Date:	Not reported
Facility Notes:	Not reported

Chemical:

Chem Inv Record ID:	CVTR20096ZWQ0800L82P
Report Year:	2009
CAS NUMBER:	68334-30-5
State Label Code:	VT2009
Entered Chemical Name:	USLD DIESEL FUEL
Chem Same As Last Yr:	WATERBURY, VT
Acute:	WATERBURY, VT
Ave Amount:	Not reported
Ave Amount Code:	03
Chronic:	WATERBURY, VT
EHS Chemical:	Not reported
Fire:	WATERBURY, VT
Gas:	Not reported
Liquid:	True
Mixture:	Not reported
Max Amount:	Not reported

Map ID
Direction
Distance
Elevation

MAP FINDINGS

Site

Database(s)

EDR ID Number
EPA ID Number

BOURNE'S ENERGY-GREEN MTN COFFEE ROASTERS, INC. - WATERBURY (Continued)

A100349745

Max Amount Code: 04
Max Amt Container: 35500
Pressure: Not reported
Pure: True
Reactive: Not reported
Solid: Not reported
Trade Secret: Not reported
Days On Site: 365
Last Modified: 2/5/2010

Location: 131 Pilgrim Park Road - Waterbury, Vermont
Amount: 56800
Amount Unit: pounds
Type: Above ground tank
Temperature: Ambient temperature
Pressure: Ambient pressure
Last Modified: 2/5/2010

Name: BOURNE'S ENERGY-GREEN MTN COFFEE ROASTERS, INC. - WATERBURY
Address: 131 PILGRIM PARK ROAD
City,State,Zip: WATERBURY, VT
Facility Id: FATR20096ZWN2P006HDA
Facility Country: USA
Failed Validation: Not reported
Report Year: 2009
Tank #: Not reported
Product: Not reported
Capacity: Not reported
Material of Constr: Not reported
Installation Date: Not reported
Facility Notes: Not reported

Chemical:
Chem Inv Record ID: CVTR20096ZWQ0800L82P
Report Year: 2009
CAS NUMBER: 68334-30-5
State Label Code: VT2009
Entered Chemical Name: USLD DIESEL FUEL
Chem Same As Last Yr: WATERBURY, VT
Acute: WATERBURY, VT
Ave Amount: Not reported
Ave Amount Code: 03
Chronic: WATERBURY, VT
EHS Chemical: Not reported
Fire: WATERBURY, VT
Gas: Not reported
Liquid: True
Mixture: Not reported
Max Amount: Not reported
Max Amount Code: 04
Max Amt Container: 35500
Pressure: Not reported
Pure: True
Reactive: Not reported
Solid: Not reported
Trade Secret: Not reported

Map ID
Direction
Distance
Elevation

MAP FINDINGS

Site

Database(s)

EDR ID Number
EPA ID Number

BOURNE'S ENERGY-GREEN MTN COFFEE ROASTERS, INC. - WATERBURY (Continued)

A100349745

Days On Site: 365
Last Modified: 2/5/2010

Location: 131 Pilgrim Park Road - Waterbury, Vermont
Amount: 56800
Amount Unit: pounds
Type: Above ground tank
Temperature: Ambient temperature
Pressure: Ambient pressure
Last Modified: 2/5/2010

Name: BOURNE'S ENERGY-GREEN MTN COFFEE ROASTERS, INC. - WATERBURY
Address: 131 PILGRIM PARK ROAD
City,State,Zip: WATERBURY, VT
Facility Id: FATR20096ZWN2P006HDA
Facility Country: USA
Failed Validation: Not reported
Report Year: 2009
Tank #: Not reported
Product: Not reported
Capacity: Not reported
Material of Constr: Not reported
Installation Date: Not reported
Facility Notes: Not reported

Chemical:
Chem Inv Record ID: CVTR20096ZWQ0800L82P
Report Year: 2009
CAS NUMBER: 68334-30-5
State Label Code: VT2009
Entered Chemical Name: USLD DIESEL FUEL
Chem Same As Last Yr: WATERBURY, VT
Acute: WATERBURY, VT
Ave Amount: Not reported
Ave Amount Code: 03
Chronic: WATERBURY, VT
EHS Chemical: Not reported
Fire: WATERBURY, VT
Gas: Not reported
Liquid: True
Mixture: Not reported
Max Amount: Not reported
Max Amount Code: 04
Max Amt Container: 35500
Pressure: Not reported
Pure: True
Reactive: Not reported
Solid: Not reported
Trade Secret: Not reported
Days On Site: 365
Last Modified: 2/5/2010

Location: 131 Pilgrim Park Road - Waterbury, Vermont
Amount: 56800
Amount Unit: pounds
Type: Above ground tank

Map ID
Direction
Distance
Elevation

MAP FINDINGS

Site

Database(s)

EDR ID Number
EPA ID Number

BOURNE'S ENERGY-GREEN MTN COFFEE ROASTERS, INC. - WATERBURY (Continued)

A100349745

Temperature: Ambient temperature
Pressure: Ambient pressure
Last Modified: 2/5/2010

Name: BOURNE'S ENERGY-GREEN MTN COFFEE ROASTERS, INC. - WATERBURY
Address: 131 PILGRIM PARK ROAD
City,State,Zip: WATERBURY, VT
Facility Id: FATR20096ZWN2P006HDA
Facility Country: USA
Failed Validation: Not reported
Report Year: 2009
Tank #: Not reported
Product: Not reported
Capacity: Not reported
Material of Constr: Not reported
Installation Date: Not reported
Facility Notes: Not reported

Chemical:

Chem Inv Record ID: CVTR20096ZWQ0800L82P
Report Year: 2009
CAS NUMBER: 68334-30-5
State Label Code: VT2009
Entered Chemical Name: USLD DIESEL FUEL
Chem Same As Last Yr: WATERBURY, VT
Acute: WATERBURY, VT
Ave Amount: Not reported
Ave Amount Code: 03
Chronic: WATERBURY, VT
EHS Chemical: Not reported
Fire: WATERBURY, VT
Gas: Not reported
Liquid: True
Mixture: Not reported
Max Amount: Not reported
Max Amount Code: 04
Max Amt Container: 35500
Pressure: Not reported
Pure: True
Reactive: Not reported
Solid: Not reported
Trade Secret: Not reported
Days On Site: 365
Last Modified: 2/5/2010

Location: 131 Pilgrim Park Road - Waterbury, Vermont
Amount: 56800
Amount Unit: pounds
Type: Above ground tank
Temperature: Ambient temperature
Pressure: Ambient pressure
Last Modified: 2/5/2010

Name: BOURNE'S ENERGY-GREEN MTN COFFEE ROASTERS, INC. - WATERBURY
Address: 131 PILGRIM PARK ROAD

Map ID
Direction
Distance
Elevation

MAP FINDINGS

Site

Database(s)

EDR ID Number
EPA ID Number

BOURNE'S ENERGY-GREEN MTN COFFEE ROASTERS, INC. - WATERBURY (Continued)

A100349745

City,State,Zip: WATERBURY, VT
Facility Id: FATR20096ZWN2P006HDA
Facility Country: USA
Failed Validation: Not reported
Report Year: 2009
Tank #: Not reported
Product: Not reported
Capacity: Not reported
Material of Constr: Not reported
Installation Date: Not reported
Facility Notes: Not reported

Chemical:

Chem Inv Record ID: CVTR20096ZWQ0800L82P
Report Year: 2009
CAS NUMBER: 68334-30-5
State Label Code: VT2009
Entered Chemical Name: USLD DIESEL FUEL
Chem Same As Last Yr: WATERBURY, VT
Acute: WATERBURY, VT
Ave Amount: Not reported
Ave Amount Code: 03
Chronic: WATERBURY, VT
EHS Chemical: Not reported
Fire: WATERBURY, VT
Gas: Not reported
Liquid: True
Mixture: Not reported
Max Amount: Not reported
Max Amount Code: 04
Max Amt Container: 35500
Pressure: Not reported
Pure: True
Reactive: Not reported
Solid: Not reported
Trade Secret: Not reported
Days On Site: 365
Last Modified: 2/5/2010

Location: 131 Pilgrim Park Road - Waterbury, Vermont
Amount: 56800
Amount Unit: pounds
Type: Above ground tank
Temperature: Ambient temperature
Pressure: Ambient pressure
Last Modified: 2/5/2010

Name: BOURNE'S ENERGY-GREEN MTN COFFEE ROASTERS, INC. - WATERBURY
Address: 131 PILGRIM PARK ROAD
City,State,Zip: WATERBURY, VT
Facility Id: FATR20096ZWN2P006HDA
Facility Country: USA
Failed Validation: Not reported
Report Year: 2009
Tank #: Not reported
Product: Not reported

Map ID
Direction
Distance
Elevation

MAP FINDINGS

Site

Database(s)

EDR ID Number
EPA ID Number

BOURNE'S ENERGY-GREEN MTN COFFEE ROASTERS, INC. - WATERBURY (Continued)

A100349745

Capacity: Not reported
Material of Constr: Not reported
Installation Date: Not reported
Facility Notes: Not reported

Chemical:

Chem Inv Record ID: CVTR20096ZWQ0800L82P
Report Year: 2009
CAS NUMBER: 68334-30-5
State Label Code: VT2009
Entered Chemical Name: USLD DIESEL FUEL
Chem Same As Last Yr: WATERBURY, VT
Acute: WATERBURY, VT
Ave Amount: Not reported
Ave Amount Code: 03
Chronic: WATERBURY, VT
EHS Chemical: Not reported
Fire: WATERBURY, VT
Gas: Not reported
Liquid: True
Mixture: Not reported
Max Amount: Not reported
Max Amount Code: 04
Max Amt Container: 35500
Pressure: Not reported
Pure: True
Reactive: Not reported
Solid: Not reported
Trade Secret: Not reported
Days On Site: 365
Last Modified: 2/5/2010

Location: 131 Pilgrim Park Road - Waterbury, Vermont
Amount: 56800
Amount Unit: pounds
Type: Above ground tank
Temperature: Ambient temperature
Pressure: Ambient pressure
Last Modified: 2/5/2010

Name: BOURNE'S ENERGY-GREEN MTN COFFEE ROASTERS, INC. - WATERBURY
Address: 131 PILGRIM PARK ROAD
City,State,Zip: WATERBURY, VT
Facility Id: FATR20096ZWN2P006HDA
Facility Country: USA
Failed Validation: Not reported
Report Year: 2009
Tank #: Not reported
Product: Not reported
Capacity: Not reported
Material of Constr: Not reported
Installation Date: Not reported
Facility Notes: Not reported

Chemical:

Map ID
Direction
Distance
Elevation

MAP FINDINGS

Site

Database(s)

EDR ID Number
EPA ID Number

BOURNE'S ENERGY-GREEN MTN COFFEE ROASTERS, INC. - WATERBURY (Continued)

A100349745

Chem Inv Record ID: CVTR20096ZWQ0800L82P
Report Year: 2009
CAS NUMBER: 68334-30-5
State Label Code: VT2009
Entered Chemical Name: USLD DIESEL FUEL
Chem Same As Last Yr: WATERBURY, VT
Acute: WATERBURY, VT
Ave Amount: Not reported
Ave Amount Code: 03
Chronic: WATERBURY, VT
EHS Chemical: Not reported
Fire: WATERBURY, VT
Gas: Not reported
Liquid: True
Mixture: Not reported
Max Amount: Not reported
Max Amount Code: 04
Max Amt Container: 35500
Pressure: Not reported
Pure: True
Reactive: Not reported
Solid: Not reported
Trade Secret: Not reported
Days On Site: 365
Last Modified: 2/5/2010

Location: 131 Pilgrim Park Road - Waterbury, Vermont
Amount: 56800
Amount Unit: pounds
Type: Above ground tank
Temperature: Ambient temperature
Pressure: Ambient pressure
Last Modified: 2/5/2010

Name: BOURNE'S ENERGY-GREEN MTN COFFEE ROASTERS, INC. - WATERBURY
Address: 131 PILGRIM PARK ROAD
City,State,Zip: WATERBURY, VT
Facility Id: FATR20096ZWN2P006HDA
Facility Country: USA
Failed Validation: Not reported
Report Year: 2009
Tank #: Not reported
Product: Not reported
Capacity: Not reported
Material of Constr: Not reported
Installation Date: Not reported
Facility Notes: Not reported

Chemical:
Chem Inv Record ID: CVTR20096ZWQ0800L82P
Report Year: 2009
CAS NUMBER: 68334-30-5
State Label Code: VT2009
Entered Chemical Name: USLD DIESEL FUEL
Chem Same As Last Yr: WATERBURY, VT
Acute: WATERBURY, VT

Map ID
Direction
Distance
Elevation

MAP FINDINGS

Site

Database(s)

EDR ID Number
EPA ID Number

BOURNE'S ENERGY-GREEN MTN COFFEE ROASTERS, INC. - WATERBURY (Continued)

A100349745

Ave Amount: Not reported
Ave Amount Code: 03
Chronic: WATERBURY, VT
EHS Chemical: Not reported
Fire: WATERBURY, VT
Gas: Not reported
Liquid: True
Mixture: Not reported
Max Amount: Not reported
Max Amount Code: 04
Max Amt Container: 35500
Pressure: Not reported
Pure: True
Reactive: Not reported
Solid: Not reported
Trade Secret: Not reported
Days On Site: 365
Last Modified: 2/5/2010

Location: 131 Pilgrim Park Road - Waterbury, Vermont
Amount: 56800
Amount Unit: pounds
Type: Above ground tank
Temperature: Ambient temperature
Pressure: Ambient pressure
Last Modified: 2/5/2010

Name: BOURNE'S ENERGY-GREEN MTN COFFEE ROASTERS, INC. - WATERBURY
Address: 131 PILGRIM PARK ROAD
City,State,Zip: WATERBURY, VT
Facility Id: FATR20096ZWN2P006HDA
Facility Country: USA
Failed Validation: Not reported
Report Year: 2009
Tank #: Not reported
Product: Not reported
Capacity: Not reported
Material of Constr: Not reported
Installation Date: Not reported
Facility Notes: Not reported

Chemical:
Chem Inv Record ID: CVTR20096ZWQ0800L82P
Report Year: 2009
CAS NUMBER: 68334-30-5
State Label Code: VT2009
Entered Chemical Name: USLD DIESEL FUEL
Chem Same As Last Yr: WATERBURY, VT
Acute: WATERBURY, VT
Ave Amount: Not reported
Ave Amount Code: 03
Chronic: WATERBURY, VT
EHS Chemical: Not reported
Fire: WATERBURY, VT
Gas: Not reported
Liquid: True

Map ID
Direction
Distance
Elevation

MAP FINDINGS

Site

Database(s)

EDR ID Number
EPA ID Number

BOURNE'S ENERGY-GREEN MTN COFFEE ROASTERS, INC. - WATERBURY (Continued)

A100349745

Mixture: Not reported
Max Amount: Not reported
Max Amount Code: 04
Max Amt Container: 35500
Pressure: Not reported
Pure: True
Reactive: Not reported
Solid: Not reported
Trade Secret: Not reported
Days On Site: 365
Last Modified: 2/5/2010

Location: 131 Pilgrim Park Road - Waterbury, Vermont
Amount: 56800
Amount Unit: pounds
Type: Above ground tank
Temperature: Ambient temperature
Pressure: Ambient pressure
Last Modified: 2/5/2010

Name: BOURNE'S ENERGY-GREEN MTN COFFEE ROASTERS, INC. - WATERBURY
Address: 131 PILGRIM PARK ROAD
City,State,Zip: WATERBURY, VT 05676
Facility Id: FATR20106ZWN2P006HDA
Facility Country: USA
Failed Validation: Not reported
Report Year: 2010
Tank #: Not reported
Product: Not reported
Capacity: Not reported
Material of Constr: Not reported
Installation Date: Not reported
Facility Notes: Not reported

Chemical:
Chem Inv Record ID: CVTR20106ZWQ0800L82P
Report Year: 2010
CAS NUMBER: 68334-30-5
State Label Code: VT2010
Entered Chemical Name: USLD DIESEL FUEL
Chem Same As Last Yr: WATERBURY, VT 05676
Acute: WATERBURY, VT 05676
Ave Amount: Not reported
Ave Amount Code: 03
Chronic: WATERBURY, VT 05676
EHS Chemical: Not reported
Fire: WATERBURY, VT 05676
Gas: Not reported
Liquid: True
Mixture: Not reported
Max Amount: Not reported
Max Amount Code: 04
Max Amt Container: 35500
Pressure: Not reported
Pure: True
Reactive: Not reported

Map ID
Direction
Distance
Elevation

MAP FINDINGS

Site

Database(s)

EDR ID Number
EPA ID Number

BOURNE'S ENERGY-GREEN MTN COFFEE ROASTERS, INC. - WATERBURY (Continued)

A100349745

Solid: Not reported
Trade Secret: Not reported
Days On Site: 365
Last Modified: 2/28/2011

Location: 131 Pilgrim Park Road - Waterbury, Vermont
Amount: 56800
Amount Unit: pounds
Type: Above ground tank
Temperature: Ambient temperature
Pressure: Ambient pressure
Last Modified: 2/28/2011

Name: BOURNE'S ENERGY-GREEN MTN COFFEE ROASTERS, INC. - WATERBURY
Address: 131 PILGRIM PARK ROAD
City,State,Zip: WATERBURY, VT 05676
Facility Id: FATR20106ZWN2P006HDA
Facility Country: USA
Failed Validation: Not reported
Report Year: 2010
Tank #: Not reported
Product: Not reported
Capacity: Not reported
Material of Constr: Not reported
Installation Date: Not reported
Facility Notes: Not reported

Chemical:

Chem Inv Record ID: CVTR20106ZWQ0800L82P
Report Year: 2010
CAS NUMBER: 68334-30-5
State Label Code: VT2010
Entered Chemical Name: USLD DIESEL FUEL
Chem Same As Last Yr: WATERBURY, VT 05676
Acute: WATERBURY, VT 05676
Ave Amount: Not reported
Ave Amount Code: 03
Chronic: WATERBURY, VT 05676
EHS Chemical: Not reported
Fire: WATERBURY, VT 05676
Gas: Not reported
Liquid: True
Mixture: Not reported
Max Amount: Not reported
Max Amount Code: 04
Max Amt Container: 35500
Pressure: Not reported
Pure: True
Reactive: Not reported
Solid: Not reported
Trade Secret: Not reported
Days On Site: 365
Last Modified: 2/28/2011

Location: 131 Pilgrim Park Road - Waterbury, Vermont
Amount: 56800

Map ID
Direction
Distance
Elevation

MAP FINDINGS

Site

Database(s)

EDR ID Number
EPA ID Number

BOURNE'S ENERGY-GREEN MTN COFFEE ROASTERS, INC. - WATERBURY (Continued)

A100349745

Amount Unit: pounds
Type: Above ground tank
Temperature: Ambient temperature
Pressure: Ambient pressure
Last Modified: 2/28/2011

Name: BOURNE'S ENERGY-GREEN MTN COFFEE ROASTERS, INC. - WATERBURY
Address: 131 PILGRIM PARK ROAD
City,State,Zip: WATERBURY, VT 05676
Facility Id: FATR20106ZWN2P006HDA
Facility Country: USA
Failed Validation: Not reported
Report Year: 2010
Tank #: Not reported
Product: Not reported
Capacity: Not reported
Material of Constr: Not reported
Installation Date: Not reported
Facility Notes: Not reported

Chemical:

Chem Inv Record ID: CVTR20106ZWQ0800L82P
Report Year: 2010
CAS NUMBER: 68334-30-5
State Label Code: VT2010
Entered Chemical Name: USLD DIESEL FUEL
Chem Same As Last Yr: WATERBURY, VT 05676
Acute: WATERBURY, VT 05676
Ave Amount: Not reported
Ave Amount Code: 03
Chronic: WATERBURY, VT 05676
EHS Chemical: Not reported
Fire: WATERBURY, VT 05676
Gas: Not reported
Liquid: True
Mixture: Not reported
Max Amount: Not reported
Max Amount Code: 04
Max Amt Container: 35500
Pressure: Not reported
Pure: True
Reactive: Not reported
Solid: Not reported
Trade Secret: Not reported
Days On Site: 365
Last Modified: 2/28/2011

Location: 131 Pilgrim Park Road - Waterbury, Vermont
Amount: 56800
Amount Unit: pounds
Type: Above ground tank
Temperature: Ambient temperature
Pressure: Ambient pressure
Last Modified: 2/28/2011

Map ID
Direction
Distance
Elevation

MAP FINDINGS

Site

Database(s)

EDR ID Number
EPA ID Number

BOURNE'S ENERGY-GREEN MTN COFFEE ROASTERS, INC. - WATERBURY (Continued)

A100349745

Name: BOURNE'S ENERGY-GREEN MTN COFFEE ROASTERS, INC. - WATERBURY
Address: 131 PILGRIM PARK ROAD
City,State,Zip: WATERBURY, VT 05676
Facility Id: FATR20106ZWN2P006HDA
Facility Country: USA
Failed Validation: Not reported
Report Year: 2010
Tank #: Not reported
Product: Not reported
Capacity: Not reported
Material of Constr: Not reported
Installation Date: Not reported
Facility Notes: Not reported

Chemical:

Chem Inv Record ID: CVTR20106ZWQ0800L82P
Report Year: 2010
CAS NUMBER: 68334-30-5
State Label Code: VT2010
Entered Chemical Name: USLD DIESEL FUEL
Chem Same As Last Yr: WATERBURY, VT 05676
Acute: WATERBURY, VT 05676
Ave Amount: Not reported
Ave Amount Code: 03
Chronic: WATERBURY, VT 05676
EHS Chemical: Not reported
Fire: WATERBURY, VT 05676
Gas: Not reported
Liquid: True
Mixture: Not reported
Max Amount: Not reported
Max Amount Code: 04
Max Amt Container: 35500
Pressure: Not reported
Pure: True
Reactive: Not reported
Solid: Not reported
Trade Secret: Not reported
Days On Site: 365
Last Modified: 2/28/2011

Location: 131 Pilgrim Park Road - Waterbury, Vermont
Amount: 56800
Amount Unit: pounds
Type: Above ground tank
Temperature: Ambient temperature
Pressure: Ambient pressure
Last Modified: 2/28/2011

Name: BOURNE'S ENERGY-GREEN MTN COFFEE ROASTERS, INC. - WATERBURY
Address: 131 PILGRIM PARK ROAD
City,State,Zip: WATERBURY, VT 05676
Facility Id: FATR20106ZWN2P006HDA
Facility Country: USA
Failed Validation: Not reported
Report Year: 2010

Map ID
Direction
Distance
Elevation

MAP FINDINGS

Site

Database(s)

EDR ID Number
EPA ID Number

BOURNE'S ENERGY-GREEN MTN COFFEE ROASTERS, INC. - WATERBURY (Continued)

A100349745

Tank #: Not reported
Product: Not reported
Capacity: Not reported
Material of Constr: Not reported
Installation Date: Not reported
Facility Notes: Not reported

Chemical:

Chem Inv Record ID: CVTR20106ZWQ0800L82P
Report Year: 2010
CAS NUMBER: 68334-30-5
State Label Code: VT2010
Entered Chemical Name: USLD DIESEL FUEL
Chem Same As Last Yr: WATERBURY, VT 05676
Acute: WATERBURY, VT 05676
Ave Amount: Not reported
Ave Amount Code: 03
Chronic: WATERBURY, VT 05676
EHS Chemical: Not reported
Fire: WATERBURY, VT 05676
Gas: Not reported
Liquid: True
Mixture: Not reported
Max Amount: Not reported
Max Amount Code: 04
Max Amt Container: 35500
Pressure: Not reported
Pure: True
Reactive: Not reported
Solid: Not reported
Trade Secret: Not reported
Days On Site: 365
Last Modified: 2/28/2011

Location: 131 Pilgrim Park Road - Waterbury, Vermont
Amount: 56800
Amount Unit: pounds
Type: Above ground tank
Temperature: Ambient temperature
Pressure: Ambient pressure
Last Modified: 2/28/2011

Name: BOURNE'S ENERGY-GREEN MTN COFFEE ROASTERS, INC. - WATERBURY
Address: 131 PILGRIM PARK ROAD
City,State,Zip: WATERBURY, VT 05676
Facility Id: FATR20106ZWN2P006HDA
Facility Country: USA
Failed Validation: Not reported
Report Year: 2010
Tank #: Not reported
Product: Not reported
Capacity: Not reported
Material of Constr: Not reported
Installation Date: Not reported
Facility Notes: Not reported

Map ID
Direction
Distance
Elevation

MAP FINDINGS

Site

Database(s)

EDR ID Number
EPA ID Number

BOURNE'S ENERGY-GREEN MTN COFFEE ROASTERS, INC. - WATERBURY (Continued)

A100349745

Chemical:

Chem Inv Record ID: CVTR20106ZWQ0800L82P
Report Year: 2010
CAS NUMBER: 68334-30-5
State Label Code: VT2010
Entered Chemical Name: USLD DIESEL FUEL
Chem Same As Last Yr: WATERBURY, VT 05676
Acute: WATERBURY, VT 05676
Ave Amount: Not reported
Ave Amount Code: 03
Chronic: WATERBURY, VT 05676
EHS Chemical: Not reported
Fire: WATERBURY, VT 05676
Gas: Not reported
Liquid: True
Mixture: Not reported
Max Amount: Not reported
Max Amount Code: 04
Max Amt Container: 35500
Pressure: Not reported
Pure: True
Reactive: Not reported
Solid: Not reported
Trade Secret: Not reported
Days On Site: 365
Last Modified: 2/28/2011

Location: 131 Pilgrim Park Road - Waterbury, Vermont
Amount: 56800
Amount Unit: pounds
Type: Above ground tank
Temperature: Ambient temperature
Pressure: Ambient pressure
Last Modified: 2/28/2011

Name: BOURNE'S ENERGY-GREEN MTN COFFEE ROASTERS, INC. - WATERBURY
Address: 131 PILGRIM PARK ROAD
City,State,Zip: WATERBURY, VT 05676
Facility Id: FATR20106ZWN2P006HDA
Facility Country: USA
Failed Validation: Not reported
Report Year: 2010
Tank #: Not reported
Product: Not reported
Capacity: Not reported
Material of Constr: Not reported
Installation Date: Not reported
Facility Notes: Not reported

Chemical:

Chem Inv Record ID: CVTR20106ZWQ0800L82P
Report Year: 2010
CAS NUMBER: 68334-30-5
State Label Code: VT2010
Entered Chemical Name: USLD DIESEL FUEL

Map ID
Direction
Distance
Elevation

MAP FINDINGS

Site

Database(s)

EDR ID Number
EPA ID Number

BOURNE'S ENERGY-GREEN MTN COFFEE ROASTERS, INC. - WATERBURY (Continued)

A100349745

Chem Same As Last Yr: WATERBURY, VT 05676
Acute: WATERBURY, VT 05676
Ave Amount: Not reported
Ave Amount Code: 03
Chronic: WATERBURY, VT 05676
EHS Chemical: Not reported
Fire: WATERBURY, VT 05676
Gas: Not reported
Liquid: True
Mixture: Not reported
Max Amount: Not reported
Max Amount Code: 04
Max Amt Container: 35500
Pressure: Not reported
Pure: True
Reactive: Not reported
Solid: Not reported
Trade Secret: Not reported
Days On Site: 365
Last Modified: 2/28/2011

Location: 131 Pilgrim Park Road - Waterbury, Vermont
Amount: 56800
Amount Unit: pounds
Type: Above ground tank
Temperature: Ambient temperature
Pressure: Ambient pressure
Last Modified: 2/28/2011

Name: BOURNE'S ENERGY-GREEN MTN COFFEE ROASTERS, INC. - WATERBURY
Address: 131 PILGRIM PARK ROAD
City,State,Zip: WATERBURY, VT 05676
Facility Id: FATR20106ZWN2P006HDA
Facility Country: USA
Failed Validation: Not reported
Report Year: 2010
Tank #: Not reported
Product: Not reported
Capacity: Not reported
Material of Constr: Not reported
Installation Date: Not reported
Facility Notes: Not reported

Chemical:
Chem Inv Record ID: CVTR20106ZWQ0800L82P
Report Year: 2010
CAS NUMBER: 68334-30-5
State Label Code: VT2010
Entered Chemical Name: USLD DIESEL FUEL
Chem Same As Last Yr: WATERBURY, VT 05676
Acute: WATERBURY, VT 05676
Ave Amount: Not reported
Ave Amount Code: 03
Chronic: WATERBURY, VT 05676
EHS Chemical: Not reported
Fire: WATERBURY, VT 05676

Map ID
Direction
Distance
Elevation

MAP FINDINGS

Site

Database(s)

EDR ID Number
EPA ID Number

BOURNE'S ENERGY-GREEN MTN COFFEE ROASTERS, INC. - WATERBURY (Continued)

A100349745

Gas: Not reported
Liquid: True
Mixture: Not reported
Max Amount: Not reported
Max Amount Code: 04
Max Amt Container: 35500
Pressure: Not reported
Pure: True
Reactive: Not reported
Solid: Not reported
Trade Secret: Not reported
Days On Site: 365
Last Modified: 2/28/2011

Location: 131 Pilgrim Park Road - Waterbury, Vermont
Amount: 56800
Amount Unit: pounds
Type: Above ground tank
Temperature: Ambient temperature
Pressure: Ambient pressure
Last Modified: 2/28/2011

Name: BOURNE'S ENERGY-GREEN MTN COFFEE ROASTERS, INC. - WATERBURY
Address: 131 PILGRIM PARK ROAD
City,State,Zip: WATERBURY, VT 05676
Facility Id: FATR20106ZWN2P006HDA
Facility Country: USA
Failed Validation: Not reported
Report Year: 2010
Tank #: Not reported
Product: Not reported
Capacity: Not reported
Material of Constr: Not reported
Installation Date: Not reported
Facility Notes: Not reported

Chemical:
Chem Inv Record ID: CVTR20106ZWQ0800L82P
Report Year: 2010
CAS NUMBER: 68334-30-5
State Label Code: VT2010
Entered Chemical Name: USLD DIESEL FUEL
Chem Same As Last Yr: WATERBURY, VT 05676
Acute: WATERBURY, VT 05676
Ave Amount: Not reported
Ave Amount Code: 03
Chronic: WATERBURY, VT 05676
EHS Chemical: Not reported
Fire: WATERBURY, VT 05676
Gas: Not reported
Liquid: True
Mixture: Not reported
Max Amount: Not reported
Max Amount Code: 04
Max Amt Container: 35500
Pressure: Not reported

Map ID
Direction
Distance
Elevation

MAP FINDINGS

Site

Database(s)

EDR ID Number
EPA ID Number

BOURNE'S ENERGY-GREEN MTN COFFEE ROASTERS, INC. - WATERBURY (Continued)

A100349745

Pure: True
Reactive: Not reported
Solid: Not reported
Trade Secret: Not reported
Days On Site: 365
Last Modified: 2/28/2011

Location: 131 Pilgrim Park Road - Waterbury, Vermont
Amount: 56800
Amount Unit: pounds
Type: Above ground tank
Temperature: Ambient temperature
Pressure: Ambient pressure
Last Modified: 2/28/2011

Name: BOURNE'S ENERGY-GREEN MTN COFFEE ROASTERS, INC. - WATERBURY
Address: 131 PILGRIM PARK ROAD
City,State,Zip: WATERBURY, VT 05676
Facility Id: FATR20116ZWN2P006HDA
Facility Country: USA
Failed Validation: Not reported
Report Year: 2011
Tank #: Not reported
Product: Not reported
Capacity: Not reported
Material of Constr: Not reported
Installation Date: Not reported
Facility Notes: Not reported

Chemical:
Chem Inv Record ID: CVTR20116ZWQ0800L82P
Report Year: 2011
CAS NUMBER: 68334-30-5
State Label Code: VT2011
Entered Chemical Name: USLD DIESEL FUEL
Chem Same As Last Yr: WATERBURY, VT 05676
Acute: WATERBURY, VT 05676
Ave Amount: Not reported
Ave Amount Code: 03
Chronic: WATERBURY, VT 05676
EHS Chemical: Not reported
Fire: WATERBURY, VT 05676
Gas: Not reported
Liquid: True
Mixture: Not reported
Max Amount: Not reported
Max Amount Code: 04
Max Amt Container: 35500
Pressure: Not reported
Pure: True
Reactive: Not reported
Solid: Not reported
Trade Secret: Not reported
Days On Site: 365
Last Modified: 2/2/2012

Map ID
Direction
Distance
Elevation

MAP FINDINGS

Site

Database(s)

EDR ID Number
EPA ID Number

BOURNE'S ENERGY-GREEN MTN COFFEE ROASTERS, INC. - WATERBURY (Continued)

A100349745

Location: 131 Pilgrim Park Road - Waterbury, Vermont
Amount: 56800
Amount Unit: pounds
Type: Above ground tank
Temperature: Ambient temperature
Pressure: Ambient pressure
Last Modified: 2/2/2012

Name: BOURNE'S ENERGY-GREEN MTN COFFEE ROASTERS, INC. - WATERBURY
Address: 131 PILGRIM PARK ROAD
City,State,Zip: WATERBURY, VT 05676
Facility Id: FATR20116ZWN2P006HDA
Facility Country: USA
Failed Validation: Not reported
Report Year: 2011
Tank #: Not reported
Product: Not reported
Capacity: Not reported
Material of Constr: Not reported
Installation Date: Not reported
Facility Notes: Not reported

Chemical:
Chem Inv Record ID: CVTR20116ZWQ0800L82P
Report Year: 2011
CAS NUMBER: 68334-30-5
State Label Code: VT2011
Entered Chemical Name: USLD DIESEL FUEL
Chem Same As Last Yr: WATERBURY, VT 05676
Acute: WATERBURY, VT 05676
Ave Amount: Not reported
Ave Amount Code: 03
Chronic: WATERBURY, VT 05676
EHS Chemical: Not reported
Fire: WATERBURY, VT 05676
Gas: Not reported
Liquid: True
Mixture: Not reported
Max Amount: Not reported
Max Amount Code: 04
Max Amt Container: 35500
Pressure: Not reported
Pure: True
Reactive: Not reported
Solid: Not reported
Trade Secret: Not reported
Days On Site: 365
Last Modified: 2/2/2012

Location: 131 Pilgrim Park Road - Waterbury, Vermont
Amount: 56800
Amount Unit: pounds
Type: Above ground tank
Temperature: Ambient temperature
Pressure: Ambient pressure
Last Modified: 2/2/2012

Map ID
Direction
Distance
Elevation

MAP FINDINGS

Site

Database(s)

EDR ID Number
EPA ID Number

BOURNE'S ENERGY-GREEN MTN COFFEE ROASTERS, INC. - WATERBURY (Continued)

A100349745

Name: BOURNE'S ENERGY-GREEN MTN COFFEE ROASTERS, INC. - WATERBURY
Address: 131 PILGRIM PARK ROAD
City,State,Zip: WATERBURY, VT 05676
Facility Id: FATR20116ZWN2P006HDA
Facility Country: USA
Failed Validation: Not reported
Report Year: 2011
Tank #: Not reported
Product: Not reported
Capacity: Not reported
Material of Constr: Not reported
Installation Date: Not reported
Facility Notes: Not reported

Chemical:

Chem Inv Record ID: CVTR20116ZWQ0800L82P
Report Year: 2011
CAS NUMBER: 68334-30-5
State Label Code: VT2011
Entered Chemical Name: USLD DIESEL FUEL
Chem Same As Last Yr: WATERBURY, VT 05676
Acute: WATERBURY, VT 05676
Ave Amount: Not reported
Ave Amount Code: 03
Chronic: WATERBURY, VT 05676
EHS Chemical: Not reported
Fire: WATERBURY, VT 05676
Gas: Not reported
Liquid: True
Mixture: Not reported
Max Amount: Not reported
Max Amount Code: 04
Max Amt Container: 35500
Pressure: Not reported
Pure: True
Reactive: Not reported
Solid: Not reported
Trade Secret: Not reported
Days On Site: 365
Last Modified: 2/2/2012

Location: 131 Pilgrim Park Road - Waterbury, Vermont
Amount: 56800
Amount Unit: pounds
Type: Above ground tank
Temperature: Ambient temperature
Pressure: Ambient pressure
Last Modified: 2/2/2012

Name: BOURNE'S ENERGY-GREEN MTN COFFEE ROASTERS, INC. - WATERBURY
Address: 131 PILGRIM PARK ROAD
City,State,Zip: WATERBURY, VT 05676
Facility Id: FATR20116ZWN2P006HDA
Facility Country: USA
Failed Validation: Not reported
Report Year: 2011

Map ID
Direction
Distance
Elevation

MAP FINDINGS

Site

Database(s)

EDR ID Number
EPA ID Number

BOURNE'S ENERGY-GREEN MTN COFFEE ROASTERS, INC. - WATERBURY (Continued)

A100349745

Tank #: Not reported
Product: Not reported
Capacity: Not reported
Material of Constr: Not reported
Installation Date: Not reported
Facility Notes: Not reported

Chemical:

Chem Inv Record ID: CVTR20116ZWQ0800L82P
Report Year: 2011
CAS NUMBER: 68334-30-5
State Label Code: VT2011
Entered Chemical Name: USLD DIESEL FUEL
Chem Same As Last Yr: WATERBURY, VT 05676
Acute: WATERBURY, VT 05676
Ave Amount: Not reported
Ave Amount Code: 03
Chronic: WATERBURY, VT 05676
EHS Chemical: Not reported
Fire: WATERBURY, VT 05676
Gas: Not reported
Liquid: True
Mixture: Not reported
Max Amount: Not reported
Max Amount Code: 04
Max Amt Container: 35500
Pressure: Not reported
Pure: True
Reactive: Not reported
Solid: Not reported
Trade Secret: Not reported
Days On Site: 365
Last Modified: 2/2/2012

Location: 131 Pilgrim Park Road - Waterbury, Vermont
Amount: 56800
Amount Unit: pounds
Type: Above ground tank
Temperature: Ambient temperature
Pressure: Ambient pressure
Last Modified: 2/2/2012

Name: BOURNE'S ENERGY-GREEN MTN COFFEE ROASTERS, INC. - WATERBURY
Address: 131 PILGRIM PARK ROAD
City,State,Zip: WATERBURY, VT 05676
Facility Id: FATR20116ZWN2P006HDA
Facility Country: USA
Failed Validation: Not reported
Report Year: 2011
Tank #: Not reported
Product: Not reported
Capacity: Not reported
Material of Constr: Not reported
Installation Date: Not reported
Facility Notes: Not reported

Map ID
Direction
Distance
Elevation

MAP FINDINGS

Site

Database(s)

EDR ID Number
EPA ID Number

BOURNE'S ENERGY-GREEN MTN COFFEE ROASTERS, INC. - WATERBURY (Continued)

A100349745

Chemical:

Chem Inv Record ID: CVTR20116ZWQ0800L82P
Report Year: 2011
CAS NUMBER: 68334-30-5
State Label Code: VT2011
Entered Chemical Name: USLD DIESEL FUEL
Chem Same As Last Yr: WATERBURY, VT 05676
Acute: WATERBURY, VT 05676
Ave Amount: Not reported
Ave Amount Code: 03
Chronic: WATERBURY, VT 05676
EHS Chemical: Not reported
Fire: WATERBURY, VT 05676
Gas: Not reported
Liquid: True
Mixture: Not reported
Max Amount: Not reported
Max Amount Code: 04
Max Amt Container: 35500
Pressure: Not reported
Pure: True
Reactive: Not reported
Solid: Not reported
Trade Secret: Not reported
Days On Site: 365
Last Modified: 2/2/2012

Location: 131 Pilgrim Park Road - Waterbury, Vermont
Amount: 56800
Amount Unit: pounds
Type: Above ground tank
Temperature: Ambient temperature
Pressure: Ambient pressure
Last Modified: 2/2/2012

Name: BOURNE'S ENERGY-GREEN MTN COFFEE ROASTERS, INC. - WATERBURY
Address: 131 PILGRIM PARK ROAD
City,State,Zip: WATERBURY, VT 05676
Facility Id: FATR20116ZWN2P006HDA
Facility Country: USA
Failed Validation: Not reported
Report Year: 2011
Tank #: Not reported
Product: Not reported
Capacity: Not reported
Material of Constr: Not reported
Installation Date: Not reported
Facility Notes: Not reported

Chemical:

Chem Inv Record ID: CVTR20116ZWQ0800L82P
Report Year: 2011
CAS NUMBER: 68334-30-5
State Label Code: VT2011
Entered Chemical Name: USLD DIESEL FUEL

Map ID
Direction
Distance
Elevation

MAP FINDINGS

Site

Database(s)

EDR ID Number
EPA ID Number

BOURNE'S ENERGY-GREEN MTN COFFEE ROASTERS, INC. - WATERBURY (Continued)

A100349745

Chem Same As Last Yr: WATERBURY, VT 05676
Acute: WATERBURY, VT 05676
Ave Amount: Not reported
Ave Amount Code: 03
Chronic: WATERBURY, VT 05676
EHS Chemical: Not reported
Fire: WATERBURY, VT 05676
Gas: Not reported
Liquid: True
Mixture: Not reported
Max Amount: Not reported
Max Amount Code: 04
Max Amt Container: 35500
Pressure: Not reported
Pure: True
Reactive: Not reported
Solid: Not reported
Trade Secret: Not reported
Days On Site: 365
Last Modified: 2/2/2012

Location: 131 Pilgrim Park Road - Waterbury, Vermont
Amount: 56800
Amount Unit: pounds
Type: Above ground tank
Temperature: Ambient temperature
Pressure: Ambient pressure
Last Modified: 2/2/2012

Name: BOURNE'S ENERGY-GREEN MTN COFFEE ROASTERS, INC. - WATERBURY
Address: 131 PILGRIM PARK ROAD
City,State,Zip: WATERBURY, VT 05676
Facility Id: FATR20116ZWN2P006HDA
Facility Country: USA
Failed Validation: Not reported
Report Year: 2011
Tank #: Not reported
Product: Not reported
Capacity: Not reported
Material of Constr: Not reported
Installation Date: Not reported
Facility Notes: Not reported

Chemical:
Chem Inv Record ID: CVTR20116ZWQ0800L82P
Report Year: 2011
CAS NUMBER: 68334-30-5
State Label Code: VT2011
Entered Chemical Name: USLD DIESEL FUEL
Chem Same As Last Yr: WATERBURY, VT 05676
Acute: WATERBURY, VT 05676
Ave Amount: Not reported
Ave Amount Code: 03
Chronic: WATERBURY, VT 05676
EHS Chemical: Not reported
Fire: WATERBURY, VT 05676

Map ID
Direction
Distance
Elevation

MAP FINDINGS

Site

Database(s)

EDR ID Number
EPA ID Number

BOURNE'S ENERGY-GREEN MTN COFFEE ROASTERS, INC. - WATERBURY (Continued)

A100349745

Gas: Not reported
Liquid: True
Mixture: Not reported
Max Amount: Not reported
Max Amount Code: 04
Max Amt Container: 35500
Pressure: Not reported
Pure: True
Reactive: Not reported
Solid: Not reported
Trade Secret: Not reported
Days On Site: 365
Last Modified: 2/2/2012

Location: 131 Pilgrim Park Road - Waterbury, Vermont
Amount: 56800
Amount Unit: pounds
Type: Above ground tank
Temperature: Ambient temperature
Pressure: Ambient pressure
Last Modified: 2/2/2012

Name: BOURNE'S ENERGY-GREEN MTN COFFEE ROASTERS, INC. - WATERBURY
Address: 131 PILGRIM PARK ROAD
City,State,Zip: WATERBURY, VT 05676
Facility Id: FATR20116ZWN2P006HDA
Facility Country: USA
Failed Validation: Not reported
Report Year: 2011
Tank #: Not reported
Product: Not reported
Capacity: Not reported
Material of Constr: Not reported
Installation Date: Not reported
Facility Notes: Not reported

Chemical:
Chem Inv Record ID: CVTR20116ZWQ0800L82P
Report Year: 2011
CAS NUMBER: 68334-30-5
State Label Code: VT2011
Entered Chemical Name: USLD DIESEL FUEL
Chem Same As Last Yr: WATERBURY, VT 05676
Acute: WATERBURY, VT 05676
Ave Amount: Not reported
Ave Amount Code: 03
Chronic: WATERBURY, VT 05676
EHS Chemical: Not reported
Fire: WATERBURY, VT 05676
Gas: Not reported
Liquid: True
Mixture: Not reported
Max Amount: Not reported
Max Amount Code: 04
Max Amt Container: 35500
Pressure: Not reported

Map ID
Direction
Distance
Elevation

MAP FINDINGS

Site

Database(s)

EDR ID Number
EPA ID Number

BOURNE'S ENERGY-GREEN MTN COFFEE ROASTERS, INC. - WATERBURY (Continued)

A100349745

Pure: True
Reactive: Not reported
Solid: Not reported
Trade Secret: Not reported
Days On Site: 365
Last Modified: 2/2/2012

Location: 131 Pilgrim Park Road - Waterbury, Vermont
Amount: 56800
Amount Unit: pounds
Type: Above ground tank
Temperature: Ambient temperature
Pressure: Ambient pressure
Last Modified: 2/2/2012

Name: BOURNE'S ENERGY-GREEN MTN COFFEE ROASTERS, INC. - WATERBURY
Address: 131 PILGRIM PARK ROAD
City,State,Zip: WATERBURY, VT 05676
Facility Id: FATR20116ZWN2P006HDA
Facility Country: USA
Failed Validation: Not reported
Report Year: 2011
Tank #: Not reported
Product: Not reported
Capacity: Not reported
Material of Constr: Not reported
Installation Date: Not reported
Facility Notes: Not reported

Chemical:
Chem Inv Record ID: CVTR20116ZWQ0800L82P
Report Year: 2011
CAS NUMBER: 68334-30-5
State Label Code: VT2011
Entered Chemical Name: USLD DIESEL FUEL
Chem Same As Last Yr: WATERBURY, VT 05676
Acute: WATERBURY, VT 05676
Ave Amount: Not reported
Ave Amount Code: 03
Chronic: WATERBURY, VT 05676
EHS Chemical: Not reported
Fire: WATERBURY, VT 05676
Gas: Not reported
Liquid: True
Mixture: Not reported
Max Amount: Not reported
Max Amount Code: 04
Max Amt Container: 35500
Pressure: Not reported
Pure: True
Reactive: Not reported
Solid: Not reported
Trade Secret: Not reported
Days On Site: 365
Last Modified: 2/2/2012

Map ID
Direction
Distance
Elevation

MAP FINDINGS

Site

Database(s)

EDR ID Number
EPA ID Number

BOURNE'S ENERGY-GREEN MTN COFFEE ROASTERS, INC. - WATERBURY (Continued)

A100349745

Location: 131 Pilgrim Park Road - Waterbury, Vermont
Amount: 56800
Amount Unit: pounds
Type: Above ground tank
Temperature: Ambient temperature
Pressure: Ambient pressure
Last Modified: 2/2/2012

I54
NNW
1/8-1/4
0.212 mi.
1118 ft.

**WATERBURY VILLAGE OF
35 SOUTH MAIN STREET
WATERBURY, VT 05676**

**NY MANIFEST 1009247479
N/A**

Site 11 of 11 in cluster I

**Relative:
Higher**

NY MANIFEST:

**Actual:
419 ft.**

EPA ID: VTP000001479
Country: USA
Name: Waterbury Village Of
Address: 35 SOUTH MAIN STREET
Address 2: Not reported
City,State,Zip: WATERBURY, VT 05676
Zip 4: Not reported
Location Address 1: 35 SOUTH MAIN STREET
Location Address 2: Not reported
Location City,State,Zip: WATERBURY, VT 05676
Location Zip 4: Not reported
Facility Status: Not reported
Total Tanks: Not reported
Code: BP

Mailing:

Mailing Name: Waterbury Village Of
Mailing Contact: Waterbury Village Of
Mailing Address 1: 35 SOUTH MAIN STREET
Mailing Address 2: Not reported
Mailing City,State,Zip: WATERBURY, VT 05676
Mailing Zip 4: Not reported
Mailing Country: USA
Mailing Phone: 8022447033

Manifest Data:

Document ID: NYA3730217
Manifest Status: C - Completed copy
Trans1 State ID: ME-712-65
Year: 1987
Trans2 State ID: Not reported
Generator Ship Date: 870220
Trans1 Recv Date: 870220
Trans2 Recv Date: Not reported
TSD Site Recv Date: 870224
Part A Recv Date: 870306
Part B Recv Date: 870306
Generator EPA ID: VTP000001479
Trans1 EPA ID: VTD980672687
Trans2 EPA ID: Not reported
TSD ID 1: NYD080336241
TSD ID 2: Not reported

Map ID
Direction
Distance
Elevation

MAP FINDINGS

Site

Database(s)

EDR ID Number
EPA ID Number

WATERBURY VILLAGE OF (Continued)

1009247479

Manifest Tracking Number: Not reported
Import Indicator: Not reported
Export Indicator: Not reported
Discr Quantity Indicator: Not reported
Discr Type Indicator: Not reported
Discr Residue Indicator: Not reported
Discr Partial Reject Indicator: Not reported
Discr Full Reject Indicator: Not reported
Manifest Ref Number: Not reported
Alt Facility RCRA ID: Not reported
Alt Facility Sign Date: Not reported
MGMT Method Type Code: Not reported
Waste Code 1: Vt04
Waste Code 2: Not reported
Waste Code 3: Not reported
Waste Code 4: Not reported
Waste Code 5: Not reported
Waste Code 6: Not reported
Quantity: 01128
Units: Pounds
Number of Containers: 003
Container Type: Metal drums, barrels, kegs
Handling Method: Landfill
Specific Gravity: 100

K55
East
1/8-1/4
0.218 mi.
1153 ft.

GREEN MOUNTAIN COFFEE ROASTERS - WATERBURY
150 PILGRAM PARK ROAD
WATERBURY, VT

VT AST A100326578
N/A

Site 3 of 4 in cluster K

Relative:
Higher
Actual:
460 ft.

AST:
Name: GREEN MOUNTAIN COFFEE ROASTERS - WATERBURY
Address: 150 PILGRAM PARK ROAD
City,State,Zip: WATERBURY, VT
Facility Id: FATR20085H501K002PM9
Facility Country: USA
Failed Validation: T
Report Year: 2008
Tank #: Not reported
Product: Not reported
Capacity: Not reported
Material of Constr: Not reported
Installation Date: Not reported
Facility Notes: Not reported

Chemical:
Chem Inv Record ID: CVTR20085H52JM01ABYB
Report Year: 2008
CAS NUMBER: Not reported
State Label Code: VT2008
Entered Chemical Name: CARBON DIOXIDE
Chem Same As Last Yr: WATERBURY, VT
Acute: WATERBURY, VT
Ave Amount: Not reported
Ave Amount Code: 02

Map ID
Direction
Distance
Elevation

MAP FINDINGS

Site

Database(s)

EDR ID Number
EPA ID Number

GREEN MOUNTAIN COFFEE ROASTERS - WATERBURY (Continued)

A100326578

Chronic: WATERBURY, VT
EHS Chemical: Not reported
Fire: WATERBURY, VT
Gas: True
Liquid: Not reported
Mixture: Not reported
Max Amount: Not reported
Max Amount Code: 02
Max Amt Container: Not reported
Pressure: True
Pure: Not reported
Reactive: Not reported
Solid: Not reported
Trade Secret: Not reported
Days On Site: 365
Last Modified: 4/7/2009

Chemical:

Chem Inv Record ID: CVTR20085H51SB00XLT3
Report Year: 2008
CAS NUMBER: Not reported
State Label Code: VT2008
Entered Chemical Name: ROAD SALT
Chem Same As Last Yr: WATERBURY, VT
Acute: WATERBURY, VT
Ave Amount: Not reported
Ave Amount Code: 03
Chronic: WATERBURY, VT
EHS Chemical: Not reported
Fire: WATERBURY, VT
Gas: Not reported
Liquid: Not reported
Mixture: Not reported
Max Amount: Not reported
Max Amount Code: 03
Max Amt Container: Not reported
Pressure: Not reported
Pure: Not reported
Reactive: True
Solid: True
Trade Secret: Not reported
Days On Site: 365
Last Modified: 4/7/2009

Chemical:

Chem Inv Record ID: CVTR20086EU0QK0114XL
Report Year: 2008
CAS NUMBER: Not reported
State Label Code: VT2008
Entered Chemical Name: Bio Diesel
Chem Same As Last Yr: WATERBURY, VT
Acute: WATERBURY, VT
Ave Amount: Not reported
Ave Amount Code: 04
Chronic: WATERBURY, VT
EHS Chemical: Not reported

Map ID
Direction
Distance
Elevation

MAP FINDINGS

Site

Database(s)

EDR ID Number
EPA ID Number

GREEN MOUNTAIN COFFEE ROASTERS - WATERBURY (Continued)

A100326578

Fire: WATERBURY, VT
Gas: Not reported
Liquid: True
Mixture: True
Max Amount: Not reported
Max Amount Code: 04
Max Amt Container: Not reported
Pressure: Not reported
Pure: Not reported
Reactive: Not reported
Solid: Not reported
Trade Secret: Not reported
Days On Site: 365
Last Modified: 4/7/2009

Location: 131 Pilgrim Park RD, Parking lot
Amount: Not reported
Amount Unit: pounds
Type: Above ground tank
Temperature: Ambient temperature
Pressure: Ambient pressure
Last Modified: 4/7/2009

Chemical:
Chem Inv Record ID: CVTR20085H516F00KELH
Report Year: 2008
CAS NUMBER: Not reported
State Label Code: VT2008
Entered Chemical Name: CLEANING SOLUTIONS
Chem Same As Last Yr: Ambient pressure
Acute: Ambient pressure
Ave Amount: Not reported
Ave Amount Code: 02
Chronic: Ambient pressure
EHS Chemical: Not reported
Fire: Ambient pressure
Gas: True
Liquid: True
Mixture: Not reported
Max Amount: Not reported
Max Amount Code: 02
Max Amt Container: Not reported
Pressure: True
Pure: Not reported
Reactive: Not reported
Solid: Not reported
Trade Secret: Not reported
Days On Site: 365
Last Modified: 4/7/2009

Chemical:
Chem Inv Record ID: CVTR20085H52DC016SCC
Report Year: 2008
CAS NUMBER: Not reported
State Label Code: VT2008
Entered Chemical Name: BATTERY ACID

Map ID
Direction
Distance
Elevation

MAP FINDINGS

Site

Database(s)

EDR ID Number
EPA ID Number

GREEN MOUNTAIN COFFEE ROASTERS - WATERBURY (Continued)

A100326578

Chem Same As Last Yr: Ambient pressure
Acute: Ambient pressure
Ave Amount: Not reported
Ave Amount Code: 04
Chronic: Ambient pressure
EHS Chemical: T
Fire: Ambient pressure
Gas: Not reported
Liquid: True
Mixture: Not reported
Max Amount: Not reported
Max Amount Code: 04
Max Amt Container: Not reported
Pressure: Not reported
Pure: Not reported
Reactive: Not reported
Solid: Not reported
Trade Secret: Not reported
Days On Site: 365
Last Modified: 4/7/2009

Chemical:

Chem Inv Record ID: CVTR20085H51MK00VGTF
Report Year: 2008
CAS NUMBER: Not reported
State Label Code: VT2008
Entered Chemical Name: SAND
Chem Same As Last Yr: Ambient pressure
Acute: Ambient pressure
Ave Amount: Not reported
Ave Amount Code: 03
Chronic: Ambient pressure
EHS Chemical: Not reported
Fire: Ambient pressure
Gas: Not reported
Liquid: Not reported
Mixture: Not reported
Max Amount: Not reported
Max Amount Code: 03
Max Amt Container: Not reported
Pressure: Not reported
Pure: Not reported
Reactive: Not reported
Solid: True
Trade Secret: Not reported
Days On Site: 365
Last Modified: 4/7/2009

Chemical:

Chem Inv Record ID: CVTR20085H51Z3011FN4
Report Year: 2008
CAS NUMBER: 7727-37-9
State Label Code: VT2008
Entered Chemical Name: LIQUID NITROGEN
Chem Same As Last Yr: Ambient pressure
Acute: Ambient pressure

Map ID
Direction
Distance
Elevation

MAP FINDINGS

Site

Database(s)

EDR ID Number
EPA ID Number

GREEN MOUNTAIN COFFEE ROASTERS - WATERBURY (Continued)

A100326578

Ave Amount: Not reported
Ave Amount Code: 04
Chronic: Ambient pressure
EHS Chemical: Not reported
Fire: Ambient pressure
Gas: True
Liquid: True
Mixture: Not reported
Max Amount: Not reported
Max Amount Code: 04
Max Amt Container: Not reported
Pressure: True
Pure: Not reported
Reactive: Not reported
Solid: Not reported
Trade Secret: Not reported
Days On Site: 365
Last Modified: 4/7/2009

Location: North End of DC parking lot
Amount: Not reported
Amount Unit: pounds
Type: Above ground tank
Temperature: Cryogenic conditions
Pressure: Greater than ambient pressure
Last Modified: 3/26/2009

Chemical:
Chem Inv Record ID: CVTR20085H52FW018YRA
Report Year: 2008
CAS NUMBER: Not reported
State Label Code: VT2008
Entered Chemical Name: LEAD IN BATTERIES
Chem Same As Last Yr: Greater than ambient pressure
Acute: Greater than ambient pressure
Ave Amount: Not reported
Ave Amount Code: 04
Chronic: Greater than ambient pressure
EHS Chemical: Not reported
Fire: Greater than ambient pressure
Gas: Not reported
Liquid: Not reported
Mixture: Not reported
Max Amount: Not reported
Max Amount Code: 04
Max Amt Container: Not reported
Pressure: Not reported
Pure: Not reported
Reactive: Not reported
Solid: True
Trade Secret: Not reported
Days On Site: 365
Last Modified: 4/7/2009

Chemical:
Chem Inv Record ID: CVTR20085H51A100MJC3

Map ID
Direction
Distance
Elevation

MAP FINDINGS

Site

Database(s)

EDR ID Number
EPA ID Number

GREEN MOUNTAIN COFFEE ROASTERS - WATERBURY (Continued)

A100326578

Report Year: 2008
CAS NUMBER: Not reported
State Label Code: VT2008
Entered Chemical Name: HYDRAULIC OIL
Chem Same As Last Yr: Greater than ambient pressure
Acute: Greater than ambient pressure
Ave Amount: Not reported
Ave Amount Code: 02
Chronic: Greater than ambient pressure
EHS Chemical: Not reported
Fire: Greater than ambient pressure
Gas: Not reported
Liquid: True
Mixture: Not reported
Max Amount: Not reported
Max Amount Code: 02
Max Amt Container: Not reported
Pressure: True
Pure: True
Reactive: Not reported
Solid: Not reported
Trade Secret: Not reported
Days On Site: 365
Last Modified: 4/7/2009

Chemical:

Chem Inv Record ID: CVTR20085H51EX00QRQN
Report Year: 2008
CAS NUMBER: Not reported
State Label Code: VT2008
Entered Chemical Name: LUBRICATING OIL
Chem Same As Last Yr: Greater than ambient pressure
Acute: Greater than ambient pressure
Ave Amount: Not reported
Ave Amount Code: 02
Chronic: Greater than ambient pressure
EHS Chemical: Not reported
Fire: Greater than ambient pressure
Gas: Not reported
Liquid: True
Mixture: Not reported
Max Amount: Not reported
Max Amount Code: 02
Max Amt Container: Not reported
Pressure: Not reported
Pure: True
Reactive: Not reported
Solid: Not reported
Trade Secret: Not reported
Days On Site: 365
Last Modified: 4/7/2009

Chemical:

Chem Inv Record ID: CVTR20085H51HU00T8LP
Report Year: 2008
CAS NUMBER: Not reported

Map ID
Direction
Distance
Elevation

MAP FINDINGS

Site

Database(s)

EDR ID Number
EPA ID Number

GREEN MOUNTAIN COFFEE ROASTERS - WATERBURY (Continued)

A100326578

State Label Code: VT2008
Entered Chemical Name: ANTIFREEZE
Chem Same As Last Yr: Greater than ambient pressure
Acute: Greater than ambient pressure
Ave Amount: Not reported
Ave Amount Code: 02
Chronic: Greater than ambient pressure
EHS Chemical: Not reported
Fire: Greater than ambient pressure
Gas: Not reported
Liquid: True
Mixture: Not reported
Max Amount: Not reported
Max Amount Code: 02
Max Amt Container: Not reported
Pressure: Not reported
Pure: True
Reactive: Not reported
Solid: Not reported
Trade Secret: Not reported
Days On Site: 365
Last Modified: 4/7/2009

Chemical:

Chem Inv Record ID: CVTR20085H51WA00Z1JB
Report Year: 2008
CAS NUMBER: 74-98-6
State Label Code: VT2008
Entered Chemical Name: PROPANE
Chem Same As Last Yr: Greater than ambient pressure
Acute: Greater than ambient pressure
Ave Amount: Not reported
Ave Amount Code: 04
Chronic: Greater than ambient pressure
EHS Chemical: Not reported
Fire: Greater than ambient pressure
Gas: True
Liquid: True
Mixture: Not reported
Max Amount: Not reported
Max Amount Code: 05
Max Amt Container: Not reported
Pressure: True
Pure: True
Reactive: Not reported
Solid: Not reported
Trade Secret: Not reported
Days On Site: 365
Last Modified: 4/7/2009

Location: Hillside between Pilgrim I & II
Amount: Not reported
Amount Unit: pounds
Type: Above ground tank
Temperature: Ambient temperature
Pressure: Greater than ambient pressure
Last Modified: 3/26/2009

Map ID
Direction
Distance
Elevation

MAP FINDINGS

Site

Database(s)

EDR ID Number
EPA ID Number

GREEN MOUNTAIN COFFEE ROASTERS - WATERBURY (Continued)

A100326578

Name: GREEN MOUNTAIN COFFEE ROASTERS - WATERBURY
Address: 150 PILGRAM PARK ROAD
City,State,Zip: WATERBURY, VT
Facility Id: FATR20085H501K002PM9
Facility Country: USA
Failed Validation: T
Report Year: 2008
Tank #: Not reported
Product: Not reported
Capacity: Not reported
Material of Constr: Not reported
Installation Date: Not reported
Facility Notes: Not reported

Chemical:

Chem Inv Record ID: CVTR20085H52JM01ABYB
Report Year: 2008
CAS NUMBER: Not reported
State Label Code: VT2008
Entered Chemical Name: CARBON DIOXIDE
Chem Same As Last Yr: WATERBURY, VT
Acute: WATERBURY, VT
Ave Amount: Not reported
Ave Amount Code: 02
Chronic: WATERBURY, VT
EHS Chemical: Not reported
Fire: WATERBURY, VT
Gas: True
Liquid: Not reported
Mixture: Not reported
Max Amount: Not reported
Max Amount Code: 02
Max Amt Container: Not reported
Pressure: True
Pure: Not reported
Reactive: Not reported
Solid: Not reported
Trade Secret: Not reported
Days On Site: 365
Last Modified: 4/7/2009

Chemical:

Chem Inv Record ID: CVTR20085H51SB00XLT3
Report Year: 2008
CAS NUMBER: Not reported
State Label Code: VT2008
Entered Chemical Name: ROAD SALT
Chem Same As Last Yr: WATERBURY, VT
Acute: WATERBURY, VT
Ave Amount: Not reported
Ave Amount Code: 03
Chronic: WATERBURY, VT
EHS Chemical: Not reported
Fire: WATERBURY, VT
Gas: Not reported
Liquid: Not reported

Map ID
Direction
Distance
Elevation

MAP FINDINGS

Site

Database(s)

EDR ID Number
EPA ID Number

GREEN MOUNTAIN COFFEE ROASTERS - WATERBURY (Continued)

A100326578

Mixture: Not reported
Max Amount: Not reported
Max Amount Code: 03
Max Amt Container: Not reported
Pressure: Not reported
Pure: Not reported
Reactive: True
Solid: True
Trade Secret: Not reported
Days On Site: 365
Last Modified: 4/7/2009

Chemical:

Chem Inv Record ID: CVTR20086EU0QK0114XL
Report Year: 2008
CAS NUMBER: Not reported
State Label Code: VT2008
Entered Chemical Name: Bio Diesel
Chem Same As Last Yr: WATERBURY, VT
Acute: WATERBURY, VT
Ave Amount: Not reported
Ave Amount Code: 04
Chronic: WATERBURY, VT
EHS Chemical: Not reported
Fire: WATERBURY, VT
Gas: Not reported
Liquid: True
Mixture: True
Max Amount: Not reported
Max Amount Code: 04
Max Amt Container: Not reported
Pressure: Not reported
Pure: Not reported
Reactive: Not reported
Solid: Not reported
Trade Secret: Not reported
Days On Site: 365
Last Modified: 4/7/2009

Location: 131 Pilgrim Park RD, Parking lot
Amount: Not reported
Amount Unit: pounds
Type: Above ground tank
Temperature: Ambient temperature
Pressure: Ambient pressure
Last Modified: 4/7/2009

Chemical:

Chem Inv Record ID: CVTR20085H516F00KELH
Report Year: 2008
CAS NUMBER: Not reported
State Label Code: VT2008
Entered Chemical Name: CLEANING SOLUTIONS
Chem Same As Last Yr: Ambient pressure
Acute: Ambient pressure
Ave Amount: Not reported

Map ID
Direction
Distance
Elevation

MAP FINDINGS

Site

Database(s)

EDR ID Number
EPA ID Number

GREEN MOUNTAIN COFFEE ROASTERS - WATERBURY (Continued)

A100326578

Ave Amount Code: 02
Chronic: Ambient pressure
EHS Chemical: Not reported
Fire: Ambient pressure
Gas: True
Liquid: True
Mixture: Not reported
Max Amount: Not reported
Max Amount Code: 02
Max Amt Container: Not reported
Pressure: True
Pure: Not reported
Reactive: Not reported
Solid: Not reported
Trade Secret: Not reported
Days On Site: 365
Last Modified: 4/7/2009

Chemical:

Chem Inv Record ID: CVTR20085H52DC016SCC
Report Year: 2008
CAS NUMBER: Not reported
State Label Code: VT2008
Entered Chemical Name: BATTERY ACID
Chem Same As Last Yr: Ambient pressure
Acute: Ambient pressure
Ave Amount: Not reported
Ave Amount Code: 04
Chronic: Ambient pressure
EHS Chemical: T
Fire: Ambient pressure
Gas: Not reported
Liquid: True
Mixture: Not reported
Max Amount: Not reported
Max Amount Code: 04
Max Amt Container: Not reported
Pressure: Not reported
Pure: Not reported
Reactive: Not reported
Solid: Not reported
Trade Secret: Not reported
Days On Site: 365
Last Modified: 4/7/2009

Chemical:

Chem Inv Record ID: CVTR20085H51MK00VGTF
Report Year: 2008
CAS NUMBER: Not reported
State Label Code: VT2008
Entered Chemical Name: SAND
Chem Same As Last Yr: Ambient pressure
Acute: Ambient pressure
Ave Amount: Not reported
Ave Amount Code: 03
Chronic: Ambient pressure

Map ID
Direction
Distance
Elevation

MAP FINDINGS

Site

Database(s)

EDR ID Number
EPA ID Number

GREEN MOUNTAIN COFFEE ROASTERS - WATERBURY (Continued)

A100326578

EHS Chemical: Not reported
Fire: Ambient pressure
Gas: Not reported
Liquid: Not reported
Mixture: Not reported
Max Amount: Not reported
Max Amount Code: 03
Max Amt Container: Not reported
Pressure: Not reported
Pure: Not reported
Reactive: Not reported
Solid: True
Trade Secret: Not reported
Days On Site: 365
Last Modified: 4/7/2009

Chemical:

Chem Inv Record ID: CVTR20085H51Z3011FN4
Report Year: 2008
CAS NUMBER: 7727-37-9
State Label Code: VT2008
Entered Chemical Name: LIQUID NITROGEN
Chem Same As Last Yr: Ambient pressure
Acute: Ambient pressure
Ave Amount: Not reported
Ave Amount Code: 04
Chronic: Ambient pressure
EHS Chemical: Not reported
Fire: Ambient pressure
Gas: True
Liquid: True
Mixture: Not reported
Max Amount: Not reported
Max Amount Code: 04
Max Amt Container: Not reported
Pressure: True
Pure: Not reported
Reactive: Not reported
Solid: Not reported
Trade Secret: Not reported
Days On Site: 365
Last Modified: 4/7/2009

Location: North End of DC parking lot
Amount: Not reported
Amount Unit: pounds
Type: Above ground tank
Temperature: Cryogenic conditions
Pressure: Greater than ambient pressure
Last Modified: 3/26/2009

Chemical:

Chem Inv Record ID: CVTR20085H52FW018YRA
Report Year: 2008
CAS NUMBER: Not reported
State Label Code: VT2008

Map ID
Direction
Distance
Elevation

MAP FINDINGS

Site

Database(s)

EDR ID Number
EPA ID Number

GREEN MOUNTAIN COFFEE ROASTERS - WATERBURY (Continued)

A100326578

Entered Chemical Name: LEAD IN BATTERIES
Chem Same As Last Yr: Greater than ambient pressure
Acute: Greater than ambient pressure
Ave Amount: Not reported
Ave Amount Code: 04
Chronic: Greater than ambient pressure
EHS Chemical: Not reported
Fire: Greater than ambient pressure
Gas: Not reported
Liquid: Not reported
Mixture: Not reported
Max Amount: Not reported
Max Amount Code: 04
Max Amt Container: Not reported
Pressure: Not reported
Pure: Not reported
Reactive: Not reported
Solid: True
Trade Secret: Not reported
Days On Site: 365
Last Modified: 4/7/2009

Chemical:

Chem Inv Record ID: CVTR20085H51A100MJC3
Report Year: 2008
CAS NUMBER: Not reported
State Label Code: VT2008
Entered Chemical Name: HYDRAULIC OIL
Chem Same As Last Yr: Greater than ambient pressure
Acute: Greater than ambient pressure
Ave Amount: Not reported
Ave Amount Code: 02
Chronic: Greater than ambient pressure
EHS Chemical: Not reported
Fire: Greater than ambient pressure
Gas: Not reported
Liquid: True
Mixture: Not reported
Max Amount: Not reported
Max Amount Code: 02
Max Amt Container: Not reported
Pressure: True
Pure: True
Reactive: Not reported
Solid: Not reported
Trade Secret: Not reported
Days On Site: 365
Last Modified: 4/7/2009

Chemical:

Chem Inv Record ID: CVTR20085H51EX00QRQN
Report Year: 2008
CAS NUMBER: Not reported
State Label Code: VT2008
Entered Chemical Name: LUBRICATING OIL
Chem Same As Last Yr: Greater than ambient pressure

Map ID
Direction
Distance
Elevation

MAP FINDINGS

Site

Database(s)

EDR ID Number
EPA ID Number

GREEN MOUNTAIN COFFEE ROASTERS - WATERBURY (Continued)

A100326578

Acute: Greater than ambient pressure
Ave Amount: Not reported
Ave Amount Code: 02
Chronic: Greater than ambient pressure
EHS Chemical: Not reported
Fire: Greater than ambient pressure
Gas: Not reported
Liquid: True
Mixture: Not reported
Max Amount: Not reported
Max Amount Code: 02
Max Amt Container: Not reported
Pressure: Not reported
Pure: True
Reactive: Not reported
Solid: Not reported
Trade Secret: Not reported
Days On Site: 365
Last Modified: 4/7/2009

Chemical:

Chem Inv Record ID: CVTR20085H51HU00T8LP
Report Year: 2008
CAS NUMBER: Not reported
State Label Code: VT2008
Entered Chemical Name: ANTIFREEZE
Chem Same As Last Yr: Greater than ambient pressure
Acute: Greater than ambient pressure
Ave Amount: Not reported
Ave Amount Code: 02
Chronic: Greater than ambient pressure
EHS Chemical: Not reported
Fire: Greater than ambient pressure
Gas: Not reported
Liquid: True
Mixture: Not reported
Max Amount: Not reported
Max Amount Code: 02
Max Amt Container: Not reported
Pressure: Not reported
Pure: True
Reactive: Not reported
Solid: Not reported
Trade Secret: Not reported
Days On Site: 365
Last Modified: 4/7/2009

Chemical:

Chem Inv Record ID: CVTR20085H51WA00Z1JB
Report Year: 2008
CAS NUMBER: 74-98-6
State Label Code: VT2008
Entered Chemical Name: PROPANE
Chem Same As Last Yr: Greater than ambient pressure
Acute: Greater than ambient pressure
Ave Amount: Not reported

Map ID
Direction
Distance
Elevation

MAP FINDINGS

Site

Database(s)

EDR ID Number
EPA ID Number

GREEN MOUNTAIN COFFEE ROASTERS - WATERBURY (Continued)

A100326578

Ave Amount Code: 04
Chronic: Greater than ambient pressure
EHS Chemical: Not reported
Fire: Greater than ambient pressure
Gas: True
Liquid: True
Mixture: Not reported
Max Amount: Not reported
Max Amount Code: 05
Max Amt Container: Not reported
Pressure: True
Pure: True
Reactive: Not reported
Solid: Not reported
Trade Secret: Not reported
Days On Site: 365
Last Modified: 4/7/2009

Location: Hillside between Pilgrim I & II
Amount: Not reported
Amount Unit: pounds
Type: Above ground tank
Temperature: Ambient temperature
Pressure: Greater than ambient pressure
Last Modified: 3/26/2009

Name: GREEN MOUNTAIN COFFEE ROASTERS - WATERBURY
Address: 150 PILGRAM PARK ROAD
City,State,Zip: WATERBURY, VT
Facility Id: FATR20085H501K002PM9
Facility Country: USA
Failed Validation: T
Report Year: 2008
Tank #: Not reported
Product: Not reported
Capacity: Not reported
Material of Constr: Not reported
Installation Date: Not reported
Facility Notes: Not reported

Chemical:
Chem Inv Record ID: CVTR20085H52JM01ABYB
Report Year: 2008
CAS NUMBER: Not reported
State Label Code: VT2008
Entered Chemical Name: CARBON DIOXIDE
Chem Same As Last Yr: WATERBURY, VT
Acute: WATERBURY, VT
Ave Amount: Not reported
Ave Amount Code: 02
Chronic: WATERBURY, VT
EHS Chemical: Not reported
Fire: WATERBURY, VT
Gas: True
Liquid: Not reported
Mixture: Not reported

Map ID
Direction
Distance
Elevation

MAP FINDINGS

Site

Database(s)

EDR ID Number
EPA ID Number

GREEN MOUNTAIN COFFEE ROASTERS - WATERBURY (Continued)

A100326578

Max Amount: Not reported
Max Amount Code: 02
Max Amt Container: Not reported
Pressure: True
Pure: Not reported
Reactive: Not reported
Solid: Not reported
Trade Secret: Not reported
Days On Site: 365
Last Modified: 4/7/2009

Chemical:

Chem Inv Record ID: CVTR20085H51SB00XLT3
Report Year: 2008
CAS NUMBER: Not reported
State Label Code: VT2008
Entered Chemical Name: ROAD SALT
Chem Same As Last Yr: WATERBURY, VT
Acute: WATERBURY, VT
Ave Amount: Not reported
Ave Amount Code: 03
Chronic: WATERBURY, VT
EHS Chemical: Not reported
Fire: WATERBURY, VT
Gas: Not reported
Liquid: Not reported
Mixture: Not reported
Max Amount: Not reported
Max Amount Code: 03
Max Amt Container: Not reported
Pressure: Not reported
Pure: Not reported
Reactive: True
Solid: True
Trade Secret: Not reported
Days On Site: 365
Last Modified: 4/7/2009

Chemical:

Chem Inv Record ID: CVTR20086EU0QK0114XL
Report Year: 2008
CAS NUMBER: Not reported
State Label Code: VT2008
Entered Chemical Name: Bio Diesel
Chem Same As Last Yr: WATERBURY, VT
Acute: WATERBURY, VT
Ave Amount: Not reported
Ave Amount Code: 04
Chronic: WATERBURY, VT
EHS Chemical: Not reported
Fire: WATERBURY, VT
Gas: Not reported
Liquid: True
Mixture: True
Max Amount: Not reported
Max Amount Code: 04

Map ID
Direction
Distance
Elevation

MAP FINDINGS

Site

Database(s)

EDR ID Number
EPA ID Number

GREEN MOUNTAIN COFFEE ROASTERS - WATERBURY (Continued)

A100326578

Max Amt Container: Not reported
Pressure: Not reported
Pure: Not reported
Reactive: Not reported
Solid: Not reported
Trade Secret: Not reported
Days On Site: 365
Last Modified: 4/7/2009

Location: 131 Pilgrim Park RD, Parking lot
Amount: Not reported
Amount Unit: pounds
Type: Above ground tank
Temperature: Ambient temperature
Pressure: Ambient pressure
Last Modified: 4/7/2009

Chemical:

Chem Inv Record ID: CVTR20085H516F00KELH
Report Year: 2008
CAS NUMBER: Not reported
State Label Code: VT2008
Entered Chemical Name: CLEANING SOLUTIONS
Chem Same As Last Yr: Ambient pressure
Acute: Ambient pressure
Ave Amount: Not reported
Ave Amount Code: 02
Chronic: Ambient pressure
EHS Chemical: Not reported
Fire: Ambient pressure
Gas: True
Liquid: True
Mixture: Not reported
Max Amount: Not reported
Max Amount Code: 02
Max Amt Container: Not reported
Pressure: True
Pure: Not reported
Reactive: Not reported
Solid: Not reported
Trade Secret: Not reported
Days On Site: 365
Last Modified: 4/7/2009

Chemical:

Chem Inv Record ID: CVTR20085H52DC016SCC
Report Year: 2008
CAS NUMBER: Not reported
State Label Code: VT2008
Entered Chemical Name: BATTERY ACID
Chem Same As Last Yr: Ambient pressure
Acute: Ambient pressure
Ave Amount: Not reported
Ave Amount Code: 04
Chronic: Ambient pressure
EHS Chemical: T

Map ID
Direction
Distance
Elevation

MAP FINDINGS

Site

Database(s)

EDR ID Number
EPA ID Number

GREEN MOUNTAIN COFFEE ROASTERS - WATERBURY (Continued)

A100326578

Fire: Ambient pressure
Gas: Not reported
Liquid: True
Mixture: Not reported
Max Amount: Not reported
Max Amount Code: 04
Max Amt Container: Not reported
Pressure: Not reported
Pure: Not reported
Reactive: Not reported
Solid: Not reported
Trade Secret: Not reported
Days On Site: 365
Last Modified: 4/7/2009

Chemical:

Chem Inv Record ID: CVTR20085H51MK00VGTF
Report Year: 2008
CAS NUMBER: Not reported
State Label Code: VT2008
Entered Chemical Name: SAND
Chem Same As Last Yr: Ambient pressure
Acute: Ambient pressure
Ave Amount: Not reported
Ave Amount Code: 03
Chronic: Ambient pressure
EHS Chemical: Not reported
Fire: Ambient pressure
Gas: Not reported
Liquid: Not reported
Mixture: Not reported
Max Amount: Not reported
Max Amount Code: 03
Max Amt Container: Not reported
Pressure: Not reported
Pure: Not reported
Reactive: Not reported
Solid: True
Trade Secret: Not reported
Days On Site: 365
Last Modified: 4/7/2009

Chemical:

Chem Inv Record ID: CVTR20085H51Z3011FN4
Report Year: 2008
CAS NUMBER: 7727-37-9
State Label Code: VT2008
Entered Chemical Name: LIQUID NITROGEN
Chem Same As Last Yr: Ambient pressure
Acute: Ambient pressure
Ave Amount: Not reported
Ave Amount Code: 04
Chronic: Ambient pressure
EHS Chemical: Not reported
Fire: Ambient pressure
Gas: True

Map ID
Direction
Distance
Elevation

MAP FINDINGS

Site

Database(s)

EDR ID Number
EPA ID Number

GREEN MOUNTAIN COFFEE ROASTERS - WATERBURY (Continued)

A100326578

Liquid: True
Mixture: Not reported
Max Amount: Not reported
Max Amount Code: 04
Max Amt Container: Not reported
Pressure: True
Pure: Not reported
Reactive: Not reported
Solid: Not reported
Trade Secret: Not reported
Days On Site: 365
Last Modified: 4/7/2009

Location: North End of DC parking lot
Amount: Not reported
Amount Unit: pounds
Type: Above ground tank
Temperature: Cryogenic conditions
Pressure: Greater than ambient pressure
Last Modified: 3/26/2009

Chemical:
Chem Inv Record ID: CVTR20085H52FW018YRA
Report Year: 2008
CAS NUMBER: Not reported
State Label Code: VT2008
Entered Chemical Name: LEAD IN BATTERIES
Chem Same As Last Yr: Greater than ambient pressure
Acute: Greater than ambient pressure
Ave Amount: Not reported
Ave Amount Code: 04
Chronic: Greater than ambient pressure
EHS Chemical: Not reported
Fire: Greater than ambient pressure
Gas: Not reported
Liquid: Not reported
Mixture: Not reported
Max Amount: Not reported
Max Amount Code: 04
Max Amt Container: Not reported
Pressure: Not reported
Pure: Not reported
Reactive: Not reported
Solid: True
Trade Secret: Not reported
Days On Site: 365
Last Modified: 4/7/2009

Chemical:
Chem Inv Record ID: CVTR20085H51A100MJC3
Report Year: 2008
CAS NUMBER: Not reported
State Label Code: VT2008
Entered Chemical Name: HYDRAULIC OIL
Chem Same As Last Yr: Greater than ambient pressure
Acute: Greater than ambient pressure

Map ID
Direction
Distance
Elevation

MAP FINDINGS

Site

Database(s)

EDR ID Number
EPA ID Number

GREEN MOUNTAIN COFFEE ROASTERS - WATERBURY (Continued)

A100326578

Ave Amount: Not reported
Ave Amount Code: 02
Chronic: Greater than ambient pressure
EHS Chemical: Not reported
Fire: Greater than ambient pressure
Gas: Not reported
Liquid: True
Mixture: Not reported
Max Amount: Not reported
Max Amount Code: 02
Max Amt Container: Not reported
Pressure: True
Pure: True
Reactive: Not reported
Solid: Not reported
Trade Secret: Not reported
Days On Site: 365
Last Modified: 4/7/2009

Chemical:

Chem Inv Record ID: CVTR20085H51EX00QRQN
Report Year: 2008
CAS NUMBER: Not reported
State Label Code: VT2008
Entered Chemical Name: LUBRICATING OIL
Chem Same As Last Yr: Greater than ambient pressure
Acute: Greater than ambient pressure
Ave Amount: Not reported
Ave Amount Code: 02
Chronic: Greater than ambient pressure
EHS Chemical: Not reported
Fire: Greater than ambient pressure
Gas: Not reported
Liquid: True
Mixture: Not reported
Max Amount: Not reported
Max Amount Code: 02
Max Amt Container: Not reported
Pressure: Not reported
Pure: True
Reactive: Not reported
Solid: Not reported
Trade Secret: Not reported
Days On Site: 365
Last Modified: 4/7/2009

Chemical:

Chem Inv Record ID: CVTR20085H51HU00T8LP
Report Year: 2008
CAS NUMBER: Not reported
State Label Code: VT2008
Entered Chemical Name: ANTIFREEZE
Chem Same As Last Yr: Greater than ambient pressure
Acute: Greater than ambient pressure
Ave Amount: Not reported
Ave Amount Code: 02

Map ID
Direction
Distance
Elevation

MAP FINDINGS

Site

Database(s)

EDR ID Number
EPA ID Number

GREEN MOUNTAIN COFFEE ROASTERS - WATERBURY (Continued)

A100326578

Chronic: Greater than ambient pressure
EHS Chemical: Not reported
Fire: Greater than ambient pressure
Gas: Not reported
Liquid: True
Mixture: Not reported
Max Amount: Not reported
Max Amount Code: 02
Max Amt Container: Not reported
Pressure: Not reported
Pure: True
Reactive: Not reported
Solid: Not reported
Trade Secret: Not reported
Days On Site: 365
Last Modified: 4/7/2009

Chemical:

Chem Inv Record ID: CVTR20085H51WA00Z1JB
Report Year: 2008
CAS NUMBER: 74-98-6
State Label Code: VT2008
Entered Chemical Name: PROPANE
Chem Same As Last Yr: Greater than ambient pressure
Acute: Greater than ambient pressure
Ave Amount: Not reported
Ave Amount Code: 04
Chronic: Greater than ambient pressure
EHS Chemical: Not reported
Fire: Greater than ambient pressure
Gas: True
Liquid: True
Mixture: Not reported
Max Amount: Not reported
Max Amount Code: 05
Max Amt Container: Not reported
Pressure: True
Pure: True
Reactive: Not reported
Solid: Not reported
Trade Secret: Not reported
Days On Site: 365
Last Modified: 4/7/2009

Location: Hillside between Pilgrim I & II
Amount: Not reported
Amount Unit: pounds
Type: Above ground tank
Temperature: Ambient temperature
Pressure: Greater than ambient pressure
Last Modified: 3/26/2009

Name: GREEN MOUNTAIN COFFEE ROASTERS - WATERBURY
Address: 150 PILGRAM PARK ROAD
City,State,Zip: WATERBURY, VT
Facility Id: FATR20085H501K002PM9

Map ID
Direction
Distance
Elevation

MAP FINDINGS

Site

Database(s)

EDR ID Number
EPA ID Number

GREEN MOUNTAIN COFFEE ROASTERS - WATERBURY (Continued)

A100326578

Facility Country: USA
Failed Validation: T
Report Year: 2008
Tank #: Not reported
Product: Not reported
Capacity: Not reported
Material of Constr: Not reported
Installation Date: Not reported
Facility Notes: Not reported

Chemical:

Chem Inv Record ID: CVTR20085H52JM01ABYB
Report Year: 2008
CAS NUMBER: Not reported
State Label Code: VT2008
Entered Chemical Name: CARBON DIOXIDE
Chem Same As Last Yr: WATERBURY, VT
Acute: WATERBURY, VT
Ave Amount: Not reported
Ave Amount Code: 02
Chronic: WATERBURY, VT
EHS Chemical: Not reported
Fire: WATERBURY, VT
Gas: True
Liquid: Not reported
Mixture: Not reported
Max Amount: Not reported
Max Amount Code: 02
Max Amt Container: Not reported
Pressure: True
Pure: Not reported
Reactive: Not reported
Solid: Not reported
Trade Secret: Not reported
Days On Site: 365
Last Modified: 4/7/2009

Chemical:

Chem Inv Record ID: CVTR20085H51SB00XLT3
Report Year: 2008
CAS NUMBER: Not reported
State Label Code: VT2008
Entered Chemical Name: ROAD SALT
Chem Same As Last Yr: WATERBURY, VT
Acute: WATERBURY, VT
Ave Amount: Not reported
Ave Amount Code: 03
Chronic: WATERBURY, VT
EHS Chemical: Not reported
Fire: WATERBURY, VT
Gas: Not reported
Liquid: Not reported
Mixture: Not reported
Max Amount: Not reported
Max Amount Code: 03
Max Amt Container: Not reported

Map ID
Direction
Distance
Elevation

MAP FINDINGS

Site

Database(s)

EDR ID Number
EPA ID Number

GREEN MOUNTAIN COFFEE ROASTERS - WATERBURY (Continued)

A100326578

Pressure: Not reported
Pure: Not reported
Reactive: True
Solid: True
Trade Secret: Not reported
Days On Site: 365
Last Modified: 4/7/2009

Chemical:

Chem Inv Record ID: CVTR20086EU0QK0114XL
Report Year: 2008
CAS NUMBER: Not reported
State Label Code: VT2008
Entered Chemical Name: Bio Diesel
Chem Same As Last Yr: WATERBURY, VT
Acute: WATERBURY, VT
Ave Amount: Not reported
Ave Amount Code: 04
Chronic: WATERBURY, VT
EHS Chemical: Not reported
Fire: WATERBURY, VT
Gas: Not reported
Liquid: True
Mixture: True
Max Amount: Not reported
Max Amount Code: 04
Max Amt Container: Not reported
Pressure: Not reported
Pure: Not reported
Reactive: Not reported
Solid: Not reported
Trade Secret: Not reported
Days On Site: 365
Last Modified: 4/7/2009

Location: 131 Pilgrim Park RD, Parking lot
Amount: Not reported
Amount Unit: pounds
Type: Above ground tank
Temperature: Ambient temperature
Pressure: Ambient pressure
Last Modified: 4/7/2009

Chemical:

Chem Inv Record ID: CVTR20085H516F00KELH
Report Year: 2008
CAS NUMBER: Not reported
State Label Code: VT2008
Entered Chemical Name: CLEANING SOLUTIONS
Chem Same As Last Yr: Ambient pressure
Acute: Ambient pressure
Ave Amount: Not reported
Ave Amount Code: 02
Chronic: Ambient pressure
EHS Chemical: Not reported
Fire: Ambient pressure

Map ID
Direction
Distance
Elevation

MAP FINDINGS

Site

Database(s)

EDR ID Number
EPA ID Number

GREEN MOUNTAIN COFFEE ROASTERS - WATERBURY (Continued)

A100326578

Gas: True
Liquid: True
Mixture: Not reported
Max Amount: Not reported
Max Amount Code: 02
Max Amt Container: Not reported
Pressure: True
Pure: Not reported
Reactive: Not reported
Solid: Not reported
Trade Secret: Not reported
Days On Site: 365
Last Modified: 4/7/2009

Chemical:

Chem Inv Record ID: CVTR20085H52DC016SCC
Report Year: 2008
CAS NUMBER: Not reported
State Label Code: VT2008
Entered Chemical Name: BATTERY ACID
Chem Same As Last Yr: Ambient pressure
Acute: Ambient pressure
Ave Amount: Not reported
Ave Amount Code: 04
Chronic: Ambient pressure
EHS Chemical: T
Fire: Ambient pressure
Gas: Not reported
Liquid: True
Mixture: Not reported
Max Amount: Not reported
Max Amount Code: 04
Max Amt Container: Not reported
Pressure: Not reported
Pure: Not reported
Reactive: Not reported
Solid: Not reported
Trade Secret: Not reported
Days On Site: 365
Last Modified: 4/7/2009

Chemical:

Chem Inv Record ID: CVTR20085H51MK00VGTF
Report Year: 2008
CAS NUMBER: Not reported
State Label Code: VT2008
Entered Chemical Name: SAND
Chem Same As Last Yr: Ambient pressure
Acute: Ambient pressure
Ave Amount: Not reported
Ave Amount Code: 03
Chronic: Ambient pressure
EHS Chemical: Not reported
Fire: Ambient pressure
Gas: Not reported
Liquid: Not reported

Map ID
Direction
Distance
Elevation

MAP FINDINGS

Site

Database(s)

EDR ID Number
EPA ID Number

GREEN MOUNTAIN COFFEE ROASTERS - WATERBURY (Continued)

A100326578

Mixture: Not reported
Max Amount: Not reported
Max Amount Code: 03
Max Amt Container: Not reported
Pressure: Not reported
Pure: Not reported
Reactive: Not reported
Solid: True
Trade Secret: Not reported
Days On Site: 365
Last Modified: 4/7/2009

Chemical:

Chem Inv Record ID: CVTR20085H51Z3011FN4
Report Year: 2008
CAS NUMBER: 7727-37-9
State Label Code: VT2008
Entered Chemical Name: LIQUID NITROGEN
Chem Same As Last Yr: Ambient pressure
Acute: Ambient pressure
Ave Amount: Not reported
Ave Amount Code: 04
Chronic: Ambient pressure
EHS Chemical: Not reported
Fire: Ambient pressure
Gas: True
Liquid: True
Mixture: Not reported
Max Amount: Not reported
Max Amount Code: 04
Max Amt Container: Not reported
Pressure: True
Pure: Not reported
Reactive: Not reported
Solid: Not reported
Trade Secret: Not reported
Days On Site: 365
Last Modified: 4/7/2009

Location: North End of DC parking lot
Amount: Not reported
Amount Unit: pounds
Type: Above ground tank
Temperature: Cryogenic conditions
Pressure: Greater than ambient pressure
Last Modified: 3/26/2009

Chemical:

Chem Inv Record ID: CVTR20085H52FW018YRA
Report Year: 2008
CAS NUMBER: Not reported
State Label Code: VT2008
Entered Chemical Name: LEAD IN BATTERIES
Chem Same As Last Yr: Greater than ambient pressure
Acute: Greater than ambient pressure
Ave Amount: Not reported

Map ID
Direction
Distance
Elevation

MAP FINDINGS

Site

Database(s)

EDR ID Number
EPA ID Number

GREEN MOUNTAIN COFFEE ROASTERS - WATERBURY (Continued)

A100326578

Ave Amount Code: 04
Chronic: Greater than ambient pressure
EHS Chemical: Not reported
Fire: Greater than ambient pressure
Gas: Not reported
Liquid: Not reported
Mixture: Not reported
Max Amount: Not reported
Max Amount Code: 04
Max Amt Container: Not reported
Pressure: Not reported
Pure: Not reported
Reactive: Not reported
Solid: True
Trade Secret: Not reported
Days On Site: 365
Last Modified: 4/7/2009

Chemical:

Chem Inv Record ID: CVTR20085H51A100MJC3
Report Year: 2008
CAS NUMBER: Not reported
State Label Code: VT2008
Entered Chemical Name: HYDRAULIC OIL
Chem Same As Last Yr: Greater than ambient pressure
Acute: Greater than ambient pressure
Ave Amount: Not reported
Ave Amount Code: 02
Chronic: Greater than ambient pressure
EHS Chemical: Not reported
Fire: Greater than ambient pressure
Gas: Not reported
Liquid: True
Mixture: Not reported
Max Amount: Not reported
Max Amount Code: 02
Max Amt Container: Not reported
Pressure: True
Pure: True
Reactive: Not reported
Solid: Not reported
Trade Secret: Not reported
Days On Site: 365
Last Modified: 4/7/2009

Chemical:

Chem Inv Record ID: CVTR20085H51EX00QRQN
Report Year: 2008
CAS NUMBER: Not reported
State Label Code: VT2008
Entered Chemical Name: LUBRICATING OIL
Chem Same As Last Yr: Greater than ambient pressure
Acute: Greater than ambient pressure
Ave Amount: Not reported
Ave Amount Code: 02
Chronic: Greater than ambient pressure

Map ID
Direction
Distance
Elevation

MAP FINDINGS

Site

Database(s)

EDR ID Number
EPA ID Number

GREEN MOUNTAIN COFFEE ROASTERS - WATERBURY (Continued)

A100326578

EHS Chemical: Not reported
Fire: Greater than ambient pressure
Gas: Not reported
Liquid: True
Mixture: Not reported
Max Amount: Not reported
Max Amount Code: 02
Max Amt Container: Not reported
Pressure: Not reported
Pure: True
Reactive: Not reported
Solid: Not reported
Trade Secret: Not reported
Days On Site: 365
Last Modified: 4/7/2009

Chemical:

Chem Inv Record ID: CVTR20085H51HU00T8LP
Report Year: 2008
CAS NUMBER: Not reported
State Label Code: VT2008
Entered Chemical Name: ANTIFREEZE
Chem Same As Last Yr: Greater than ambient pressure
Acute: Greater than ambient pressure
Ave Amount: Not reported
Ave Amount Code: 02
Chronic: Greater than ambient pressure
EHS Chemical: Not reported
Fire: Greater than ambient pressure
Gas: Not reported
Liquid: True
Mixture: Not reported
Max Amount: Not reported
Max Amount Code: 02
Max Amt Container: Not reported
Pressure: Not reported
Pure: True
Reactive: Not reported
Solid: Not reported
Trade Secret: Not reported
Days On Site: 365
Last Modified: 4/7/2009

Chemical:

Chem Inv Record ID: CVTR20085H51WA00Z1JB
Report Year: 2008
CAS NUMBER: 74-98-6
State Label Code: VT2008
Entered Chemical Name: PROPANE
Chem Same As Last Yr: Greater than ambient pressure
Acute: Greater than ambient pressure
Ave Amount: Not reported
Ave Amount Code: 04
Chronic: Greater than ambient pressure
EHS Chemical: Not reported
Fire: Greater than ambient pressure

Map ID
Direction
Distance
Elevation

MAP FINDINGS

Site

Database(s)

EDR ID Number
EPA ID Number

GREEN MOUNTAIN COFFEE ROASTERS - WATERBURY (Continued)

A100326578

Gas: True
Liquid: True
Mixture: Not reported
Max Amount: Not reported
Max Amount Code: 05
Max Amt Container: Not reported
Pressure: True
Pure: True
Reactive: Not reported
Solid: Not reported
Trade Secret: Not reported
Days On Site: 365
Last Modified: 4/7/2009

Location: Hillside between Pilgrim I & II
Amount: Not reported
Amount Unit: pounds
Type: Above ground tank
Temperature: Ambient temperature
Pressure: Greater than ambient pressure
Last Modified: 3/26/2009

Name: GREEN MOUNTAIN COFFEE ROASTERS - WATERBURY
Address: 150 PILGRAM PARK ROAD
City,State,Zip: WATERBURY, VT
Facility Id: FATR20095H501K002PM9
Facility Country: USA
Failed Validation: T
Report Year: 2009
Tank #: Not reported
Product: Not reported
Capacity: Not reported
Material of Constr: Not reported
Installation Date: Not reported
Facility Notes: Not reported

Chemical:
Chem Inv Record ID: CVTR20095H516F00KELH
Report Year: 2009
CAS NUMBER: Not reported
State Label Code: VT2009
Entered Chemical Name: CLEANING SOLUTIONS
Chem Same As Last Yr: WATERBURY, VT
Acute: WATERBURY, VT
Ave Amount: Not reported
Ave Amount Code: 02
Chronic: WATERBURY, VT
EHS Chemical: Not reported
Fire: WATERBURY, VT
Gas: True
Liquid: True
Mixture: Not reported
Max Amount: Not reported
Max Amount Code: 02
Max Amt Container: Not reported
Pressure: True

Map ID
Direction
Distance
Elevation

MAP FINDINGS

Site

Database(s)

EDR ID Number
EPA ID Number

GREEN MOUNTAIN COFFEE ROASTERS - WATERBURY (Continued)

A100326578

Pure: Not reported
Reactive: Not reported
Solid: Not reported
Trade Secret: Not reported
Days On Site: 365
Last Modified: 4/7/2010

Chemical:

Chem Inv Record ID: CVTR20095H51A100MJC3
Report Year: 2009
CAS NUMBER: Not reported
State Label Code: VT2009
Entered Chemical Name: HYDRAULIC OIL
Chem Same As Last Yr: WATERBURY, VT
Acute: WATERBURY, VT
Ave Amount: Not reported
Ave Amount Code: 02
Chronic: WATERBURY, VT
EHS Chemical: Not reported
Fire: WATERBURY, VT
Gas: Not reported
Liquid: True
Mixture: Not reported
Max Amount: Not reported
Max Amount Code: 02
Max Amt Container: Not reported
Pressure: True
Pure: True
Reactive: Not reported
Solid: Not reported
Trade Secret: Not reported
Days On Site: 365
Last Modified: 4/7/2010

Chemical:

Chem Inv Record ID: CVTR20095H51MK00VGTF
Report Year: 2009
CAS NUMBER: Not reported
State Label Code: VT2009
Entered Chemical Name: SAND
Chem Same As Last Yr: WATERBURY, VT
Acute: WATERBURY, VT
Ave Amount: Not reported
Ave Amount Code: 03
Chronic: WATERBURY, VT
EHS Chemical: Not reported
Fire: WATERBURY, VT
Gas: Not reported
Liquid: Not reported
Mixture: Not reported
Max Amount: Not reported
Max Amount Code: 03
Max Amt Container: Not reported
Pressure: Not reported
Pure: Not reported
Reactive: Not reported

Map ID
Direction
Distance
Elevation

MAP FINDINGS

Site

Database(s)

EDR ID Number
EPA ID Number

GREEN MOUNTAIN COFFEE ROASTERS - WATERBURY (Continued)

A100326578

Solid: True
Trade Secret: Not reported
Days On Site: 365
Last Modified: 4/7/2010

Chemical:

Chem Inv Record ID: CVTR20095H51Z3011FN4
Report Year: 2009
CAS NUMBER: 7727-37-9
State Label Code: VT2009
Entered Chemical Name: LIQUID NITROGEN
Chem Same As Last Yr: WATERBURY, VT
Acute: WATERBURY, VT
Ave Amount: Not reported
Ave Amount Code: 04
Chronic: WATERBURY, VT
EHS Chemical: Not reported
Fire: WATERBURY, VT
Gas: True
Liquid: True
Mixture: Not reported
Max Amount: Not reported
Max Amount Code: 04
Max Amt Container: Not reported
Pressure: True
Pure: Not reported
Reactive: Not reported
Solid: Not reported
Trade Secret: Not reported
Days On Site: 365
Last Modified: 4/7/2010

Location: North End of DC parking lot
Amount: Not reported
Amount Unit: pounds
Type: Above ground tank
Temperature: Cryogenic conditions
Pressure: Greater than ambient pressure
Last Modified: 3/26/2009

Chemical:

Chem Inv Record ID: CVTR20095H51EX00QRQN
Report Year: 2009
CAS NUMBER: Not reported
State Label Code: VT2009
Entered Chemical Name: LUBRICATING OIL
Chem Same As Last Yr: Greater than ambient pressure
Acute: Greater than ambient pressure
Ave Amount: Not reported
Ave Amount Code: 02
Chronic: Greater than ambient pressure
EHS Chemical: Not reported
Fire: Greater than ambient pressure
Gas: Not reported
Liquid: True
Mixture: Not reported

Map ID
Direction
Distance
Elevation

MAP FINDINGS

Site

Database(s)

EDR ID Number
EPA ID Number

GREEN MOUNTAIN COFFEE ROASTERS - WATERBURY (Continued)

A100326578

Max Amount: Not reported
Max Amount Code: 02
Max Amt Container: Not reported
Pressure: Not reported
Pure: True
Reactive: Not reported
Solid: Not reported
Trade Secret: Not reported
Days On Site: 365
Last Modified: 4/7/2010

Chemical:

Chem Inv Record ID: CVTR20095H51HU00T8LP
Report Year: 2009
CAS NUMBER: Not reported
State Label Code: VT2009
Entered Chemical Name: ANTIFREEZE
Chem Same As Last Yr: Greater than ambient pressure
Acute: Greater than ambient pressure
Ave Amount: Not reported
Ave Amount Code: 02
Chronic: Greater than ambient pressure
EHS Chemical: Not reported
Fire: Greater than ambient pressure
Gas: Not reported
Liquid: True
Mixture: Not reported
Max Amount: Not reported
Max Amount Code: 02
Max Amt Container: Not reported
Pressure: Not reported
Pure: True
Reactive: Not reported
Solid: Not reported
Trade Secret: Not reported
Days On Site: 365
Last Modified: 4/7/2010

Chemical:

Chem Inv Record ID: CVTR20095H52DC016SCC
Report Year: 2009
CAS NUMBER: Not reported
State Label Code: VT2009
Entered Chemical Name: BATTERY ACID
Chem Same As Last Yr: Greater than ambient pressure
Acute: Greater than ambient pressure
Ave Amount: Not reported
Ave Amount Code: 04
Chronic: Greater than ambient pressure
EHS Chemical: T
Fire: Greater than ambient pressure
Gas: Not reported
Liquid: True
Mixture: Not reported
Max Amount: Not reported
Max Amount Code: 04

Map ID
Direction
Distance
Elevation

MAP FINDINGS

Site

Database(s)

EDR ID Number
EPA ID Number

GREEN MOUNTAIN COFFEE ROASTERS - WATERBURY (Continued)

A100326578

Max Amt Container: Not reported
Pressure: Not reported
Pure: Not reported
Reactive: Not reported
Solid: Not reported
Trade Secret: Not reported
Days On Site: 365
Last Modified: 4/7/2010

Chemical:

Chem Inv Record ID: CVTR20095H52FW018YRA
Report Year: 2009
CAS NUMBER: Not reported
State Label Code: VT2009
Entered Chemical Name: LEAD IN BATTERIES
Chem Same As Last Yr: Greater than ambient pressure
Acute: Greater than ambient pressure
Ave Amount: Not reported
Ave Amount Code: 04
Chronic: Greater than ambient pressure
EHS Chemical: Not reported
Fire: Greater than ambient pressure
Gas: Not reported
Liquid: Not reported
Mixture: Not reported
Max Amount: Not reported
Max Amount Code: 04
Max Amt Container: Not reported
Pressure: Not reported
Pure: Not reported
Reactive: Not reported
Solid: True
Trade Secret: Not reported
Days On Site: 365
Last Modified: 4/7/2010

Chemical:

Chem Inv Record ID: CVTR20095H52JM01ABYB
Report Year: 2009
CAS NUMBER: Not reported
State Label Code: VT2009
Entered Chemical Name: CARBON DIOXIDE
Chem Same As Last Yr: Greater than ambient pressure
Acute: Greater than ambient pressure
Ave Amount: Not reported
Ave Amount Code: 02
Chronic: Greater than ambient pressure
EHS Chemical: Not reported
Fire: Greater than ambient pressure
Gas: True
Liquid: Not reported
Mixture: Not reported
Max Amount: Not reported
Max Amount Code: 02
Max Amt Container: Not reported
Pressure: True

Map ID
Direction
Distance
Elevation

MAP FINDINGS

Site

Database(s)

EDR ID Number
EPA ID Number

GREEN MOUNTAIN COFFEE ROASTERS - WATERBURY (Continued)

A100326578

Pure: Not reported
Reactive: Not reported
Solid: Not reported
Trade Secret: Not reported
Days On Site: 365
Last Modified: 4/7/2010

Chemical:

Chem Inv Record ID: CVTR20096EU0QK0114XL
Report Year: 2009
CAS NUMBER: Not reported
State Label Code: VT2009
Entered Chemical Name: Bio Diesel
Chem Same As Last Yr: Greater than ambient pressure
Acute: Greater than ambient pressure
Ave Amount: Not reported
Ave Amount Code: 04
Chronic: Greater than ambient pressure
EHS Chemical: Not reported
Fire: Greater than ambient pressure
Gas: Not reported
Liquid: True
Mixture: True
Max Amount: Not reported
Max Amount Code: 04
Max Amt Container: Not reported
Pressure: Not reported
Pure: Not reported
Reactive: Not reported
Solid: Not reported
Trade Secret: Not reported
Days On Site: 365
Last Modified: 4/7/2010

Location: 131 Pilgrim Park RD, Parking lot
Amount: Not reported
Amount Unit: pounds
Type: Above ground tank
Temperature: Ambient temperature
Pressure: Ambient pressure
Last Modified: 4/7/2009

Chemical:

Chem Inv Record ID: CVTR20095H51WA00Z1JB
Report Year: 2009
CAS NUMBER: 74-98-6
State Label Code: VT2009
Entered Chemical Name: PROPANE
Chem Same As Last Yr: Ambient pressure
Acute: Ambient pressure
Ave Amount: Not reported
Ave Amount Code: 04
Chronic: Ambient pressure
EHS Chemical: Not reported
Fire: Ambient pressure
Gas: True

Map ID
Direction
Distance
Elevation

MAP FINDINGS

Site

Database(s)

EDR ID Number
EPA ID Number

GREEN MOUNTAIN COFFEE ROASTERS - WATERBURY (Continued)

A100326578

Liquid: True
Mixture: Not reported
Max Amount: Not reported
Max Amount Code: 05
Max Amt Container: Not reported
Pressure: True
Pure: True
Reactive: Not reported
Solid: Not reported
Trade Secret: Not reported
Days On Site: 365
Last Modified: 4/7/2010

Location: Hillside between Pilgrim I & II
Amount: Not reported
Amount Unit: pounds
Type: Above ground tank
Temperature: Ambient temperature
Pressure: Greater than ambient pressure
Last Modified: 3/26/2009

Chemical:
Chem Inv Record ID: CVTR20095H51SB00XLT3
Report Year: 2009
CAS NUMBER: Not reported
State Label Code: VT2009
Entered Chemical Name: ROAD SALT
Chem Same As Last Yr: Greater than ambient pressure
Acute: Greater than ambient pressure
Ave Amount: Not reported
Ave Amount Code: 03
Chronic: Greater than ambient pressure
EHS Chemical: Not reported
Fire: Greater than ambient pressure
Gas: Not reported
Liquid: Not reported
Mixture: Not reported
Max Amount: Not reported
Max Amount Code: 03
Max Amt Container: Not reported
Pressure: Not reported
Pure: Not reported
Reactive: True
Solid: True
Trade Secret: Not reported
Days On Site: 365
Last Modified: 4/7/2010

Name: GREEN MOUNTAIN COFFEE ROASTERS - WATERBURY
Address: 150 PILGRAM PARK ROAD
City,State,Zip: WATERBURY, VT
Facility Id: FATR20095H501K002PM9
Facility Country: USA
Failed Validation: T
Report Year: 2009
Tank #: Not reported

Map ID
Direction
Distance
Elevation

MAP FINDINGS

Site

Database(s)

EDR ID Number
EPA ID Number

GREEN MOUNTAIN COFFEE ROASTERS - WATERBURY (Continued)

A100326578

Product: Not reported
Capacity: Not reported
Material of Constr: Not reported
Installation Date: Not reported
Facility Notes: Not reported

Chemical:

Chem Inv Record ID: CVTR20095H516F00KELH
Report Year: 2009
CAS NUMBER: Not reported
State Label Code: VT2009
Entered Chemical Name: CLEANING SOLUTIONS
Chem Same As Last Yr: WATERBURY, VT
Acute: WATERBURY, VT
Ave Amount: Not reported
Ave Amount Code: 02
Chronic: WATERBURY, VT
EHS Chemical: Not reported
Fire: WATERBURY, VT
Gas: True
Liquid: True
Mixture: Not reported
Max Amount: Not reported
Max Amount Code: 02
Max Amt Container: Not reported
Pressure: True
Pure: Not reported
Reactive: Not reported
Solid: Not reported
Trade Secret: Not reported
Days On Site: 365
Last Modified: 4/7/2010

Chemical:

Chem Inv Record ID: CVTR20095H51A100MJC3
Report Year: 2009
CAS NUMBER: Not reported
State Label Code: VT2009
Entered Chemical Name: HYDRAULIC OIL
Chem Same As Last Yr: WATERBURY, VT
Acute: WATERBURY, VT
Ave Amount: Not reported
Ave Amount Code: 02
Chronic: WATERBURY, VT
EHS Chemical: Not reported
Fire: WATERBURY, VT
Gas: Not reported
Liquid: True
Mixture: Not reported
Max Amount: Not reported
Max Amount Code: 02
Max Amt Container: Not reported
Pressure: True
Pure: True
Reactive: Not reported
Solid: Not reported

Map ID
Direction
Distance
Elevation

MAP FINDINGS

Site

Database(s)

EDR ID Number
EPA ID Number

GREEN MOUNTAIN COFFEE ROASTERS - WATERBURY (Continued)

A100326578

Trade Secret: Not reported
Days On Site: 365
Last Modified: 4/7/2010

Chemical:

Chem Inv Record ID: CVTR20095H51MK00VGTF
Report Year: 2009
CAS NUMBER: Not reported
State Label Code: VT2009
Entered Chemical Name: SAND
Chem Same As Last Yr: WATERBURY, VT
Acute: WATERBURY, VT
Ave Amount: Not reported
Ave Amount Code: 03
Chronic: WATERBURY, VT
EHS Chemical: Not reported
Fire: WATERBURY, VT
Gas: Not reported
Liquid: Not reported
Mixture: Not reported
Max Amount: Not reported
Max Amount Code: 03
Max Amt Container: Not reported
Pressure: Not reported
Pure: Not reported
Reactive: Not reported
Solid: True
Trade Secret: Not reported
Days On Site: 365
Last Modified: 4/7/2010

Chemical:

Chem Inv Record ID: CVTR20095H51Z3011FN4
Report Year: 2009
CAS NUMBER: 7727-37-9
State Label Code: VT2009
Entered Chemical Name: LIQUID NITROGEN
Chem Same As Last Yr: WATERBURY, VT
Acute: WATERBURY, VT
Ave Amount: Not reported
Ave Amount Code: 04
Chronic: WATERBURY, VT
EHS Chemical: Not reported
Fire: WATERBURY, VT
Gas: True
Liquid: True
Mixture: Not reported
Max Amount: Not reported
Max Amount Code: 04
Max Amt Container: Not reported
Pressure: True
Pure: Not reported
Reactive: Not reported
Solid: Not reported
Trade Secret: Not reported
Days On Site: 365

Map ID
Direction
Distance
Elevation

MAP FINDINGS

Site

Database(s)

EDR ID Number
EPA ID Number

GREEN MOUNTAIN COFFEE ROASTERS - WATERBURY (Continued)

A100326578

Last Modified: 4/7/2010

Location: North End of DC parking lot
Amount: Not reported
Amount Unit: pounds
Type: Above ground tank
Temperature: Cryogenic conditions
Pressure: Greater than ambient pressure
Last Modified: 3/26/2009

Chemical:
Chem Inv Record ID: CVTR20095H51EX00QRQN
Report Year: 2009
CAS NUMBER: Not reported
State Label Code: VT2009
Entered Chemical Name: LUBRICATING OIL
Chem Same As Last Yr: Greater than ambient pressure
Acute: Greater than ambient pressure
Ave Amount: Not reported
Ave Amount Code: 02
Chronic: Greater than ambient pressure
EHS Chemical: Not reported
Fire: Greater than ambient pressure
Gas: Not reported
Liquid: True
Mixture: Not reported
Max Amount: Not reported
Max Amount Code: 02
Max Amt Container: Not reported
Pressure: Not reported
Pure: True
Reactive: Not reported
Solid: Not reported
Trade Secret: Not reported
Days On Site: 365
Last Modified: 4/7/2010

Chemical:
Chem Inv Record ID: CVTR20095H51HU00T8LP
Report Year: 2009
CAS NUMBER: Not reported
State Label Code: VT2009
Entered Chemical Name: ANTIFREEZE
Chem Same As Last Yr: Greater than ambient pressure
Acute: Greater than ambient pressure
Ave Amount: Not reported
Ave Amount Code: 02
Chronic: Greater than ambient pressure
EHS Chemical: Not reported
Fire: Greater than ambient pressure
Gas: Not reported
Liquid: True
Mixture: Not reported
Max Amount: Not reported
Max Amount Code: 02
Max Amt Container: Not reported

Map ID
Direction
Distance
Elevation

MAP FINDINGS

Site

Database(s)

EDR ID Number
EPA ID Number

GREEN MOUNTAIN COFFEE ROASTERS - WATERBURY (Continued)

A100326578

Pressure: Not reported
Pure: True
Reactive: Not reported
Solid: Not reported
Trade Secret: Not reported
Days On Site: 365
Last Modified: 4/7/2010

Chemical:

Chem Inv Record ID: CVTR20095H52DC016SCC
Report Year: 2009
CAS NUMBER: Not reported
State Label Code: VT2009
Entered Chemical Name: BATTERY ACID
Chem Same As Last Yr: Greater than ambient pressure
Acute: Greater than ambient pressure
Ave Amount: Not reported
Ave Amount Code: 04
Chronic: Greater than ambient pressure
EHS Chemical: T
Fire: Greater than ambient pressure
Gas: Not reported
Liquid: True
Mixture: Not reported
Max Amount: Not reported
Max Amount Code: 04
Max Amt Container: Not reported
Pressure: Not reported
Pure: Not reported
Reactive: Not reported
Solid: Not reported
Trade Secret: Not reported
Days On Site: 365
Last Modified: 4/7/2010

Chemical:

Chem Inv Record ID: CVTR20095H52FW018YRA
Report Year: 2009
CAS NUMBER: Not reported
State Label Code: VT2009
Entered Chemical Name: LEAD IN BATTERIES
Chem Same As Last Yr: Greater than ambient pressure
Acute: Greater than ambient pressure
Ave Amount: Not reported
Ave Amount Code: 04
Chronic: Greater than ambient pressure
EHS Chemical: Not reported
Fire: Greater than ambient pressure
Gas: Not reported
Liquid: Not reported
Mixture: Not reported
Max Amount: Not reported
Max Amount Code: 04
Max Amt Container: Not reported
Pressure: Not reported
Pure: Not reported

Map ID
Direction
Distance
Elevation

MAP FINDINGS

Site

Database(s)

EDR ID Number
EPA ID Number

GREEN MOUNTAIN COFFEE ROASTERS - WATERBURY (Continued)

A100326578

Reactive: Not reported
Solid: True
Trade Secret: Not reported
Days On Site: 365
Last Modified: 4/7/2010

Chemical:

Chem Inv Record ID: CVTR20095H52JM01ABYB
Report Year: 2009
CAS NUMBER: Not reported
State Label Code: VT2009
Entered Chemical Name: CARBON DIOXIDE
Chem Same As Last Yr: Greater than ambient pressure
Acute: Greater than ambient pressure
Ave Amount: Not reported
Ave Amount Code: 02
Chronic: Greater than ambient pressure
EHS Chemical: Not reported
Fire: Greater than ambient pressure
Gas: True
Liquid: Not reported
Mixture: Not reported
Max Amount: Not reported
Max Amount Code: 02
Max Amt Container: Not reported
Pressure: True
Pure: Not reported
Reactive: Not reported
Solid: Not reported
Trade Secret: Not reported
Days On Site: 365
Last Modified: 4/7/2010

Chemical:

Chem Inv Record ID: CVTR20096EU0QK0114XL
Report Year: 2009
CAS NUMBER: Not reported
State Label Code: VT2009
Entered Chemical Name: Bio Diesel
Chem Same As Last Yr: Greater than ambient pressure
Acute: Greater than ambient pressure
Ave Amount: Not reported
Ave Amount Code: 04
Chronic: Greater than ambient pressure
EHS Chemical: Not reported
Fire: Greater than ambient pressure
Gas: Not reported
Liquid: True
Mixture: True
Max Amount: Not reported
Max Amount Code: 04
Max Amt Container: Not reported
Pressure: Not reported
Pure: Not reported
Reactive: Not reported
Solid: Not reported

Map ID
Direction
Distance
Elevation

MAP FINDINGS

Site

Database(s)

EDR ID Number
EPA ID Number

GREEN MOUNTAIN COFFEE ROASTERS - WATERBURY (Continued)

A100326578

Trade Secret: Not reported
Days On Site: 365
Last Modified: 4/7/2010

Location: 131 Pilgrim Park RD, Parking lot
Amount: Not reported
Amount Unit: pounds
Type: Above ground tank
Temperature: Ambient temperature
Pressure: Ambient pressure
Last Modified: 4/7/2009

Chemical:

Chem Inv Record ID: CVTR20095H51WA00Z1JB
Report Year: 2009
CAS NUMBER: 74-98-6
State Label Code: VT2009
Entered Chemical Name: PROPANE
Chem Same As Last Yr: Ambient pressure
Acute: Ambient pressure
Ave Amount: Not reported
Ave Amount Code: 04
Chronic: Ambient pressure
EHS Chemical: Not reported
Fire: Ambient pressure
Gas: True
Liquid: True
Mixture: Not reported
Max Amount: Not reported
Max Amount Code: 05
Max Amt Container: Not reported
Pressure: True
Pure: True
Reactive: Not reported
Solid: Not reported
Trade Secret: Not reported
Days On Site: 365
Last Modified: 4/7/2010

Location: Hillside between Pilgrim I & II
Amount: Not reported
Amount Unit: pounds
Type: Above ground tank
Temperature: Ambient temperature
Pressure: Greater than ambient pressure
Last Modified: 3/26/2009

Chemical:

Chem Inv Record ID: CVTR20095H51SB00XLT3
Report Year: 2009
CAS NUMBER: Not reported
State Label Code: VT2009
Entered Chemical Name: ROAD SALT
Chem Same As Last Yr: Greater than ambient pressure
Acute: Greater than ambient pressure
Ave Amount: Not reported

Map ID
Direction
Distance
Elevation

MAP FINDINGS

Site

Database(s)

EDR ID Number
EPA ID Number

GREEN MOUNTAIN COFFEE ROASTERS - WATERBURY (Continued)

A100326578

Ave Amount Code: 03
Chronic: Greater than ambient pressure
EHS Chemical: Not reported
Fire: Greater than ambient pressure
Gas: Not reported
Liquid: Not reported
Mixture: Not reported
Max Amount: Not reported
Max Amount Code: 03
Max Amt Container: Not reported
Pressure: Not reported
Pure: Not reported
Reactive: True
Solid: True
Trade Secret: Not reported
Days On Site: 365
Last Modified: 4/7/2010

Name: GREEN MOUNTAIN COFFEE ROASTERS - WATERBURY
Address: 150 PILGRAM PARK ROAD
City,State,Zip: WATERBURY, VT
Facility Id: FATR20095H501K002PM9
Facility Country: USA
Failed Validation: T
Report Year: 2009
Tank #: Not reported
Product: Not reported
Capacity: Not reported
Material of Constr: Not reported
Installation Date: Not reported
Facility Notes: Not reported

Chemical:
Chem Inv Record ID: CVTR20095H516F00KELH
Report Year: 2009
CAS NUMBER: Not reported
State Label Code: VT2009
Entered Chemical Name: CLEANING SOLUTIONS
Chem Same As Last Yr: WATERBURY, VT
Acute: WATERBURY, VT
Ave Amount: Not reported
Ave Amount Code: 02
Chronic: WATERBURY, VT
EHS Chemical: Not reported
Fire: WATERBURY, VT
Gas: True
Liquid: True
Mixture: Not reported
Max Amount: Not reported
Max Amount Code: 02
Max Amt Container: Not reported
Pressure: True
Pure: Not reported
Reactive: Not reported
Solid: Not reported
Trade Secret: Not reported

Map ID
Direction
Distance
Elevation

MAP FINDINGS

Site

Database(s)

EDR ID Number
EPA ID Number

GREEN MOUNTAIN COFFEE ROASTERS - WATERBURY (Continued)

A100326578

Days On Site: 365
Last Modified: 4/7/2010

Chemical:

Chem Inv Record ID: CVTR20095H51A100MJC3
Report Year: 2009
CAS NUMBER: Not reported
State Label Code: VT2009
Entered Chemical Name: HYDRAULIC OIL
Chem Same As Last Yr: WATERBURY, VT
Acute: WATERBURY, VT
Ave Amount: Not reported
Ave Amount Code: 02
Chronic: WATERBURY, VT
EHS Chemical: Not reported
Fire: WATERBURY, VT
Gas: Not reported
Liquid: True
Mixture: Not reported
Max Amount: Not reported
Max Amount Code: 02
Max Amt Container: Not reported
Pressure: True
Pure: True
Reactive: Not reported
Solid: Not reported
Trade Secret: Not reported
Days On Site: 365
Last Modified: 4/7/2010

Chemical:

Chem Inv Record ID: CVTR20095H51MK00VGTF
Report Year: 2009
CAS NUMBER: Not reported
State Label Code: VT2009
Entered Chemical Name: SAND
Chem Same As Last Yr: WATERBURY, VT
Acute: WATERBURY, VT
Ave Amount: Not reported
Ave Amount Code: 03
Chronic: WATERBURY, VT
EHS Chemical: Not reported
Fire: WATERBURY, VT
Gas: Not reported
Liquid: Not reported
Mixture: Not reported
Max Amount: Not reported
Max Amount Code: 03
Max Amt Container: Not reported
Pressure: Not reported
Pure: Not reported
Reactive: Not reported
Solid: True
Trade Secret: Not reported
Days On Site: 365
Last Modified: 4/7/2010

Map ID
Direction
Distance
Elevation

MAP FINDINGS

Site

Database(s)

EDR ID Number
EPA ID Number

GREEN MOUNTAIN COFFEE ROASTERS - WATERBURY (Continued)

A100326578

Chemical:

Chem Inv Record ID: CVTR20095H51Z3011FN4
Report Year: 2009
CAS NUMBER: 7727-37-9
State Label Code: VT2009
Entered Chemical Name: LIQUID NITROGEN
Chem Same As Last Yr: WATERBURY, VT
Acute: WATERBURY, VT
Ave Amount: Not reported
Ave Amount Code: 04
Chronic: WATERBURY, VT
EHS Chemical: Not reported
Fire: WATERBURY, VT
Gas: True
Liquid: True
Mixture: Not reported
Max Amount: Not reported
Max Amount Code: 04
Max Amt Container: Not reported
Pressure: True
Pure: Not reported
Reactive: Not reported
Solid: Not reported
Trade Secret: Not reported
Days On Site: 365
Last Modified: 4/7/2010

Location: North End of DC parking lot
Amount: Not reported
Amount Unit: pounds
Type: Above ground tank
Temperature: Cryogenic conditions
Pressure: Greater than ambient pressure
Last Modified: 3/26/2009

Chemical:

Chem Inv Record ID: CVTR20095H51EX00QRQN
Report Year: 2009
CAS NUMBER: Not reported
State Label Code: VT2009
Entered Chemical Name: LUBRICATING OIL
Chem Same As Last Yr: Greater than ambient pressure
Acute: Greater than ambient pressure
Ave Amount: Not reported
Ave Amount Code: 02
Chronic: Greater than ambient pressure
EHS Chemical: Not reported
Fire: Greater than ambient pressure
Gas: Not reported
Liquid: True
Mixture: Not reported
Max Amount: Not reported
Max Amount Code: 02
Max Amt Container: Not reported
Pressure: Not reported
Pure: True

Map ID
Direction
Distance
Elevation

MAP FINDINGS

Site

Database(s)

EDR ID Number
EPA ID Number

GREEN MOUNTAIN COFFEE ROASTERS - WATERBURY (Continued)

A100326578

Reactive: Not reported
Solid: Not reported
Trade Secret: Not reported
Days On Site: 365
Last Modified: 4/7/2010

Chemical:

Chem Inv Record ID: CVTR20095H51HU00T8LP
Report Year: 2009
CAS NUMBER: Not reported
State Label Code: VT2009
Entered Chemical Name: ANTIFREEZE
Chem Same As Last Yr: Greater than ambient pressure
Acute: Greater than ambient pressure
Ave Amount: Not reported
Ave Amount Code: 02
Chronic: Greater than ambient pressure
EHS Chemical: Not reported
Fire: Greater than ambient pressure
Gas: Not reported
Liquid: True
Mixture: Not reported
Max Amount: Not reported
Max Amount Code: 02
Max Amt Container: Not reported
Pressure: Not reported
Pure: True
Reactive: Not reported
Solid: Not reported
Trade Secret: Not reported
Days On Site: 365
Last Modified: 4/7/2010

Chemical:

Chem Inv Record ID: CVTR20095H52DC016SCC
Report Year: 2009
CAS NUMBER: Not reported
State Label Code: VT2009
Entered Chemical Name: BATTERY ACID
Chem Same As Last Yr: Greater than ambient pressure
Acute: Greater than ambient pressure
Ave Amount: Not reported
Ave Amount Code: 04
Chronic: Greater than ambient pressure
EHS Chemical: T
Fire: Greater than ambient pressure
Gas: Not reported
Liquid: True
Mixture: Not reported
Max Amount: Not reported
Max Amount Code: 04
Max Amt Container: Not reported
Pressure: Not reported
Pure: Not reported
Reactive: Not reported
Solid: Not reported

Map ID
Direction
Distance
Elevation

MAP FINDINGS

Site

Database(s)

EDR ID Number
EPA ID Number

GREEN MOUNTAIN COFFEE ROASTERS - WATERBURY (Continued)

A100326578

Trade Secret: Not reported
Days On Site: 365
Last Modified: 4/7/2010

Chemical:

Chem Inv Record ID: CVTR20095H52FW018YRA
Report Year: 2009
CAS NUMBER: Not reported
State Label Code: VT2009
Entered Chemical Name: LEAD IN BATTERIES
Chem Same As Last Yr: Greater than ambient pressure
Acute: Greater than ambient pressure
Ave Amount: Not reported
Ave Amount Code: 04
Chronic: Greater than ambient pressure
EHS Chemical: Not reported
Fire: Greater than ambient pressure
Gas: Not reported
Liquid: Not reported
Mixture: Not reported
Max Amount: Not reported
Max Amount Code: 04
Max Amt Container: Not reported
Pressure: Not reported
Pure: Not reported
Reactive: Not reported
Solid: True
Trade Secret: Not reported
Days On Site: 365
Last Modified: 4/7/2010

Chemical:

Chem Inv Record ID: CVTR20095H52JM01ABYB
Report Year: 2009
CAS NUMBER: Not reported
State Label Code: VT2009
Entered Chemical Name: CARBON DIOXIDE
Chem Same As Last Yr: Greater than ambient pressure
Acute: Greater than ambient pressure
Ave Amount: Not reported
Ave Amount Code: 02
Chronic: Greater than ambient pressure
EHS Chemical: Not reported
Fire: Greater than ambient pressure
Gas: True
Liquid: Not reported
Mixture: Not reported
Max Amount: Not reported
Max Amount Code: 02
Max Amt Container: Not reported
Pressure: True
Pure: Not reported
Reactive: Not reported
Solid: Not reported
Trade Secret: Not reported
Days On Site: 365

Map ID
Direction
Distance
Elevation

MAP FINDINGS

Site

Database(s)

EDR ID Number
EPA ID Number

GREEN MOUNTAIN COFFEE ROASTERS - WATERBURY (Continued)

A100326578

Last Modified: 4/7/2010

Chemical:

Chem Inv Record ID: CVTR20096EU0QK0114XL
Report Year: 2009
CAS NUMBER: Not reported
State Label Code: VT2009
Entered Chemical Name: Bio Diesel
Chem Same As Last Yr: Greater than ambient pressure
Acute: Greater than ambient pressure
Ave Amount: Not reported
Ave Amount Code: 04
Chronic: Greater than ambient pressure
EHS Chemical: Not reported
Fire: Greater than ambient pressure
Gas: Not reported
Liquid: True
Mixture: True
Max Amount: Not reported
Max Amount Code: 04
Max Amt Container: Not reported
Pressure: Not reported
Pure: Not reported
Reactive: Not reported
Solid: Not reported
Trade Secret: Not reported
Days On Site: 365
Last Modified: 4/7/2010

Location: 131 Pilgrim Park RD, Parking lot
Amount: Not reported
Amount Unit: pounds
Type: Above ground tank
Temperature: Ambient temperature
Pressure: Ambient pressure
Last Modified: 4/7/2009

Chemical:

Chem Inv Record ID: CVTR20095H51WA00Z1JB
Report Year: 2009
CAS NUMBER: 74-98-6
State Label Code: VT2009
Entered Chemical Name: PROPANE
Chem Same As Last Yr: Ambient pressure
Acute: Ambient pressure
Ave Amount: Not reported
Ave Amount Code: 04
Chronic: Ambient pressure
EHS Chemical: Not reported
Fire: Ambient pressure
Gas: True
Liquid: True
Mixture: Not reported
Max Amount: Not reported
Max Amount Code: 05
Max Amt Container: Not reported

Map ID
Direction
Distance
Elevation

MAP FINDINGS

Site

Database(s)

EDR ID Number
EPA ID Number

GREEN MOUNTAIN COFFEE ROASTERS - WATERBURY (Continued)

A100326578

Pressure: True
Pure: True
Reactive: Not reported
Solid: Not reported
Trade Secret: Not reported
Days On Site: 365
Last Modified: 4/7/2010

Location: Hillside between Pilgrim I & II
Amount: Not reported
Amount Unit: pounds
Type: Above ground tank
Temperature: Ambient temperature
Pressure: Greater than ambient pressure
Last Modified: 3/26/2009

Chemical:
Chem Inv Record ID: CVTR20095H51SB00XLT3
Report Year: 2009
CAS NUMBER: Not reported
State Label Code: VT2009
Entered Chemical Name: ROAD SALT
Chem Same As Last Yr: Greater than ambient pressure
Acute: Greater than ambient pressure
Ave Amount: Not reported
Ave Amount Code: 03
Chronic: Greater than ambient pressure
EHS Chemical: Not reported
Fire: Greater than ambient pressure
Gas: Not reported
Liquid: Not reported
Mixture: Not reported
Max Amount: Not reported
Max Amount Code: 03
Max Amt Container: Not reported
Pressure: Not reported
Pure: Not reported
Reactive: True
Solid: True
Trade Secret: Not reported
Days On Site: 365
Last Modified: 4/7/2010

Name: GREEN MOUNTAIN COFFEE ROASTERS - WATERBURY
Address: 150 PILGRAM PARK ROAD
City,State,Zip: WATERBURY, VT
Facility Id: FATR20095H501K002PM9
Facility Country: USA
Failed Validation: T
Report Year: 2009
Tank #: Not reported
Product: Not reported
Capacity: Not reported
Material of Constr: Not reported
Installation Date: Not reported
Facility Notes: Not reported

Map ID
Direction
Distance
Elevation

MAP FINDINGS

Site

Database(s)

EDR ID Number
EPA ID Number

GREEN MOUNTAIN COFFEE ROASTERS - WATERBURY (Continued)

A100326578

Chemical:

Chem Inv Record ID: CVTR20095H516F00KELH
Report Year: 2009
CAS NUMBER: Not reported
State Label Code: VT2009
Entered Chemical Name: CLEANING SOLUTIONS
Chem Same As Last Yr: WATERBURY, VT
Acute: WATERBURY, VT
Ave Amount: Not reported
Ave Amount Code: 02
Chronic: WATERBURY, VT
EHS Chemical: Not reported
Fire: WATERBURY, VT
Gas: True
Liquid: True
Mixture: Not reported
Max Amount: Not reported
Max Amount Code: 02
Max Amt Container: Not reported
Pressure: True
Pure: Not reported
Reactive: Not reported
Solid: Not reported
Trade Secret: Not reported
Days On Site: 365
Last Modified: 4/7/2010

Chemical:

Chem Inv Record ID: CVTR20095H51A100MJC3
Report Year: 2009
CAS NUMBER: Not reported
State Label Code: VT2009
Entered Chemical Name: HYDRAULIC OIL
Chem Same As Last Yr: WATERBURY, VT
Acute: WATERBURY, VT
Ave Amount: Not reported
Ave Amount Code: 02
Chronic: WATERBURY, VT
EHS Chemical: Not reported
Fire: WATERBURY, VT
Gas: Not reported
Liquid: True
Mixture: Not reported
Max Amount: Not reported
Max Amount Code: 02
Max Amt Container: Not reported
Pressure: True
Pure: True
Reactive: Not reported
Solid: Not reported
Trade Secret: Not reported
Days On Site: 365
Last Modified: 4/7/2010

Chemical:

Chem Inv Record ID: CVTR20095H51MK00VGTF

Map ID
Direction
Distance
Elevation

MAP FINDINGS

Site

Database(s)

EDR ID Number
EPA ID Number

GREEN MOUNTAIN COFFEE ROASTERS - WATERBURY (Continued)

A100326578

Report Year: 2009
CAS NUMBER: Not reported
State Label Code: VT2009
Entered Chemical Name: SAND
Chem Same As Last Yr: WATERBURY, VT
Acute: WATERBURY, VT
Ave Amount: Not reported
Ave Amount Code: 03
Chronic: WATERBURY, VT
EHS Chemical: Not reported
Fire: WATERBURY, VT
Gas: Not reported
Liquid: Not reported
Mixture: Not reported
Max Amount: Not reported
Max Amount Code: 03
Max Amt Container: Not reported
Pressure: Not reported
Pure: Not reported
Reactive: Not reported
Solid: True
Trade Secret: Not reported
Days On Site: 365
Last Modified: 4/7/2010

Chemical:

Chem Inv Record ID: CVTR20095H51Z3011FN4
Report Year: 2009
CAS NUMBER: 7727-37-9
State Label Code: VT2009
Entered Chemical Name: LIQUID NITROGEN
Chem Same As Last Yr: WATERBURY, VT
Acute: WATERBURY, VT
Ave Amount: Not reported
Ave Amount Code: 04
Chronic: WATERBURY, VT
EHS Chemical: Not reported
Fire: WATERBURY, VT
Gas: True
Liquid: True
Mixture: Not reported
Max Amount: Not reported
Max Amount Code: 04
Max Amt Container: Not reported
Pressure: True
Pure: Not reported
Reactive: Not reported
Solid: Not reported
Trade Secret: Not reported
Days On Site: 365
Last Modified: 4/7/2010

Location: North End of DC parking lot
Amount: Not reported
Amount Unit: pounds
Type: Above ground tank
Temperature: Cryogenic conditions

Map ID
Direction
Distance
Elevation

MAP FINDINGS

Site

Database(s)

EDR ID Number
EPA ID Number

GREEN MOUNTAIN COFFEE ROASTERS - WATERBURY (Continued)

A100326578

Pressure: Greater than ambient pressure
Last Modified: 3/26/2009

Chemical:

Chem Inv Record ID: CVTR20095H51EX00QRQN
Report Year: 2009
CAS NUMBER: Not reported
State Label Code: VT2009
Entered Chemical Name: LUBRICATING OIL
Chem Same As Last Yr: Greater than ambient pressure
Acute: Greater than ambient pressure
Ave Amount: Not reported
Ave Amount Code: 02
Chronic: Greater than ambient pressure
EHS Chemical: Not reported
Fire: Greater than ambient pressure
Gas: Not reported
Liquid: True
Mixture: Not reported
Max Amount: Not reported
Max Amount Code: 02
Max Amt Container: Not reported
Pressure: Not reported
Pure: True
Reactive: Not reported
Solid: Not reported
Trade Secret: Not reported
Days On Site: 365
Last Modified: 4/7/2010

Chemical:

Chem Inv Record ID: CVTR20095H51HU00T8LP
Report Year: 2009
CAS NUMBER: Not reported
State Label Code: VT2009
Entered Chemical Name: ANTIFREEZE
Chem Same As Last Yr: Greater than ambient pressure
Acute: Greater than ambient pressure
Ave Amount: Not reported
Ave Amount Code: 02
Chronic: Greater than ambient pressure
EHS Chemical: Not reported
Fire: Greater than ambient pressure
Gas: Not reported
Liquid: True
Mixture: Not reported
Max Amount: Not reported
Max Amount Code: 02
Max Amt Container: Not reported
Pressure: Not reported
Pure: True
Reactive: Not reported
Solid: Not reported
Trade Secret: Not reported
Days On Site: 365
Last Modified: 4/7/2010

Map ID
Direction
Distance
Elevation

MAP FINDINGS

Site

Database(s)

EDR ID Number
EPA ID Number

GREEN MOUNTAIN COFFEE ROASTERS - WATERBURY (Continued)

A100326578

Chemical:

Chem Inv Record ID: CVTR20095H52DC016SCC
Report Year: 2009
CAS NUMBER: Not reported
State Label Code: VT2009
Entered Chemical Name: BATTERY ACID
Chem Same As Last Yr: Greater than ambient pressure
Acute: Greater than ambient pressure
Ave Amount: Not reported
Ave Amount Code: 04
Chronic: Greater than ambient pressure
EHS Chemical: T
Fire: Greater than ambient pressure
Gas: Not reported
Liquid: True
Mixture: Not reported
Max Amount: Not reported
Max Amount Code: 04
Max Amt Container: Not reported
Pressure: Not reported
Pure: Not reported
Reactive: Not reported
Solid: Not reported
Trade Secret: Not reported
Days On Site: 365
Last Modified: 4/7/2010

Chemical:

Chem Inv Record ID: CVTR20095H52FW018YRA
Report Year: 2009
CAS NUMBER: Not reported
State Label Code: VT2009
Entered Chemical Name: LEAD IN BATTERIES
Chem Same As Last Yr: Greater than ambient pressure
Acute: Greater than ambient pressure
Ave Amount: Not reported
Ave Amount Code: 04
Chronic: Greater than ambient pressure
EHS Chemical: Not reported
Fire: Greater than ambient pressure
Gas: Not reported
Liquid: Not reported
Mixture: Not reported
Max Amount: Not reported
Max Amount Code: 04
Max Amt Container: Not reported
Pressure: Not reported
Pure: Not reported
Reactive: Not reported
Solid: True
Trade Secret: Not reported
Days On Site: 365
Last Modified: 4/7/2010

Chemical:

Chem Inv Record ID: CVTR20095H52JM01ABYB

Map ID
Direction
Distance
Elevation

MAP FINDINGS

Site

Database(s)

EDR ID Number
EPA ID Number

GREEN MOUNTAIN COFFEE ROASTERS - WATERBURY (Continued)

A100326578

Report Year: 2009
CAS NUMBER: Not reported
State Label Code: VT2009
Entered Chemical Name: CARBON DIOXIDE
Chem Same As Last Yr: Greater than ambient pressure
Acute: Greater than ambient pressure
Ave Amount: Not reported
Ave Amount Code: 02
Chronic: Greater than ambient pressure
EHS Chemical: Not reported
Fire: Greater than ambient pressure
Gas: True
Liquid: Not reported
Mixture: Not reported
Max Amount: Not reported
Max Amount Code: 02
Max Amt Container: Not reported
Pressure: True
Pure: Not reported
Reactive: Not reported
Solid: Not reported
Trade Secret: Not reported
Days On Site: 365
Last Modified: 4/7/2010

Chemical:

Chem Inv Record ID: CVTR20096EU0QK0114XL
Report Year: 2009
CAS NUMBER: Not reported
State Label Code: VT2009
Entered Chemical Name: Bio Diesel
Chem Same As Last Yr: Greater than ambient pressure
Acute: Greater than ambient pressure
Ave Amount: Not reported
Ave Amount Code: 04
Chronic: Greater than ambient pressure
EHS Chemical: Not reported
Fire: Greater than ambient pressure
Gas: Not reported
Liquid: True
Mixture: True
Max Amount: Not reported
Max Amount Code: 04
Max Amt Container: Not reported
Pressure: Not reported
Pure: Not reported
Reactive: Not reported
Solid: Not reported
Trade Secret: Not reported
Days On Site: 365
Last Modified: 4/7/2010

Location: 131 Pilgrim Park RD, Parking lot
Amount: Not reported
Amount Unit: pounds
Type: Above ground tank
Temperature: Ambient temperature

Map ID
Direction
Distance
Elevation

MAP FINDINGS

Site

Database(s)

EDR ID Number
EPA ID Number

GREEN MOUNTAIN COFFEE ROASTERS - WATERBURY (Continued)

A100326578

Pressure: Ambient pressure
Last Modified: 4/7/2009

Chemical:

Chem Inv Record ID: CVTR20095H51WA00Z1JB
Report Year: 2009
CAS NUMBER: 74-98-6
State Label Code: VT2009
Entered Chemical Name: PROPANE
Chem Same As Last Yr: Ambient pressure
Acute: Ambient pressure
Ave Amount: Not reported
Ave Amount Code: 04
Chronic: Ambient pressure
EHS Chemical: Not reported
Fire: Ambient pressure
Gas: True
Liquid: True
Mixture: Not reported
Max Amount: Not reported
Max Amount Code: 05
Max Amt Container: Not reported
Pressure: True
Pure: True
Reactive: Not reported
Solid: Not reported
Trade Secret: Not reported
Days On Site: 365
Last Modified: 4/7/2010

Location: Hillside between Pilgrim I & II
Amount: Not reported
Amount Unit: pounds
Type: Above ground tank
Temperature: Ambient temperature
Pressure: Greater than ambient pressure
Last Modified: 3/26/2009

Chemical:

Chem Inv Record ID: CVTR20095H51SB00XLT3
Report Year: 2009
CAS NUMBER: Not reported
State Label Code: VT2009
Entered Chemical Name: ROAD SALT
Chem Same As Last Yr: Greater than ambient pressure
Acute: Greater than ambient pressure
Ave Amount: Not reported
Ave Amount Code: 03
Chronic: Greater than ambient pressure
EHS Chemical: Not reported
Fire: Greater than ambient pressure
Gas: Not reported
Liquid: Not reported
Mixture: Not reported
Max Amount: Not reported
Max Amount Code: 03

Map ID
Direction
Distance
Elevation

MAP FINDINGS

Site

Database(s)

EDR ID Number
EPA ID Number

GREEN MOUNTAIN COFFEE ROASTERS - WATERBURY (Continued)

A100326578

Max Amt Container: Not reported
Pressure: Not reported
Pure: Not reported
Reactive: True
Solid: True
Trade Secret: Not reported
Days On Site: 365
Last Modified: 4/7/2010

K56
East
1/8-1/4
0.218 mi.
1153 ft.

KEURIG GREEN MOUNTAIN, INC.
150 PILGRAM PARK ROAD
WATERBURY, VT 05676
Site 4 of 4 in cluster K

Relative:
Higher

Actual:
460 ft.

VT SPILLS 1004792988
RCRA NonGen / NLR VTR000501056
FINDS
ECHO
E MANIFEST
VT MANIFEST
VT NPDES
VT TIER 2

SPILLS:

Name: GREEN MTN COFFEE ROASTERS
Address: 150 PILGRIM PARK RD
City,State,Zip: WATERBURY, VT
Year: 2010
Report #: WMD405
Hazardous Site Number: Not reported
Date Reported: 08/17/2010
Time Reported: 15:51:00.0
Complaint Taker: Richard Spiese
Received From: No
Duty Officer: Not reported
Reported By Name: Jamie Stacey
Reported By Organization: Casella Waste
Reported By Work Phone: 802-498-7354
Reported By Home Phone: Not reported
Incident Code: 25
Incident Type: broken line to trash compacter
Date Of Incident: 08/17/2010
Time Of Incident: 1520
Product: transmission fluid
Quantity: 4 Gallons
Unit Of Measure: Not reported
Responsible Party: Casella Waste
RP Address: Not reported
RP City,St,Zip: 0
RP Phone Work: 802-224-0125
RP Phone Home: Not reported
RP EMail: Not reported
EMail Sent Status: Not reported
Case Assigned To: Not reported
Surface Water Affected: Not reported
Date Closed: 08/17/2010
Closure Desc: Not reported
UST Facility Id: 0
Lat/Long: Not reported
Comments: Release to pavement
Action: Contained. Casella personnel spread SpeediDri and cleaned up

Map ID
Direction
Distance
Elevation

MAP FINDINGS

Site

Database(s)

EDR ID Number
EPA ID Number

KEURIG GREEN MOUNTAIN, INC. (Continued)

1004792988

[Click here to access VT DEC Site:](#)

Name: GREEN MOUNTAIN COFFEE ROASTERS
Address: 150 PILGRIM PARK RD
City,State,Zip: WATERBURY, VT
Year: 2006
Report #: WMD411
Hazardous Site Number: Not reported
Date Reported: 08/29/2006
Time Reported: 12:10:00.0
Complaint Taker: Ted Unkles
Received From: No
Duty Officer: Not reported
Reported By Name: John McNamara
Reported By Organization: GMC
Reported By Work Phone: Not reported
Reported By Home Phone: Not reported
Incident Code: 99
Incident Type: diesel spill
Date Of Incident: 08/29/2006
Time Of Incident: 1130
Product: diesel
Quantity: 5 Gallons
Unit Of Measure: Not reported
Responsible Party: N/A
RP Address: Not reported
RP City,St,Zip: Not reported
RP Phone Work: 802-882-2251
RP Phone Home: Not reported
RP EMail: Not reported
EMail Sent Status: Y
Case Assigned To: Not reported
Surface Water Affected: Not reported
Date Closed: 08/29/2006
Closure Desc: Not reported
UST Facility Id: 0
Lat/Long: Not reported
Comments: N/A
Action: New generator leaking. GMC contained w/SpeediDri. Clean Harbors to pick up debris and complete clean up.

[Click here to access VT DEC Site:](#)

RCRA Listings:

Date Form Received by Agency:	20191004
Handler Name:	Keurig Green Mountain Inc
Handler Address:	Pilgrim Park Rd
Handler City,State,Zip:	WATERBURY, VT 05676
EPA ID:	VTR000501056
Contact Name:	ANGELA LAFROMBOISE
Contact Address:	COFFEE LANE
Contact City,State,Zip:	WATERBURY, VT 05676
Contact Telephone:	802-324-7324
Contact Fax:	Not reported
Contact Email:	ANGELA.LAFROMBOISE@GMCR.COM

Map ID
Direction
Distance
Elevation

MAP FINDINGS

Site

Database(s)

EDR ID Number
EPA ID Number

KEURIG GREEN MOUNTAIN, INC. (Continued)

1004792988

Contact Title:	EH&S SPECIALIST II
EPA Region:	01
Land Type:	Private
Federal Waste Generator Description:	Not a generator, verified
Non-Notifier:	Not reported
Biennial Report Cycle:	Not reported
Accessibility:	Not reported
Active Site Indicator:	Not reported
State District Owner:	Not reported
State District:	Not reported
Mailing Address:	COFFEE LANE
Mailing City,State,Zip:	WATERBURY, VT 05676
Owner Name:	Keurig Green Mountain
Owner Type:	Private
Operator Name:	Keurig Green Mountain
Operator Type:	Private
Short-Term Generator Activity:	No
Importer Activity:	No
Mixed Waste Generator:	No
Transporter Activity:	No
Transfer Facility Activity:	No
Recycler Activity with Storage:	No
Small Quantity On-Site Burner Exemption:	No
Smelting Melting and Refining Furnace Exemption:	No
Underground Injection Control:	No
Off-Site Waste Receipt:	No
Universal Waste Indicator:	No
Universal Waste Destination Facility:	No
Federal Universal Waste:	No
Active Site State-Reg Handler:	---
Federal Facility Indicator:	Not reported
Hazardous Secondary Material Indicator:	N
Sub-Part K Indicator:	Not reported
2018 GPRA Permit Baseline:	Not on the Baseline
2018 GPRA Renewals Baseline:	Not on the Baseline
202 GPRA Corrective Action Baseline:	No
Subject to Corrective Action Universe:	No
Non-TSDFs Where RCRA CA has Been Imposed Universe:	No
Corrective Action Priority Ranking:	No NCAPS ranking
Environmental Control Indicator:	No
Institutional Control Indicator:	No
Human Exposure Controls Indicator:	N/A
Groundwater Controls Indicator:	N/A
Significant Non-Complier Universe:	No
Unaddressed Significant Non-Complier Universe:	No
Addressed Significant Non-Complier Universe:	No
Significant Non-Complier With a Compliance Schedule Universe:	No
Financial Assurance Required:	Not reported
Handler Date of Last Change:	20191004
Recognized Trader-Importer:	No
Recognized Trader-Exporter:	No
Importer of Spent Lead Acid Batteries:	No
Exporter of Spent Lead Acid Batteries:	No
Recycler Activity Without Storage:	No
Manifest Broker:	No
Sub-Part P Indicator:	No

Map ID
Direction
Distance
Elevation

MAP FINDINGS

Site

Database(s)

EDR ID Number
EPA ID Number

KEURIG GREEN MOUNTAIN, INC. (Continued)

1004792988

Hazardous Waste Summary:

Waste Code:	D001
Waste Description:	Ignitable Waste
Waste Code:	D002
Waste Description:	Corrosive Waste
Waste Code:	D003
Waste Description:	Reactive Waste
Waste Code:	D035
Waste Description:	Methyl Ethyl Ketone
Waste Code:	F005
Waste Description:	The Following Spent Nonhalogenated Solvents: Toluene, Methyl Ethyl Ketone, Carbon Disulfide, Isobutanol, Pyridine, Benzene, 2-Ethoxyethanol, And 2-Nitropropane; All Spent Solvent Mixtures/Blends Containing, Before Use, A Total Of Ten Percent Or More (By Volume) Of One Or More Of The Above Nonhalogenated Solvents Or Those Solvents Listed In F001, F002, Or F004; And Still Bottoms From The Recovery Of These Spent Solvents And Spent Solvent Mixtures.

Handler - Owner Operator:

Owner/Operator Indicator:	Owner
Owner/Operator Name:	PILGRIM PARTNERSHIP
Legal Status:	Private
Date Became Current:	17760101
Date Ended Current:	Not reported
Owner/Operator Address:	PO BOX 447
Owner/Operator City,State,Zip:	WATERBURY, VT 05676
Owner/Operator Telephone:	802-244-1266
Owner/Operator Telephone Ext:	Not reported
Owner/Operator Fax:	Not reported
Owner/Operator Email:	Not reported

Owner/Operator Indicator:	Owner
Owner/Operator Name:	PILGRIM PARTNERSHIP
Legal Status:	Private
Date Became Current:	17760101
Date Ended Current:	Not reported
Owner/Operator Address:	PO BOX 447
Owner/Operator City,State,Zip:	WATERBURY, VT 05676
Owner/Operator Telephone:	802-244-1266
Owner/Operator Telephone Ext:	Not reported
Owner/Operator Fax:	Not reported
Owner/Operator Email:	Not reported

Owner/Operator Indicator:	Owner
Owner/Operator Name:	PILGRIM PARTNERSHIP
Legal Status:	Private
Date Became Current:	Not reported
Date Ended Current:	Not reported
Owner/Operator Address:	PO BOX 447
Owner/Operator City,State,Zip:	WATERBURY, VT 05676
Owner/Operator Telephone:	802-244-1266
Owner/Operator Telephone Ext:	Not reported

Map ID
Direction
Distance
Elevation

MAP FINDINGS

Site

Database(s)

EDR ID Number
EPA ID Number

KEURIG GREEN MOUNTAIN, INC. (Continued)

1004792988

Owner/Operator Fax:	Not reported
Owner/Operator Email:	Not reported
Owner/Operator Indicator:	Owner
Owner/Operator Name: PILGRIM PARTNERSHIP	
Legal Status:	Private
Date Became Current:	17760101
Date Ended Current:	Not reported
Owner/Operator Address:	PO BOX 447
Owner/Operator City,State,Zip:	WATERBURY, VT 05676
Owner/Operator Telephone:	802-244-1266
Owner/Operator Telephone Ext:	Not reported
Owner/Operator Fax:	Not reported
Owner/Operator Email:	Not reported
Owner/Operator Indicator:	Owner
Owner/Operator Name: KEURIG GREEN MOUNTAIN	
Legal Status:	Private
Date Became Current:	20051209
Date Ended Current:	Not reported
Owner/Operator Address:	Not reported
Owner/Operator City,State,Zip:	WATERBURY, VT 05676
Owner/Operator Telephone:	Not reported
Owner/Operator Telephone Ext:	Not reported
Owner/Operator Fax:	Not reported
Owner/Operator Email:	Not reported
Owner/Operator Indicator:	Operator
Owner/Operator Name: KEURIG GREEN MOUNTAIN	
Legal Status:	Private
Date Became Current:	20051209
Date Ended Current:	Not reported
Owner/Operator Address:	Not reported
Owner/Operator City,State,Zip:	WATERBURY, VT 05676
Owner/Operator Telephone:	Not reported
Owner/Operator Telephone Ext:	Not reported
Owner/Operator Fax:	Not reported
Owner/Operator Email:	Not reported
Owner/Operator Indicator:	Operator
Owner/Operator Name: GREEN MOUNTAIN COFFEE ROASTERS INC	
Legal Status:	Private
Date Became Current:	20060608
Date Ended Current:	Not reported
Owner/Operator Address:	33 COFFEE LANE
Owner/Operator City,State,Zip:	WATERBURY, VT 05676
Owner/Operator Telephone:	Not reported
Owner/Operator Telephone Ext:	Not reported
Owner/Operator Fax:	Not reported
Owner/Operator Email:	Not reported
Owner/Operator Indicator:	Owner
Owner/Operator Name: KEURIG GREEN MOUNTAIN	
Legal Status:	Private
Date Became Current:	20051209
Date Ended Current:	Not reported
Owner/Operator Address:	Not reported

Map ID
Direction
Distance
Elevation

MAP FINDINGS

Site

Database(s)

EDR ID Number
EPA ID Number

KEURIG GREEN MOUNTAIN, INC. (Continued)

1004792988

Owner/Operator City,State,Zip: WATERBURY, VT 05676
Owner/Operator Telephone: Not reported
Owner/Operator Telephone Ext: Not reported
Owner/Operator Fax: Not reported
Owner/Operator Email: Not reported

Owner/Operator Indicator: Owner
Owner/Operator Name: PILGRIM PARTNERSHIP
Legal Status: Private
Date Became Current: 17760101
Date Ended Current: Not reported
Owner/Operator Address: PO BOX 447
Owner/Operator City,State,Zip: WATERBURY, VT 05676
Owner/Operator Telephone: 802-244-1266
Owner/Operator Telephone Ext: Not reported
Owner/Operator Fax: Not reported
Owner/Operator Email: Not reported

Owner/Operator Indicator: Owner
Owner/Operator Name: KEURIG GREEN MOUNTAIN
Legal Status: Private
Date Became Current: 20051209
Date Ended Current: Not reported
Owner/Operator Address: Not reported
Owner/Operator City,State,Zip: WATERBURY, VT 05676
Owner/Operator Telephone: Not reported
Owner/Operator Telephone Ext: Not reported
Owner/Operator Fax: Not reported
Owner/Operator Email: Not reported

Owner/Operator Indicator: Operator
Owner/Operator Name: KEURIG GREEN MOUNTAIN
Legal Status: Private
Date Became Current: 20051209
Date Ended Current: Not reported
Owner/Operator Address: Not reported
Owner/Operator City,State,Zip: WATERBURY, VT 05676
Owner/Operator Telephone: Not reported
Owner/Operator Telephone Ext: Not reported
Owner/Operator Fax: Not reported
Owner/Operator Email: Not reported

Owner/Operator Indicator: Operator
Owner/Operator Name: KEURIG GREEN MOUNTAIN
Legal Status: Private
Date Became Current: 20051209
Date Ended Current: Not reported
Owner/Operator Address: Not reported
Owner/Operator City,State,Zip: WATERBURY, VT 05676
Owner/Operator Telephone: Not reported
Owner/Operator Telephone Ext: Not reported
Owner/Operator Fax: Not reported
Owner/Operator Email: Not reported

Owner/Operator Indicator: Operator
Owner/Operator Name: GREEN MOUNTAIN COFFEE ROASTERS INC
Legal Status: Private

Map ID
Direction
Distance
Elevation

MAP FINDINGS

Site

Database(s)

EDR ID Number
EPA ID Number

KEURIG GREEN MOUNTAIN, INC. (Continued)

1004792988

Date Became Current: 20060608
Date Ended Current: Not reported
Owner/Operator Address: 33 COFFEE LANE
Owner/Operator City,State,Zip: WATERBURY, VT 05676
Owner/Operator Telephone: Not reported
Owner/Operator Telephone Ext: Not reported
Owner/Operator Fax: Not reported
Owner/Operator Email: Not reported

Historic Generators:

Receive Date: 20191004
Handler Name: KEURIG GREEN MOUNTAIN INC
Federal Waste Generator Description: Not a generator, verified
State District Owner: Not reported
Large Quantity Handler of Universal Waste: No
Recognized Trader Importer: No
Recognized Trader Exporter: No
Spent Lead Acid Battery Importer: No
Spent Lead Acid Battery Exporter: No
Current Record: Yes
Non Storage Recycler Activity: No
Electronic Manifest Broker: No

Receive Date: 20010131
Handler Name: GREEN MOUNTAIN COFFEE ROASTERS
Federal Waste Generator Description: Not a generator, verified
State District Owner: Not reported
Large Quantity Handler of Universal Waste: No
Recognized Trader Importer: No
Recognized Trader Exporter: No
Spent Lead Acid Battery Importer: No
Spent Lead Acid Battery Exporter: No
Current Record: No
Non Storage Recycler Activity: Not reported
Electronic Manifest Broker: Not reported

Receive Date: 20020213
Handler Name: GREEN MOUNTAIN COFFEE ROASTERS
Federal Waste Generator Description: Very Small Quantity Generator (formerly Conditionally-Exempt Small Quantity Generator)
State District Owner: Not reported
Large Quantity Handler of Universal Waste: No
Recognized Trader Importer: No
Recognized Trader Exporter: No
Spent Lead Acid Battery Importer: No
Spent Lead Acid Battery Exporter: No
Current Record: No
Non Storage Recycler Activity: Not reported
Electronic Manifest Broker: Not reported

Receive Date: 20020709
Handler Name: GREEN MOUNTAIN COFFEE ROASTERS
Federal Waste Generator Description: Very Small Quantity Generator (formerly Conditionally-Exempt Small Quantity Generator)
State District Owner: Not reported
Large Quantity Handler of Universal Waste: No
Recognized Trader Importer: No

Map ID
Direction
Distance
Elevation

MAP FINDINGS

Site

Database(s)

EDR ID Number
EPA ID Number

KEURIG GREEN MOUNTAIN, INC. (Continued)

1004792988

Recognized Trader Exporter: No
Spent Lead Acid Battery Importer: No
Spent Lead Acid Battery Exporter: No
Current Record: No
Non Storage Recycler Activity: Not reported
Electronic Manifest Broker: Not reported

Receive Date: 20050811
Handler Name: GREEN MOUNTAIN COFFEE ROASTERS INC
Federal Waste Generator Description: Very Small Quantity Generator (formerly Conditionally-Exempt Small Quantity Generator)
State District Owner: Not reported
Large Quantity Handler of Universal Waste: No
Recognized Trader Importer: No
Recognized Trader Exporter: No
Spent Lead Acid Battery Importer: No
Spent Lead Acid Battery Exporter: No
Current Record: No
Non Storage Recycler Activity: Not reported
Electronic Manifest Broker: Not reported

Receive Date: 20051214
Handler Name: GREEN MOUNTAIN COFFEE ROASTERS INC
Federal Waste Generator Description: Very Small Quantity Generator (formerly Conditionally-Exempt Small Quantity Generator)
State District Owner: Not reported
Large Quantity Handler of Universal Waste: No
Recognized Trader Importer: No
Recognized Trader Exporter: No
Spent Lead Acid Battery Importer: No
Spent Lead Acid Battery Exporter: No
Current Record: No
Non Storage Recycler Activity: Not reported
Electronic Manifest Broker: Not reported

Receive Date: 20060608
Handler Name: GREEN MOUNTAIN COFFEE ROASTERS INC
Federal Waste Generator Description: Very Small Quantity Generator (formerly Conditionally-Exempt Small Quantity Generator)
State District Owner: Not reported
Large Quantity Handler of Universal Waste: No
Recognized Trader Importer: No
Recognized Trader Exporter: No
Spent Lead Acid Battery Importer: No
Spent Lead Acid Battery Exporter: No
Current Record: No
Non Storage Recycler Activity: Not reported
Electronic Manifest Broker: Not reported

Receive Date: 20120620
Handler Name: GREEN MOUNTAIN COFFEE ROASTERS INC
Federal Waste Generator Description: Very Small Quantity Generator (formerly Conditionally-Exempt Small Quantity Generator)
State District Owner: Not reported
Large Quantity Handler of Universal Waste: No
Recognized Trader Importer: No
Recognized Trader Exporter: No

Map ID
Direction
Distance
Elevation

MAP FINDINGS

Site

Database(s)

EDR ID Number
EPA ID Number

KEURIG GREEN MOUNTAIN, INC. (Continued)

1004792988

Spent Lead Acid Battery Importer:	No
Spent Lead Acid Battery Exporter:	No
Current Record:	No
Non Storage Recycler Activity:	Not reported
Electronic Manifest Broker:	Not reported
Receive Date:	20140424
Handler Name:	KEURIG GREEN MOUNTAIN
Federal Waste Generator Description:	Very Small Quantity Generator (formerly Conditionally-Exempt Small Quantity Generator)
State District Owner:	Not reported
Large Quantity Handler of Universal Waste:	No
Recognized Trader Importer:	No
Recognized Trader Exporter:	No
Spent Lead Acid Battery Importer:	No
Spent Lead Acid Battery Exporter:	No
Current Record:	No
Non Storage Recycler Activity:	Not reported
Electronic Manifest Broker:	Not reported
Receive Date:	20161004
Handler Name:	KEURIG GREEN MOUNTAIN INC
Federal Waste Generator Description:	Very Small Quantity Generator (formerly Conditionally-Exempt Small Quantity Generator)
State District Owner:	Not reported
Large Quantity Handler of Universal Waste:	No
Recognized Trader Importer:	No
Recognized Trader Exporter:	No
Spent Lead Acid Battery Importer:	No
Spent Lead Acid Battery Exporter:	No
Current Record:	No
Non Storage Recycler Activity:	Not reported
Electronic Manifest Broker:	Not reported

List of NAICS Codes and Descriptions:

NAICS Code:	31192
NAICS Description:	Coffee And Tea Manufacturing

Facility Has Received Notices of Violations:

Violations:	No Violations Found
-------------	---------------------

Evaluation Action Summary:

Evaluations:	No Evaluations Found
--------------	----------------------

FINDS:

Registry ID:	110005300487
--------------	--------------

[Click Here for FRS Facility Detail Report:](#)

Environmental Interest/Information System:

The Resource Conservation and Recovery Act Information System (RCRAInfo) is EPA's comprehensive information system in support of the Resource Conservation and Recovery Act (RCRA) of 1976 and the Hazardous and Solid Waste Amendments (HSWA) of 1984. It tracks many types of information about generators, transporters, treaters,

Map ID
Direction
Distance
Elevation

MAP FINDINGS

Site

Database(s)

EDR ID Number
EPA ID Number

KEURIG GREEN MOUNTAIN, INC. (Continued)

1004792988

storers, and disposers of hazardous waste.

[Click this hyperlink](#) while viewing on your computer to access additional FINDS: detail in the EDR Site Report.

ECHO:

Envid: 1004792988
Registry ID: 110005300487

[DFR URL:](#)

Name: KEURIG GREEN MOUNTAIN INC
Address: 150 Pilgrim Park Rd
City,State,Zip: WATERBURY, VT 05676

E MANIFEST:

Manifest Tracking Number: 012020031FLE
Last Updated Date: 20181120
Shipped Date: 20181109
Received Date: 20181109
Manifest Status: Signed
Submission Type: DataImage5Copy
Origin Type: Service
Generator EPA ID: VTR000501056
Generator Name: Keurig Green Mountain, Inc.
Generator Location Street Number: Not reported
Generator Location Street 1: 150 PILGRAM PARK ROAD
Generator Location Street 2: Not reported
Generator Location City: WATERBURY
Generator Location State: VT
Generator Location Zip: 05676
Generator Mail Street Number: Not reported
Generator Mail Street 1: PO Box 607
Generator Mail Street 2: Not reported
Generator Mail City: Waterbury
Generator Mail Zip: 05676
Generator Mail State: VT
Generator Contact Company Name: Not reported
Designated Facility EPA ID: VTR000517052
Designated Facility Name: Enpro Services Of Vermont, Inc.
Designated Facility Mail Street Number: 54
Designated Facility Mail Street 1: Not reported
Designated Facility Mail Street 2: 54 AVENUE D
Designated Facility Mail City: WILLISTON
Designated Facility Mail Zip: 05495
Designated Facility Mail State: VT
Designated Facility Location Street Number: 54
Designated Facility Location Street 1: 54 AVENUE D
Designated Facility Location Street 2: Not reported
Designated Facility Location City: WILLISTON
Designated Facility Location Zip: 05495
Designated Facility Location State: VT
Designated Facility Contact Company Name: Not reported
Manifest Residue Indicator: N
Rejection Indicator: N

Manifest Tracking Number: 012020094FLE
Last Updated Date: 20191218

Map ID
Direction
Distance
Elevation

MAP FINDINGS

Site

Database(s)

EDR ID Number
EPA ID Number

KEURIG GREEN MOUNTAIN, INC. (Continued)

1004792988

Shipped Date:	20181220
Received Date:	20181228
Manifest Status:	Signed
Submission Type:	DataImage5Copy
Origin Type:	Web
Generator EPA ID:	VTR000501056
Generator Name:	Keurig Green Mountain Inc
Generator Location Street Number:	Not reported
Generator Location Street 1:	150 PILGRIM PARK RD
Generator Location Street 2:	Not reported
Generator Location City:	WATERBURY
Generator Location State:	VT
Generator Location Zip:	05676
Generator Mail Street Number:	Not reported
Generator Mail Street 1:	33 COFFEE LANE
Generator Mail Street 2:	Not reported
Generator Mail City:	WATERBURY
Generator Mail Zip:	05676
Generator Mail State:	VT
Generator Contact Company Name:	Not reported
Designated Facility EPA ID:	NYR000115733
Designated Facility Name:	Environmental Prod & Svcs Of Vermont Inc
Designated Facility Mail Street Number:	Not reported
Designated Facility Mail Street 1:	Not reported
Designated Facility Mail Street 2:	PO BOX 315
Designated Facility Mail City:	SYRACUSE
Designated Facility Mail Zip:	13209
Designated Facility Mail State:	NY
Designated Facility Location Street Number:	Not reported
Designated Facility Location Street 1:	532 STATE FAIR BLVD
Designated Facility Location Street 2:	Not reported
Designated Facility Location City:	SYRACUSE
Designated Facility Location Zip:	13204
Designated Facility Location State:	NY
Designated Facility Contact Company Name:	Not reported
Manifest Residue Indicator:	N
Rejection Indicator:	N
Manifest Tracking Number:	012020095FLE
Last Updated Date:	20190119
Shipped Date:	20181220
Received Date:	20181228
Manifest Status:	Signed
Submission Type:	DataImage5Copy
Origin Type:	Service
Generator EPA ID:	VTR000501056
Generator Name:	Keurig Green Mountain, Inc.
Generator Location Street Number:	Not reported
Generator Location Street 1:	150 PILGRAM PARK ROAD
Generator Location Street 2:	Not reported
Generator Location City:	WATERBURY
Generator Location State:	VT
Generator Location Zip:	05676
Generator Mail Street Number:	Not reported
Generator Mail Street 1:	PO Box 607
Generator Mail Street 2:	Not reported
Generator Mail City:	Waterbury

Map ID
Direction
Distance
Elevation

MAP FINDINGS

Site

Database(s)

EDR ID Number
EPA ID Number

KEURIG GREEN MOUNTAIN, INC. (Continued)

1004792988

Generator Mail Zip:	05676
Generator Mail State:	VT
Generator Contact Company Name:	Not reported
Designated Facility EPA ID:	VTR000517052
Designated Facility Name:	Enpro Services Of Vermont, Inc.
Designated Facility Mail Street Number:	54
Designated Facility Mail Street 1:	Not reported
Designated Facility Mail Street 2:	54 AVENUE D
Designated Facility Mail City:	WILLISTON
Designated Facility Mail Zip:	05495
Designated Facility Mail State:	VT
Designated Facility Location Street Number:	54
Designated Facility Location Street 1:	54 AVENUE D
Designated Facility Location Street 2:	Not reported
Designated Facility Location City:	WILLISTON
Designated Facility Location Zip:	05495
Designated Facility Location State:	VT
Designated Facility Contact Company Name:	Not reported
Manifest Residue Indicator:	N
Rejection Indicator:	N
Manifest Tracking Number:	012020096FLE
Last Updated Date:	20190119
Shipped Date:	20181220
Received Date:	20181228
Manifest Status:	Signed
Submission Type:	DataImage5Copy
Origin Type:	Service
Generator EPA ID:	VTR000501056
Generator Name:	Keurig Green Mountain, Inc.
Generator Location Street Number:	Not reported
Generator Location Street 1:	150 PILGRAM PARK ROAD
Generator Location Street 2:	Not reported
Generator Location City:	WATERBURY
Generator Location State:	VT
Generator Location Zip:	05676
Generator Mail Street Number:	Not reported
Generator Mail Street 1:	PO Box 607
Generator Mail Street 2:	Not reported
Generator Mail City:	Waterbury
Generator Mail Zip:	05676
Generator Mail State:	VT
Generator Contact Company Name:	Not reported
Designated Facility EPA ID:	VTR000517052
Designated Facility Name:	Enpro Services Of Vermont, Inc.
Designated Facility Mail Street Number:	54
Designated Facility Mail Street 1:	Not reported
Designated Facility Mail Street 2:	54 AVENUE D
Designated Facility Mail City:	WILLISTON
Designated Facility Mail Zip:	05495
Designated Facility Mail State:	VT
Designated Facility Location Street Number:	54
Designated Facility Location Street 1:	54 AVENUE D
Designated Facility Location Street 2:	Not reported
Designated Facility Location City:	WILLISTON
Designated Facility Location Zip:	05495
Designated Facility Location State:	VT

Map ID
Direction
Distance
Elevation

MAP FINDINGS

Site

Database(s)

EDR ID Number
EPA ID Number

KEURIG GREEN MOUNTAIN, INC. (Continued)

1004792988

Designated Facility Contact Company Name: Not reported
Manifest Residue Indicator: N
Rejection Indicator: N

Transporter:
Manifest Tracking Number: 012020096FLE
Transporter Line Number: 1
Transporter EPA ID: NYR000115733
Transporter Name: Environmental Prod & Svcs Of Vermont Inc

Waste Line:
Manifest Tracking Number: 012020096FLE
Waste Line Number: 1
U.S. DOT Hazardous Indicator: Y
U.S. DOT ID Number: UN1954
U.S. DOT Description: Un1954, Waste Compressed Gas, Flammable, N.O.S. (Propane, Ethane) 2.1
Non-Hazardous Waste Description: Not reported
Number of Containers: 2
Container Type Code: CY
Container Type Description: Cylinders
Waste Quantity: 1
Quantity Unit of Measure Code: P
Quantity Unit of Measure Description: Pounds
Waste Quantity, in Tons: 0.0005
Acute Waste Quantity, in Tons: 0
Non-Acute Waste Quantity, in Tons: 0.0005
Waste Quantity, in Kilograms: 0.45351502
Acute Waste Quantity, in Kilograms: 0
Non-Acute Waste Quantity, in Kilograms: 0.45351502
Management Method Code: H141
Management Method Description: STORAGE, BULKING AND/OR TRANSFER OFF SITE
Waste Residue Indicator: N
Quantity Discrepancy Indicator: N
Waste Type Discrepancy Indicator: N
Waste Density: Not reported
Waste Density Unit of Measure Code: Not reported
Waste Density Unit of Measure Description: Not reported
Form Code: Not reported
Form Code Description: Not reported
Source Code: Not reported
Source Code Description: Not reported
Waste Minimization Code: Not reported
Waste Minimization Code Description: Not reported
Consent Number: Not reported
EPA Waste Indicator: Y
Federal Waste Codes: D001
Quantity Haz Kg: 0.45351502
Quantity Haz Tons: 0.0005
Quantity Non Haz Kg: 0
Quantity Non Haz Tons: 0
State Waste Codes: Not reported

VT MANIFEST:
Name: KEURIG GREEN MOUNTAIN INC
Address: 150 PILGRIM PARK RD
City,State,Zip: WATERBURY, VT 5676

Map ID
Direction
Distance
Elevation

MAP FINDINGS

Site

Database(s)

EDR ID Number
EPA ID Number

KEURIG GREEN MOUNTAIN, INC. (Continued)

1004792988

Manifest ID: 012020031FLE
EPA Id: VTR000501056
Facility Id: VTR000517052
Facility Name: ENPRO SERVICES OF VERMONT; INC.
Mailing Name: KEURIG GREEN MOUNTAIN INC
Mailing Address: 33 COFFEE LANE
Mailing City,St,Zip: WATERBURY, VT 5676
Contact Phone: 8023247324
Contact Name: ANGELA LAFROMBOISE
Trans1: NYR000115733
T1 Name: ENVIRONMENTAL PROD & SVCS OF VERMONT INC
Manifest Transporter City/State: SYRACUSE NY
Dot Description: UN1993; WASTE Flammable liquids; n.o.s. (Ethyl Alcohol; Isopropanol)3;
PGII
Additional Dot: Not reported
Waste: D001
Quantity: 80
Unit: P
Date Shipped: 11/09/2018
Facility City: WILLISTON
Facility State: VT
Fac Date: 11/09/2018

Name: KEURIG GREEN MOUNTAIN INC
Address: 150 PILGRIM PARK RD
City,State,Zip: WATERBURY, VT 5676
Manifest ID: 012020031FLE
EPA Id: VTR000501056
Facility Id: VTR000517052
Facility Name: ENPRO SERVICES OF VERMONT; INC.
Mailing Name: KEURIG GREEN MOUNTAIN INC
Mailing Address: 33 COFFEE LANE
Mailing City,St,Zip: WATERBURY, VT 5676
Contact Phone: 8023247324
Contact Name: ANGELA LAFROMBOISE
Trans1: NYR000115733
T1 Name: ENVIRONMENTAL PROD & SVCS OF VERMONT INC
Manifest Transporter City/State: SYRACUSE NY
Dot Description: UN1950; WASTE Aerosols2.1
Additional Dot: Not reported
Waste: D001
Quantity: 8
Unit: P
Date Shipped: 11/09/2018
Facility City: WILLISTON
Facility State: VT
Fac Date: 11/09/2018

Name: KEURIG GREEN MOUNTAIN INC
Address: 150 PILGRIM PARK RD
City,State,Zip: WATERBURY, VT 5676
Manifest ID: 012020031FLE
EPA Id: VTR000501056
Facility Id: VTR000517052
Facility Name: ENPRO SERVICES OF VERMONT; INC.
Mailing Name: KEURIG GREEN MOUNTAIN INC
Mailing Address: 33 COFFEE LANE

Map ID
Direction
Distance
Elevation

MAP FINDINGS

Site

Database(s)

EDR ID Number
EPA ID Number

KEURIG GREEN MOUNTAIN, INC. (Continued)

1004792988

Mailing City,St,Zip: WATERBURY, VT 5676
Contact Phone: 8023247324
Contact Name: ANGELA LAFROMBOISE
Trans1: NYR000115733
T1 Name: ENVIRONMENTAL PROD & SVCS OF VERMONT INC
Manifest Transporter City/State: SYRACUSE NY
Dot Description: UN1760; WASTE Corrosive liquids; n.o.s. (Phosphoric Acid; Hydrochloric Acid)8; PGII
Additional Dot: Not reported
Waste: D002
Quantity: 5
Unit: P
Date Shipped: 11/09/2018
Facility City: WILLISTON
Facility State: VT
Fac Date: 11/09/2018

Name: KEURIG GREEN MOUNTAIN INC
Address: 150 PILGRIM PARK RD
City,State,Zip: WATERBURY, VT 5676
Manifest ID: 012020031FLE
EPA Id: VTR000501056
Facility Id: VTR000517052
Facility Name: ENPRO SERVICES OF VERMONT; INC.
Mailing Name: KEURIG GREEN MOUNTAIN INC
Mailing Address: 33 COFFEE LANE
Mailing City,St,Zip: WATERBURY, VT 5676
Contact Phone: 8023247324
Contact Name: ANGELA LAFROMBOISE
Trans1: NYR000115733
T1 Name: ENVIRONMENTAL PROD & SVCS OF VERMONT INC
Manifest Transporter City/State: SYRACUSE NY
Dot Description: UN2735; WASTE Amines; liquid; corrosive; n.o.s. (Aminopropyldiethanolamine)8; PGII
Additional Dot: Not reported
Waste: D002
Quantity: 3
Unit: P
Date Shipped: 11/09/2018
Facility City: WILLISTON
Facility State: VT
Fac Date: 11/09/2018

Name: KEURIG GREEN MOUNTAIN INC
Address: 150 PILGRIM PARK RD
City,State,Zip: WATERBURY, VT 5676
Manifest ID: 012020094FLE
EPA Id: VTR000501056
Facility Id: NYR000115733
Facility Name: ENVIRONMENTAL PROD & SVCS OF VERMONT INC
Mailing Name: KEURIG GREEN MOUNTAIN INC
Mailing Address: 33 COFFEE LANE
Mailing City,St,Zip: WATERBURY, VT 5676
Contact Phone: 8023247324
Contact Name: ANGELA LAFROMBOISE
Trans1: NYR000115733
T1 Name: ENVIRONMENTAL PROD & SVCS OF VERMONT INC

Map ID
Direction
Distance
Elevation

MAP FINDINGS

Site

Database(s)

EDR ID Number
EPA ID Number

KEURIG GREEN MOUNTAIN, INC. (Continued)

1004792988

Manifest Transporter City/State: SYRACUSE NY
Dot Description: STATE OIL SOAKED DEBRIS
Additional Dot: Not reported
Waste: VT02
Quantity: 125
Unit: P
Date Shipped: 12/20/2018
Facility City: SYRACUSE
Facility State: NY
Fac Date: 12/28/2018

Name: KEURIG GREEN MOUNTAIN INC
Address: 150 PILGRIM PARK RD
City,State,Zip: WATERBURY, VT 5676
Manifest ID: 012020095FLE
EPA Id: VTR000501056
Facility Id: VTR000517052
Facility Name: ENPRO SERVICES OF VERMONT; INC.
Mailing Name: KEURIG GREEN MOUNTAIN INC
Mailing Address: 33 COFFEE LANE
Mailing City,St,Zip: WATERBURY, VT 5676
Contact Phone: 8023247324
Contact Name: ANGELA LAFROMBOISE
Trans1: NYR000115733
T1 Name: ENVIRONMENTAL PROD & SVCS OF VERMONT INC
Manifest Transporter City/State: SYRACUSE NY
Dot Description: UN1993; WASTE Flammable liquids; n.o.s. (petroleum hydrocarbons); 3;
PGII
Additional Dot: Not reported
Waste: D001
Quantity: 20
Unit: P
Date Shipped: 12/20/2018
Facility City: WILLISTON
Facility State: VT
Fac Date: 12/28/2018

Name: KEURIG GREEN MOUNTAIN INC
Address: 150 PILGRIM PARK RD
City,State,Zip: WATERBURY, VT 5676
Manifest ID: 012020095FLE
EPA Id: VTR000501056
Facility Id: VTR000517052
Facility Name: ENPRO SERVICES OF VERMONT; INC.
Mailing Name: KEURIG GREEN MOUNTAIN INC
Mailing Address: 33 COFFEE LANE
Mailing City,St,Zip: WATERBURY, VT 5676
Contact Phone: 8023247324
Contact Name: ANGELA LAFROMBOISE
Trans1: NYR000115733
T1 Name: ENVIRONMENTAL PROD & SVCS OF VERMONT INC
Manifest Transporter City/State: SYRACUSE NY
Dot Description: UN3109; WASTE Organic peroxide type F; liquid5.2 (8) (peroxyacetic acid 5%)
Additional Dot: Not reported
Waste: D001
Quantity: 15

Map ID
Direction
Distance
Elevation

MAP FINDINGS

Site

Database(s)

EDR ID Number
EPA ID Number

KEURIG GREEN MOUNTAIN, INC. (Continued)

1004792988

Unit: P
Date Shipped: 12/20/2018
Facility City: WILLISTON
Facility State: VT
Fac Date: 12/28/2018

Name: KEURIG GREEN MOUNTAIN INC
Address: 150 PILGRIM PARK RD
City,State,Zip: WATERBURY, VT 5676
Manifest ID: 012020095FLE
EPA Id: VTR000501056
Facility Id: VTR000517052
Facility Name: ENPRO SERVICES OF VERMONT; INC.
Mailing Name: KEURIG GREEN MOUNTAIN INC
Mailing Address: 33 COFFEE LANE
Mailing City,St,Zip: WATERBURY, VT 5676
Contact Phone: 8023247324
Contact Name: ANGELA LAFROMBOISE
Trans1: NYR000115733
T1 Name: ENVIRONMENTAL PROD & SVCS OF VERMONT INC
Manifest Transporter City/State: SYRACUSE NY
Dot Description: UN3288; WASTE Toxic solid; inorganic; n.o.s. (barium)6.1; PGII
Additional Dot: Not reported
Waste: D005
Quantity: 40
Unit: P
Date Shipped: 12/20/2018
Facility City: WILLISTON
Facility State: VT
Fac Date: 12/28/2018

Name: KEURIG GREEN MOUNTAIN INC
Address: 150 PILGRIM PARK RD
City,State,Zip: WATERBURY, VT 5676
Manifest ID: 012020095FLE
EPA Id: VTR000501056
Facility Id: VTR000517052
Facility Name: ENPRO SERVICES OF VERMONT; INC.
Mailing Name: KEURIG GREEN MOUNTAIN INC
Mailing Address: 33 COFFEE LANE
Mailing City,St,Zip: WATERBURY, VT 5676
Contact Phone: 8023247324
Contact Name: ANGELA LAFROMBOISE
Trans1: NYR000115733
T1 Name: ENVIRONMENTAL PROD & SVCS OF VERMONT INC
Manifest Transporter City/State: SYRACUSE NY
Dot Description: UN1075; WASTE Petroleum gases; liquefied2.1
Additional Dot: Not reported
Waste: D001
Quantity: 1
Unit: P
Date Shipped: 12/20/2018
Facility City: WILLISTON
Facility State: VT
Fac Date: 12/28/2018

Name: KEURIG GREEN MOUNTAIN INC

Map ID
Direction
Distance
Elevation

MAP FINDINGS

Site

Database(s)

EDR ID Number
EPA ID Number

KEURIG GREEN MOUNTAIN, INC. (Continued)

1004792988

Address: 150 PILGRIM PARK RD
City,State,Zip: WATERBURY, VT 5676
Manifest ID: 012020096FLE
EPA Id: VTR000501056
Facility Id: VTR000517052
Facility Name: ENPRO SERVICES OF VERMONT; INC.
Mailing Name: KEURIG GREEN MOUNTAIN INC
Mailing Address: 33 COFFEE LANE
Mailing City,St,Zip: WATERBURY, VT 5676
Contact Phone: 8023247324
Contact Name: ANGELA LAFROMBOISE
Trans1: NYR000115733
T1 Name: ENVIRONMENTAL PROD & SVCS OF VERMONT INC
Manifest Transporter City/State: SYRACUSE NY
Dot Description: UN1954; WASTE Compressed gas; flammable; n.o.s. (propane; ethane)2.1
Additional Dot: Not reported
Waste: D001
Quantity: 1
Unit: P
Date Shipped: 12/20/2018
Facility City: WILLISTON
Facility State: VT
Fac Date: 12/28/2018

Name: GREEN MOUNTAIN COFFEE ROASTERS INC
Address: 150 PILGRIM PARK RD
City,State,Zip: WATERBURY, VT 05676
Manifest ID: VT0170385
EPA Id: VTR000501056
Facility Id: NCD000648451
Facility Name: CLEAN HARBORS REIDSVILLE LL
Mailing Name: GREEN MOUNTAIN COFFEE ROASTERS
Mailing Address: 33 COFFEE LANE
Mailing City,St,Zip: WATERBURY, VT 05676
Contact Phone: 8028822251
Contact Name: JOHN MCNAMARA
Trans1: MAD039322250
T1 Name: CLEAN HARBORS ENVIRONMENTAL SERVICES INC
Manifest Transporter City/State: NORWELL MA
Dot Description: WASTE AEROSOLS
Additional Dot: Not reported
Waste: D001
Quantity: 30.00
Unit: P
Date Shipped: 06/06/2006
Facility City: REIDSVILLE
Facility State: NC
Fac Date: 06/23/2006

Name: GREEN MOUNTAIN COFFEE ROASTERS INC
Address: 150 PILGRIM PARK RD
City,State,Zip: WATERBURY, VT 05676
Manifest ID: VT0170385
EPA Id: VTR000501056
Facility Id: NCD000648451
Facility Name: CLEAN HARBORS REIDSVILLE LL
Mailing Name: GREEN MOUNTAIN COFFEE ROASTERS

Map ID
Direction
Distance
Elevation

MAP FINDINGS

Site

Database(s)

EDR ID Number
EPA ID Number

KEURIG GREEN MOUNTAIN, INC. (Continued)

1004792988

Mailing Address: 33 COFFEE LANE
Mailing City,St,Zip: WATERBURY, VT 05676
Contact Phone: 8028822251
Contact Name: JOHN MCNAMARA
Trans1: MAD039322250
T1 Name: CLEAN HARBORS ENVIRONMENTAL SERVICES INC
Manifest Transporter City/State: NORWELL MA
Dot Description: BATTERIES WET FILLED W/ACID
Additional Dot: Not reported
Waste: VT99
Quantity: 75.00
Unit: P
Date Shipped: 06/06/2006
Facility City: REIDSVILLE
Facility State: NC
Fac Date: 06/23/2006

Name: GREEN MOUNTAIN COFFEE ROASTERS INC
Address: 150 PILGRIM PARK RD
City,State,Zip: WATERBURY, VT 05676
Manifest ID: 000929508FLE
EPA Id: VTR000501056
Facility Id: NCD000648451
Facility Name: CLEAN HARBORS REIDSVILLE LL
Mailing Name: GREEN MOUNTAIN COFFEE ROASTERS
Mailing Address: 33 COFFEE LANE
Mailing City,St,Zip: WATERBURY, VT 05676
Contact Phone: 8028822251
Contact Name: JOHN MCNAMARA
Trans1: MAD039322250
T1 Name: CLEAN HARBORS ENVIRONMENTAL SERVICES INC
Manifest Transporter City/State: NORWELL MA
Dot Description: NON DOT REGULATED MATERIAL NA,NONE- USED OIL FOR RECYCLING
Additional Dot: Not reported
Waste: VT99
Quantity: 400.00
Unit: N
Date Shipped: 06/12/2007
Facility City: REIDSVILLE
Facility State: NC
Fac Date: 06/25/2007

Name: GREEN MOUNTAIN COFFEE ROASTERS INC
Address: 150 PILGRIM PARK RD
City,State,Zip: WATERBURY, VT 05676
Manifest ID: 000929508FLE
EPA Id: VTR000501056
Facility Id: NCD000648451
Facility Name: CLEAN HARBORS REIDSVILLE LL
Mailing Name: GREEN MOUNTAIN COFFEE ROASTERS
Mailing Address: 33 COFFEE LANE
Mailing City,St,Zip: WATERBURY, VT 05676
Contact Phone: 8028822251
Contact Name: JOHN MCNAMARA
Trans1: OHD009865825
T1 Name: DART TRUCKING CO INC
Manifest Transporter City/State: COLUMBIANA OH

Map ID
Direction
Distance
Elevation

MAP FINDINGS

Site

Database(s)

EDR ID Number
EPA ID Number

KEURIG GREEN MOUNTAIN, INC. (Continued)

1004792988

Dot Description: RQ WASTE CADMIUM COMPOUNDS 6.1 UN2570 PGII
Additional Dot: Not reported
Waste: D006
Quantity: 50.00
Unit: P
Date Shipped: 06/12/2007
Facility City: REIDSVILLE
Facility State: NC
Fac Date: 06/25/2007

Name: GREEN MOUNTAIN COFFEE ROASTERS INC
Address: 150 PILGRIM PARK RD
City,State,Zip: WATERBURY, VT 05676
Manifest ID: 000929508FLE
EPA Id: VTR000501056
Facility Id: NCD000648451
Facility Name: CLEAN HARBORS REIDSVILLE LL
Mailing Name: GREEN MOUNTAIN COFFEE ROASTERS
Mailing Address: 33 COFFEE LANE
Mailing City,St,Zip: WATERBURY, VT 05676
Contact Phone: 8028822251
Contact Name: JOHN MCNAMARA
Trans1: OHD009865825
T1 Name: DART TRUCKING CO INC
Manifest Transporter City/State: COLUMBIANA OH
Dot Description: WASTE CORROSIVE LIQUIDACIDIC INORGANIC NOS (HYDROCHLORIC ACID)8
UN3264 PGII
Additional Dot: Not reported
Waste: D002
Quantity: 70.00
Unit: P
Date Shipped: 06/12/2007
Facility City: REIDSVILLE
Facility State: NC
Fac Date: 06/25/2007

Name: GREEN MOUNTAIN COFFEE ROASTERS INC
Address: 150 PILGRIM PARK RD
City,State,Zip: WATERBURY, VT 05676
Manifest ID: 000929508FLE
EPA Id: VTR000501056
Facility Id: NCD000648451
Facility Name: CLEAN HARBORS REIDSVILLE LL
Mailing Name: GREEN MOUNTAIN COFFEE ROASTERS
Mailing Address: 33 COFFEE LANE
Mailing City,St,Zip: WATERBURY, VT 05676
Contact Phone: 8028822251
Contact Name: JOHN MCNAMARA
Trans1: MAD039322250
T1 Name: CLEAN HARBORS ENVIRONMENTAL SERVICES INC
Manifest Transporter City/State: NORWELL MA
Dot Description: RQ WASTE CADMIUM COMPOUNDS 6.1 UN2570 PGII
Additional Dot: Not reported
Waste: D006
Quantity: 50.00
Unit: P
Date Shipped: 06/12/2007

Map ID
Direction
Distance
Elevation

MAP FINDINGS

Site

Database(s)

EDR ID Number
EPA ID Number

KEURIG GREEN MOUNTAIN, INC. (Continued)

1004792988

Facility City: REIDSVILLE
Facility State: NC
Fac Date: 06/25/2007

Name: GREEN MOUNTAIN COFFEE ROASTERS INC
Address: 150 PILGRIM PARK RD
City,State,Zip: WATERBURY, VT 05676
Manifest ID: 000929508FLE
EPA Id: VTR000501056
Facility Id: NCD000648451
Facility Name: CLEAN HARBORS REIDSVILLE LL
Mailing Name: GREEN MOUNTAIN COFFEE ROASTERS
Mailing Address: 33 COFFEE LANE
Mailing City,St,Zip: WATERBURY, VT 05676
Contact Phone: 8028822251
Contact Name: JOHN MCNAMARA
Trans1: OHD009865825
T1 Name: DART TRUCKING CO INC
Manifest Transporter City/State: COLUMBIANA OH
Dot Description: NON DOT REGULATED MATERIAL NA,NONE -USED OIL FOR RECYCLING
Additional Dot: Not reported
Waste: VT99
Quantity: 800.00
Unit: P
Date Shipped: 06/12/2007
Facility City: REIDSVILLE
Facility State: NC
Fac Date: 06/25/2007

Name: GREEN MOUNTAIN COFFEE ROASTERS INC
Address: 150 PILGRIM PARK RD
City,State,Zip: WATERBURY, VT 05676
Manifest ID: VT0170385
EPA Id: VTR000501056
Facility Id: NCD000648451
Facility Name: CLEAN HARBORS REIDSVILLE LL
Mailing Name: GREEN MOUNTAIN COFFEE ROASTERS
Mailing Address: 33 COFFEE LANE
Mailing City,St,Zip: WATERBURY, VT 05676
Contact Phone: 8028822251
Contact Name: JOHN MCNAMARA
Trans1: MAD039322250
T1 Name: CLEAN HARBORS ENVIRONMENTAL SERVICES INC
Manifest Transporter City/State: NORWELL MA
Dot Description: NON HAZARDOUS REGULATED
Additional Dot: Not reported
Waste: VT02
Quantity: 140.00
Unit: P
Date Shipped: 06/06/2006
Facility City: REIDSVILLE
Facility State: NC
Fac Date: 06/23/2006

Name: GREEN MOUNTAIN COFFEE ROASTERS INC
Address: 150 PILGRIM PARK RD
City,State,Zip: WATERBURY, VT 05676

Map ID
Direction
Distance
Elevation

MAP FINDINGS

Site

Database(s)

EDR ID Number
EPA ID Number

KEURIG GREEN MOUNTAIN, INC. (Continued)

1004792988

Manifest ID: 003997039FLE
EPA Id: VTR000501056
Facility Id: OHD000816629
Facility Name: SPRING GROVE RESOURCE RECOVERY
Mailing Name: GREEN MOUNTAIN COFFEE ROASTERS
Mailing Address: 33 COFFEE LANE
Mailing City,St,Zip: WATERBURY, VT 05676
Contact Phone: 8028822251
Contact Name: JOHN MCNAMARA
Trans1: MAD039322250
T1 Name: CLEAN HARBORS ENVIRONMENTAL SERVICES INC
Manifest Transporter City/State: NORWELL MA
Dot Description: UN1993 WASTE FLAMMABLE LIQUIDS NOS 3 PGII (AMYL ACETATE, ETHYL ACETATE, COFFEE GROUNDS)
Additional Dot: Not reported
Waste: D001
Quantity: 100.00
Unit: P
Date Shipped: 03/24/2011
Facility City: CINCINNATI
Facility State: OH
Fac Date: 04/06/2011

Name: GREEN MOUNTAIN COFFEE ROASTERS INC
Address: 150 PILGRIM PARK RD
City,State,Zip: WATERBURY, VT 05676
Manifest ID: 003997039FLE
EPA Id: VTR000501056
Facility Id: OHD000816629
Facility Name: SPRING GROVE RESOURCE RECOVERY
Mailing Name: GREEN MOUNTAIN COFFEE ROASTERS
Mailing Address: 33 COFFEE LANE
Mailing City,St,Zip: WATERBURY, VT 05676
Contact Phone: 8028822251
Contact Name: JOHN MCNAMARA
Trans1: MAD039322250
T1 Name: CLEAN HARBORS ENVIRONMENTAL SERVICES INC
Manifest Transporter City/State: NORWELL MA
Dot Description: UN1993 WASTE FLAMMABLE LIQUIDS NOS 3 PGII (AMYL ACETATE, ETHYL ACETATE, COFFEE GROUNDS)
Additional Dot: Not reported
Waste: D001
Quantity: 100.00
Unit: P
Date Shipped: 03/24/2011
Facility City: CINCINNATI
Facility State: OH
Fac Date: 04/06/2011

[Click this hyperlink](#) while viewing on your computer to access
103 additional VT MANIFEST: record(s) in the EDR Site Report.

NPDES:

Name: KEURIG GREEN MOUNTAIN
Address: 150 PILGRIM PARK ROAD
City,State,Zip: WATERBURY, VT
Discharge Permit #: Not reported

Map ID
Direction
Distance
Elevation

MAP FINDINGS

Site

Database(s)

EDR ID Number
EPA ID Number

KEURIG GREEN MOUNTAIN, INC. (Continued)

1004792988

Permit Number: 5791-9010.A1
PIN Number: Not reported
Issue Date: 05/06/2016
Effective Date: Not reported
Re-apply Date: Not reported
Expire Date: 03/24/2026
New: Not reported
Transfer: Not reported
Amend: Not reported
Renew: Not reported
Operate: Not reported
Facility Type: Not reported
Latitude: 44.333888999999999
Longitude: -72.748889000000005
Receiving Water(s): Not reported

TIER 2:

Report Year: Not reported
Facility Name: GREEN MOUNTAIN COFFEE ROASTERS, INC
Facility Id: FACW15EU001000002323
Facility Dept: Not reported
Date Signed: Not reported
Modification Date: Not reported
Fee Total: Not reported
Number Employees: Not reported
Dike / Other Safeguard: Not reported
Failed Validation: Not reported
Fire District: WASHINGTON
Mail Address: Not reported
Mail City,St,Zip: Not reported
Mail Country: Not reported
Lat/Long: Not reported
Lat/Long Location Description: Not reported
Lat Long Method: Not reported
Submitted By: Not reported
Chem Same As Last Yr: 3103
Notes: Not reported
Validation Report: Not reported

Report Year: Not reported
Facility Name: GREEN MOUNTAIN COFFEE ROASTERS, INC
Facility Id: FACW15EU001000002323
Facility Dept: Not reported
Date Signed: Not reported
Modification Date: Not reported
Fee Total: Not reported
Number Employees: Not reported
Dike / Other Safeguard: Not reported
Failed Validation: Not reported
Fire District: WASHINGTON
Mail Address: Not reported
Mail City,St,Zip: Not reported
Mail Country: Not reported
Lat/Long: Not reported
Lat/Long Location Description: Not reported
Lat Long Method: Not reported
Submitted By: Not reported

Map ID
Direction
Distance
Elevation

MAP FINDINGS

Site

Database(s)

EDR ID Number
EPA ID Number

KEURIG GREEN MOUNTAIN, INC. (Continued)

1004792988

Chem Same As Last Yr: 3104
Notes: Not reported
Validation Report: Not reported

Report Year: 2008
Facility Name: GREEN MOUNTAIN COFFEE ROASTERS - WATERBURY
Facility Id: FATR20085H501K002PM9
Facility Dept: Waterbury
Date Signed: 2/25/2009
Modification Date: 5/14/2009
Fee Total: Not reported
Number Employees: Not reported
Dike / Other Safeguard: Not reported
Failed Validation: T
Fire District: Not reported
Mail Address: 33 Coffee Lane
Mail City,St,Zip: Waterbury, VT 5676
Mail Country: USA
Lat/Long: Not reported
Lat/Long Location Description: Not reported
Lat Long Method: Not reported
Submitted By: John McNamara, HR Manager
Chem Same As Last Yr: Not reported
Notes: Not reported
Validation Report: Not reported

Report Year: 2009
Facility Name: GREEN MOUNTAIN COFFEE ROASTERS - WATERBURY
Facility Id: FATR20095H501K002PM9
Facility Dept: Waterbury
Date Signed: 2/28/2010
Modification Date: 4/22/2010
Fee Total: Not reported
Number Employees: Not reported
Dike / Other Safeguard: Not reported
Failed Validation: T
Fire District: Not reported
Mail Address: 33 Coffee Lane
Mail City,St,Zip: Waterbury, VT 05676
Mail Country: USA
Lat/Long: 44.33374 / -72.74940
Lat/Long Location Description: Not reported
Lat Long Method: Not reported
Submitted By: Debra Kilpatrick/Safety Manager
Chem Same As Last Yr: Not reported
Notes: Not reported
Validation Report: Not reported

Chem Inventory:
Facility ID: FATR20085H501K002PM9
Chem Inv Record ID: CVTR20086EU0QK0114XL
Chemical Name: Bio Diesel
CAS NUMBER: Not reported
EHS Chemical: Not reported
Reported Year: 2008
Last Modified: 4/7/2009
Avg Amount: Not reported

Map ID
Direction
Distance
Elevation

MAP FINDINGS

Site

Database(s)

EDR ID Number
EPA ID Number

KEURIG GREEN MOUNTAIN, INC. (Continued)

1004792988

Days On Site: 365
Max Amount: Not reported
Max Amt Container: Not reported
Chem Same As Last Yr: Not reported
Chronic: Not reported
Acute: True
Fire: True
Gas: Not reported
Liquid: True
Mixture: True
Pressure: Not reported
Pure: Not reported
Reactive: Not reported
Solid: Not reported
State Label Code: VT2008
Trade Secret: Not reported

Chemical Location:

Facility ID: FATR20085H501K002PM9
Chemical ID: CVTR20086EU0QK0114XL
Reported Year: 2008
Location: 131 Pilgrim Park RD, Parking lot
Amount: Not reported
Amount Unit: pounds
Type: Above ground tank
Pressure: Ambient pressure
Temperature: Ambient temperature
Last Modified: 4/7/2009

Chem Inventory:

Facility ID: FATR20085H501K002PM9
Chem Inv Record ID: CVTR20085H51WA00Z1JB
Chemical Name: PROPANE
CAS NUMBER: 74-98-6
EHS Chemical: Not reported
Reported Year: 2008
Last Modified: 4/7/2009
Avg Amount: Not reported
Days On Site: 365
Max Amount: Not reported
Max Amt Container: Not reported
Chem Same As Last Yr: Not reported
Chronic: Not reported
Acute: True
Fire: True
Gas: True
Liquid: True
Mixture: Not reported
Pressure: True
Pure: True
Reactive: Not reported
Solid: Not reported
State Label Code: VT2008
Trade Secret: Not reported

Chemical Location:

Facility ID: FATR20085H501K002PM9
Chemical ID: CVTR20085H51WA00Z1JB

Map ID
Direction
Distance
Elevation

MAP FINDINGS

Site

Database(s)

EDR ID Number
EPA ID Number

KEURIG GREEN MOUNTAIN, INC. (Continued)

1004792988

Reported Year: 2008
Location: Hillside between Pilgrim I & II
Amount: Not reported
Amount Unit: pounds
Type: Above ground tank
Pressure: Greater than ambient pressure
Temperature: Ambient temperature
Last Modified: 3/26/2009

Chem Inventory:

Facility ID: FATR20085H501K002PM9
Chem Inv Record ID: CVTR20085H51A100MJC3
Chemical Name: HYDRAULIC OIL
CAS NUMBER: Not reported
EHS Chemical: Not reported
Reported Year: 2008
Last Modified: 4/7/2009
Avg Amount: Not reported
Days On Site: 365
Max Amount: Not reported
Max Amt Container: Not reported
Chem Same As Last Yr: Not reported
Chronic: Not reported
Acute: True
Fire: True
Gas: Not reported
Liquid: True
Mixture: Not reported
Pressure: True
Pure: True
Reactive: Not reported
Solid: Not reported
State Label Code: VT2008
Trade Secret: Not reported

Chemical Location:

Facility ID: FATR20085H501K002PM9
Chemical ID: CVTR20085H51A100MJC3
Reported Year: 2008
Location: In Fork Lifts.
Amount: Not reported
Amount Unit: pounds
Type: Plastic or non-metallic drum
Pressure: Greater than ambient pressure
Temperature: Greater than ambient temperature
Last Modified: 3/26/2009

Facility ID: FATR20085H501K002PM9
Chemical ID: CVTR20085H51A100MJC3
Reported Year: 2008
Location: Plant DC, Stored.
Amount: Not reported
Amount Unit: pounds
Type: Steel Drum
Pressure: Ambient pressure
Temperature: Ambient temperature
Last Modified: 3/26/2009

Map ID
Direction
Distance
Elevation

MAP FINDINGS

Site

Database(s)

EDR ID Number
EPA ID Number

KEURIG GREEN MOUNTAIN, INC. (Continued)

1004792988

Chem Inventory:

Facility ID: FATR20085H501K002PM9
Chem Inv Record ID: CVTR20085H51Z3011FN4
Chemical Name: LIQUID NITROGEN
CAS NUMBER: 7727-37-9
EHS Chemical: Not reported
Reported Year: 2008
Last Modified: 4/7/2009
Avg Amount: Not reported
Days On Site: 365
Max Amount: Not reported
Max Amt Container: Not reported
Chem Same As Last Yr: Not reported
Chronic: Not reported
Acute: True
Fire: Not reported
Gas: True
Liquid: True
Mixture: Not reported
Pressure: True
Pure: Not reported
Reactive: Not reported
Solid: Not reported
State Label Code: VT2008
Trade Secret: Not reported

Chemical Location:

Facility ID: FATR20085H501K002PM9
Chemical ID: CVTR20085H51Z3011FN4
Reported Year: 2008
Location: North End of DC parking lot
Amount: Not reported
Amount Unit: pounds
Type: Above ground tank
Pressure: Greater than ambient pressure
Temperature: Cryogenic conditions
Last Modified: 3/26/2009

Facility ID: FATR20085H501K002PM9
Chemical ID: CVTR20085H51Z3011FN4
Reported Year: 2008
Location: Pilgrim III - Gaseous Nitrogen in Building.
Amount: Not reported
Amount Unit: pounds
Type: Tank inside building
Pressure: Greater than ambient pressure
Temperature: Ambient temperature
Last Modified: 3/26/2009

Chem Inventory:

Facility ID: FATR20085H501K002PM9
Chem Inv Record ID: CVTR20085H51MK00VGTF
Chemical Name: SAND
CAS NUMBER: Not reported
EHS Chemical: Not reported
Reported Year: 2008
Last Modified: 4/7/2009

Map ID
Direction
Distance
Elevation

MAP FINDINGS

Site

Database(s)

EDR ID Number
EPA ID Number

KEURIG GREEN MOUNTAIN, INC. (Continued)

1004792988

Avg Amount: Not reported
Days On Site: 365
Max Amount: Not reported
Max Amt Container: Not reported
Chem Same As Last Yr: Not reported
Chronic: True
Acute: Not reported
Fire: Not reported
Gas: Not reported
Liquid: Not reported
Mixture: Not reported
Pressure: Not reported
Pure: Not reported
Reactive: Not reported
Solid: True
State Label Code: VT2008
Trade Secret: Not reported

Chemical Location:

Facility ID: FATR20085H501K002PM9
Chemical ID: CVTR20085H51MK00VGTF
Reported Year: 2008
Location: Eng Oil Building, includes volume for 2004 & 2005.
Amount: Not reported
Amount Unit: pounds
Type: Other
Pressure: Ambient pressure
Temperature: Ambient temperature
Last Modified: 3/26/2009

Chem Inventory:

Facility ID: FATR20085H501K002PM9
Chem Inv Record ID: CVTR20085H51EX00QRQN
Chemical Name: LUBRICATING OIL
CAS NUMBER: Not reported
EHS Chemical: Not reported
Reported Year: 2008
Last Modified: 4/7/2009
Avg Amount: Not reported
Days On Site: 365
Max Amount: Not reported
Max Amt Container: Not reported
Chem Same As Last Yr: Not reported
Chronic: Not reported
Acute: Not reported
Fire: True
Gas: Not reported
Liquid: True
Mixture: Not reported
Pressure: Not reported
Pure: True
Reactive: Not reported
Solid: Not reported
State Label Code: VT2008
Trade Secret: Not reported

Chemical Location:

Facility ID: FATR20085H501K002PM9

Map ID
Direction
Distance
Elevation

MAP FINDINGS

Site

Database(s)

EDR ID Number
EPA ID Number

KEURIG GREEN MOUNTAIN, INC. (Continued)

1004792988

Chemical ID: CVTR20085H51EX00QRQN
Reported Year: 2008
Location: Plant, DC
Amount: Not reported
Amount Unit: pounds
Type: Steel Drum
Pressure: Ambient pressure
Temperature: Ambient temperature
Last Modified: 3/26/2009

Facility ID: FATR20085H501K002PM9
Chemical ID: CVTR20085H51EX00QRQN
Reported Year: 2008
Location: Not reported
Amount: Not reported
Amount Unit: pounds
Type: Plastic or non-metallic drum
Pressure: Greater than ambient pressure
Temperature: Greater than ambient temperature
Last Modified: 3/26/2009

Chem Inventory:

Facility ID: FATR20085H501K002PM9
Chem Inv Record ID: CVTR20085H51SB00XLT3
Chemical Name: ROAD SALT
CAS NUMBER: Not reported
EHS Chemical: Not reported
Reported Year: 2008
Last Modified: 4/7/2009
Avg Amount: Not reported
Days On Site: 365
Max Amount: Not reported
Max Amt Container: Not reported
Chem Same As Last Yr: Not reported
Chronic: Not reported
Acute: True
Fire: Not reported
Gas: Not reported
Liquid: Not reported
Mixture: Not reported
Pressure: Not reported
Pure: Not reported
Reactive: True
Solid: True
State Label Code: VT2008
Trade Secret: Not reported

Chemical Location:

Facility ID: FATR20085H501K002PM9
Chemical ID: CVTR20085H51SB00XLT3
Reported Year: 2008
Location: Eng Oil Building - Includes volume for 2004 & 2005.
Amount: Not reported
Amount Unit: pounds
Type: Other
Pressure: Ambient pressure
Temperature: Ambient temperature

Map ID
Direction
Distance
Elevation

MAP FINDINGS

Site

Database(s)

EDR ID Number
EPA ID Number

KEURIG GREEN MOUNTAIN, INC. (Continued)

1004792988

Last Modified: 3/26/2009

Chem Inventory:

Facility ID: FATR20085H501K002PM9
Chem Inv Record ID: CVTR20085H516F00KELH
Chemical Name: CLEANING SOLUTIONS
CAS NUMBER: Not reported
EHS Chemical: Not reported
Reported Year: 2008
Last Modified: 4/7/2009
Avg Amount: Not reported
Days On Site: 365
Max Amount: Not reported
Max Amt Container: Not reported
Chem Same As Last Yr: Not reported
Chronic: Not reported
Acute: True
Fire: Not reported
Gas: True
Liquid: True
Mixture: Not reported
Pressure: True
Pure: Not reported
Reactive: Not reported
Solid: Not reported
State Label Code: VT2008
Trade Secret: Not reported

Chemical Location:

Facility ID: FATR20085H501K002PM9
Chemical ID: CVTR20085H516F00KELH
Reported Year: 2008
Location: Plant DC, P2
Amount: Not reported
Amount Unit: pounds
Type: Can
Pressure: Greater than ambient pressure
Temperature: Ambient temperature
Last Modified: 3/26/2009

Chem Inventory:

Facility ID: FATR20085H501K002PM9
Chem Inv Record ID: CVTR20085H51HU00T8LP
Chemical Name: ANTIFREEZE
CAS NUMBER: Not reported
EHS Chemical: Not reported
Reported Year: 2008
Last Modified: 4/7/2009
Avg Amount: Not reported
Days On Site: 365
Max Amount: Not reported
Max Amt Container: Not reported
Chem Same As Last Yr: Not reported
Chronic: True
Acute: True
Fire: Not reported
Gas: Not reported

Map ID
Direction
Distance
Elevation

MAP FINDINGS

Site

Database(s)

EDR ID Number
EPA ID Number

KEURIG GREEN MOUNTAIN, INC. (Continued)

1004792988

Liquid: True
Mixture: Not reported
Pressure: Not reported
Pure: True
Reactive: Not reported
Solid: Not reported
State Label Code: VT2008
Trade Secret: Not reported

Chemical Location:

Facility ID: FATR20085H501K002PM9
Chemical ID: CVTR20085H51HU00T8LP
Reported Year: 2008
Location: In Co Gen Units and Unit Lines.
Amount: Not reported
Amount Unit: pounds
Type: Other
Pressure: Ambient pressure
Temperature: Ambient temperature
Last Modified: 3/26/2009

Chem Inventory:

Facility ID: FATR20085H501K002PM9
Chem Inv Record ID: CVTR20085H52JM01ABYB
Chemical Name: CARBON DIOXIDE
CAS NUMBER: Not reported
EHS Chemical: Not reported
Reported Year: 2008
Last Modified: 4/7/2009
Avg Amount: Not reported
Days On Site: 365
Max Amount: Not reported
Max Amt Container: Not reported
Chem Same As Last Yr: Not reported
Chronic: Not reported
Acute: Not reported
Fire: Not reported
Gas: True
Liquid: Not reported
Mixture: Not reported
Pressure: True
Pure: Not reported
Reactive: Not reported
Solid: Not reported
State Label Code: VT2008
Trade Secret: Not reported

Chemical Location:

Facility ID: FATR20085H501K002PM9
Chemical ID: CVTR20085H52JM01ABYB
Reported Year: 2008
Location: In Cylinders in Maintenance.
Amount: Not reported
Amount Unit: pounds
Type: Cylinder
Pressure: Greater than ambient pressure
Temperature: Ambient temperature
Last Modified: 3/26/2009

Map ID
Direction
Distance
Elevation

MAP FINDINGS

Site

Database(s)

EDR ID Number
EPA ID Number

KEURIG GREEN MOUNTAIN, INC. (Continued)

1004792988

Chem Inventory:

Facility ID: FATR20085H501K002PM9
Chem Inv Record ID: CVTR20085H52FW018YRA
Chemical Name: LEAD IN BATTERIES
CAS NUMBER: Not reported
EHS Chemical: Not reported
Reported Year: 2008
Last Modified: 4/7/2009
Avg Amount: Not reported
Days On Site: 365
Max Amount: Not reported
Max Amt Container: Not reported
Chem Same As Last Yr: Not reported
Chronic: True
Acute: Not reported
Fire: Not reported
Gas: Not reported
Liquid: Not reported
Mixture: Not reported
Pressure: Not reported
Pure: Not reported
Reactive: Not reported
Solid: True
State Label Code: VT2008
Trade Secret: Not reported

Chemical Location:

Facility ID: FATR20085H501K002PM9
Chemical ID: CVTR20085H52FW018YRA
Reported Year: 2008
Location: In Forklift Batteries.
Amount: Not reported
Amount Unit: pounds
Type: Other
Pressure: Ambient pressure
Temperature: Ambient temperature
Last Modified: 3/26/2009

Chem Inventory:

Facility ID: FATR20085H501K002PM9
Chem Inv Record ID: CVTR20085H52DC016SCC
Chemical Name: BATTERY ACID
CAS NUMBER: Not reported
EHS Chemical: True
Reported Year: 2008
Last Modified: 4/7/2009
Avg Amount: Not reported
Days On Site: 365
Max Amount: Not reported
Max Amt Container: Not reported
Chem Same As Last Yr: Not reported
Chronic: Not reported
Acute: True
Fire: Not reported
Gas: Not reported
Liquid: True
Mixture: Not reported

Map ID
Direction
Distance
Elevation

MAP FINDINGS

Site

Database(s)

EDR ID Number
EPA ID Number

KEURIG GREEN MOUNTAIN, INC. (Continued)

1004792988

Pressure: Not reported
Pure: Not reported
Reactive: Not reported
Solid: Not reported
State Label Code: VT2008
Trade Secret: Not reported

Chemical Location:
Facility ID: FATR20085H501K002PM9
Chemical ID: CVTR20085H52DC016SCC
Reported Year: 2008
Location: In Forklift Batteries.
Amount: Not reported
Amount Unit: pounds
Type: Other
Pressure: Ambient pressure
Temperature: Ambient temperature
Last Modified: 3/26/2009

Contact:
Reported Year: 2009
Contact EMail: Not reported
Contact Mail Addr: 33 Coffee Lane
Contact Mail City,St,Zip: Waterbury, VT 05676
Contact Country: USA
Contact Type: Safety Manager
Contact Type: Emergency Contact
Contact Name/Title: Debra Kilpatrick Safety Manager
Contact Last Modified: 4/7/2010

Contact:
Reported Year: 2009
Contact EMail: Not reported
Contact Mail Addr: 33 Coffee Lane
Contact Mail City,St,Zip: Waterbury, VT 05676
Contact Country: USA
Contact Type: Facilities Director
Contact Type: Emergency Contact
Contact Name/Title: Bruz Brown Facilities Director
Contact Last Modified: 4/7/2010

Contact:
Reported Year: 2009
Contact EMail: Not reported
Contact Mail Addr: 33 Coffee Lane
Contact Mail City,St,Zip: Waterbury, VT 05676
Contact Country: USA
Contact Type: Owner / Operator
Contact Name/Title: Jon Wettstein Owner/Operator
Contact Last Modified: 4/7/2010

Contact:
Reported Year: 2009
Contact EMail: Not reported
Contact Mail Addr: 33 Coffee Lane
Contact Mail City,St,Zip: Waterbury, VT 05676
Contact Country: USA
Contact Type: Safety Supervisor
Contact Type: Emergency Contact

Map ID
Direction
Distance
Elevation

MAP FINDINGS

Site

Database(s)

EDR ID Number
EPA ID Number

KEURIG GREEN MOUNTAIN, INC. (Continued)

1004792988

Contact Name/Title: Tammy White Safety Supervisor
Contact Last Modified: 4/7/2010

Chem Inventory:

Facility ID: FATR20095H501K002PM9
Chem Inv Record ID: CVTR20095H51WA00Z1JB
Chemical Name: PROPANE
CAS NUMBER: 74-98-6
EHS Chemical: Not reported
Reported Year: 2009
Last Modified: 4/7/2010
Avg Amount: Not reported
Days On Site: 365
Max Amount: Not reported
Max Amt Container: Not reported
Chem Same As Last Yr: Not reported
Chronic: Not reported
Acute: True
Fire: True
Gas: True
Liquid: True
Mixture: Not reported
Pressure: True
Pure: True
Reactive: Not reported
Solid: Not reported
State Label Code: VT2009
Trade Secret: Not reported

Chemical Location:

Facility ID: FATR20095H501K002PM9
Chemical ID: CVTR20095H51WA00Z1JB
Reported Year: 2009
Location: Hillside between Pilgrim I & II
Amount: Not reported
Amount Unit: pounds
Type: Above ground tank
Pressure: Greater than ambient pressure
Temperature: Ambient temperature
Last Modified: 3/26/2009

Chem Inventory:

Facility ID: FATR20095H501K002PM9
Chem Inv Record ID: CVTR20095H51HU00T8LP
Chemical Name: ANTIFREEZE
CAS NUMBER: Not reported
EHS Chemical: Not reported
Reported Year: 2009
Last Modified: 4/7/2010
Avg Amount: Not reported
Days On Site: 365
Max Amount: Not reported
Max Amt Container: Not reported
Chem Same As Last Yr: Not reported
Chronic: True
Acute: True
Fire: Not reported
Gas: Not reported

Map ID
Direction
Distance
Elevation

MAP FINDINGS

Site

Database(s)

EDR ID Number
EPA ID Number

KEURIG GREEN MOUNTAIN, INC. (Continued)

1004792988

Liquid: True
Mixture: Not reported
Pressure: Not reported
Pure: True
Reactive: Not reported
Solid: Not reported
State Label Code: VT2009
Trade Secret: Not reported

Chemical Location:

Facility ID: FATR20095H501K002PM9
Chemical ID: CVTR20095H51HU00T8LP
Reported Year: 2009
Location: In Co Gen Units and Unit Lines.
Amount: Not reported
Amount Unit: pounds
Type: Other
Pressure: Ambient pressure
Temperature: Ambient temperature
Last Modified: 3/26/2009

Chem Inventory:

Facility ID: FATR20095H501K002PM9
Chem Inv Record ID: CVTR20095H516F00KELH
Chemical Name: CLEANING SOLUTIONS
CAS NUMBER: Not reported
EHS Chemical: Not reported
Reported Year: 2009
Last Modified: 4/7/2010
Avg Amount: Not reported
Days On Site: 365
Max Amount: Not reported
Max Amt Container: Not reported
Chem Same As Last Yr: Not reported
Chronic: Not reported
Acute: True
Fire: Not reported
Gas: True
Liquid: True
Mixture: Not reported
Pressure: True
Pure: Not reported
Reactive: Not reported
Solid: Not reported
State Label Code: VT2009
Trade Secret: Not reported

Chemical Location:

Facility ID: FATR20095H501K002PM9
Chemical ID: CVTR20095H516F00KELH
Reported Year: 2009
Location: Plant DC, P2
Amount: Not reported
Amount Unit: pounds
Type: Can
Pressure: Greater than ambient pressure
Temperature: Ambient temperature
Last Modified: 3/26/2009

Map ID
Direction
Distance
Elevation

MAP FINDINGS

Site

Database(s)

EDR ID Number
EPA ID Number

KEURIG GREEN MOUNTAIN, INC. (Continued)

1004792988

Chem Inventory:

Facility ID: FATR20095H501K002PM9
Chem Inv Record ID: CVTR20095H51A100MJC3
Chemical Name: HYDRAULIC OIL
CAS NUMBER: Not reported
EHS Chemical: Not reported
Reported Year: 2009
Last Modified: 4/7/2010
Avg Amount: Not reported
Days On Site: 365
Max Amount: Not reported
Max Amt Container: Not reported
Chem Same As Last Yr: Not reported
Chronic: Not reported
Acute: True
Fire: True
Gas: Not reported
Liquid: True
Mixture: Not reported
Pressure: True
Pure: True
Reactive: Not reported
Solid: Not reported
State Label Code: VT2009
Trade Secret: Not reported

Chemical Location:

Facility ID: FATR20095H501K002PM9
Chemical ID: CVTR20095H51A100MJC3
Reported Year: 2009
Location: Plant DC, Stored.
Amount: Not reported
Amount Unit: pounds
Type: Steel Drum
Pressure: Ambient pressure
Temperature: Ambient temperature
Last Modified: 3/26/2009

Facility ID: FATR20095H501K002PM9
Chemical ID: CVTR20095H51A100MJC3
Reported Year: 2009
Location: In Fork Lifts.
Amount: Not reported
Amount Unit: pounds
Type: Plastic or non-metallic drum
Pressure: Greater than ambient pressure
Temperature: Greater than ambient temperature
Last Modified: 3/26/2009

Chem Inventory:

Facility ID: FATR20095H501K002PM9
Chem Inv Record ID: CVTR20095H51Z3011FN4
Chemical Name: LIQUID NITROGEN
CAS NUMBER: 7727-37-9
EHS Chemical: Not reported
Reported Year: 2009
Last Modified: 4/7/2010

Map ID
Direction
Distance
Elevation

MAP FINDINGS

Site

Database(s)

EDR ID Number
EPA ID Number

KEURIG GREEN MOUNTAIN, INC. (Continued)

1004792988

Avg Amount: Not reported
Days On Site: 365
Max Amount: Not reported
Max Amt Container: Not reported
Chem Same As Last Yr: Not reported
Chronic: Not reported
Acute: True
Fire: Not reported
Gas: True
Liquid: True
Mixture: Not reported
Pressure: True
Pure: Not reported
Reactive: Not reported
Solid: Not reported
State Label Code: VT2009
Trade Secret: Not reported

Chemical Location:

Facility ID: FATR20095H501K002PM9
Chemical ID: CVTR20095H51Z3011FN4
Reported Year: 2009
Location: Pilgrim III - Gaseos Nitrogen in Building.
Amount: Not reported
Amount Unit: pounds
Type: Tank inside building
Pressure: Greater than ambient pressure
Temperature: Ambient temperature
Last Modified: 3/26/2009

Facility ID: FATR20095H501K002PM9
Chemical ID: CVTR20095H51Z3011FN4
Reported Year: 2009
Location: North End of DC parking lot
Amount: Not reported
Amount Unit: pounds
Type: Above ground tank
Pressure: Greater than ambient pressure
Temperature: Cryogenic conditions
Last Modified: 3/26/2009

Chem Inventory:

Facility ID: FATR20095H501K002PM9
Chem Inv Record ID: CVTR20095H52FW018YRA
Chemical Name: LEAD IN BATTERIES
CAS NUMBER: Not reported
EHS Chemical: Not reported
Reported Year: 2009
Last Modified: 4/7/2010
Avg Amount: Not reported
Days On Site: 365
Max Amount: Not reported
Max Amt Container: Not reported
Chem Same As Last Yr: Not reported
Chronic: True
Acute: Not reported
Fire: Not reported

Map ID
Direction
Distance
Elevation

MAP FINDINGS

Site

Database(s)

EDR ID Number
EPA ID Number

KEURIG GREEN MOUNTAIN, INC. (Continued)

1004792988

Gas: Not reported
Liquid: Not reported
Mixture: Not reported
Pressure: Not reported
Pure: Not reported
Reactive: Not reported
Solid: True
State Label Code: VT2009
Trade Secret: Not reported

Chemical Location:

Facility ID: FATR20095H501K002PM9
Chemical ID: CVTR20095H52FW018YRA
Reported Year: 2009
Location: In Forklift Batteries.
Amount: Not reported
Amount Unit: pounds
Type: Other
Pressure: Ambient pressure
Temperature: Ambient temperature
Last Modified: 3/26/2009

Chem Inventory:

Facility ID: FATR20095H501K002PM9
Chem Inv Record ID: CVTR20096EU0QK0114XL
Chemical Name: Bio Diesel
CAS NUMBER: Not reported
EHS Chemical: Not reported
Reported Year: 2009
Last Modified: 4/7/2010
Avg Amount: Not reported
Days On Site: 365
Max Amount: Not reported
Max Amt Container: Not reported
Chem Same As Last Yr: Not reported
Chronic: Not reported
Acute: True
Fire: True
Gas: Not reported
Liquid: True
Mixture: True
Pressure: Not reported
Pure: Not reported
Reactive: Not reported
Solid: Not reported
State Label Code: VT2009
Trade Secret: Not reported

Chemical Location:

Facility ID: FATR20095H501K002PM9
Chemical ID: CVTR20096EU0QK0114XL
Reported Year: 2009
Location: 131 Pilgrim Park RD, Parking lot
Amount: Not reported
Amount Unit: pounds
Type: Above ground tank
Pressure: Ambient pressure
Temperature: Ambient temperature

Map ID
Direction
Distance
Elevation

MAP FINDINGS

Site

Database(s)

EDR ID Number
EPA ID Number

KEURIG GREEN MOUNTAIN, INC. (Continued)

1004792988

Last Modified: 4/7/2009

Chem Inventory:

Facility ID: FATR20095H501K002PM9
Chem Inv Record ID: CVTR20095H51EX00QRQN
Chemical Name: LUBRICATING OIL
CAS NUMBER: Not reported
EHS Chemical: Not reported
Reported Year: 2009
Last Modified: 4/7/2010
Avg Amount: Not reported
Days On Site: 365
Max Amount: Not reported
Max Amt Container: Not reported
Chem Same As Last Yr: Not reported
Chronic: Not reported
Acute: Not reported
Fire: True
Gas: Not reported
Liquid: True
Mixture: Not reported
Pressure: Not reported
Pure: True
Reactive: Not reported
Solid: Not reported
State Label Code: VT2009
Trade Secret: Not reported

Chemical Location:

Facility ID: FATR20095H501K002PM9
Chemical ID: CVTR20095H51EX00QRQN
Reported Year: 2009
Location: Not reported
Amount: Not reported
Amount Unit: pounds
Type: Plastic or non-metallic drum
Pressure: Greater than ambient pressure
Temperature: Greater than ambient temperature
Last Modified: 3/26/2009

Facility ID: FATR20095H501K002PM9
Chemical ID: CVTR20095H51EX00QRQN
Reported Year: 2009
Location: Plant, DC
Amount: Not reported
Amount Unit: pounds
Type: Steel Drum
Pressure: Ambient pressure
Temperature: Ambient temperature
Last Modified: 3/26/2009

Chem Inventory:

Facility ID: FATR20095H501K002PM9
Chem Inv Record ID: CVTR20095H51MK00VGTF
Chemical Name: SAND
CAS NUMBER: Not reported
EHS Chemical: Not reported

Map ID
Direction
Distance
Elevation

MAP FINDINGS

Site

Database(s)

EDR ID Number
EPA ID Number

KEURIG GREEN MOUNTAIN, INC. (Continued)

1004792988

Reported Year: 2009
Last Modified: 4/7/2010
Avg Amount: Not reported
Days On Site: 365
Max Amount: Not reported
Max Amt Container: Not reported
Chem Same As Last Yr: Not reported
Chronic: True
Acute: Not reported
Fire: Not reported
Gas: Not reported
Liquid: Not reported
Mixture: Not reported
Pressure: Not reported
Pure: Not reported
Reactive: Not reported
Solid: True
State Label Code: VT2009
Trade Secret: Not reported

Chemical Location:

Facility ID: FATR20095H501K002PM9
Chemical ID: CVTR20095H51MK00VGTF
Reported Year: 2009
Location: Main Street old.
Amount: Not reported
Amount Unit: pounds
Type: Other
Pressure: Ambient pressure
Temperature: Ambient temperature
Last Modified: 4/7/2010

Chem Inventory:

Facility ID: FATR20095H501K002PM9
Chem Inv Record ID: CVTR20095H51SB00XLT3
Chemical Name: ROAD SALT
CAS NUMBER: Not reported
EHS Chemical: Not reported
Reported Year: 2009
Last Modified: 4/7/2010
Avg Amount: Not reported
Days On Site: 365
Max Amount: Not reported
Max Amt Container: Not reported
Chem Same As Last Yr: Not reported
Chronic: Not reported
Acute: True
Fire: Not reported
Gas: Not reported
Liquid: Not reported
Mixture: Not reported
Pressure: Not reported
Pure: Not reported
Reactive: True
Solid: True
State Label Code: VT2009
Trade Secret: Not reported

Map ID
Direction
Distance
Elevation

MAP FINDINGS

Site

Database(s)

EDR ID Number
EPA ID Number

KEURIG GREEN MOUNTAIN, INC. (Continued)

1004792988

Chemical Location:

Facility ID: FATR20095H501K002PM9
Chemical ID: CVTR20095H51SB00XLT3
Reported Year: 2009
Location: Main Street Old.
Amount: Not reported
Amount Unit: pounds
Type: Other
Pressure: Ambient pressure
Temperature: Ambient temperature
Last Modified: 4/7/2010

Chem Inventory:

Facility ID: FATR20095H501K002PM9
Chem Inv Record ID: CVTR20095H52DC016SCC
Chemical Name: BATTERY ACID
CAS NUMBER: Not reported
EHS Chemical: True
Reported Year: 2009
Last Modified: 4/7/2010
Avg Amount: Not reported
Days On Site: 365
Max Amount: Not reported
Max Amt Container: Not reported
Chem Same As Last Yr: Not reported
Chronic: Not reported
Acute: True
Fire: Not reported
Gas: Not reported
Liquid: True
Mixture: Not reported
Pressure: Not reported
Pure: Not reported
Reactive: Not reported
Solid: Not reported
State Label Code: VT2009
Trade Secret: Not reported

Chemical Location:

Facility ID: FATR20095H501K002PM9
Chemical ID: CVTR20095H52DC016SCC
Reported Year: 2009
Location: In Forklift Batteries.
Amount: Not reported
Amount Unit: pounds
Type: Other
Pressure: Ambient pressure
Temperature: Ambient temperature
Last Modified: 3/26/2009

Chem Inventory:

Facility ID: FATR20095H501K002PM9
Chem Inv Record ID: CVTR20095H52JM01ABYB
Chemical Name: CARBON DIOXIDE
CAS NUMBER: Not reported
EHS Chemical: Not reported

Map ID
Direction
Distance
Elevation

MAP FINDINGS

Site

Database(s)

EDR ID Number
EPA ID Number

KEURIG GREEN MOUNTAIN, INC. (Continued)

1004792988

Reported Year: 2009
Last Modified: 4/7/2010
Avg Amount: Not reported
Days On Site: 365
Max Amount: Not reported
Max Amt Container: Not reported
Chem Same As Last Yr: Not reported
Chronic: Not reported
Acute: Not reported
Fire: Not reported
Gas: True
Liquid: Not reported
Mixture: Not reported
Pressure: True
Pure: Not reported
Reactive: Not reported
Solid: Not reported
State Label Code: VT2009
Trade Secret: Not reported

Chemical Location:

Facility ID: FATR20095H501K002PM9
Chemical ID: CVTR20095H52JM01ABYB
Reported Year: 2009
Location: In Cylinders in Maintenance.
Amount: Not reported
Amount Unit: pounds
Type: Cylinder
Pressure: Greater than ambient pressure
Temperature: Ambient temperature
Last Modified: 3/26/2009

Contact:

Reported Year: 2009
Contact EMail: Not reported
Contact Mail Addr: 33 Coffee Lane
Contact Mail City,St,Zip: Waterbury, VT 05676
Contact Country: USA
Contact Type: Safety Manager
Contact Type: Emergency Contact
Contact Name/Title: Debra Kilpatrick Safety Manager
Contact Last Modified: 4/7/2010

Contact:

Reported Year: 2009
Contact EMail: Not reported
Contact Mail Addr: 33 Coffee Lane
Contact Mail City,St,Zip: Waterbury, VT 05676
Contact Country: USA
Contact Type: Facilities Director
Contact Type: Emergency Contact
Contact Name/Title: Bruz Brown Facilities Director
Contact Last Modified: 4/7/2010

Contact:

Reported Year: 2009
Contact EMail: Not reported
Contact Mail Addr: 33 Coffee Lane

Map ID
Direction
Distance
Elevation

MAP FINDINGS

Site

Database(s)

EDR ID Number
EPA ID Number

KEURIG GREEN MOUNTAIN, INC. (Continued)

1004792988

Contact Mail City,St,Zip: Waterbury, VT 05676
Contact Country: USA
Contact Type: Owner / Operator
Contact Name/Title: Jon Wettstein Owner/Operator
Contact Last Modified: 4/7/2010

Contact:

Reported Year: 2009
Contact EMail: Not reported
Contact Mail Addr: 33 Coffee Lane
Contact Mail City,St,Zip: Waterbury, VT 05676
Contact Country: USA
Contact Type: Safety Supervisor
Contact Type: Emergency Contact
Contact Name/Title: Tammy White Safety Supervisor
Contact Last Modified: 4/7/2010

Contact:

Reported Year: 2009
Contact EMail: Not reported
Contact Mail Addr: 33 Coffee Lane
Contact Mail City,St,Zip: Waterbury, VT 05676
Contact Country: USA
Contact Type: Safety Manager
Contact Type: Emergency Contact
Contact Name/Title: Debra Kilpatrick Safety Manager
Contact Last Modified: 4/7/2010

Contact:

Reported Year: 2009
Contact EMail: Not reported
Contact Mail Addr: 33 Coffee Lane
Contact Mail City,St,Zip: Waterbury, VT 05676
Contact Country: USA
Contact Type: Facilities Director
Contact Type: Emergency Contact
Contact Name/Title: Bruz Brown Facilities Director
Contact Last Modified: 4/7/2010

Contact:

Reported Year: 2009
Contact EMail: Not reported
Contact Mail Addr: 33 Coffee Lane
Contact Mail City,St,Zip: Waterbury, VT 05676
Contact Country: USA
Contact Type: Owner / Operator
Contact Name/Title: Jon Wettstein Owner/Operator
Contact Last Modified: 4/7/2010

Contact:

Reported Year: 2009
Contact EMail: Not reported
Contact Mail Addr: 33 Coffee Lane
Contact Mail City,St,Zip: Waterbury, VT 05676
Contact Country: USA
Contact Type: Safety Supervisor
Contact Type: Emergency Contact
Contact Name/Title: Tammy White Safety Supervisor
Contact Last Modified: 4/7/2010

Map ID
Direction
Distance
Elevation

MAP FINDINGS

Site

Database(s)

EDR ID Number
EPA ID Number

L57
NNW
1/8-1/4
0.222 mi.
1170 ft.
Site 1 of 10 in cluster L

VT UST **U004183588**
N/A

Relative:
Higher

UST:

Actual:
420 ft.

Facility:

Facility ID: 5557030
Facility Status: PULLED
Sites Id: 20114231
Pin: Not reported
Permitted To: Not reported
Landowner: Northfield Savings Bank
Permit Expires: Not reported
Fee Status: Not reported
Tanks Pulled: 1
Site Code: Contamination found
Removed: 1
Receipt: Not reported
Owner Name: Northfield Savings Bank
Owner Person: Not reported
Owner Address: PO Box 347
Owner City,St,Zip: Northfield, VT 05663
Owner Telephone: 802-485-5318
Operator Name: Not reported
Operator Person: Not reported
Operator Address: Not reported
Operator City,St,Zip: Not reported
Operator Telephone: Not reported
Groundwater Monitoring Wells: Not reported
Vapor Monitoring Points: Not reported

Tank Data:

Tank ID: 17082
Tank Status: PULLED
Tank Label: -1-1-r
Tank Protect: Unprotected Steel
Year Removed: 2011
Capacity (Gal): 500
Category One: UST
CP Test: Not reported
Release Monitor: Not reported
Condition: FAIR
Date Reference: 12/14/2011

Compartment:

Comp Id: 17367
Compartment Label: A
Substance: Fuel Oil #2 or #4
Spill: Not reported
Overfill: Not reported

Piping:

Pipe Seq: 1
Pipe Type: furnace
Pipe Installation Year: Not reported
Pipe Protection: Not reported
CP Pipe Test: Not reported

Map ID
Direction
Distance
Elevation

MAP FINDINGS

Site

Database(s)

EDR ID Number
EPA ID Number

NORTHFIELD SAVINGS BANK (Continued)

U004183588

Pipe Monitor 1: Not reported
Pipe Monitor 1 Test: Not reported
Pipe Monitor 2: Not reported
Pipe Monitor 2 Tested Date: Not reported
Pump Type: Not reported

**L58
NNW
1/8-1/4
0.222 mi.
1170 ft.**

**NORTHFIELD SAVINGS BANK
29 SOUTH MAIN ST
WATERBURY, VT**

**VT LUST
VT SPILLS**

**S111703799
N/A**

Site 2 of 10 in cluster L

**Relative:
Higher**

LUST:

**Actual:
420 ft.**

Name: NORTHFIELD SAVINGS BANK
Address: 29 SOUTH MAIN STREET
City,State,Zip: WATERBURY, VT
Facility ID: 20114231
Source: UST-Heating Oil
Closure Date: Not reported
Priority: MED - Site with sensitive receptors that are threatened by contamination
Staff: Noelle Stroik
Source: UST-Heating Oil
Site Use: Commercial - Office
Site Status: Voluntary Action
Contamination: Gasoline, Heating Oil
Institutional Control: Not reported
Record Last Update: 08/29/2024
Project Status: Heating-oil UST closed following suspected inundation from post-TS Irene flooding; contamination pushed out of UST by said inundation confirmed during removal. High VOC concentrations noted at 11ft bgs possibly from former gasoline UST. ISI completed in 2012, SSIs in 2014 and 2017. Semi-annual groundwater monitoring since 2015; VI monitoring in 2017-2019.

[Click here to access VT DEC Site:](#)

Name: NORTHFIELD SAVINGS BANK
Address: 29 SOUTH MAIN STREET
City,State,Zip: WATERBURY, VT
Facility ID: 20114231
Source: UST-Gasoline
Closure Date: Not reported
Priority: MED - Site with sensitive receptors that are threatened by contamination
Staff: Noelle Stroik
Source: UST-Gasoline
Site Use: Commercial - Office
Site Status: Voluntary Action
Contamination: Gasoline, Heating Oil
Institutional Control: Not reported
Record Last Update: 08/29/2024
Project Status: Heating-oil UST closed following suspected inundation from post-TS Irene flooding; contamination pushed out of UST by said inundation confirmed during removal. High VOC concentrations noted at 11ft bgs possibly from former gasoline UST. ISI completed in 2012, SSIs in 2014 and 2017. Semi-annual groundwater monitoring since 2015; VI monitoring in 2017-2019.

Map ID
Direction
Distance
Elevation

MAP FINDINGS

Site

Database(s)

EDR ID Number
EPA ID Number

NORTHFIELD SAVINGS BANK (Continued)

S111703799

[Click here to access VT DEC Site:](#)

SPILLS:

Name: NORTHFIELD SAVINGS BANK
Address: 29 SOUTH MAIN ST
City,State,Zip: WATERBURY, VT
Year: 2011
Report #: WMD860
Hazardous Site Number: Not reported
Date Reported: 10/19/2011
Time Reported: Not reported
Complaint Taker: Tim Cropley
Received From: Not reported
Duty Officer: Not reported
Reported By Name: Not reported
Reported By Organization: Not reported
Reported By Work Phone: Not reported
Reported By Home Phone: Not reported
Incident Code: Not reported
Incident Type: TSIRENE - oil pushed out of
Date Of Incident: Not reported
Time Of Incident: Not reported
Product: Not reported
Quantity: unk --
Unit Of Measure: Not reported
Responsible Party: Northfield Savings Bank
RP Address: Not reported
RP City,St,Zip: Not reported
RP Phone Work: Not reported
RP Phone Home: Not reported
RP EMail: Not reported
EMail Sent Status: Not reported
Case Assigned To: Not reported
Surface Water Affected: Not reported
Date Closed: 12/02/2011
Closure Desc: Not reported
UST Facility Id: Not reported
Lat/Long: Not reported
Comments: During UST closure assessment, Wheeler determined water from flooding entered UST and contaminated soil. Also noted high VOC concentrations at 11ft bgs with possible source being a former gasoline UST.
Action: UST emptied and removed from service. ISI recommended.

[Click here to access VT DEC Site:](#)

L59
NNW
1/8-1/4
0.222 mi.
1170 ft.

NORTHFIELD SAVINGS BANK
29 SOUTH MAIN ST
WATERBURY, VT 0
Site 3 of 10 in cluster L

UST FINDER RELEASE **1029055946**
N/A

Relative:
Higher
Actual:
420 ft.

UST FINDER RELEASE:
Object ID: 411245
Facility ID: Not reported
Lust ID: VT20114231

Map ID
Direction
Distance
Elevation

MAP FINDINGS

Site

Database(s)

EDR ID Number
EPA ID Number

NORTHFIELD SAVINGS BANK (Continued)

1029055946

Name: NORTHFIELD SAVINGS BANK
Address: 29 SOUTH MAIN ST
City,State,Zip: WATERBURY, VT 0
Address Match Type: PointAddress
Reported Date: 2011/08/29 15:59:59+00
Status: Open
Substance: UST-Gasoline
Population within 1500ft: 682
Domestic Wells within 1500ft: 13
Land Use: Developed, High Intensity
Within SPA: No
SPA PWS Facility ID: Not reported
SPA Water Type: Not reported
SPA Facility Type: Not reported
SPA HUC12: Not reported
Within WHPA: No
WHPA PWS Facility ID: Not reported
WHPA Water Type: Not reported
WHPA Facility Type: Not reported
WHPA HUC12: Not reported
Within 100yr Floodplain: No
Tribe: Not reported
EPA Region: 1
NFA Letter 1: Not reported
NFA Letter 2: Not reported
NFA Letter 3: Not reported
NFA Letter 4: Not reported
Closed With Residual Contaminate: Not reported
Coordinate Source: Geocode
X Coord: -72.75566
Y Coord: 44.337
Latitude: 44.337
Longitude: -72.75566

L60
NNW
1/8-1/4
0.225 mi.
1187 ft.

VSECU WATERBURY BRANCH
27 SOUTH MAIN STREET
WATERBURY, VT 05676
Site 4 of 10 in cluster L

VT AST A100360824
N/A

Relative:
Higher
Actual:
421 ft.

AST:
Name: VSECU WATERBURY BRANCH
Address: 27 SOUTH MAIN STREET
City,State,Zip: WATERBURY, VT 05676
Facility Id: FATR20118GFJUA00C8PV
Facility Country: USA
Failed Validation: Not reported
Report Year: 2011
Tank #: Not reported
Product: Not reported
Capacity: Not reported
Material of Constr: Not reported
Installation Date: Not reported
Facility Notes: Not reported

Chemical:
Chem Inv Record ID: CVTR20118GFKGA00J93N

Map ID
Direction
Distance
Elevation

MAP FINDINGS

Site

Database(s)

EDR ID Number
EPA ID Number

VSECU WATERBURY BRANCH (Continued)

A100360824

Report Year: 2011
CAS NUMBER: 74-98-6
State Label Code: VT2011
Entered Chemical Name: LPG (LIQUEFIED PETROLEUM GASES)
Chem Same As Last Yr: WATERBURY, VT 05676
Acute: WATERBURY, VT 05676
Ave Amount: Not reported
Ave Amount Code: 02
Chronic: WATERBURY, VT 05676
EHS Chemical: Not reported
Fire: WATERBURY, VT 05676
Gas: True
Liquid: Not reported
Mixture: True
Max Amount: Not reported
Max Amount Code: 02
Max Amt Container: Not reported
Pressure: True
Pure: Not reported
Reactive: Not reported
Solid: Not reported
Trade Secret: Not reported
Days On Site: 365
Last Modified: 3/19/2012

Location: south east corner of building
Amount: 100
Amount Unit: gallons
Type: Above ground tank
Temperature: Ambient temperature
Pressure: Ambient pressure
Last Modified: 3/19/2012

Location: south east corner of building
Amount: 100
Amount Unit: pounds
Type: Above ground tank
Temperature: Ambient temperature
Pressure: Ambient pressure
Last Modified: 3/19/2012

Report Year: 2011
Chemical Id: CVTR20118GFKGA00J93N
MX Chem: Not reported
Percentage: Not reported
MX CAS: Not reported
Wt Vol: Not reported
MX EHS: Not reported
MX Last Modified: 3/19/2012

Name: VSECU WATERBURY BRANCH
Address: 27 SOUTH MAIN STREET
City,State,Zip: WATERBURY, VT 05676
Facility Id: FATR20118GFJUA00C8PV
Facility Country: USA
Failed Validation: Not reported
Report Year: 2011

Map ID
Direction
Distance
Elevation

MAP FINDINGS

Site

Database(s)

EDR ID Number
EPA ID Number

VSECU WATERBURY BRANCH (Continued)

A100360824

Tank #: Not reported
Product: Not reported
Capacity: Not reported
Material of Constr: Not reported
Installation Date: Not reported
Facility Notes: Not reported

Chemical:

Chem Inv Record ID: CVTR20118GFKGA00J93N
Report Year: 2011
CAS NUMBER: 74-98-6
State Label Code: VT2011
Entered Chemical Name: LPG (LIQUEFIED PETROLEUM GASES)
Chem Same As Last Yr: WATERBURY, VT 05676
Acute: WATERBURY, VT 05676
Ave Amount: Not reported
Ave Amount Code: 02
Chronic: WATERBURY, VT 05676
EHS Chemical: Not reported
Fire: WATERBURY, VT 05676
Gas: True
Liquid: Not reported
Mixture: True
Max Amount: Not reported
Max Amount Code: 02
Max Amt Container: Not reported
Pressure: True
Pure: Not reported
Reactive: Not reported
Solid: Not reported
Trade Secret: Not reported
Days On Site: 365
Last Modified: 3/19/2012

Location: south east corner of building
Amount: 100
Amount Unit: gallons
Type: Above ground tank
Temperature: Ambient temperature
Pressure: Ambient pressure
Last Modified: 3/19/2012

Location: south east corner of building
Amount: 100
Amount Unit: pounds
Type: Above ground tank
Temperature: Ambient temperature
Pressure: Ambient pressure
Last Modified: 3/19/2012

Report Year: 2011
Chemical Id: CVTR20118GFKGA00J93N
MX Chem: Not reported
Percentage: Not reported
MX CAS: Not reported
Wt Vol: Not reported
MX EHS: Not reported

Map ID
Direction
Distance
Elevation

MAP FINDINGS

Site

Database(s)

EDR ID Number
EPA ID Number

VSECU WATERBURY BRANCH (Continued)

A100360824

MX Last Modified: 3/19/2012

**L61
NNW
1/8-1/4
0.235 mi.
1240 ft.**

**FLANDERS RESIDENCE
ELM STREET
WATERBURY, VT
Site 5 of 10 in cluster L**

**VT UST U003832435
N/A**

**Relative:
Higher
Actual:
420 ft.**

UST:
Facility:
Facility ID: 2002042
Facility Status: PULLED
Sites Id: 20022958
Pin: Not reported
Permitted To: Not reported
Landowner: Not reported
Permit Expires: Not reported
Fee Status: Not reported
Tanks Pulled: 1
Site Code: Contamination found
Removed: 1
Receipt: Not reported
Owner Name: P Howard Flanders
Owner Person: Skip Flanders
Owner Address: Elm Street
Owner City,St,Zip: Waterbury, VT 05676
Owner Telephone: Not reported
Operator Name: P Howard Flanders
Operator Person: Skip Flanders
Operator Address: Elm Street
Operator City,St,Zip: Waterbury, VT 05676
Operator Telephone: Not reported
Groundwater Monitoring Wells: Not reported
Vapor Monitoring Points: Not reported

Tank Data:
Tank ID: 2708
Tank Status: PULLED
Tank Label: -1-1-R
Tank Protect: Not reported
Year Removed: 2001
Capacity (Gal): 550
Category One: UST
CP Test: Not reported
Release Monitor: Not reported
Condition: GOOD
Date Reference: Not reported

Compartment:
Comp Id: 2705
Compartment Label: A
Substance: Fuel Oil #2 or #4
Spill: Not reported
Overfill: Not reported

Piping:
Pipe Seq: 1
Pipe Type: DEFAULT

Map ID
Direction
Distance
Elevation

MAP FINDINGS

Site

Database(s)

EDR ID Number
EPA ID Number

FLANDERS RESIDENCE (Continued)

U003832435

Pipe Installation Year: Not reported
Pipe Protection: Not reported
CP Pipe Test: Not reported
Pipe Monitor 1: Not reported
Pipe Monitor 1 Test: Not reported
Pipe Monitor 2: Not reported
Pipe Monitor 2 Tested Date: Not reported
Pump Type: Not reported

L62
NNW
1/8-1/4
0.243 mi.
1282 ft.

THE VAULT (FORMER TD BANK)
14 SOUTH MAIN STREET
WATERBURY, VT 05676

Site 6 of 10 in cluster L

VT LUST **S106133620**
VT ASBESTOS **N/A**
VT MANIFEST

Relative:
Higher

Actual:
424 ft.

LUST:
Name: WATERBURY B.P.
Address: 145 SOUTH MAIN ST
City,State,Zip: WATERBURY, VT
Facility ID: 890405
Source: UST-Gasoline
Closure Date: 12/01/1993
Priority: NFAP - No Further Action Planned
Staff: Unassigned
Source: UST-Gasoline
Site Use: Business
Site Status: Not reported
Contamination: Not reported
Institutional Control: Not reported
Record Last Update: 03/08/2005
Project Status: Soil Investigation Complete

[Click here to access VT DEC Site:](#)

ASBESTOS:

Name: THE VAULT (FORMER TD BANK)
Address: 14 SOUTH MAIN STREET
City,State,Zip: WATERBURY, VT 05676
Owner Name: Furst Management Ventures LLC
Abatement Contractor Name: Levaggi Environmental
Abatement Start Date: 4/22/2019
Abatement End Date: 4/26/2019
Project Number: 419107
SSSD Notification Number: Not Applicable
Demo/Reno Notification Number: Not Applicable
Demolition Contractor: Not Applicable
Demolition Start Date: Not Applicable
Demolition End Date: Not Applicable
Notification Type: Removal
Linear Feet: 0
Square Feet: 400
Name of Landfill: Crossroads Landfill
Company Name: Not reported
Structure Type: Not reported
Permit Issued On: Not reported

Map ID
Direction
Distance
Elevation

MAP FINDINGS

Site

Database(s)

EDR ID Number
EPA ID Number

THE VAULT (FORMER TD BANK) (Continued)

S106133620

Application Status: Not reported

VT MANIFEST:

Name: TD BANK NORTH-TANK REMOVAL
Address: 14 SO MAIN ST
City,State,Zip: WATERBURY, VT 05676
Manifest ID: 002788011GBF
EPA Id: VTP000015795
Facility Id: VTR000517052
Facility Name: ENPRO SERVICES OF VERMONT; INC.
Mailing Name: TD BANK NORTH
Mailing Address: 14 SO MAIN ST
Mailing City,St,Zip: WATERBURY, VT 05676
Contact Phone: 8022447891
Contact Name: BRANCH MANAGER
Trans1: MAC300098399
T1 Name: ENPRO SERVICES INC
Manifest Transporter City/State: Not reported
Dot Description: STATE REGULATED OIL WASTE #2 FUEL OIL TANK BOTTOMS
Additional Dot: Not reported
Waste: VT02
Quantity: 85
Unit: P
Date Shipped: 10/26/2015
Facility City: WILLISTON
Facility State: VT
Fac Date: 10/27/2015

L63
NNW
1/8-1/4
0.243 mi.
1282 ft.
14 SOUTH MAIN STREET
14 SOUTH MAIN STREET
WATERBURY, VT 0
Site 7 of 10 in cluster L

UST FINDER RELEASE **1028911494**
N/A

Relative:
Higher

UST FINDER RELEASE:

Actual:
424 ft.

Object ID: 411244
Facility ID: Not reported
Lust ID: VT20184788
Name: 14 SOUTH MAIN STREET
Address: 14 SOUTH MAIN STREET
City,State,Zip: WATERBURY, VT 0
Address Match Type: PointAddress
Reported Date: 2018/05/10 15:59:59+00
Status: No Further Action
Substance: UST-Gasoline
Population within 1500ft: 693
Domestic Wells within 1500ft: 15
Land Use: Developed, High Intensity
Within SPA: No
SPA PWS Facility ID: Not reported
SPA Water Type: Not reported
SPA Facility Type: Not reported
SPA HUC12: Not reported
Within WHPA: No
WHPA PWS Facility ID: Not reported
WHPA Water Type: Not reported
WHPA Facility Type: Not reported

Map ID
Direction
Distance
Elevation

MAP FINDINGS

Site

Database(s)

EDR ID Number
EPA ID Number

14 SOUTH MAIN STREET (Continued)

1028911494

WHPA HUC12: Not reported
Within 100yr Floodplain: No
Tribe: Not reported
EPA Region: 1
NFA Letter 1: Not reported
NFA Letter 2: Not reported
NFA Letter 3: Not reported
NFA Letter 4: Not reported
Closed With Residual Contaminate: Not reported
Coordinate Source: Geocode
X Coord: -72.7559699999999
Y Coord: 44.3373800000001
Latitude: 44.33738
Longitude: -72.75597

**L64
NNW
1/8-1/4
0.243 mi.
1282 ft.**

**TD BANK NORTH
14 SOUTH MAIN STREET
WATERBURY, VT 05676**

**VT UST U004309381
N/A**

Site 8 of 10 in cluster L

**Relative:
Higher**

UST:

**Actual:
424 ft.**

Facility:

Facility ID: 5555040
Facility Status: PULLED
Sites Id: Not reported
Pin: Not reported
Permitted To: Not reported
Landowner: Not reported
Permit Expires: Not reported
Fee Status: Not reported
Tanks Pulled: 1
Site Code: Below standards
Removed: 1
Receipt: Not reported
Owner Name: TD Bank North
Owner Person: Not reported
Owner Address: Not reported
Owner City,St,Zip: Not reported
Owner Telephone: Not reported
Operator Name: Not reported
Operator Person: Not reported
Operator Address: Not reported
Operator City,St,Zip: Not reported
Operator Telephone: Not reported
Groundwater Monitoring Wells: Not reported
Vapor Monitoring Points: Not reported

Tank Data:

Tank ID: 18097
Tank Status: PULLED
Tank Label: -1-1-r
Tank Protect: Unprotected Steel
Year Removed: 2015
Capacity (Gal): 500
Category One: UST
CP Test: Not reported

Map ID
Direction
Distance
Elevation

MAP FINDINGS

Site

Database(s)

EDR ID Number
EPA ID Number

TD BANK NORTH (Continued)

U004309381

Release Monitor: Not reported
Condition: GOOD
Date Reference: Not reported

Compartment:
Comp Id: 21436
Compartment Label: A
Substance: Fuel Oil #2 or #4
Spill: Not reported
Overfill: Not reported

Piping:
Pipe Seq: 1
Pipe Type: DEFAULT
Pipe Installation Year: Not reported
Pipe Protection: Not reported
CP Pipe Test: Not reported
Pipe Monitor 1: Not reported
Pipe Monitor 1 Test: Not reported
Pipe Monitor 2: Not reported
Pipe Monitor 2 Tested Date: Not reported
Pump Type: Not reported

L65
NNW
1/8-1/4
0.243 mi.
1282 ft.

**14 SOUTH MAIN STREET
14 SOUTH MAIN STREET
WATERBURY, VT

Site 9 of 10 in cluster L**

**VT LUST S122432537
N/A**

**Relative:
Higher**

**Actual:
424 ft.**

LUST:
Name: 14 SOUTH MAIN STREET
Address: 14 SOUTH MAIN STREET
City,State,Zip: WATERBURY, VT
Facility ID: 20184788
Source: UST-Gasoline
Closure Date: Not reported
Priority: LOW - Site with contamination to soils or groundwater, but no effect on sensitive receptors
Staff: Monica Ladago
Source: UST-Gasoline
Site Use: Business
Site Status: Voluntary Action
Contamination: Gasoline, Lead, PAH
Institutional Control: Land Record Notice
Record Last Update: 07/31/2024
Project Status: PAH and lead contamination identified in shallow soils during Phase II ESA. Shallow soil delineation complete. No groundwater impacts identified. SMAC with Notice to Land Records on 12/26/18. Fall 2019 soil disturbance leads to site reopening 12/24/19.

[Click here to access VT DEC Site:](#)

Map ID
Direction
Distance
Elevation

MAP FINDINGS

EDR ID Number
EPA ID Number

66
NNE
1/4-1/2
0.253 mi.
1334 ft.

BURT RESIDENCE
39 HIGH ST
WATERBURY, VT

VT SHWS
VT LAST
VT SPILLS
VT VAPOR

S108114001
N/A

Relative:
Higher

Actual:
470 ft.

SHWS:

Name: BURT RESIDENCE
Address: 39 HIGH ST
City,State,Zip: WATERBURY, VT
Facility ID: 20063556
Source Type: Kerosene
Priority: SMAC - Site Management Activities Completed
Staff: Ashley Desmond
Closure Date: 06/13/2008
Site Use: Residential
site Status: Not reported
Contamination: Kerosene
Institutional Control: Not reported
Record Last Update: 09/20/2006
Project Status: Contamination originated from a kero AST. Grossly contaminated soils removed from source area. No lingering impact to indoor air. No groundwater encountered to 15 feet below grade in the source area. Groundwater samples collected from monitoring wells downgradient of the release were non-detect for VOCs. Monitoring wells have been abandoned. All properties in this area are served by the municipal drinking water system.

[Click here to access VT DEC Site:](#)

LAST:

Name: BURT RESIDENCE
Address: 39 HIGH ST
City,State,Zip: WATERBURY, VT
Facility ID: 20063556
Source: Above Ground Storage Tank
Priority: SMAC - Site Management Activities Completed
Staff: Ashley Desmond
Date of Closure: 06/13/2008
Source: Above Ground Storage Tank
Site Use: Residential
site Status: Not reported
Contamination: Kerosene
Institutional Control: Not reported
Record Last Update: 09/20/2006
Project Status: Contamination originated from a kero AST. Grossly contaminated soils removed from source area. No lingering impact to indoor air. No groundwater encountered to 15 feet below grade in the source area. Groundwater samples collected from monitoring wells downgradient of the release were non-detect for VOCs. Monitoring wells have been abandoned. All properties in this area are served by the municipal drinking water system.

[Click here to access VT DEC Site:](#)

SPILLS:

Name: BURT RESIDENCE

Map ID
Direction
Distance
Elevation

MAP FINDINGS

Site

Database(s)

EDR ID Number
EPA ID Number

BURT RESIDENCE (Continued)

S108114001

Address: 39 HIGH ST
City,State,Zip: WATERBURY, VT
Year: 2006
Report #: WMD281
Hazardous Site Number: Not reported
Date Reported: 06/26/2006
Time Reported: 14:12:00.0
Complaint Taker: Marc Roy
Received From: No
Duty Officer: Not reported
Reported By Name: Katie Burt
Reported By Organization: Not reported
Reported By Work Phone: Not reported
Reported By Home Phone: Not reported
Incident Code: 01
Incident Type: AST leak
Date Of Incident: 06/26/2006
Time Of Incident: 0
Product: kerosene
Quantity: Unknown
Unit Of Measure: Not reported
Responsible Party: Burt
RP Address: Not reported
RP City,St,Zip: Not reported
RP Phone Work: 802-244-4089
RP Phone Home: Not reported
RP EMail: Not reported
EMail Sent Status: Y
Case Assigned To: Not reported
Surface Water Affected: Not reported
Date Closed: 08/08/2006
Closure Desc: Not reported
UST Facility Id: Not reported
Lat/Long: Not reported
Comments: Site 20063556
Action: Strong kerosene odors in residence. Ross hired to evaluate.

[Click here to access VT DEC Site:](#)

VAPOR:
Site Number: 20063556
Receptors: Indoor Air

L67
NNW
1/4-1/2
0.254 mi.
1343 ft.
LARKIN BUILDING
3 SOUTH MAIN ST
WATERBURY, VT
Site 10 of 10 in cluster L

VT LUST **S115555995**
N/A

Relative: LUST:
Higher Name: LARKIN BUILDING
Actual: Address: 3 SOUTH MAIN ST
424 ft. City,State,Zip: WATERBURY, VT
Facility ID: 20144474
Source: UST-Heating Oil
Closure Date: 05/07/2014

Map ID
Direction
Distance
Elevation

MAP FINDINGS

Site

Database(s)

EDR ID Number
EPA ID Number

LARKIN BUILDING (Continued)

S115555995

Priority: SMAC - Site Management Activities Completed
Staff: Ashley Desmond
Source: UST-Heating Oil
Site Use: Business
Site Status: Voluntary Action
Contamination: Heating Oil
Institutional Control: Not reported
Record Last Update: 05/07/2014
Project Status: 2 abandoned oil tanks found at property. Minor contamination found during closure of heating oil UST. PID readings shown to decrease with depth. Small volume of contaminated soils were backfilled. Acetone was recorded in tank waste samples, but at concentrations below the VT Soil Standards.

[Click here to access VT DEC Site:](#)

**68
NW
1/4-1/2
0.262 mi.
1383 ft.**

**FLANDERS RESIDENCE
21 ELM ST
WATERBURY, VT**

**VT LUST S105300353
N/A**

**Relative:
Lower
Actual:
418 ft.**

LUST:
Name: FLANDERS RESIDENCE
Address: 21 ELM ST
City,State,Zip: WATERBURY, VT
Facility ID: 20022958
Source: UST-Heating Oil
Closure Date: 02/19/2003
Priority: SMAC - Site Management Activities Completed
Staff: Gerold Noyes
Source: UST-Heating Oil
Site Use: Residential
Site Status: Not reported
Contamination: Not reported
Institutional Control: Not reported
Record Last Update: 02/19/2003
Project Status: UST closed in place. Contam found. Investigation complete. No impact to GW. SMAC.

[Click here to access VT DEC Site:](#)

**69
SE
1/4-1/2
0.309 mi.
1631 ft.**

**WATERBURY B.P.
145 SOUTH MAIN ST
WATERBURY, VT 0**

**UST FINDER RELEASE 1029129018
N/A**

**Relative:
Higher
Actual:
421 ft.**

UST FINDER RELEASE:
Object ID: 411252
Facility ID: Not reported
Lust ID: VT890405
Name: WATERBURY B.P.
Address: 145 SOUTH MAIN ST

Map ID
Direction
Distance
Elevation

MAP FINDINGS

Site

Database(s)

EDR ID Number
EPA ID Number

WATERBURY B.P. (Continued)

1029129018

City,State,Zip:	WATERBURY, VT 0
Address Match Type:	PointAddress
Reported Date:	Not reported
Status:	No Further Action
Substance:	UST-Gasoline
Population within 1500ft:	272
Domestic Wells within 1500ft:	10
Land Use:	Developed, Low Intensity
Within SPA:	No
SPA PWS Facility ID:	Not reported
SPA Water Type:	Not reported
SPA Facility Type:	Not reported
SPA HUC12:	Not reported
Within WHPA:	No
WHPA PWS Facility ID:	Not reported
WHPA Water Type:	Not reported
WHPA Facility Type:	Not reported
WHPA HUC12:	Not reported
Within 100yr Floodplain:	No
Tribe:	Not reported
EPA Region:	1
NFA Letter 1:	Not reported
NFA Letter 2:	Not reported
NFA Letter 3:	Not reported
NFA Letter 4:	Not reported
Closed With Residual Contaminate:	Not reported
Coordinate Source:	Geocode
X Coord:	-72.74842
Y Coord:	44.33023
Latitude:	44.33023
Longitude:	-72.74841999999999

M70
North
1/4-1/2
0.361 mi.
1904 ft.

WATERBURY ELEMENTARY SCHOOL
47 STOWE ST
WATERBURY, VT 0
Site 1 of 2 in cluster M

UST FINDER RELEASE **1029129021**
N/A

Relative:
Higher
Actual:
456 ft.

UST FINDER RELEASE:	
Object ID:	411249
Facility ID:	Not reported
Lust ID:	VT962068
Name:	WATERBURY ELEMENTARY SCHOOL
Address:	47 STOWE ST
City,State,Zip:	WATERBURY, VT 0
Address Match Type:	PointAddress
Reported Date:	1996/09/01 15:59:59+00
Status:	No Further Action
Substance:	UST-Gasoline
Population within 1500ft:	668
Domestic Wells within 1500ft:	19
Land Use:	Developed, Medium Intensity
Within SPA:	No
SPA PWS Facility ID:	Not reported
SPA Water Type:	Not reported
SPA Facility Type:	Not reported
SPA HUC12:	Not reported
Within WHPA:	No

Map ID
Direction
Distance
Elevation

MAP FINDINGS

Site

Database(s)

EDR ID Number
EPA ID Number

WATERBURY ELEMENTARY SCHOOL (Continued)

1029129021

WHPA PWS Facility ID: Not reported
WHPA Water Type: Not reported
WHPA Facility Type: Not reported
WHPA HUC12: Not reported
Within 100yr Floodplain: No
Tribe: Not reported
EPA Region: 1
NFA Letter 1: Not reported
NFA Letter 2: Not reported
NFA Letter 3: Not reported
NFA Letter 4: Not reported
Closed With Residual Contaminate: Not reported
Coordinate Source: Geocode
X Coord: -72.75382
Y Coord: 44.33948
Latitude: 44.33948
Longitude: -72.75382

M71
North
1/4-1/2
0.361 mi.
1904 ft.

THATCHER BROOK PRIMARY SCHOOL
47 STOWE ST
WATERBURY, VT 05676

Site 2 of 2 in cluster M

VT LUST
VT SPILLS
VT TIER 2

S107778942
N/A

Relative:
Higher

Actual:
456 ft.

LUST:
Name: WATERBURY ELEMENTARY SCHOOL
Address: 47 STOWE ST
City,State,Zip: WATERBURY, VT
Facility ID: 962068
Source: UST-Gasoline
Closure Date: 04/01/1997
Priority: SMAC - Site Management Activities Completed
Staff: Unassigned
Source: UST-Gasoline
Site Use: Other
Site Status: Not reported
Contamination: Heating Oil
Institutional Control: Not reported
Record Last Update: 09/29/2003
Project Status: Soil Removal Completed, Site Closed

[Click here to access VT DEC Site:](#)

SPILLS:

Name: THATCHER BROOK ELEMENTARY SCHOOL
Address: 47 STOWE ST
City,State,Zip: WATERBURY, VT
Year: 2007
Report #: WMD211
Hazardous Site Number: Not reported
Date Reported: 05/16/2007
Time Reported: 1500
Complaint Taker: Tim Cropley
Received From: No
Duty Officer: Not reported
Reported By Name: Bob Ross

Map ID
Direction
Distance
Elevation

MAP FINDINGS

Site

Database(s)

EDR ID Number
EPA ID Number

THATCHER BROOK PRIMARY SCHOOL (Continued)

S107778942

Reported By Organization: Ross Enviro
Reported By Work Phone: Not reported
Reported By Home Phone: Not reported
Incident Code: 99
Incident Type: contam soil found during excavation work
Date Of Incident: Not reported
Time Of Incident: 0
Product: Not reported
Quantity: --
Unit Of Measure: Not reported
Responsible Party: Thatcher Brook Elementary
RP Address: Not reported
RP City,St,Zip: Not reported
RP Phone Work: 802-253-4280
RP Phone Home: Not reported
RP EMail: Not reported
EMail Sent Status: Y
Case Assigned To: Not reported
Surface Water Affected: Not reported
Date Closed: **11/14/2007**
Closure Desc: Not reported
UST Facility Id: 2447195
Lat/Long: Not reported
Comments: Stained soil and sheen found during excavation appeared related to previous release/site work.
Action: Impacts in subsurface are limited by clay layer. Consultant recommended ISI but was not requested due to residual impacts being from previous site work with limited risk.

[Click here to access VT DEC Site:](#)

TIER 2:

Report Year: Not reported
Facility Name: THATCHER BROOK PRIMARY SCHOOL
Facility Id: FA0000002HD4S00JENAB
Facility Dept: Not reported
Date Signed: Not reported
Modification Date: Not reported
Fee Total: Not reported
Number Employees: Not reported
Dike / Other Safeguard: Not reported
Failed Validation: Not reported
Fire District: Not reported
Mail Address: Not reported
Mail City,St,Zip: Not reported
Mail Country: Not reported
Lat/Long: Not reported
Lat/Long Location Description: Not reported
Lat Long Method: Not reported
Submitted By: Not reported
Chem Same As Last Yr: 4174
Notes: Not reported
Validation Report: Not reported

Map ID
Direction
Distance
Elevation

MAP FINDINGS

EDR ID Number
EPA ID Number

72
SSE
1/4-1/2
0.401 mi.
2116 ft.

**MARSHALL PROPERTY
OLD SCHOOL ROAD
DUXBURY, VT**

**VT SHWS
VT LAST**

**S103726055
N/A**

**Relative:
Lower**

**Actual:
416 ft.**

SHWS:

Name: MARSHALL PROPERTY
Address: OLD SCHOOL ROAD
City,State,Zip: DUXBURY, VT
Facility ID: 982492
Source Type: Floor drain/Dry well
Priority: SMAC - Site Management Activities Completed
Staff: Gerold Noyes
Closure Date: 06/18/2010
Site Use: Bulk Storage
site Status: Voluntary Action
Contamination: Other Petroleum, Other SVOCs
Institutional Control: Not reported
Record Last Update: 08/30/2021
Project Status: Phase I ESA encountered TPH contaminated soil and GW. 1/4/99 letter required soil disposal manifest, floor drain closure, and 11/13/98 soil lab data for SMAC; building burned down in spring 1999; 5/6/2010 site now Duxbury AutoTech. 1 drum of floor drain sediment disposed of. SMAC

[Click here to access VT DEC Site:](#)

LAST:

Name: MARSHALL PROPERTY
Address: OLD SCHOOL ROAD
City,State,Zip: DUXBURY, VT
Facility ID: 982492
Source: Above Ground Storage Tank
Priority: SMAC - Site Management Activities Completed
Staff: Gerold Noyes
Date of Closure: 06/18/2010
Source: Above Ground Storage Tank
Site Use: Bulk Storage
site Status: Voluntary Action
Contamination: Other Petroleum, Other SVOCs
Institutional Control: Not reported
Record Last Update: 08/30/2021
Project Status: Phase I ESA encountered TPH contaminated soil and GW. 1/4/99 letter required soil disposal manifest, floor drain closure, and 11/13/98 soil lab data for SMAC; building burned down in spring 1999; 5/6/2010 site now Duxbury AutoTech. 1 drum of floor drain sediment disposed of. SMAC

[Click here to access VT DEC Site:](#)

Map ID
Direction
Distance
Elevation

MAP FINDINGS

Site

Database(s)

EDR ID Number
EPA ID Number

73
NNW
1/4-1/2
0.458 mi.
2419 ft.

WATERBURY COMMUNITY GARDEN
28 NORTH MAIN STREET
WATERBURY, VT

VT SHWS
VT NPDES

S117271062
N/A

Relative:
Higher

Actual:
420 ft.

SHWS:

Name: WATERBURY COMMUNITY GARDEN
Address: 28 NORTH MAIN STREET
City,State,Zip: WATERBURY, VT
Facility ID: 20144508
Source Type: Unknown
Priority: SMAC - Site Management Activities Completed
Staff: Matthew Becker
Closure Date: 02/23/2016
Site Use: Farm
site Status: Voluntary Action
Contamination: Lead
Institutional Control: Not reported
Record Last Update: 02/25/2016
Project Status: Not reported

[Click here to access VT DEC Site:](#)

NPDES:

Name: WATERBURY MUNICIPAL COMPLEX
Address: 28 NORTH MAIN STREET
City,State,Zip: WATERBURY, VT
Discharge Permit #: Not reported
Permit Number: 7266-9015
PIN Number: Not reported
Issue Date: 12/04/2014
Effective Date: Not reported
Re-apply Date: Not reported
Expire Date: 12/04/2024
New: Not reported
Transfer: Not reported
Amend: Not reported
Renew: Not reported
Operate: Not reported
Facility Type: Not reported
Latitude: 44.339641999999998
Longitude: -72.758881000000002
Receiving Water(s): Not reported

Name: WATERBURY MUNICIPAL COMPLEX
Address: 28 NORTH MAIN STREET
City,State,Zip: WATERBURY, VT
Discharge Permit #: Not reported
Permit Number: 7266-9020
PIN Number: Not reported
Issue Date: 10/01/2014
Effective Date: Not reported
Re-apply Date: Not reported
Expire Date: 10/01/2016
New: Not reported
Transfer: Not reported
Amend: Not reported
Renew: Not reported

Map ID
Direction
Distance
Elevation

MAP FINDINGS

Site

Database(s)

EDR ID Number
EPA ID Number

WATERBURY COMMUNITY GARDEN (Continued)

S117271062

Operate: Not reported
Facility Type: Not reported
Latitude: 44.339641999999998
Longitude: -72.758881000000002
Receiving Water(s): Not reported

74
SE
1/4-1/2
0.496 mi.
2618 ft.

RODNEY COMPANION DBA RODNEY'S RUBBISH
1 RIVER ROAD
WATERBURY, VT

VT SWF/LF

S106118978
N/A

Relative:
Lower

SWF/LF:

Actual:
415 ft.

Name: RODNEY COMPANION DBA RODNEY'S RUBBISH
Address: 1 RIVER ROAD
City,State,Zip: WATERBURY, VT
Facility ID: WA163
Facility Type: Transfer Station
PIN #: BR97-0481
Status: Operating, permitted
Applicant Address: 3801 Waterbury/Stowe Road
Applicant City,St,Zip: Waterbury, VT 05676
Primary Contact: Rodney Companion
Contact Telephone: (802) 793-3640
Staff Contact: Dennis.Fekert@vermont.gov
Certification Type: Full

75
WNW
1/4-1/2
0.496 mi.
2619 ft.

GMP WINOOSKI STREET SUBSTATION
WINOOSKI STREET
WATERBURY, VT

VT SHWS

S117326082
N/A

Relative:
Lower

SHWS:

Actual:
399 ft.

Name: GMP WINOOSKI STREET SUBSTATION
Address: WINOOSKI STREET
City,State,Zip: WATERBURY, VT
Facility ID: 20144520
Source Type: Not reported
Priority: LOW - Site with contamination to soils or groundwater, but no effect on sensitive receptors
Staff: Matthew Becker
Closure Date: Not reported
Site Use: Public Utility
site Status: Voluntary Action
Contamination: Not reported
Institutional Control: Not reported
Record Last Update: 10/09/2024
Project Status: Low level soil contamination found during sampling prior to substation decommissioning. Will be excavated by GMP.

[Click here to access VT DEC Site:](#)

Map ID
Direction
Distance
Elevation

MAP FINDINGS

Site

Database(s)

EDR ID Number
EPA ID Number

76
SSE
1/2-1
0.597 mi.
3152 ft.

DUXBURY STATE FARM
CLOVERDALE LANE
DUXBURY, VT

VT SHWS

S111013208
N/A

Relative:
Higher

Actual:
431 ft.

SHWS:

Name: DUXBURY STATE FARM
Address: CLOVERDALE LANE
City,State,Zip: DUXBURY, VT
Facility ID: 20114176
Source Type: Other
Priority: SMAC - Site Management Activities Completed
Staff: Gerold Noyes
Closure Date: 06/25/2012
Site Use: Farm
site Status: Voluntary Action
Contamination: Arsenic, Asbestos, PAH, Pesticides
Institutional Control: Not reported
Record Last Update: 06/26/2012
Project Status: Phase 1 & Phase 2 ESAs discovered low level soil PAH; groundwater not encountered

[Click here to access VT DEC Site:](#)

Count: 0 records.

ORPHAN SUMMARY

City	EDR ID	Site Name	Site Address	Zip	Database(s)
NO SITES FOUND					

GOVERNMENT RECORDS SEARCHED / DATA CURRENCY TRACKING

To maintain currency of the following federal and state databases, EDR contacts the appropriate governmental agency on a monthly or quarterly basis, as required.

Number of Days to Update: Provides confirmation that EDR is reporting records that have been updated within 90 days from the date the government agency made the information available to the public.

STANDARD ENVIRONMENTAL RECORDS

Lists of Federal NPL (Superfund) sites

NPL: National Priority List

National Priorities List (Superfund). The NPL is a subset of CERCLIS and identifies over 1,200 sites for priority cleanup under the Superfund Program. NPL sites may encompass relatively large areas. As such, EDR provides polygon coverage for over 1,000 NPL site boundaries produced by EPA's Environmental Photographic Interpretation Center (EPIC) and regional EPA offices.

Date of Government Version: 06/26/2025	Source: EPA
Date Data Arrived at EDR: 07/01/2025	Telephone: N/A
Date Made Active in Reports: 07/17/2025	Last EDR Contact: 07/01/2025
Number of Days to Update: 16	Next Scheduled EDR Contact: 10/06/2025
	Data Release Frequency: Quarterly

NPL Site Boundaries

Sources:

EPA's Environmental Photographic Interpretation Center (EPIC)
Telephone: 202-564-7333

EPA Region 1
Telephone 617-918-1143

EPA Region 6
Telephone: 214-655-6659

EPA Region 3
Telephone 215-814-5418

EPA Region 7
Telephone: 913-551-7247

EPA Region 4
Telephone 404-562-8033

EPA Region 8
Telephone: 303-312-6774

EPA Region 5
Telephone 312-886-6686

EPA Region 9
Telephone: 415-947-4246

EPA Region 10
Telephone 206-553-8665

Proposed NPL: Proposed National Priority List Sites

A site that has been proposed for listing on the National Priorities List through the issuance of a proposed rule in the Federal Register. EPA then accepts public comments on the site, responds to the comments, and places on the NPL those sites that continue to meet the requirements for listing.

Date of Government Version: 06/26/2025	Source: EPA
Date Data Arrived at EDR: 07/01/2025	Telephone: N/A
Date Made Active in Reports: 07/17/2025	Last EDR Contact: 07/01/2025
Number of Days to Update: 16	Next Scheduled EDR Contact: 10/06/2025
	Data Release Frequency: Quarterly

NPL LIENS: Federal Superfund Liens

Federal Superfund Liens. Under the authority granted the USEPA by CERCLA of 1980, the USEPA has the authority to file liens against real property in order to recover remedial action expenditures or when the property owner received notification of potential liability. USEPA compiles a listing of filed notices of Superfund Liens.

GOVERNMENT RECORDS SEARCHED / DATA CURRENCY TRACKING

Date of Government Version: 10/15/1991
Date Data Arrived at EDR: 02/02/1994
Date Made Active in Reports: 03/30/1994
Number of Days to Update: 56

Source: EPA
Telephone: 202-564-4267
Last EDR Contact: 08/15/2011
Next Scheduled EDR Contact: 11/28/2011
Data Release Frequency: No Update Planned

Lists of Federal Delisted NPL sites

Delisted NPL: National Priority List Deletions

The National Oil and Hazardous Substances Pollution Contingency Plan (NCP) establishes the criteria that the EPA uses to delete sites from the NPL. In accordance with 40 CFR 300.425(e), sites may be deleted from the NPL where no further response is appropriate.

Date of Government Version: 06/26/2025
Date Data Arrived at EDR: 07/01/2025
Date Made Active in Reports: 07/17/2025
Number of Days to Update: 16

Source: EPA
Telephone: N/A
Last EDR Contact: 07/01/2025
Next Scheduled EDR Contact: 10/06/2025
Data Release Frequency: Quarterly

Lists of Federal sites subject to CERCLA removals and CERCLA orders

FEDERAL FACILITY: Federal Facility Site Information listing

A listing of National Priority List (NPL) and Base Realignment and Closure (BRAC) sites found in the Comprehensive Environmental Response, Compensation and Liability Information System (CERCLIS) Database where EPA Federal Facilities Restoration and Reuse Office is involved in cleanup activities.

Date of Government Version: 11/20/2024
Date Data Arrived at EDR: 12/18/2024
Date Made Active in Reports: 12/20/2024
Number of Days to Update: 2

Source: Environmental Protection Agency
Telephone: 703-603-8704
Last EDR Contact: 06/20/2025
Next Scheduled EDR Contact: 10/06/2025
Data Release Frequency: Varies

SEMS: Superfund Enterprise Management System

SEMS (Superfund Enterprise Management System) tracks hazardous waste sites, potentially hazardous waste sites, and remedial activities performed in support of EPA's Superfund Program across the United States. The list was formerly known as CERCLIS, renamed to SEMS by the EPA in 2015. The list contains data on potentially hazardous waste sites that have been reported to the USEPA by states, municipalities, private companies and private persons, pursuant to Section 103 of the Comprehensive Environmental Response, Compensation, and Liability Act (CERCLA). This dataset also contains sites which are either proposed to or on the National Priorities List (NPL) and the sites which are in the screening and assessment phase for possible inclusion on the NPL.

Date of Government Version: 06/26/2025
Date Data Arrived at EDR: 07/01/2025
Date Made Active in Reports: 07/17/2025
Number of Days to Update: 16

Source: EPA
Telephone: 800-424-9346
Last EDR Contact: 07/01/2025
Next Scheduled EDR Contact: 10/20/2025
Data Release Frequency: Quarterly

Lists of Federal CERCLA sites with NFRAP

SEMS-ARCHIVE: Superfund Enterprise Management System Archive

GOVERNMENT RECORDS SEARCHED / DATA CURRENCY TRACKING

SEMS-ARCHIVE (Superfund Enterprise Management System Archive) tracks sites that have no further interest under the Federal Superfund Program based on available information. The list was formerly known as the CERCLIS-NFRAP, renamed to SEMS ARCHIVE by the EPA in 2015. EPA may perform a minimal level of assessment work at a site while it is archived if site conditions change and/or new information becomes available. Archived sites have been removed and archived from the inventory of SEMS sites. Archived status indicates that, to the best of EPA's knowledge, assessment at a site has been completed and that EPA has determined no further steps will be taken to list the site on the National Priorities List (NPL), unless information indicates this decision was not appropriate or other considerations require a recommendation for listing at a later time. The decision does not necessarily mean that there is no hazard associated with a given site; it only means that, based upon available information, the location is not judged to be potential NPL site.

Date of Government Version: 06/26/2025	Source: EPA
Date Data Arrived at EDR: 07/01/2025	Telephone: 800-424-9346
Date Made Active in Reports: 07/17/2025	Last EDR Contact: 07/01/2025
Number of Days to Update: 16	Next Scheduled EDR Contact: 10/20/2025
	Data Release Frequency: Quarterly

Lists of Federal RCRA facilities undergoing Corrective Action

CORRACTS: Corrective Action Report

CORRACTS identifies hazardous waste handlers with RCRA corrective action activity.

Date of Government Version: 06/02/2025	Source: EPA
Date Data Arrived at EDR: 06/03/2025	Telephone: 800-424-9346
Date Made Active in Reports: 06/16/2025	Last EDR Contact: 06/03/2025
Number of Days to Update: 13	Next Scheduled EDR Contact: 09/29/2025
	Data Release Frequency: Quarterly

Lists of Federal RCRA TSD facilities

RCRA-TSDF: RCRA - Treatment, Storage and Disposal

RCRAInfo is EPA's comprehensive information system, providing access to data supporting the Resource Conservation and Recovery Act (RCRA) of 1976 and the Hazardous and Solid Waste Amendments (HSWA) of 1984. The database includes selective information on sites which generate, transport, store, treat and/or dispose of hazardous waste as defined by the Resource Conservation and Recovery Act (RCRA). Transporters are individuals or entities that move hazardous waste from the generator offsite to a facility that can recycle, treat, store, or dispose of the waste. TSDFs treat, store, or dispose of the waste.

Date of Government Version: 06/02/2025	Source: Environmental Protection Agency
Date Data Arrived at EDR: 06/04/2025	Telephone: (888) 372-7341
Date Made Active in Reports: 06/16/2025	Last EDR Contact: 06/04/2025
Number of Days to Update: 12	Next Scheduled EDR Contact: 09/29/2025
	Data Release Frequency: Quarterly

Lists of Federal RCRA generators

RCRA-LQG: RCRA - Large Quantity Generators

RCRAInfo is EPA's comprehensive information system, providing access to data supporting the Resource Conservation and Recovery Act (RCRA) of 1976 and the Hazardous and Solid Waste Amendments (HSWA) of 1984. The database includes selective information on sites which generate, transport, store, treat and/or dispose of hazardous waste as defined by the Resource Conservation and Recovery Act (RCRA). Large quantity generators (LQGs) generate over 1,000 kilograms (kg) of hazardous waste, or over 1 kg of acutely hazardous waste per month.

Date of Government Version: 06/02/2025	Source: Environmental Protection Agency
Date Data Arrived at EDR: 06/04/2025	Telephone: (888) 372-7341
Date Made Active in Reports: 06/16/2025	Last EDR Contact: 06/04/2025
Number of Days to Update: 12	Next Scheduled EDR Contact: 09/29/2025
	Data Release Frequency: Quarterly

GOVERNMENT RECORDS SEARCHED / DATA CURRENCY TRACKING

RCRA-SQG: RCRA - Small Quantity Generators

RCRAInfo is EPA's comprehensive information system, providing access to data supporting the Resource Conservation and Recovery Act (RCRA) of 1976 and the Hazardous and Solid Waste Amendments (HSWA) of 1984. The database includes selective information on sites which generate, transport, store, treat and/or dispose of hazardous waste as defined by the Resource Conservation and Recovery Act (RCRA). Small quantity generators (SQGs) generate between 100 kg and 1,000 kg of hazardous waste per month.

Date of Government Version: 06/02/2025	Source: Environmental Protection Agency
Date Data Arrived at EDR: 06/04/2025	Telephone: (888) 372-7341
Date Made Active in Reports: 06/16/2025	Last EDR Contact: 06/04/2025
Number of Days to Update: 12	Next Scheduled EDR Contact: 09/29/2025
	Data Release Frequency: Quarterly

RCRA-VSQG: RCRA - Very Small Quantity Generators (Formerly Conditionally Exempt Small Quantity Generators)

RCRAInfo is EPA's comprehensive information system, providing access to data supporting the Resource Conservation and Recovery Act (RCRA) of 1976 and the Hazardous and Solid Waste Amendments (HSWA) of 1984. The database includes selective information on sites which generate, transport, store, treat and/or dispose of hazardous waste as defined by the Resource Conservation and Recovery Act (RCRA). Very small quantity generators (VSQGs) generate less than 100 kg of hazardous waste, or less than 1 kg of acutely hazardous waste per month.

Date of Government Version: 06/02/2025	Source: Environmental Protection Agency
Date Data Arrived at EDR: 06/04/2025	Telephone: (888) 372-7341
Date Made Active in Reports: 06/16/2025	Last EDR Contact: 06/04/2025
Number of Days to Update: 12	Next Scheduled EDR Contact: 09/29/2025
	Data Release Frequency: Quarterly

Federal institutional controls / engineering controls registries

LUCIS: Land Use Control Information System

LUCIS contains records of land use control information pertaining to the former Navy Base Realignment and Closure properties.

Date of Government Version: 03/11/2025	Source: Department of the Navy
Date Data Arrived at EDR: 04/02/2025	Telephone: 843-820-7326
Date Made Active in Reports: 06/24/2025	Last EDR Contact: 04/30/2025
Number of Days to Update: 83	Next Scheduled EDR Contact: 08/18/2025
	Data Release Frequency: Varies

US ENG CONTROLS: Engineering Controls Sites List

A listing of sites with engineering controls in place. Engineering controls include various forms of caps, building foundations, liners, and treatment methods to create pathway elimination for regulated substances to enter environmental media or effect human health.

Date of Government Version: 01/29/2025	Source: Environmental Protection Agency
Date Data Arrived at EDR: 02/18/2025	Telephone: 703-603-0695
Date Made Active in Reports: 04/29/2025	Last EDR Contact: 05/20/2025
Number of Days to Update: 70	Next Scheduled EDR Contact: 12/02/2024
	Data Release Frequency: Varies

US INST CONTROLS: Institutional Controls Sites List

A listing of sites with institutional controls in place. Institutional controls include administrative measures, such as groundwater use restrictions, construction restrictions, property use restrictions, and post remediation care requirements intended to prevent exposure to contaminants remaining on site. Deed restrictions are generally required as part of the institutional controls.

Date of Government Version: 01/29/2025	Source: Environmental Protection Agency
Date Data Arrived at EDR: 02/18/2025	Telephone: 703-603-0695
Date Made Active in Reports: 04/29/2025	Last EDR Contact: 05/20/2025
Number of Days to Update: 70	Next Scheduled EDR Contact: 09/01/2025
	Data Release Frequency: Varies

GOVERNMENT RECORDS SEARCHED / DATA CURRENCY TRACKING

Federal ERNS list

ERNS: Emergency Response Notification System

Emergency Response Notification System. ERNS records and stores information on reported releases of oil and hazardous substances.

Date of Government Version: 06/10/2025
Date Data Arrived at EDR: 06/12/2025
Date Made Active in Reports: 06/16/2025
Number of Days to Update: 4

Source: National Response Center, United States Coast Guard
Telephone: 202-267-2180
Last EDR Contact: 06/12/2025
Next Scheduled EDR Contact: 09/29/2025
Data Release Frequency: Quarterly

Lists of state- and tribal hazardous waste facilities

SHWS: Sites Database

State Hazardous Waste Sites. State hazardous waste site records are the states' equivalent to CERCLIS. These sites may or may not already be listed on the federal CERCLIS list. Priority sites planned for cleanup using state funds (state equivalent of Superfund) are identified along with sites where cleanup will be paid for by potentially responsible parties. Available information varies by state.

Date of Government Version: 11/25/2024
Date Data Arrived at EDR: 11/25/2024
Date Made Active in Reports: 02/18/2025
Number of Days to Update: 85

Source: Department of Environmental Conservation
Telephone: 802-241-3443
Last EDR Contact: 05/07/2025
Next Scheduled EDR Contact: 08/25/2025
Data Release Frequency: Quarterly

Lists of state and tribal landfills and solid waste disposal facilities

SWF/LF: Landfills and Transfer Stations

Solid Waste Facilities/Landfill Sites. SWF/LF type records typically contain an inventory of solid waste disposal facilities or landfills in a particular state. Depending on the state, these may be active or inactive facilities or open dumps that failed to meet RCRA Subtitle D Section 4004 criteria for solid waste landfills or disposal sites.

Date of Government Version: 02/25/2025
Date Data Arrived at EDR: 02/25/2025
Date Made Active in Reports: 02/28/2025
Number of Days to Update: 3

Source: Department of Environmental Conservation
Telephone: 802-241-3444
Last EDR Contact: 05/28/2025
Next Scheduled EDR Contact: 09/15/2025
Data Release Frequency: Varies

Lists of state and tribal leaking storage tanks

LUST: Sites Database

Leaking Underground Storage Tank Incident Reports. LUST records contain an inventory of reported leaking underground storage tank incidents. Not all states maintain these records, and the information stored varies by state. Source Type: Underground Storage Tank.

Date of Government Version: 11/25/2024
Date Data Arrived at EDR: 11/25/2024
Date Made Active in Reports: 02/18/2025
Number of Days to Update: 85

Source: Department of Environmental Conservation
Telephone: 802-241-3888
Last EDR Contact: 05/07/2025
Next Scheduled EDR Contact: 08/25/2025
Data Release Frequency: Quarterly

LAST: Sites Database

Leaking aboveground storage tank site locations included in the Sites database.

Date of Government Version: 11/25/2024
Date Data Arrived at EDR: 11/25/2024
Date Made Active in Reports: 02/18/2025
Number of Days to Update: 85

Source: Department of Environmental Conservation
Telephone: 802-241-3443
Last EDR Contact: 05/07/2025
Next Scheduled EDR Contact: 08/25/2025
Data Release Frequency: Quarterly

GOVERNMENT RECORDS SEARCHED / DATA CURRENCY TRACKING

INDIAN LUST R5: Leaking Underground Storage Tanks on Indian Land

Leaking underground storage tanks located on Indian Land in Michigan, Minnesota and Wisconsin.

Date of Government Version: 11/18/2024

Date Data Arrived at EDR: 01/16/2025

Date Made Active in Reports: 04/07/2025

Number of Days to Update: 81

Source: EPA, Region 5

Telephone: 312-886-7439

Last EDR Contact: 07/10/2025

Next Scheduled EDR Contact: 10/27/2025

Data Release Frequency: Varies

INDIAN LUST R4: Leaking Underground Storage Tanks on Indian Land

LUSTs on Indian land in Florida, Mississippi and North Carolina.

Date of Government Version: 11/18/2024

Date Data Arrived at EDR: 01/16/2025

Date Made Active in Reports: 04/07/2025

Number of Days to Update: 81

Source: EPA Region 4

Telephone: 404-562-8677

Last EDR Contact: 07/10/2025

Next Scheduled EDR Contact: 10/27/2025

Data Release Frequency: Varies

INDIAN LUST R1: Leaking Underground Storage Tanks on Indian Land

A listing of leaking underground storage tank locations on Indian Land.

Date of Government Version: 11/18/2024

Date Data Arrived at EDR: 01/16/2025

Date Made Active in Reports: 04/07/2025

Number of Days to Update: 81

Source: EPA Region 1

Telephone: 617-918-1313

Last EDR Contact: 07/10/2025

Next Scheduled EDR Contact: 10/27/2025

Data Release Frequency: Varies

INDIAN LUST R6: Leaking Underground Storage Tanks on Indian Land

LUSTs on Indian land in New Mexico and Oklahoma.

Date of Government Version: 11/18/2024

Date Data Arrived at EDR: 01/16/2025

Date Made Active in Reports: 04/07/2025

Number of Days to Update: 81

Source: EPA Region 6

Telephone: 214-665-6597

Last EDR Contact: 07/10/2025

Next Scheduled EDR Contact: 10/27/2025

Data Release Frequency: Varies

INDIAN LUST R10: Leaking Underground Storage Tanks on Indian Land

LUSTs on Indian land in Alaska, Idaho, Oregon and Washington.

Date of Government Version: 11/18/2024

Date Data Arrived at EDR: 01/16/2025

Date Made Active in Reports: 04/07/2025

Number of Days to Update: 81

Source: EPA Region 10

Telephone: 206-553-2857

Last EDR Contact: 07/10/2025

Next Scheduled EDR Contact: 10/27/2025

Data Release Frequency: Varies

INDIAN LUST R8: Leaking Underground Storage Tanks on Indian Land

LUSTs on Indian land in Colorado, Montana, North Dakota, South Dakota, Utah and Wyoming.

Date of Government Version: 11/18/2024

Date Data Arrived at EDR: 01/16/2025

Date Made Active in Reports: 04/07/2025

Number of Days to Update: 81

Source: EPA Region 8

Telephone: 303-312-6271

Last EDR Contact: 07/10/2025

Next Scheduled EDR Contact: 10/27/2025

Data Release Frequency: Varies

INDIAN LUST R9: Leaking Underground Storage Tanks on Indian Land

LUSTs on Indian land in Arizona, California, New Mexico and Nevada

Date of Government Version: 01/07/2025

Date Data Arrived at EDR: 01/16/2025

Date Made Active in Reports: 04/07/2025

Number of Days to Update: 81

Source: Environmental Protection Agency

Telephone: 415-972-3372

Last EDR Contact: 07/10/2025

Next Scheduled EDR Contact: 10/27/2025

Data Release Frequency: Varies

GOVERNMENT RECORDS SEARCHED / DATA CURRENCY TRACKING

INDIAN LUST R7: Leaking Underground Storage Tanks on Indian Land LUSTs on Indian land in Iowa, Kansas, and Nebraska

Date of Government Version: 01/07/2025	Source: EPA Region 7
Date Data Arrived at EDR: 01/16/2025	Telephone: 913-551-7003
Date Made Active in Reports: 04/07/2025	Last EDR Contact: 07/10/2025
Number of Days to Update: 81	Next Scheduled EDR Contact: 10/27/2025
	Data Release Frequency: Varies

Lists of state and tribal registered storage tanks

FEMA UST: Underground Storage Tank Listing

A listing of all FEMA owned underground storage tanks.

Date of Government Version: 04/08/2025	Source: FEMA
Date Data Arrived at EDR: 04/23/2025	Telephone: 202-646-5797
Date Made Active in Reports: 04/24/2025	Last EDR Contact: 06/24/2025
Number of Days to Update: 1	Next Scheduled EDR Contact: 10/13/2025
	Data Release Frequency: Varies

UST: State of Vermont Underground Storage Tank Database

Registered Underground Storage Tanks. UST's are regulated under Subtitle I of the Resource Conservation and Recovery Act (RCRA) and must be registered with the state department responsible for administering the UST program. Available information varies by state program.

Date of Government Version: 04/28/2025	Source: Department of Environmental Conservation
Date Data Arrived at EDR: 04/30/2025	Telephone: 802-241-3888
Date Made Active in Reports: 07/17/2025	Last EDR Contact: 04/30/2025
Number of Days to Update: 78	Next Scheduled EDR Contact: 08/11/2025
	Data Release Frequency: Quarterly

AST: Above Ground Storage Tanks

A listing of facilities with aboveground storage tanks.

Date of Government Version: 04/24/2025	Source: Department of Public Safety
Date Data Arrived at EDR: 04/24/2025	Telephone: 802-244-8721
Date Made Active in Reports: 06/06/2025	Last EDR Contact: 07/21/2025
Number of Days to Update: 43	Next Scheduled EDR Contact: 11/03/2025
	Data Release Frequency: Semi-Annually

INDIAN UST R5: Underground Storage Tanks on Indian Land

The Indian Underground Storage Tank (UST) database provides information about underground storage tanks on Indian land in EPA Region 5 (Michigan, Minnesota and Wisconsin and Tribal Nations).

Date of Government Version: 11/18/2024	Source: EPA Region 5
Date Data Arrived at EDR: 01/16/2025	Telephone: 312-886-6136
Date Made Active in Reports: 04/07/2025	Last EDR Contact: 07/10/2025
Number of Days to Update: 81	Next Scheduled EDR Contact: 10/27/2025
	Data Release Frequency: Varies

INDIAN UST R6: Underground Storage Tanks on Indian Land

The Indian Underground Storage Tank (UST) database provides information about underground storage tanks on Indian land in EPA Region 6 (Louisiana, Arkansas, Oklahoma, New Mexico, Texas and 65 Tribes).

Date of Government Version: 11/18/2024	Source: EPA Region 6
Date Data Arrived at EDR: 01/16/2025	Telephone: 214-665-7591
Date Made Active in Reports: 04/07/2025	Last EDR Contact: 07/10/2025
Number of Days to Update: 81	Next Scheduled EDR Contact: 10/27/2025
	Data Release Frequency: Varies

GOVERNMENT RECORDS SEARCHED / DATA CURRENCY TRACKING

INDIAN UST R10: Underground Storage Tanks on Indian Land

The Indian Underground Storage Tank (UST) database provides information about underground storage tanks on Indian land in EPA Region 10 (Alaska, Idaho, Oregon, Washington, and Tribal Nations).

Date of Government Version: 11/18/2024	Source: EPA Region 10
Date Data Arrived at EDR: 01/16/2025	Telephone: 206-553-2857
Date Made Active in Reports: 04/07/2025	Last EDR Contact: 07/10/2025
Number of Days to Update: 81	Next Scheduled EDR Contact: 10/27/2025
	Data Release Frequency: Varies

INDIAN UST R4: Underground Storage Tanks on Indian Land

The Indian Underground Storage Tank (UST) database provides information about underground storage tanks on Indian land in EPA Region 4 (Alabama, Florida, Georgia, Kentucky, Mississippi, North Carolina, South Carolina, Tennessee and Tribal Nations)

Date of Government Version: 11/08/2024	Source: EPA Region 4
Date Data Arrived at EDR: 01/16/2025	Telephone: 404-562-9424
Date Made Active in Reports: 04/07/2025	Last EDR Contact: 07/10/2025
Number of Days to Update: 81	Next Scheduled EDR Contact: 10/27/2025
	Data Release Frequency: Varies

INDIAN UST R9: Underground Storage Tanks on Indian Land

The Indian Underground Storage Tank (UST) database provides information about underground storage tanks on Indian land in EPA Region 9 (Arizona, California, Hawaii, Nevada, the Pacific Islands, and Tribal Nations).

Date of Government Version: 10/15/2024	Source: EPA Region 9
Date Data Arrived at EDR: 01/16/2025	Telephone: 415-972-3368
Date Made Active in Reports: 04/07/2025	Last EDR Contact: 07/10/2025
Number of Days to Update: 81	Next Scheduled EDR Contact: 10/27/2025
	Data Release Frequency: Varies

INDIAN UST R8: Underground Storage Tanks on Indian Land

The Indian Underground Storage Tank (UST) database provides information about underground storage tanks on Indian land in EPA Region 8 (Colorado, Montana, North Dakota, South Dakota, Utah, Wyoming and 27 Tribal Nations).

Date of Government Version: 11/18/2024	Source: EPA Region 8
Date Data Arrived at EDR: 01/16/2025	Telephone: 303-312-6137
Date Made Active in Reports: 04/07/2025	Last EDR Contact: 07/10/2025
Number of Days to Update: 81	Next Scheduled EDR Contact: 10/27/2025
	Data Release Frequency: Varies

INDIAN UST R7: Underground Storage Tanks on Indian Land

The Indian Underground Storage Tank (UST) database provides information about underground storage tanks on Indian land in EPA Region 7 (Iowa, Kansas, Missouri, Nebraska, and 9 Tribal Nations).

Date of Government Version: 01/07/2025	Source: EPA Region 7
Date Data Arrived at EDR: 01/16/2025	Telephone: 913-551-7003
Date Made Active in Reports: 04/07/2025	Last EDR Contact: 07/10/2025
Number of Days to Update: 81	Next Scheduled EDR Contact: 10/27/2025
	Data Release Frequency: Varies

INDIAN UST R1: Underground Storage Tanks on Indian Land

The Indian Underground Storage Tank (UST) database provides information about underground storage tanks on Indian land in EPA Region 1 (Connecticut, Maine, Massachusetts, New Hampshire, Rhode Island, Vermont and ten Tribal Nations).

Date of Government Version: 11/18/2024	Source: EPA, Region 1
Date Data Arrived at EDR: 01/16/2025	Telephone: 617-918-1313
Date Made Active in Reports: 04/07/2025	Last EDR Contact: 07/10/2025
Number of Days to Update: 81	Next Scheduled EDR Contact: 10/27/2025
	Data Release Frequency: Varies

GOVERNMENT RECORDS SEARCHED / DATA CURRENCY TRACKING

State and tribal institutional control / engineering control registries

ENG CONTROLS: Engineering Controls Site Listing

A listing of Active and Closed sites with institutional controls in place

Date of Government Version: 11/25/2024

Date Data Arrived at EDR: 11/25/2024

Date Made Active in Reports: 02/18/2025

Number of Days to Update: 85

Source: Department of Environmental Conservation

Telephone: 802-241-3443

Last EDR Contact: 05/07/2025

Next Scheduled EDR Contact: 08/25/2025

Data Release Frequency: Quarterly

INST CONTROL: Institutional Control Sites Listing

Active and Closed Sites with institutional controls in place.

Date of Government Version: 11/25/2024

Date Data Arrived at EDR: 11/25/2024

Date Made Active in Reports: 02/18/2025

Number of Days to Update: 85

Source: Department of Environmental Conservation

Telephone: 802-241-3443

Last EDR Contact: 05/07/2025

Next Scheduled EDR Contact: 08/25/2025

Data Release Frequency: Quarterly

Lists of state and tribal voluntary cleanup sites

INDIAN VCP R1: Voluntary Cleanup Priority Listing

A listing of voluntary cleanup priority sites located on Indian Land located in Region 1.

Date of Government Version: 07/27/2015

Date Data Arrived at EDR: 09/29/2015

Date Made Active in Reports: 02/18/2016

Number of Days to Update: 142

Source: EPA, Region 1

Telephone: 617-918-1102

Last EDR Contact: 06/10/2025

Next Scheduled EDR Contact: 09/29/2025

Data Release Frequency: Varies

INDIAN VCP R7: Voluntary Cleanup Priority Listing

A listing of voluntary cleanup priority sites located on Indian Land located in Region 7.

Date of Government Version: 03/20/2008

Date Data Arrived at EDR: 04/22/2008

Date Made Active in Reports: 05/19/2008

Number of Days to Update: 27

Source: EPA, Region 7

Telephone: 913-551-7365

Last EDR Contact: 07/08/2021

Next Scheduled EDR Contact: 07/20/2009

Data Release Frequency: Varies

Lists of state and tribal brownfield sites

BROWNFIELDS: Brownfields Site List

A listing of sites in the Brownfields program.

Date of Government Version: 02/10/2025

Date Data Arrived at EDR: 02/11/2025

Date Made Active in Reports: 04/30/2025

Number of Days to Update: 78

Source: Department of Environmental Conservation

Telephone: 802-241-3888

Last EDR Contact: 05/13/2025

Next Scheduled EDR Contact: 08/25/2025

Data Release Frequency: Varies

ADDITIONAL ENVIRONMENTAL RECORDS

Local Brownfield lists

US BROWNFIELDS: A Listing of Brownfields Sites

Brownfields are real property, the expansion, redevelopment, or reuse of which may be complicated by the presence or potential presence of a hazardous substance, pollutant, or contaminant. Cleaning up and reinvesting in these properties takes development pressures off of undeveloped, open land, and both improves and protects the environment. Assessment, Cleanup and Redevelopment Exchange System (ACRES) stores information reported by EPA Brownfields grant recipients on brownfields properties assessed or cleaned up with grant funding as well as information on Targeted Brownfields Assessments performed by EPA Regions. A listing of ACRES Brownfield sites is obtained from Cleanups in My Community. Cleanups in My Community provides information on Brownfields properties for which information is reported back to EPA, as well as areas served by Brownfields grant programs.

GOVERNMENT RECORDS SEARCHED / DATA CURRENCY TRACKING

Date of Government Version: 09/09/2024
Date Data Arrived at EDR: 09/11/2024
Date Made Active in Reports: 12/06/2024
Number of Days to Update: 86

Source: Environmental Protection Agency
Telephone: 202-566-2777
Last EDR Contact: 06/10/2025
Next Scheduled EDR Contact: 09/22/2025
Data Release Frequency: Semi-Annually

Local Lists of Landfill / Solid Waste Disposal Sites

INDIAN ODI: Report on the Status of Open Dumps on Indian Lands

Location of open dumps on Indian land.

Date of Government Version: 12/31/1998
Date Data Arrived at EDR: 12/03/2007
Date Made Active in Reports: 01/24/2008
Number of Days to Update: 52

Source: Environmental Protection Agency
Telephone: 703-308-8245
Last EDR Contact: 07/15/2025
Next Scheduled EDR Contact: 11/03/2025
Data Release Frequency: Varies

ODI: Open Dump Inventory

An open dump is defined as a disposal facility that does not comply with one or more of the Part 257 or Part 258 Subtitle D Criteria.

Date of Government Version: 06/30/1985
Date Data Arrived at EDR: 08/09/2004
Date Made Active in Reports: 09/17/2004
Number of Days to Update: 39

Source: Environmental Protection Agency
Telephone: 800-424-9346
Last EDR Contact: 06/09/2004
Next Scheduled EDR Contact: N/A
Data Release Frequency: No Update Planned

DEBRIS REGION 9: Torres Martinez Reservation Illegal Dump Site Locations

A listing of illegal dump sites location on the Torres Martinez Indian Reservation located in eastern Riverside County and northern Imperial County, California.

Date of Government Version: 01/12/2009
Date Data Arrived at EDR: 05/07/2009
Date Made Active in Reports: 09/21/2009
Number of Days to Update: 137

Source: EPA, Region 9
Telephone: 415-947-4219
Last EDR Contact: 07/08/2025
Next Scheduled EDR Contact: 10/27/2025
Data Release Frequency: No Update Planned

IHS OPEN DUMPS: Open Dumps on Indian Land

A listing of all open dumps located on Indian Land in the United States.

Date of Government Version: 02/07/2024
Date Data Arrived at EDR: 11/13/2024
Date Made Active in Reports: 11/19/2024
Number of Days to Update: 6

Source: Department of Health & Human Services, Indian Health Service
Telephone: 301-443-1452
Last EDR Contact: 07/17/2025
Next Scheduled EDR Contact: 11/03/2025
Data Release Frequency: Varies

Local Lists of Hazardous waste / Contaminated Sites

US HIST CDL: National Clandestine Laboratory Register

A listing of clandestine drug lab locations that have been removed from the DEAs National Clandestine Laboratory Register.

Date of Government Version: 12/31/2024
Date Data Arrived at EDR: 02/20/2025
Date Made Active in Reports: 04/29/2025
Number of Days to Update: 68

Source: Drug Enforcement Administration
Telephone: 202-307-1000
Last EDR Contact: 06/02/2025
Next Scheduled EDR Contact: 09/01/2025
Data Release Frequency: No Update Planned

US CDL: Clandestine Drug Labs

A listing of clandestine drug lab locations. The U.S. Department of Justice ("the Department") provides this web site as a public service. It contains addresses of some locations where law enforcement agencies reported they found chemicals or other items that indicated the presence of either clandestine drug laboratories or dumpsites. In most cases, the source of the entries is not the Department, and the Department has not verified the entry and does not guarantee its accuracy. Members of the public must verify the accuracy of all entries by, for example, contacting local law enforcement and local health departments.

GOVERNMENT RECORDS SEARCHED / DATA CURRENCY TRACKING

Date of Government Version: 12/31/2024
Date Data Arrived at EDR: 02/20/2025
Date Made Active in Reports: 04/29/2025
Number of Days to Update: 68

Source: Drug Enforcement Administration
Telephone: 202-307-1000
Last EDR Contact: 06/02/2025
Next Scheduled EDR Contact: 09/01/2025
Data Release Frequency: Quarterly

Local Land Records

LIENS 2: CERCLA Lien Information

A Federal CERCLA ('Superfund') lien can exist by operation of law at any site or property at which EPA has spent Superfund monies. These monies are spent to investigate and address releases and threatened releases of contamination. CERCLIS provides information as to the identity of these sites and properties.

Date of Government Version: 06/26/2025
Date Data Arrived at EDR: 07/01/2025
Date Made Active in Reports: 07/17/2025
Number of Days to Update: 16

Source: Environmental Protection Agency
Telephone: 202-564-6023
Last EDR Contact: 07/01/2025
Next Scheduled EDR Contact: 10/06/2025
Data Release Frequency: Semi-Annually

Records of Emergency Release Reports

HMIRS: Hazardous Materials Information Reporting System

Hazardous Materials Incident Report System. HMIRS contains hazardous material spill incidents reported to DOT.

Date of Government Version: 06/11/2025
Date Data Arrived at EDR: 06/12/2025
Date Made Active in Reports: 06/16/2025
Number of Days to Update: 4

Source: U.S. Department of Transportation
Telephone: 202-366-4555
Last EDR Contact: 06/12/2025
Next Scheduled EDR Contact: 09/29/2025
Data Release Frequency: Quarterly

SPILLS: Sites Database

Hazardous materials spills included in the Sites database.

Date of Government Version: 02/10/2025
Date Data Arrived at EDR: 02/11/2025
Date Made Active in Reports: 04/30/2025
Number of Days to Update: 78

Source: Department of Environmental Conservation
Telephone: 802-241-3443
Last EDR Contact: 05/13/2025
Next Scheduled EDR Contact: 08/25/2025
Data Release Frequency: Quarterly

SPILLS 90: SPILLS90 data from FirstSearch

Spills 90 includes those spill and release records available exclusively from FirstSearch databases. Typically, they may include chemical, oil and/or hazardous substance spills recorded after 1990. Duplicate records that are already included in EDR incident and release records are not included in Spills 90.

Date of Government Version: 11/05/2012
Date Data Arrived at EDR: 01/03/2013
Date Made Active in Reports: 03/07/2013
Number of Days to Update: 63

Source: FirstSearch
Telephone: N/A
Last EDR Contact: 01/03/2013
Next Scheduled EDR Contact: N/A
Data Release Frequency: No Update Planned

SPILLS 80: SPILLS80 data from FirstSearch

Spills 80 includes those spill and release records available from FirstSearch databases prior to 1990. Typically, they may include chemical, oil and/or hazardous substance spills recorded before 1990. Duplicate records that are already included in EDR incident and release records are not included in Spills 80.

Date of Government Version: 04/19/2000
Date Data Arrived at EDR: 01/03/2013
Date Made Active in Reports: 03/07/2013
Number of Days to Update: 63

Source: FirstSearch
Telephone: N/A
Last EDR Contact: 01/03/2013
Next Scheduled EDR Contact: N/A
Data Release Frequency: No Update Planned

GOVERNMENT RECORDS SEARCHED / DATA CURRENCY TRACKING

Other Ascertainable Records

RCRA NonGen / NLR: RCRA - Non Generators / No Longer Regulated

RCRAInfo is EPA's comprehensive information system, providing access to data supporting the Resource Conservation and Recovery Act (RCRA) of 1976 and the Hazardous and Solid Waste Amendments (HSWA) of 1984. The database includes selective information on sites which generate, transport, store, treat and/or dispose of hazardous waste as defined by the Resource Conservation and Recovery Act (RCRA). Non-Generators do not presently generate hazardous waste.

Date of Government Version: 06/02/2025	Source: Environmental Protection Agency
Date Data Arrived at EDR: 06/04/2025	Telephone: (888) 372-7341
Date Made Active in Reports: 06/16/2025	Last EDR Contact: 06/04/2025
Number of Days to Update: 12	Next Scheduled EDR Contact: 09/29/2025
	Data Release Frequency: Quarterly

FUDS: Formerly Used Defense Sites

The listing includes locations of Formerly Used Defense Sites properties where the US Army Corps of Engineers is actively working or will take necessary cleanup actions.

Date of Government Version: 01/30/2025	Source: U.S. Army Corps of Engineers
Date Data Arrived at EDR: 02/11/2025	Telephone: 202-528-4285
Date Made Active in Reports: 04/24/2025	Last EDR Contact: 07/23/2025
Number of Days to Update: 72	Next Scheduled EDR Contact: 08/25/2025
	Data Release Frequency: Varies

DOD: Department of Defense Sites

This data set consists of federally owned or administered lands, administered by the Department of Defense, that have any area equal to or greater than 640 acres of the United States, Puerto Rico, and the U.S. Virgin Islands.

Date of Government Version: 06/07/2021	Source: USGS
Date Data Arrived at EDR: 07/13/2021	Telephone: 888-275-8747
Date Made Active in Reports: 03/09/2022	Last EDR Contact: 07/07/2025
Number of Days to Update: 239	Next Scheduled EDR Contact: 10/20/2025
	Data Release Frequency: Varies

FEDLAND: Federal and Indian Lands

Federally and Indian administrated lands of the United States. Lands included are administrated by: Army Corps of Engineers, Bureau of Reclamation, National Wild and Scenic River, National Wildlife Refuge, Public Domain Land, Wilderness, Wilderness Study Area, Wildlife Management Area, Bureau of Indian Affairs, Bureau of Land Management, Department of Justice, Forest Service, Fish and Wildlife Service, National Park Service.

Date of Government Version: 04/02/2018	Source: U.S. Geological Survey
Date Data Arrived at EDR: 04/11/2018	Telephone: 888-275-8747
Date Made Active in Reports: 11/06/2019	Last EDR Contact: 06/25/2025
Number of Days to Update: 574	Next Scheduled EDR Contact: 10/13/2025
	Data Release Frequency: N/A

SCRD DRYCLEANERS: State Coalition for Remediation of Drycleaners Listing

The State Coalition for Remediation of Drycleaners was established in 1998, with support from the U.S. EPA Office of Superfund Remediation and Technology Innovation. It is comprised of representatives of states with established drycleaner remediation programs. Currently the member states are Alabama, Connecticut, Florida, Illinois, Kansas, Minnesota, Missouri, North Carolina, Oregon, South Carolina, Tennessee, Texas, and Wisconsin.

Date of Government Version: 07/30/2021	Source: Environmental Protection Agency
Date Data Arrived at EDR: 02/03/2023	Telephone: 615-532-8599
Date Made Active in Reports: 02/10/2023	Last EDR Contact: 05/08/2025
Number of Days to Update: 7	Next Scheduled EDR Contact: 08/18/2025
	Data Release Frequency: Varies

GOVERNMENT RECORDS SEARCHED / DATA CURRENCY TRACKING

US FIN ASSUR: Financial Assurance Information

All owners and operators of facilities that treat, store, or dispose of hazardous waste are required to provide proof that they will have sufficient funds to pay for the clean up, closure, and post-closure care of their facilities.

Date of Government Version: 06/02/2025	Source: Environmental Protection Agency
Date Data Arrived at EDR: 06/03/2025	Telephone: 202-566-1917
Date Made Active in Reports: 06/16/2025	Last EDR Contact: 06/03/2025
Number of Days to Update: 13	Next Scheduled EDR Contact: 09/29/2025
	Data Release Frequency: Quarterly

EPA WATCH LIST: EPA Watch List

EPA maintains a "Watch List" to facilitate dialogue between EPA, state and local environmental agencies on enforcement matters relating to facilities with alleged violations identified as either significant or high priority. Being on the Watch List does not mean that the facility has actually violated the law only that an investigation by EPA or a state or local environmental agency has led those organizations to allege that an unproven violation has in fact occurred. Being on the Watch List does not represent a higher level of concern regarding the alleged violations that were detected, but instead indicates cases requiring additional dialogue between EPA, state and local agencies - primarily because of the length of time the alleged violation has gone unaddressed or unresolved.

Date of Government Version: 08/30/2013	Source: Environmental Protection Agency
Date Data Arrived at EDR: 03/21/2014	Telephone: 617-520-3000
Date Made Active in Reports: 06/17/2014	Last EDR Contact: 04/28/2025
Number of Days to Update: 88	Next Scheduled EDR Contact: 08/11/2025
	Data Release Frequency: No Update Planned

2020 COR ACTION: 2020 Corrective Action Program List

The EPA has set ambitious goals for the RCRA Corrective Action program by creating the 2020 Corrective Action Universe. This RCRA cleanup baseline includes facilities expected to need corrective action. The 2020 universe contains a wide variety of sites. Some properties are heavily contaminated while others were contaminated but have since been cleaned up. Still others have not been fully investigated yet, and may require little or no remediation. Inclusion in the 2020 Universe does not necessarily imply failure on the part of a facility to meet its RCRA obligations.

Date of Government Version: 09/30/2017	Source: Environmental Protection Agency
Date Data Arrived at EDR: 05/08/2018	Telephone: 703-308-4044
Date Made Active in Reports: 07/20/2018	Last EDR Contact: 05/01/2025
Number of Days to Update: 73	Next Scheduled EDR Contact: 08/11/2025
	Data Release Frequency: Varies

TSCA: Toxic Substances Control Act

Toxic Substances Control Act. TSCA identifies manufacturers and importers of chemical substances included on the TSCA Chemical Substance Inventory list. It includes data on the production volume of these substances by plant site.

Date of Government Version: 12/31/2020	Source: EPA
Date Data Arrived at EDR: 06/14/2022	Telephone: 202-260-5521
Date Made Active in Reports: 03/24/2023	Last EDR Contact: 06/12/2025
Number of Days to Update: 283	Next Scheduled EDR Contact: 09/22/2025
	Data Release Frequency: Every 4 Years

TRIS: Toxic Chemical Release Inventory System

Toxic Release Inventory System. TRIS identifies facilities which release toxic chemicals to the air, water and land in reportable quantities under SARA Title III Section 313.

Date of Government Version: 12/31/2023	Source: EPA
Date Data Arrived at EDR: 02/11/2025	Telephone: 202-566-0250
Date Made Active in Reports: 02/18/2025	Last EDR Contact: 05/15/2025
Number of Days to Update: 7	Next Scheduled EDR Contact: 08/25/2025
	Data Release Frequency: Annually

GOVERNMENT RECORDS SEARCHED / DATA CURRENCY TRACKING

SSTS: Section 7 Tracking Systems

Section 7 of the Federal Insecticide, Fungicide and Rodenticide Act, as amended (92 Stat. 829) requires all registered pesticide-producing establishments to submit a report to the Environmental Protection Agency by March 1st each year. Each establishment must report the types and amounts of pesticides, active ingredients and devices being produced, and those having been produced and sold or distributed in the past year.

Date of Government Version: 04/14/2025	Source: EPA
Date Data Arrived at EDR: 04/15/2025	Telephone: 202-564-4203
Date Made Active in Reports: 07/08/2025	Last EDR Contact: 07/14/2025
Number of Days to Update: 84	Next Scheduled EDR Contact: 10/27/2025
	Data Release Frequency: Annually

ROD: Records Of Decision

Record of Decision. ROD documents mandate a permanent remedy at an NPL (Superfund) site containing technical and health information to aid in the cleanup.

Date of Government Version: 04/25/2025	Source: EPA
Date Data Arrived at EDR: 05/01/2025	Telephone: 703-416-0223
Date Made Active in Reports: 05/21/2025	Last EDR Contact: 07/01/2025
Number of Days to Update: 20	Next Scheduled EDR Contact: 09/08/2025
	Data Release Frequency: Annually

RMP: Risk Management Plans

When Congress passed the Clean Air Act Amendments of 1990, it required EPA to publish regulations and guidance for chemical accident prevention at facilities using extremely hazardous substances. The Risk Management Program Rule (RMP Rule) was written to implement Section 112(r) of these amendments. The rule, which built upon existing industry codes and standards, requires companies of all sizes that use certain flammable and toxic substances to develop a Risk Management Program, which includes a(n): Hazard assessment that details the potential effects of an accidental release, an accident history of the last five years, and an evaluation of worst-case and alternative accidental releases; Prevention program that includes safety precautions and maintenance, monitoring, and employee training measures; and Emergency response program that spells out emergency health care, employee training measures and procedures for informing the public and response agencies (e.g the fire department) should an accident occur.

Date of Government Version: 04/05/2025	Source: Environmental Protection Agency
Date Data Arrived at EDR: 04/11/2025	Telephone: 202-564-8600
Date Made Active in Reports: 07/08/2025	Last EDR Contact: 07/09/2025
Number of Days to Update: 88	Next Scheduled EDR Contact: 10/27/2025
	Data Release Frequency: Varies

RAATS: RCRA Administrative Action Tracking System

RCRA Administration Action Tracking System. RAATS contains records based on enforcement actions issued under RCRA pertaining to major violators and includes administrative and civil actions brought by the EPA. For administration actions after September 30, 1995, data entry in the RAATS database was discontinued. EPA will retain a copy of the database for historical records. It was necessary to terminate RAATS because a decrease in agency resources made it impossible to continue to update the information contained in the database.

Date of Government Version: 04/17/1995	Source: EPA
Date Data Arrived at EDR: 07/03/1995	Telephone: 202-564-4104
Date Made Active in Reports: 08/07/1995	Last EDR Contact: 06/02/2008
Number of Days to Update: 35	Next Scheduled EDR Contact: 09/01/2008
	Data Release Frequency: No Update Planned

PRP: Potentially Responsible Parties

A listing of verified Potentially Responsible Parties

Date of Government Version: 02/26/2025	Source: EPA
Date Data Arrived at EDR: 03/03/2025	Telephone: 202-564-6023
Date Made Active in Reports: 04/07/2025	Last EDR Contact: 07/01/2025
Number of Days to Update: 35	Next Scheduled EDR Contact: 08/11/2025
	Data Release Frequency: Quarterly

GOVERNMENT RECORDS SEARCHED / DATA CURRENCY TRACKING

PADS: PCB Activity Database System

PCB Activity Database. PADS Identifies generators, transporters, commercial storers and/or brokers and disposers of PCB's who are required to notify the EPA of such activities.

Date of Government Version: 07/01/2024	Source: EPA
Date Data Arrived at EDR: 10/02/2024	Telephone: 202-566-0500
Date Made Active in Reports: 01/10/2025	Last EDR Contact: 07/02/2025
Number of Days to Update: 100	Next Scheduled EDR Contact: 10/13/2025
	Data Release Frequency: Annually

ICIS: Integrated Compliance Information System

The Integrated Compliance Information System (ICIS) supports the information needs of the national enforcement and compliance program as well as the unique needs of the National Pollutant Discharge Elimination System (NPDES) program.

Date of Government Version: 11/18/2016	Source: Environmental Protection Agency
Date Data Arrived at EDR: 11/23/2016	Telephone: 202-564-2501
Date Made Active in Reports: 02/10/2017	Last EDR Contact: 06/23/2025
Number of Days to Update: 79	Next Scheduled EDR Contact: 10/13/2025
	Data Release Frequency: Quarterly

FTTS: FIFRA/ TSCA Tracking System - FIFRA (Federal Insecticide, Fungicide, & Rodenticide Act)/TSCA (Toxic Substances Control Act)

FTTS tracks administrative cases and pesticide enforcement actions and compliance activities related to FIFRA, TSCA and EPCRA (Emergency Planning and Community Right-to-Know Act). To maintain currency, EDR contacts the Agency on a quarterly basis.

Date of Government Version: 04/09/2009	Source: EPA/Office of Prevention, Pesticides and Toxic Substances
Date Data Arrived at EDR: 04/16/2009	Telephone: 202-566-1667
Date Made Active in Reports: 05/11/2009	Last EDR Contact: 08/18/2017
Number of Days to Update: 25	Next Scheduled EDR Contact: 12/04/2017
	Data Release Frequency: No Update Planned

FTTS INSP: FIFRA/ TSCA Tracking System - FIFRA (Federal Insecticide, Fungicide, & Rodenticide Act)/TSCA (Toxic Substances Control Act)

A listing of FIFRA/TSCA Tracking System (FTTS) inspections and enforcements.

Date of Government Version: 04/09/2009	Source: EPA
Date Data Arrived at EDR: 04/16/2009	Telephone: 202-566-1667
Date Made Active in Reports: 05/11/2009	Last EDR Contact: 08/18/2017
Number of Days to Update: 25	Next Scheduled EDR Contact: 12/04/2017
	Data Release Frequency: No Update Planned

MLTS: Material Licensing Tracking System

MLTS is maintained by the Nuclear Regulatory Commission and contains a list of approximately 8,100 sites which possess or use radioactive materials and which are subject to NRC licensing requirements. To maintain currency, EDR contacts the Agency on a quarterly basis.

Date of Government Version: 05/07/2025	Source: Nuclear Regulatory Commission
Date Data Arrived at EDR: 05/07/2025	Telephone: 301-415-0717
Date Made Active in Reports: 06/03/2025	Last EDR Contact: 07/08/2025
Number of Days to Update: 27	Next Scheduled EDR Contact: 10/27/2025
	Data Release Frequency: Quarterly

COAL ASH DOE: Steam-Electric Plant Operation Data

A listing of power plants that store ash in surface ponds.

Date of Government Version: 12/31/2023	Source: Department of Energy
Date Data Arrived at EDR: 10/16/2024	Telephone: 202-586-8719
Date Made Active in Reports: 01/14/2025	Last EDR Contact: 05/22/2025
Number of Days to Update: 90	Next Scheduled EDR Contact: 09/08/2025
	Data Release Frequency: Varies

GOVERNMENT RECORDS SEARCHED / DATA CURRENCY TRACKING

COAL ASH EPA: Coal Combustion Residues Surface Impoundments List

A listing of coal combustion residues surface impoundments with high hazard potential ratings.

Date of Government Version: 01/12/2017	Source: Environmental Protection Agency
Date Data Arrived at EDR: 03/05/2019	Telephone: N/A
Date Made Active in Reports: 11/11/2019	Last EDR Contact: 05/22/2025
Number of Days to Update: 251	Next Scheduled EDR Contact: 09/08/2025
	Data Release Frequency: Varies

PCB TRANSFORMER: PCB Transformer Registration Database

The database of PCB transformer registrations that includes all PCB registration submittals.

Date of Government Version: 09/13/2019	Source: Environmental Protection Agency
Date Data Arrived at EDR: 11/06/2019	Telephone: 202-566-0517
Date Made Active in Reports: 02/10/2020	Last EDR Contact: 05/01/2025
Number of Days to Update: 96	Next Scheduled EDR Contact: 08/11/2025
	Data Release Frequency: Varies

RADINFO: Radiation Information Database

The Radiation Information Database (RADINFO) contains information about facilities that are regulated by U.S. Environmental Protection Agency (EPA) regulations for radiation and radioactivity.

Date of Government Version: 07/01/2019	Source: Environmental Protection Agency
Date Data Arrived at EDR: 07/01/2019	Telephone: 202-343-9775
Date Made Active in Reports: 09/23/2019	Last EDR Contact: 06/17/2025
Number of Days to Update: 84	Next Scheduled EDR Contact: 10/06/2025
	Data Release Frequency: Quarterly

HIST FTTS: FIFRA/TSCA Tracking System Administrative Case Listing

A complete administrative case listing from the FIFRA/TSCA Tracking System (FTTS) for all ten EPA regions. The information was obtained from the National Compliance Database (NCDB). NCDB supports the implementation of FIFRA (Federal Insecticide, Fungicide, and Rodenticide Act) and TSCA (Toxic Substances Control Act). Some EPA regions are now closing out records. Because of that, and the fact that some EPA regions are not providing EPA Headquarters with updated records, it was decided to create a HIST FTTS database. It included records that may not be included in the newer FTTS database updates. This database is no longer updated.

Date of Government Version: 10/19/2006	Source: Environmental Protection Agency
Date Data Arrived at EDR: 03/01/2007	Telephone: 202-564-2501
Date Made Active in Reports: 04/10/2007	Last EDR Contact: 12/17/2007
Number of Days to Update: 40	Next Scheduled EDR Contact: 03/17/2008
	Data Release Frequency: No Update Planned

HIST FTTS INSP: FIFRA/TSCA Tracking System Inspection & Enforcement Case Listing

A complete inspection and enforcement case listing from the FIFRA/TSCA Tracking System (FTTS) for all ten EPA regions. The information was obtained from the National Compliance Database (NCDB). NCDB supports the implementation of FIFRA (Federal Insecticide, Fungicide, and Rodenticide Act) and TSCA (Toxic Substances Control Act). Some EPA regions are now closing out records. Because of that, and the fact that some EPA regions are not providing EPA Headquarters with updated records, it was decided to create a HIST FTTS database. It included records that may not be included in the newer FTTS database updates. This database is no longer updated.

Date of Government Version: 10/19/2006	Source: Environmental Protection Agency
Date Data Arrived at EDR: 03/01/2007	Telephone: 202-564-2501
Date Made Active in Reports: 04/10/2007	Last EDR Contact: 12/17/2008
Number of Days to Update: 40	Next Scheduled EDR Contact: 03/17/2008
	Data Release Frequency: No Update Planned

DOT OPS: Incident and Accident Data

Department of Transportation, Office of Pipeline Safety Incident and Accident data.

GOVERNMENT RECORDS SEARCHED / DATA CURRENCY TRACKING

Date of Government Version: 03/31/2025
Date Data Arrived at EDR: 04/22/2025
Date Made Active in Reports: 07/17/2025
Number of Days to Update: 86

Source: Department of Transportation, Office of Pipeline Safety
Telephone: 202-366-4595
Last EDR Contact: 07/17/2025
Next Scheduled EDR Contact: 11/03/2025
Data Release Frequency: Quarterly

CONSENT: Superfund (CERCLA) Consent Decrees

Major legal settlements that establish responsibility and standards for cleanup at NPL (Superfund) sites. Released periodically by United States District Courts after settlement by parties to litigation matters.

Date of Government Version: 03/31/2025
Date Data Arrived at EDR: 05/02/2025
Date Made Active in Reports: 07/17/2025
Number of Days to Update: 76

Source: Department of Justice, Consent Decree Library
Telephone: Varies
Last EDR Contact: 06/24/2025
Next Scheduled EDR Contact: 10/13/2025
Data Release Frequency: Varies

BRS: Biennial Reporting System

The Biennial Reporting System is a national system administered by the EPA that collects data on the generation and management of hazardous waste. BRS captures detailed data from two groups: Large Quantity Generators (LQG) and Treatment, Storage, and Disposal Facilities.

Date of Government Version: 12/31/2023
Date Data Arrived at EDR: 02/19/2025
Date Made Active in Reports: 03/07/2025
Number of Days to Update: 16

Source: EPA/NTIS
Telephone: 800-424-9346
Last EDR Contact: 06/03/2025
Next Scheduled EDR Contact: 09/29/2025
Data Release Frequency: Biennially

INDIAN RESERV: Indian Reservations

This map layer portrays Indian administered lands of the United States that have any area equal to or greater than 640 acres.

Date of Government Version: 12/31/2014
Date Data Arrived at EDR: 07/14/2015
Date Made Active in Reports: 01/10/2017
Number of Days to Update: 546

Source: USGS
Telephone: 202-208-3710
Last EDR Contact: 06/25/2025
Next Scheduled EDR Contact: 10/13/2025
Data Release Frequency: Semi-Annually

FUSRAP: Formerly Utilized Sites Remedial Action Program

DOE established the Formerly Utilized Sites Remedial Action Program (FUSRAP) in 1974 to remediate sites where radioactive contamination remained from Manhattan Project and early U.S. Atomic Energy Commission (AEC) operations.

Date of Government Version: 03/03/2023
Date Data Arrived at EDR: 03/03/2023
Date Made Active in Reports: 06/09/2023
Number of Days to Update: 98

Source: Department of Energy
Telephone: 202-586-3559
Last EDR Contact: 05/01/2025
Next Scheduled EDR Contact: 08/11/2025
Data Release Frequency: Varies

UMTRA: Uranium Mill Tailings Sites

Uranium ore was mined by private companies for federal government use in national defense programs. When the mills shut down, large piles of the sand-like material (mill tailings) remain after uranium has been extracted from the ore. Levels of human exposure to radioactive materials from the piles are low; however, in some cases tailings were used as construction materials before the potential health hazards of the tailings were recognized.

Date of Government Version: 02/12/2025
Date Data Arrived at EDR: 02/12/2025
Date Made Active in Reports: 02/27/2025
Number of Days to Update: 15

Source: Department of Energy
Telephone: 505-845-0011
Last EDR Contact: 05/15/2025
Next Scheduled EDR Contact: 08/25/2025
Data Release Frequency: Varies

GOVERNMENT RECORDS SEARCHED / DATA CURRENCY TRACKING

LEAD SMELTER 1: Lead Smelter Sites

A listing of former lead smelter site locations.

Date of Government Version: 06/26/2025
Date Data Arrived at EDR: 07/01/2025
Date Made Active in Reports: 07/17/2025
Number of Days to Update: 16

Source: Environmental Protection Agency
Telephone: 703-603-8787
Last EDR Contact: 07/01/2025
Next Scheduled EDR Contact: 10/06/2025
Data Release Frequency: Varies

LEAD SMELTER 2: Lead Smelter Sites

A list of several hundred sites in the U.S. where secondary lead smelting was done from 1931 and 1964. These sites may pose a threat to public health through ingestion or inhalation of contaminated soil or dust

Date of Government Version: 04/05/2001
Date Data Arrived at EDR: 10/27/2010
Date Made Active in Reports: 12/02/2010
Number of Days to Update: 36

Source: American Journal of Public Health
Telephone: 703-305-6451
Last EDR Contact: 12/02/2009
Next Scheduled EDR Contact: N/A
Data Release Frequency: No Update Planned

US AIRS (AFS): Aerometric Information Retrieval System Facility Subsystem (AFS)

The database is a sub-system of Aerometric Information Retrieval System (AIRS). AFS contains compliance data on air pollution point sources regulated by the U.S. EPA and/or state and local air regulatory agencies. This information comes from source reports by various stationary sources of air pollution, such as electric power plants, steel mills, factories, and universities, and provides information about the air pollutants they produce. Action, air program, air program pollutant, and general level plant data. It is used to track emissions and compliance data from industrial plants.

Date of Government Version: 10/12/2016
Date Data Arrived at EDR: 10/26/2016
Date Made Active in Reports: 02/03/2017
Number of Days to Update: 100

Source: EPA
Telephone: 202-564-2496
Last EDR Contact: 09/26/2017
Next Scheduled EDR Contact: 01/08/2018
Data Release Frequency: Annually

US AIRS MINOR: Air Facility System Data

A listing of minor source facilities.

Date of Government Version: 10/12/2016
Date Data Arrived at EDR: 10/26/2016
Date Made Active in Reports: 02/03/2017
Number of Days to Update: 100

Source: EPA
Telephone: 202-564-2496
Last EDR Contact: 09/26/2017
Next Scheduled EDR Contact: 01/08/2018
Data Release Frequency: Annually

US MINES: Mines Master Index File

Contains all mine identification numbers issued for mines active or opened since 1971. The data also includes violation information.

Date of Government Version: 02/03/2025
Date Data Arrived at EDR: 02/18/2025
Date Made Active in Reports: 03/20/2025
Number of Days to Update: 30

Source: Department of Labor, Mine Safety and Health Administration
Telephone: 303-231-5959
Last EDR Contact: 05/20/2025
Next Scheduled EDR Contact: 09/01/2025
Data Release Frequency: Semi-Annually

MINES VIOLATIONS: MSHA Violation Assessment Data

Mines violation and assessment information. Department of Labor, Mine Safety & Health Administration.

Date of Government Version: 04/01/2025
Date Data Arrived at EDR: 04/02/2025
Date Made Active in Reports: 06/24/2025
Number of Days to Update: 83

Source: DOL, Mine Safety & Health Administration
Telephone: 202-693-9424
Last EDR Contact: 07/01/2025
Next Scheduled EDR Contact: 09/01/2025
Data Release Frequency: Quarterly

GOVERNMENT RECORDS SEARCHED / DATA CURRENCY TRACKING

US MINES 2: Ferrous and Nonferrous Metal Mines Database Listing

This map layer includes ferrous (ferrous metal mines are facilities that extract ferrous metals, such as iron ore or molybdenum) and nonferrous (Nonferrous metal mines are facilities that extract nonferrous metals, such as gold, silver, copper, zinc, and lead) metal mines in the United States.

Date of Government Version: 05/02/2024	Source: USGS
Date Data Arrived at EDR: 08/20/2024	Telephone: 703-648-7709
Date Made Active in Reports: 10/09/2024	Last EDR Contact: 05/20/2025
Number of Days to Update: 50	Next Scheduled EDR Contact: 09/01/2025
	Data Release Frequency: Varies

US MINES 3: Active Mines & Mineral Plants Database Listing

Active Mines and Mineral Processing Plant operations for commodities monitored by the Minerals Information Team of the USGS.

Date of Government Version: 04/14/2011	Source: USGS
Date Data Arrived at EDR: 06/08/2011	Telephone: 703-648-7709
Date Made Active in Reports: 09/13/2011	Last EDR Contact: 05/22/2025
Number of Days to Update: 97	Next Scheduled EDR Contact: 09/01/2025
	Data Release Frequency: Varies

ABANDONED MINES: Abandoned Mines

An inventory of land and water impacted by past mining (primarily coal mining) is maintained by OSMRE to provide information needed to implement the Surface Mining Control and Reclamation Act of 1977 (SMCRA). The inventory contains information on the location, type, and extent of AML impacts, as well as, information on the cost associated with the reclamation of those problems. The inventory is based upon field surveys by State, Tribal, and OSMRE program officials. It is dynamic to the extent that it is modified as new problems are identified and existing problems are reclaimed.

Date of Government Version: 05/28/2025	Source: Department of Interior
Date Data Arrived at EDR: 05/28/2025	Telephone: 202-208-2609
Date Made Active in Reports: 06/03/2025	Last EDR Contact: 05/28/2025
Number of Days to Update: 6	Next Scheduled EDR Contact: 09/15/2025
	Data Release Frequency: Quarterly

MINES MRDS: Mineral Resources Data System Mineral Resources Data System

Date of Government Version: 06/04/2024	Source: USGS
Date Data Arrived at EDR: 11/22/2024	Telephone: 703-648-6533
Date Made Active in Reports: 02/18/2025	Last EDR Contact: 05/22/2025
Number of Days to Update: 88	Next Scheduled EDR Contact: 09/01/2025
	Data Release Frequency: Varies

FINDS: Facility Index System/Facility Registry System

Facility Index System. FINDS contains both facility information and 'pointers' to other sources that contain more detail. EDR includes the following FINDS databases in this report: PCS (Permit Compliance System), AIRS (Aerometric Information Retrieval System), DOCKET (Enforcement Docket used to manage and track information on civil judicial enforcement cases for all environmental statutes), FURS (Federal Underground Injection Control), C-DOCKET (Criminal Docket System used to track criminal enforcement actions for all environmental statutes), FFIS (Federal Facilities Information System), STATE (State Environmental Laws and Statutes), and PADS (PCB Activity Data System).

Date of Government Version: 04/22/2025	Source: EPA
Date Data Arrived at EDR: 05/05/2025	Telephone: (617) 918-1111
Date Made Active in Reports: 05/21/2025	Last EDR Contact: 05/05/2025
Number of Days to Update: 16	Next Scheduled EDR Contact: 09/08/2025
	Data Release Frequency: Quarterly

ECHO: Enforcement & Compliance History Information

ECHO provides integrated compliance and enforcement information for about 800,000 regulated facilities nationwide.

GOVERNMENT RECORDS SEARCHED / DATA CURRENCY TRACKING

Date of Government Version: 03/23/2025
Date Data Arrived at EDR: 03/27/2025
Date Made Active in Reports: 06/24/2025
Number of Days to Update: 89

Source: Environmental Protection Agency
Telephone: 202-564-2280
Last EDR Contact: 06/25/2025
Next Scheduled EDR Contact: 10/13/2025
Data Release Frequency: Quarterly

UXO: Unexploded Ordnance Sites

A listing of unexploded ordnance site locations

Date of Government Version: 02/14/2025
Date Data Arrived at EDR: 03/11/2025
Date Made Active in Reports: 06/03/2025
Number of Days to Update: 84

Source: Department of Defense
Telephone: 703-704-1564
Last EDR Contact: 07/02/2025
Next Scheduled EDR Contact: 10/20/2025
Data Release Frequency: Varies

DOCKET HWC: Hazardous Waste Compliance Docket Listing

A complete list of the Federal Agency Hazardous Waste Compliance Docket Facilities.

Date of Government Version: 05/06/2021
Date Data Arrived at EDR: 05/21/2021
Date Made Active in Reports: 08/11/2021
Number of Days to Update: 82

Source: Environmental Protection Agency
Telephone: 202-564-0527
Last EDR Contact: 05/14/2025
Next Scheduled EDR Contact: 09/01/2025
Data Release Frequency: Varies

FUELS PROGRAM: EPA Fuels Program Registered Listing

This listing includes facilities that are registered under the Part 80 (Code of Federal Regulations) EPA Fuels Programs. All companies now are required to submit new and updated registrations.

Date of Government Version: 02/13/2025
Date Data Arrived at EDR: 02/13/2025
Date Made Active in Reports: 04/29/2025
Number of Days to Update: 75

Source: EPA
Telephone: 800-385-6164
Last EDR Contact: 05/13/2025
Next Scheduled EDR Contact: 08/25/2025
Data Release Frequency: Quarterly

PFAS NPL: Superfund Sites with PFAS Detections Information

EPA's Office of Land and Emergency Management and EPA Regional Offices maintain data describing what is known about site investigations, contamination, and remedial actions under the Comprehensive Environmental Response, Compensation, and Liability Act (CERCLA) where PFAS is present in the environment.

Date of Government Version: 03/31/2025
Date Data Arrived at EDR: 04/02/2025
Date Made Active in Reports: 05/05/2025
Number of Days to Update: 33

Source: Environmental Protection Agency
Telephone: 703-603-8895
Last EDR Contact: 06/26/2025
Next Scheduled EDR Contact: 10/13/2025
Data Release Frequency: Varies

PFAS FEDERAL SITES: Federal Sites PFAS Information

Several federal entities, such as the federal Superfund program, Department of Defense, National Aeronautics and Space Administration, Department of Transportation, and Department of Energy provided information for sites with known or suspected detections at federal facilities.

Date of Government Version: 03/31/2025
Date Data Arrived at EDR: 04/02/2025
Date Made Active in Reports: 05/05/2025
Number of Days to Update: 33

Source: Environmental Protection Agency
Telephone: 202-272-0167
Last EDR Contact: 06/26/2025
Next Scheduled EDR Contact: 10/13/2025
Data Release Frequency: Varies

PFAS TRIS: List of PFAS Added to the TRI

Section 7321 of the National Defense Authorization Act for Fiscal Year 2020 (NDAA) immediately added certain per- and polyfluoroalkyl substances (PFAS) to the list of chemicals covered by the Toxics Release Inventory (TRI) under Section 313 of the Emergency Planning and Community Right-to-Know Act (EPCRA) and provided a framework for additional PFAS to be added to TRI on an annual basis.

GOVERNMENT RECORDS SEARCHED / DATA CURRENCY TRACKING

Date of Government Version: 03/07/2025
Date Data Arrived at EDR: 04/02/2025
Date Made Active in Reports: 05/05/2025
Number of Days to Update: 33

Source: Environmental Protection Agency
Telephone: 202-566-0250
Last EDR Contact: 06/26/2025
Next Scheduled EDR Contact: 10/13/2025
Data Release Frequency: Varies

PFAS TSCA: PFAS Manufacture and Imports Information

EPA issued the Chemical Data Reporting (CDR) Rule under the Toxic Substances Control Act (TSCA) and requires chemical manufacturers and facilities that manufacture or import chemical substances to report data to EPA. EPA publishes non-confidential business information (non-CBI) and includes descriptive information about each site, corporate parent, production volume, other manufacturing information, and processing and use information.

Date of Government Version: 03/31/2025
Date Data Arrived at EDR: 04/02/2025
Date Made Active in Reports: 05/05/2025
Number of Days to Update: 33

Source: Environmental Protection Agency
Telephone: 202-272-0167
Last EDR Contact: 06/26/2025
Next Scheduled EDR Contact: 10/13/2025
Data Release Frequency: Varies

PFAS RCRA MANIFEST: PFAS Transfers Identified In the RCRA Database Listing

To work around the lack of PFAS waste codes in the RCRA database, EPA developed the PFAS Transfers dataset by mining e-Manifest records containing at least one of these common PFAS keywords: PFAS, PFOA, PFOS, PERFL, AFFF, GENX, GEN-X (plus the VT waste codes). These keywords were searched for in the following text fields: Manifest handling instructions (MANIFEST_HANDLING_INSTR), Non-hazardous waste description (NON_HAZ_WASTE_DESCRIPTION), DOT printed information (DOT_PRINTED_INFORMATION), Waste line handling instructions (WASTE_LINE_HANDLING_INSTR), Waste residue comments (WASTE_RESIDUE_COMMENTS).

Date of Government Version: 03/23/2025
Date Data Arrived at EDR: 04/02/2025
Date Made Active in Reports: 05/05/2025
Number of Days to Update: 33

Source: Environmental Protection Agency
Telephone: 202-272-0167
Last EDR Contact: 06/23/2025
Next Scheduled EDR Contact: 10/13/2025
Data Release Frequency: Varies

PFAS ATSDR: PFAS Contamination Site Location Listing

PFAS contamination site locations from the Department of Health & Human Services, Center for Disease Control & Prevention. ATSDR is involved at a number of PFAS-related sites, either directly or through assisting state and federal partners. As of now, most sites are related to drinking water contamination connected with PFAS production facilities or fire training areas where aqueous film-forming firefighting foam (AFFF) was regularly used.

Date of Government Version: 06/24/2020
Date Data Arrived at EDR: 03/17/2021
Date Made Active in Reports: 11/08/2022
Number of Days to Update: 601

Source: Department of Health & Human Services
Telephone: 202-741-5770
Last EDR Contact: 07/16/2025
Next Scheduled EDR Contact: 11/03/2025
Data Release Frequency: Varies

PFAS WQP: Ambient Environmental Sampling for PFAS

The Water Quality Portal (WQP) is a part of a modernized repository storing ambient sampling data for all environmental media and tissue samples. A wide range of federal, state, tribal and local governments, academic and non-governmental organizations and individuals submit project details and sampling results to this public repository. The information is commonly used for research and assessments of environmental quality.

Date of Government Version: 03/03/2025
Date Data Arrived at EDR: 04/02/2025
Date Made Active in Reports: 05/21/2025
Number of Days to Update: 49

Source: Environmental Protection Agency
Telephone: 202-272-0167
Last EDR Contact: 06/26/2025
Next Scheduled EDR Contact: 10/13/2025
Data Release Frequency: Varies

PFAS PROJECT: NORTHEASTERN UNIVERSITY PFAS PROJECT

The PFAS Contamination Site Tracker records qualitative and quantitative data from each site in a chart, specifically examining discovery, contamination levels, government response, litigation, health impacts, media coverage, and community characteristics. All data presented in the chart were extracted from government websites, such as state health departments or the Environmental Protection Agency, and news articles.

GOVERNMENT RECORDS SEARCHED / DATA CURRENCY TRACKING

Date of Government Version: 05/15/2024
Date Data Arrived at EDR: 03/06/2025
Date Made Active in Reports: 06/03/2025
Number of Days to Update: 89

Source: Social Science Environmental Health Research Institute
Telephone: N/A
Last EDR Contact: 06/05/2025
Next Scheduled EDR Contact: 09/15/2025
Data Release Frequency: Varies

PFAS NPDES: Clean Water Act Discharge Monitoring Information

Any discharger of pollutants to waters of the United States from a point source must have a National Pollutant Discharge Elimination System (NPDES) permit. The process for obtaining limits involves the regulated entity (permittee) disclosing releases in a NPDES permit application and the permitting authority (typically the state but sometimes EPA) deciding whether to require monitoring or monitoring with limits. Caveats and Limitations: Less than half of states have required PFAS monitoring for at least one of their permittees and fewer states have established PFAS effluent limits for permittees. New rulemakings have been initiated that may increase the number of facilities monitoring for PFAS in the future.

Date of Government Version: 03/24/2025
Date Data Arrived at EDR: 04/02/2025
Date Made Active in Reports: 05/21/2025
Number of Days to Update: 49

Source: Environmental Protection Agency
Telephone: 202-272-0167
Last EDR Contact: 06/26/2025
Next Scheduled EDR Contact: 10/13/2025
Data Release Frequency: Varies

PFAS ECHO: Facilities in Industries that May Be Handling PFAS Listing

Regulators and the public have expressed interest in knowing which regulated entities may be using PFAS. EPA has developed a dataset from various sources that show which industries may be handling PFAS. Approximately 120,000 facilities subject to federal environmental programs have operated or currently operate in industry sectors with processes that may involve handling and/or release of PFAS.

Date of Government Version: 03/24/2025
Date Data Arrived at EDR: 04/02/2025
Date Made Active in Reports: 05/21/2025
Number of Days to Update: 49

Source: Environmental Protection Agency
Telephone: 202-272-0167
Last EDR Contact: 06/26/2025
Next Scheduled EDR Contact: 10/13/2025
Data Release Frequency: Varies

PFAS ECHO FIRE TRAIN: Facilities in Industries that May Be Handling PFAS Listing

A list of fire training sites was added to the Industry Sectors dataset using a keyword search on the permitted facility's name to identify sites where fire-fighting foam may have been used in training exercises. Additionally, you may view an example spreadsheet of the subset of fire training facility data, as well as the keywords used in selecting or deselecting a facility for the subset. as well as the keywords used in selecting or deselecting a facility for the subset. These keywords were tested to maximize accuracy in selecting facilities that may use fire-fighting foam in training exercises, however, due to the lack of a required reporting field in the data systems for designating fire training sites, this methodology may not identify all fire training sites or may potentially misidentify them.

Date of Government Version: 03/24/2025
Date Data Arrived at EDR: 04/02/2025
Date Made Active in Reports: 05/21/2025
Number of Days to Update: 49

Source: Environmental Protection Agency
Telephone: 202-272-0167
Last EDR Contact: 06/23/2025
Next Scheduled EDR Contact: 10/13/2025
Data Release Frequency: Varies

PFAS PT 139 AIRPORT: All Certified Part 139 Airports PFAS Information Listing

Since July 1, 2006, all certified part 139 airports are required to have fire-fighting foam onsite that meet military specifications (MIL-F-24385) (14 CFR 139.317). To date, these military specification fire-fighting foams are fluorinated and have been historically used for training and extinguishing. The 2018 FAA Reauthorization Act has a provision stating that no later than October 2021, FAA shall not require the use of fluorinated AFFF. This provision does not prohibit the use of fluorinated AFFF at Part 139 civilian airports; it only prohibits FAA from mandating its use. The Federal Aviation Administration's document AC 150/5210-6D - Aircraft Fire Extinguishing Agents provides guidance on Aircraft Fire Extinguishing Agents, which includes Aqueous Film Forming Foam (AFFF).

GOVERNMENT RECORDS SEARCHED / DATA CURRENCY TRACKING

Date of Government Version: 03/24/2025
Date Data Arrived at EDR: 04/02/2025
Date Made Active in Reports: 05/21/2025
Number of Days to Update: 49

Source: Environmental Protection Agency
Telephone: 202-272-0167
Last EDR Contact: 06/23/2025
Next Scheduled EDR Contact: 10/13/2025
Data Release Frequency: Varies

AQUEOUS FOAM NRC: Aqueous Foam Related Incidents Listing

The National Response Center (NRC) serves as an emergency call center that fields initial reports for pollution and railroad incidents and forwards that information to appropriate federal/state agencies for response. The spreadsheets posted to the NRC website contain initial incident data that has not been validated or investigated by a federal/state response agency. Response center calls from 1990 to the most recent complete calendar year where there was indication of Aqueous Film Forming Foam (AFFF) usage are included in this dataset. NRC calls may reference AFFF usage in the ?Material Involved? or ?Incident Description? fields.

Date of Government Version: 03/24/2025
Date Data Arrived at EDR: 04/02/2025
Date Made Active in Reports: 04/29/2025
Number of Days to Update: 27

Source: Environmental Protection Agency
Telephone: 202-267-2675
Last EDR Contact: 06/26/2025
Next Scheduled EDR Contact: 10/13/2025
Data Release Frequency: Varies

PCS ENF: Enforcement data

No description is available for this data

Date of Government Version: 12/31/2014
Date Data Arrived at EDR: 02/05/2015
Date Made Active in Reports: 03/06/2015
Number of Days to Update: 29

Source: EPA
Telephone: 202-564-2497
Last EDR Contact: 06/23/2025
Next Scheduled EDR Contact: 10/13/2025
Data Release Frequency: Varies

PCS: Permit Compliance System

PCS is a computerized management information system that contains data on National Pollutant Discharge Elimination System (NPDES) permit holding facilities. PCS tracks the permit, compliance, and enforcement status of NPDES facilities.

Date of Government Version: 12/16/2016
Date Data Arrived at EDR: 01/06/2017
Date Made Active in Reports: 03/10/2017
Number of Days to Update: 63

Source: EPA, Office of Water
Telephone: 202-564-2496
Last EDR Contact: 06/23/2025
Next Scheduled EDR Contact: 10/13/2025
Data Release Frequency: No Update Planned

BIOSOLIDS: ICIS-NPDES Biosolids Facility Data

The data reflects compliance information about facilities in the biosolids program.

Date of Government Version: 04/13/2025
Date Data Arrived at EDR: 04/15/2025
Date Made Active in Reports: 07/08/2025
Number of Days to Update: 84

Source: Environmental Protection Agency
Telephone: 202-564-4700
Last EDR Contact: 07/10/2025
Next Scheduled EDR Contact: 10/27/2025
Data Release Frequency: Varies

UST FINDER RELEASE: UST Finder Releases Database

US EPA's UST Finder data is a national composite of leaking underground storage tanks. This data contains information about, and locations of, leaking underground storage tanks. Data was collected from state sources and standardized into a national profile by EPA's Office of Underground Storage Tanks, Office of Research and Development, and the Association of State and Territorial Solid Waste Management Officials.

Date of Government Version: 06/08/2023
Date Data Arrived at EDR: 10/31/2023
Date Made Active in Reports: 01/18/2024
Number of Days to Update: 79

Source: Environmental Protection Agency
Telephone: 202-564-0394
Last EDR Contact: 05/08/2025
Next Scheduled EDR Contact: 08/18/2025
Data Release Frequency: Semi-Annually

GOVERNMENT RECORDS SEARCHED / DATA CURRENCY TRACKING

UST FINDER: UST Finder Database

EPA developed UST Finder, a web map application containing a comprehensive, state-sourced national map of underground storage tank (UST) and leaking UST (LUST) data. It provides the attributes and locations of active and closed USTs, UST facilities, and LUST sites from states and from Tribal lands and US territories. UST Finder contains information about proximity of UST facilities and LUST sites to: surface and groundwater public drinking water protection areas; estimated number of private domestic wells and number of people living nearby; and flooding and wildfires.

Date of Government Version: 06/08/2023
Date Data Arrived at EDR: 10/04/2023
Date Made Active in Reports: 01/18/2024
Number of Days to Update: 106

Source: Environmental Protection Agency
Telephone: 202-564-0394
Last EDR Contact: 05/08/2025
Next Scheduled EDR Contact: 08/18/2025
Data Release Frequency: Varies

E MANIFEST: Hazardous Waste Electronic Manifest System

EPA established a national system for tracking hazardous waste shipments electronically. This system, known as e-Manifest, will modernize the nation's cradle-to-grave hazardous waste tracking process while saving valuable time, resources, and dollars for industry and states.

Date of Government Version: 02/17/2025
Date Data Arrived at EDR: 02/19/2025
Date Made Active in Reports: 03/14/2025
Number of Days to Update: 23

Source: Environmental Protection Agency
Telephone: 833-501-6826
Last EDR Contact: 06/04/2025
Next Scheduled EDR Contact: 09/29/2025
Data Release Frequency: Varies

PFAS: Sites With Known PFAS Contamination

PFAS have been widely used in numerous industrial and residential applications since the 1950s. Their stability and unique chemical properties produce waterproof, stain resistant, and nonstick qualities in products. They are found in some firefighting foams and a wide range of consumer products such as carpet treatments, non-stick cookware, water-resistant fabrics, food packaging materials, and personal care products.

Date of Government Version: 03/03/2025
Date Data Arrived at EDR: 03/11/2025
Date Made Active in Reports: 05/28/2025
Number of Days to Update: 78

Source: Department of Environmental Conservation
Telephone: 802-828-1556
Last EDR Contact: 06/10/2025
Next Scheduled EDR Contact: 09/22/2025
Data Release Frequency: Varies

AQUEOUS FOAM: Hazardous Substance Fire Foam Listing

A list of discovered releases stemming from an AFFF sources.

Date of Government Version: 07/03/2024
Date Data Arrived at EDR: 07/03/2024
Date Made Active in Reports: 10/01/2024
Number of Days to Update: 90

Source: Department of Environmental Conservation
Telephone: 802-828-1138
Last EDR Contact: 06/24/2025
Next Scheduled EDR Contact: 10/13/2025
Data Release Frequency: Varies

AIRS: Permitted AIRS Facility Listing

A listing of permitted AIRS facility locations.

Date of Government Version: 02/13/2025
Date Data Arrived at EDR: 02/14/2025
Date Made Active in Reports: 02/26/2025
Number of Days to Update: 12

Source: Department of Environmental Conservation
Telephone: 802-241-3840
Last EDR Contact: 05/15/2025
Next Scheduled EDR Contact: 09/01/2025
Data Release Frequency: Varies

ASBESTOS: Asbestos Notification Listing

Asbestos notification sites

Date of Government Version: 02/18/2025
Date Data Arrived at EDR: 02/19/2025
Date Made Active in Reports: 05/08/2025
Number of Days to Update: 78

Source: Department of Health
Telephone: 802-865-7784
Last EDR Contact: 07/02/2025
Next Scheduled EDR Contact: 09/01/2025
Data Release Frequency: Varies

GOVERNMENT RECORDS SEARCHED / DATA CURRENCY TRACKING

DRYCLEANERS: Drycleaner Facilities List

A listing of drycleaners that use perchloroethylene.

Date of Government Version: 04/28/2025
Date Data Arrived at EDR: 04/30/2025
Date Made Active in Reports: 07/17/2025
Number of Days to Update: 78

Source: Department of Environmental Conservation
Telephone: 802-241-3857
Last EDR Contact: 04/30/2025
Next Scheduled EDR Contact: 08/11/2025
Data Release Frequency: Varies

FIN ASSURANCE: Financial Assurance Information Listing

Financial assurance information.

Date of Government Version: 04/25/2025
Date Data Arrived at EDR: 04/25/2025
Date Made Active in Reports: 07/17/2025
Number of Days to Update: 83

Source: Department of Environmental Conservation
Telephone: 802-241-3868
Last EDR Contact: 07/22/2025
Next Scheduled EDR Contact: 11/10/2025
Data Release Frequency: No Update Planned

FIN ASSURANCE 2: Financial Assurance Information Listing

Information for underground storage tank facilities. Financial assurance is intended to ensure that resources are available to pay for the cost of closure, post-closure care, and corrective measures if the owner or operator of a regulated facility is unable or unwilling to pay.

Date of Government Version: 10/31/2024
Date Data Arrived at EDR: 10/31/2024
Date Made Active in Reports: 01/23/2025
Number of Days to Update: 84

Source: Department of Environmental Conservation
Telephone: 802-522-0261
Last EDR Contact: 07/22/2025
Next Scheduled EDR Contact: 11/10/2025
Data Release Frequency: Varies

HW GEN: Hazardous Waste Generators

The Vermont Department of Environmental Conservation maintains a database of facilities, which generate hazardous waste or treat, store, and/or dispose of hazardous wastes.

Date of Government Version: 02/10/2025
Date Data Arrived at EDR: 02/12/2025
Date Made Active in Reports: 04/30/2025
Number of Days to Update: 77

Source: Department of Environmental Conservation
Telephone: 802-828-1138
Last EDR Contact: 05/13/2025
Next Scheduled EDR Contact: 08/25/2025
Data Release Frequency: Varies

VT MANIFEST: Hazardous Waste Manifest Data

Hazardous waste manifest information.

Date of Government Version: 10/28/2019
Date Data Arrived at EDR: 10/29/2019
Date Made Active in Reports: 01/09/2020
Number of Days to Update: 72

Source: Department of Environmental Conservation
Telephone: 802-241-3443
Last EDR Contact: 07/02/2025
Next Scheduled EDR Contact: 10/20/2025
Data Release Frequency: Annually

NPDES: Inventory of NPDES Permits

A listing of NPDES permits.

Date of Government Version: 04/07/2025
Date Data Arrived at EDR: 04/09/2025
Date Made Active in Reports: 07/02/2025
Number of Days to Update: 84

Source: Department of Environmental Conservation
Telephone: 802-241-2369
Last EDR Contact: 07/08/2025
Next Scheduled EDR Contact: 10/20/2025
Data Release Frequency: Varies

TIER 2: Tier 2 Data Listing

A listing of facilities which store or manufacture hazardous materials and submit a chemical inventory report.

GOVERNMENT RECORDS SEARCHED / DATA CURRENCY TRACKING

Date of Government Version: 12/31/2016
Date Data Arrived at EDR: 07/31/2018
Date Made Active in Reports: 08/20/2018
Number of Days to Update: 20

Source: Department of Public Safety
Telephone: 802-244-8721
Last EDR Contact: 07/02/2025
Next Scheduled EDR Contact: 10/20/2025
Data Release Frequency: No Update Planned

VAPOR: Vapor Intrusion

A listing of where the site project manager has determined that an indoor air impact has occurred. This may be due to either vapor intrusion (VI) or direct releases of a hazardous material into a building.

Date of Government Version: 09/05/2017
Date Data Arrived at EDR: 09/08/2017
Date Made Active in Reports: 01/24/2018
Number of Days to Update: 138

Source: Agency of Natural Resources
Telephone: 802-828-1295
Last EDR Contact: 06/04/2025
Next Scheduled EDR Contact: 09/22/2025
Data Release Frequency: Varies

UIC: Underground Injection Wells Listing

A listing of underground injection wells in the state.

Date of Government Version: 05/07/2025
Date Data Arrived at EDR: 05/07/2025
Date Made Active in Reports: 07/17/2025
Number of Days to Update: 71

Source: Department of Environmental Conservation
Telephone: 802-585-4913
Last EDR Contact: 05/01/2025
Next Scheduled EDR Contact: 08/18/2025
Data Release Frequency: Varies

EDR HIGH RISK HISTORICAL RECORDS

EDR Exclusive Records

EDR MGP: EDR Proprietary Manufactured Gas Plants

The EDR Proprietary Manufactured Gas Plant Database includes records of coal gas plants (manufactured gas plants) compiled by EDR's researchers. Manufactured gas sites were used in the United States from the 1800's to 1950's to produce a gas that could be distributed and used as fuel. These plants used whale oil, rosin, coal, or a mixture of coal, oil, and water that also produced a significant amount of waste. Many of the byproducts of the gas production, such as coal tar (oily waste containing volatile and non-volatile chemicals), sludges, oils and other compounds are potentially hazardous to human health and the environment. The byproduct from this process was frequently disposed of directly at the plant site and can remain or spread slowly, serving as a continuous source of soil and groundwater contamination.

Date of Government Version: N/A
Date Data Arrived at EDR: N/A
Date Made Active in Reports: N/A
Number of Days to Update: N/A

Source: EDR, Inc.
Telephone: N/A
Last EDR Contact: N/A
Next Scheduled EDR Contact: N/A
Data Release Frequency: No Update Planned

EDR Hist Auto: EDR Exclusive Historical Auto Stations

EDR has searched selected national collections of business directories and has collected listings of potential gas station/filling station/service station sites that were available to EDR researchers. EDR's review was limited to those categories of sources that might, in EDR's opinion, include gas station/filling station/service station establishments. The categories reviewed included, but were not limited to gas, gas station, gasoline station, filling station, auto, automobile repair, auto service station, service station, etc. This database falls within a category of information EDR classifies as "High Risk Historical Records", or HRHR. EDR's HRHR effort presents unique and sometimes proprietary data about past sites and operations that typically create environmental concerns, but may not show up in current government records searches.

Date of Government Version: N/A
Date Data Arrived at EDR: N/A
Date Made Active in Reports: N/A
Number of Days to Update: N/A

Source: EDR, Inc.
Telephone: N/A
Last EDR Contact: N/A
Next Scheduled EDR Contact: N/A
Data Release Frequency: Varies

GOVERNMENT RECORDS SEARCHED / DATA CURRENCY TRACKING

EDR Hist Cleaner: EDR Exclusive Historical Cleaners

EDR has searched selected national collections of business directories and has collected listings of potential dry cleaner sites that were available to EDR researchers. EDR's review was limited to those categories of sources that might, in EDR's opinion, include dry cleaning establishments. The categories reviewed included, but were not limited to dry cleaners, cleaners, laundry, laundromat, cleaning/laundry, wash & dry etc. This database falls within a category of information EDR classifies as "High Risk Historical Records", or HRHR. EDR's HRHR effort presents unique and sometimes proprietary data about past sites and operations that typically create environmental concerns, but may not show up in current government records searches.

Date of Government Version: N/A
Date Data Arrived at EDR: N/A
Date Made Active in Reports: N/A
Number of Days to Update: N/A

Source: EDR, Inc.
Telephone: N/A
Last EDR Contact: N/A
Next Scheduled EDR Contact: N/A
Data Release Frequency: Varies

EDR RECOVERED GOVERNMENT ARCHIVES

Exclusive Recovered Govt. Archives

RGA HWS: Recovered Government Archive State Hazardous Waste Facilities List

The EDR Recovered Government Archive State Hazardous Waste database provides a list of SHWS incidents derived from historical databases and includes many records that no longer appear in current government lists. Compiled from Records formerly available from the Department of Environmental Conservation in Vermont.

Date of Government Version: N/A
Date Data Arrived at EDR: 07/01/2013
Date Made Active in Reports: 01/08/2014
Number of Days to Update: 191

Source: Department of Environmental Conservation
Telephone: N/A
Last EDR Contact: 06/01/2012
Next Scheduled EDR Contact: N/A
Data Release Frequency: Varies

RGA LF: Recovered Government Archive Solid Waste Facilities List

The EDR Recovered Government Archive Landfill database provides a list of landfills derived from historical databases and includes many records that no longer appear in current government lists. Compiled from Records formerly available from the Department of Environmental Conservation in Vermont.

Date of Government Version: N/A
Date Data Arrived at EDR: 07/01/2013
Date Made Active in Reports: 01/17/2014
Number of Days to Update: 200

Source: Department of Environmental Conservation
Telephone: N/A
Last EDR Contact: 06/01/2012
Next Scheduled EDR Contact: N/A
Data Release Frequency: Varies

RGA LUST: Recovered Government Archive Leaking Underground Storage Tank

The EDR Recovered Government Archive Leaking Underground Storage Tank database provides a list of LUST incidents derived from historical databases and includes many records that no longer appear in current government lists. Compiled from Records formerly available from the Department of Environmental Conservation in Vermont.

Date of Government Version: N/A
Date Data Arrived at EDR: 07/01/2013
Date Made Active in Reports: 01/04/2014
Number of Days to Update: 187

Source: Department of Environmental Conservation
Telephone: N/A
Last EDR Contact: 06/01/2012
Next Scheduled EDR Contact: N/A
Data Release Frequency: Varies

OTHER DATABASE(S)

Depending on the geographic area covered by this report, the data provided in these specialty databases may or may not be complete. For example, the existence of wetlands information data in a specific report does not mean that all wetlands in the area covered by the report are included. Moreover, the absence of any reported wetlands information does not necessarily mean that wetlands do not exist in the area covered by the report.

GOVERNMENT RECORDS SEARCHED / DATA CURRENCY TRACKING

CT MANIFEST: Hazardous Waste Manifest Data

Facility and manifest data. Manifest is a document that lists and tracks hazardous waste from the generator through transporters to a tsd facility.

Date of Government Version: 05/04/2025
Date Data Arrived at EDR: 05/06/2025
Date Made Active in Reports: 07/21/2025
Number of Days to Update: 76

Source: Department of Energy & Environmental Protection
Telephone: 860-424-3375
Last EDR Contact: 05/06/2025
Next Scheduled EDR Contact: 08/18/2025
Data Release Frequency: No Update Planned

NJ MANIFEST: Manifest Information

Hazardous waste manifest information.

Date of Government Version: 12/31/2018
Date Data Arrived at EDR: 04/10/2019
Date Made Active in Reports: 05/16/2019
Number of Days to Update: 36

Source: Department of Environmental Protection
Telephone: N/A
Last EDR Contact: 06/23/2025
Next Scheduled EDR Contact: 10/13/2025
Data Release Frequency: Annually

NY MANIFEST: Facility and Manifest Data

Manifest is a document that lists and tracks hazardous waste from the generator through transporters to a TSD facility.

Date of Government Version: 12/31/2019
Date Data Arrived at EDR: 11/30/2023
Date Made Active in Reports: 12/01/2023
Number of Days to Update: 1

Source: Department of Environmental Conservation
Telephone: 518-402-8651
Last EDR Contact: 07/17/2025
Next Scheduled EDR Contact: 11/03/2025
Data Release Frequency: Quarterly

PA MANIFEST: Manifest Information

Hazardous waste manifest information.

Date of Government Version: 06/30/2018
Date Data Arrived at EDR: 07/19/2019
Date Made Active in Reports: 09/10/2019
Number of Days to Update: 53

Source: Department of Environmental Protection
Telephone: 717-783-8990
Last EDR Contact: 07/01/2025
Next Scheduled EDR Contact: 10/20/2025
Data Release Frequency: Annually

RI MANIFEST: Manifest information

Hazardous waste manifest information

Date of Government Version: 12/31/2020
Date Data Arrived at EDR: 11/30/2021
Date Made Active in Reports: 02/18/2022
Number of Days to Update: 80

Source: Department of Environmental Management
Telephone: 401-222-2797
Last EDR Contact: 05/07/2025
Next Scheduled EDR Contact: 08/25/2025
Data Release Frequency: Annually

Oil/Gas Pipelines

Source: Endeavor Business Media

Petroleum Bundle (Crude Oil, Refined Products, Petrochemicals, Gas Liquids (LPG/NGL), and Specialty Gases (Miscellaneous)) N = Natural Gas Bundle (Natural Gas, Gas Liquids (LPG/NGL), and Specialty Gases (Miscellaneous)). This map includes information copyrighted by Endeavor Business Media. This information is provided on a best effort basis and Endeavor Business Media does not guarantee its accuracy nor warrant its fitness for any particular purpose. Such information has been reprinted with the permission of Endeavor Business Media.

Electric Power Transmission Line Data

Source: Endeavor Business Media

This map includes information copyrighted by Endeavor Business Media. This information is provided on a best effort basis and Endeavor Business Media does not guarantee its accuracy nor warrant its fitness for any particular purpose. Such information has been reprinted with the permission of Endeavor Business Media.

Sensitive Receptors: There are individuals deemed sensitive receptors due to their fragile immune systems and special sensitivity to environmental discharges. These sensitive receptors typically include the elderly, the sick, and children. While the location of all sensitive receptors cannot be determined, EDR indicates those buildings and facilities - schools, daycares, hospitals, medical centers, and nursing homes - where individuals who are sensitive receptors are likely to be located.

GOVERNMENT RECORDS SEARCHED / DATA CURRENCY TRACKING

AHA Hospitals:

Source: American Hospital Association, Inc.

Telephone: 312-280-5991

The database includes a listing of hospitals based on the American Hospital Association's annual survey of hospitals.

Medical Centers: Provider of Services Listing

Source: Centers for Medicare & Medicaid Services

Telephone: 410-786-3000

A listing of hospitals with Medicare provider number, produced by Centers of Medicare & Medicaid Services, a federal agency within the U.S. Department of Health and Human Services.

Nursing Homes

Source: National Institutes of Health

Telephone: 301-594-6248

Information on Medicare and Medicaid certified nursing homes in the United States.

Public Schools

Source: National Center for Education Statistics

Telephone: 202-502-7300

The National Center for Education Statistics' primary database on elementary and secondary public education in the United States. It is a comprehensive, annual, national statistical database of all public elementary and secondary schools and school districts, which contains data that are comparable across all states.

Private Schools

Source: National Center for Education Statistics

Telephone: 202-502-7300

The National Center for Education Statistics' primary database on private school locations in the United States.

Daycare Centers: Child Care Providers

Source: Social & Rehabilitation Services

Telephone: 802-241-2158

Flood Zone Data: This data was obtained from the Federal Emergency Management Agency (FEMA). It depicts 100-year and 500-year flood zones as defined by FEMA. It includes the National Flood Hazard Layer (NFHL) which incorporates Flood Insurance Rate Map (FIRM) data and Q3 data from FEMA in areas not covered by NFHL.

Source: FEMA

Telephone: 877-336-2627

Date of Government Version: 2003, 2015

NWI: National Wetlands Inventory. This data, available in select counties across the country, was obtained by EDR in 2002, 2005, 2010 and 2015 from the U.S. Fish and Wildlife Service.

State Wetlands Data: Wetland Inventory

Source: VT Center for Geographic Information

Telephone: 802-882-3001

Current USGS 7.5 Minute Topographic Map

Source: U.S. Geological Survey

STREET AND ADDRESS INFORMATION

© 2015 TomTom North America, Inc. All rights reserved. This material is proprietary and the subject of copyright protection and other intellectual property rights owned by or licensed to Tele Atlas North America, Inc. The use of this material is subject to the terms of a license agreement. You will be held liable for any unauthorized copying or disclosure of this material.

GEOCHECK[®] - PHYSICAL SETTING SOURCE ADDENDUM

TARGET PROPERTY ADDRESS

FORMER STANLEY & WASSON HALLS PARCEL
PARK ROW
WATERBURY, VT 05676

TARGET PROPERTY COORDINATES

Latitude (North):	44.333562 - 44° 20' 0.82"
Longitude (West):	72.753499 - 72° 45' 12.60"
Universal Tranverse Mercator:	Zone 18
UTM X (Meters):	679105.4
UTM Y (Meters):	4911160.0
Elevation:	419 ft. above sea level

USGS TOPOGRAPHIC MAP

Target Property Map:	24185883 WATERBURY, VT
Version Date:	2021
Southeast Map:	24185833 MIDDLESEX, VT
Version Date:	2021

EDR's GeoCheck Physical Setting Source Addendum is provided to assist the environmental professional in forming an opinion about the impact of potential contaminant migration.

Assessment of the impact of contaminant migration generally has two principle investigative components:

1. Groundwater flow direction, and
2. Groundwater flow velocity.

Groundwater flow direction may be impacted by surface topography, hydrology, hydrogeology, characteristics of the soil, and nearby wells. Groundwater flow velocity is generally impacted by the nature of the geologic strata.

GEOCHECK® - PHYSICAL SETTING SOURCE SUMMARY

GROUNDWATER FLOW DIRECTION INFORMATION

Groundwater flow direction for a particular site is best determined by a qualified environmental professional using site-specific well data. If such data is not reasonably ascertainable, it may be necessary to rely on other sources of information, such as surface topographic information, hydrologic information, hydrogeologic data collected on nearby properties, and regional groundwater flow information (from deep aquifers).


TOPOGRAPHIC INFORMATION

Surface topography may be indicative of the direction of surficial groundwater flow. This information can be used to assist the environmental professional in forming an opinion about the impact of nearby contaminated properties or, should contamination exist on the target property, what downgradient sites might be impacted.

TARGET PROPERTY TOPOGRAPHY

General Topographic Gradient: General WSW

SURROUNDING TOPOGRAPHY: ELEVATION PROFILES

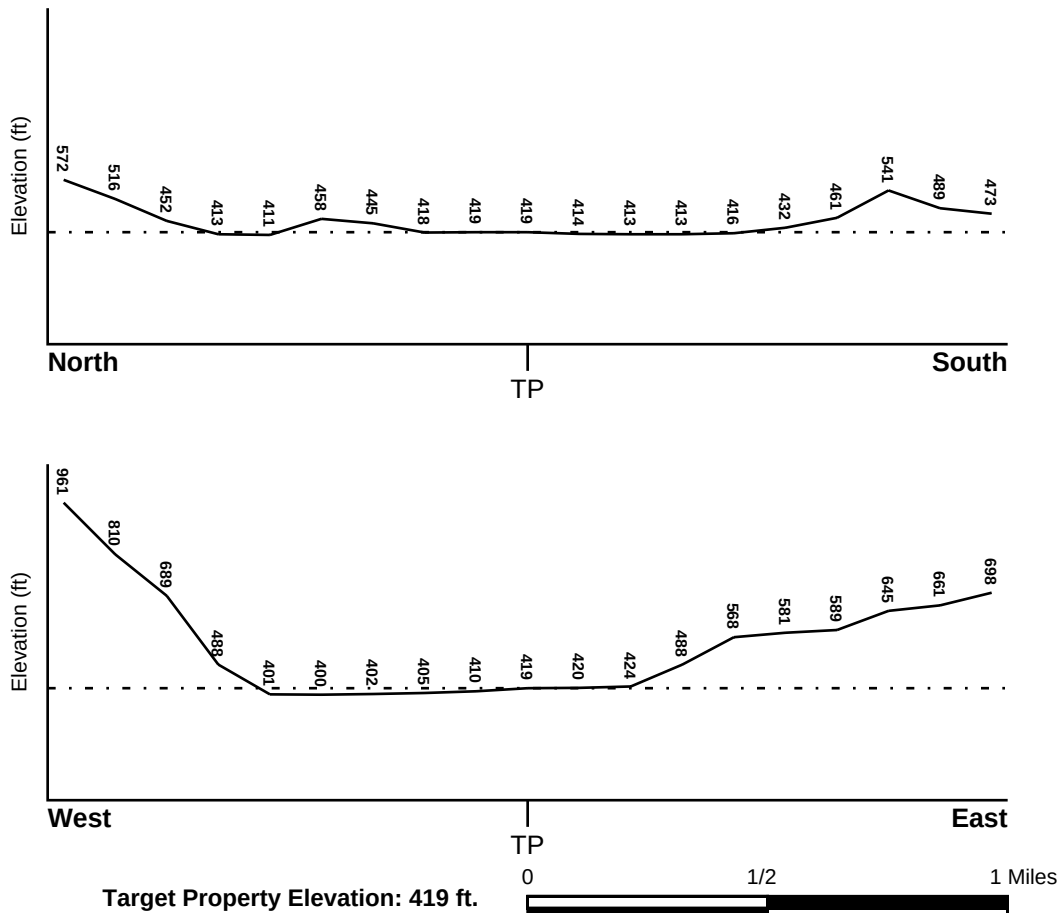

Source: Topography has been determined from the USGS 7.5' Digital Elevation Model and should be evaluated on a relative (not an absolute) basis. Relative elevation information between sites of close proximity should be field verified.

GEOCHECK® - PHYSICAL SETTING SOURCE SUMMARY

HYDROLOGIC INFORMATION

Surface water can act as a hydrologic barrier to groundwater flow. Such hydrologic information can be used to assist the environmental professional in forming an opinion about the impact of nearby contaminated properties or, should contamination exist on the target property, what downgradient sites might be impacted.

Refer to the Physical Setting Source Map following this summary for hydrologic information (major waterways and bodies of water).

FEMA FLOOD ZONE

<u>Flood Plain Panel at Target Property</u>	<u>FEMA Source Type</u>
50023C0209E	FEMA FIRM Flood data
<u>Additional Panels in search area:</u>	<u>FEMA Source Type</u>
50023C0207E	FEMA FIRM Flood data
50023C0226E	FEMA FIRM Flood data
50023C0228E	FEMA FIRM Flood data

NATIONAL WETLAND INVENTORY

<u>NWI Quad at Target Property</u>	<u>NWI Electronic Data Coverage</u>
WATERBURY	YES - refer to the Overview Map and Detail Map

HYDROGEOLOGIC INFORMATION

Hydrogeologic information obtained by installation of wells on a specific site can often be an indicator of groundwater flow direction in the immediate area. Such hydrogeologic information can be used to assist the environmental professional in forming an opinion about the impact of nearby contaminated properties or, should contamination exist on the target property, what downgradient sites might be impacted.

AQUIFLOW®

Search Radius: 1.000 Mile.

EDR has developed the AQUIFLOW Information System to provide data on the general direction of groundwater flow at specific points. EDR has reviewed reports submitted by environmental professionals to regulatory authorities at select sites and has extracted the date of the report, groundwater flow direction as determined hydrogeologically, and the depth to water table.

<u>MAP ID</u>	<u>LOCATION FROM TP</u>	<u>GENERAL DIRECTION GROUNDWATER FLOW</u>
Not Reported		

GEOCHECK® - PHYSICAL SETTING SOURCE SUMMARY

GROUNDWATER FLOW VELOCITY INFORMATION

Groundwater flow velocity information for a particular site is best determined by a qualified environmental professional using site specific geologic and soil strata data. If such data are not reasonably ascertainable, it may be necessary to rely on other sources of information, including geologic age identification, rock stratigraphic unit and soil characteristics data collected on nearby properties and regional soil information. In general, contaminant plumes move more quickly through sandy-gravelly types of soils than silty-clayey types of soils.

GEOLOGIC INFORMATION IN GENERAL AREA OF TARGET PROPERTY

Geologic information can be used by the environmental professional in forming an opinion about the relative speed at which contaminant migration may be occurring.

ROCK STRATIGRAPHIC UNIT


Era:	Paleozoic
System:	Ordovician
Series:	Ordovician volcanic rocks
Code:	Ov (decoded above as Era, System & Series)

GEOLOGIC AGE IDENTIFICATION

Category: Volcanic Rocks

Geologic Age and Rock Stratigraphic Unit Source: P.G. Schruben, R.E. Arndt and W.J. Bawiec, Geology of the Conterminous U.S. at 1:2,500,000 Scale - a digital representation of the 1974 P.B. King and H.M. Beikman Map, USGS Digital Data Series DDS - 11 (1994).

SSURGO SOIL MAP - 8057525.2s

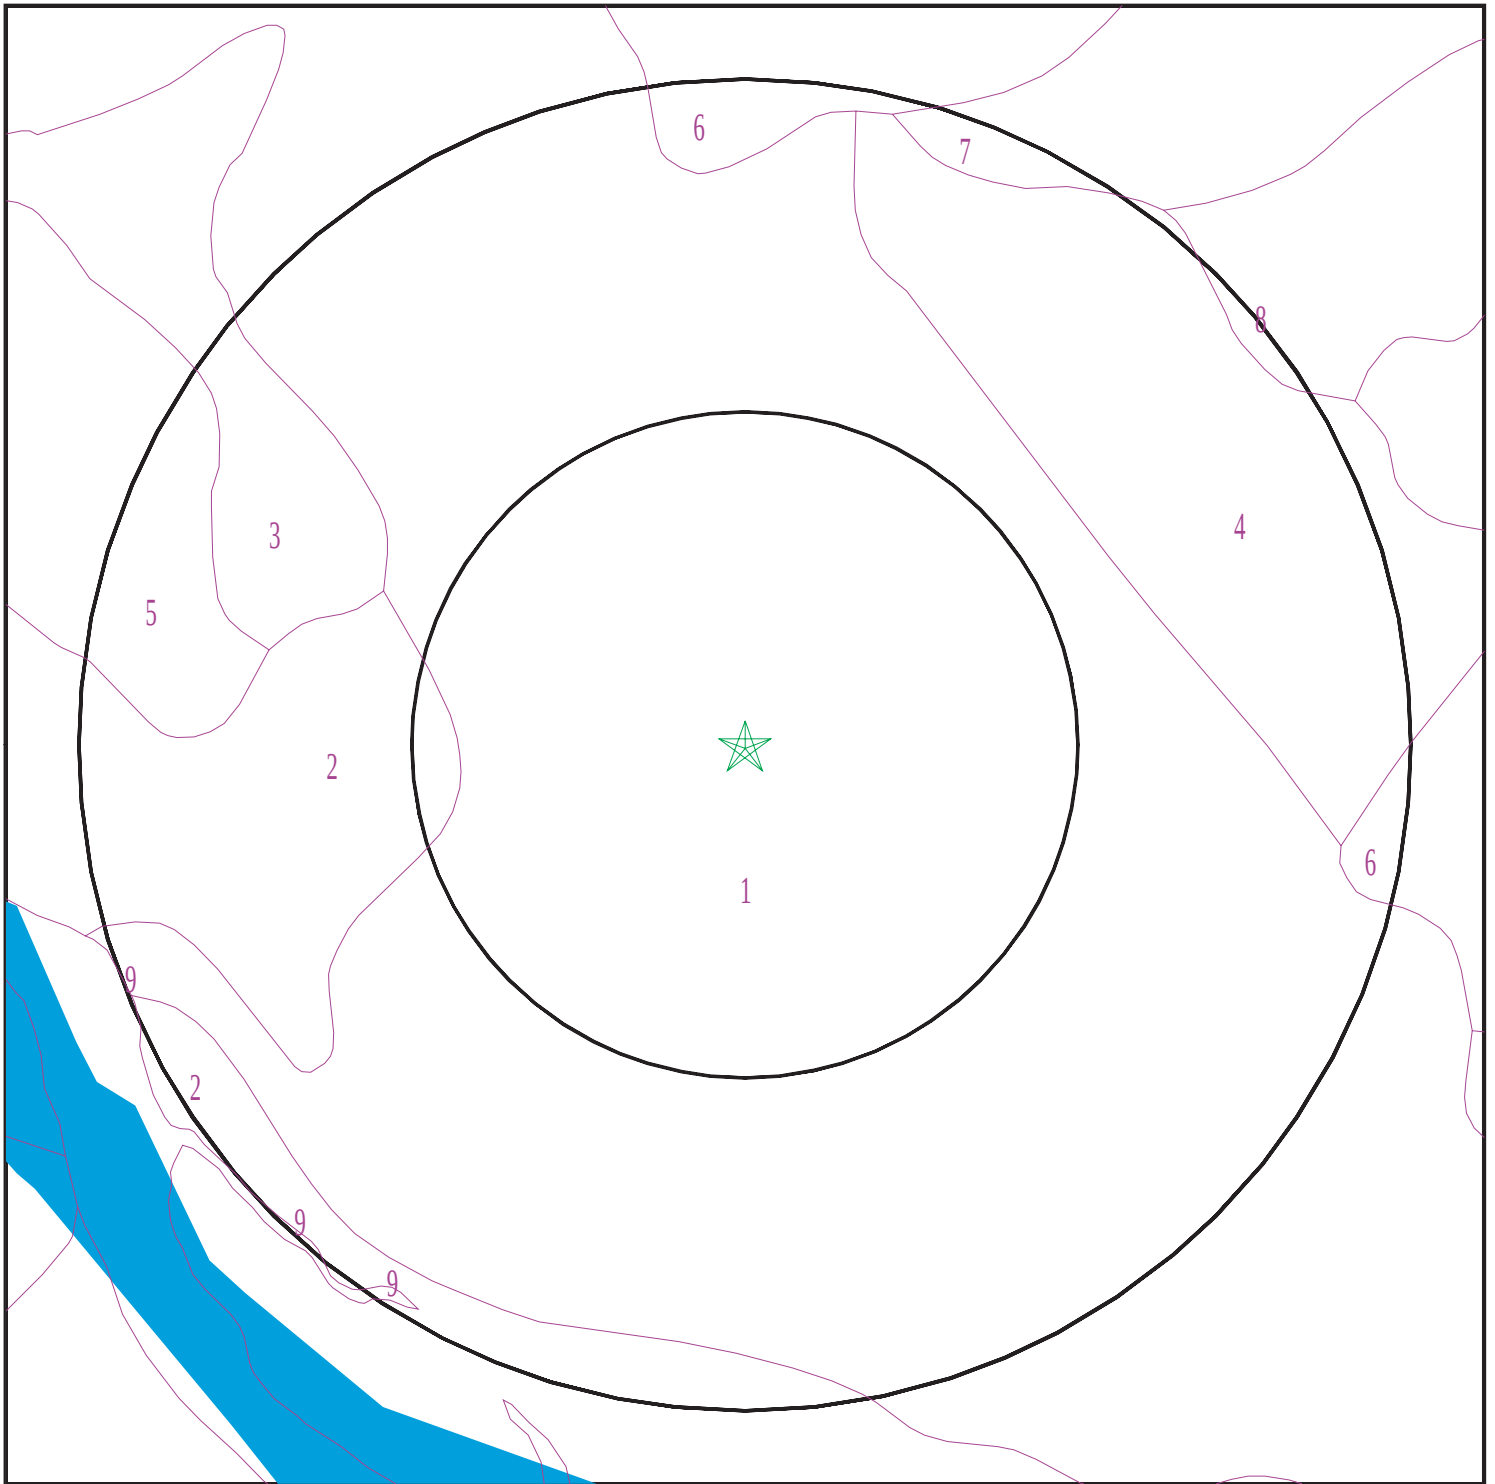

- ★ Target Property
- SSURGO Soil
- Water

0 1/16 1/8 1/4 Miles



SITE NAME: Former Stanley & Wasson Halls Parcel
ADDRESS: Park Row
Waterbury VT 05676
LAT/LONG: 44.333562 / 72.753499

CLIENT: Weston and Sampson Engineers
CONTACT: Taylor Smith
INQUIRY #: 8057525.2s
DATE: July 24, 2025 1:33 pm

GEOCHECK® - PHYSICAL SETTING SOURCE SUMMARY

DOMINANT SOIL COMPOSITION IN GENERAL AREA OF TARGET PROPERTY

The U.S. Department of Agriculture's (USDA) Soil Conservation Service (SCS) leads the National Cooperative Soil Survey (NCSS) and is responsible for collecting, storing, maintaining and distributing soil survey information for privately owned lands in the United States. A soil map in a soil survey is a representation of soil patterns in a landscape. The following information is based on Soil Conservation Service SSURGO data.

Soil Map ID: 1

Soil Component Name: Salmon

Soil Surface Texture: very fine sandy loam

Hydrologic Group: Class B - Moderate infiltration rates. Deep and moderately deep, moderately well and well drained soils with moderately coarse textures.

Soil Drainage Class: Well drained

Hydric Status: Not hydric

Corrosion Potential - Uncoated Steel: Low

Depth to Bedrock Min: > 0 inches

Depth to Watertable Min: > 0 inches

Soil Layer Information							
Layer	Boundary		Soil Texture Class	Classification		Saturated hydraulic conductivity micro m/sec	Soil Reaction (pH)
	Upper	Lower		AASHTO Group	Unified Soil		
1	0 inches	6 inches	very fine sandy loam	Silt-Clay Materials (more than 35 pct. passing No. 200), Silty Soils.	FINE-GRAINED SOILS, Silts and Clays (liquid limit less than 50%), silt.	Max: 14.1111 Min: 4.2333	Max: 6 Min: 5.1
2	6 inches	30 inches	very fine sandy loam	Silt-Clay Materials (more than 35 pct. passing No. 200), Silty Soils.	FINE-GRAINED SOILS, Silts and Clays (liquid limit less than 50%), silt.	Max: 14.1111 Min: 4.2333	Max: 6 Min: 5.1
3	30 inches	60 inches	very fine sandy loam	Silt-Clay Materials (more than 35 pct. passing No. 200), Silty Soils.	FINE-GRAINED SOILS, Silts and Clays (liquid limit less than 50%), silt.	Max: 14.1111 Min: 4.2333	Max: 6 Min: 5.1

GEOCHECK® - PHYSICAL SETTING SOURCE SUMMARY

Soil Map ID: 2

Soil Component Name: Sunday

Soil Surface Texture: fine sand

Hydrologic Group: Class A - High infiltration rates. Soils are deep, well drained to excessively drained sands and gravels.

Soil Drainage Class: Excessively drained

Hydric Status: Partially hydric

Corrosion Potential - Uncoated Steel: Low

Depth to Bedrock Min: > 0 inches

Depth to Watertable Min: > 0 inches

Soil Layer Information							
Layer	Boundary		Soil Texture Class	Classification		Saturated hydraulic conductivity micro m/sec	Soil Reaction (pH)
	Upper	Lower		AASHTO Group	Unified Soil		
1	0 inches	9 inches	fine sand	Granular materials (35 pct. or less passing No. 200), Silty, or Clayey Gravel and Sand.	COARSE-GRAINED SOILS, Sands, Sands with fines, Silty Sand.	Max: 141.1111 Min: 42.3333	Max: 6.5 Min: 4.5
2	9 inches	64 inches	fine sand	Granular materials (35 pct. or less passing No. 200), Silty, or Clayey Gravel and Sand.	COARSE-GRAINED SOILS, Sands, Sands with fines, Silty Sand.	Max: 141.1111 Min: 42.3333	Max: 6.5 Min: 4.5

Soil Map ID: 3

Soil Component Name: Weider

Soil Surface Texture: very fine sandy loam

Hydrologic Group: Class B - Moderate infiltration rates. Deep and moderately deep, moderately well and well drained soils with moderately coarse textures.

Soil Drainage Class: Moderately well drained

GEOCHECK® - PHYSICAL SETTING SOURCE SUMMARY

Hydric Status: Partially hydric

Corrosion Potential - Uncoated Steel: Moderate

Depth to Bedrock Min: > 0 inches

Depth to Watertable Min: > 69 inches

Soil Layer Information							
Layer	Boundary		Soil Texture Class	Classification		Saturated hydraulic conductivity micro m/sec	Soil Reaction (pH)
	Upper	Lower		AASHTO Group	Unified Soil		
1	0 inches	5 inches	very fine sandy loam	Silt-Clay Materials (more than 35 pct. passing No. 200), Silty Soils.	COARSE-GRAINED SOILS, Sands, Sands with fines, Silty Sand.	Max: 141.1111 Min: 42.3333	Max: 6.5 Min: 4.5
2	5 inches	25 inches	very fine sandy loam	Silt-Clay Materials (more than 35 pct. passing No. 200), Silty Soils.	COARSE-GRAINED SOILS, Sands, Sands with fines, Silty Sand.	Max: 141.1111 Min: 42.3333	Max: 6.5 Min: 4.5
3	25 inches	64 inches	very gravelly sand	Silt-Clay Materials (more than 35 pct. passing No. 200), Silty Soils.	COARSE-GRAINED SOILS, Sands, Sands with fines, Silty Sand.	Max: 141.1111 Min: 42.3333	Max: 6.5 Min: 4.5

Soil Map ID: 4

Soil Component Name: Nicholville

Soil Surface Texture: silt loam

Hydrologic Group: Class B - Moderate infiltration rates. Deep and moderately deep, moderately well and well drained soils with moderately coarse textures.

Soil Drainage Class: Moderately well drained

Hydric Status: Partially hydric

Corrosion Potential - Uncoated Steel: Low

Depth to Bedrock Min: > 0 inches

Depth to Watertable Min: > 54 inches

GEOCHECK® - PHYSICAL SETTING SOURCE SUMMARY

Soil Layer Information							
Layer	Boundary		Soil Texture Class	Classification		Saturated hydraulic conductivity micro m/sec	Soil Reaction (pH)
	Upper	Lower		AASHTO Group	Unified Soil		
1	0 inches	7 inches	silt loam	Silt-Clay Materials (more than 35 pct. passing No. 200), Silty Soils.	FINE-GRAINED SOILS, Silts and Clays (liquid limit less than 50%), silt.	Max: 14.1111 Min: 4.2333	Max: 6 Min: 4.5
2	7 inches	14 inches	silt loam	Silt-Clay Materials (more than 35 pct. passing No. 200), Silty Soils.	FINE-GRAINED SOILS, Silts and Clays (liquid limit less than 50%), silt.	Max: 14.1111 Min: 4.2333	Max: 6 Min: 4.5
3	14 inches	64 inches	silt loam	Silt-Clay Materials (more than 35 pct. passing No. 200), Silty Soils.	FINE-GRAINED SOILS, Silts and Clays (liquid limit less than 50%), silt.	Max: 14.1111 Min: 4.2333	Max: 6 Min: 4.5

Soil Map ID: 5

Soil Component Name: Waitsfield

Soil Surface Texture: silt loam

Hydrologic Group: Class B - Moderate infiltration rates. Deep and moderately deep, moderately well and well drained soils with moderately coarse textures.

Soil Drainage Class: Well drained

Hydric Status: Partially hydric

Corrosion Potential - Uncoated Steel: Low

Depth to Bedrock Min: > 0 inches

Depth to Watertable Min: > 0 inches

GEOCHECK® - PHYSICAL SETTING SOURCE SUMMARY

Soil Layer Information							
Layer	Boundary		Soil Texture Class	Classification		Saturated hydraulic conductivity micro m/sec	Soil Reaction (pH)
	Upper	Lower		AASHTO Group	Unified Soil		
1	0 inches	9 inches	silt loam	Silt-Clay Materials (more than 35 pct. passing No. 200), Silty Soils.	COARSE-GRAINED SOILS, Sands, Sands with fines, Silty Sand.	Max: 141.1111 Min: 42.3333	Max: 6.5 Min: 5.1
2	9 inches	20 inches	very fine sandy loam	Silt-Clay Materials (more than 35 pct. passing No. 200), Silty Soils.	COARSE-GRAINED SOILS, Sands, Sands with fines, Silty Sand.	Max: 141.1111 Min: 42.3333	Max: 6.5 Min: 5.1
3	20 inches	64 inches	fine sand	Silt-Clay Materials (more than 35 pct. passing No. 200), Silty Soils.	COARSE-GRAINED SOILS, Sands, Sands with fines, Silty Sand.	Max: 141.1111 Min: 42.3333	Max: 6.5 Min: 5.1

Soil Map ID: 6

Soil Component Name: Buxton

Soil Surface Texture: slightly decomposed plant material

Hydrologic Group: Class C - Slow infiltration rates. Soils with layers impeding downward movement of water, or soils with moderately fine or fine textures.

Soil Drainage Class: Moderately well drained

Hydric Status: Partially hydric

Corrosion Potential - Uncoated Steel: High

Depth to Bedrock Min: > 0 inches

Depth to Watertable Min: > 69 inches

GEOCHECK® - PHYSICAL SETTING SOURCE SUMMARY

Soil Layer Information							
Layer	Boundary		Soil Texture Class	Classification		Saturated hydraulic conductivity micro m/sec	Soil Reaction (pH)
	Upper	Lower		AASHTO Group	Unified Soil		
1	0 inches	1 inches	slightly decomposed plant material	A-8	FINE-GRAINED SOILS, Silts and Clays (liquid limit less than 50%), Lean Clay	Max: 1.4111 Min: 0.0099	Max: 7.3 Min: 5.6
2	1 inches	3 inches	silt loam	A-8	FINE-GRAINED SOILS, Silts and Clays (liquid limit less than 50%), Lean Clay	Max: 1.4111 Min: 0.0099	Max: 7.3 Min: 5.6
3	3 inches	13 inches	silt loam	A-8	FINE-GRAINED SOILS, Silts and Clays (liquid limit less than 50%), Lean Clay	Max: 1.4111 Min: 0.0099	Max: 7.3 Min: 5.6
4	13 inches	26 inches	silty clay loam	A-8	FINE-GRAINED SOILS, Silts and Clays (liquid limit less than 50%), Lean Clay	Max: 1.4111 Min: 0.0099	Max: 7.3 Min: 5.6
5	26 inches	66 inches	silty clay	A-8	FINE-GRAINED SOILS, Silts and Clays (liquid limit less than 50%), Lean Clay	Max: 1.4111 Min: 0.0099	Max: 7.3 Min: 5.6

Soil Map ID: 7

Soil Component Name: Buxton

Soil Surface Texture: slightly decomposed plant material

Hydrologic Group: Class C - Slow infiltration rates. Soils with layers impeding downward movement of water, or soils with moderately fine or fine textures.

Soil Drainage Class: Moderately well drained

Hydric Status: Partially hydric

Corrosion Potential - Uncoated Steel: High

Depth to Bedrock Min: > 0 inches

Depth to Watertable Min: > 69 inches

GEOCHECK® - PHYSICAL SETTING SOURCE SUMMARY

Soil Layer Information							
Layer	Boundary		Soil Texture Class	Classification		Saturated hydraulic conductivity micro m/sec	Soil Reaction (pH)
	Upper	Lower		AASHTO Group	Unified Soil		
1	0 inches	1 inches	slightly decomposed plant material	A-8	FINE-GRAINED SOILS, Silts and Clays (liquid limit less than 50%), Lean Clay	Max: 1.4111 Min: 0.0099	Max: 7.3 Min: 5.6
2	1 inches	3 inches	silt loam	A-8	FINE-GRAINED SOILS, Silts and Clays (liquid limit less than 50%), Lean Clay	Max: 1.4111 Min: 0.0099	Max: 7.3 Min: 5.6
3	3 inches	13 inches	silt loam	A-8	FINE-GRAINED SOILS, Silts and Clays (liquid limit less than 50%), Lean Clay	Max: 1.4111 Min: 0.0099	Max: 7.3 Min: 5.6
4	13 inches	26 inches	silty clay loam	A-8	FINE-GRAINED SOILS, Silts and Clays (liquid limit less than 50%), Lean Clay	Max: 1.4111 Min: 0.0099	Max: 7.3 Min: 5.6
5	26 inches	66 inches	silty clay	A-8	FINE-GRAINED SOILS, Silts and Clays (liquid limit less than 50%), Lean Clay	Max: 1.4111 Min: 0.0099	Max: 7.3 Min: 5.6

Soil Map ID: 8

Soil Component Name: Lamoine

Soil Surface Texture: silt loam

Hydrologic Group: Class D - Very slow infiltration rates. Soils are clayey, have a high water table, or are shallow to an impervious layer.

Soil Drainage Class: Somewhat poorly drained

Hydric Status: Partially hydric

Corrosion Potential - Uncoated Steel: High

Depth to Bedrock Min: > 0 inches

Depth to Watertable Min: > 31 inches

GEOCHECK® - PHYSICAL SETTING SOURCE SUMMARY

Soil Layer Information							
Layer	Boundary		Soil Texture Class	Classification		Saturated hydraulic conductivity micro m/sec	Soil Reaction (pH)
	Upper	Lower		AASHTO Group	Unified Soil		
1	0 inches	9 inches	silt loam	Silt-Clay Materials (more than 35 pct. passing No. 200), Silty Soils.	FINE-GRAINED SOILS, Silts and Clays (liquid limit less than 50%), Lean Clay	Max: 1.4111 Min: 0.0099	Max: 7.3 Min: 5.6
2	9 inches	16 inches	silt loam	Silt-Clay Materials (more than 35 pct. passing No. 200), Silty Soils.	FINE-GRAINED SOILS, Silts and Clays (liquid limit less than 50%), Lean Clay	Max: 1.4111 Min: 0.0099	Max: 7.3 Min: 5.6
3	16 inches	64 inches	silty clay	Silt-Clay Materials (more than 35 pct. passing No. 200), Silty Soils.	FINE-GRAINED SOILS, Silts and Clays (liquid limit less than 50%), Lean Clay	Max: 1.4111 Min: 0.0099	Max: 7.3 Min: 5.6

Soil Map ID: 9

Soil Component Name: Water

Soil Surface Texture: silt loam

Hydrologic Group: Class D - Very slow infiltration rates. Soils are clayey, have a high water table, or are shallow to an impervious layer.

Soil Drainage Class:
Hydric Status: Unknown

Corrosion Potential - Uncoated Steel: Not Reported

Depth to Bedrock Min: > 0 inches

Depth to Watertable Min: > 0 inches

No Layer Information available.

GEOCHECK® - PHYSICAL SETTING SOURCE SUMMARY

LOCAL / REGIONAL WATER AGENCY RECORDS

EDR Local/Regional Water Agency records provide water well information to assist the environmental professional in assessing sources that may impact ground water flow direction, and in forming an opinion about the impact of contaminant migration on nearby drinking water wells.

WELL SEARCH DISTANCE INFORMATION

<u>DATABASE</u>	<u>SEARCH DISTANCE (miles)</u>
Federal USGS	1.000
Federal FRDS PWS	Nearest PWS within 1 mile
State Database	1.000

FEDERAL USGS WELL INFORMATION

<u>MAP ID</u>	<u>WELL ID</u>	<u>LOCATION FROM TP</u>
A1	USGS40001197081	0 - 1/8 Mile NE
6	USGS40001197075	1/4 - 1/2 Mile East
45	USGS40001197057	1/2 - 1 Mile SE

FEDERAL FRDS PUBLIC WATER SUPPLY SYSTEM INFORMATION

<u>MAP ID</u>	<u>WELL ID</u>	<u>LOCATION FROM TP</u>
8	VT0005050	1/4 - 1/2 Mile NNW

Note: PWS System location is not always the same as well location.

STATE DATABASE WELL INFORMATION


<u>MAP ID</u>	<u>WELL ID</u>	<u>LOCATION FROM TP</u>
A2	VT8000149250317	0 - 1/8 Mile ENE
3	VT8000149249976	1/8 - 1/4 Mile ESE
4	VT8000149250277	1/8 - 1/4 Mile South
5	VT8000149207069	1/4 - 1/2 Mile SW
7	VT8000149249933	1/4 - 1/2 Mile NW
9	VT8000149290593	1/4 - 1/2 Mile ESE
10	VT8000149207070	1/4 - 1/2 Mile SSW
11	VT8000149207017	1/4 - 1/2 Mile SE
12	VT8000149250181	1/4 - 1/2 Mile NW
13	VT8000149207193	1/4 - 1/2 Mile SW
14	VT8000149207196	1/4 - 1/2 Mile SW
B15	VT8000149207012	1/2 - 1 Mile WSW
16	VT8000149207078	1/2 - 1 Mile SE
B17	VT8000149269207	1/2 - 1 Mile WSW
B18	VT8000149289833	1/2 - 1 Mile WSW
19	VT8000149250503	1/2 - 1 Mile NE
20	VT8000149269208	1/2 - 1 Mile WSW
21	VT8000149294849	1/2 - 1 Mile WNW

GEOCHECK® - PHYSICAL SETTING SOURCE SUMMARY

STATE DATABASE WELL INFORMATION

MAP ID	WELL ID	LOCATION FROM TP
22	VT8000149249934	1/2 - 1 Mile NNW
23	VT8000149207136	1/2 - 1 Mile South
24	VT8000149207106	1/2 - 1 Mile SSE
C25	VT8000149207028	1/2 - 1 Mile WSW
C26	VT8000149274918	1/2 - 1 Mile WSW
27	VT8000149207091	1/2 - 1 Mile WSW
D28	VT8000149226165	1/2 - 1 Mile SE
29	VT8000149250149	1/2 - 1 Mile NNE
E30	VT8000149269720	1/2 - 1 Mile SSW
E31	VT8000149207211	1/2 - 1 Mile SSW
D32	VT8000149226231	1/2 - 1 Mile SE
F33	VT8000149258349	1/2 - 1 Mile SSW
34	VT8000149207212	1/2 - 1 Mile SW
G35	VT8000149270206	1/2 - 1 Mile NW
G36	VT8000149289023	1/2 - 1 Mile NW
E37	VT8000149207215	1/2 - 1 Mile SSW
G38	VT8000149298480	1/2 - 1 Mile NW
F39	VT8000149273608	1/2 - 1 Mile SSW
F40	VT8000149283793	1/2 - 1 Mile SSW
41	VT8000149207104	1/2 - 1 Mile SSE
42	VT8000149264030	1/2 - 1 Mile WNW
43	VT8000149294120	1/2 - 1 Mile SSE
44	VT8000149259339	1/2 - 1 Mile ENE
46	VT8000149207176	1/2 - 1 Mile SSW
H47	VT8000149250022	1/2 - 1 Mile NNE
H48	VT8000149250242	1/2 - 1 Mile NNE
I49	VT8000149207208	1/2 - 1 Mile SW
50	VT8000149226199	1/2 - 1 Mile SSE
I51	VT8000149207052	1/2 - 1 Mile SW
52	VT8000149207205	1/2 - 1 Mile West
53	VT8000149207097	1/2 - 1 Mile South
54	VT8000149300453	1/2 - 1 Mile ENE
J55	VT8000149249910	1/2 - 1 Mile NNE
J56	VT8000149249967	1/2 - 1 Mile NNE
57	VT8000149279128	1/2 - 1 Mile East
58	VT8000149268180	1/2 - 1 Mile SSW
59	VT8000149250336	1/2 - 1 Mile ENE
60	VT8000149207005	1/2 - 1 Mile SSW

PHYSICAL SETTING SOURCE MAP - 8057525.2s

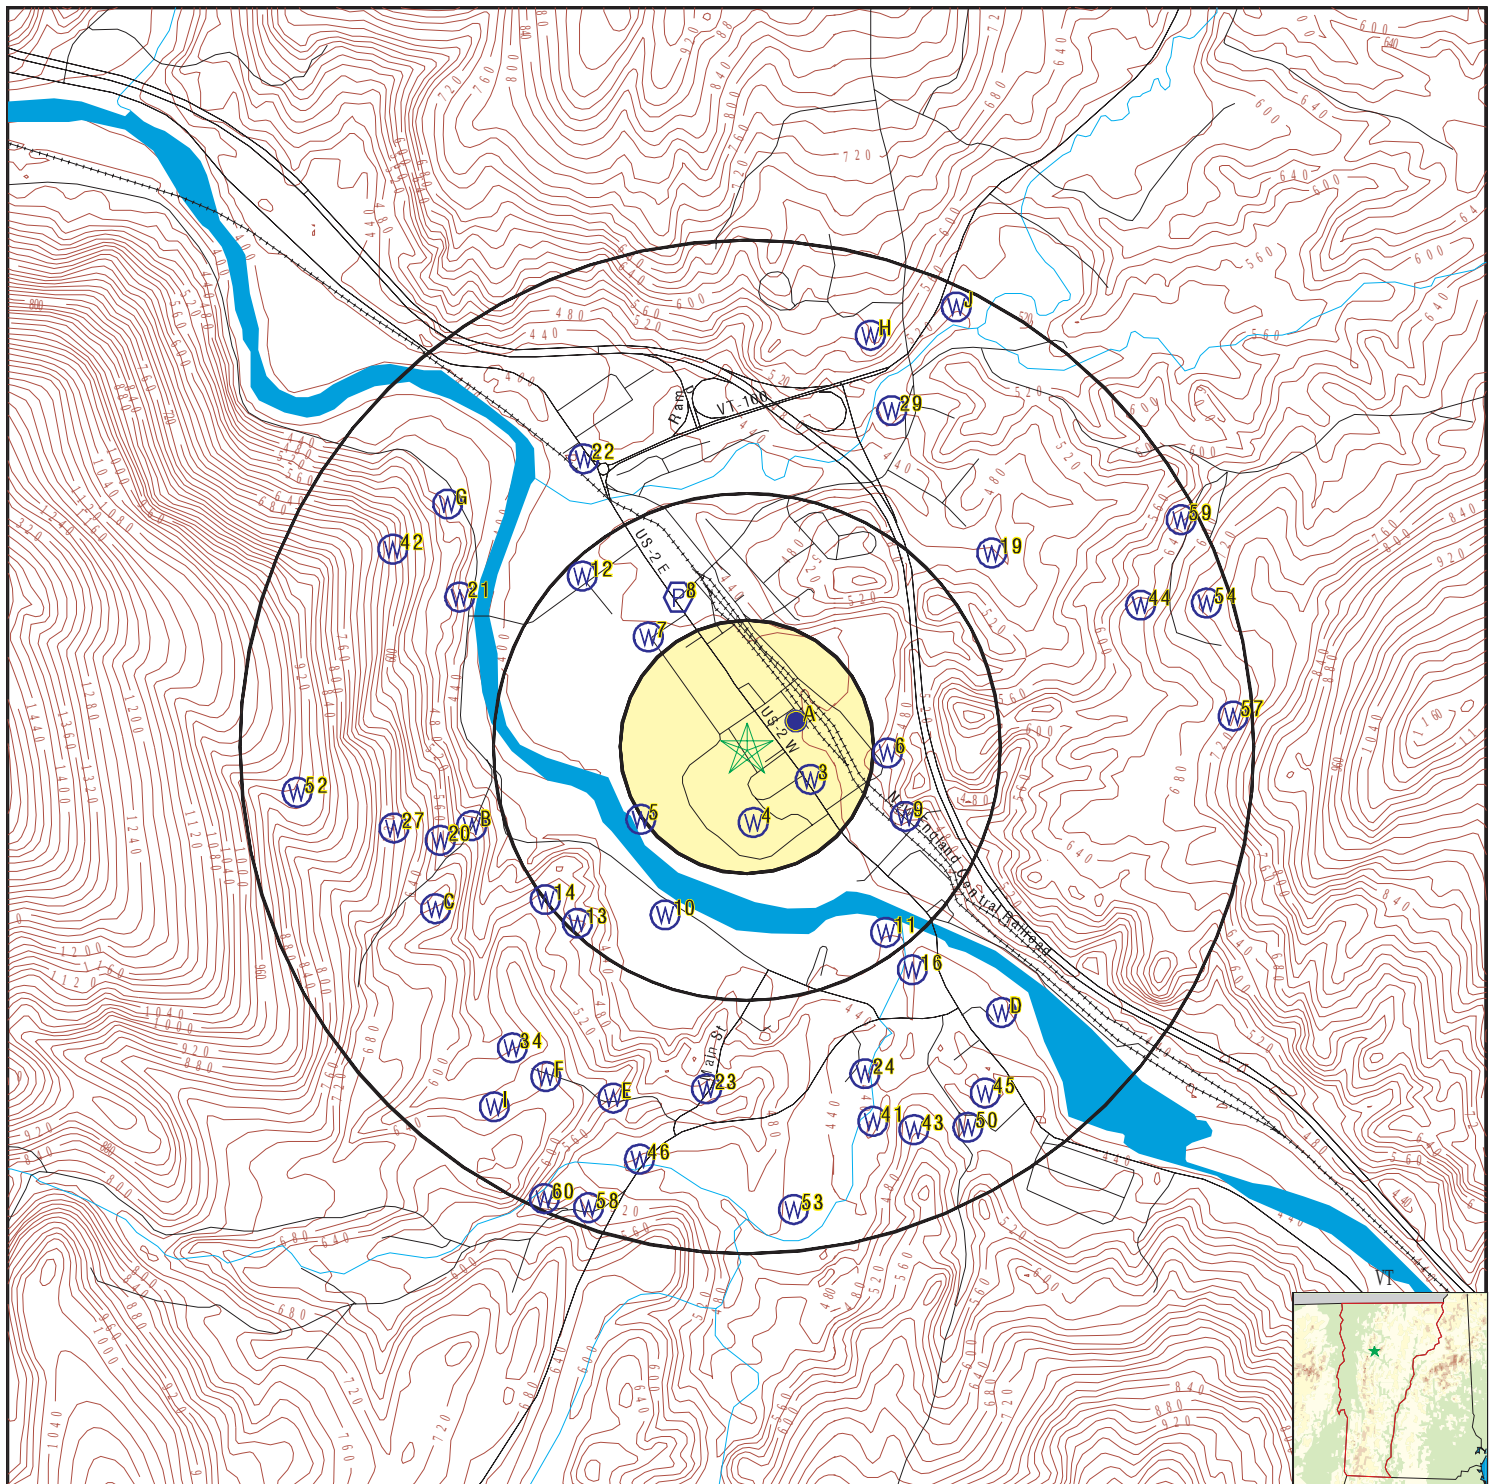

- County Boundary
- Major Roads
- Contour Lines
- Earthquake epicenter, Richter 5 or greater
- Water Wells
- Public Water Supply Wells
- Cluster of Multiple Icons

- Groundwater Flow Direction
- Indeterminate Groundwater Flow at Location
- Groundwater Flow Varies at Location

0 1/4 1/2 1 Miles



SITE NAME: Former Stanley & Wasson Halls Parcel
 ADDRESS: Park Row
 Waterbury VT 05676
 LAT/LONG: 44.333562 / 72.753499

CLIENT: Weston and Sampson Engineers
 CONTACT: Taylor Smith
 INQUIRY #: 8057525.2s
 DATE: July 24, 2025 1:33 pm

GEOCHECK® - PHYSICAL SETTING SOURCE MAP FINDINGS

Map ID
Direction
Distance
Elevation

Database EDR ID Number

A1
NE
0 - 1/8 Mile
Higher

FED USGS USGS40001197081

Organization ID:	USGS-NH		
Organization Name:	USGS New Hampshire Water Science Center		
Monitor Location:	VT-WJW 12PARK ST WELL	Type:	Well
Description:	Not Reported	HUC:	Not Reported
Drainage Area:	Not Reported	Drainage Area Units:	Not Reported
Contrib Drainage Area:	Not Reported	Contrib Drainage Area Units:	Not Reported
Aquifer:	Not Reported	Formation Type:	Not Reported
Aquifer Type:	Not Reported	Construction Date:	Not Reported
Well Depth:	Not Reported	Well Depth Units:	Not Reported
Well Hole Depth:	Not Reported	Well Hole Depth Units:	Not Reported

A2
ENE
0 - 1/8 Mile
Higher

VT WELLS VT8000149250317

WELLS - PRIVATE:

Well Report #:	447	Well #/Tag #:	0804071888
Owner:	CABOT CREAMERY COOP	Date Completed:	18-JUL-88
Date Received:	23-DEC-88	Purchaser:	Davis
Well Depth (ft):	398	Yield (gpm):	1
Static Water Level (ft):	0	Depth to Bedrock (ft):	10
Casing Length (ft):	20	Casing Diameter (in):	6
Casing Material:	Not Reported	Liner Length (ft):	0
Liner Diameter (in):	0	Liner Material:	Not Reported
Grout Type:	Not Reported	Diam Drilled in Bedrock (in):	0
Depth Drilled (ft):	0	Screen Make:	Not Reported
Screen Material:	Not Reported	Screen Length (ft):	0
Screen Diameter (in):	0	Depth to Screen (ft):	0
Gravel Size/Type:	Not Reported	Well Use:	Domestic
Well Reason:	New Supply	Water Analysis:	N
Well Screen:	N	Well Type:	Bedrock
Seal Type:	Not Reported		
Comments:	Not Reported		
URL:	https://anrweb.vt.gov/DEC/WellDrillerReports/UpdateWellReportPublic.aspx?WR=64485&option=view		

3
ESE
1/8 - 1/4 Mile
Lower

VT WELLS VT8000149249976

WELLS - PRIVATE:

Well Report #:	89	Well #/Tag #:	Not Reported
Owner:	TALBERT	Date Completed:	05-MAY-73
Date Received:	06-DEC-73	Purchaser:	Not Reported
Well Depth (ft):	280	Yield (gpm):	3
Static Water Level (ft):	20	Depth to Bedrock (ft):	123
Casing Length (ft):	123	Casing Diameter (in):	6
Casing Material:	Not Reported	Liner Length (ft):	0
Liner Diameter (in):	0	Liner Material:	Not Reported

GEOCHECK® - PHYSICAL SETTING SOURCE MAP FINDINGS

Grout Type:	Not Reported	Diam Drilled in Bedrock (in):	0
Depth Drilled (ft):	0	Screen Make:	Not Reported
Screen Material:	Not Reported	Screen Length (ft):	0
Screen Diameter (in):	0	Depth to Screen (ft):	0
Gravel Size/Type:	Not Reported	Well Use:	Domestic
Well Reason:	Not Reported	Water Analysis:	N
Well Screen:	N	Well Type:	Bedrock
Seal Type:	Not Reported		
Comments:	YIELD TEST DATA - 1.5 GPM AT 100 FT.; 2 GPM AT 160 FT.; 3.5 GPM AT 280 FT.		
URL:	https://anrweb.vt.gov/DEC/WellDrillerReports/UpdateWellReportPublic.aspx?WR=64130&option=view		

4
South
1/8 - 1/4 Mile
Lower

VT WELLS VT8000149250277

WELLS - PRIVATE:

Well Report #:	406	Well #/Tag #:	6724
Owner:	Dufresne Henry	Date Completed:	19-JAN-88
Date Received:	29-NOV-88	Purchaser:	DUFRESNE HENRY
Well Depth (ft):	162	Yield (gpm):	0
Static Water Level (ft):	0	Depth to Bedrock (ft):	82
Casing Length (ft):	0	Casing Diameter (in):	0
Casing Material:	Not Reported	Liner Length (ft):	0
Liner Diameter (in):	0	Liner Material:	Not Reported
Grout Type:	Not Reported	Diam Drilled in Bedrock (in):	0
Depth Drilled (ft):	0	Screen Make:	Not Reported
Screen Material:	Not Reported	Screen Length (ft):	0
Screen Diameter (in):	0	Depth to Screen (ft):	0
Gravel Size/Type:	Not Reported	Well Use:	Abandoned
Well Reason:	Test/Exploration/Monitoring	Well Screen:	N
Water Analysis:	N	Seal Type:	Not Reported
Well Type:	Bedrock		
Comments:	WELL ABANDONED, FILLED WITH NATIVE MATERIAL & CONCRETE		
URL:	https://anrweb.vt.gov/DEC/WellDrillerReports/UpdateWellReportPublic.aspx?WR=64445&option=view		

5
SW
1/4 - 1/2 Mile
Lower

VT WELLS VT8000149207069

WELLS - PRIVATE:

Well Report #:	96	Well #/Tag #:	Not Reported
Owner:	Duxbury School	Date Completed:	31-AUG-81
Date Received:	06-OCT-81	Purchaser:	Not Reported
Well Depth (ft):	265	Yield (gpm):	100
Static Water Level (ft):	17	Depth to Bedrock (ft):	93
Casing Length (ft):	107	Casing Diameter (in):	6
Casing Material:	Not Reported	Liner Length (ft):	0
Liner Diameter (in):	0	Liner Material:	Not Reported
Grout Type:	Not Reported	Diam Drilled in Bedrock (in):	0
Depth Drilled (ft):	0	Screen Make:	Not Reported
Screen Material:	Not Reported	Screen Length (ft):	0
Screen Diameter (in):	0	Depth to Screen (ft):	0
Gravel Size/Type:	Not Reported	Well Use:	School
Well Reason:	Replace existing supply	Water Analysis:	N
Well Screen:	N	Well Type:	Bedrock
Seal Type:	Not Reported		

GEOCHECK® - PHYSICAL SETTING SOURCE MAP FINDINGS

Comments:

OWNER: WASHINGTON WEST SUPERVISORY UNION YIELD TEST DATA -30 GPM @ 50 & 250 FT.; 100 GPM @ FT.; 100+ GPM @ 265 FT.

URL:

<https://anrweb.vt.gov/DEC/WellDrillerReports/UpdateWellReportPublic.aspx?WR=17861&option=view>

6
East
1/4 - 1/2 Mile
Higher

FED USGS**USGS40001197075**

Organization ID:	USGS-NH		
Organization Name:	USGS New Hampshire Water Science Center		
Monitor Location:	VT-WJW 11DEMERETT WELL	Type:	Well
Description:	Not Reported	HUC:	Not Reported
Drainage Area:	Not Reported	Drainage Area Units:	Not Reported
Contrib Drainage Area:	Not Reported	Contrib Drainage Area Unts:	Not Reported
Aquifer:	Not Reported	Formation Type:	Not Reported
Aquifer Type:	Not Reported	Construction Date:	Not Reported
Well Depth:	Not Reported	Well Depth Units:	Not Reported
Well Hole Depth:	Not Reported	Well Hole Depth Units:	Not Reported

7
NW
1/4 - 1/2 Mile
Lower

VT WELLS**VT8000149249933****WELLS - PRIVATE:**

Well Report #:	45	Well #/Tag #:	Not Reported
Owner:	GILBERT	Date Completed:	03-OCT-69
Date Received:	20-NOV-69	Purchaser:	Not Reported
Well Depth (ft):	130	Yield (gpm):	5
Static Water Level (ft):	0	Depth to Bedrock (ft):	40
Casing Length (ft):	46	Casing Diameter (in):	6
Casing Material:	Not Reported	Liner Length (ft):	0
Liner Diameter (in):	0	Liner Material:	Not Reported
Grout Type:	Not Reported	Diam Drilled in Bedrock (in):	0
Depth Drilled (ft):	0	Screen Make:	Not Reported
Screen Material:	Not Reported	Screen Length (ft):	0
Screen Diameter (in):	0	Depth to Screen (ft):	0
Gravel Size/Type:	Not Reported	Well Use:	Domestic
Well Reason:	Not Reported	Water Analysis:	N
Well Screen:	N	Well Type:	Bedrock
Seal Type:	Not Reported		
Comments:	Not Reported		
URL:	https://anrweb.vt.gov/DEC/WellDrillerReports/UpdateWellReportPublic.aspx?WR=64086&option=view		

8
NNW
1/4 - 1/2 Mile
Higher

FRDS PWS**VT0005050**

Epa region:	01	State:	VT
Pwsid:	VT0005050	Pwsname:	BOLTON WATER SUPPLY CO
Cityserved:	Not Reported	Stateserved:	VT
Ziperved:	Not Reported	Fipscounty:	50007
Status:	Closed	Retpopsrvd:	50
Pwssvconn:	18	Psource longname:	Groundwater
Pwstype:	CWS	Owner:	unknown

GEOCHECK® - PHYSICAL SETTING SOURCE MAP FINDINGS

Contact:	BOLTON WATER SUPPLY CO	Contactorgname:	Not Reported
Contactphone:	Not Reported	Contactaddress1:	Not Reported
Contactaddress2:	Not Reported	Contactcity:	BOLTON
Contactstate:	VT	Contactzip:	056760000
Pwsactivitycode:	I		

PWS ID:	VT0005050	PWS type:	Not Reported
PWS name:	Not Reported	PWS address:	Not Reported
PWS city:	Not Reported	PWS state:	Not Reported
PWS zip:	Not Reported	PWS ID:	VT0005050
Activity status:	Active	Date system activated:	Not Reported
Date system deactivated:	Not Reported	Retail population:	00000050
System name:	BOLTON WATER SUPPLY COMP	System address:	Not Reported
System city:	BOLTON	System state:	VT
System zip:	05676		

Population served:	Under 101 Persons	Treatment:	Untreated
--------------------	-------------------	------------	-----------

Latitude:	442016	Longitude:	0724524
-----------	--------	------------	---------

PWS currently has or had major violation(s) or enforcement:Yes

Violation ID:	9404436	Violation source ID:	Not Reported
PWS telephone:	Not Reported	Contaminant:	Coliform (Tcr)
Violation type:	Monitoring, Routine Major (TCR)		
Violation start date:	110193	Violation end date:	113093
Violation period (months):	001	Violation awareness date:	Not Reported
Major violator:	Yes	Maximum contaminant level:	Not Reported
Number of required samples:	Not Reported	Number of samples taken:	Not Reported
Analysis method:	Not Reported	Analysis result:	Not Reported

PWS currently has or had major violation(s) or enforcement:Yes

Violation ID:	9404528	Violation source ID:	Not Reported
PWS telephone:	Not Reported	Contaminant:	Coliform (Tcr)
Violation type:	Monitoring, Routine Major (TCR)		
Violation start date:	120193	Violation end date:	123193
Violation period (months):	001	Violation awareness date:	Not Reported
Major violator:	Yes	Maximum contaminant level:	Not Reported
Number of required samples:	Not Reported	Number of samples taken:	Not Reported
Analysis method:	Not Reported	Analysis result:	Not Reported

PWS currently has or had major violation(s) or enforcement:Yes

Violation ID:	9404636	Violation source ID:	Not Reported
PWS telephone:	Not Reported	Contaminant:	Coliform (Tcr)
Violation type:	Monitoring, Repeat Minor (TCR)		
Violation start date:	030194	Violation end date:	033194
Violation period (months):	001	Violation awareness date:	Not Reported
Major violator:	No	Maximum contaminant level:	Not Reported
Number of required samples:	Not Reported	Number of samples taken:	Not Reported
Analysis method:	Not Reported	Analysis result:	Not Reported

PWS currently has or had major violation(s) or enforcement:Yes

Violation ID:	9303955	Violation source ID:	Not Reported
PWS telephone:	Not Reported	Contaminant:	Coliform (Tcr)
Violation type:	Monitoring, Repeat Major (TCR)		
Violation start date:	010193	Violation end date:	013193
Violation period (months):	001	Violation awareness date:	Not Reported
Major violator:	Yes	Maximum contaminant level:	Not Reported
Number of required samples:	Not Reported	Number of samples taken:	Not Reported

GEOCHECK® - PHYSICAL SETTING SOURCE MAP FINDINGS

Analysis method:	Not Reported	Analysis result:	Not Reported
------------------	--------------	------------------	--------------

PWS currently has or had major violation(s) or enforcement: Yes

Violation ID:	9304065	Violation source ID:	Not Reported
PWS telephone:	Not Reported	Contaminant:	Coliform (Tcr)
Violation type:	Monitoring, Repeat Major (TCR)	Violation end date:	033193
Violation start date:	030193	Violation awareness date:	Not Reported
Violation period (months):	001	Maximum contaminant level:	Not Reported
Major violator:	Yes	Number of samples taken:	Not Reported
Number of required samples:	Not Reported	Analysis result:	Not Reported
Analysis method:	Not Reported		

PWS currently has or had major violation(s) or enforcement: Yes

Violation ID:	9404735	Violation source ID:	Not Reported
PWS telephone:	Not Reported	Contaminant:	Coliform (Tcr)
Violation type:	Monitoring, Routine Minor (TCR)	Violation end date:	063094
Violation start date:	060194	Violation awareness date:	Not Reported
Violation period (months):	001	Maximum contaminant level:	Not Reported
Major violator:	No	Number of samples taken:	Not Reported
Number of required samples:	Not Reported	Analysis result:	Not Reported
Analysis method:	Not Reported		

PWS currently has or had major violation(s) or enforcement: Yes

Violation ID:	9404698	Violation source ID:	Not Reported
PWS telephone:	Not Reported	Contaminant:	Coliform (Tcr)
Violation type:	Monitoring, Repeat Major (TCR)	Violation end date:	053194
Violation start date:	050194	Violation awareness date:	Not Reported
Violation period (months):	001	Maximum contaminant level:	Not Reported
Major violator:	Yes	Number of samples taken:	Not Reported
Number of required samples:	Not Reported	Analysis result:	Not Reported
Analysis method:	Not Reported		

9
ESE
1/4 - 1/2 Mile
Higher

VT WELLS VT8000149290593

WELLS - PRIVATE:

Well Report #:	39261	Well #/Tag #:	39261
Owner:	Ziembe	Date Completed:	16-AUG-09
Date Received:	11-SEP-09	Purchaser:	Not Reported
Well Depth (ft):	490	Yield (gpm):	.3
Static Water Level (ft):	0	Depth to Bedrock (ft):	62
Casing Length (ft):	80	Casing Diameter (in):	6
Casing Material:	Steel	Liner Length (ft):	0
Liner Diameter (in):	0	Liner Material:	Not Reported
Grout Type:	Not Reported	Diam Drilled in Bedrock (in):	0
Depth Drilled (ft):	0	Screen Make:	Not Reported
Screen Material:	Not Reported	Screen Length (ft):	0
Screen Diameter (in):	0	Depth to Screen (ft):	0
Gravel Size/Type:	Not Reported	Well Use:	Domestic
Well Reason:	New Supply	Water Analysis:	N
Well Screen:	N	Well Type:	Bedrock
Seal Type:	Not Reported		
Comments:	Not Reported		
URL:	https://anrweb.vt.gov/DEC/WellDrillerReports/UpdateWellReportPublic.aspx?WR=107326&option=view		

GEOCHECK® - PHYSICAL SETTING SOURCE MAP FINDINGS

Map ID
Direction
Distance
Elevation

Database EDR ID Number

10
SSW
1/4 - 1/2 Mile
Lower

VT WELLS VT8000149207070

WELLS - PRIVATE:

Well Report #:	97	Well #/Tag #:	Not Reported
Owner:	Fiske	Date Completed:	03-SEP-81
Date Received:	06-OCT-81	Purchaser:	Not Reported
Well Depth (ft):	295	Yield (gpm):	2
Static Water Level (ft):	33	Depth to Bedrock (ft):	73
Casing Length (ft):	85	Casing Diameter (in):	6
Casing Material:	Not Reported	Liner Length (ft):	0
Liner Diameter (in):	0	Liner Material:	Not Reported
Grout Type:	Not Reported	Diam Drilled in Bedrock (in):	0
Depth Drilled (ft):	0	Screen Make:	Not Reported
Screen Material:	Not Reported	Screen Length (ft):	0
Screen Diameter (in):	0	Depth to Screen (ft):	0
Gravel Size/Type:	Not Reported	Well Use:	Domestic
Well Reason:	Replace existing supply	Water Analysis:	N
Well Screen:	N	Well Type:	Bedrock
Seal Type:	Not Reported		
Comments:	Tested Yield: 2 gpm at 295'; Casing Sealing Method: 8 3/4" hole 10' in bedrock		
URL:	https://anrweb.vt.gov/DEC/WellDrillerReports/UpdateWellReportPublic.aspx?WR=17862&option=view		

11
SE
1/4 - 1/2 Mile
Higher

VT WELLS VT8000149207017

WELLS - PRIVATE:

Well Report #:	28	Well #/Tag #:	Not Reported
Owner:	Patterson	Date Completed:	08-MAY-73
Date Received:	Not Reported	Purchaser:	Not Reported
Well Depth (ft):	111	Yield (gpm):	20
Static Water Level (ft):	10	Depth to Bedrock (ft):	0
Casing Length (ft):	110	Casing Diameter (in):	7
Casing Material:	Not Reported	Liner Length (ft):	0
Liner Diameter (in):	0	Liner Material:	Not Reported
Grout Type:	Not Reported	Diam Drilled in Bedrock (in):	0
Depth Drilled (ft):	0	Screen Make:	Not Reported
Screen Material:	Not Reported	Screen Length (ft):	0
Screen Diameter (in):	0	Depth to Screen (ft):	0
Gravel Size/Type:	Not Reported	Well Use:	Domestic
Well Reason:	Not Reported	Water Analysis:	N
Well Screen:	N	Well Type:	Gravel
Seal Type:	Not Reported		
Comments:	Yield Test Data: 20 gpm at 98'		
URL:	https://anrweb.vt.gov/DEC/WellDrillerReports/UpdateWellReportPublic.aspx?WR=17793&option=view		

GEOCHECK® - PHYSICAL SETTING SOURCE MAP FINDINGS

Map ID
Direction
Distance
Elevation

Database EDR ID Number

12
NW
1/4 - 1/2 Mile
Lower

VT WELLS VT8000149250181

WELLS - PRIVATE:

Well Report #:	304	Well #/Tag #:	Not Reported
Owner:	BRAMBLETT	Date Completed:	09-NOV-83
Date Received:	14-DEC-83	Purchaser:	Not Reported
Well Depth (ft):	415	Yield (gpm):	1
Static Water Level (ft):	15	Depth to Bedrock (ft):	28
Casing Length (ft):	40	Casing Diameter (in):	6
Casing Material:	Not Reported	Liner Length (ft):	0
Liner Diameter (in):	0	Liner Material:	Not Reported
Grout Type:	Not Reported	Diam Drilled in Bedrock (in):	0
Depth Drilled (ft):	0	Screen Make:	Not Reported
Screen Material:	Not Reported	Screen Length (ft):	0
Screen Diameter (in):	0	Depth to Screen (ft):	0
Gravel Size/Type:	Not Reported	Well Use:	Domestic
Well Reason:	Not Reported	Water Analysis:	N
Well Screen:	N	Well Type:	Not Reported
Seal Type:	Not Reported		
Comments:	SEALING: DRILLED 8.75" HOLE 10' IN BEDROCK YIELD TEST DATA - 1.5 GPM AT 415 FT.		
URL:	https://anrweb.vt.gov/DEC/WellDrillerReports/UpdateWellReportPublic.aspx?WR=64344&option=view		

13
SW
1/4 - 1/2 Mile
Higher

VT WELLS VT8000149207193

WELLS - PRIVATE:

Well Report #:	223	Well #/Tag #:	25191
Owner:	DUXFARM ESTATES	Date Completed:	04-OCT-94
Date Received:	20-OCT-94	Purchaser:	Not Reported
Well Depth (ft):	480	Yield (gpm):	1
Static Water Level (ft):	100	Depth to Bedrock (ft):	125
Casing Length (ft):	142	Casing Diameter (in):	6
Casing Material:	Not Reported	Liner Length (ft):	0
Liner Diameter (in):	0	Liner Material:	Not Reported
Grout Type:	Not Reported	Diam Drilled in Bedrock (in):	0
Depth Drilled (ft):	0	Screen Make:	Not Reported
Screen Material:	Not Reported	Screen Length (ft):	0
Screen Diameter (in):	0	Depth to Screen (ft):	0
Gravel Size/Type:	Not Reported	Well Use:	Domestic
Well Reason:	New Supply	Water Analysis:	N
Well Screen:	N	Well Type:	Bedrock
Seal Type:	Not Reported		
Comments:	Not Reported		
URL:	https://anrweb.vt.gov/DEC/WellDrillerReports/UpdateWellReportPublic.aspx?WR=17987&option=view		

GEOCHECK® - PHYSICAL SETTING SOURCE MAP FINDINGS

Map ID
Direction
Distance
Elevation

Database EDR ID Number

14
SW
1/4 - 1/2 Mile
Higher

VT WELLS VT8000149207196

WELLS - PRIVATE:

Well Report #:	226	Well #/Tag #:	1636065
Owner:	FARNHAM	Date Completed:	06-DEC-94
Date Received:	23-DEC-94	Purchaser:	Not Reported
Well Depth (ft):	320	Yield (gpm):	15
Static Water Level (ft):	40	Depth to Bedrock (ft):	141
Casing Length (ft):	181	Casing Diameter (in):	6
Casing Material:	Not Reported	Liner Length (ft):	0
Liner Diameter (in):	0	Liner Material:	Not Reported
Grout Type:	Not Reported	Diam Drilled in Bedrock (in):	0
Depth Drilled (ft):	0	Screen Make:	Not Reported
Screen Material:	Not Reported	Screen Length (ft):	0
Screen Diameter (in):	0	Depth to Screen (ft):	0
Gravel Size/Type:	Not Reported	Well Use:	Domestic
Well Reason:	New Supply	Water Analysis:	N
Well Screen:	N	Well Type:	Bedrock
Seal Type:	Not Reported		
Comments:	Not Reported		
URL:	https://anrweb.vt.gov/DEC/WellDrillerReports/UpdateWellReportPublic.aspx?WR=17990&option=view		

B15
WSW
1/2 - 1 Mile
Higher

VT WELLS VT8000149207012

WELLS - PRIVATE:

Well Report #:	23	Well #/Tag #:	Not Reported
Owner:	Smith	Date Completed:	29-AUG-72
Date Received:	07-FEB-73	Purchaser:	Not Reported
Well Depth (ft):	244	Yield (gpm):	2
Static Water Level (ft):	0	Depth to Bedrock (ft):	15
Casing Length (ft):	24	Casing Diameter (in):	6
Casing Material:	Not Reported	Liner Length (ft):	0
Liner Diameter (in):	0	Liner Material:	Not Reported
Grout Type:	Not Reported	Diam Drilled in Bedrock (in):	0
Depth Drilled (ft):	0	Screen Make:	Not Reported
Screen Material:	Not Reported	Screen Length (ft):	0
Screen Diameter (in):	0	Depth to Screen (ft):	0
Gravel Size/Type:	Not Reported	Well Use:	Domestic
Well Reason:	Not Reported	Water Analysis:	N
Well Screen:	N	Well Type:	Bedrock
Seal Type:	Not Reported		
Comments:	Not Reported		
URL:	https://anrweb.vt.gov/DEC/WellDrillerReports/UpdateWellReportPublic.aspx?WR=17788&option=view		

GEOCHECK® - PHYSICAL SETTING SOURCE MAP FINDINGS

Map ID
Direction
Distance
Elevation

Database EDR ID Number

16
SE
1/2 - 1 Mile
Higher

VT WELLS VT8000149207078

WELLS - PRIVATE:

Well Report #:	105	Well #/Tag #:	Not Reported
Owner:	Noyes & Noyes	Date Completed:	04-MAY-83
Date Received:	08-NOV-83	Purchaser:	Not Reported
Well Depth (ft):	153	Yield (gpm):	40
Static Water Level (ft):	0	Depth to Bedrock (ft):	0
Casing Length (ft):	159	Casing Diameter (in):	6
Casing Material:	Not Reported	Liner Length (ft):	0
Liner Diameter (in):	0	Liner Material:	Not Reported
Grout Type:	Not Reported	Diam Drilled in Bedrock (in):	0
Depth Drilled (ft):	0	Screen Make:	Not Reported
Screen Material:	Not Reported	Screen Length (ft):	0
Screen Diameter (in):	0	Depth to Screen (ft):	0
Gravel Size/Type:	Not Reported	Well Use:	Domestic
Well Reason:	New Supply	Water Analysis:	N
Well Screen:	N	Well Type:	Gravel
Seal Type:	Not Reported		
Comments:	Not Reported		
URL:	https://anrweb.vt.gov/DEC/WellDrillerReports/UpdateWellReportPublic.aspx?WR=17870&option=view		

B17
WSW
1/2 - 1 Mile
Higher

VT WELLS VT8000149269207

WELLS - PRIVATE:

Well Report #:	16845	Well #/Tag #:	16845
Owner:	Lyford	Date Completed:	17-SEP-01
Date Received:	10-OCT-01	Purchaser:	Not Reported
Well Depth (ft):	405	Yield (gpm):	.5
Static Water Level (ft):	300	Depth to Bedrock (ft):	3
Casing Length (ft):	20	Casing Diameter (in):	6
Casing Material:	Steel	Liner Length (ft):	0
Liner Diameter (in):	0	Liner Material:	Not Reported
Grout Type:	Not Reported	Diam Drilled in Bedrock (in):	0
Depth Drilled (ft):	0	Screen Make:	Not Reported
Screen Material:	Not Reported	Screen Length (ft):	0
Screen Diameter (in):	0	Depth to Screen (ft):	0
Gravel Size/Type:	Not Reported	Well Use:	Domestic
Well Reason:	New Supply	Water Analysis:	N
Well Screen:	N	Well Type:	Bedrock
Seal Type:	Not Reported		
Comments:	Not Reported		
URL:	https://anrweb.vt.gov/DEC/WellDrillerReports/UpdateWellReportPublic.aspx?WR=85544&option=view		

GEOCHECK® - PHYSICAL SETTING SOURCE MAP FINDINGS

Map ID
Direction
Distance
Elevation

Database EDR ID Number

B18
WSW
1/2 - 1 Mile
Higher

VT WELLS VT8000149289833

WELLS - PRIVATE:

Well Report #:	39569	Well #/Tag #:	39569
Owner:	Wimble	Date Completed:	30-OCT-08
Date Received:	04-NOV-08	Purchaser:	Not Reported
Well Depth (ft):	520	Yield (gpm):	2
Static Water Level (ft):	0	Depth to Bedrock (ft):	10
Casing Length (ft):	38	Casing Diameter (in):	6
Casing Material:	Steel	Liner Length (ft):	0
Liner Diameter (in):	0	Liner Material:	Not Reported
Grout Type:	Clay/Seal Bentonite	Diam Drilled in Bedrock (in):	0
Depth Drilled (ft):	0	Screen Make:	Not Reported
Screen Material:	Not Reported	Screen Length (ft):	0
Screen Diameter (in):	0	Depth to Screen (ft):	0
Gravel Size/Type:	Not Reported	Well Use:	Domestic
Well Reason:	Replace existing supply	Water Analysis:	N
Well Screen:	N	Well Type:	Bedrock
Seal Type:	Not Reported		
Comments:	Not Reported		
URL:	https://anrweb.vt.gov/DEC/WellDrillerReports/UpdateWellReportPublic.aspx?WR=106555&option=view		

19
NE
1/2 - 1 Mile
Higher

VT WELLS VT8000149250503

WELLS - PRIVATE:

Well Report #:	641	Well #/Tag #:	0804101895
Owner:	REYNOLDS	Date Completed:	18-OCT-95
Date Received:	03-NOV-95	Purchaser:	Not Reported
Well Depth (ft):	298	Yield (gpm):	2
Static Water Level (ft):	50	Depth to Bedrock (ft):	62
Casing Length (ft):	72	Casing Diameter (in):	6
Casing Material:	Not Reported	Liner Length (ft):	0
Liner Diameter (in):	0	Liner Material:	Not Reported
Grout Type:	Not Reported	Diam Drilled in Bedrock (in):	0
Depth Drilled (ft):	0	Screen Make:	Not Reported
Screen Material:	Not Reported	Screen Length (ft):	0
Screen Diameter (in):	0	Depth to Screen (ft):	0
Gravel Size/Type:	Not Reported	Well Use:	Domestic
Well Reason:	New Supply	Water Analysis:	N
Well Screen:	N	Well Type:	Bedrock
Seal Type:	Not Reported		
Comments:	Not Reported		
URL:	https://anrweb.vt.gov/DEC/WellDrillerReports/UpdateWellReportPublic.aspx?WR=64679&option=view		

GEOCHECK® - PHYSICAL SETTING SOURCE MAP FINDINGS

Map ID
Direction
Distance
Elevation

Database EDR ID Number

20
WSW
1/2 - 1 Mile
Higher

VT WELLS VT8000149269208

WELLS - PRIVATE:

Well Report #:	16847	Well #/Tag #:	16847
Owner:	Lyford	Date Completed:	18-SEP-01
Date Received:	10-OCT-01	Purchaser:	Not Reported
Well Depth (ft):	425	Yield (gpm):	.25
Static Water Level (ft):	15	Depth to Bedrock (ft):	25
Casing Length (ft):	40	Casing Diameter (in):	6
Casing Material:	Steel	Liner Length (ft):	0
Liner Diameter (in):	0	Liner Material:	Not Reported
Grout Type:	Not Reported	Diam Drilled in Bedrock (in):	0
Depth Drilled (ft):	0	Screen Make:	Not Reported
Screen Material:	Not Reported	Screen Length (ft):	0
Screen Diameter (in):	0	Depth to Screen (ft):	0
Gravel Size/Type:	Not Reported	Well Use:	Domestic
Well Reason:	New Supply	Water Analysis:	N
Well Screen:	N	Well Type:	Bedrock
Seal Type:	Not Reported		
Comments:	Not Reported		
URL:	https://anrweb.vt.gov/DEC/WellDrillerReports/UpdateWellReportPublic.aspx?WR=85545&option=view		

21
WNW
1/2 - 1 Mile
Higher

VT WELLS VT8000149294849

WELLS - PRIVATE:

Well Report #:	50142	Well #/Tag #:	50142
Owner:	Harvey	Date Completed:	22-JUL-14
Date Received:	12-AUG-14	Purchaser:	Not Reported
Well Depth (ft):	425	Yield (gpm):	1
Static Water Level (ft):	0	Depth to Bedrock (ft):	20
Casing Length (ft):	60	Casing Diameter (in):	7
Casing Material:	Steel	Liner Length (ft):	0
Liner Diameter (in):	0	Liner Material:	Not Reported
Grout Type:	Not Reported	Diam Drilled in Bedrock (in):	0
Depth Drilled (ft):	0	Screen Make:	Not Reported
Screen Material:	Not Reported	Screen Length (ft):	0
Screen Diameter (in):	0	Depth to Screen (ft):	0
Gravel Size/Type:	Not Reported	Well Use:	Domestic
Well Reason:	New Supply	Water Analysis:	N
Well Screen:	N	Well Type:	Bedrock
Seal Type:	Not Reported		
Comments:	Not Reported		
URL:	https://anrweb.vt.gov/DEC/WellDrillerReports/UpdateWellReportPublic.aspx?WR=112925&option=view		

GEOCHECK® - PHYSICAL SETTING SOURCE MAP FINDINGS

Map ID
Direction
Distance
Elevation

Database EDR ID Number

22
NNW
1/2 - 1 Mile
Higher

VT WELLS VT8000149249934

WELLS - PRIVATE:

Well Report #:	46	Well #/Tag #:	Not Reported
Owner:	CARRIVEAU	Date Completed:	12-NOV-68
Date Received:	04-DEC-68	Purchaser:	Not Reported
Well Depth (ft):	160	Yield (gpm):	50
Static Water Level (ft):	6	Depth to Bedrock (ft):	20
Casing Length (ft):	30	Casing Diameter (in):	6
Casing Material:	Not Reported	Liner Length (ft):	0
Liner Diameter (in):	0	Liner Material:	Not Reported
Grout Type:	Not Reported	Diam Drilled in Bedrock (in):	0
Depth Drilled (ft):	0	Screen Make:	Not Reported
Screen Material:	Not Reported	Screen Length (ft):	0
Screen Diameter (in):	0	Depth to Screen (ft):	0
Gravel Size/Type:	Not Reported	Well Use:	Domestic
Well Reason:	Not Reported	Water Analysis:	N
Well Screen:	N	Well Type:	Bedrock
Seal Type:	Not Reported		
Comments:	Not Reported		
URL:	https://anrweb.vt.gov/DEC/WellDrillerReports/UpdateWellReportPublic.aspx?WR=64087&option=view		

23
South
1/2 - 1 Mile
Higher

VT WELLS VT8000149207136

WELLS - PRIVATE:

Well Report #:	166	Well #/Tag #:	0804052991
Owner:	BILBREY	Date Completed:	29-MAY-91
Date Received:	14-JUN-91	Purchaser:	FARNHAM
Well Depth (ft):	273	Yield (gpm):	5
Static Water Level (ft):	0	Depth to Bedrock (ft):	165
Casing Length (ft):	169	Casing Diameter (in):	6
Casing Material:	Not Reported	Liner Length (ft):	0
Liner Diameter (in):	0	Liner Material:	Not Reported
Grout Type:	Not Reported	Diam Drilled in Bedrock (in):	0
Depth Drilled (ft):	0	Screen Make:	Not Reported
Screen Material:	Not Reported	Screen Length (ft):	0
Screen Diameter (in):	0	Depth to Screen (ft):	0
Gravel Size/Type:	Not Reported	Well Use:	Domestic
Well Reason:	New Supply	Water Analysis:	N
Well Screen:	N	Well Type:	Bedrock
Seal Type:	Not Reported		
Comments:	Not Reported		
URL:	https://anrweb.vt.gov/DEC/WellDrillerReports/UpdateWellReportPublic.aspx?WR=17930&option=view		

GEOCHECK® - PHYSICAL SETTING SOURCE MAP FINDINGS

Map ID
Direction
Distance
Elevation

Database EDR ID Number

24
SSE
1/2 - 1 Mile
Higher

VT WELLS VT8000149207106

WELLS - PRIVATE:

Well Report #:	135	Well #/Tag #:	0804072588
Owner:	MARSHALL INC	Date Completed:	25-JUL-88
Date Received:	29-NOV-88	Purchaser:	Not Reported
Well Depth (ft):	297	Yield (gpm):	0
Static Water Level (ft):	0	Depth to Bedrock (ft):	39
Casing Length (ft):	40	Casing Diameter (in):	6
Casing Material:	Not Reported	Liner Length (ft):	0
Liner Diameter (in):	0	Liner Material:	Not Reported
Grout Type:	Not Reported	Diam Drilled in Bedrock (in):	0
Depth Drilled (ft):	0	Screen Make:	Not Reported
Screen Material:	Not Reported	Screen Length (ft):	0
Screen Diameter (in):	0	Depth to Screen (ft):	0
Gravel Size/Type:	Not Reported	Well Use:	Business Establishment
Well Reason:	New Supply	Water Analysis:	N
Well Screen:	N	Well Type:	Bedrock
Seal Type:	Not Reported		
Comments:	Not Reported		
URL:	https://anrweb.vt.gov/DEC/WellDrillerReports/UpdateWellReportPublic.aspx?WR=17899&option=view		

C25
WSW
1/2 - 1 Mile
Higher

VT WELLS VT8000149207028

WELLS - PRIVATE:

Well Report #:	39	Well #/Tag #:	Not Reported
Owner:	Hart	Date Completed:	20-JUL-75
Date Received:	23-SEP-75	Purchaser:	Not Reported
Well Depth (ft):	295	Yield (gpm):	1
Static Water Level (ft):	10	Depth to Bedrock (ft):	10
Casing Length (ft):	21	Casing Diameter (in):	6
Casing Material:	Not Reported	Liner Length (ft):	0
Liner Diameter (in):	0	Liner Material:	Not Reported
Grout Type:	Not Reported	Diam Drilled in Bedrock (in):	0
Depth Drilled (ft):	0	Screen Make:	Not Reported
Screen Material:	Not Reported	Screen Length (ft):	0
Screen Diameter (in):	0	Depth to Screen (ft):	0
Gravel Size/Type:	Not Reported	Well Use:	Domestic
Well Reason:	Not Reported	Water Analysis:	N
Well Screen:	N	Well Type:	Bedrock
Seal Type:	Not Reported		
Comments:	Yield Test Data: 1 gpm at 295'		
URL:	https://anrweb.vt.gov/DEC/WellDrillerReports/UpdateWellReportPublic.aspx?WR=17804&option=view		

GEOCHECK® - PHYSICAL SETTING SOURCE MAP FINDINGS

Map ID
Direction
Distance
Elevation

Database EDR ID Number

C26
WSW
1/2 - 1 Mile
Higher

VT WELLS VT8000149274918

WELLS - PRIVATE:

Well Report #:	23026	Well #/Tag #:	23026
Owner:	Hart	Date Completed:	08-AUG-02
Date Received:	12-SEP-02	Purchaser:	Not Reported
Well Depth (ft):	220	Yield (gpm):	8
Static Water Level (ft):	15	Depth to Bedrock (ft):	29
Casing Length (ft):	32	Casing Diameter (in):	6
Casing Material:	Steel	Liner Length (ft):	0
Liner Diameter (in):	0	Liner Material:	Not Reported
Grout Type:	Clay/Seal Bentonite	Diam Drilled in Bedrock (in):	0
Depth Drilled (ft):	0	Screen Make:	Not Reported
Screen Material:	Not Reported	Screen Length (ft):	0
Screen Diameter (in):	0	Depth to Screen (ft):	0
Gravel Size/Type:	Not Reported	Well Use:	Domestic
Well Reason:	New Supply	Water Analysis:	N
Well Screen:	N	Well Type:	Bedrock
Seal Type:	Not Reported		
Comments:	Not Reported		
URL:	https://anrweb.vt.gov/DEC/WellDrillerReports/UpdateWellReportPublic.aspx?WR=91318&option=view		

27
WSW
1/2 - 1 Mile
Higher

VT WELLS VT8000149207091

WELLS - PRIVATE:

Well Report #:	118	Well #/Tag #:	5884
Owner:	PATTERSON	Date Completed:	23-SEP-85
Date Received:	13-JAN-86	Purchaser:	Not Reported
Well Depth (ft):	398	Yield (gpm):	3
Static Water Level (ft):	0	Depth to Bedrock (ft):	265
Casing Length (ft):	133	Casing Diameter (in):	6
Casing Material:	Not Reported	Liner Length (ft):	0
Liner Diameter (in):	0	Liner Material:	Not Reported
Grout Type:	Not Reported	Diam Drilled in Bedrock (in):	0
Depth Drilled (ft):	0	Screen Make:	Not Reported
Screen Material:	Not Reported	Screen Length (ft):	0
Screen Diameter (in):	0	Depth to Screen (ft):	0
Gravel Size/Type:	Not Reported	Well Use:	Domestic
Well Reason:	Other	Water Analysis:	N
Well Screen:	N	Well Type:	Bedrock
Seal Type:	Not Reported		
Comments:	Not Reported		
URL:	https://anrweb.vt.gov/DEC/WellDrillerReports/UpdateWellReportPublic.aspx?WR=17883&option=view		

GEOCHECK® - PHYSICAL SETTING SOURCE MAP FINDINGS

Map ID
Direction
Distance
Elevation

Database EDR ID Number

D28
SE
1/2 - 1 Mile
Higher

VT WELLS VT8000149226165

WELLS - PRIVATE:

Well Report #:	53	Well #/Tag #:	Not Reported
Owner:	Morse	Date Completed:	30-OCT-74
Date Received:	24-JAN-75	Purchaser:	Not Reported
Well Depth (ft):	149	Yield (gpm):	2
Static Water Level (ft):	0	Depth to Bedrock (ft):	17
Casing Length (ft):	22	Casing Diameter (in):	6
Casing Material:	Not Reported	Liner Length (ft):	0
Liner Diameter (in):	0	Liner Material:	Not Reported
Grout Type:	Not Reported	Diam Drilled in Bedrock (in):	0
Depth Drilled (ft):	0	Screen Make:	Not Reported
Screen Material:	Not Reported	Screen Length (ft):	0
Screen Diameter (in):	0	Depth to Screen (ft):	0
Gravel Size/Type:	Not Reported	Well Use:	Domestic
Well Reason:	Not Reported	Water Analysis:	N
Well Screen:	N	Well Type:	Bedrock
Seal Type:	Not Reported		
Comments:	Not Reported		
URL:	https://anrweb.vt.gov/DEC/WellDrillerReports/UpdateWellReportPublic.aspx?WR=38231&option=view		

29
NNE
1/2 - 1 Mile
Higher

VT WELLS VT8000149250149

WELLS - PRIVATE:

Well Report #:	272	Well #/Tag #:	Not Reported
Owner:	MASON	Date Completed:	08-MAY-81
Date Received:	05-JUN-81	Purchaser:	Not Reported
Well Depth (ft):	305	Yield (gpm):	10
Static Water Level (ft):	30	Depth to Bedrock (ft):	17
Casing Length (ft):	26	Casing Diameter (in):	6
Casing Material:	Not Reported	Liner Length (ft):	0
Liner Diameter (in):	0	Liner Material:	Not Reported
Grout Type:	Not Reported	Diam Drilled in Bedrock (in):	0
Depth Drilled (ft):	0	Screen Make:	Not Reported
Screen Material:	Not Reported	Screen Length (ft):	0
Screen Diameter (in):	0	Depth to Screen (ft):	0
Gravel Size/Type:	Not Reported	Well Use:	Domestic
Well Reason:	Not Reported	Water Analysis:	N
Well Screen:	N	Well Type:	Bedrock
Seal Type:	Not Reported		
Comments:	Not Reported		
URL:	https://anrweb.vt.gov/DEC/WellDrillerReports/UpdateWellReportPublic.aspx?WR=64312&option=view		

GEOCHECK® - PHYSICAL SETTING SOURCE MAP FINDINGS

Map ID
Direction
Distance
Elevation

Database EDR ID Number

E30
SSW
1/2 - 1 Mile
Higher

VT WELLS VT8000149269720

WELLS - PRIVATE:

Well Report #:	18924	Well #/Tag #:	18924
Owner:	Van Esen	Date Completed:	24-SEP-01
Date Received:	14-NOV-01	Purchaser:	Not Reported
Well Depth (ft):	600	Yield (gpm):	1.5
Static Water Level (ft):	0	Depth to Bedrock (ft):	206
Casing Length (ft):	212.2	Casing Diameter (in):	6
Casing Material:	Steel	Liner Length (ft):	0
Liner Diameter (in):	0	Liner Material:	Not Reported
Grout Type:	Not Reported	Diam Drilled in Bedrock (in):	0
Depth Drilled (ft):	0	Screen Make:	Not Reported
Screen Material:	Not Reported	Screen Length (ft):	0
Screen Diameter (in):	0	Depth to Screen (ft):	0
Gravel Size/Type:	Not Reported	Well Use:	Domestic
Well Reason:	New Supply	Water Analysis:	N
Well Screen:	N	Well Type:	Bedrock
Seal Type:	Not Reported		
Comments:	Not Reported		
URL:	https://anrweb.vt.gov/DEC/WellDrillerReports/UpdateWellReportPublic.aspx?WR=86062&option=view		

E31
SSW
1/2 - 1 Mile
Higher

VT WELLS VT8000149207211

WELLS - PRIVATE:

Well Report #:	242	Well #/Tag #:	679
Owner:	Duxfarm Estates	Date Completed:	15-MAY-96
Date Received:	04-JUN-96	Purchaser:	Not Reported
Well Depth (ft):	400	Yield (gpm):	1
Static Water Level (ft):	100	Depth to Bedrock (ft):	188
Casing Length (ft):	200	Casing Diameter (in):	6
Casing Material:	Not Reported	Liner Length (ft):	0
Liner Diameter (in):	0	Liner Material:	Not Reported
Grout Type:	Not Reported	Diam Drilled in Bedrock (in):	0
Depth Drilled (ft):	0	Screen Make:	Not Reported
Screen Material:	Not Reported	Screen Length (ft):	0
Screen Diameter (in):	0	Depth to Screen (ft):	0
Gravel Size/Type:	Not Reported	Well Use:	Domestic
Well Reason:	New Supply	Water Analysis:	N
Well Screen:	N	Well Type:	Bedrock
Seal Type:	Not Reported		
Comments:	Not Reported		
URL:	https://anrweb.vt.gov/DEC/WellDrillerReports/UpdateWellReportPublic.aspx?WR=18006&option=view		

GEOCHECK® - PHYSICAL SETTING SOURCE MAP FINDINGS

Map ID
Direction
Distance
Elevation

Database EDR ID Number

D32
SE
1/2 - 1 Mile
Higher

VT WELLS VT8000149226231

WELLS - PRIVATE:

Well Report #:	130	Well #/Tag #:	Not Reported
Owner:	Noyes & Noyes	Date Completed:	27-DEC-82
Date Received:	02-MAR-83	Purchaser:	Not Reported
Well Depth (ft):	60	Yield (gpm):	50
Static Water Level (ft):	0	Depth to Bedrock (ft):	0
Casing Length (ft):	60	Casing Diameter (in):	6
Casing Material:	Not Reported	Liner Length (ft):	0
Liner Diameter (in):	0	Liner Material:	Not Reported
Grout Type:	Not Reported	Diam Drilled in Bedrock (in):	0
Depth Drilled (ft):	0	Screen Make:	Not Reported
Screen Material:	Not Reported	Screen Length (ft):	0
Screen Diameter (in):	0	Depth to Screen (ft):	0
Gravel Size/Type:	Not Reported	Well Use:	Domestic
Well Reason:	New Supply	Water Analysis:	N
Well Screen:	N	Well Type:	Gravel
Seal Type:	Not Reported		
Comments:	Not Reported		
URL:	https://anrweb.vt.gov/DEC/WellDrillerReports/UpdateWellReportPublic.aspx?WR=38307&option=view		

F33
SSW
1/2 - 1 Mile
Higher

VT WELLS VT8000149258349

WELLS - PRIVATE:

Well Report #:	4900	Well #/Tag #:	917
Owner:	Duxbury Farm Estates	Date Completed:	17-OCT-97
Date Received:	17-NOV-97	Purchaser:	Not Reported
Well Depth (ft):	260	Yield (gpm):	15
Static Water Level (ft):	100	Depth to Bedrock (ft):	147
Casing Length (ft):	160	Casing Diameter (in):	6
Casing Material:	Steel	Liner Length (ft):	0
Liner Diameter (in):	0	Liner Material:	Not Reported
Grout Type:	Not Reported	Diam Drilled in Bedrock (in):	8.75
Depth Drilled (ft):	11	Screen Make:	Not Reported
Screen Material:	Not Reported	Screen Length (ft):	0
Screen Diameter (in):	0	Depth to Screen (ft):	0
Gravel Size/Type:	Not Reported	Well Use:	Domestic
Well Reason:	New Supply	Water Analysis:	N
Well Screen:	N	Well Type:	Not Reported
Seal Type:	Not Reported		
Comments:	Not Reported		
URL:	https://anrweb.vt.gov/DEC/WellDrillerReports/UpdateWellReportPublic.aspx?WR=73188&option=view		

GEOCHECK® - PHYSICAL SETTING SOURCE MAP FINDINGS

Map ID
Direction
Distance
Elevation

Database EDR ID Number

34
SW
1/2 - 1 Mile
Higher

VT WELLS VT8000149207212

WELLS - PRIVATE:

Well Report #:	1735	Well #/Tag #:	712
Owner:	DUXFARM ESTATES	Date Completed:	03-JUL-96
Date Received:	22-JUL-96	Purchaser:	Not Reported
Well Depth (ft):	540	Yield (gpm):	3
Static Water Level (ft):	120	Depth to Bedrock (ft):	154
Casing Length (ft):	166	Casing Diameter (in):	6
Casing Material:	Not Reported	Liner Length (ft):	0
Liner Diameter (in):	0	Liner Material:	Not Reported
Grout Type:	Not Reported	Diam Drilled in Bedrock (in):	0
Depth Drilled (ft):	0	Screen Make:	Not Reported
Screen Material:	Not Reported	Screen Length (ft):	0
Screen Diameter (in):	0	Depth to Screen (ft):	0
Gravel Size/Type:	Not Reported	Well Use:	Domestic
Well Reason:	New Supply	Water Analysis:	N
Well Screen:	N	Well Type:	Bedrock
Seal Type:	Not Reported		
Comments:	Not Reported		
URL:	https://anrweb.vt.gov/DEC/WellDrillerReports/UpdateWellReportPublic.aspx?WR=18007&option=view		

G35
NW
1/2 - 1 Mile
Higher

VT WELLS VT8000149270206

WELLS - PRIVATE:

Well Report #:	18969	Well #/Tag #:	18969
Owner:	Hartshorn	Date Completed:	14-DEC-01
Date Received:	31-DEC-01	Purchaser:	Not Reported
Well Depth (ft):	249	Yield (gpm):	20
Static Water Level (ft):	0	Depth to Bedrock (ft):	28
Casing Length (ft):	40.8	Casing Diameter (in):	6
Casing Material:	Steel	Liner Length (ft):	0
Liner Diameter (in):	0	Liner Material:	Not Reported
Grout Type:	Not Reported	Diam Drilled in Bedrock (in):	0
Depth Drilled (ft):	0	Screen Make:	Not Reported
Screen Material:	Not Reported	Screen Length (ft):	0
Screen Diameter (in):	0	Depth to Screen (ft):	0
Gravel Size/Type:	Not Reported	Well Use:	Domestic
Well Reason:	Replace existing supply	Water Analysis:	N
Well Screen:	N	Well Type:	Bedrock
Seal Type:	Not Reported		
Comments:	Not Reported		
URL:	https://anrweb.vt.gov/DEC/WellDrillerReports/UpdateWellReportPublic.aspx?WR=86548&option=view		

GEOCHECK® - PHYSICAL SETTING SOURCE MAP FINDINGS

Map ID
Direction
Distance
Elevation

Database EDR ID Number

G36
NW
1/2 - 1 Mile
Higher

VT WELLS VT8000149289023

WELLS - PRIVATE:

Well Report #:	39338	Well #/Tag #:	39338
Owner:	Harvey	Date Completed:	08-SEP-09
Date Received:	28-SEP-09	Purchaser:	Not Reported
Well Depth (ft):	624	Yield (gpm):	.5
Static Water Level (ft):	0	Depth to Bedrock (ft):	7
Casing Length (ft):	40.6	Casing Diameter (in):	6
Casing Material:	Steel	Liner Length (ft):	0
Liner Diameter (in):	0	Liner Material:	Not Reported
Grout Type:	Not Reported	Diam Drilled in Bedrock (in):	0
Depth Drilled (ft):	0	Screen Make:	Not Reported
Screen Material:	Not Reported	Screen Length (ft):	0
Screen Diameter (in):	0	Depth to Screen (ft):	0
Gravel Size/Type:	Not Reported	Well Use:	Domestic
Well Reason:	New Supply	Water Analysis:	N
Well Screen:	N	Well Type:	Bedrock
Seal Type:	Not Reported		
Comments:	Not Reported		
URL:	https://anrweb.vt.gov/DEC/WellDrillerReports/UpdateWellReportPublic.aspx?WR=105739&option=view		

E37
SSW
1/2 - 1 Mile
Higher

VT WELLS VT8000149207215

WELLS - PRIVATE:

Well Report #:	2442	Well #/Tag #:	753
Owner:	Duxbury Farm Estates	Date Completed:	17-SEP-96
Date Received:	11-DEC-96	Purchaser:	C/O STEVE VAN ESEN
Well Depth (ft):	280	Yield (gpm):	10
Static Water Level (ft):	0	Depth to Bedrock (ft):	180
Casing Length (ft):	190	Casing Diameter (in):	6
Casing Material:	Not Reported	Liner Length (ft):	0
Liner Diameter (in):	0	Liner Material:	Not Reported
Grout Type:	Not Reported	Diam Drilled in Bedrock (in):	0
Depth Drilled (ft):	0	Screen Make:	Not Reported
Screen Material:	Not Reported	Screen Length (ft):	0
Screen Diameter (in):	0	Depth to Screen (ft):	0
Gravel Size/Type:	Not Reported	Well Use:	Domestic
Well Reason:	New Supply	Water Analysis:	N
Well Screen:	N	Well Type:	Bedrock
Seal Type:	Not Reported		
Comments:	Not Reported		
URL:	https://anrweb.vt.gov/DEC/WellDrillerReports/UpdateWellReportPublic.aspx?WR=18010&option=view		

GEOCHECK® - PHYSICAL SETTING SOURCE MAP FINDINGS

Map ID
Direction
Distance
Elevation

Database EDR ID Number

G38
NW
1/2 - 1 Mile
Higher

VT WELLS VT8000149298480

WELLS - PRIVATE:

Well Report #:	56645	Well #/Tag #:	56645
Owner:	Harvey	Date Completed:	10-NOV-16
Date Received:	21-DEC-16	Purchaser:	Not Reported
Well Depth (ft):	385	Yield (gpm):	4.5
Static Water Level (ft):	0	Depth to Bedrock (ft):	22
Casing Length (ft):	60	Casing Diameter (in):	6
Casing Material:	Steel	Liner Length (ft):	0
Liner Diameter (in):	0	Liner Material:	Not Reported
Grout Type:	Not Reported	Diam Drilled in Bedrock (in):	0
Depth Drilled (ft):	0	Screen Make:	Not Reported
Screen Material:	Not Reported	Screen Length (ft):	0
Screen Diameter (in):	0	Depth to Screen (ft):	0
Gravel Size/Type:	Not Reported	Well Use:	Domestic
Well Reason:	Replace existing supply	Water Analysis:	N
Well Screen:	N	Well Type:	Bedrock
Seal Type:	Not Reported		
Comments:	Not Reported		
URL:	https://anrweb.vt.gov/DEC/WellDrillerReports/UpdateWellReportPublic.aspx?WR=116712&option=view		

F39
SSW
1/2 - 1 Mile
Higher

VT WELLS VT8000149273608

WELLS - PRIVATE:

Well Report #:	22206	Well #/Tag #:	22206
Owner:	Vanesen	Date Completed:	29-MAY-02
Date Received:	28-JUN-02	Purchaser:	Not Reported
Well Depth (ft):	850	Yield (gpm):	6
Static Water Level (ft):	120	Depth to Bedrock (ft):	136
Casing Length (ft):	141.6	Casing Diameter (in):	6
Casing Material:	Steel	Liner Length (ft):	0
Liner Diameter (in):	0	Liner Material:	Not Reported
Grout Type:	Not Reported	Diam Drilled in Bedrock (in):	0
Depth Drilled (ft):	0	Screen Make:	Not Reported
Screen Material:	Not Reported	Screen Length (ft):	0
Screen Diameter (in):	0	Depth to Screen (ft):	0
Gravel Size/Type:	Not Reported	Well Use:	Domestic
Well Reason:	Deepen/Hydrofracture existing well		
Water Analysis:	N	Well Screen:	N
Well Type:	Bedrock	Seal Type:	Not Reported
Comments:	136 to 450 weeping 816' to 821' = 6 gpm		
URL:	https://anrweb.vt.gov/DEC/WellDrillerReports/UpdateWellReportPublic.aspx?WR=89984&option=view		

GEOCHECK® - PHYSICAL SETTING SOURCE MAP FINDINGS

Map ID
Direction
Distance
Elevation

Database EDR ID Number

F40
SSW
1/2 - 1 Mile
Higher

VT WELLS VT8000149283793

WELLS - PRIVATE:

Well Report #:	36977	Well #/Tag #:	36977
Owner:	Dindo	Date Completed:	13-APR-06
Date Received:	22-MAY-06	Purchaser:	Not Reported
Well Depth (ft):	602	Yield (gpm):	2.5
Static Water Level (ft):	0	Depth to Bedrock (ft):	95
Casing Length (ft):	100	Casing Diameter (in):	6
Casing Material:	Steel	Liner Length (ft):	0
Liner Diameter (in):	0	Liner Material:	Not Reported
Grout Type:	Not Reported	Diam Drilled in Bedrock (in):	0
Depth Drilled (ft):	0	Screen Make:	Not Reported
Screen Material:	Not Reported	Screen Length (ft):	0
Screen Diameter (in):	0	Depth to Screen (ft):	0
Gravel Size/Type:	Not Reported	Well Use:	Domestic
Well Reason:	Deepen/Hydrofracture existing well		
Water Analysis:	N	Well Screen:	N
Well Type:	Bedrock	Seal Type:	Not Reported
Comments:	Not Reported		
URL:	https://anrweb.vt.gov/DEC/WellDrillerReports/UpdateWellReportPublic.aspx?WR=100432&option=view		

41
SSE
1/2 - 1 Mile
Higher

VT WELLS VT8000149207104

WELLS - PRIVATE:

Well Report #:	131	Well #/Tag #:	6676
Owner:	Not Reported	Date Completed:	10-NOV-87
Date Received:	11-JAN-88	Purchaser:	Not Reported
Well Depth (ft):	449	Yield (gpm):	4
Static Water Level (ft):	0	Depth to Bedrock (ft):	33
Casing Length (ft):	52	Casing Diameter (in):	6
Casing Material:	Not Reported	Liner Length (ft):	0
Liner Diameter (in):	0	Liner Material:	Not Reported
Grout Type:	Not Reported	Diam Drilled in Bedrock (in):	0
Depth Drilled (ft):	0	Screen Make:	Not Reported
Screen Material:	Not Reported	Screen Length (ft):	0
Screen Diameter (in):	0	Depth to Screen (ft):	0
Gravel Size/Type:	Not Reported	Well Use:	Domestic
Well Reason:	New Supply	Water Analysis:	N
Well Screen:	N	Well Type:	Bedrock
Seal Type:	Not Reported		
Comments:	Not Reported		
URL:	https://anrweb.vt.gov/DEC/WellDrillerReports/UpdateWellReportPublic.aspx?WR=17896&option=view		

GEOCHECK® - PHYSICAL SETTING SOURCE MAP FINDINGS

Map ID
Direction
Distance
Elevation

Database EDR ID Number

42
WNW
1/2 - 1 Mile
Higher

VT WELLS VT8000149264030

WELLS - PRIVATE:

Well Report #:	13567	Well #/Tag #:	13567
Owner:	Touchette	Date Completed:	17-DEC-99
Date Received:	29-FEB-00	Purchaser:	Not Reported
Well Depth (ft):	348	Yield (gpm):	2.5
Static Water Level (ft):	25	Depth to Bedrock (ft):	48
Casing Length (ft):	60.5	Casing Diameter (in):	6
Casing Material:	Steel	Liner Length (ft):	0
Liner Diameter (in):	0	Liner Material:	Not Reported
Grout Type:	Not Reported	Diam Drilled in Bedrock (in):	0
Depth Drilled (ft):	0	Screen Make:	Not Reported
Screen Material:	Not Reported	Screen Length (ft):	0
Screen Diameter (in):	0	Depth to Screen (ft):	0
Gravel Size/Type:	Not Reported	Well Use:	Domestic
Well Reason:	New Supply	Water Analysis:	N
Well Screen:	N	Well Type:	Bedrock
Seal Type:	Not Reported		
Comments:	Not Reported		
URL:	https://anrweb.vt.gov/DEC/WellDrillerReports/UpdateWellReportPublic.aspx?WR=79009&option=view		

43
SSE
1/2 - 1 Mile
Higher

VT WELLS VT8000149294120

WELLS - PRIVATE:

Well Report #:	42560	Well #/Tag #:	42560
Owner:	Foster	Date Completed:	22-MAY-13
Date Received:	12-JUN-13	Purchaser:	Not Reported
Well Depth (ft):	225	Yield (gpm):	20
Static Water Level (ft):	40	Depth to Bedrock (ft):	78
Casing Length (ft):	85	Casing Diameter (in):	6
Casing Material:	Steel	Liner Length (ft):	0
Liner Diameter (in):	0	Liner Material:	Not Reported
Grout Type:	Not Reported	Diam Drilled in Bedrock (in):	0
Depth Drilled (ft):	0	Screen Make:	Not Reported
Screen Material:	Not Reported	Screen Length (ft):	0
Screen Diameter (in):	0	Depth to Screen (ft):	0
Gravel Size/Type:	Not Reported	Well Use:	Domestic
Well Reason:	New Supply	Water Analysis:	N
Well Screen:	N	Well Type:	Bedrock
Seal Type:	Not Reported		
Comments:	Not Reported		
URL:	https://anrweb.vt.gov/DEC/WellDrillerReports/UpdateWellReportPublic.aspx?WR=112177&option=view		

GEOCHECK® - PHYSICAL SETTING SOURCE MAP FINDINGS

Map ID
Direction
Distance
Elevation

Database EDR ID Number

44
ENE
1/2 - 1 Mile
Higher

VT WELLS VT8000149259339

WELLS - PRIVATE:

Well Report #:	6091	Well #/Tag #:	0804012198
Owner:	Rutledge	Date Completed:	21-JAN-98
Date Received:	30-APR-98	Purchaser:	Not Reported
Well Depth (ft):	172	Yield (gpm):	8
Static Water Level (ft):	0	Depth to Bedrock (ft):	12
Casing Length (ft):	20.4	Casing Diameter (in):	6
Casing Material:	Steel	Liner Length (ft):	0
Liner Diameter (in):	0	Liner Material:	Not Reported
Grout Type:	Not Reported	Diam Drilled in Bedrock (in):	0
Depth Drilled (ft):	0	Screen Make:	Not Reported
Screen Material:	Not Reported	Screen Length (ft):	0
Screen Diameter (in):	0	Depth to Screen (ft):	0
Gravel Size/Type:	Not Reported	Well Use:	Domestic
Well Reason:	New Supply	Water Analysis:	N
Well Screen:	N	Well Type:	Not Reported
Seal Type:	Not Reported		
Comments:	Not Reported		
URL:	https://anrweb.vt.gov/DEC/WellDrillerReports/UpdateWellReportPublic.aspx?WR=74196&option=view		

45
SE
1/2 - 1 Mile
Higher

FED USGS USGS40001197057

Organization ID:	USGS-NH		
Organization Name:	USGS New Hampshire Water Science Center		
Monitor Location:	VT-WJW 24WELL	Type:	Well
Description:	Not Reported	HUC:	Not Reported
Drainage Area:	Not Reported	Drainage Area Units:	Not Reported
Contrib Drainage Area:	Not Reported	Contrib Drainage Area Unts:	Not Reported
Aquifer:	Not Reported	Formation Type:	Not Reported
Aquifer Type:	Not Reported	Construction Date:	Not Reported
Well Depth:	Not Reported	Well Depth Units:	Not Reported
Well Hole Depth:	Not Reported	Well Hole Depth Units:	Not Reported

46
SSW
1/2 - 1 Mile
Higher

VT WELLS VT8000149207176

WELLS - PRIVATE:

Well Report #:	206	Well #/Tag #:	0811070993
Owner:	FERRIS	Date Completed:	09-JUL-93
Date Received:	21-JUL-93	Purchaser:	Not Reported
Well Depth (ft):	123	Yield (gpm):	10
Static Water Level (ft):	0	Depth to Bedrock (ft):	2
Casing Length (ft):	40	Casing Diameter (in):	6
Casing Material:	Not Reported	Liner Length (ft):	0
Liner Diameter (in):	0	Liner Material:	Not Reported

GEOCHECK® - PHYSICAL SETTING SOURCE MAP FINDINGS

Grout Type:	Not Reported	Diam Drilled in Bedrock (in):	0
Depth Drilled (ft):	0	Screen Make:	Not Reported
Screen Material:	Not Reported	Screen Length (ft):	0
Screen Diameter (in):	0	Depth to Screen (ft):	0
Gravel Size/Type:	Not Reported	Well Use:	Domestic
Well Reason:	Replace existing supply	Water Analysis:	N
Well Screen:	N	Well Type:	Bedrock
Seal Type:	Not Reported		
Comments:	Not Reported		
URL:	https://anrweb.vt.gov/DEC/WellDrillerReports/UpdateWellReportPublic.aspx?WR=17970&option=view		

H47
NNE
1/2 - 1 Mile
Higher

VT WELLS VT8000149250022

WELLS - PRIVATE:

Well Report #:	137	Well #/Tag #:	Not Reported
Owner:	HOLIDAY INN	Date Completed:	30-AUG-76
Date Received:	22-DEC-76	Purchaser:	Not Reported
Well Depth (ft):	797	Yield (gpm):	6
Static Water Level (ft):	0	Depth to Bedrock (ft):	22
Casing Length (ft):	33	Casing Diameter (in):	6
Casing Material:	Not Reported	Liner Length (ft):	0
Liner Diameter (in):	0	Liner Material:	Not Reported
Grout Type:	Not Reported	Diam Drilled in Bedrock (in):	0
Depth Drilled (ft):	0	Screen Make:	Not Reported
Screen Material:	Not Reported	Screen Length (ft):	0
Screen Diameter (in):	0	Depth to Screen (ft):	0
Gravel Size/Type:	Not Reported	Well Use:	Business Establishment
Well Reason:	Not Reported	Water Analysis:	N
Well Screen:	N	Well Type:	Bedrock
Seal Type:	Not Reported		
Comments:	Not Reported		
URL:	https://anrweb.vt.gov/DEC/WellDrillerReports/UpdateWellReportPublic.aspx?WR=64178&option=view		

H48
NNE
1/2 - 1 Mile
Higher

VT WELLS VT8000149250242

WELLS - PRIVATE:

Well Report #:	371	Well #/Tag #:	6234
Owner:	PAUPART	Date Completed:	17-OCT-86
Date Received:	31-DEC-86	Purchaser:	Not Reported
Well Depth (ft):	123	Yield (gpm):	7
Static Water Level (ft):	0	Depth to Bedrock (ft):	17
Casing Length (ft):	22	Casing Diameter (in):	6
Casing Material:	Not Reported	Liner Length (ft):	0
Liner Diameter (in):	0	Liner Material:	Not Reported
Grout Type:	Not Reported	Diam Drilled in Bedrock (in):	0
Depth Drilled (ft):	0	Screen Make:	Not Reported
Screen Material:	Not Reported	Screen Length (ft):	0
Screen Diameter (in):	0	Depth to Screen (ft):	0
Gravel Size/Type:	Not Reported	Well Use:	Domestic
Well Reason:	New Supply	Water Analysis:	N
Well Screen:	N	Well Type:	Bedrock
Seal Type:	Not Reported		

GEOCHECK® - PHYSICAL SETTING SOURCE MAP FINDINGS

Comments:

Not Reported

URL:

<https://anrweb.vt.gov/DEC/WellDrillerReports/UpdateWellReportPublic.aspx?WR=64410&option=view>

**I49
SW
1/2 - 1 Mile
Higher**

VT WELLS VT8000149207208

WELLS - PRIVATE:

Well Report #:	239	Well #/Tag #:	57/95
Owner:	Pridemoor	Date Completed:	19-OCT-95
Date Received:	02-NOV-95	Purchaser:	THATCHER PINES
Well Depth (ft):	380	Yield (gpm):	1
Static Water Level (ft):	0	Depth to Bedrock (ft):	95
Casing Length (ft):	100	Casing Diameter (in):	6
Casing Material:	Not Reported	Liner Length (ft):	0
Liner Diameter (in):	0	Liner Material:	Not Reported
Grout Type:	Not Reported	Diam Drilled in Bedrock (in):	0
Depth Drilled (ft):	0	Screen Make:	Not Reported
Screen Material:	Not Reported	Screen Length (ft):	0
Screen Diameter (in):	0	Depth to Screen (ft):	0
Gravel Size/Type:	Not Reported	Well Use:	Domestic
Well Reason:	New Supply	Water Analysis:	N
Well Screen:	N	Well Type:	Bedrock
Seal Type:	Not Reported		
Comments:	Not Reported		
URL:	https://anrweb.vt.gov/DEC/WellDrillerReports/UpdateWellReportPublic.aspx?WR=18003&option=view		

**50
SSE
1/2 - 1 Mile
Higher**

VT WELLS VT8000149226199

WELLS - PRIVATE:

Well Report #:	97	Well #/Tag #:	Not Reported
Owner:	Foster	Date Completed:	17-OCT-80
Date Received:	24-DEC-80	Purchaser:	Not Reported
Well Depth (ft):	223	Yield (gpm):	9
Static Water Level (ft):	0	Depth to Bedrock (ft):	152
Casing Length (ft):	153	Casing Diameter (in):	6
Casing Material:	Not Reported	Liner Length (ft):	0
Liner Diameter (in):	0	Liner Material:	Not Reported
Grout Type:	Not Reported	Diam Drilled in Bedrock (in):	0
Depth Drilled (ft):	0	Screen Make:	Not Reported
Screen Material:	Not Reported	Screen Length (ft):	0
Screen Diameter (in):	0	Depth to Screen (ft):	0
Gravel Size/Type:	Not Reported	Well Use:	Domestic
Well Reason:	Not Reported	Water Analysis:	N
Well Screen:	N	Well Type:	Bedrock
Seal Type:	Not Reported		
Comments:	Not Reported		
URL:	https://anrweb.vt.gov/DEC/WellDrillerReports/UpdateWellReportPublic.aspx?WR=38274&option=view		

GEOCHECK® - PHYSICAL SETTING SOURCE MAP FINDINGS

Map ID
Direction
Distance
Elevation

Database EDR ID Number

I51
SW
1/2 - 1 Mile
Higher

VT WELLS VT8000149207052

WELLS - PRIVATE:

Well Report #:	79	Well #/Tag #:	Not Reported
Owner:	Knight	Date Completed:	13-SEP-79
Date Received:	17-JAN-80	Purchaser:	Not Reported
Well Depth (ft):	145	Yield (gpm):	10
Static Water Level (ft):	15	Depth to Bedrock (ft):	57
Casing Length (ft):	65	Casing Diameter (in):	6
Casing Material:	Not Reported	Liner Length (ft):	0
Liner Diameter (in):	0	Liner Material:	Not Reported
Grout Type:	Not Reported	Diam Drilled in Bedrock (in):	0
Depth Drilled (ft):	0	Screen Make:	Not Reported
Screen Material:	Not Reported	Screen Length (ft):	0
Screen Diameter (in):	0	Depth to Screen (ft):	0
Gravel Size/Type:	Not Reported	Well Use:	Domestic
Well Reason:	Not Reported	Water Analysis:	N
Well Screen:	N	Well Type:	Bedrock
Seal Type:	Not Reported		
Comments:	Yield Test Data: 10 gpm at 145'; Method of Sealing Casing: set casing into bedrock		
URL:	https://anrweb.vt.gov/DEC/WellDrillerReports/UpdateWellReportPublic.aspx?WR=17844&option=view		

52
West
1/2 - 1 Mile
Higher

VT WELLS VT8000149207205

WELLS - PRIVATE:

Well Report #:	236	Well #/Tag #:	0811061995
Owner:	ISHAM	Date Completed:	19-JUN-95
Date Received:	07-AUG-95	Purchaser:	Not Reported
Well Depth (ft):	348	Yield (gpm):	2
Static Water Level (ft):	0	Depth to Bedrock (ft):	198
Casing Length (ft):	0	Casing Diameter (in):	0
Casing Material:	Not Reported	Liner Length (ft):	0
Liner Diameter (in):	0	Liner Material:	Not Reported
Grout Type:	Not Reported	Diam Drilled in Bedrock (in):	0
Depth Drilled (ft):	0	Screen Make:	Not Reported
Screen Material:	Not Reported	Screen Length (ft):	0
Screen Diameter (in):	0	Depth to Screen (ft):	0
Gravel Size/Type:	Not Reported	Well Use:	Domestic
Well Reason:	Deepen/Hydrofracture existing well		
Water Analysis:	N	Well Screen:	N
Well Type:	Bedrock	Seal Type:	Not Reported
Comments:	Not Reported		
URL:	https://anrweb.vt.gov/DEC/WellDrillerReports/UpdateWellReportPublic.aspx?WR=18000&option=view		

GEOCHECK® - PHYSICAL SETTING SOURCE MAP FINDINGS

Map ID
Direction
Distance
Elevation

Database EDR ID Number

53
South
1/2 - 1 Mile
Higher

VT WELLS VT8000149207097

WELLS - PRIVATE:

Well Report #:	124	Well #/Tag #:	6065
Owner:	FOSTER	Date Completed:	11-JUN-86
Date Received:	30-DEC-86	Purchaser:	Not Reported
Well Depth (ft):	232	Yield (gpm):	1
Static Water Level (ft):	0	Depth to Bedrock (ft):	66
Casing Length (ft):	81	Casing Diameter (in):	6
Casing Material:	Not Reported	Liner Length (ft):	0
Liner Diameter (in):	0	Liner Material:	Not Reported
Grout Type:	Not Reported	Diam Drilled in Bedrock (in):	0
Depth Drilled (ft):	0	Screen Make:	Not Reported
Screen Material:	Not Reported	Screen Length (ft):	0
Screen Diameter (in):	0	Depth to Screen (ft):	0
Gravel Size/Type:	Not Reported	Well Use:	Domestic
Well Reason:	New Supply	Water Analysis:	N
Well Screen:	N	Well Type:	Bedrock
Seal Type:	Not Reported		
Comments:	Not Reported		
URL:	https://anrweb.vt.gov/DEC/WellDrillerReports/UpdateWellReportPublic.aspx?WR=17889&option=view		

54
ENE
1/2 - 1 Mile
Higher

VT WELLS VT8000149300453

WELLS - PRIVATE:

Well Report #:	55810	Well #/Tag #:	55810
Owner:	Cady	Date Completed:	19-NOV-18
Date Received:	12-DEC-18	Purchaser:	Not Reported
Well Depth (ft):	141	Yield (gpm):	12
Static Water Level (ft):	0	Depth to Bedrock (ft):	5
Casing Length (ft):	40	Casing Diameter (in):	6
Casing Material:	Steel	Liner Length (ft):	21
Liner Diameter (in):	5	Liner Material:	Steel
Grout Type:	Neat Cement	Diam Drilled in Bedrock (in):	0
Depth Drilled (ft):	0	Screen Make:	Not Reported
Screen Material:	Not Reported	Screen Length (ft):	0
Screen Diameter (in):	0	Depth to Screen (ft):	0
Gravel Size/Type:	Not Reported	Well Use:	Domestic
Well Reason:	New Supply	Water Analysis:	N
Well Screen:	N	Well Type:	Bedrock
Seal Type:	Not Reported		
Comments:	Not Reported		
URL:	https://anrweb.vt.gov/DEC/WellDrillerReports/UpdateWellReportPublic.aspx?WR=118763&option=view		

GEOCHECK® - PHYSICAL SETTING SOURCE MAP FINDINGS

Map ID
Direction
Distance
Elevation

Database EDR ID Number

J55
NNE
1/2 - 1 Mile
Higher

VT WELLS VT8000149249910

WELLS - PRIVATE:

Well Report #:	22	Well #/Tag #:	Not Reported
Owner:	MOBIL OIL CORP	Date Completed:	06-DEC-69
Date Received:	24-APR-70	Purchaser:	Not Reported
Well Depth (ft):	398	Yield (gpm):	2
Static Water Level (ft):	0	Depth to Bedrock (ft):	18
Casing Length (ft):	23	Casing Diameter (in):	6
Casing Material:	Not Reported	Liner Length (ft):	0
Liner Diameter (in):	0	Liner Material:	Not Reported
Grout Type:	Not Reported	Diam Drilled in Bedrock (in):	0
Depth Drilled (ft):	0	Screen Make:	Not Reported
Screen Material:	Not Reported	Screen Length (ft):	0
Screen Diameter (in):	0	Depth to Screen (ft):	0
Gravel Size/Type:	Not Reported	Well Use:	Business Establishment
Well Reason:	Not Reported	Water Analysis:	N
Well Screen:	N	Well Type:	Not Reported
Seal Type:	Not Reported		
Comments:	Not Reported		
URL:	https://anrweb.vt.gov/DEC/WellDrillerReports/UpdateWellReportPublic.aspx?WR=64063&option=view		

J56
NNE
1/2 - 1 Mile
Higher

VT WELLS VT8000149249967

WELLS - PRIVATE:

Well Report #:	80	Well #/Tag #:	Not Reported
Owner:	MOBIL STATION	Date Completed:	02-SEP-72
Date Received:	07-FEB-73	Purchaser:	Not Reported
Well Depth (ft):	199	Yield (gpm):	15
Static Water Level (ft):	0	Depth to Bedrock (ft):	50
Casing Length (ft):	172	Casing Diameter (in):	6
Casing Material:	Not Reported	Liner Length (ft):	0
Liner Diameter (in):	0	Liner Material:	Not Reported
Grout Type:	Not Reported	Diam Drilled in Bedrock (in):	0
Depth Drilled (ft):	0	Screen Make:	Not Reported
Screen Material:	Not Reported	Screen Length (ft):	0
Screen Diameter (in):	0	Depth to Screen (ft):	0
Gravel Size/Type:	Not Reported	Well Use:	Domestic
Well Reason:	Not Reported	Water Analysis:	N
Well Screen:	N	Well Type:	Bedrock
Seal Type:	Not Reported		
Comments:	Not Reported		
URL:	https://anrweb.vt.gov/DEC/WellDrillerReports/UpdateWellReportPublic.aspx?WR=64121&option=view		

GEOCHECK® - PHYSICAL SETTING SOURCE MAP FINDINGS

Map ID
Direction
Distance
Elevation

Database EDR ID Number

57
East
1/2 - 1 Mile
Higher

VT WELLS VT8000149279128

WELLS - PRIVATE:

Well Report #:	29951	Well #/Tag #:	29951
Owner:	Powell	Date Completed:	29-SEP-04
Date Received:	03-NOV-04	Purchaser:	Not Reported
Well Depth (ft):	180	Yield (gpm):	20
Static Water Level (ft):	0	Depth to Bedrock (ft):	25
Casing Length (ft):	60.9	Casing Diameter (in):	6
Casing Material:	Steel	Liner Length (ft):	0
Liner Diameter (in):	0	Liner Material:	Not Reported
Grout Type:	Not Reported	Diam Drilled in Bedrock (in):	0
Depth Drilled (ft):	0	Screen Make:	Not Reported
Screen Material:	Not Reported	Screen Length (ft):	0
Screen Diameter (in):	0	Depth to Screen (ft):	0
Gravel Size/Type:	Not Reported	Well Use:	Domestic
Well Reason:	New Supply	Water Analysis:	N
Well Screen:	N	Well Type:	Bedrock
Seal Type:	Not Reported		
Comments:	Not Reported		
URL:	https://anrweb.vt.gov/DEC/WellDrillerReports/UpdateWellReportPublic.aspx?WR=95646&option=view		

58
SSW
1/2 - 1 Mile
Higher

VT WELLS VT8000149268180

WELLS - PRIVATE:

Well Report #:	15063	Well #/Tag #:	15063
Owner:	Champney	Date Completed:	15-MAY-01
Date Received:	24-MAY-01	Purchaser:	Not Reported
Well Depth (ft):	498	Yield (gpm):	1.5
Static Water Level (ft):	80	Depth to Bedrock (ft):	21
Casing Length (ft):	40.7	Casing Diameter (in):	6
Casing Material:	Steel	Liner Length (ft):	0
Liner Diameter (in):	0	Liner Material:	Not Reported
Grout Type:	Not Reported	Diam Drilled in Bedrock (in):	0
Depth Drilled (ft):	0	Screen Make:	Not Reported
Screen Material:	Not Reported	Screen Length (ft):	0
Screen Diameter (in):	0	Depth to Screen (ft):	0
Gravel Size/Type:	Not Reported	Well Use:	Domestic
Well Reason:	New Supply	Water Analysis:	N
Well Screen:	N	Well Type:	Bedrock
Seal Type:	Not Reported		
Comments:	Not Reported		
URL:	https://anrweb.vt.gov/DEC/WellDrillerReports/UpdateWellReportPublic.aspx?WR=84508&option=view		

GEOCHECK® - PHYSICAL SETTING SOURCE MAP FINDINGS

Map ID
Direction
Distance
Elevation

Database EDR ID Number

59
ENE
1/2 - 1 Mile
Higher

VT WELLS VT8000149250336

WELLS - PRIVATE:

Well Report #:	467	Well #/Tag #:	Not Reported
Owner:	YOUNG	Date Completed:	28-JUL-88
Date Received:	16-JAN-89	Purchaser:	Not Reported
Well Depth (ft):	305	Yield (gpm):	30
Static Water Level (ft):	0	Depth to Bedrock (ft):	50
Casing Length (ft):	60	Casing Diameter (in):	6
Casing Material:	Not Reported	Liner Length (ft):	0
Liner Diameter (in):	0	Liner Material:	Not Reported
Grout Type:	Not Reported	Diam Drilled in Bedrock (in):	0
Depth Drilled (ft):	0	Screen Make:	Not Reported
Screen Material:	Not Reported	Screen Length (ft):	0
Screen Diameter (in):	0	Depth to Screen (ft):	0
Gravel Size/Type:	Not Reported	Well Use:	Domestic
Well Reason:	New Supply	Water Analysis:	N
Well Screen:	N	Well Type:	Bedrock
Seal Type:	Not Reported		
Comments:	Not Reported		
URL:	https://anrweb.vt.gov/DEC/WellDrillerReports/UpdateWellReportPublic.aspx?WR=64505&option=view		

60
SSW
1/2 - 1 Mile
Higher

VT WELLS VT8000149207005

WELLS - PRIVATE:

Well Report #:	54867	Well #/Tag #:	54867
Owner:	Curtis	Date Completed:	24-JUN-72
Date Received:	22-AUG-72	Purchaser:	Not Reported
Well Depth (ft):	620	Yield (gpm):	6
Static Water Level (ft):	0	Depth to Bedrock (ft):	4
Casing Length (ft):	10	Casing Diameter (in):	6
Casing Material:	Not Reported	Liner Length (ft):	0
Liner Diameter (in):	0	Liner Material:	Not Reported
Grout Type:	Not Reported	Diam Drilled in Bedrock (in):	0
Depth Drilled (ft):	0	Screen Make:	Not Reported
Screen Material:	Not Reported	Screen Length (ft):	0
Screen Diameter (in):	0	Depth to Screen (ft):	0
Gravel Size/Type:	Not Reported	Well Use:	Domestic
Well Reason:	Not Reported	Water Analysis:	N
Well Screen:	N	Well Type:	Bedrock
Seal Type:	Not Reported		
Comments:	originally well tag # 16- original data: Yield Test Data: 1/2 pint at 100', 1 gpm at 260'; owner: Jack Tourin: deepened to 620 feet- shist		
URL:	https://anrweb.vt.gov/DEC/WellDrillerReports/UpdateWellReportPublic.aspx?WR=17781&option=view		

GEOCHECK® - PHYSICAL SETTING SOURCE MAP FINDINGS

RADON

AREA RADON INFORMATION

State Database: VT Radon

Radon Test Results

City	# Tests	Avg Result	Std Dev	Min	Max
MARSHFIELD	63	4.6	11.3	0.2	66.0
MONTPELIER	322	2.4	4.6	0.1	43.3
ORANGE	7	2.7	2.1	0.4	6.2
WAITSFIELD	86	2.5	4.0	0.0	33.5
BARRE CITY	379	2.5	3.1	0.0	22.7
BARRE TOWN	115	2.7	2.2	0.2	10.7
BERLIN	66	2.7	3.6	0.1	26.2
BOLTON	19	2.6	2.9	0.2	11.3
CABOT	44	2.2	2.5	0.3	13.4
CALAIS	73	3.8	4.3	0.4	28.0
DUXBURY	18	2.3	2.3	0.3	9.3
EAST MONTPELIER	10	2.2	2.6	0.0	18.8
FAYSTON	31	3.5	3.8	0.3	16.2
MIDDLESEX	76	1.5	1.3	0.2	7.2
MORETOWN	50	2.2	2.1	0.3	10.6
NORTHFIELD	115	2.6	4.8	0.1	33.6
PLAINFIELD	83	2.6	6.2	0.2	54.8
WARREN	46	3.8	10.4	0.0	70.0
WATERBURY	178	1.8	1.9	0.2	10.8
WOODBURY	8	1.6	1.5	0.4	4.5
WORCESTER	38	3.7	6.8	0.2	28.6

Federal EPA Radon Zone for WASHINGTON County: 2

Note: Zone 1 indoor average level > 4 pCi/L.
: Zone 2 indoor average level >= 2 pCi/L and <= 4 pCi/L.
: Zone 3 indoor average level < 2 pCi/L.

Federal Area Radon Information for Zip Code: 05676

Number of sites tested: 4

Area	Average Activity	% <4 pCi/L	% 4-20 pCi/L	% >20 pCi/L
Living Area - 1st Floor	0.933 pCi/L	100%	0%	0%
Living Area - 2nd Floor	0.700 pCi/L	100%	0%	0%
Basement	1.700 pCi/L	100%	0%	0%

PHYSICAL SETTING SOURCE RECORDS SEARCHED

TOPOGRAPHIC INFORMATION

USGS 7.5' Digital Elevation Model (DEM)

Source: United States Geologic Survey

EDR acquired the USGS 7.5' Digital Elevation Model in 2002 and updated it in 2006. The 7.5 minute DEM corresponds to the USGS 1:24,000- and 1:25,000-scale topographic quadrangle maps. The DEM provides elevation data with consistent elevation units and projection.

Current USGS 7.5 Minute Topographic Map

Source: U.S. Geological Survey

HYDROLOGIC INFORMATION

Flood Zone Data: This data was obtained from the Federal Emergency Management Agency (FEMA). It depicts 100-year and 500-year flood zones as defined by FEMA. It includes the National Flood Hazard Layer (NFHL) which incorporates Flood Insurance Rate Map (FIRM) data and Q3 data from FEMA in areas not covered by NFHL.

Source: FEMA

Telephone: 877-336-2627

Date of Government Version: 2003, 2015

NWI: National Wetlands Inventory. This data, available in select counties across the country, was obtained by EDR in 2002, 2005, 2010 and 2015 from the U.S. Fish and Wildlife Service.

State Wetlands Data: Wetland Inventory

Source: VT Center for Geographic Information

Telephone: 802-882-3001

HYDROGEOLOGIC INFORMATION

AQUIFLOW^R Information System

Source: EDR proprietary database of groundwater flow information

EDR has developed the AQUIFLOW Information System (AIS) to provide data on the general direction of groundwater flow at specific points. EDR has reviewed reports submitted to regulatory authorities at select sites and has extracted the date of the report, hydrogeologically determined groundwater flow direction and depth to water table information.

GEOLOGIC INFORMATION

Geologic Age and Rock Stratigraphic Unit

Source: P.G. Schruben, R.E. Arndt and W.J. Bawiec, Geology of the Conterminous U.S. at 1:2,500,000 Scale - A digital representation of the 1974 P.B. King and H.M. Beikman Map, USGS Digital Data Series DDS - 11 (1994).

STATSGO: State Soil Geographic Database

Source: Department of Agriculture, Natural Resources Conservation Service (NRCS)

The U.S. Department of Agriculture's (USDA) Natural Resources Conservation Service (NRCS) leads the national Conservation Soil Survey (NCSS) and is responsible for collecting, storing, maintaining and distributing soil survey information for privately owned lands in the United States. A soil map in a soil survey is a representation of soil patterns in a landscape. Soil maps for STATSGO are compiled by generalizing more detailed (SSURGO) soil survey maps.

SSURGO: Soil Survey Geographic Database

Source: Department of Agriculture, Natural Resources Conservation Service (NRCS)

Telephone: 800-672-5559

SSURGO is the most detailed level of mapping done by the Natural Resources Conservation Service, mapping scales generally range from 1:12,000 to 1:63,360. Field mapping methods using national standards are used to construct the soil maps in the Soil Survey Geographic (SSURGO) database. SSURGO digitizing duplicates the original soil survey maps. This level of mapping is designed for use by landowners, townships and county natural resource planning and management.

PHYSICAL SETTING SOURCE RECORDS SEARCHED

LOCAL / REGIONAL WATER AGENCY RECORDS

FEDERAL WATER WELLS

PWS: Public Water Systems

Source: EPA/Office of Drinking Water

Telephone: 202-564-3750

Public Water System data from the Federal Reporting Data System. A PWS is any water system which provides water to at least 25 people for at least 60 days annually. PWSs provide water from wells, rivers and other sources.

PWS ENF: Public Water Systems Violation and Enforcement Data

Source: EPA/Office of Drinking Water

Telephone: 202-564-3750

Violation and Enforcement data for Public Water Systems from the Safe Drinking Water Information System (SDWIS) after August 1995. Prior to August 1995, the data came from the Federal Reporting Data System (FRDS).

USGS Water Wells: USGS National Water Inventory System (NWIS)

This database contains descriptive information on sites where the USGS collects or has collected data on surface water and/or groundwater. The groundwater data includes information on wells, springs, and other sources of groundwater.

STATE RECORDS

Vermont Public Drinking Water Sources

Source: ANR, Water Supply Division

Telephone: 802-241-3406

Well Driller Report Database

Source: Dept of Environmental Conservation, Water Resource

Telephone: 802-585-4907

Private wells in this layer come from the Department of Environmental Conservation's Water Supply Data Composite.

Managed by the Water Supply Division's Well Driller and Well Location Program, the database contains private well information submitted by Vermont licensed well drillers.

OTHER STATE DATABASE INFORMATION

RADON

State Database: VT Radon

Source: Department of Health

Telephone: 802-865-7200

Radon Test Results

Area Radon Information

Source: USGS

Telephone: 703-356-4020

The National Radon Database has been developed by the U.S. Environmental Protection Agency (USEPA) and is a compilation of the EPA/State Residential Radon Survey and the National Residential Radon Survey. The study covers the years 1986 - 1992. Where necessary data has been supplemented by information collected at private sources such as universities and research institutions.

EPA Radon Zones

Source: EPA

Telephone: 703-356-4020

Sections 307 & 309 of IRAA directed EPA to list and identify areas of U.S. with the potential for elevated indoor radon levels.

OTHER

Airport Landing Facilities: Private and public use landing facilities

Source: Federal Aviation Administration, 800-457-6656

Epicenters: World earthquake epicenters, Richter 5 or greater

Source: Department of Commerce, National Oceanic and Atmospheric Administration

Earthquake Fault Lines: The fault lines displayed on EDR's Topographic map are digitized quaternary faultlines, prepared in 1975 by the United State Geological Survey

PHYSICAL SETTING SOURCE RECORDS SEARCHED

STREET AND ADDRESS INFORMATION

© 2015 TomTom North America, Inc. All rights reserved. This material is proprietary and the subject of copyright protection and other intellectual property rights owned by or licensed to Tele Atlas North America, Inc. The use of this material is subject to the terms of a license agreement. You will be held liable for any unauthorized copying or disclosure of this material.

Appendix J:

Local Records

**No documents have been associated
with this appendix.**

Appendix K:

Other Environmental Records



RE: State Hospital/Offices complex spills

From Donaldson, James <James.Donaldson@vermont.gov>
Date Fri 8/22/2025 9:58 AM
To Smith, Taylor <SmithTa@wseinc.com>
Cc ANR - WMPD FOIA <ANR.WMPDFOIA@vermont.gov>

 3 attachments (3 MB)

0716VT Invoice Document INV-0000646789.pdf; 2309-27082-01M.PDF; Waterbury State Office Complex;

In both 2023 and 2024, the oily sediments staged in Waterbury were disposed of as non-hazardous daily cover.

I have attached the invoice package from Environmental Restoration who oversaw the management of the sediment stockpile in 2024. The package contains a lab report for the waste characterization sample and disposal documentation.

I have also attached the waste characterization sample results (2309-27082-01M) for the oily sediments stockpiled in 2023. I could not readily locate the disposal docs, but as it went as non-haz there would be no manifest. If needed, I can review 50+ contractor invoices and see if I can locate a BOL or other, please let me know but I would need to request at least a week before I could get to it.

The attached invoice contains the manifest for one bulk load of oily water shipped for disposal from the Waterbury frac tank. The remaining volume of oily liquid was treated and disposed of on-site as relayed previously.

James

James Donaldson, Program Manager
Department of Environmental Conservation
Spill Program
1 National Life Drive – Davis 1 | Montpelier, VT 05620-3704
802-477-2632 (cell) | 802-828-1138 (WMPD main)
james.donaldson@vermont.gov
<https://dec.vermont.gov/waste-management/spills>

From: Smith, Taylor <SmithTa@wseinc.com>
Sent: Friday, August 22, 2025 9:04 AM
To: Donaldson, James <James.Donaldson@vermont.gov>
Cc: ANR - WMPD FOIA <ANR.WMPDFOIA@vermont.gov>
Subject: Re: State Hospital/Offices complex spills

EXTERNAL SENDER: Do not open attachments or click on links unless you recognize and trust the sender.

James-

This is great, thank you. I would be interested in disposal documentation if you have it to close the loop on materials that were stockpiled on the site.

I received a transmission from Diana Lee regarding the previously listed spills and will follow up with her if I need anything further on these.

Thanks again!

-Taylor

From: Donaldson, James <James.Donaldson@vermont.gov>

Sent: Friday, August 22, 2025 7:40 AM

To: Smith, Taylor <SmithTa@wseinc.com>

Cc: ANR - WMPD FOIA <ANR.WMPDFOIA@vermont.gov>

Subject: RE: State Hospital/Offices complex spills

Hi Taylor,

I have located records for the following incidents at the SOV Complex in Waterbury:

- 1979.130
- 2002WMD054
- 2009WMD055
- 2011WMD641

These records have been copied to a folder, and I have cc'd our records officer for awareness so they can provide directions on how you can view the files. Folder = "8.21.25 SOV Complex Waterbury".

The "parcel" you have highlighted was used in 2023 and 2024 to stage oily sediments recovered from flooded properties around central Vermont. The extent of the stockpile area is visible on the current Google Maps aerial view, which you copied for your initial email. These sediments were staged on polyethylene sheeting and covered daily until all cleanups were completed and the stockpiled material was shipped for disposal.

In 2024 we also staged several frac tanks on this parcel to consolidate oily water recovered from flooded properties. The oily water was treated via phase separation and GAC treatment before being discharged to the nearby catch basin in the center of the parking lot. The frac tanks were staged along the property line northeast of the soil stockpile.

If you would like documentation related to the use of the parcel for flood response, I can dig that up, but it would only be disposal documentation, contractor invoices, and maybe a few emails between DEC and the contractors regarding scheduling. There was no spill reported during the sediment stockpiling in 2023/24 or oily water storage/treatment in 2024. I and another Spill Program member regularly visited the parcel while being utilized for waste storage and treatment.

James

James Donaldson, Program Manager

Department of Environmental Conservation

Spill Program

1 National Life Drive – Davis 1 | Montpelier, VT 05620-3704

802-477-2632 (cell) | 802-828-1138 (WMPD main)

james.donaldson@vermont.gov

<https://dec.vermont.gov/waste-management/spills>

From: Smith, Taylor <SmithTa@wseinc.com>

Sent: Thursday, August 21, 2025 4:55 PM

To: Donaldson, James <James.Donaldson@vermont.gov>

Subject: State Hospital/Offices complex spills

You don't often get email from smithta@wseinc.com. [Learn why this is important](#)

EXTERNAL SENDER: Do not open attachments or click on links unless you recognize and trust the sender.

James-

Hope you are well. Weston & Sampson is conducting a Phase I ESA on a portion of the State Hospital/Offices complex in Waterbury. I am reaching out to inquire about spills 2009WMD055, 2002WMD054, 2011WMD647, 2011WMD641, 2011WMD617, and/or any other spills that may have occurred in the vicinity of the former Stanley & Wasson Halls:



Would you be able to provide me with documentation related to any of these spills, or direct me towards someone that might?

I appreciate your time. Thank you!

Taylor Smith, CHMM *(he/him)*

PROJECT ENVIRONMENTAL SCIENTIST

cell: 978-854-2413



Weston & Sampson

98 South Main Street, Suite 2 | Waterbury, VT 05676

802-244-5051

[westonandsampson.com](https://www.westonandsampson.com)

Follow us on [Facebook](#) | [Twitter](#) | [LinkedIn](#)

The contents of this e-mail and any attachments are the property of the Weston & Sampson companies. The e-mail contents are only to be used by the intended recipient of the e-mail. If you are not the intended recipient, then use, disclosure, copying, distribution or reliance on the e-mail is prohibited. All professional advice from us should be obtained in writing (not e-mail).

The contents of this e-mail and any attachments are the property of the Weston & Sampson companies. The e-mail contents are only to be used by the intended recipient of the e-mail. If you are not the intended recipient, then use, disclosure, copying, distribution or reliance on the e-mail is prohibited. All professional advice from us should be obtained in writing (not e-mail).

Historic Resource Documentation Package

Stanley Hall - Built 1948

Waterbury State Office Complex

Waterbury, Vermont

AKA: Vermont State Hospital, Vermont State Asylum for the Insane



Project Sponsor:
Buildings and General Services
State of Vermont

Report By:
Freeman French Freeman
Josh Crandall
August 21, 2019



Table of Contents

1. Written Documentation

Cover

Table of Contents

Project Summary – Justification for Demolition

Physical Description

Statement of Significance

Photographic Index

2. Written Documentation - Addendums

2.1 - Waterbury Office Complex Feasibility Study – March 9, 2012

2.2 - Architectural History Report by Goody Clancy – March 9, 2012

2.3 - Wiemann Lamphere Report - March 05, 2013

3. Location Maps, Site Plans, and Architectural Plans

Location Map/Sketch Plan

Architectural Plans – Original drawings

Architectural Plans – 1994 Renovation

4. Photographic Documentation

Present Day photographs of the building and surrounding area

Historical photographs of Stanley and Waterbury State Office Complex available in Architectural history Report.

Project Summary – Justification for Demolition

The State of Vermont Buildings and General Services proposes the demolition and removal of Stanley Hall. At this time no new structure is proposed.

On August 29, 2011, Tropical Storm Irene struck the Waterbury State Office Complex. The storm exposed underlying weaknesses in the campus infrastructure when the Winooski River crested at 428.5' and buildings flooded. The State responded by rehabilitating buildings integral to the historic fabric and introducing flood protection measures within new spaces. This strategy is outlined in Freeman French Freeman's 2013 Feasibility Study. A key component of flood proofing strategy are the raising of finished floor and eliminating occupied space below 431.5'; 6" above FEMA's 500 year flood level.

As part of FFF's 2013 report, Stanley Hall was determined to be a low priority for restoration and scheduled for divestment. With an existing first floor at 426.16' and the second floor at 436.16, flood proofing would require the removal building's interior structure leaving nothing but the exterior walls. In addition, during the campus assessment the building exteriors were identified as requiring a "greater [level of] stabilization and repair". Reuse of the building would also likely require significant life safety, envelop/energy code, and MEP renovations and upgrades. To meet the state's restoration requirement, work would include scope just shy of full building teardown.

On March 05, 2013, the Town of Waterbury proposed acquiring the site. In a report by Wiemann Lamphere several alternates were presented for creating a municipal civic complex on the site including options to renovate, partially renovate or provide new with a combination of demolition. The report outlines a costly rehabilitation process, consistent with the initial FFF Feasibility Study. The proposal for rehabilitation of the existing structure did not pass the bond vote at that time.

Since the date of the storm, Stanley Hall has remained unoccupied, which is consistent with the lack of rental market for the building needing intense rehabilitation, having limited configuration options and the challenges of flood damage. As determined by efforts in 2013, the cost to sell and renovate even when paired with new construction exceed the market value of the property.

Physical Description

Stanley Hall was designed in 1946 by architect Payson Rex Webber and constructed in 1948 within the Vermont State Hospital Campus in Waterbury, Vermont. The building is located north of Wasson Hall in the north east corner of the campus, south of the intersection of Park Row and Randall St. The building is oriented NW/SE but is referred to as north and south in this report.

Stanley Hall is a three story building, rectangular in footprint, with a full height basement for roughly 1/3 of the footprint of the building and a crawlspace for the remainder. The original drawings show a building comprised of (2) E/W oriented gabled forms located at the north and south of the building and a central gable connecting the two. On the east elevation there is a single story flat roofed addition, mid-building. (2) two story additions, roughly at the width of the main of the building, both with N/S oriented gables appear to have been added during construction. These appear on drawings dated from 1949. In 1984, a freestanding elevator tower and connector was provided at the north gable on the east elevation. A covered porch connects the tower with the addition.

The original building is expressed in Colonial Revival trim with full pediments at gables, flat soffit returns and simple frieze. The north and south additions have simple returns at the eave in lieu of a pediment. The main entrance is to the West and is expressed by a central raised concrete stoop with a flat roof and Georgian trim. The entrances to the north and south are similar but without roofs. The elevator tower is expressed as a post-modern mass with a glass connector.

The roof is slate, exterior walls are brick is laid in common bond down to grade. Building trim is applied painted wood consistent with Colonial revival. Windows typically have a flat jack header and precast sill. Window are 8/8 painted wood, and trim is simple. Windows are typically covered with aluminum storm assemblies.

The structure is comprised of exterior load bearing walls of composite masonry on a concrete foundation. The roof is framed with wood and floors are cast concrete decks on open web metal joists framing supported on a steel frame. Interior partitions, likely originally constructed with plaster and lath on wood framing have been replaced in much of the building with gypsum board on metal stud. Ceilings are painted structure or ACT, and floors are carpeted.

The building is laid out as a double loaded corridor with single rooms, group rooms, or activity rooms. The building is served by (2) stairs and an elevator. The vestibule to the west entrance is partially intact with interior sidelites. More information is available in contemporary record plans.

Statement of Significance

Stanley Hall is listed in the National Register of Historic Places as a contributing resource (HD #6) in the Vermont State Hospital Historic District. A copy of the Architectural History Report written from 2012 is attached for additional details on Stanley Hall and Waterbury State Office Complex (Vermont State Hospital).


Stanley Hall was one of several buildings built during the 'Modernization Phase' of the Waterbury campus. Constructed after the completion of WWII, Stanley Hall was constructed in the namesake of Dr. Eugene A Stanley who was the superintendent of the Vermont State Hospital from 1918-1936.

The form, fenestration and construction of the building is consistent with a decentralized institutional building type, see pages 8-35 thru 8-36 of the Architectural History Report. Stanley's small scale, understated Colonial revival trim, slate roof were likely attempts to make the building more homely as the materials and trim resembled Vermont's farmhouse vernacular. The covered entrance at the west and entrances at the north and south are the best expression of the trim on the building but are not of historical significance.


There are no components of the interior that are of historical significance. See 2013 historic preservation regulatory letter report by Liz Pritchett. "the interior retains little of its original character, having been highly altered for office space. The metal stair systems at each end of the building,... beaded window surrounds, and multi-pane sidelites and transom window in the front entrance vestibule are all that remain of the original features..."

Historical designation and status. See pages 8-30 thru 8-34 of the Architectural History Report. While currently eligible due to the age of the structure, VSHPO has reviewed the status of Stanley and interpreted the building's status, and in continuation with the 1978 judgment deemed the building as non-historic. The following is an excerpt from the NRHP nomination; "These buildings while similar in feeling and material to the main building, do not contribute to the district as a whole" p.8-32.


PHOTOGRAPHIC INDEX

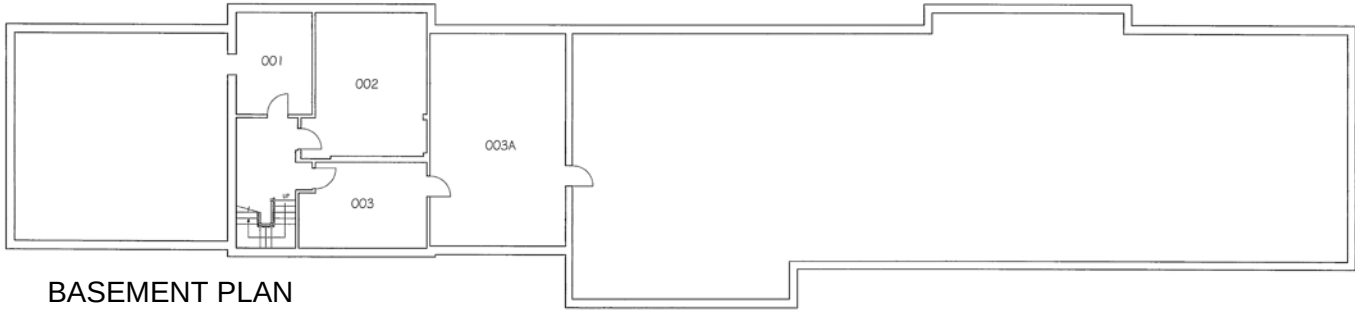


BASEMENT PLAN

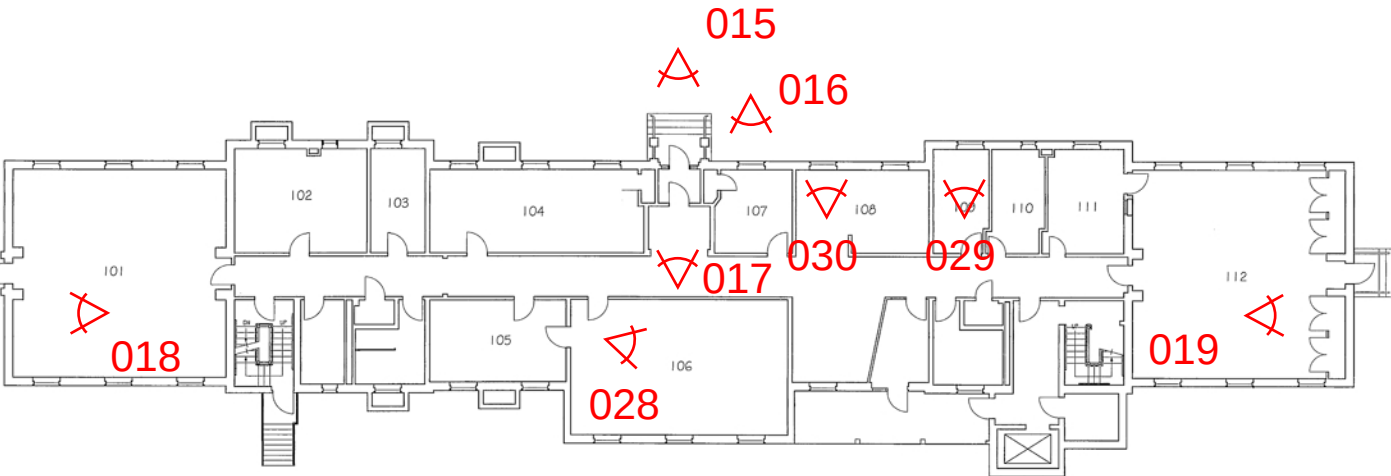



FIRST FLOOR PLAN

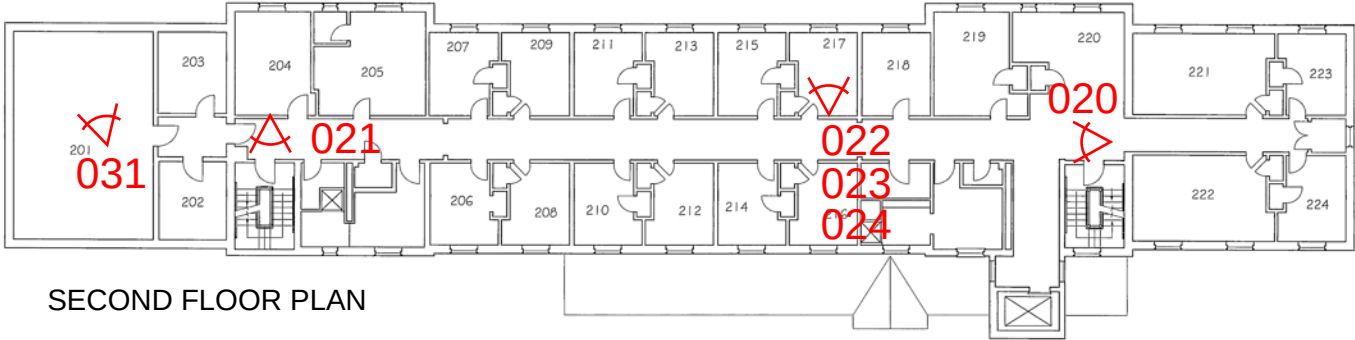

SECOND FLOOR PLAN

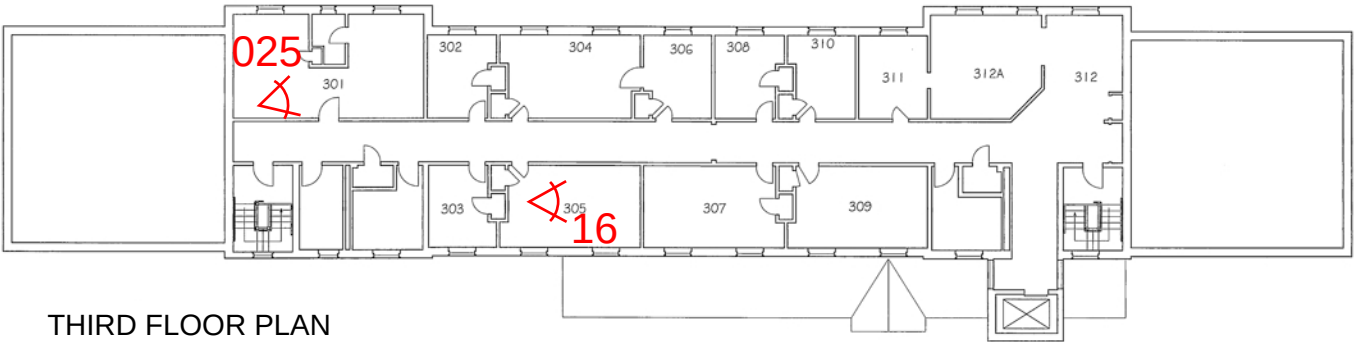

THIRD FLOOR PLAN

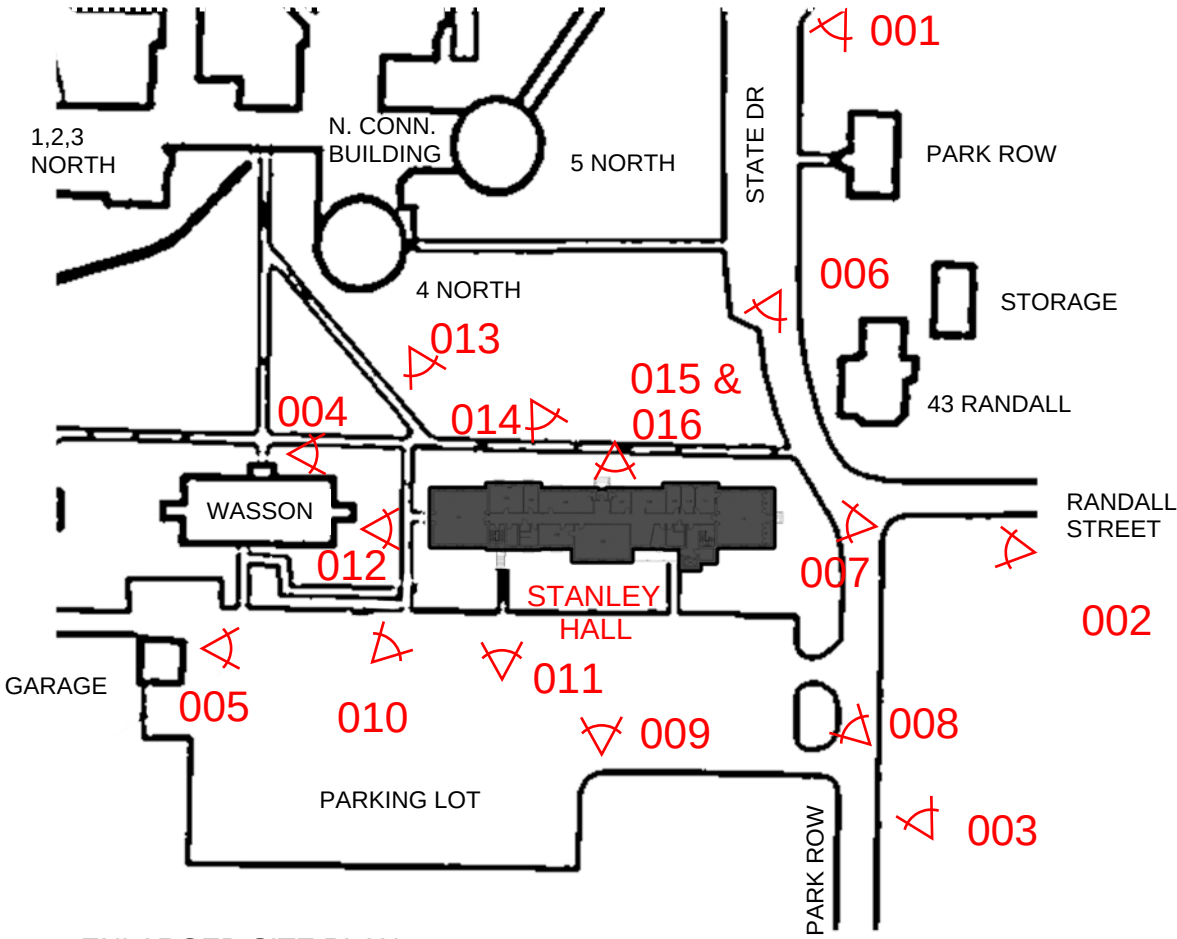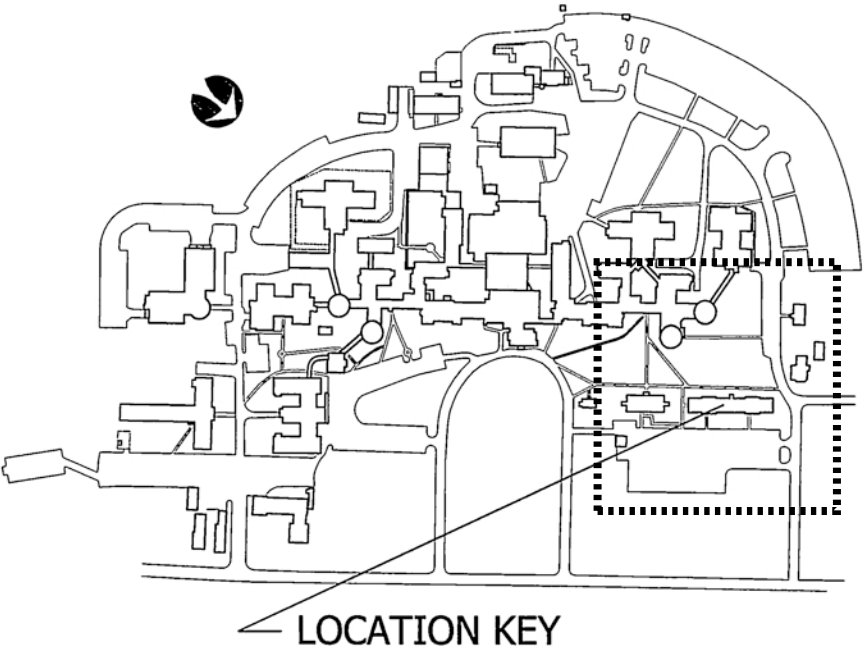

ENLARGED SITE PLAN



STATE OF VERMONT
Department of Buildings
and General Services
Agency of Administration
Montpelier, Vermont



VERMONT

STANLEY BUILDING
WATERBURY COMPLEX
FLOOR PLANS

WATERBURY

REVISIONS

SCALE: DATE: DRAWN BY: APPR. BY:

STANLEY BUILDING
WATERBURY COMPLEX

FLOOR PLANS

A-1

1 OF 1

Historic Resource Documentation Package

Wasson Hall - Built 1901

Waterbury State Office Complex

Waterbury, Vermont

AKA: Vermont State Hospital, Vermont State Asylum for the Insane



Project Sponsor:
Buildings and General Services
State of Vermont

Report By:
Freeman French Freeman
Josh Crandall
November 22, 2019



Table of Contents

1. Written Documentation

Cover

Table of Contents

Project Summary – Justification for Demolition

Physical Description

Statement of Significance

Photographic Index

2. Written Documentation - Referenced Documents

2.1 - Waterbury Office Complex Feasibility Study – March 9, 2012 **

2.2 - Architectural History Report by Goody Clancy – March 9, 2012 **

2.3 - Wiemann Lamphere Report - March 05, 2013 **

3. Location Maps, Site Plans, and Architectural Plans

Location Map/Sketch Plan

Architectural Plans

4. Photographic Documentation

Present Day photographs of the building and surrounding area

Historical photographs of Wasson and Waterbury State Office Complex available in Architectural history Report.

** - These supporting documents have been provided to the Vermont Division for Historic Preservation either through the 2012 project or subsequent submissions. In an effort to simplify the submission during a phone call on 10/23, Laura Trieshmann recommended these documents be omitted from the submission. Copies of these documents can be made available upon request.

Project Summary – Justification for Demolition

The State of Vermont Buildings and General Services proposes the demolition and removal of Wasson Hall. At this time no new structure is proposed.

On August 29, 2011, Tropical Storm Irene struck the Waterbury State Office Complex. The storm exposed underlying weaknesses in the campus infrastructure when the Winooski River crested at 428.5' and buildings flooded. The State responded by rehabilitating buildings integral to the historic fabric and introducing flood protection measures within new spaces. This strategy is outlined in Freeman French Freeman's 2012 Feasibility Study. Key components of flood proofing strategy are the raising of finished floor and eliminating occupied space below 431.5'; 6" above FEMA's 500 year flood level.

As part of Freeman French Freeman's 2012 report, Wasson Hall was determined to be a low priority for restoration and scheduled for divestment. With an existing first floor at 426.66' and the second floor at 436.16, flood proofing would require the removal building's interior structure leaving nothing but the exterior walls. Wasson's exterior brick walls are supported on wood framing exposing the building to additional rot damage risk in flood scenarios. During the campus assessment the building exteriors were identified as requiring a "greater [level of] stabilization and repair". Reuse of the building would also likely require significant life safety, envelope/energy code, and MEP renovations and upgrades. To meet the state's restoration requirement, work would include scope just shy of full building teardown.

The building presents additional complicating life safety factors for other potential owners: The upper levels are not served with a code compliant elevator, Fire escapes are not accessible, The building is served by a single centrally located interior stair, which would not meet the separation of exits rule. While the life safety code does permit the use of fire escapes within existing construction, after necessary upgrades, Wasson may not be eligible for this code exception.

On March 05, 2013, the Town of Waterbury proposed acquiring the site. In a report by Wiemann Lamphere several alternates were presented for creating a municipal civic complex on the site including options to renovate, partially renovate or provide new with a combination of demolition. The report outlines a costly rehabilitation process, consistent with the initial FFF Feasibility Study. The proposal for rehabilitation of the existing structure did not pass the bond vote at that time.

Since the date of the storm Wasson Hall has remained unoccupied, which is consistent with the lack of rental market for a building needing intense rehabilitation, having limited configuration options and the challenges of flood damage. As determined by efforts in 2013, the cost to sell and renovate even when paired with new construction exceed the market value of the property.

Physical Description

Wasson Hall was constructed in 1901 within Vermont State Hospital Campus in Waterbury, Vermont. The building is located north of the front lawn and south of Stanley Hall, in the north east corner of the campus, east of the North Connector Building and northeast of the Center Building. For much of its history, Wasson was also known as the “Nurses Home”. Wasson is oriented NW/SE but is referred to as north and south in this report, with the longer and most primary façade facing Main Street referred to as the East facade

Wasson Hall is a three-story building, rectangular in footprint, with a partial height basement below the entire building. The building is covered by a single hip roof with a small gable dormer on each elevation. During the time period of 1948 - 1983, covered cast iron fire escapes were added to the north and south elevations. During the time period of 1948 - 2002 the entrances to the east and west were modified from stoops to the covered and enclosed entrances seen today.

The eaves are expressed with minimal wood trim, brick corbeling and brick dentils approximating brick work used at the Center Building.

The entrance to the west is expressed as an enclosed porch with a gable standing seam roof, colonial wood trim, clapboards, and raised concrete stoop with granite steps. The entrance to the east is a covered porch with a hipped standing seam roof with a gable pediment at the center. Trim on the columns and pediment is simple flat wood stock with clapboard siding and colonial details. Exits to the north and south are up a series of steps without a landing, through a door in a modified window opening to cast iron fire escapes.

The roof is slate with flat seam metal skirts and metal ridges and valleys. The metal roofing was likely originally copper but in its current iteration is colored steel. Windows typically have a curved brick arch header and a granite sill. Windows are 1/1 metal clad wood with simple brick mold profiles. The windows were replaced in 2009-2010 and the roof and metal work appear to have gone through a comprehensive renovation within the past 30 years.

The structure is comprised of exterior load bearing wood walls with tongue and groove sheathing and a single brick wythe for cladding. The foundation is clad in rusticated granite to approximately 24” above grade. Corridor and demising walls are gypsum and wood and serve as bearing walls. The roof and floors are of wood construction. Interior partitions are gypsum on wood while some plaster and lath may remain. Ceilings are painted gypsum or ACT, and flooring has been removed.

The building is laid out as a double loaded corridor with single rooms or combined single rooms. The building is served by (1) stair at the center of the building and exterior cast iron fire escapes to the north and south. More information is available in contemporary record plans.

Statement of Significance

A copy of the Architectural History Report written from 2012 is attached for additional details on Wasson Hall and Waterbury State Office Complex (Vermont State Hospital).




Wasson or the 'Nurses Home' was constructed 1901 during the Expansion Phase 1897-1926. Wasson was the second freestanding building constructed after the completion of the historic core and was accompanied with the development of site components such as roads and paths. At the time these outlying elements were seen as integral to the beautification of the site and of therapeutic value to the patients. See page 8-14 for additional info.

The form, fenestration and construction of the building is consistent with a decentralized institutional building type, see pages 8-35 thru 8-36 of the Architectural History Report. Wasson's small scale, while appropriate for the 40 nurses it originally housed, is consistent with the attempt to create institutional buildings at the scale of a residence. While Wasson's brick and stonework does use the vernacular of historic core, little of other character defining historical features as defined on 8-42 of the campus history report, were used or remain on the building.



While many of the rooms remain as originally configured, there are no components of the interior that are of historical significance. The 2013 historic preservation regulatory letter report by Liz Pritchett states that, "...the interior retains little of its original character, having been highly altered for office space. The metal stair systems at each end of the building, ... beaded window surrounds, and multi-pane sidelites and transom window in the front entrance vestibule are all that remain of the original features..."

Historical Designation and Status


See pages 8-30 thru 8-34 of the Architectural History Report. While currently eligible due to the age of the structure, VSHPO has reviewed the status of Wasson and interpreted the building's status, and in continuation with the 1978 NRHP judgment in the nomination for the Waterbury Village Historic District, which includes Wasson in a long list of structures built after the main hospital building and concludes that, "These buildings while similar in feeling and material to the main building, do not contribute to the district as a whole" p.8-32.

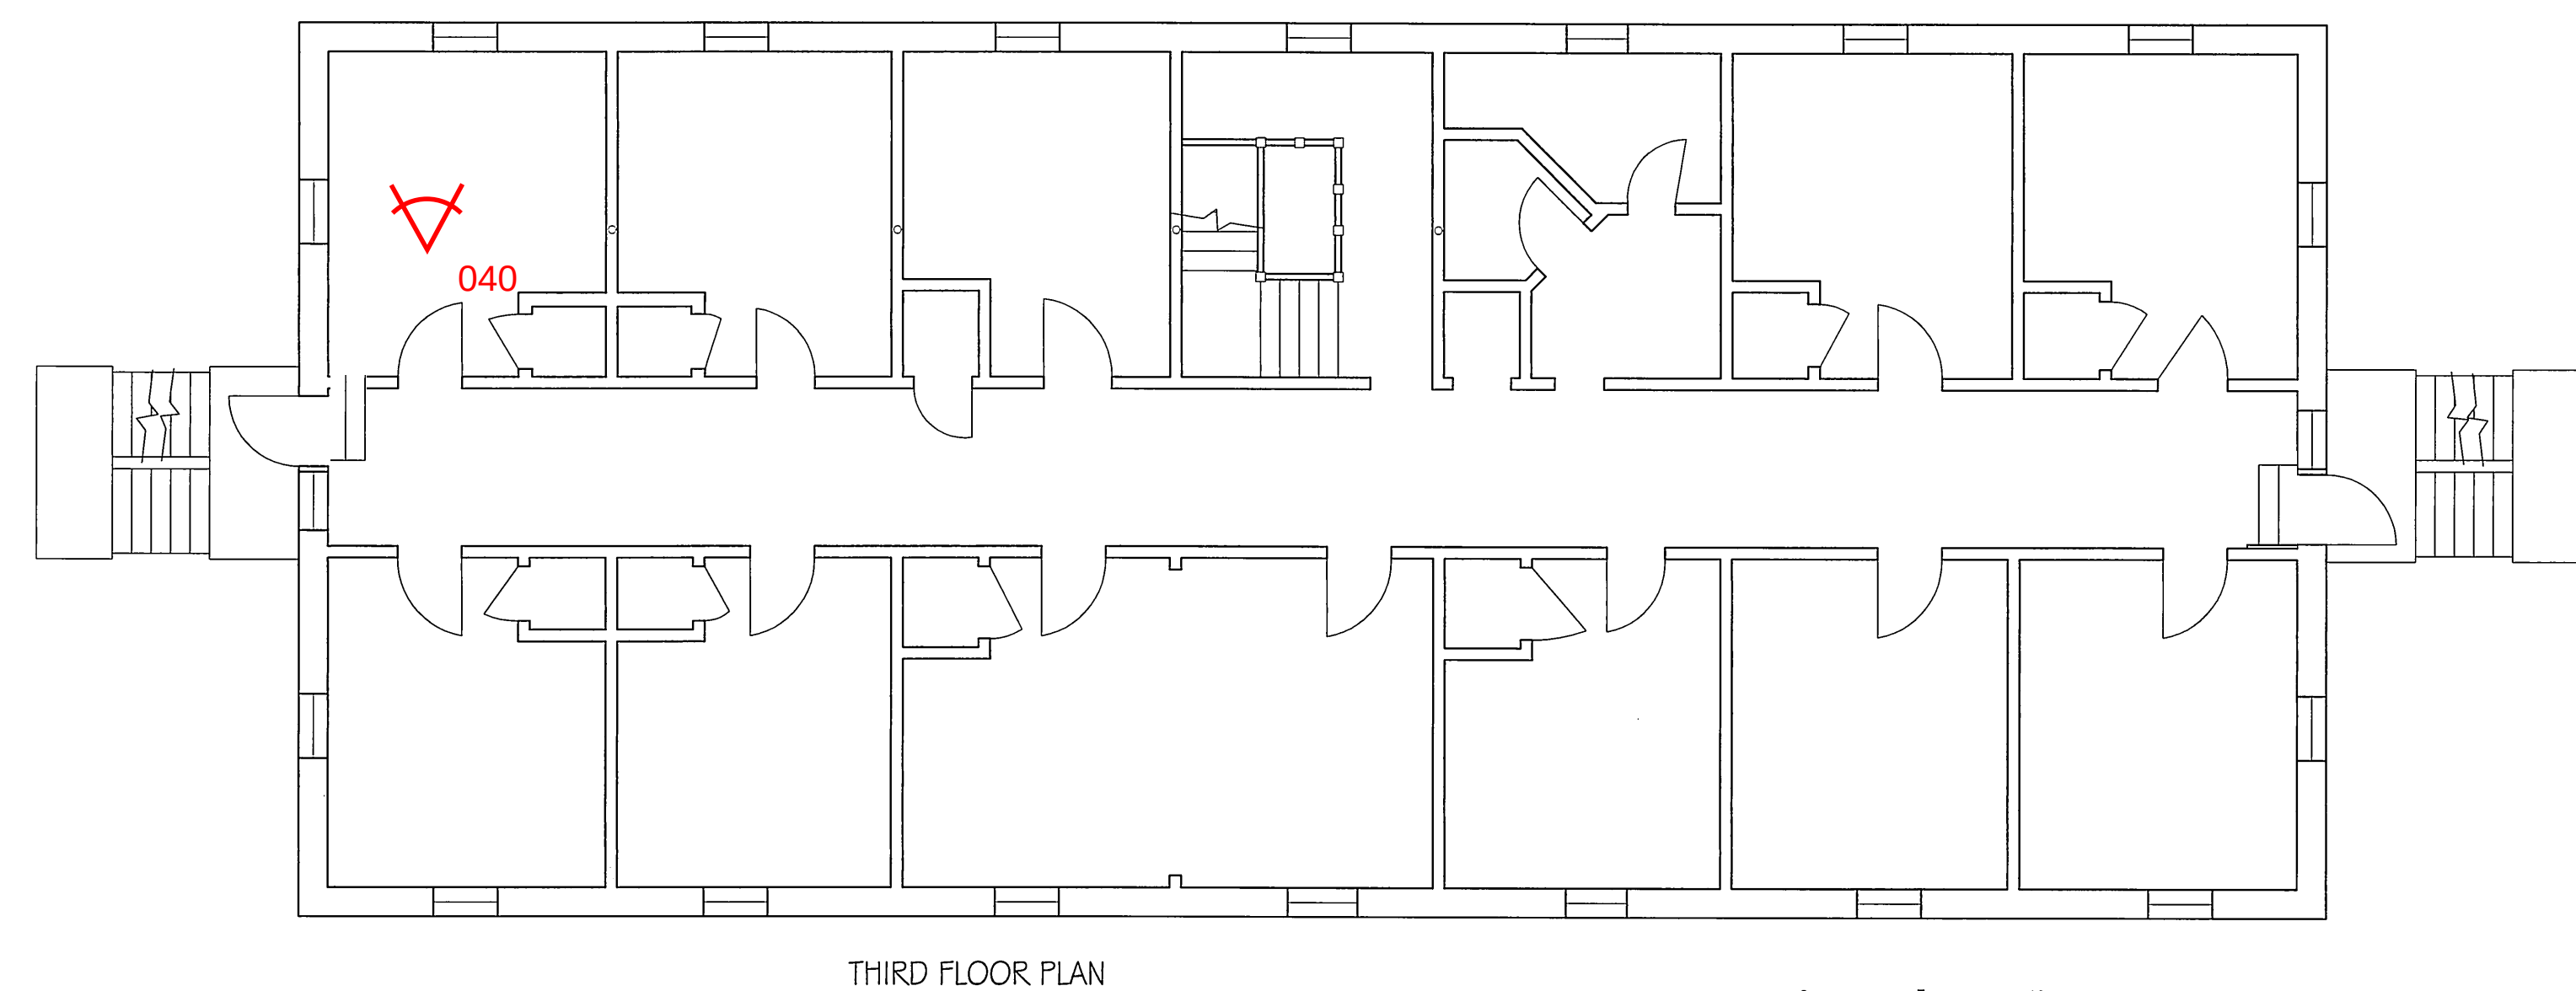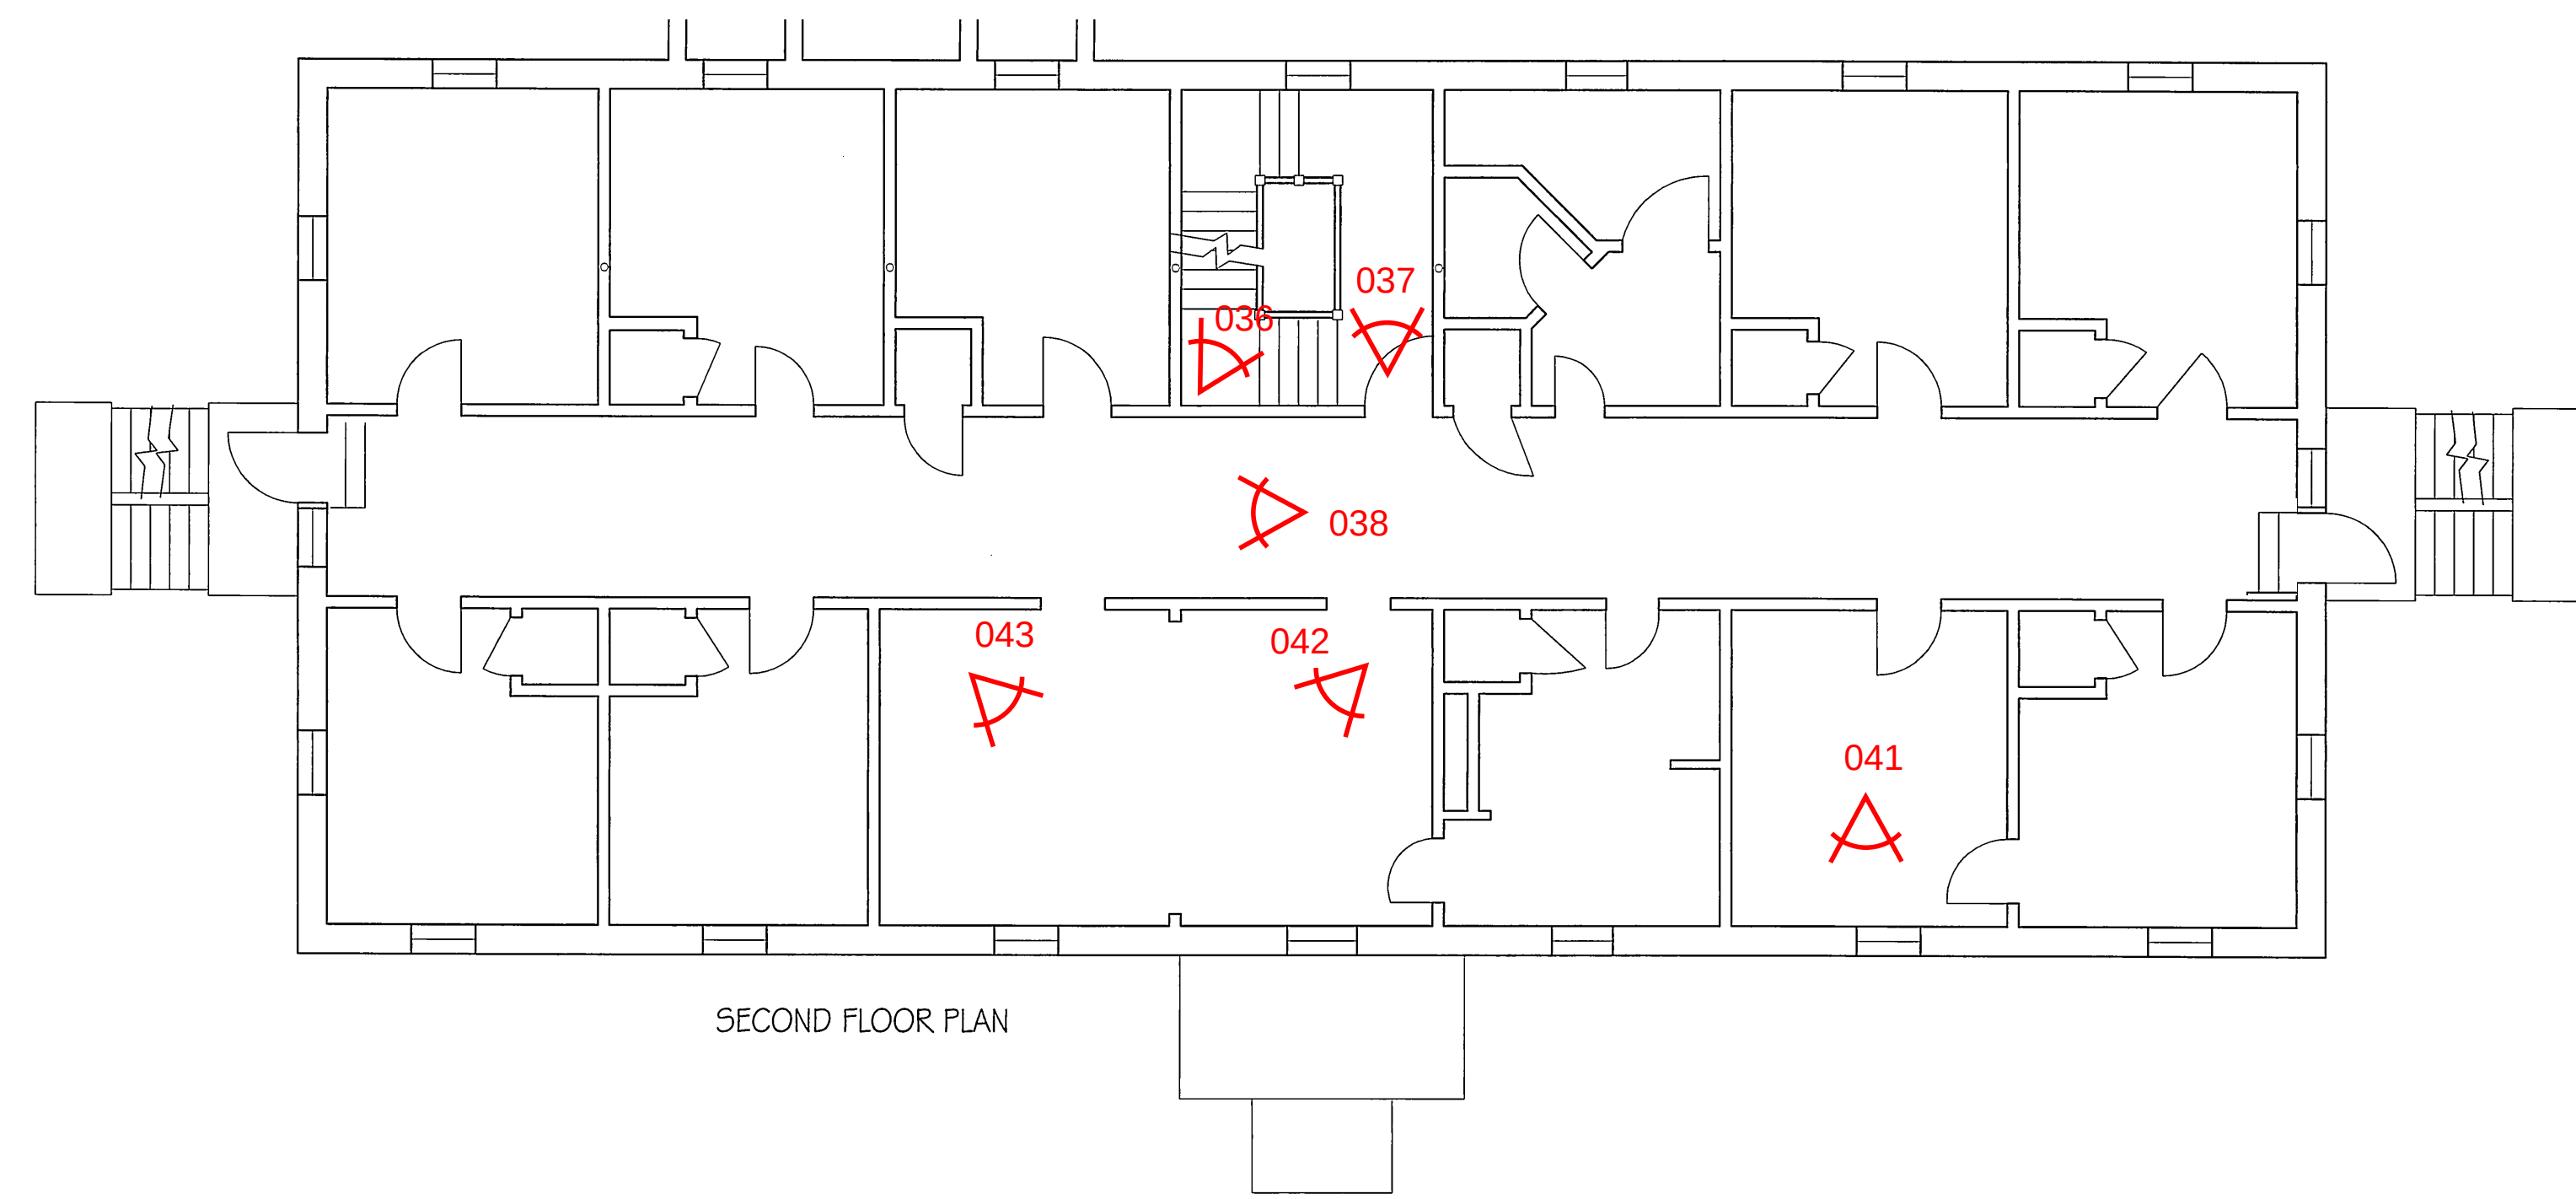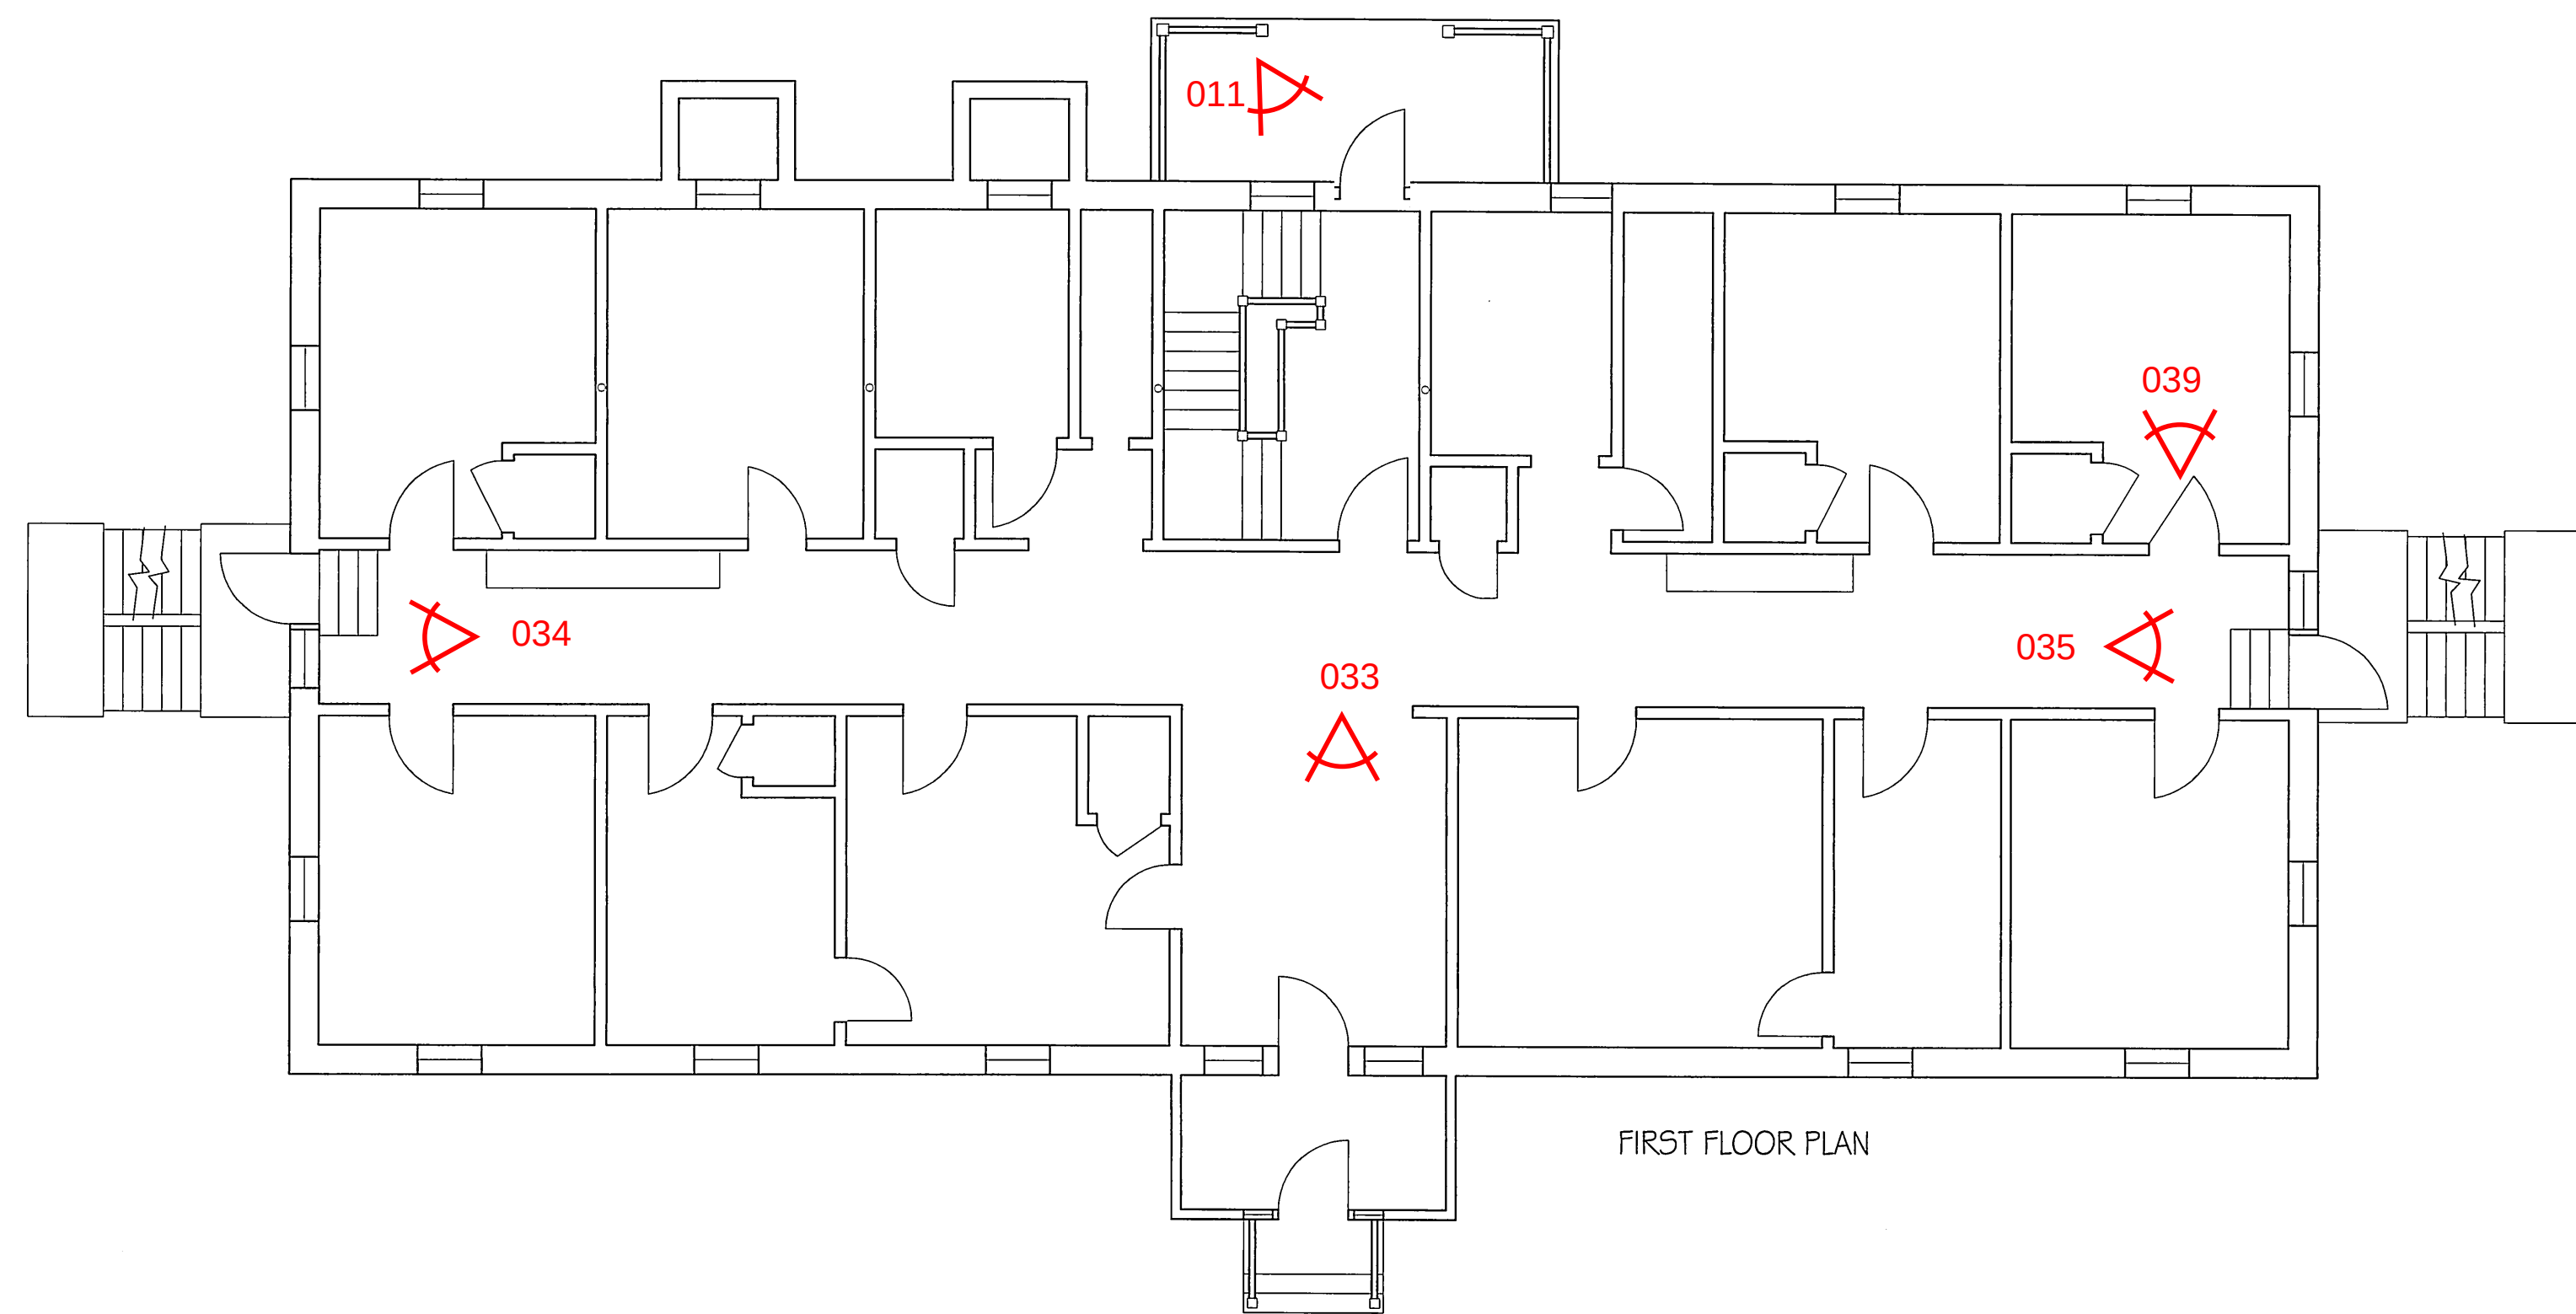

0 5 10
SCALE IN FEET

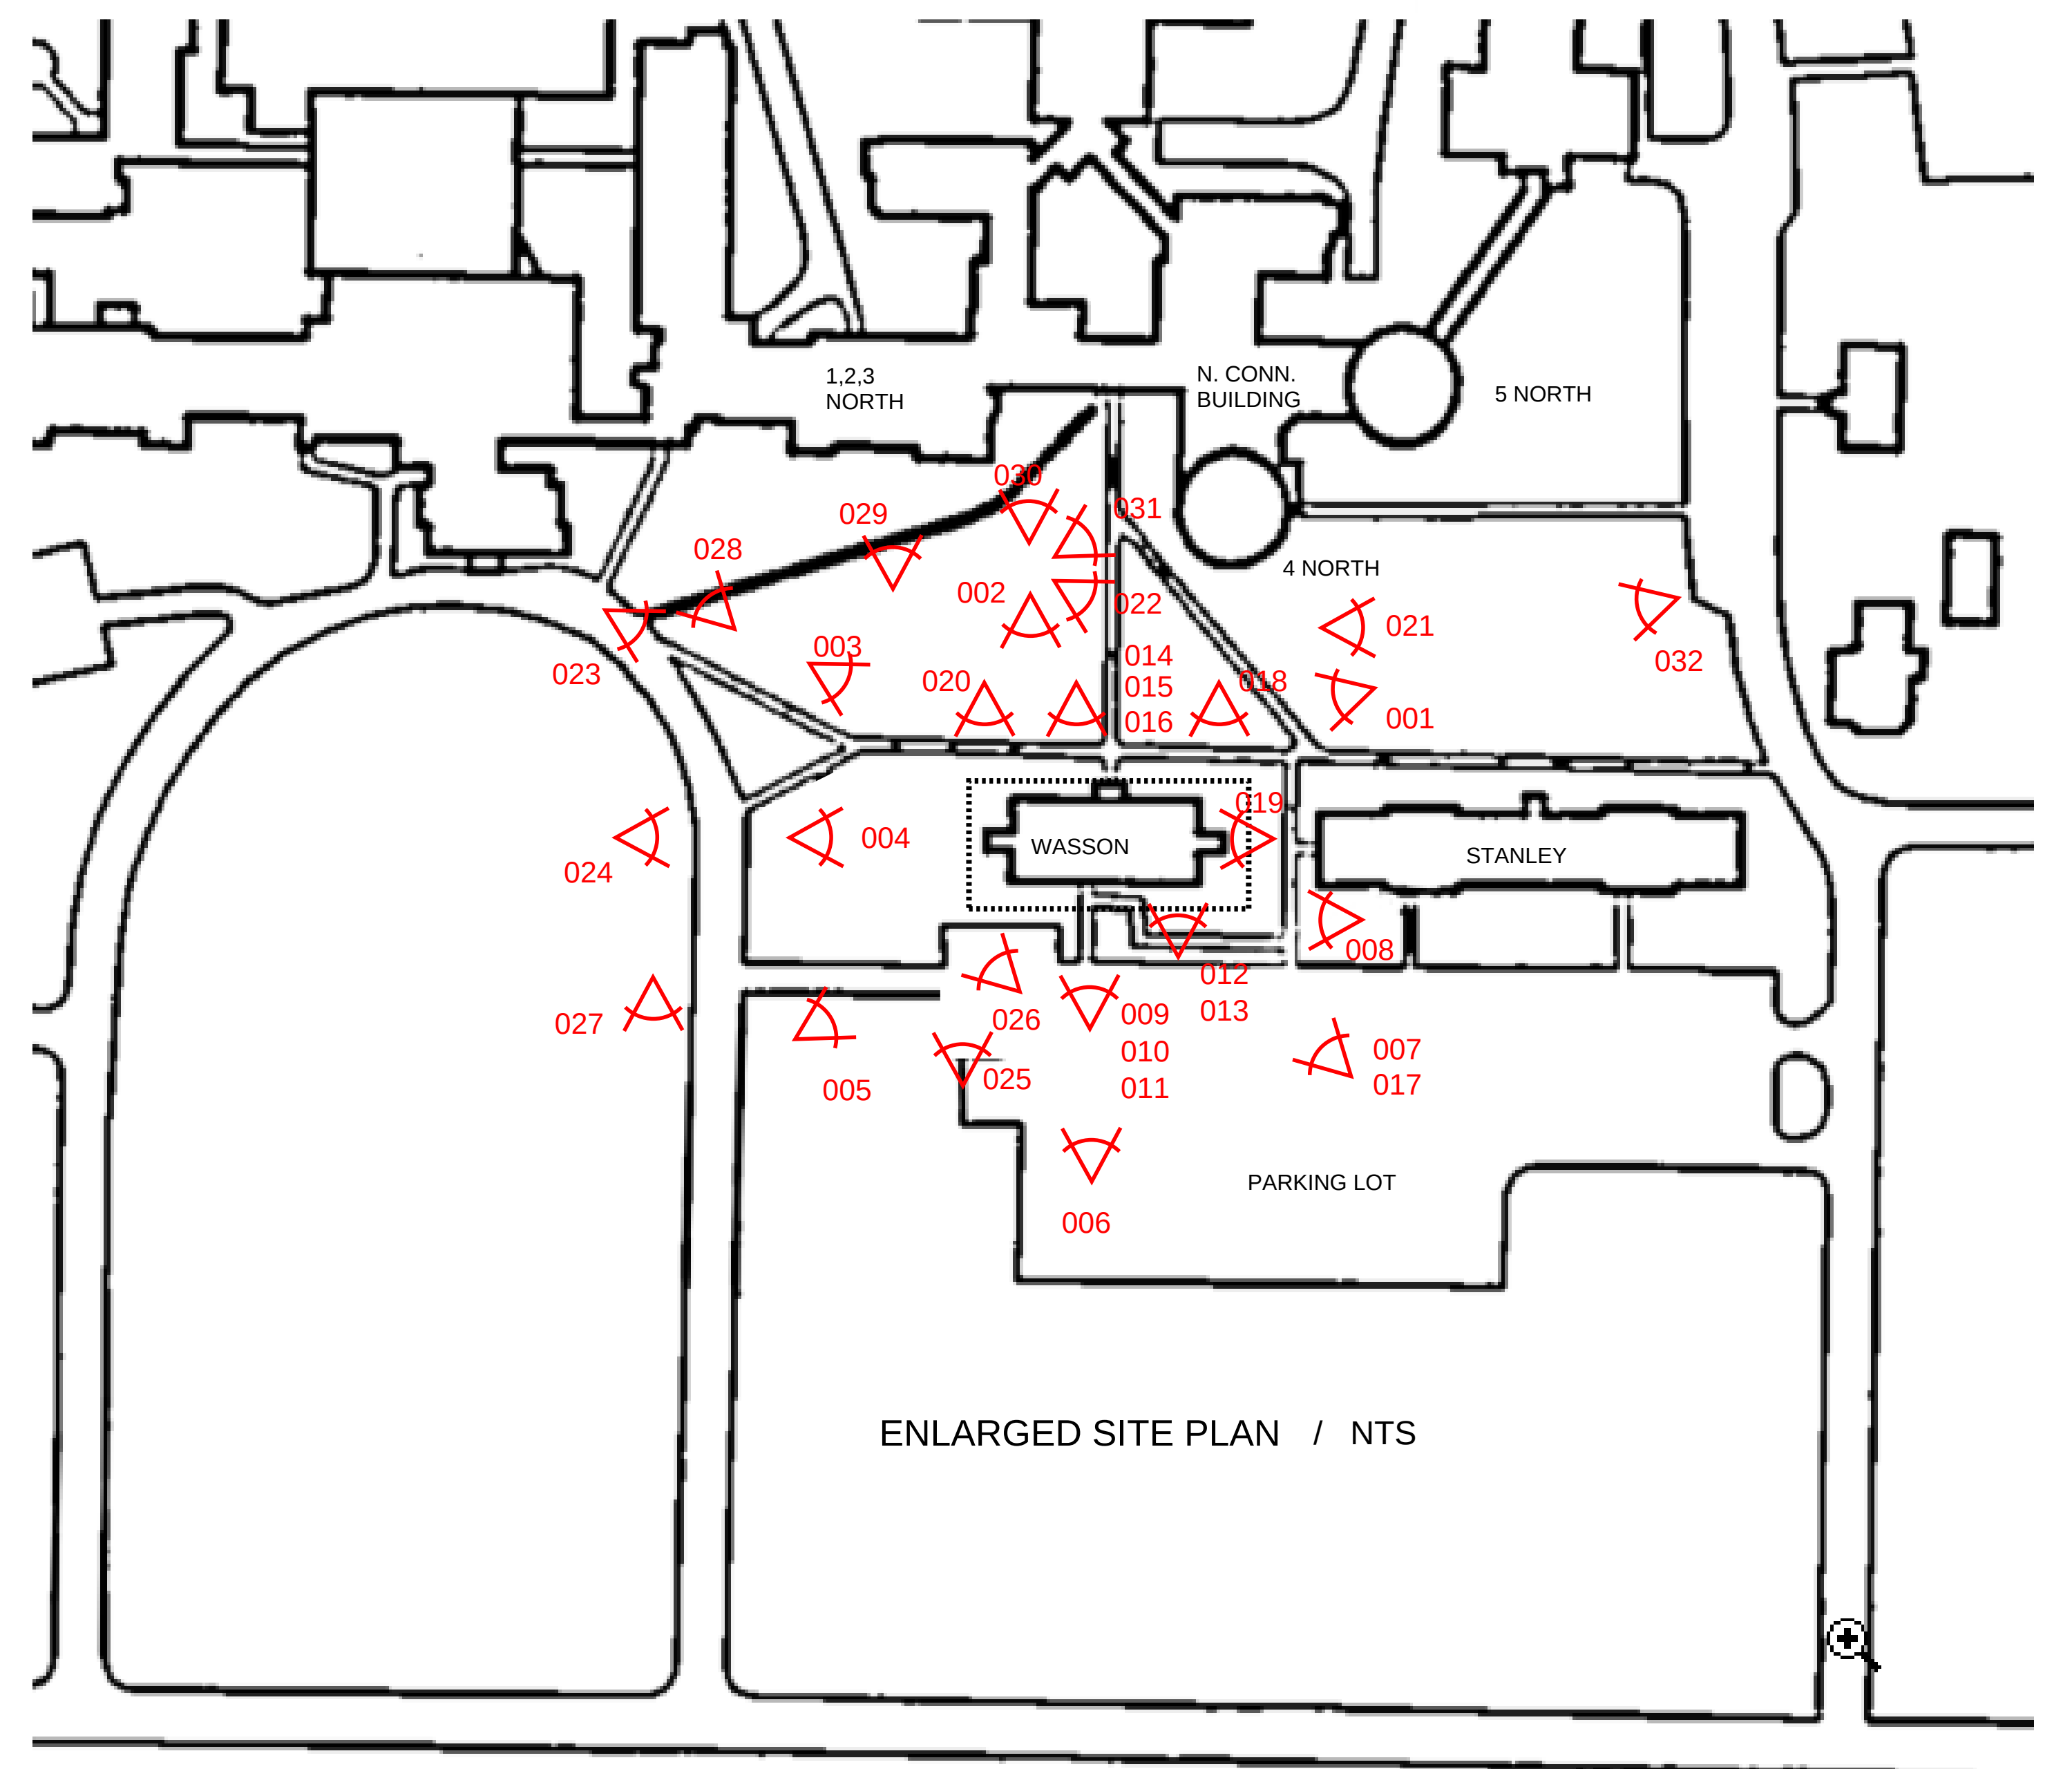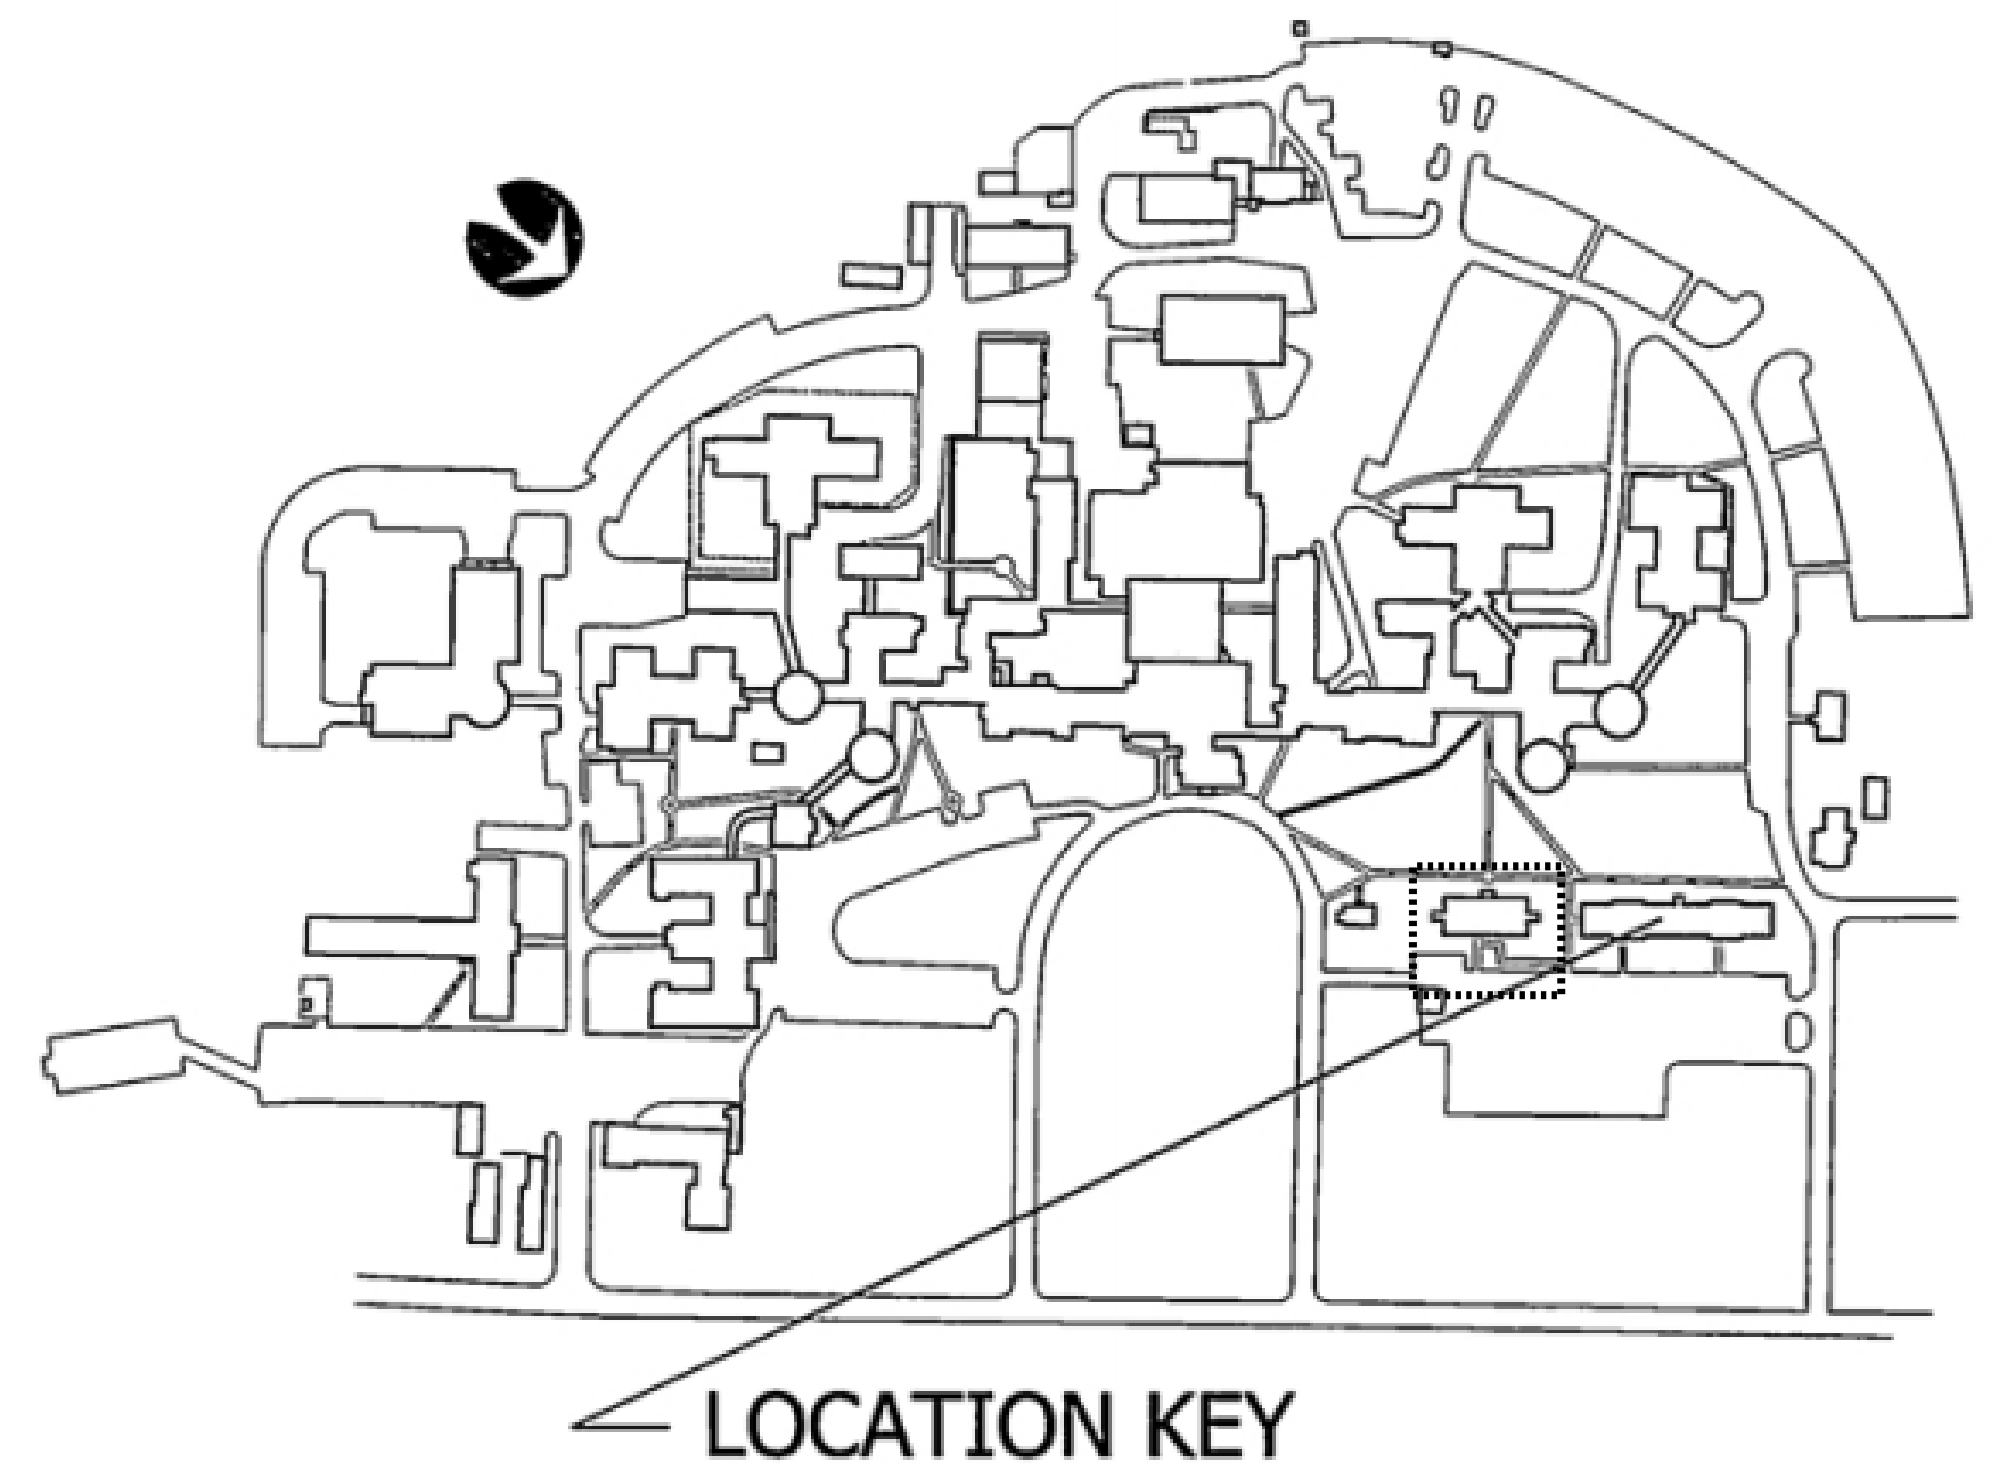

STATE OF VERMONT
Department of Buildings
and General Services
Agency of Administration
Montpelier, Vermont

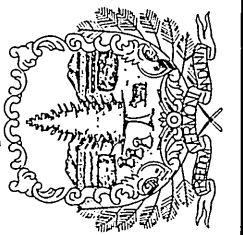

WASSON BUILDING
WATERBURY COMPLEX
FLOOR PLANS

REVISIONS

SCALE:

DATE:

DRAWN BY:

APPR. BY:

WASSON BUILDING
WATERBURY COMPLEX

FLOOR PLANS

A-1

1 OF 1

**BUILDINGS AND GENERAL SERVICES
INVENTORY
OF
STATE-OWNED
SPCC TANKS**

**(Aboveground over 55 gallons
containing any oil)**

January 2008

WATERBURY COMPLEX - OIL STORAGE TANKS/CONTAINERS

REQUIRES SPCC PLAN (Over 1,320 Gallons at one location, typical)

All Number #2 UST's
Pulled from Waterbury
After IRENE 2011

Fuel Oil & Diesel Fuel Tanks:

Power House: 06378

Tank #1:	20,000 gal.	Underground
Tank #2:	20,000 gal.	Underground
Tank #3:	10,000 gal.	Underground
Tank #4:	10,000 gal.	Underground
Tank #5	275 gal.	Aboveground

#6 Fuel Oil*
#6 Fuel Oil*
Diesel Fuel*
#2 Fuel Oil*
Diesel Fuel

Removed
after
investigation
Integral Tank

NOTE: Tank #5 is on an automatic fill line from Tank #3.

43 Randall Street: 06377

1 - 275 gal. In Basement #2 Fuel Oil *RUC*

121 South Main Street: 06382

1 - 275 gal. In Basement #2 Fuel Oil *RUC*

123 South Main Street: 06381

1 - 275 gal. In Basement #2 Fuel Oil *RUC*

Public Safety Building: 06384

1 - 275 gal. In Basement Diesel Fuel *RUC*

Generators - Integral Tanks - Diesel Fuel:

Public Safety: 300 gal. 06384
Stanley Hall: 225 gal. 06370

Dale Building: 320 gal. 06365
Trailer Mounted: 300 gal.

} *RUC*

Gasoline Storage Tanks:

Public Safety: 5,000 gal. Underground Storage Tank** *RUC*

Elevator Oil Tanks - Hydraulic Oil:

Public Safety: 06384 63 gal.
Ladd Hall: 06369 63 gal.
"A" Building: 06366 53 gal.***
Center Building: 06373 89 gal.
West Office Bldg: 06376 56 gal.
10 South: 06364 77 gal.

AG/ENV Lab: 06394 76 gal.
Weeks Building: 06367 63 gal.
1-2-3 North: 06351 53 gal.***
1-2-3 South: 06358 63 gal.
"B" Building: 06383 91 gal.
Stanley Hall: 06370 43 gal.***

NOTE: The above amounts were determined by using the highest wetted line in the tanks and do not include the amount of oil in the pumps, piping or cylinders.

- * Exempt - Fully compliant UST regulated tank
- ** May be exempt as fully compliant UST regulated tank
- *** Less than 55 gallon threshold

State of Vermont
Department of Buildings & General Services

BGS-190047-STANLEY HALL AND WASSON HALL
BUILDING DECONSTRUCTION
32 PARK ROW (STANLEY) AND 64 HORSESHOE DRIVE (WASSON)
WATERBURY, VERMONT 05676

AGENCY OF ADMINISTRATION
DEPARTMENT OF BUILDINGS & GENERAL SERVICES
2 GOVERNOR AIKEN AVENUE
MONTPELIER, VERMONT 05633-5801
CHRISTOPHER COLE, COMMISSIONER



PHIL SCOTT
Governor

AUGUST 2020

DO NOT COPY

GENERAL NOTES

- A. CONTRACTOR TO VERIFY ALL CONDITIONS AND REPORT TO THE STATE OF VERMONT, DEPARTMENT OF BUILDINGS AND GENERAL SERVICES (BGS) OF ANY DISCREPANCIES PRIOR TO CONSTRUCTION.
- B. CONTRACTORS, SUBCONTRACTORS AND THOSE TO PERFORM WORK ON THIS PROJECT SITE IN A PROFESSIONAL AND WORKMAN LIKE MANNER, AND ARE RESPONSIBLE FOR THEIR APPROPRIATE DIVISIONS OF WORK IN STRICT ACCORDANCE WITH THE 2015 VERMONT FIRE AND SAFETY CODE, ALL STATE ADOPTED CODES, SAFETY RULES, OTHER APPLICABLE CODES, STANDARDS, REGULATIONS, INDUSTRY STANDARDS AND MANUFACTURER SPECIFICATIONS.
- C. DISCONNECT EXISTING ELECTRICAL SERVICE TO THE EXISTING BUILDINGS. ON THIS SITE, ALL ABANDONED SERVICES SHALL BE COMPLETELY REMOVED FROM GROUND. PRIOR TO DISCONNECTION THE CONTRACTOR SHALL VERIFY THAT APPROVAL HAS BEEN OBTAINED FROM THE STATE FIRE MARSHAL.
- D. THE CONTRACTOR IS TO OBTAIN AND COMPLY WITH ALL REQUIRED PERMITS.
- E. THIS DRAWING IS A CLOSE REPRESENTATION OF THE EXISTING CONDITIONS AND TO SHOW THE SCOPE OF WORK. CONTRACTOR IS RESPONSIBLE FOR ALL FIELD VERIFICATION, INCLUDING BUT NOT LIMITED TO EXISTING CONDITIONS, QUANTITIES AND DIMENSIONS PRIOR TO BIDDING. DO NOT SCALE DRAWINGS. DIMENSIONS SHOWN ARE APPROXIMATE.
- F. VERIFY AND COORDINATE ALL DIMENSIONS, LOCATIONS, ELEVATIONS AND APPLICABILITY OF BUILDING COMPONENTS. THE CONTRACTOR SHALL MAKE FIELD CHECKS TO VERIFY THE ACCURACY OF DIMENSIONS, EXISTING CONDITIONS AND SCOPE OF WORK. IF THERE IS ANY DISCREPANCY IN THE CONTRACT DOCUMENTS, THE CONTRACTOR SHALL NOTIFY THE OWNERS REPRESENTATIVE AS SOON AS POSSIBLE.
- G. THE FOLLOWING SITE INFORMATION AND DETAILS ARE REFERENCED FROM: "THE WATERBURY STATE OFFICE COMPLEX-SITE DESIGN PROJECT", DESIGN RECORD DRAWINGS ISSUED APRIL 15, 2016 FROM THE SITE/CIVIL AND LANDSCAPE DRAWINGS.
- H. EXACT LOCATIONS AND QUANTITIES OF EXISTING UTILITIES MAY DIFFER FROM WHAT IS SHOWN ON THE PLANS. IT IS THE CONTRACTORS RESPONSIBILITY TO CONDUCT EXPLORATORY TEST PITS AS TO DETERMINE UNDERGROUND CONDITIONS. THE CONTRACTOR IS TO PROCEED WITH CARE IN EXECUTING ANY WORK, AND TO EMPLOY AN INDEPENDENT COMPANY FOR LOCATION SERVICES AS NEEDED OR REQUIRED PRIOR TO EXCAVATION.
- I. THE CONTRACTOR SHALL RESTORE LAWNS, DRIVEWAYS, SIGNAGE AND ADJACENT PROPERTIES DAMAGED OR REMOVED TO EXISTING CONDITION OR BETTER AS DETERMINED BY THE OWNERS REPRESENTATIVE. **ANY DAMAGED TREES, SHRUBS OR HEDGES SHALL BE REPLACED AT THE CONTRACTORS EXPENSE.**
- J. ALL REMOVED MATERIALS NOT REUSED ARE PROPERTY OF THE CONTRACTOR AND SHALL BE DISPOSED OF LEGALLY.
- K. CONTRACTOR SHALL APPLY DUST CONTROL MEASURES AS NECESSARY OR AS DIRECTED BY THE OWNERS REPRESENTATIVE TO PREVENT THE AIR MOVEMENT OF DUST. ACCEPTABLE METHODS OF DUST CONTROL ARE VEGETATIVE COVER, MULCHING, OR SPRINKLING OF WATER. HYDRANT FOR CONTRACTORS USE AS DESIGNATED ON SHEET C1.
- L. THE CONTRACTOR IS RESPONSIBLE FOR PROPER INSTALLATION, MONITORING, MAINTENANCE AND REMOVAL OF ALL TEMPORARY EROSION CONTROL MEASURES, TAKING PRECAUTIONARY MEASURES TO AVOID ANY SEDIMENT TRANSFER TO NEIGHBORING SITES.
- M. BEFORE ANY CLEARING OR DEMOLITION OF THE SITE IS INITIATED AND DURING ALL PHASES OF WORK; EROSION CONTROL MEASURES SHALL BE CONSTRUCTED AND MAINTAINED AT THE INLET OF ANY EXISTING STORM DRAINS, SWALES AND DITCHES RECEIVING WATER FROM THE PROJECT.
- N. BEFORE AND AFTER EVERY STORM ALL EROSION CONTROL MEASURES SHALL BE INSPECTED FOR FAILURES OR CLOGGING; AND TO BE RECTIFIED AS NECESSARY.
- O. CONTRACTOR TO GRADE ALL AREAS ON THE SITE WITHIN THE SCOPE OF WORK, PROVIDING POSITIVE DRAINAGE AWAY FROM BUILDINGS, SIDEWALKS AND IMPERVIOUS SURFACES; DRAINING TOWARDS OR INTO EXISTING CATCH BASINS.
- P. ALL TRENCH EXCAVATION AND ANY REQUIRED SHEETING OR SHORING SHALL BE DONE IN ACCORDANCE WITH THE LATEST OSHA AND VIOSHA REGULATIONS FOR CONSTRUCTION.
- Q. ALL DISTURBED AREAS AT FINAL GRADE SHALL BE SEEDED AND MULCHED WITHIN 48 HOURS OF COMPLETION. BEFORE APPLYING FINAL SEEDING; (4) FOUR INCH AVERAGE DEPTH OF TOPSOIL SHALL BE PLACED IN ALL DISTURBED AREAS TO BE SEEDED. FERTILIZER SHALL BE APPLIED TO THE TOP (2) TWO INCHES OF TOPSOIL.

SITE EARTHWORK NOTE

EXISTING SOIL REMOVAL AND REUSE: THE PROJECT INCLUDES REMOVAL OF SOIL IN CERTAIN AREAS TO COMPENSATE FOR FILL IN OTHER AREAS WITHIN THE SITE. UNSUITABLE MATERIALS; SUCH AS ORGANICS, DEBRIS AND LARGE BOULDERS SHALL BE SORTED OUT AND REMOVED FROM THE SITE. EXISTING SOIL MATERIALS (BOTH NATIVE AND PREVIOUSLY IMPORTED) THAT MEET SPECIFICATIONS FOR SPECIFIC USES MAY BE REUSED FOR THOSE USES. OTHER NATIVE SOIL MATERIALS MAY BE USED AS GENERAL FILL BELOW LAWN AREAS AND FILL BELOW PROPOSED SUB-GRADE FOR INSTALLATION OF THE NEW CONCRETE SIDEWALK.

SITE EROSION CONTROL NOTE

EROSION CONTROL MEASURES SHALL MEET VERMONT AGENCY OF NATURAL RESOURCES REQUIREMENTS. TEMPORARY CONSTRUCTION ENTRANCES SHALL BE INSTALLED AND MAINTAINED AT ALL LOCATIONS WHERE CONSTRUCTION VEHICLES ENTER AND EXIT THE CONSTRUCTION SITE ONTO PAVEMENT. SILT FENCING SHALL BE INSTALLED AND MAINTAINED AROUND THE PERIMETER OF THE SITE AND AT INTERIOR LOCATIONS AS APPROPRIATE TO SEGREGATE WATERSHEDS AND PROTECT UNDISTURBED AREAS FROM SEDIMENTATION. SOIL STOCKPILE AREAS SHALL BE SURROUNDED WITH SILT FENCE AND SHALL BE MULCHED IF TO REMAIN UNDISTURBED FOR MORE THAN ONE WEEK. CATCH BASIN INLET PROTECTION SHALL BE INSTALLED AT ALL EXISTING CATCH BASINS WHERE WATER FLOWS FROM THE CONSTRUCTION SITE AREAS. THE EXTENT OF DISTURBED AREAS SHALL BE MINIMIZED AND THEY SHALL BE SEEDED AND MULCHED WITHIN 48 HOURS OF FINISHED GRATING.

SHEET INDEX

- C5 COVER SHEET
C1 DEMOLITION SITE PLAN
C2 NEW WORK SITE PLAN
C3 SPECIFICATION & DETAILS
C4 EXISTING BUILDING ELEVATIONS

SCOPE OF WORK

DEMOLITION WORKS:

THE PROJECT SCOPE OF WORK IS FOR THE DECONSTRUCTION OF (2) TWO EXISTING BUILDINGS, STANLEY HALL, LOCATED AT 32 PARK ROW, AND WASSON HALL, LOCATED AT 64 HORSESHOE DRIVE, WATERBURY, VERMONT.

BUILDING DEMOLITION TO INCLUDE BUT NOT LIMITED TO: CONCRETE AND STONE FOUNDATIONS, STEEL/WOOD STRUCTURAL FRAMING MEMBERS AND SUPPORT COLUMNS, CONCRETE FLOORS, PLASTER WALLS, PLASTER & SUSPENDED CEILINGS, EXTERIOR BRICK MASONRY, SLATE SHINGLE ROOFS, ROOF CANOPIES, DOORS, SIDELIGHTS, WINDOWS, GRANITE SILLS, VENT LOUVERS, VENTILATION GRATING, CONCRETE PADS, CONCRETE STEPS & STEEL STAIR TOWERS, (3) THREE UNDERGROUND CONCRETE AND MASONRY UTILITY SERVICE TUNNELS, (2) TWO TUNNELS LOCATED ON THE SOUTH SIDE OF EACH STANLEY AND WASSON HALLS, AND (1) ONE TUNNEL RUNNING EAST AND WEST CONNECTING BETWEEN BOTH BUILDINGS.


SITE DEMOLITION TO INCLUDE BUT NOT LIMITED TO: BITUMINOUS PAVING, CONCRETE SLABS, SIDEWALKS, STAIRS AND RAMP; METAL HANDRAILS, CHAINLINK FENCING AND MECHANICAL EQUIPMENT.

UTILITY DEMOLITION TO INCLUDE BUT NOT LIMITED TO: STORM, SEWER, WATER, ELECTRIC, TELEPHONE AND OVERHEAD ELECTRIC/TELEPHONE. UNDERGROUND UTILITY LINE LOCATIONS SHOWN ON THE DEMOLITION PLAN ARE APPROXIMATE. THE CONTRACTOR SHALL USE METHODS TO DETERMINE THEIR EXACT LOCATION AS STATED IN GENERAL NOTES.


NEW WORKS:

- A NEW 5'-0" WIDE x 130'-0"± LONG REINFORCED CONCRETE SIDEWALK IS TO BE INSTALLED, RUNNING NORTH AND SOUTH, INTERSECTING WITH THE EXISTING ASPHALT PARKING LOT TO THE NORTH AND THE EXISTING CONCRETE SIDEWALK TO THE SOUTH. GRADE TO BE MODIFIED AS REQUIRED FOR POSITIVE DRAINAGE AWAY FROM EITHER SIDE, ALONG THE ENTIRE LENGTH OF NEW SIDEWALK.
- (2) TWO NEW DRAINAGE SWALES TO BE CREATED:
 - THE SWALE #1 IS TO BE CREATED AT THE SOUTHWEST CORNER OF THE SITE TO ALLEVIATE WATER PONDING ONTO THE EXISTING SIDEWALK JUST TO THE SOUTH AND WEST OF THE CATCH BASIN. A HIGH POINT SHALL BE CREATED ON THE WESTERN EDGE, SLOPING EASTWARD TO A LOW POINT AT EXISTING CATCH BASIN 2. SEE SHEET C2 FOR APPROXIMATE LOCATION. THE CONTRACTOR TO COORDINATE WITH THE OWNERS REPRESENTATIVE TO DISCUSS THE EXTENT OF PONDING PRIOR TO THE START OF WORK.
 - THE SWALE #2 IS TO BE CREATED TO THE EAST OF HORSESHOE DRIVE TO ALLEVIATE WATER PONDING ONTO HORSESHOE DRIVE AND THE ADJACENT PROPERTY. A HIGH POINT SHALL BE CREATED ON THE NORTHERN EDGE, SLOPING SOUTHWARD TO A LOW POINT AT EXISTING CATCH BASIN 1. SEE PARTIAL SITE PLAN ON SHEET C3 FOR APPROXIMATE LOCATION. THE CONTRACTOR TO COORDINATE WITH THE OWNERS REPRESENTATIVE TO DISCUSS THE EXTENT OF PONDING PRIOR TO THE START OF WORK.
- CONTRACTOR TO PROVIDE NEW CONDUIT AND ELECTRICAL WIRING TO RECONNECT THE (4) FOUR EXISTING LIGHT POLES TO THE EXISTING UTILITY BOX.
- THE EXTENT OF BUILDING, SITE AND UTILITY DEMOLITION IS TO BE BACKFILLED, COMPACTED AND GRADED. WITHIN THE BOUNDARY OF THE SITE FENCE ENCLOSURE, THE EXISTING GRADE IS TO BE MODIFIED AS REQUIRED FOR SLOPE AND PROPER DRAINAGE INTO THE EXISTING CATCH BASINS. IN ALL AREAS OF WORK AND ANY ADJACENT AREAS DISTURBED BY THE WORK IS TO RECEIVE NEW TOPSOIL AND SEEDING THROUGHOUT.


LOCATION MAP

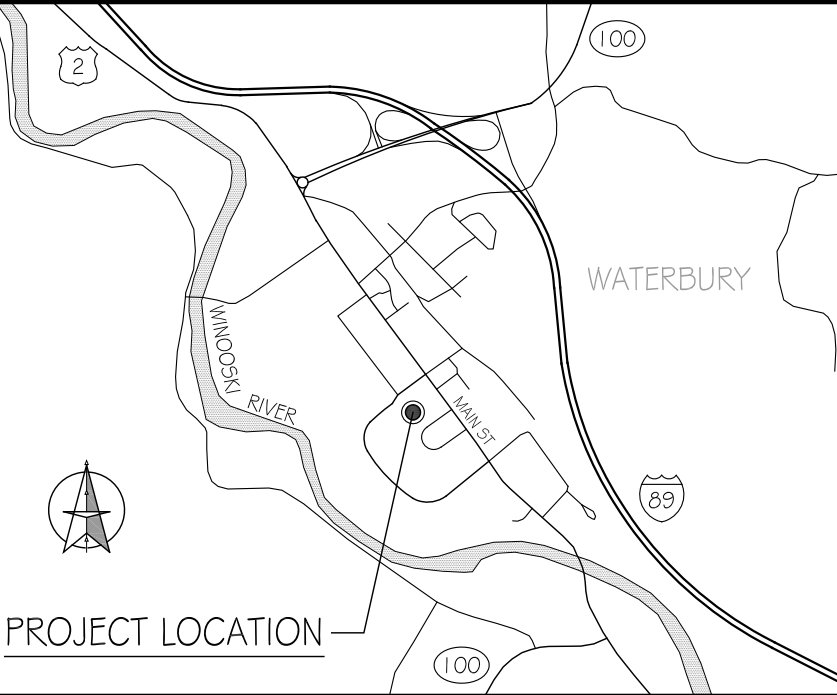

STATE OF VERMONT

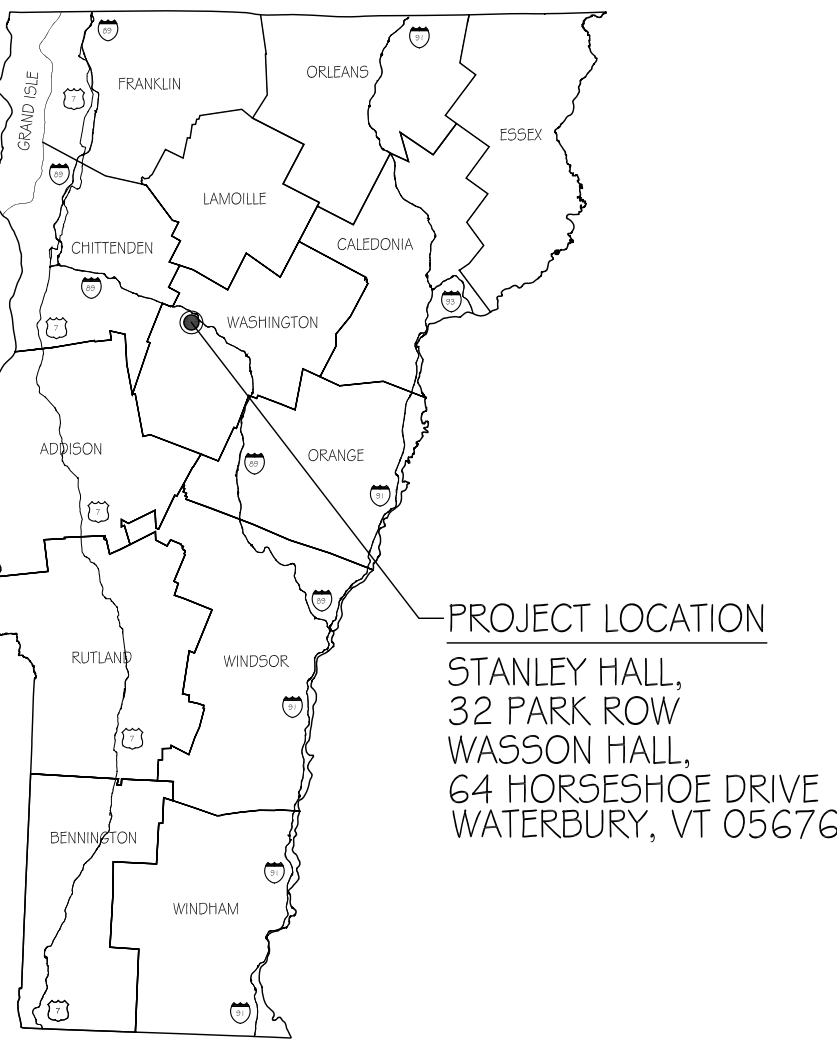


STATE OF VERMONT
Department of Buildings
and General Services
Agency of Administration
Montpelier, Vermont

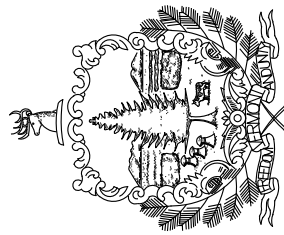

BUILDING DECONSTRUCTION
STANLEY HALL AND WASSON HALL
WATERBURY, VERMONT

REVISION	
COVER SHEET	
ENG JOB NO:	190047
BLDG NO:	06370/06371
DATE:	AUGUST 2020
SCALE:	AS NOTED
DRAWN BY:	MD8
APPROVED BY:	AJ

SHEET NUMBER
CS

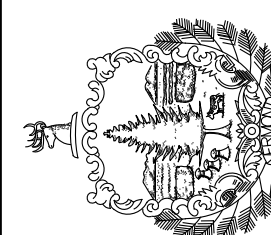

BUILDING DECONSTRUCTION
STANLEY HALL AND WASSON HALL
WATERBURY, VERMONT

REVISIO

DEMOLITION
SITE PLAN

ENG. JOB NO: 190

BLDG NO: 06370/06

DATE: AUGUST 2



SCALE: AS NOTED

DRAWN BY: M

APPROVED BY:


SHEET NUMBER

C1

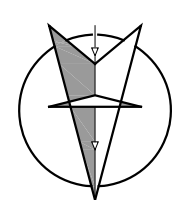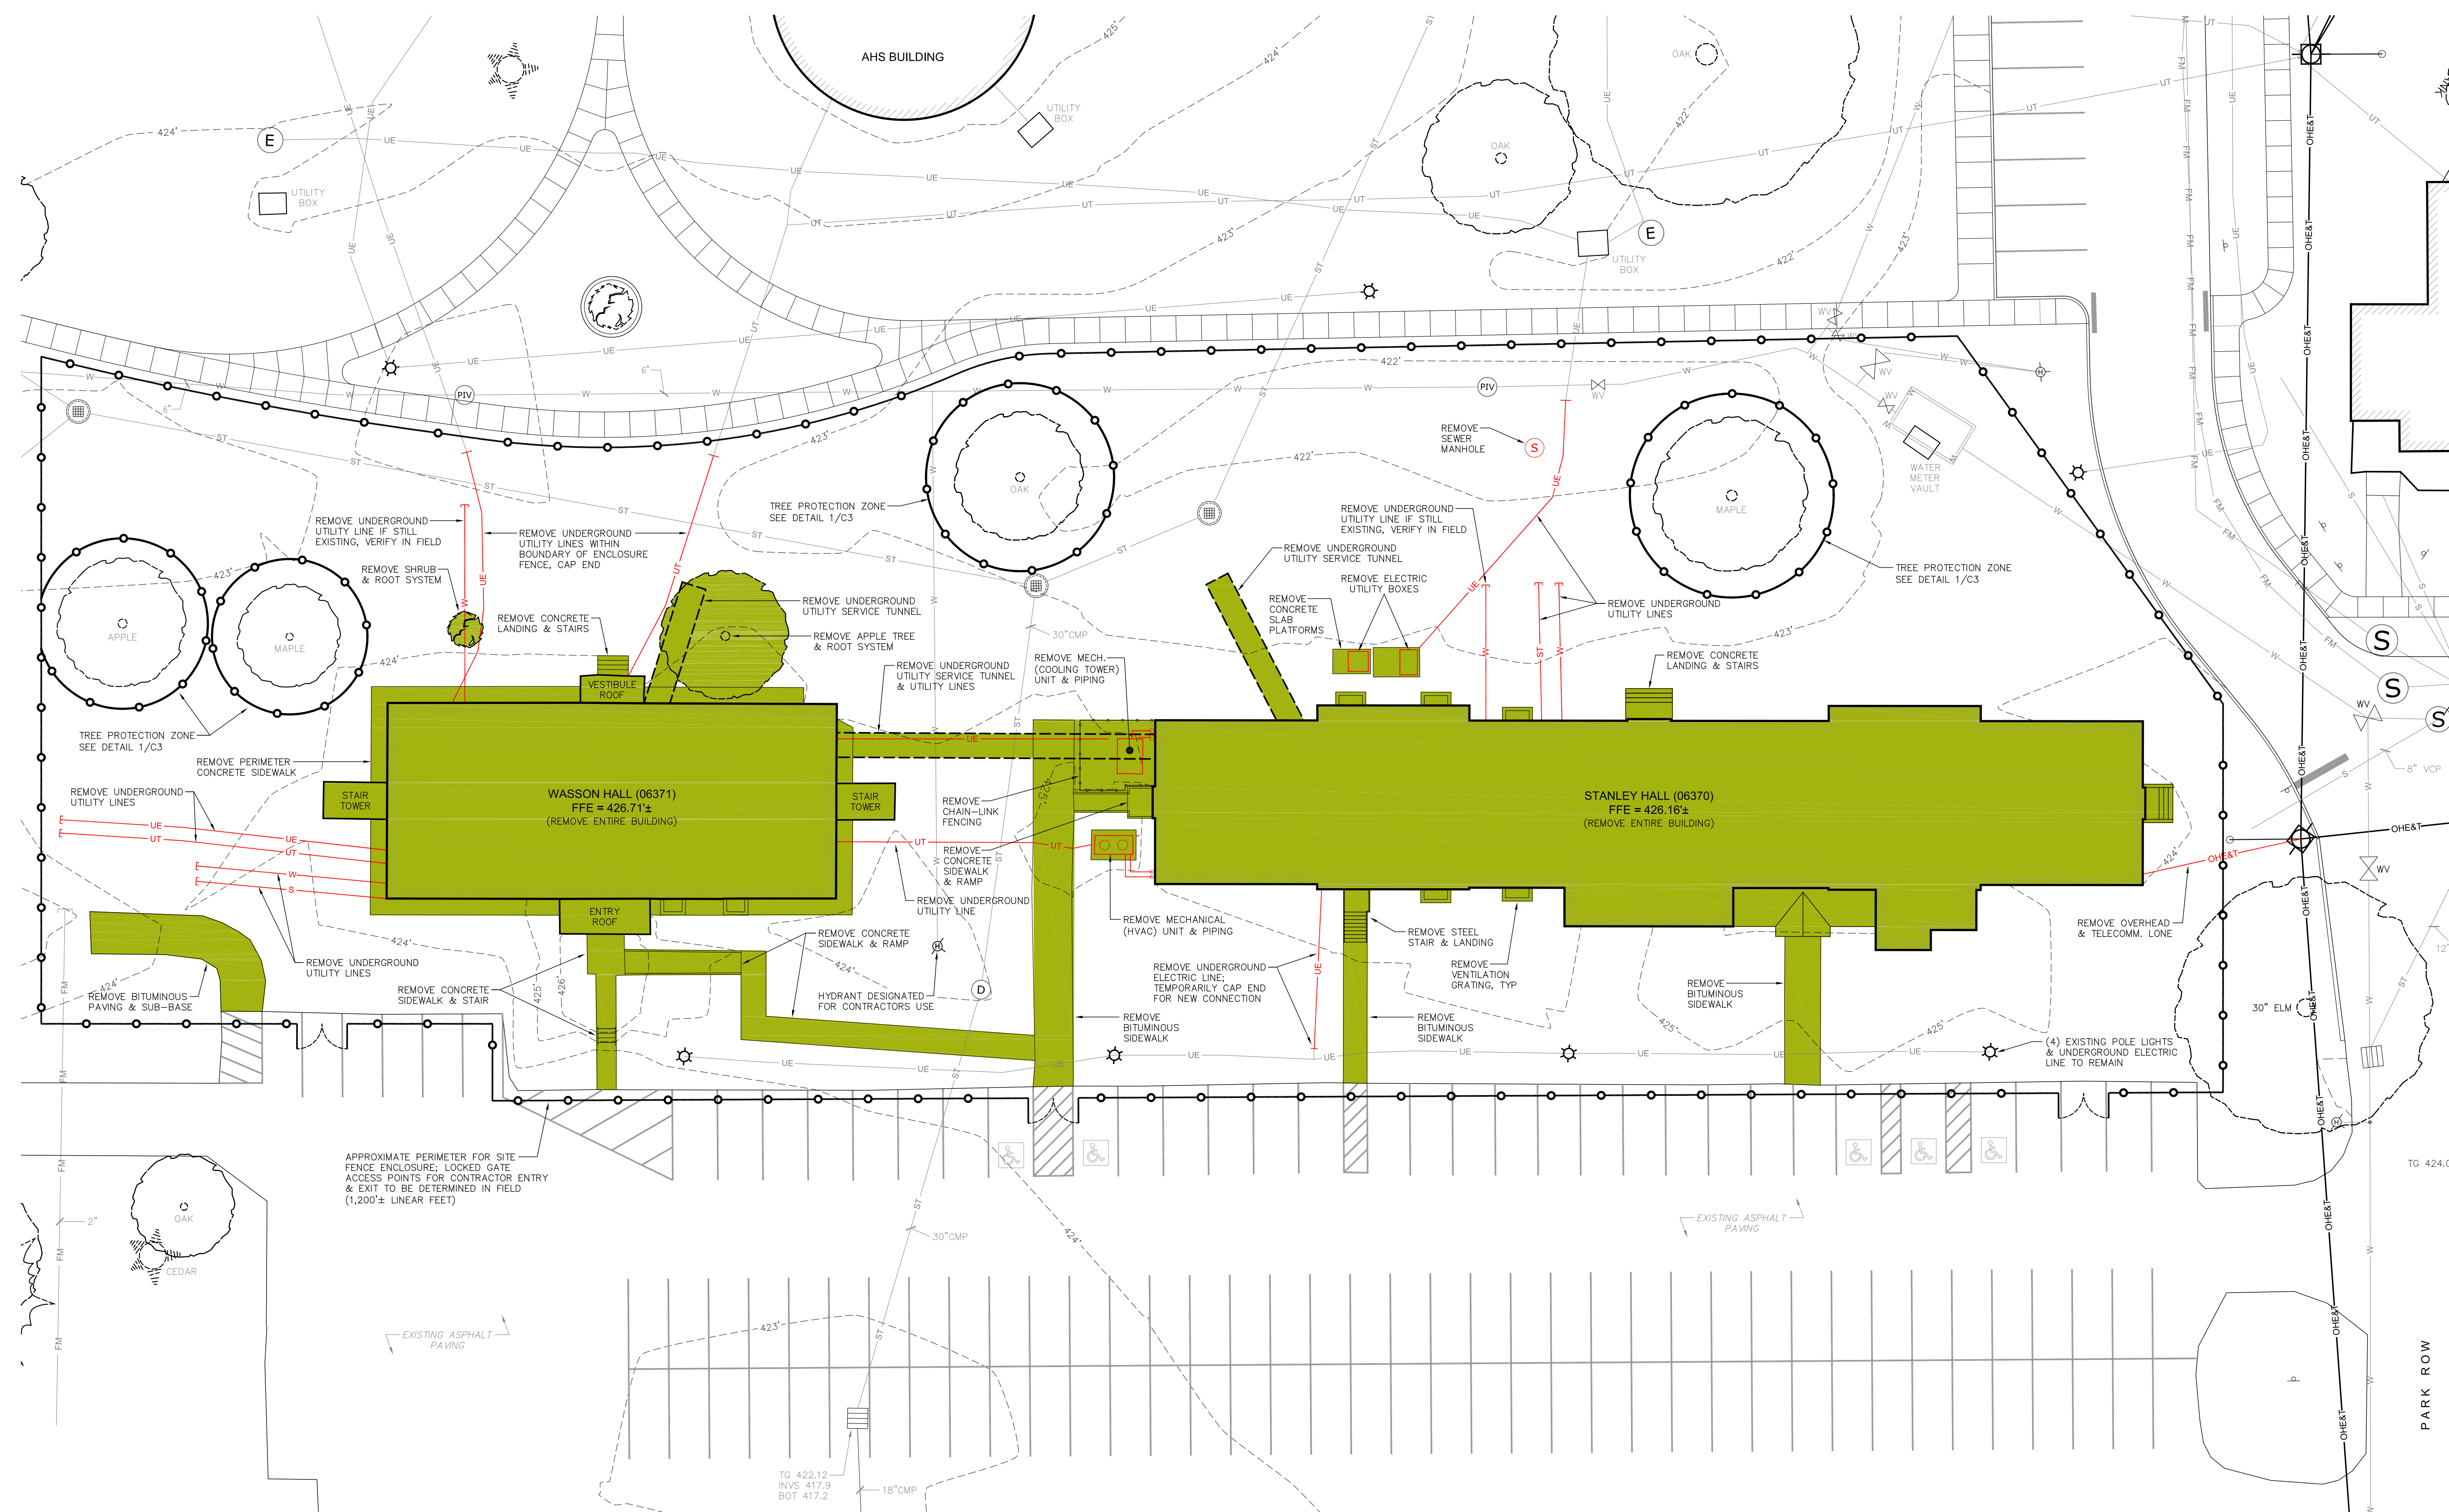

DEMOLITION SITE PLAN

SCALE: $\frac{1}{16}" = 1'-0"$ (22x34)

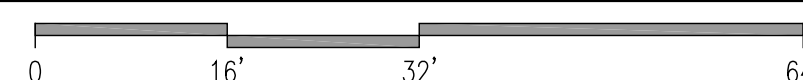



SYMBOL LEGEND			
--- 423' ---	GRADE CONTOUR LINES		TELEPHONE POLE
— ST —	STORM DRAIN LINE		LIGHT POLE
	STORM DRAIN MANHOLE	— W —	WATER LINE
	STORM DRAIN INLET	—  —	WATER VALVE
— S —	SANITARY SEWER LINE		HYDRANT
	SANITARY SEWER MANHOLE		POST INDICATOR VALVE
— UE —	ELECTRICAL LINE	—  —	CHAIN LINK FENCING
— UT —	TELEPHONE LINE		
— OHE&T —	OVERHEAD ELECTRIC & TELEPHONE		

DEMOLITION NOTES

1. THE EXISTING BUILDING AND SITE DEMOLITION LOCATIONS ARE HATCHED "IN GREEN" WITHIN THE PERIMETER SITE FENCE ENCLOSURE.
2. THE EXISTING SITE UTILITIES (UNDERGROUND & ABOVE) ARE INDICATED "IN RED" WITHIN THE PERIMETER SITE FENCE ENCLOSURE.
3. EXISTING TREES AND SHRUBS TO BE REMOVED AS INDICATED "IN GREEN". TREE PROTECTION ZONES ARE INDICATED WHERE TREES ARE TO REMAIN WITHIN THE PERIMETER SITE FENCE ENCLOSURE.
4. MAINTAIN PERIMETER SITE FENCE; PROVIDE EROSION PREVENTION AND SEDIMENT CONTROL MEASURES THROUGHOUT DURATION OF THE PROJECT, UNTIL COMPLETION.
5. REFER TO GENERAL NOTES ON THE COVER SHEET FOR ADDITIONAL INFORMATION.

DEMOLITION SCHEDULE

	BUILDING & SITE	BUILDINGS, STAIRS, SIDEWALKS, CONCRETE PADS UNDERGROUND UTILITY SERVICE TUNNELS AND TREES/SHRUB
	UTILITY	UNDERGROUND & OVERHEAD UTILITY LINES, MECHANICAL EQUIPMENT, ELECTRIC UTILITY BOXES, MANHOLES AND PIPING

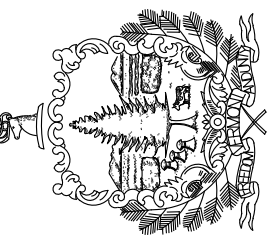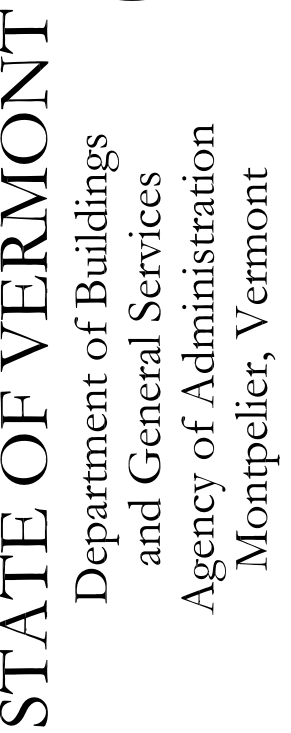

BUILDING DECONSTRUCTION
STANLEY HALL AND WASSON HALL
WATERBURY, VERMONT

REVISION

NEW WORK
SITE PLAN

ENG JOB NO: 190047

BLDG NO: 06370/06371

DATE: AUGUST 2020



SCALE: AS NOTED

DRAWN BY: MDB

APPROVED BY: AJ


SHEET NUMBER


C2

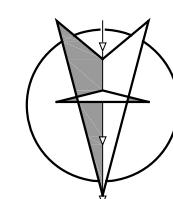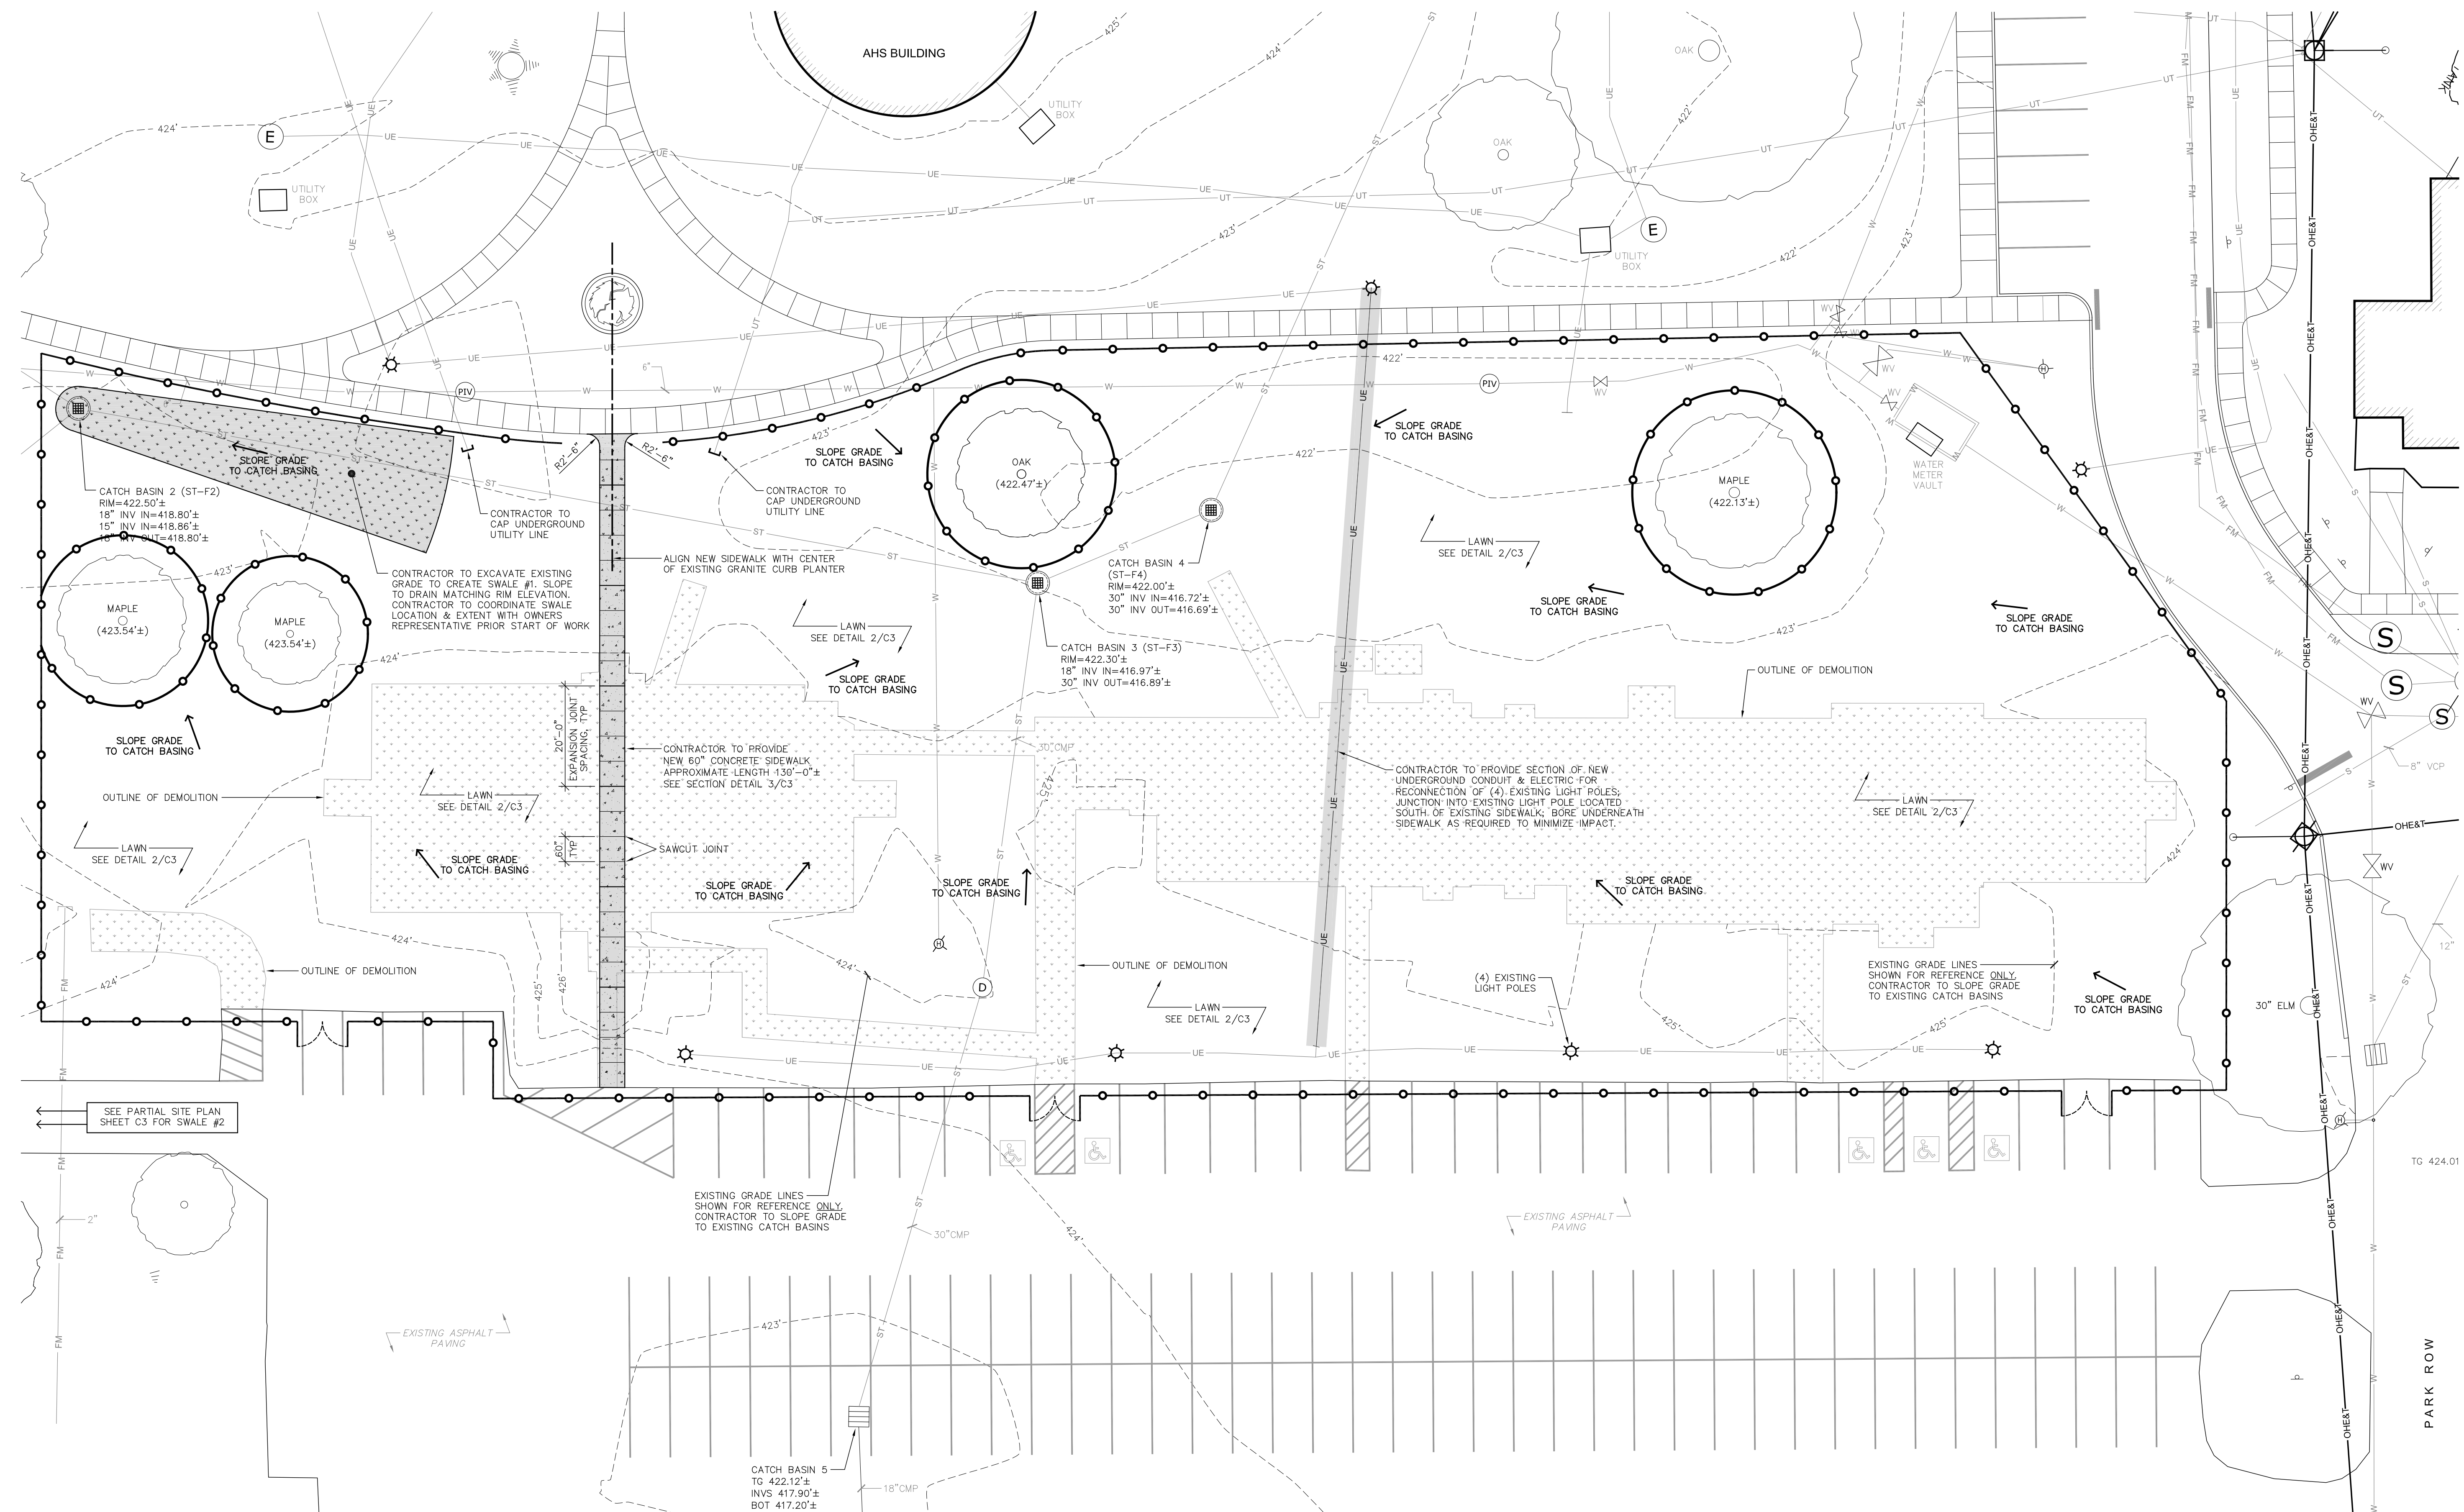

NEW WORK SITE PLAN

SCALE: $\frac{1}{16}" = 1'-0"$ (22x34)

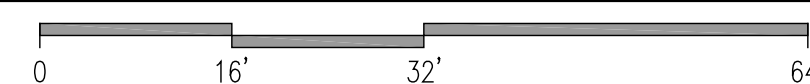

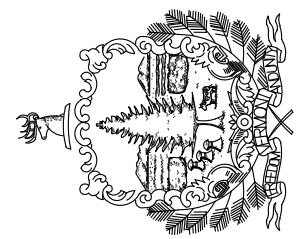

BUILDING DECONSTRUCTION
STANLEY HALL AND WASSON HALL
WATERBURY, VERMONT

REVISION

PARTIAL
SITE PLAN,
SPECIFICATIONS
AND
DETAILS

ENG JOB NO: 190047

BLDG NO: 06370/06371

DATE: AUGUST 2020


SCALE: AS NOTED

DRAWN BY: MDB

APPROVED BY: AJ

SHEET NUMBER


C3

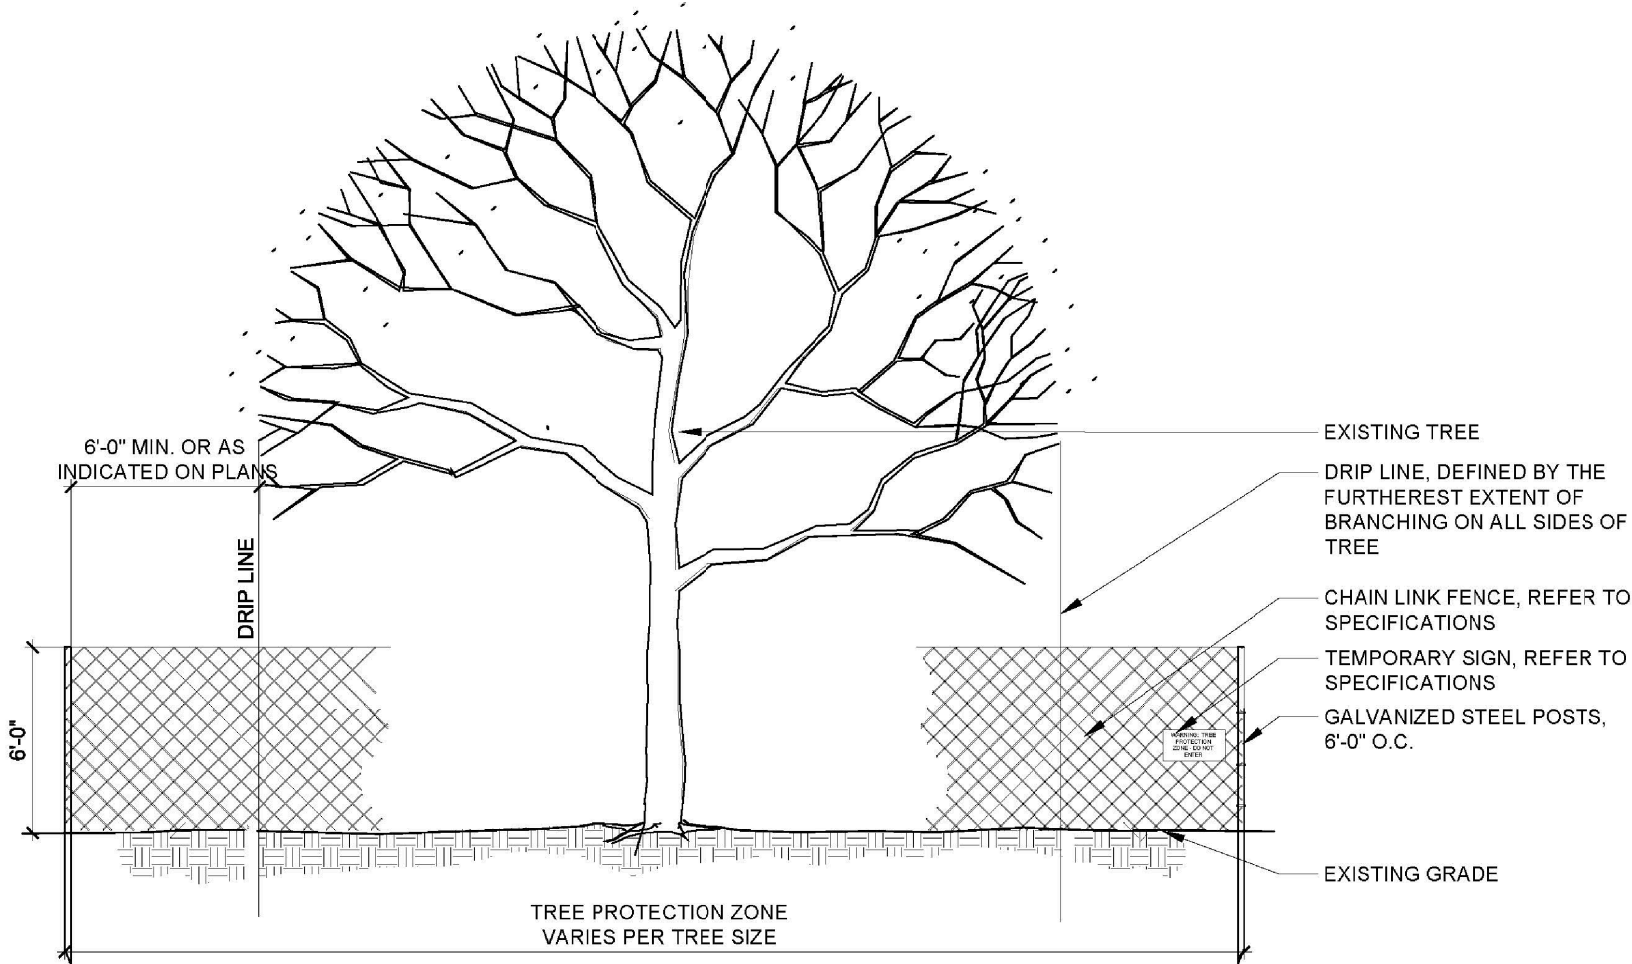

NOTES AND SPECIFICATION

- REFER TO SHEETS C1 AND C2 FOR LOCATION OF TREES TO BE PROTECTED.
- PRIOR TO STARTING WORK, THE OWNERS REPRESENTATIVE SHALL BE NOTIFIED TO REVIEW TREE PROTECTION FENCING.
- IF TREE PROTECTION CANNOT EXTEND BEYOND THE DRIPLINE AS DETAILED DUE TO SITE CONDITION, THE CONTRACTOR SHALL MAKE BEST EFFORT TO PROTECT AS MUCH OF THE TREE PROTECTION ZONE AS POSSIBLE. NOTIFY THE OWNERS REPRESENTATIVE IF FIELD ADJUSTMENT TO TREE PROTECTION FENCE ARE REQUIRED.
- TREE PROTECTION FENCE SHALL BE MAINTAINED IN AN UPRIGHT CONDITION THROUGHOUT THE EXECUTION OF WORK, WHETHER TEMPORARY, DEMOLITION OR NEW WORK.
- WITHIN THE TREE PROTECTION ZONE PROHIBITED USES INCLUDE BUT ARE NOT LIMITED TO: EQUIPMENT AND VEHICLE PARKING, MATERIAL STORAGE AND CONSTRUCTION RELATED ACTIVITIES.
- REMOVAL OF EXISTING UNDERGROUND UTILITIES WITHIN THE TREE PROTECTION ZONE IS PROHIBITED.
- IF DAMAGE TO TREE(S) DOES OCCUR THE OWNERS REPRESENTATIVE SHALL BE NOTIFIED IMMEDIATELY.
- PROVIDE 4'-0" OPERABLE FENCE OPENING FOR LAWN MOWING OPERATIONS.
- CHAIN LINK FENCE: METALLIC-COATED STEEL CHAIN LINK FENCE FABRIC, 0.120-INCH-DIAMETER WIRE SIZE; 72" HIGH, MINIMUM; LINE POSTS, 1.9 INCHES IN DIAMETER, TERMINAL AND CORNER POSTS, 2 3/8" IN DIAMETER; TOP RAIL, 1 1/2" IN DIAMETER; BOTTOM TENSION WIRE, 0.177 INCH IN DIAMETER; WITH TIE WIRES, HOG RING TIES, AND OTHER ACCESSORIES FOR A COMPLETE FENCE SYSTEM.
- TEMPORARY SIGNS: WHITE OR YELLOW WEATHERPROOF MATERIAL, 8 INCH BY 40 INCH MINIMUM, WITH 3-INCH BLACK LETTER TEXT: "WARNING: TREE PROTECTION AREA - DO NOT ENTER"


1 TREE PROTECTION ZONE DETAIL
C3 SCALE: NOT TO SCALE

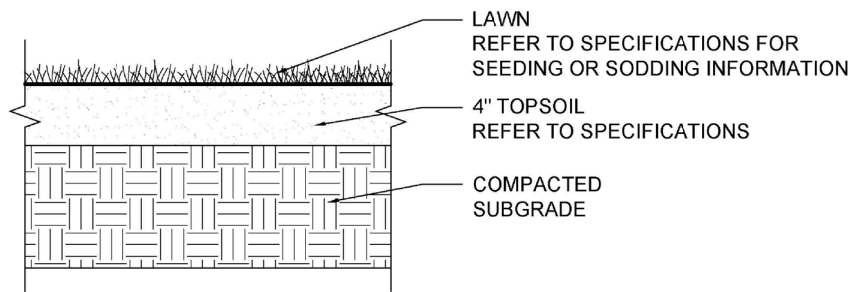


SEEDING LAWN AREAS		
COMMON NAME	PURE LIVE SEED % BY WEIGHT	MAXIMUM SEEDS % BY WEIGHT
CREeping RED FESCUE	40%	0.30%
KENTUCKY BLUEGRASS	20%	0.30%
PERENNIAL RYE GRASS	40%	0.30%
TOPSOIL		
A. FERTILE, FRIABLE, LOAMY SOIL, FREE FROM SUBSOIL, REFUSE, ROOTS, HEAVY OR STIFF CLAY, STONES LARGER THAN 1 INCH, CONTAMINANTS, NOXIOUS SEEDS, STICKS, BRUSH, LITTER AND OTHER DELETERIOUS SUBSTANCES; SUITABLE FOR THE GERMINATION OF SEEDS AND THE SUPPORT OF VEGETATIVE GROWTH. SOIL SOURCE LOCATION AND EXTENT OF AREA SUITABLE FOR HARVEST SHALL BE APPROVED BY THE LANDSCAPE ARCHITECT AND SHALL COMPLY WITH ALL LOCAL REGULATIONS GOVERNING THE REMOVAL OF TOPSOIL. FROZEN TOPSOIL IS NOT ACCEPTABLE.		
B. TOPSOIL TEXTURE SHALL BE LOAM, SANDY LOAM TO SANDY CLAY LOAM, SUITABLE FOR THE GERMINATION OF SEEDS AND THE SUPPORT OF VEGETATIVE GROWTH, WHICH IS NATURALLY PRODUCED SOIL.		

2 LAWN DETAIL
C3 SCALE: NOT TO SCALE


- NOTE:
- INSTALL CONSTRUCTION JOINT AT A SPACING AS INDICATED ON THE LAYOUT AND PAVING PLANS. OTHERWISE, TYPICALLY AT INTERVALS MATCHING THE SIDEWALK WIDTH.
 - INSTALL EXPANSION JOINT AT A SPACING AS INDICATED ON THE LAYOUT AND PAVING PLANS OR NOT TO EXCEED 20'-0" MAX.
 - SEE DIV 03 SPEC FOR CONCRETE CONSTRUCTION REQUIREMENTS.
 - SEE DIV 31 FOR SUBGRADE CONSTRUCTION REQUIREMENTS.

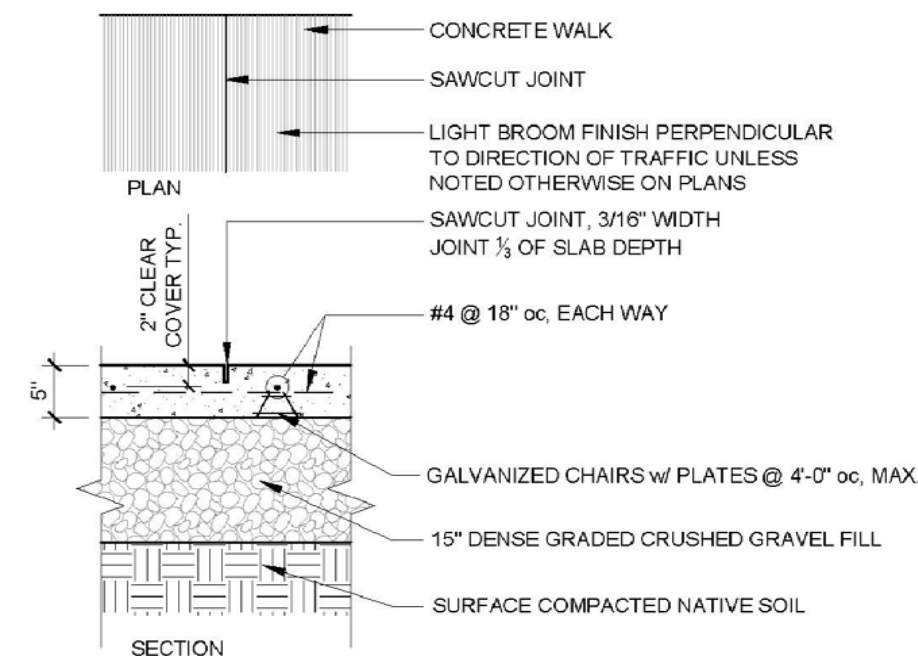



3 CONCRETE SIDEWALK DETAIL
C3 SCALE: NOT TO SCALE

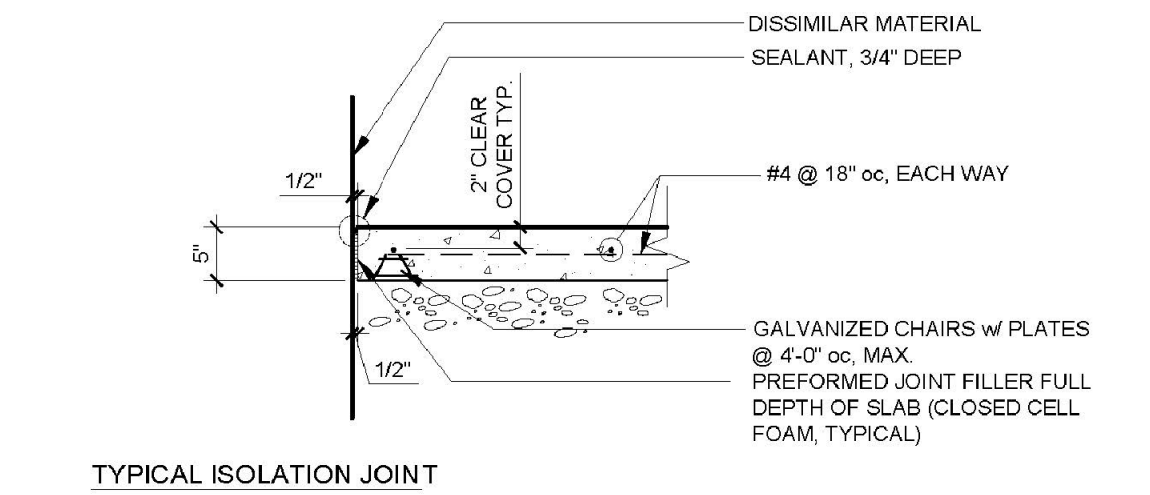

TYPICAL ISOLATION JOINT

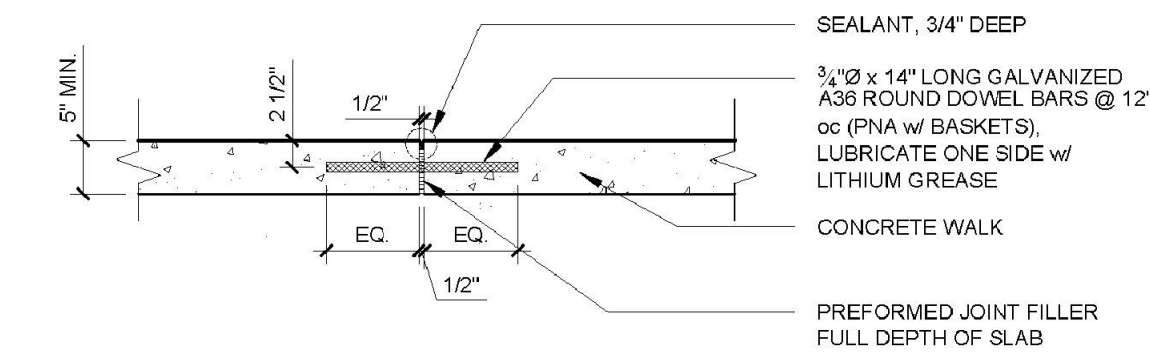

4 ISOLATION JOINT DETAIL
C3 SCALE: NOT TO SCALE

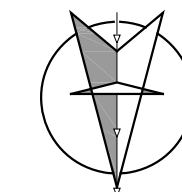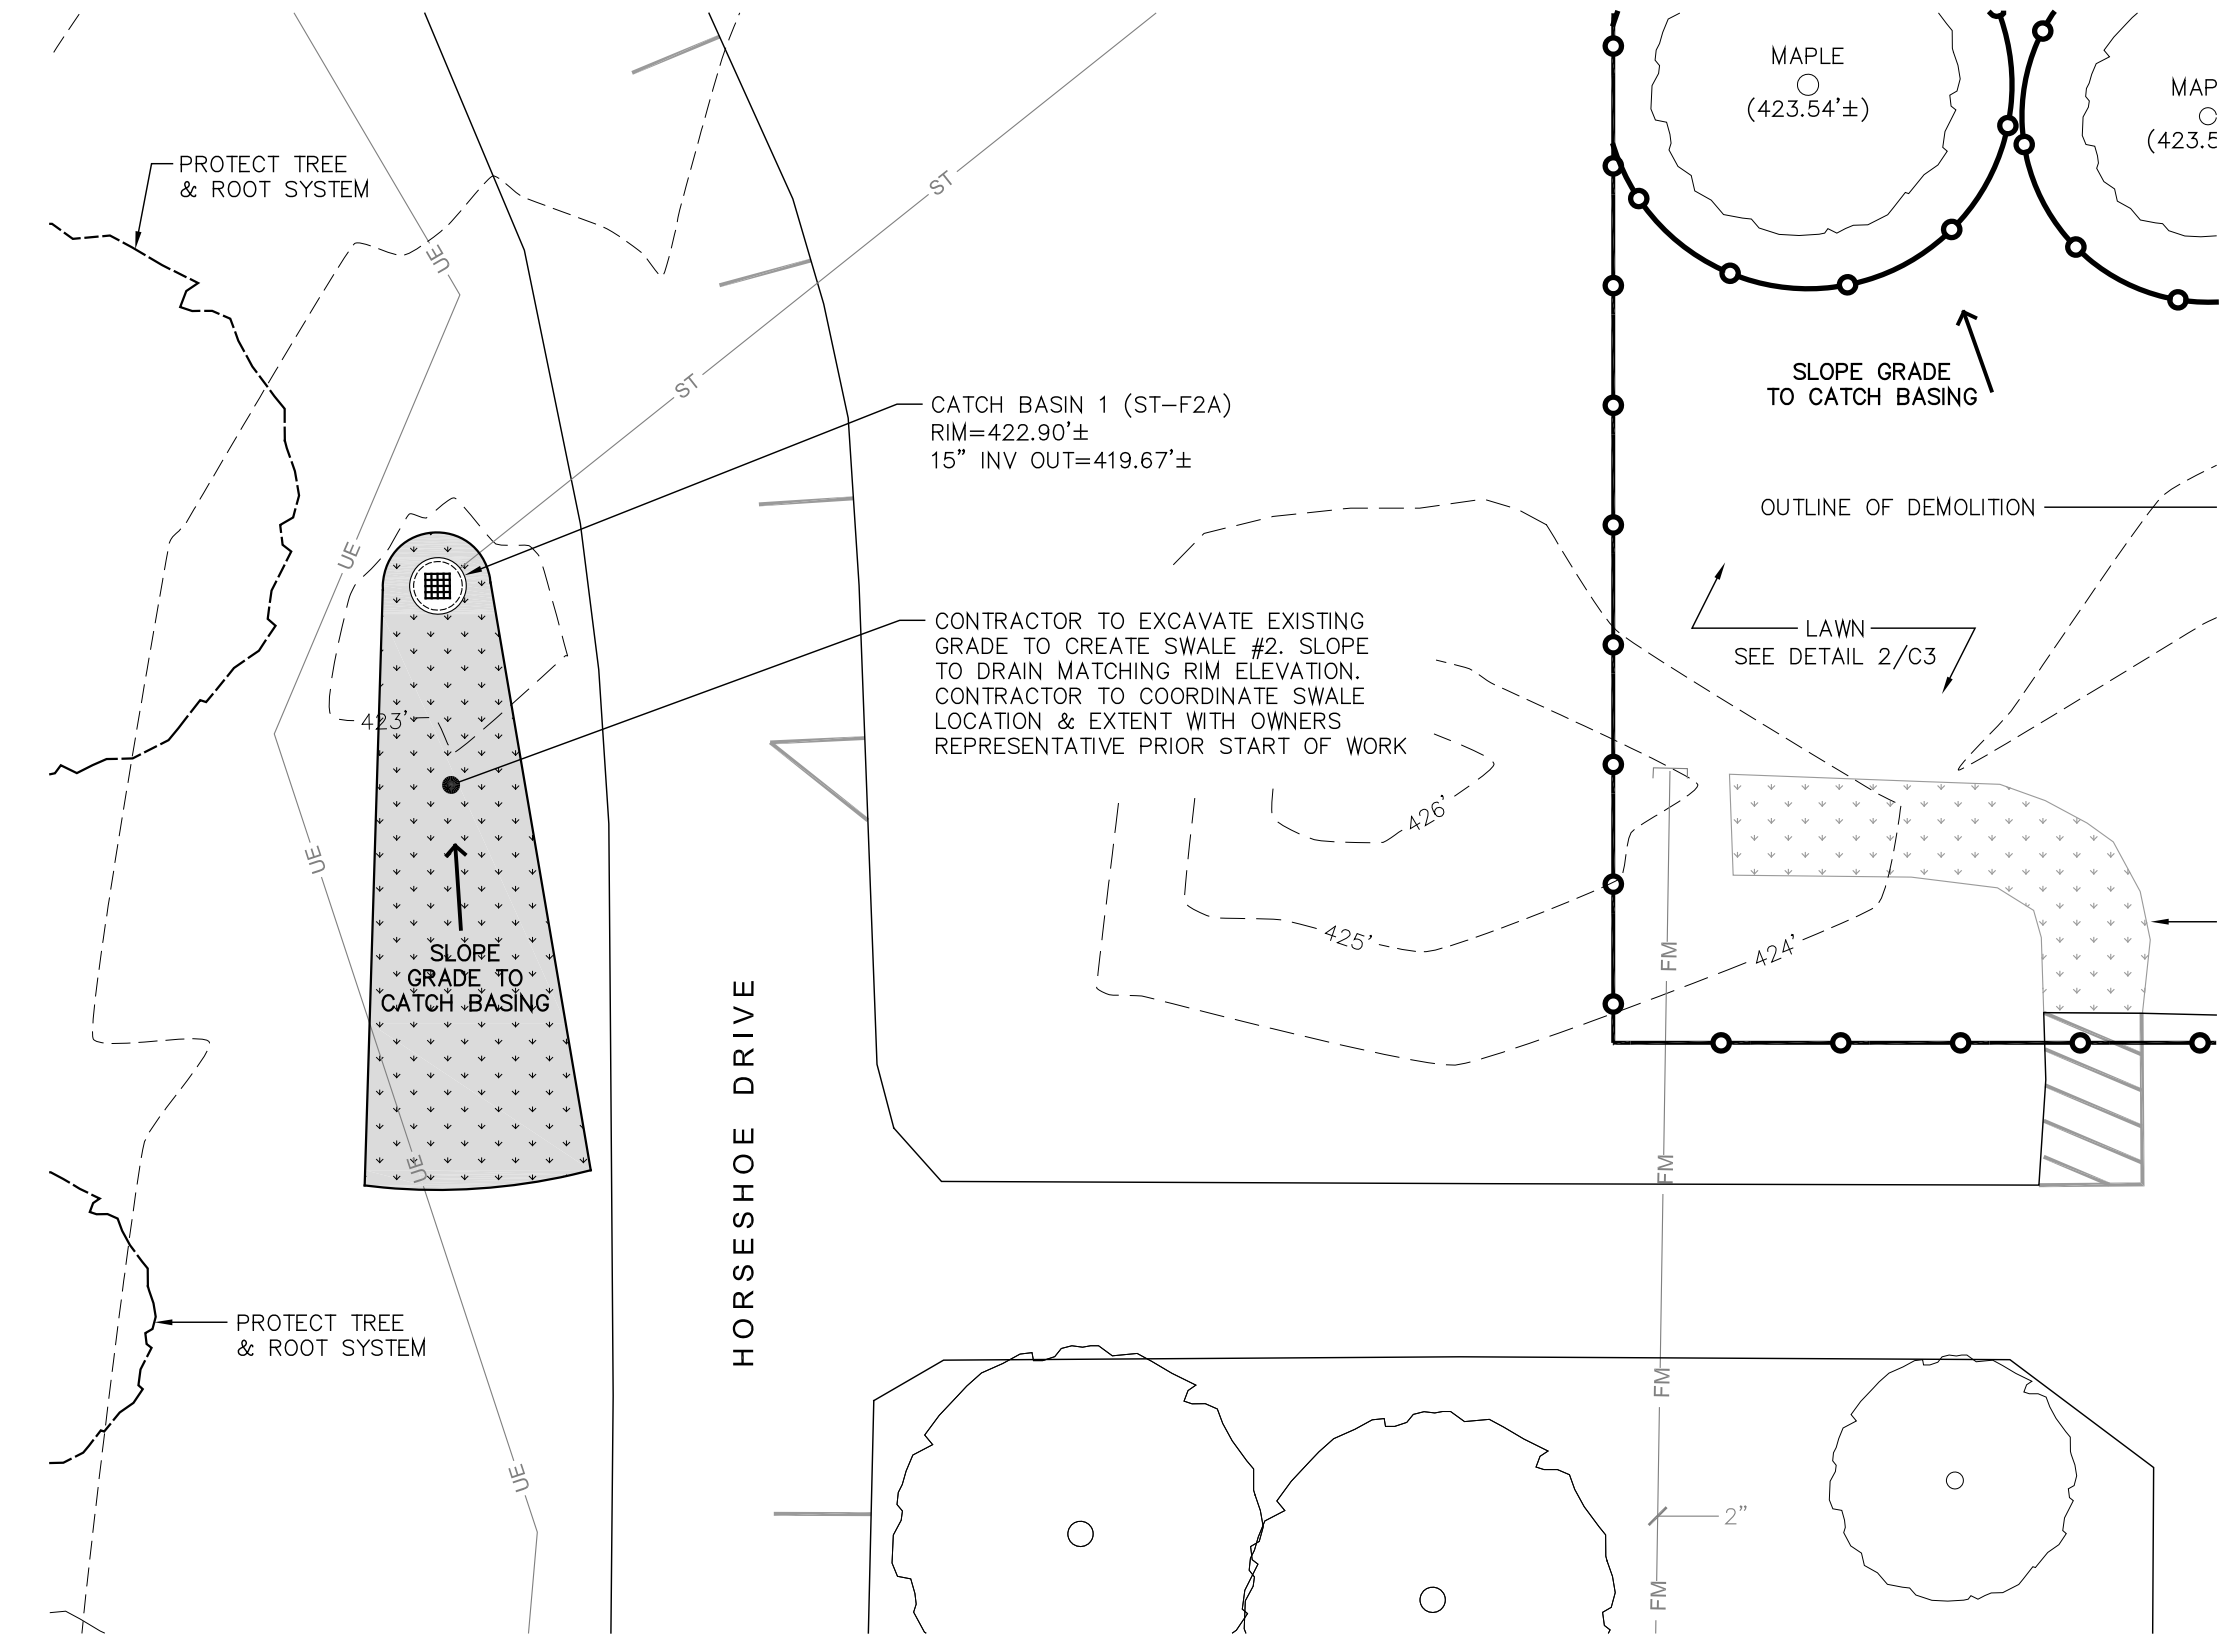

PARTIAL SITE PLAN

SCALE: 1/16"=1'-0" (22x34)

0 16' 32' 64'



1 NORTH ELEVATION - STANLEY HALL



3 EAST ELEVATION - STANLEY HALL



2 SOUTH ELEVATION - STANLEY HALL



4 WEST ELEVATION - STANLEY HALL



1 NORTH ELEVATION - WASSON HALL



2 SOUTH ELEVATION - WASSON HALL




3 EAST ELEVATION - WH



4 WEST ELEVATION - WH



STATE OF VERMONT
Department of Buildings
and General Services
Agency of Administration
Montpelier, Vermont

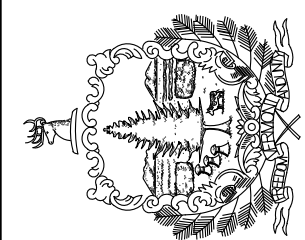


BUILDING DECONSTRUCTION
STANLEY HALL AND WASSON HALL
WATERBURY, VERMONT

REVISION	
EXISTING BUILDING ELEVATIONS	
ENG JOB NO:	190047
BLDG NO:	06370/06371
DATE:	AUGUST 2020
SCALE:	AS NOTED
DRAWN BY:	MDB
APPROVED BY:	AJ

SHEET NUMBER
C4

VERMONT STATE HOSPITAL AND OFFICE COMPLEX WATERBURY, VERMONT UTILITY & TOPOGRAPHICAL SURVEY

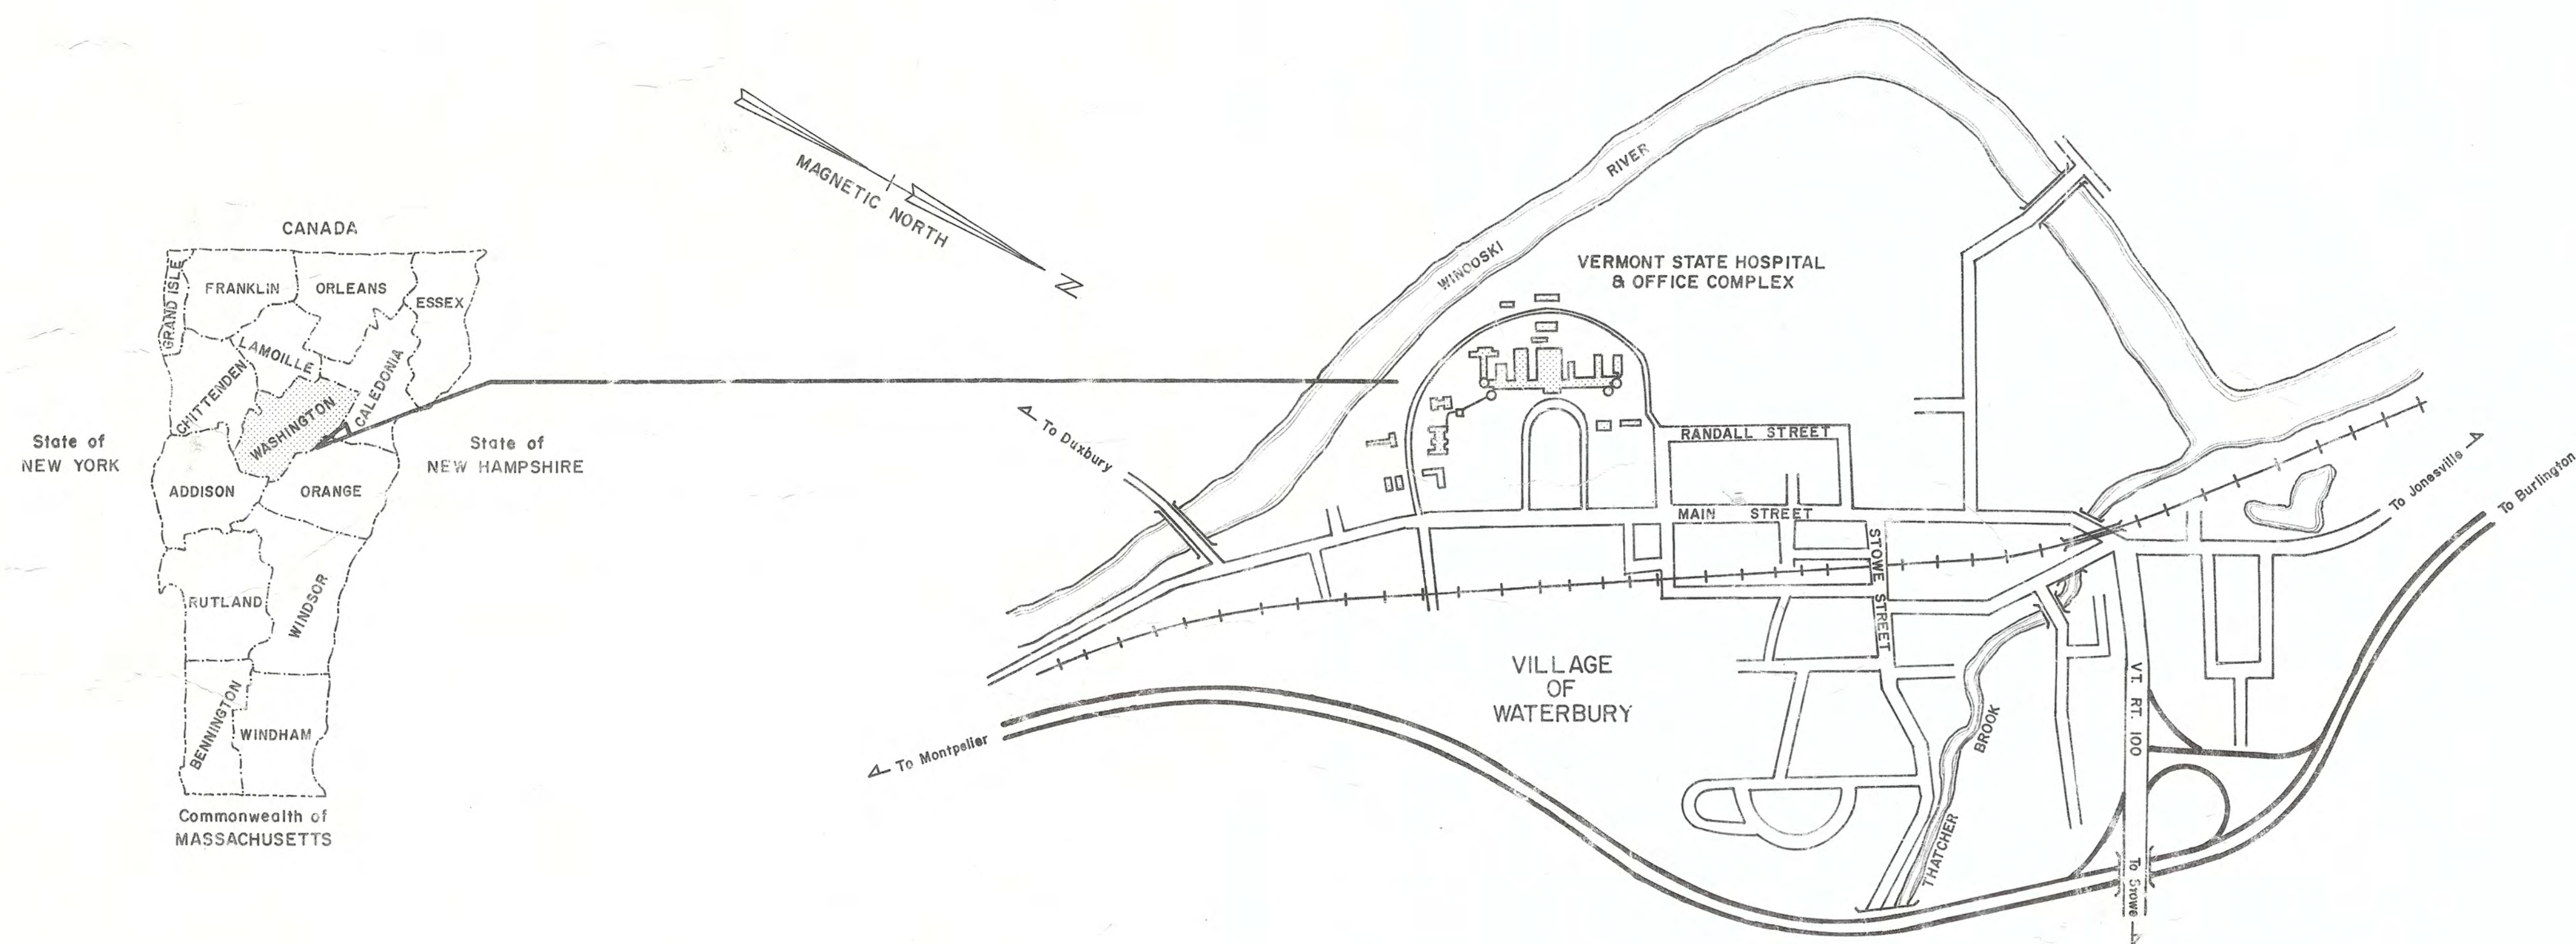

STATE OF VERMONT
AGENCY OF ADMINISTRATION
DIVISION OF STATE BUILDINGS
IRVING A. BATES, DIRECTOR

Partial Set Only 09/1/2016

Feb. 2011 SITE UTILITIES MAP

SEPT. 1990 UPDA
TITLE SHEET

STATE OF VERMONT
DIVISION OF STATE BUILDINGS
AGENCY OF ADMINISTRATION
MONTPELIER, VERMONT

CHARLES GRENE
CONSULTING ENGINEER
BOX 445, WATERBURY, VERMONT
244-6413

NOT TO SCALE

DATE 5-1-83

SHEET 1 OF 3

LEGEND

POWER POLE & ELECTRICAL LINE

CATCH BASIN & STORM DRAIN

SEWER LINE & MANHOLE
VC = VITRIFIED CLAY
PVC = POLYVINYL CHLORIDE
CI = CAST IRON
DI = DUCTILE IRON

HYDRANT & WATER LINE

WATER SHUTOFF

TELEPHONE LINE

UNDERGROUND TUNNEL

FIRE PROTECT LINE

CHAIN LINK FENCE


TRANSFORMERS / SWITCHGEAR

UNDERGROUND ELECTRICAL MANHOLES

DRYWELLS

UNDERGROUND FUEL TANKS

* All locations should be considered approximate only. Things may be encountered which are not shown.
* Revisions have been noted on individual maps.

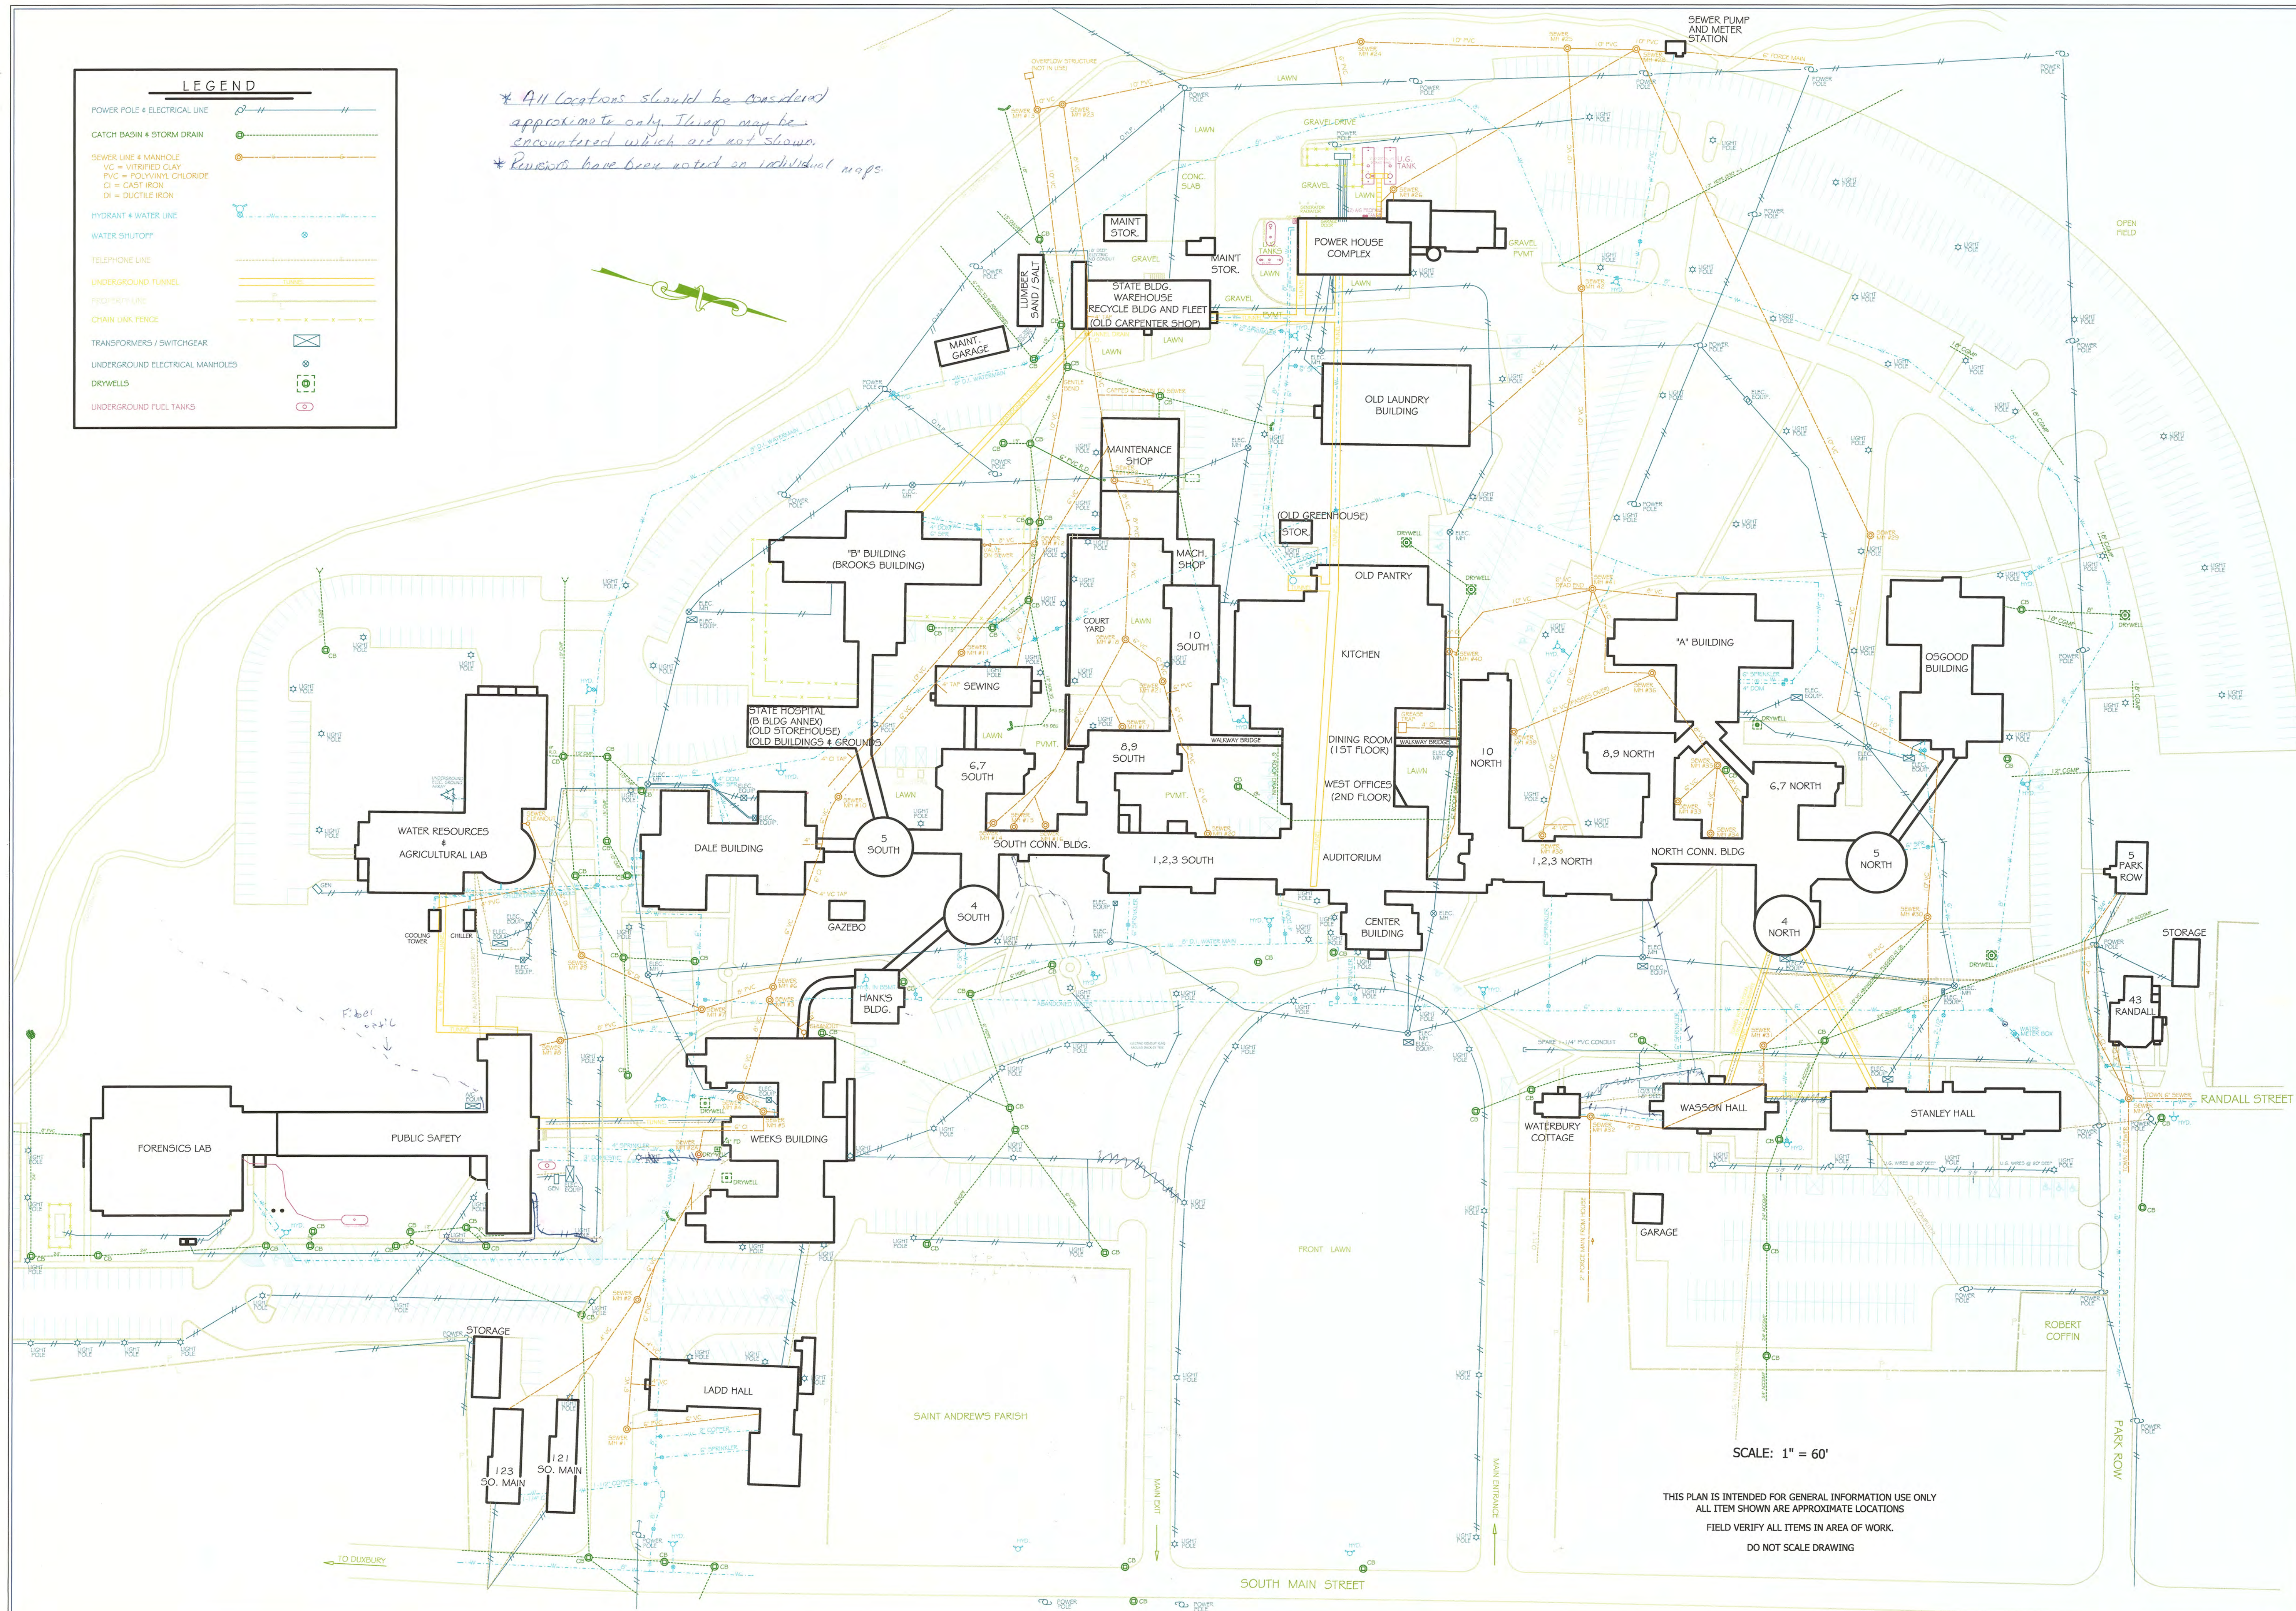


SCALE: 1" = 60'

THIS PLAN IS INTENDED FOR GENERAL INFORMATION USE ONLY
ALL ITEMS SHOWN ARE APPROXIMATE LOCATIONS
FIELD VERIFY ALL ITEMS IN AREA OF WORK.
DO NOT SCALE DRAWING



STATE OF VERMONT
Department of Buildings
and General Services
Agency of Administration
Montpelier, Vermont

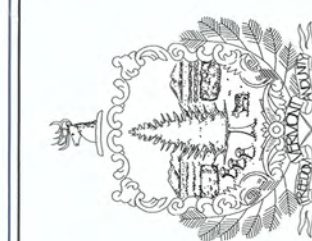


VERMONT
WATERBURY
WATERBURY STATE OFFICE COMPLEX
SITE UTILITIES PLAN

REVISIONS	SCALE:	AS NOTED
	DATE:	FEBRUARY 2011
	DRAWN BY:	S.K. Janawicz
	APPR. BY:	

WATERBURY
STATE OFFICE
COMPLEX
SITE UTILITIES
WATERBURY

S-1
1 OF 1

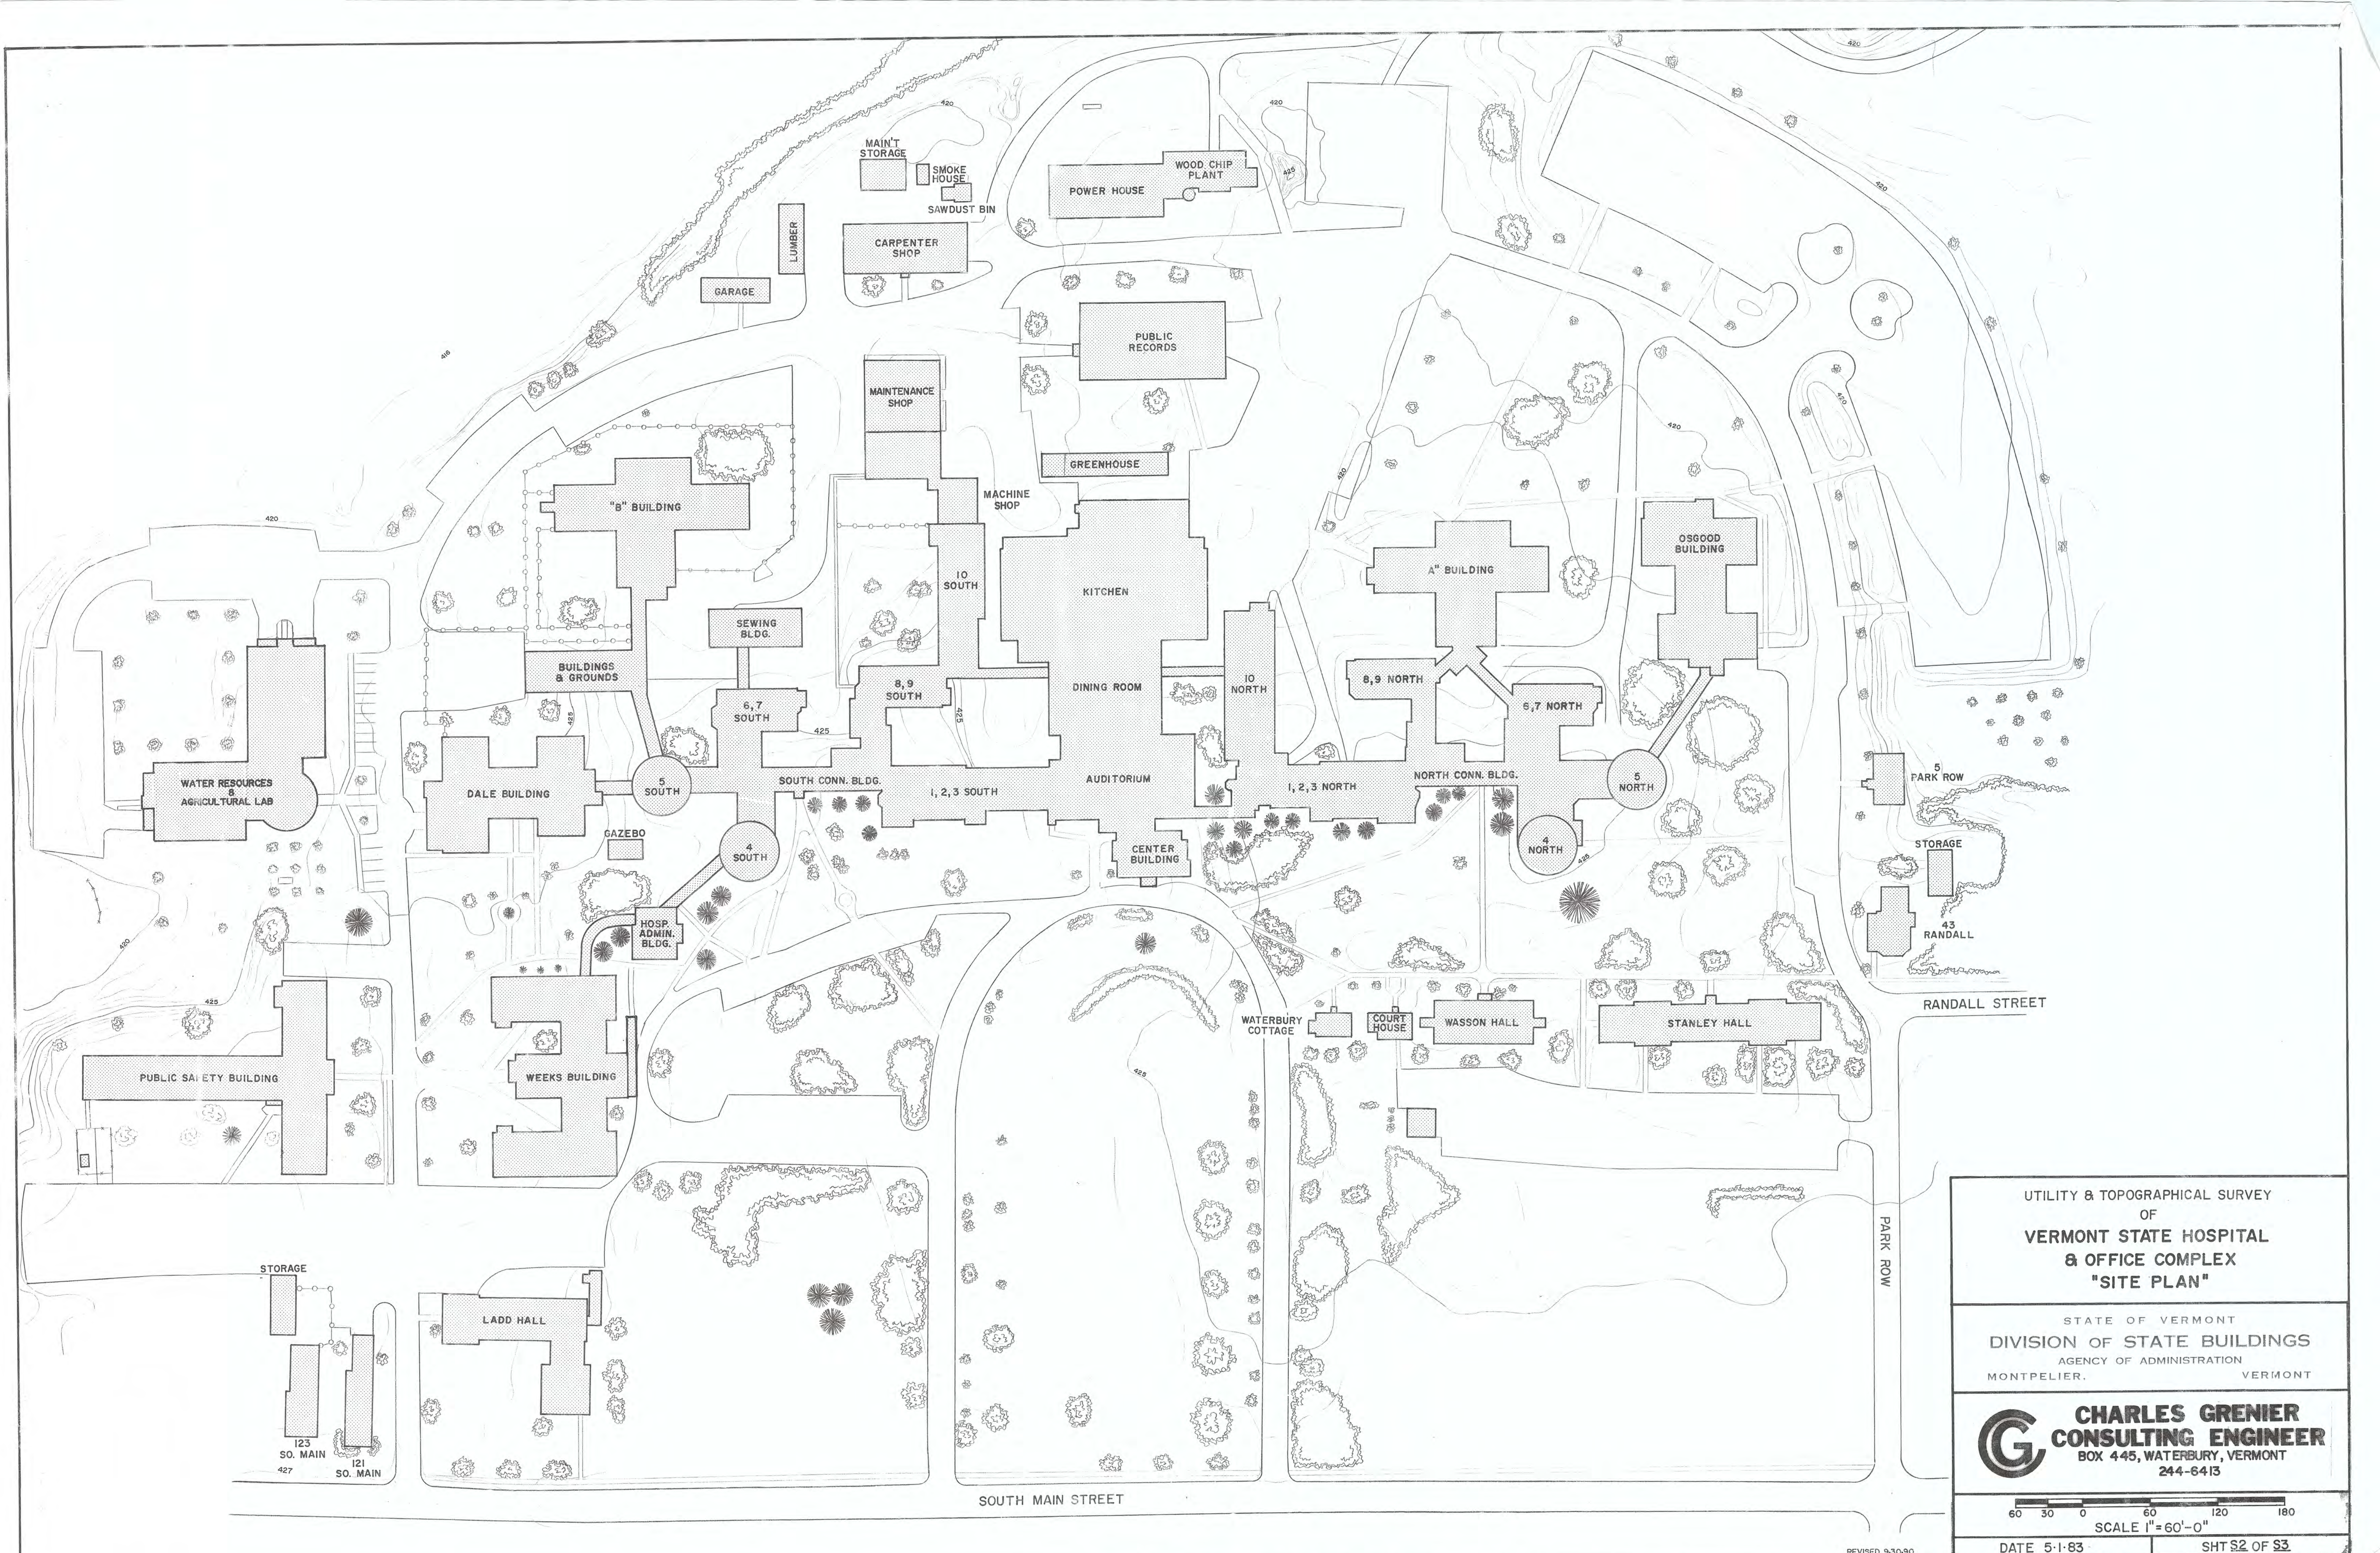

UTILITY & TOPOGRAPHICAL SURVEY
OF
**VERMONT STATE HOSPITAL
& OFFICE COMPLEX**
"SITE PLAN"


STATE OF VERMONT
DIVISION OF STATE BUILDINGS
AGENCY OF ADMINISTRATION
MONTPELIER, VERMONT

CHARLES GRENIER
CONSULTING ENGINEER
BOX 445, WATERBURY, VERMONT
244-6413

60 30 0 60 120 180
SCALE 1"=60'-0"

DATE 5-1-83 SHT 52 OF 53

REVISED 9-30-90

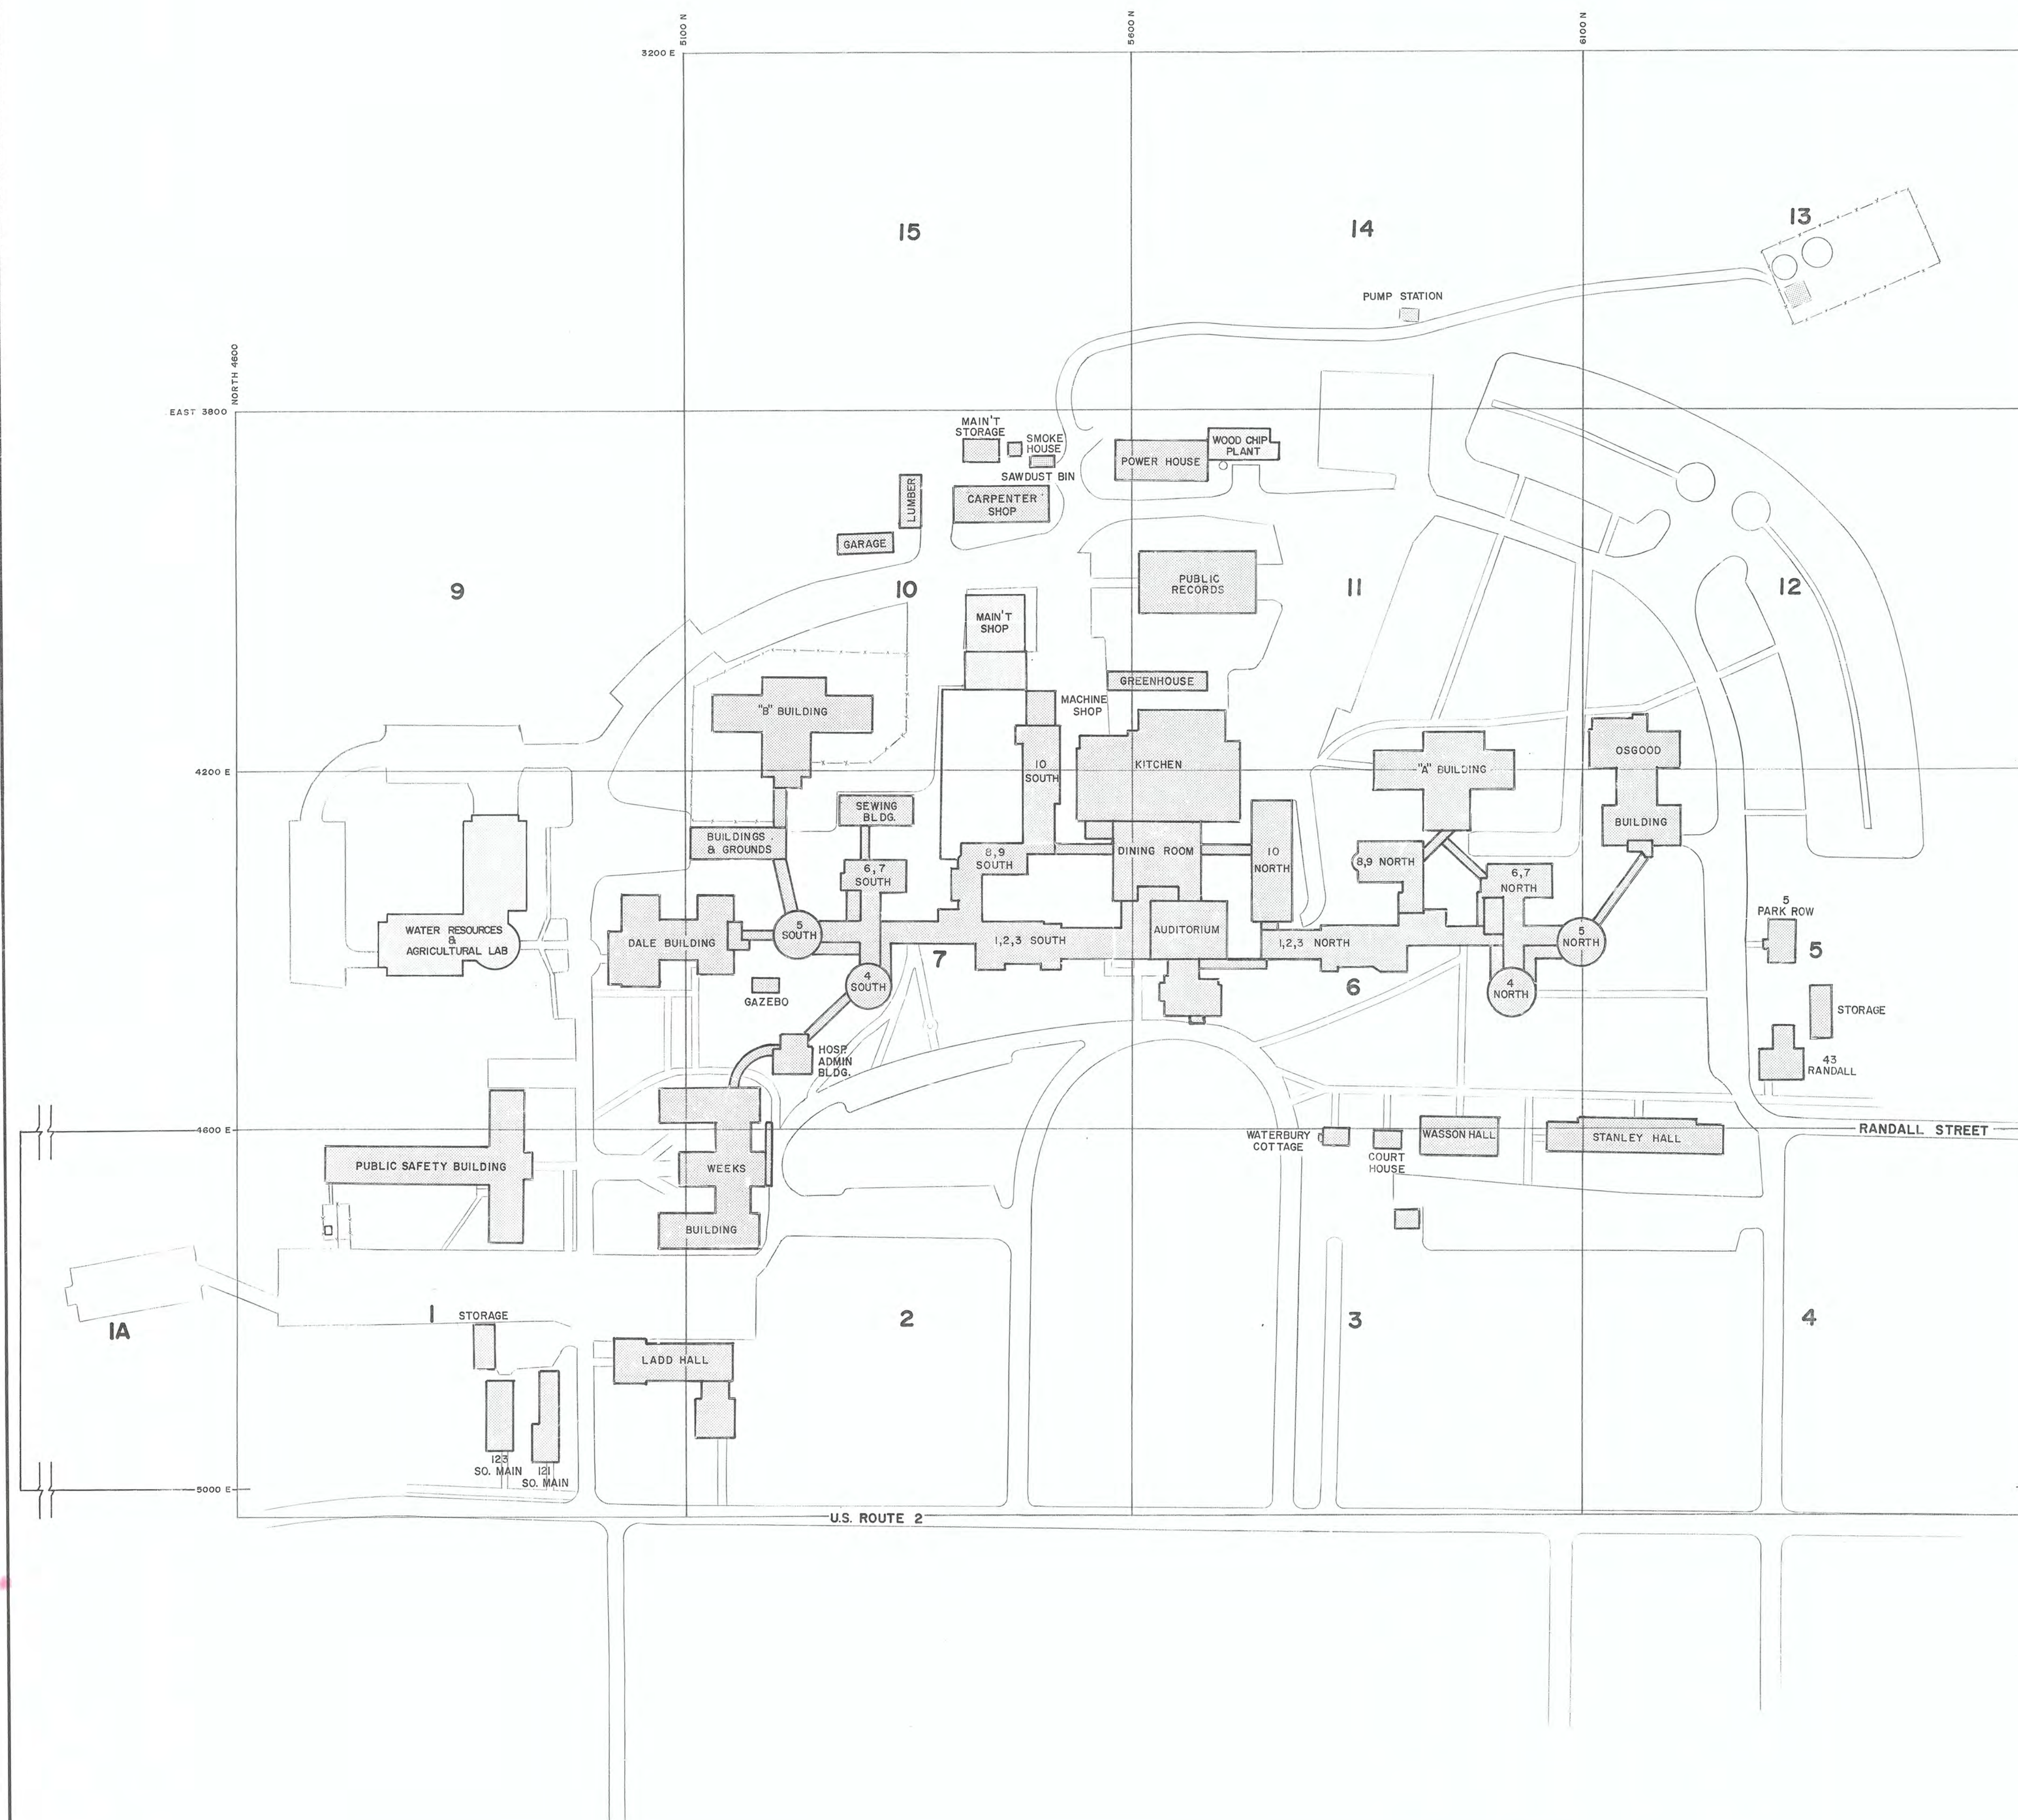

INDEX OF SHEETS

- S1. TITLE SHEET
- S2. SITE PLAN
- S3. INDEX OF SHEETS
 - 1. PUBLIC SAFETY AND LADD HALL
 - 2. WEEKS BUILDING AND LADD HALL
 - ③. WASSON HALL
 - ④. STANLEY HALL
 - ⑤. OSGOOD BUILDING AND 43 RANDALL
 - ⑥. NORTH SECTOR
 - 7. SOUTH SECTOR
 - 8. DALE BUILDING
 - 9. SOUTH FIELD
 - 10. "B" BUILDING AND MACHINE SHOP
 - 11. PUBLIC RECORDS AND "A" BUILDING
 - 12. OSGOOD BUILDING AND PARKING LOT
 - 13. ABANDONED TREATMENT PLANT
 - 14. SEWAGE PUMP STATION
 - 15. WOODED RIVER BANK
 - 1A. PUBLIC SAFETY OVERFLOW PARKING LOT

○ = Retained Sheets 09/06/2016
 Same for Future Wason/Stan

UTILITY & TOPOGRAPHICAL SURVEY
 OF
**VERMONT STATE HOSPITAL
 & OFFICE COMPLEX**
"INDEX OF SHEETS"

STATE OF VERMONT
 DIVISION OF STATE BUILDINGS
 AGENCY OF ADMINISTRATION
 MONTPELIER, VERMONT


CHARLES GRENIER
CONSULTING ENGINEER
 BOX 445, WATERBURY, VERMONT
 244-6413

100 50 0 100 200 300
 SCALE 1"=100'-0"

DATE 5-1-83



SHT 33 OF 33

REVISED 9-30-90

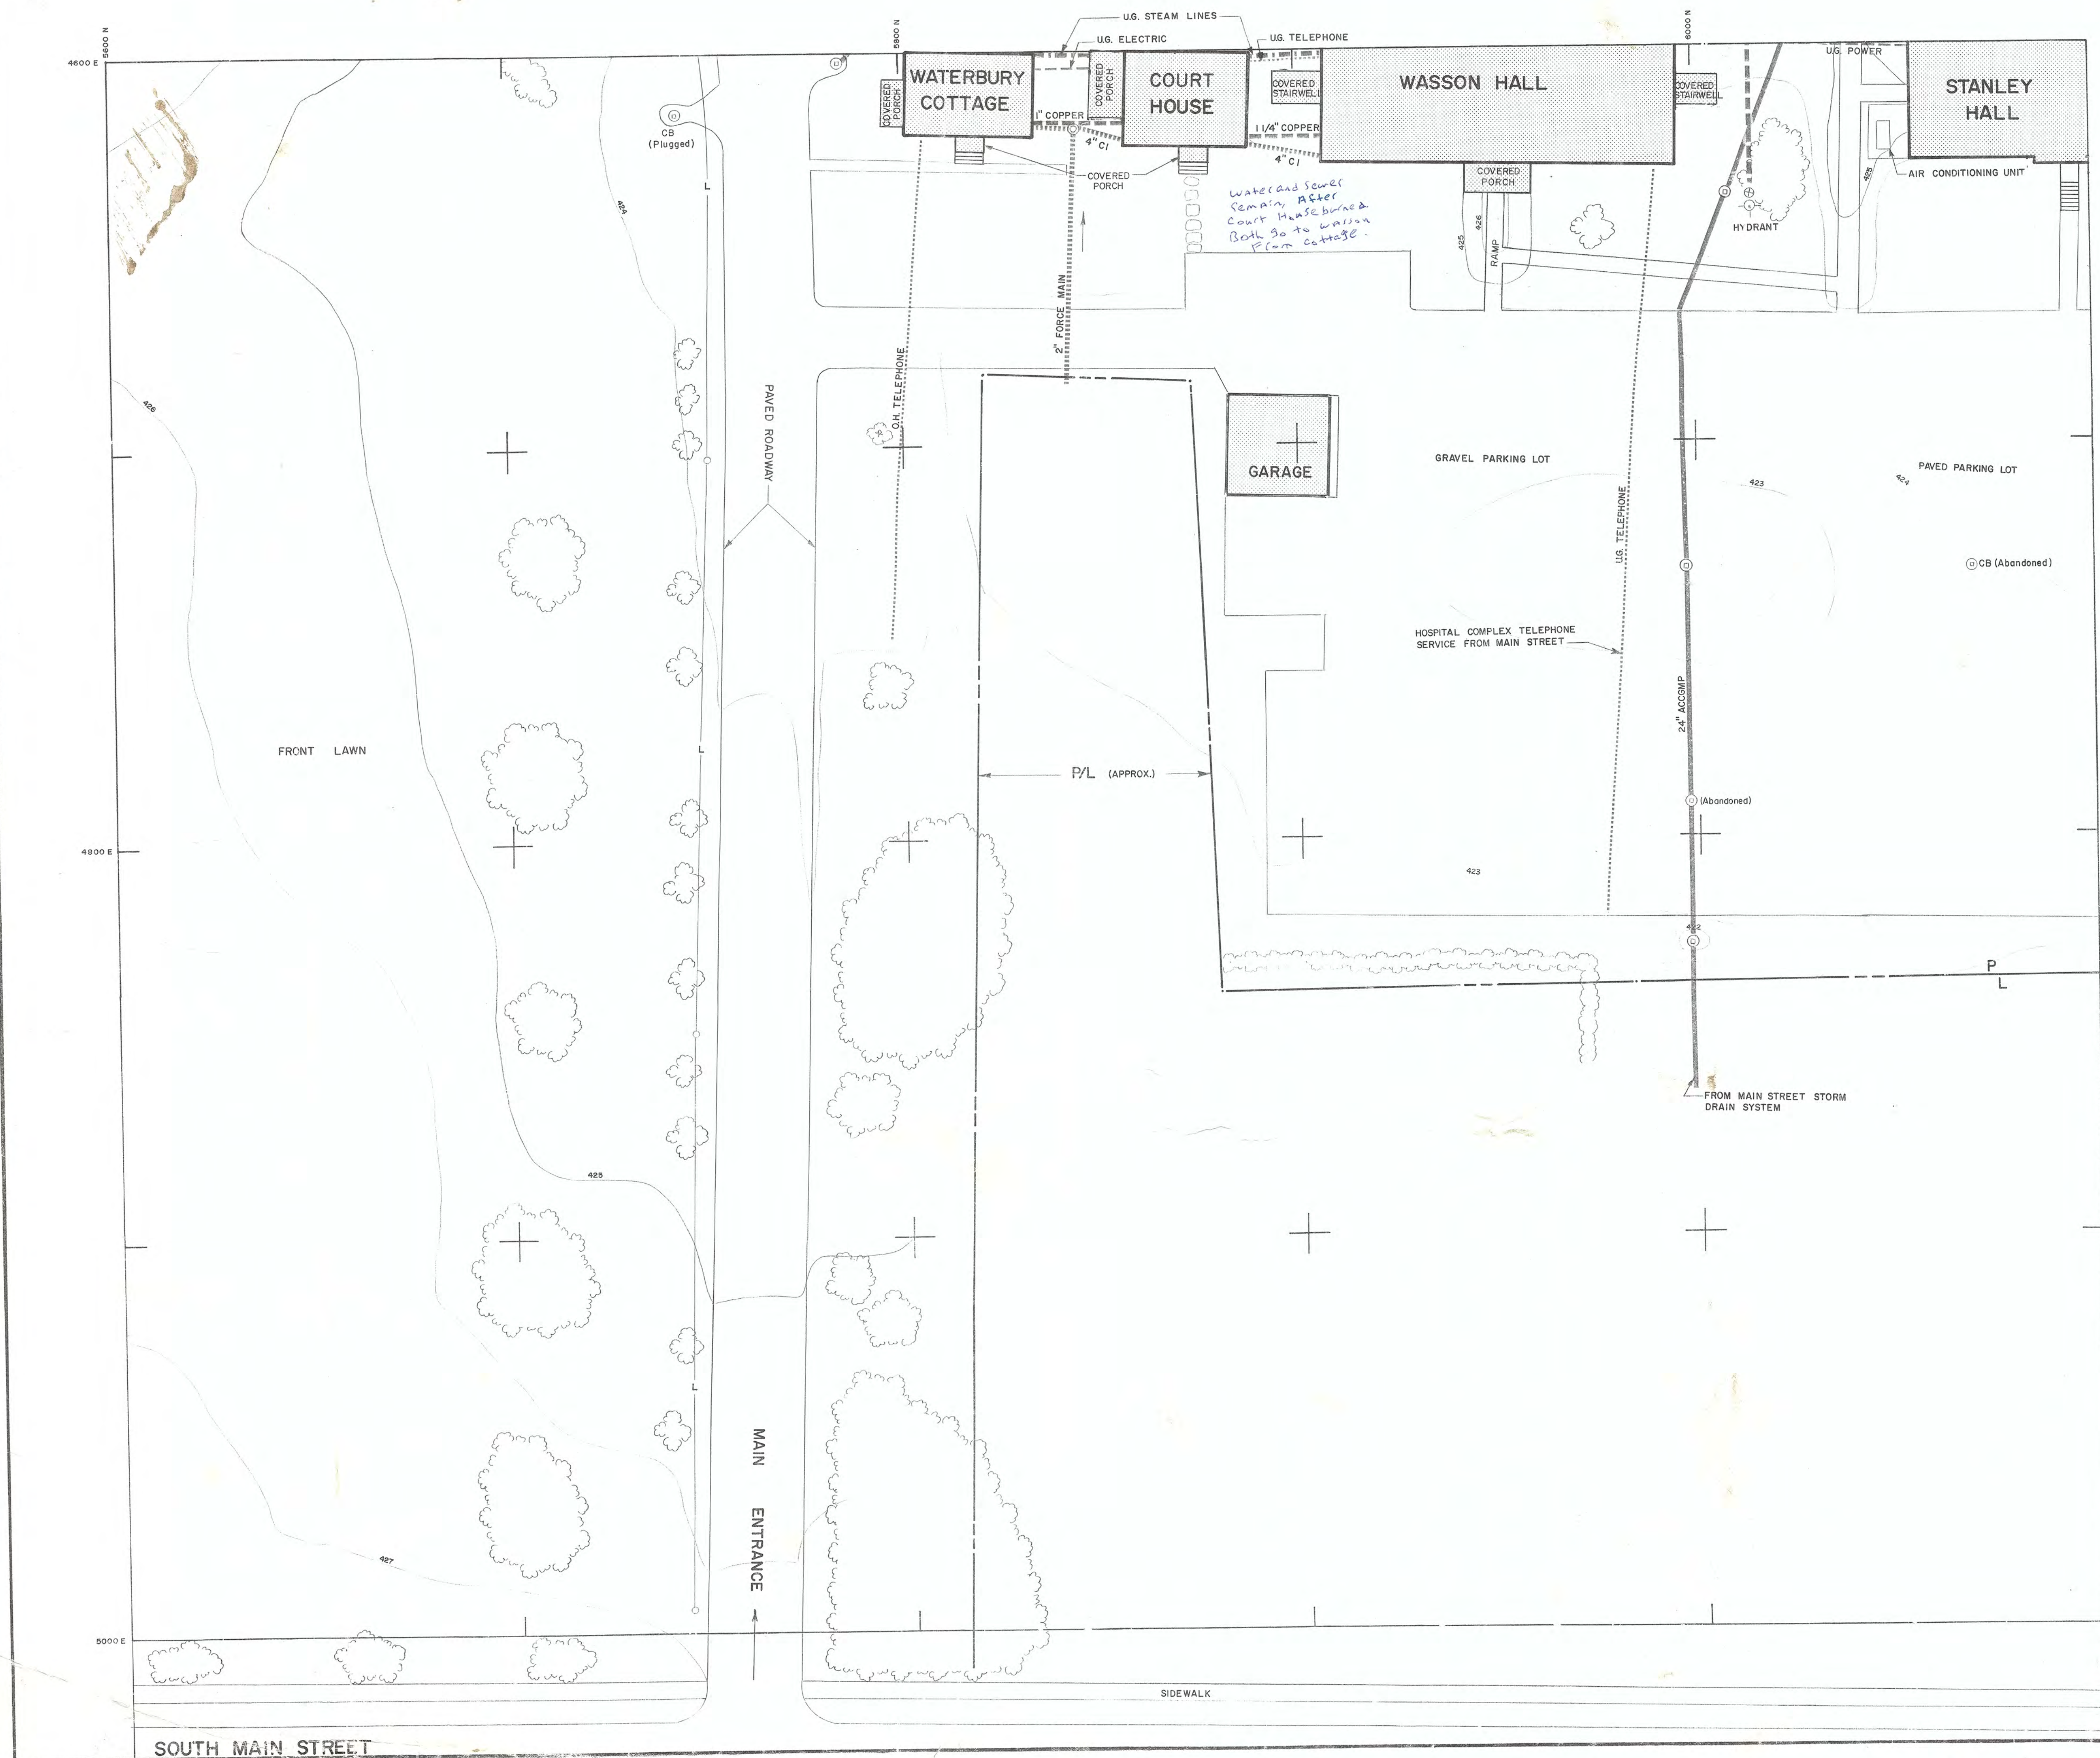

LEGEND

SEWER LINE	-----
WATER MAIN	-----
STORM DRAIN	-----
STEAM LINE	-----
TELEPHONE LINE	-----
ELECTRICAL LINE	-----
COMPUTER LINE	-----
CATCH BASIN	⊕
SEWER MANHOLE	⊙
WATER SHUTOFF	⊞
POWER TRANSFORMER	⊠
LIGHT POLES	⊥

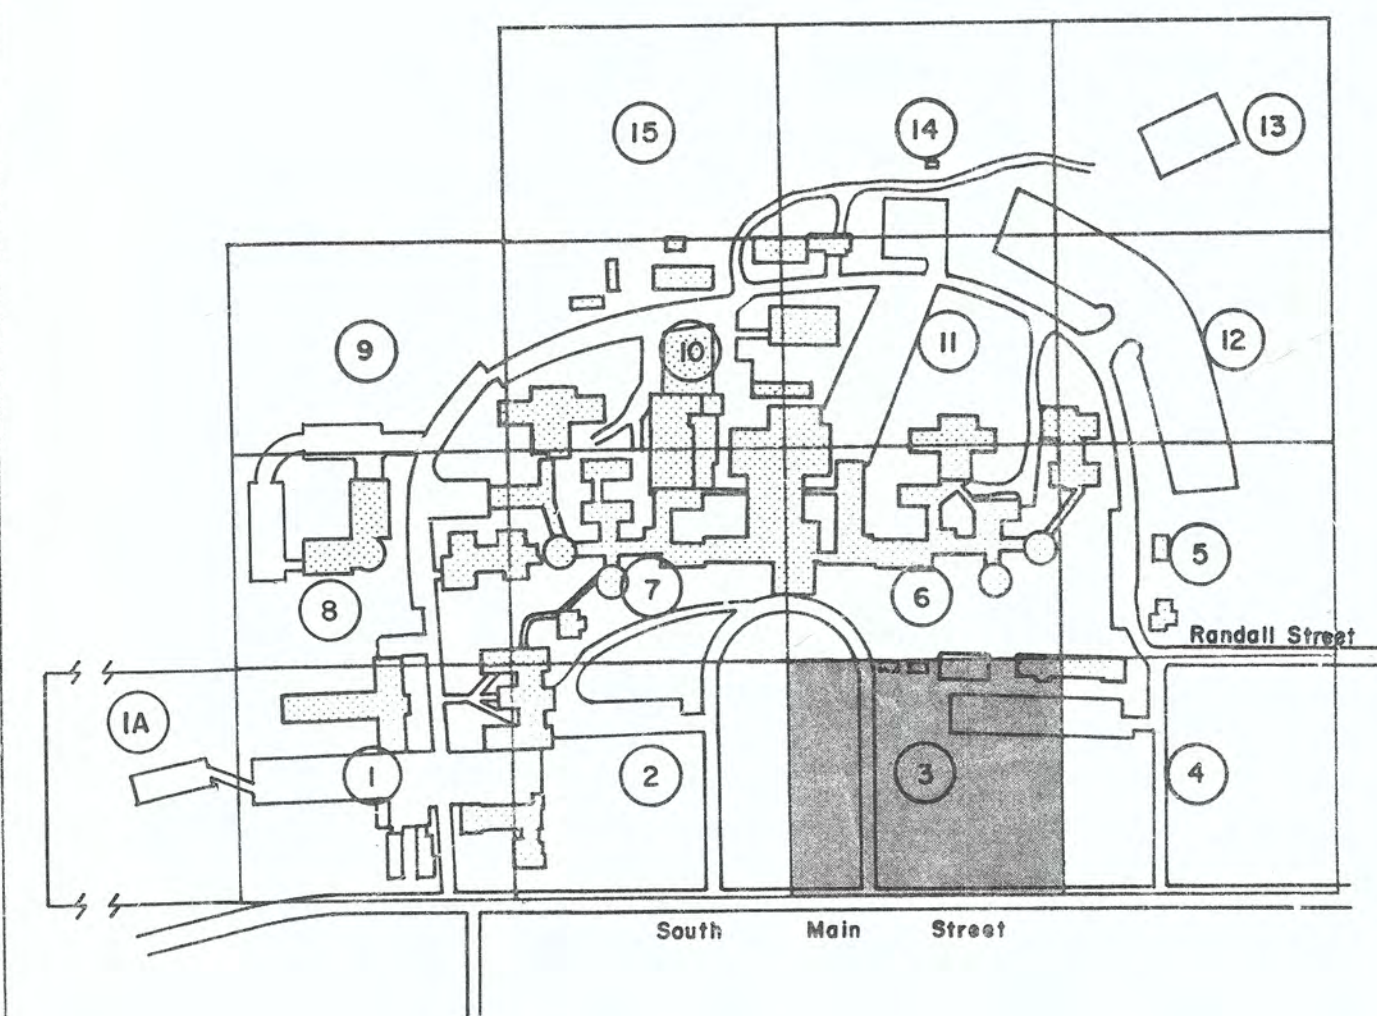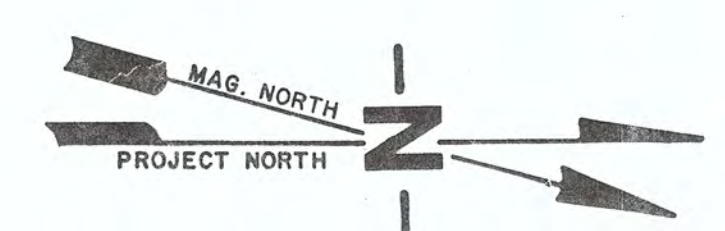

UTILITY & TOPOGRAPHICAL SURVEY
OF
**VERMONT STATE HOSPITAL
& OFFICE COMPLEX
"WASSON HALL"**


STATE OF VERMONT
DIVISION OF STATE BUILDINGS
AGENCY OF ADMINISTRATION
MONTPELIER, VERMONT

CHARLES GRENIER
CONSULTING ENGINEER
BOX 445, WATERBURY, VERMONT
244-6413



20 10 0 20 40 60
SCALE 1"=20'-0"

DATE 5-1-83 SHT 3 OF 15

REVISED 9-30-90

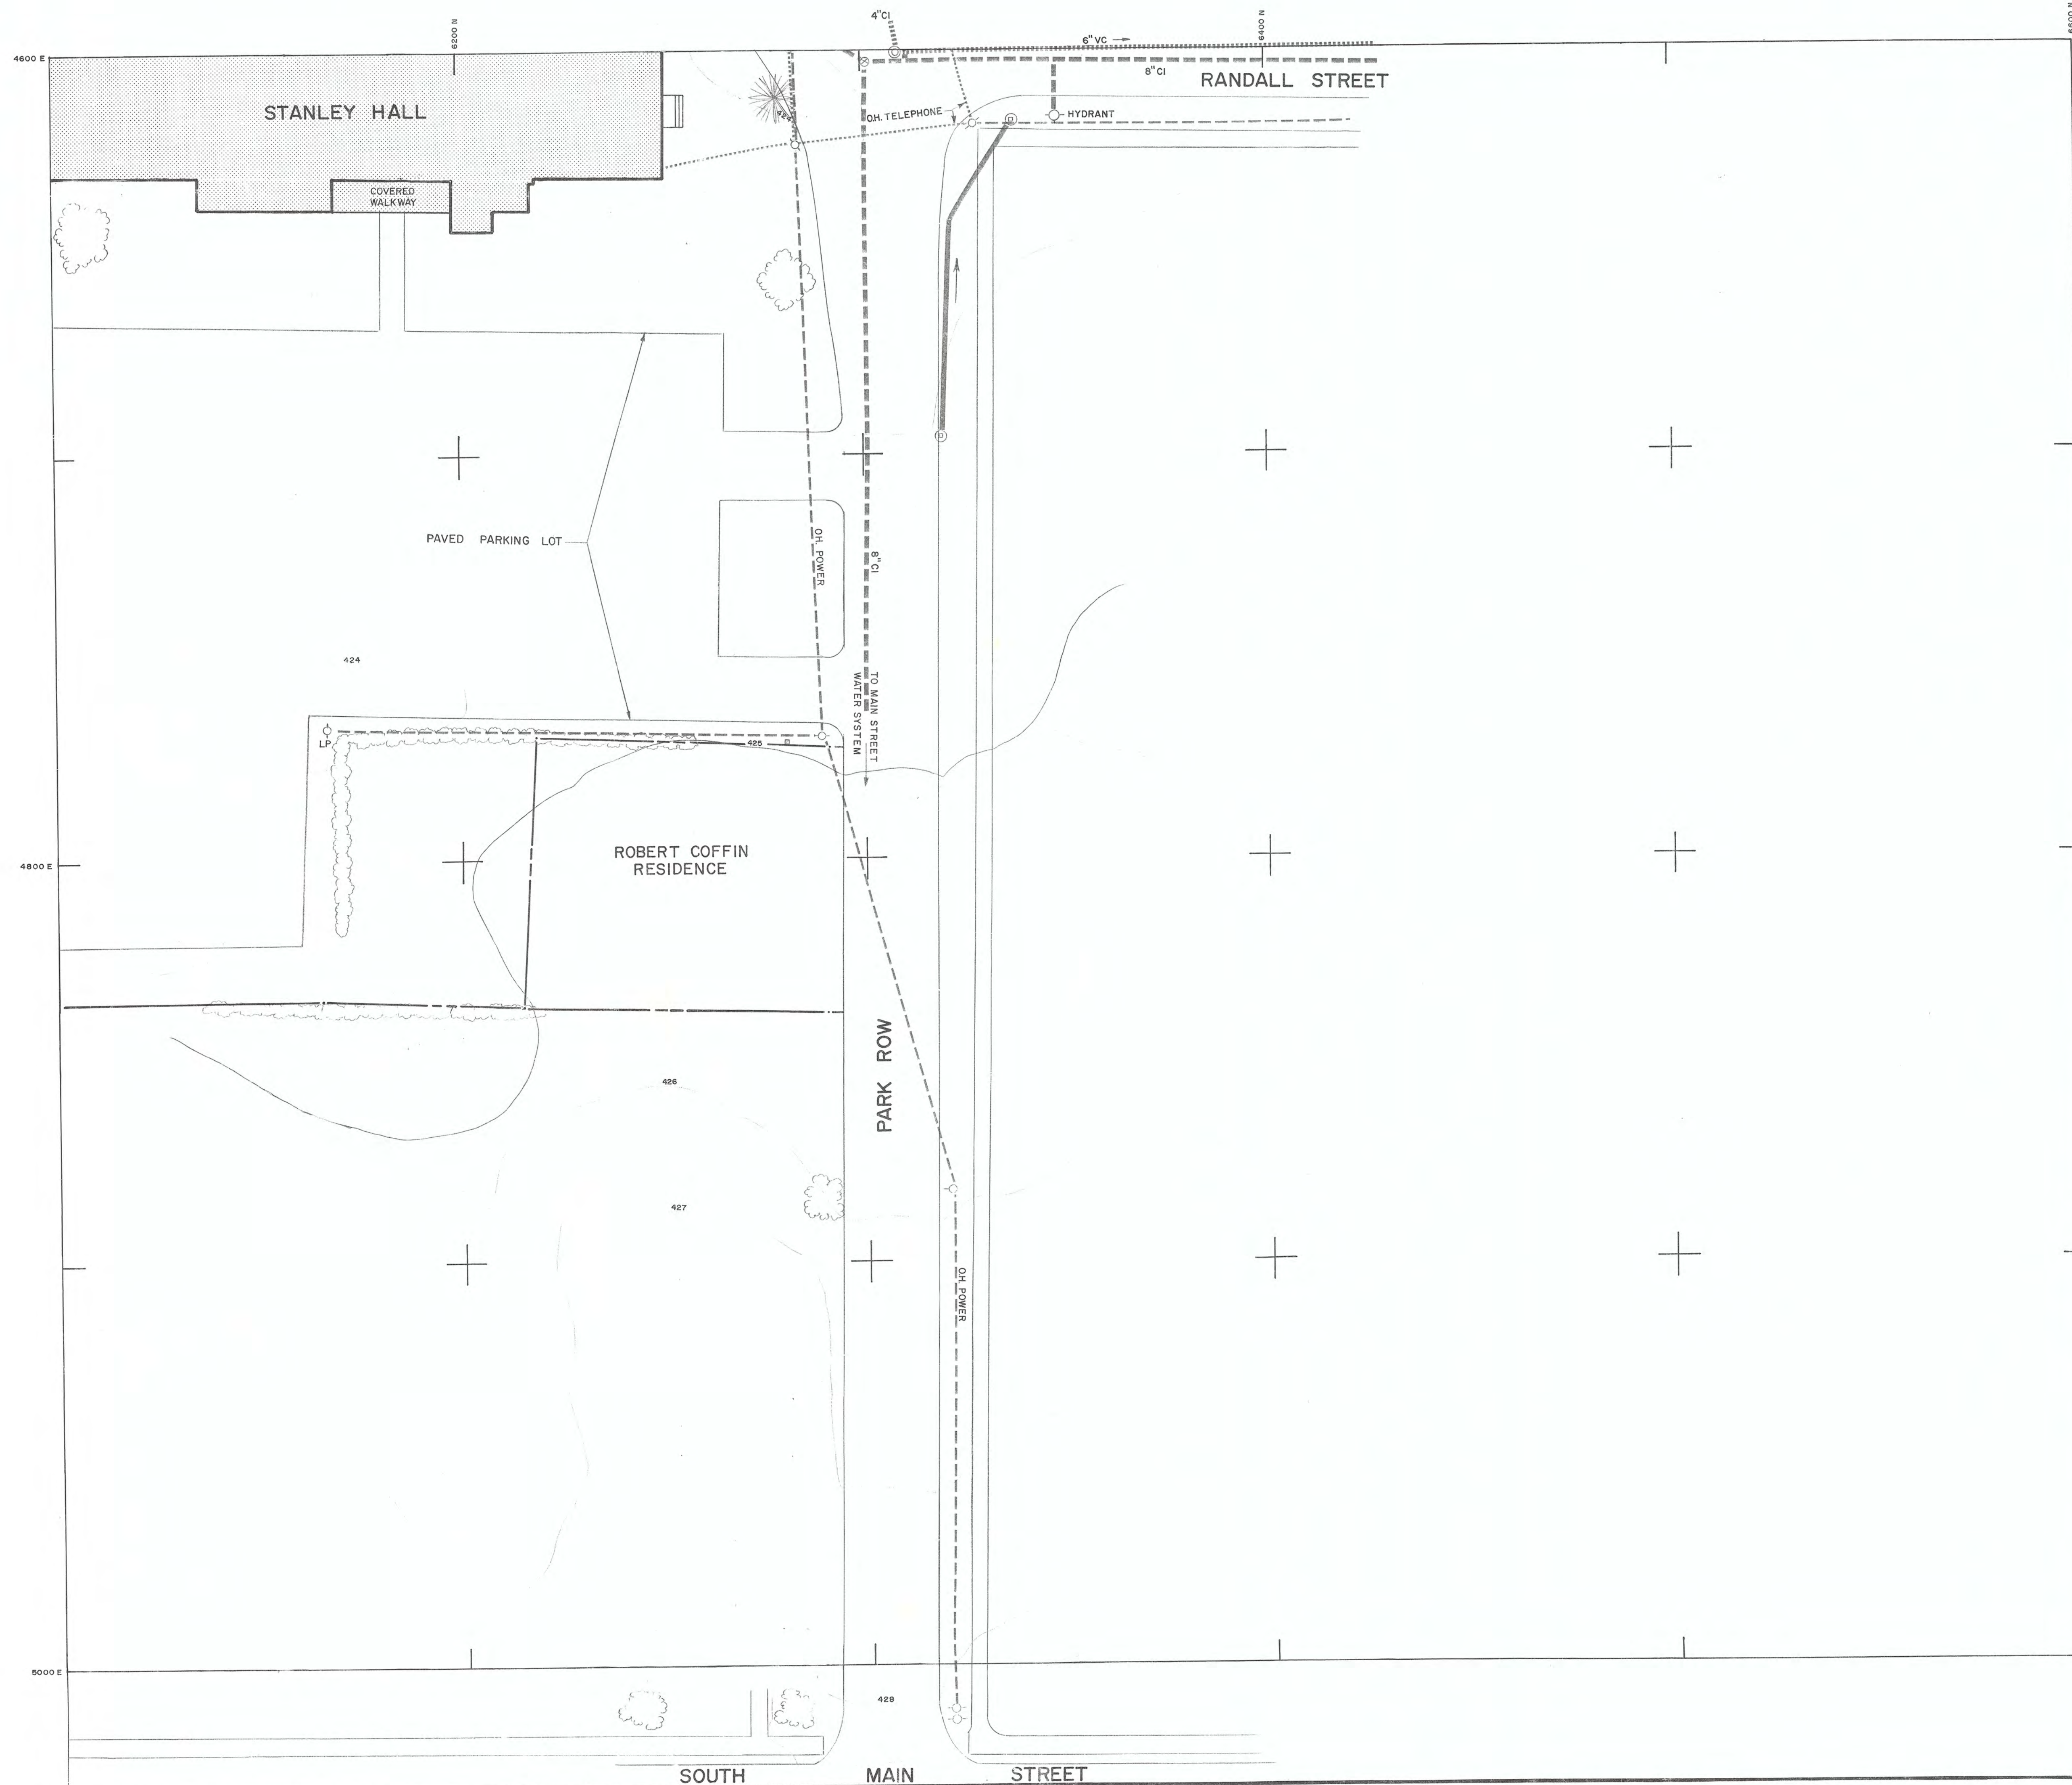

- LEGEND**
- SEWER LINE
 - WATER MAIN
 - TELEPHONE LINE
 - COMPUTER LINE
 - SEWER MANHOLE

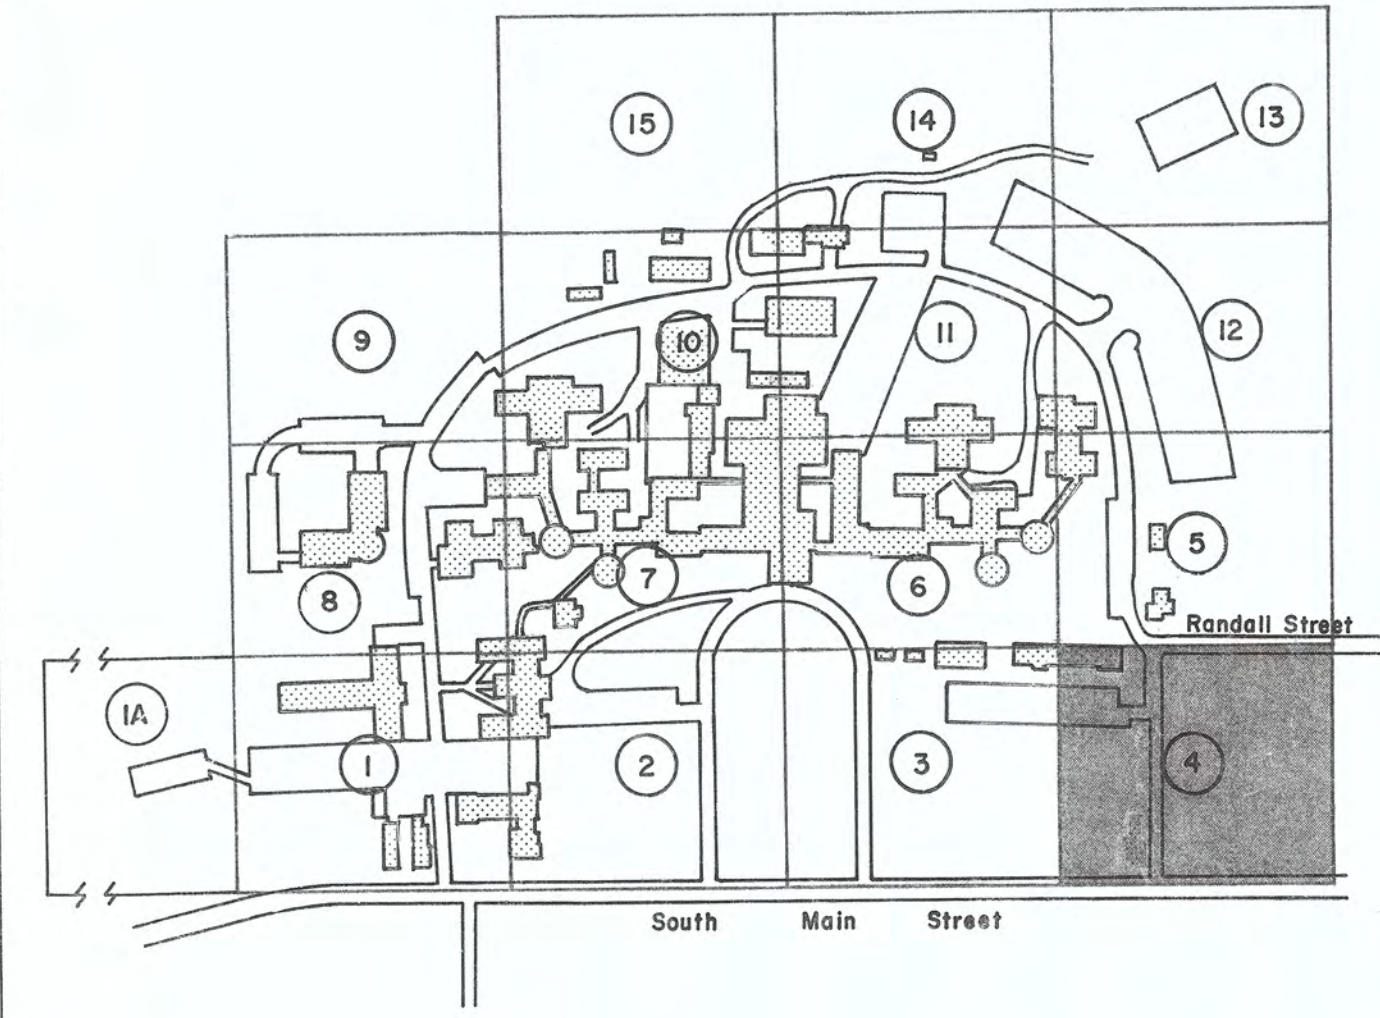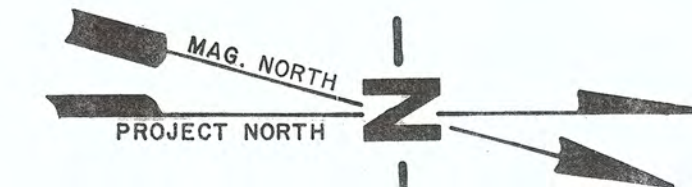

UTILITY & TOPOGRAPHICAL SURVEY
 OF
**VERMONT STATE HOSPITAL
 & OFFICE COMPLEX
 "STANLEY HALL"**

STATE OF VERMONT
 DIVISION OF STATE BUILDINGS
 AGENCY OF ADMINISTRATION
 MONTPELIER, VERMONT


**CHARLES GRENIER
 CONSULTING ENGINEER**
 BOX 445, WATERBURY, VERMONT
 244-6413

20 10 0 20 40 60
 SCALE 1"=20'-0"

DATE 5-1-83



SHT 4 OF 15

REVISED 9-30-90

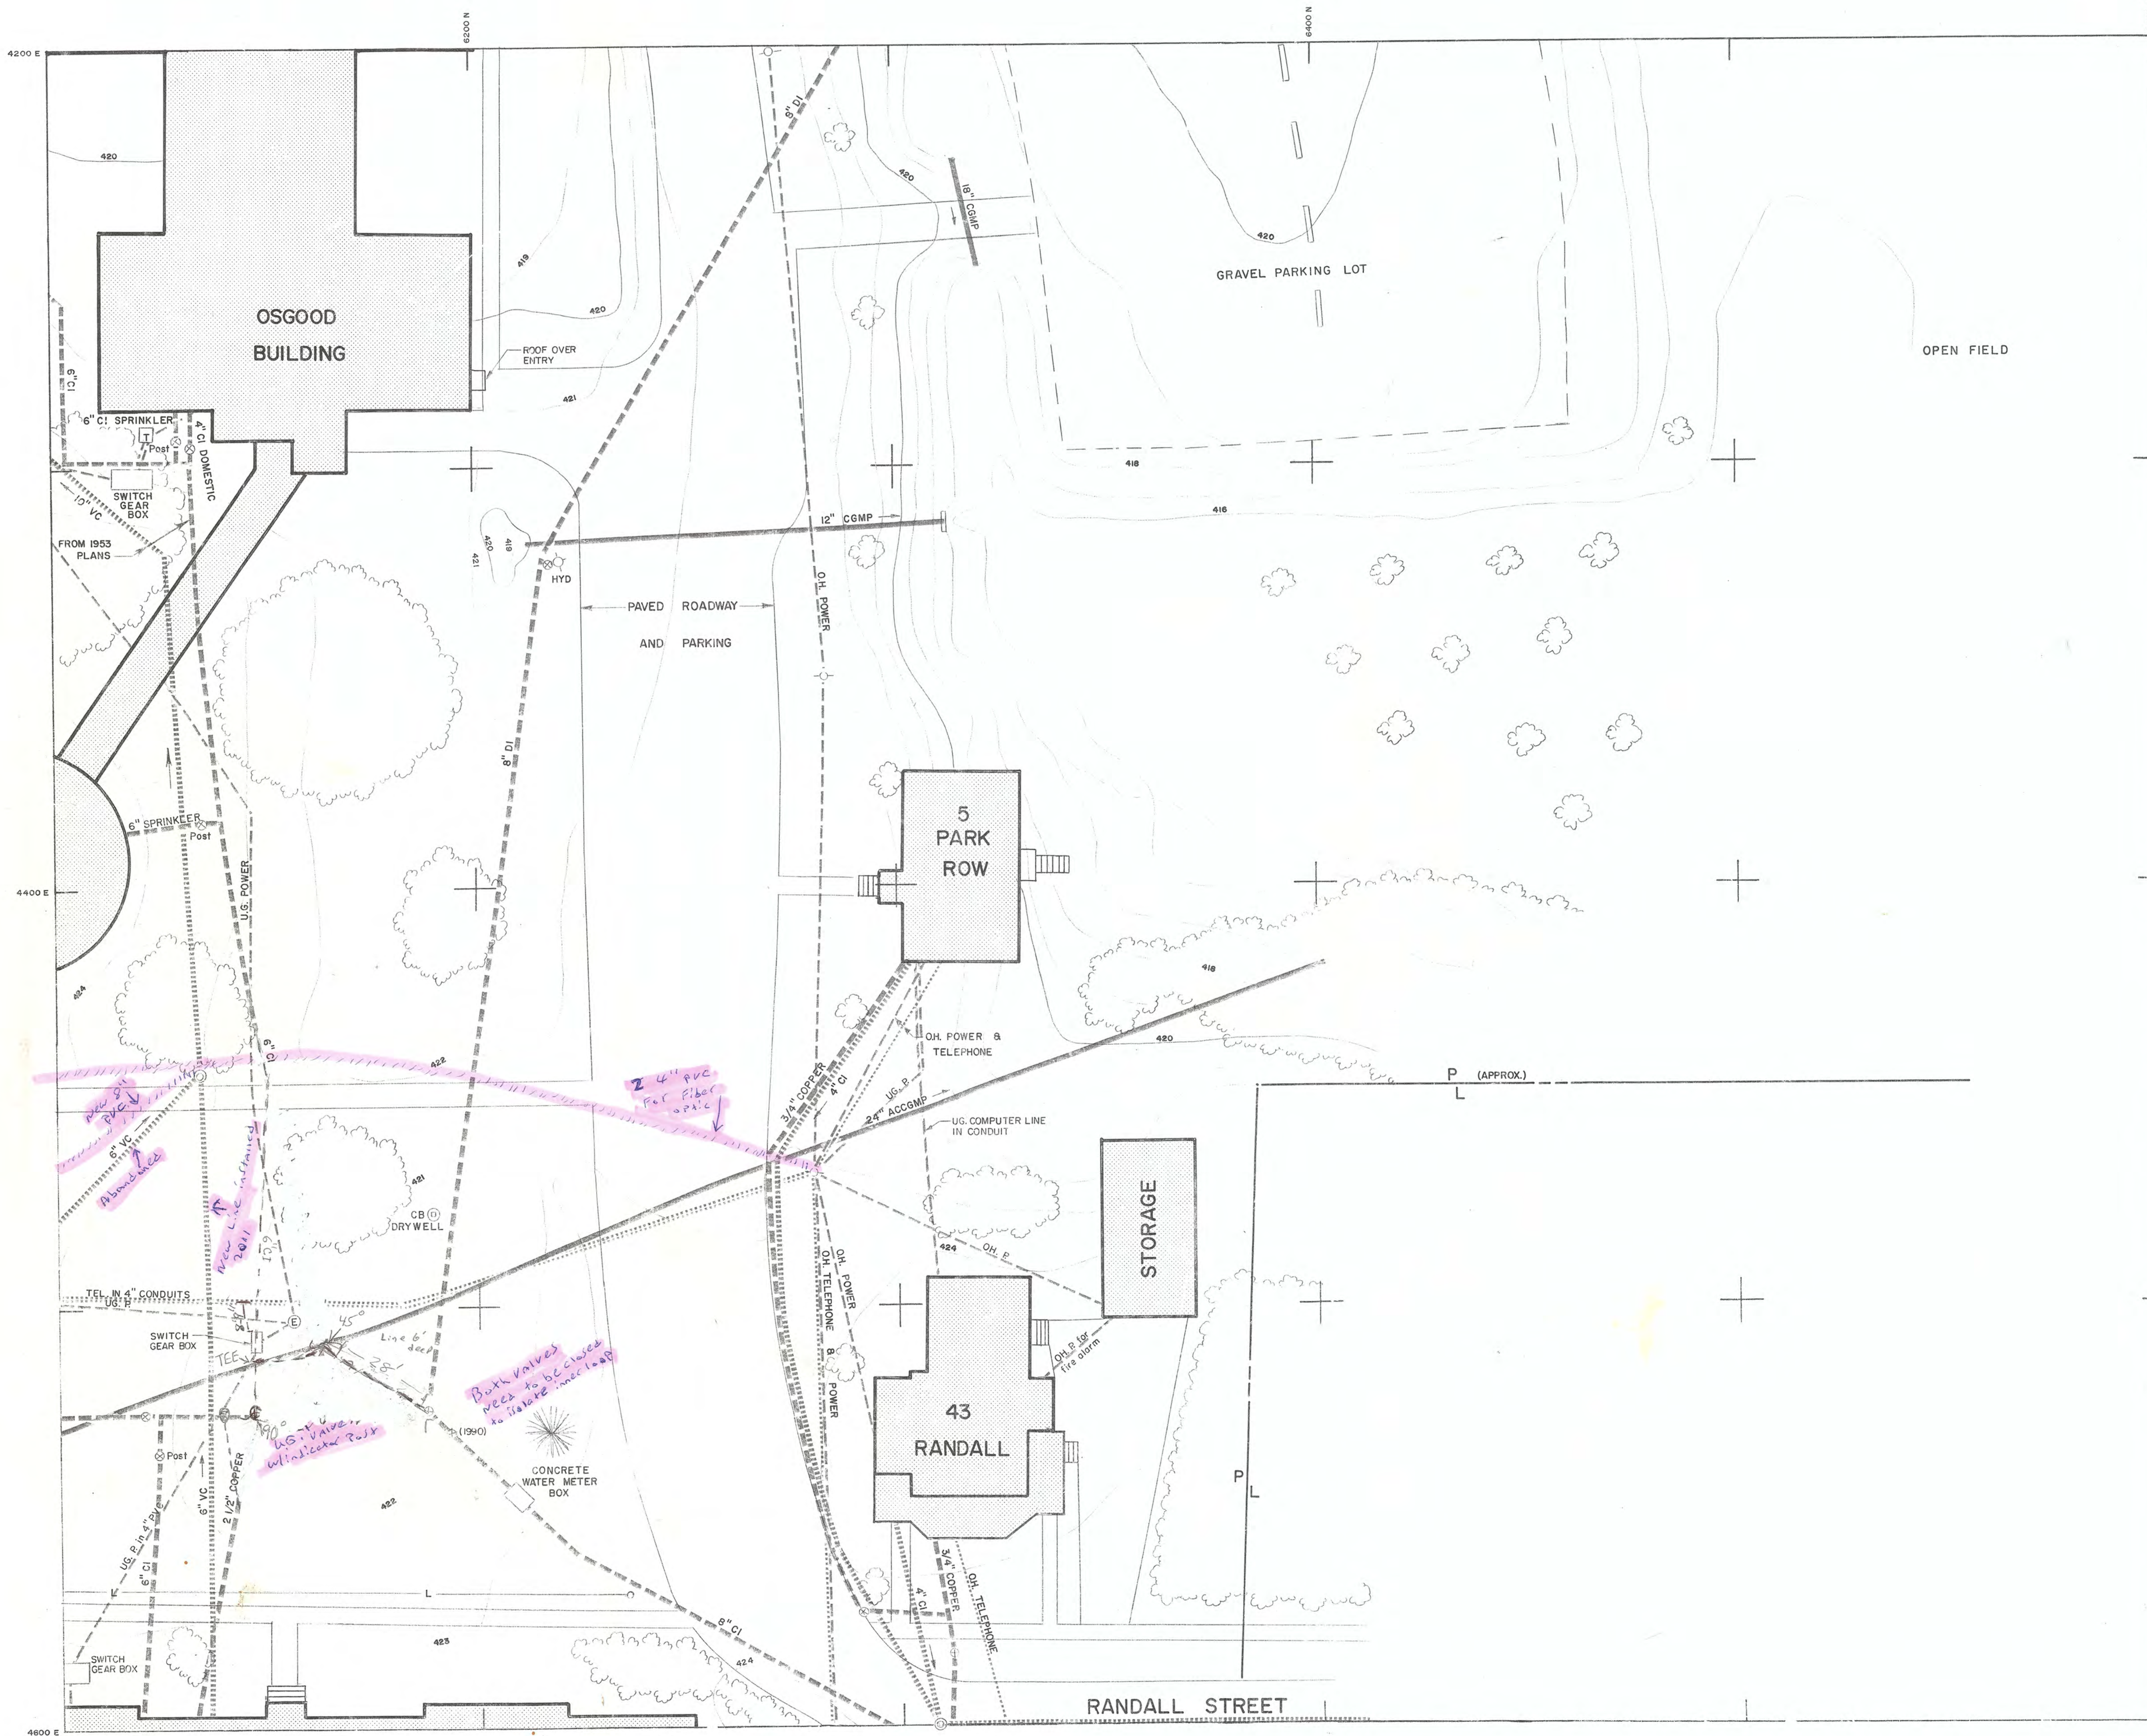

LEGEND

SEWER LINE	-----
WATER MAIN	-----
STORM DRAIN	-----
STEAM LINE	-----
TELEPHONE LINE	-----
ELECTRICAL LINE	-----
COMPUTER LINE	-----
CATCH BASIN	⊕
SEWER MANHOLE	⊙
WATER SHUTOFF	⊕
POWER TRANSFORMER	⊕
LIGHT POLES	⊕

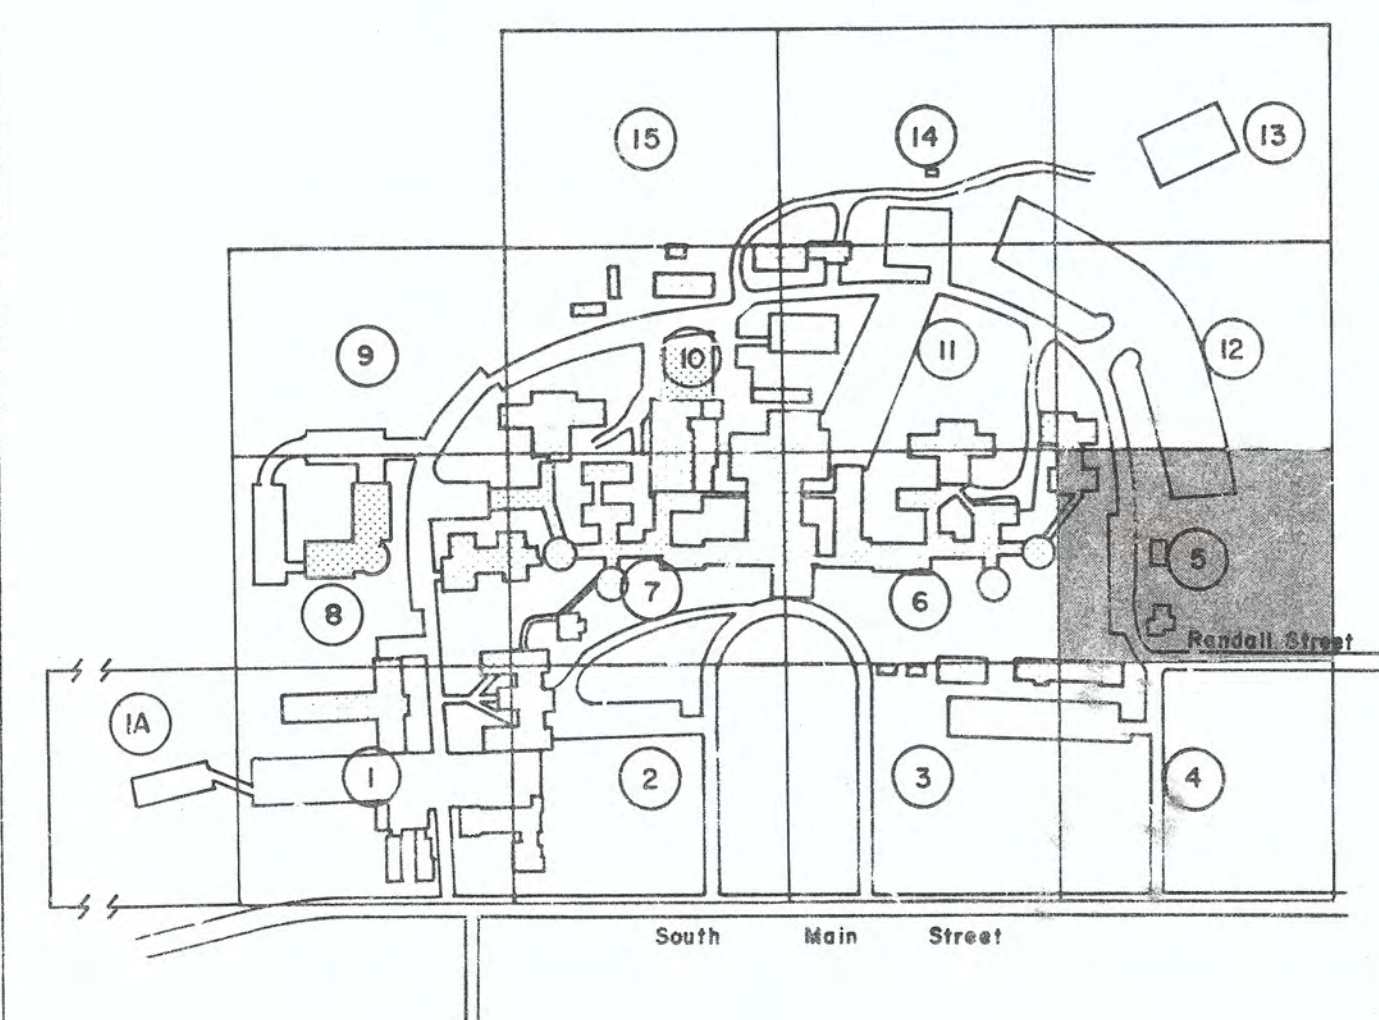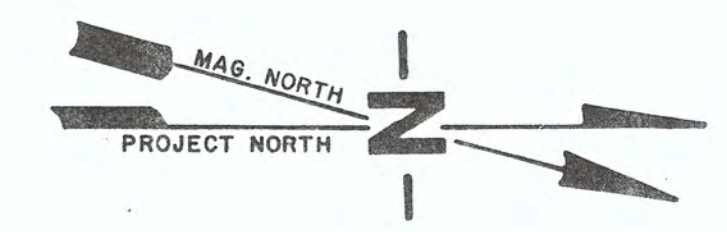

UTILITY & TOPOGRAPHICAL SURVEY
OF
**VERMONT STATE HOSPITAL
& OFFICE COMPLEX**
"OSGOOD BUILDING AND 43 RANDALL"

STATE OF VERMONT
DIVISION OF STATE BUILDINGS
AGENCY OF ADMINISTRATION
MONTPELIER, VERMONT

**CHARLES GRENIER
CONSULTING ENGINEER**
BOX 445, WATERBURY, VERMONT
244-6413

20 10 0 20 40 60
SCALE 1"=20'-0"

DATE 5-1-83 SHT 5 OF 15

REVISED 9-30-80

Appendix L:

**Qualifications of Environmental
Professional**

BACKGROUND

2015-Present
Project Geologist
Weston & Sampson

2011-2015
Project Geologist
Landau Associates, Inc.

2009-2011
Teaching Assistant / TA Coordinator
Western Washington University

2001-2009
Program Manager
Hurricane Island Outward Bound

EDUCATION

2011
Master of Science
Geology
Western Washington University

2009
Bachelor of Arts
Geology
Western Washington University

2001
Bachelor of Arts
Philosophy
Washington College

**PROFESSIONAL
CERTIFICATIONS**

40-Hour HAZWOPER
UST Site Assessment
UST Decommissioning
Confined-Space Entry Training
First Aid / CPR

HONORS & AWARDS

2011
Teaching Assistant of the Year,
Geology

Steve has 15 years of geology and management experience. His skills include conducting site investigations, developing remediation strategies, and communicating results to regulatory agencies and the public. Steve has expertise in assessing properties, as well as conducting and managing environmental investigations. His experience includes working with numerous types of contaminated media, including indoor air, subslab soil vapor, groundwater, soil, and marine/freshwater sediment. In addition, Steve routinely provides services that include public presentations, estimation of project costs, budget maintenance, and management of field personnel.

**SPECIFIC PROJECT EXPERIENCE**

16–20 Park Street, Springfield, Vermont. Lead scientist for the evaluation of potential contaminant source areas funded utilizing a VTDEC Brownfields Grant. Contaminants of concern included chlorinated solvents, volatile organic compounds, polycyclic aromatic hydrocarbons, and metals. Responsibilities included coordination with stakeholders to perform the Phase II Environmental Site Assessment, Site Specific Quality Assurance Project Plan generation for VTDEC and EPA approval, soil boring advancement, vapor intrusion testing, and sample collection. The property was being considered for redevelopment as multi-family residential. Also instrumental in generation of the Phase II ESA report including data evaluation and interpretation, conclusions, and recommendations.

Mower's News Service, White River Junction, Vermont. Lead scientist for the evaluation of potential contaminant source areas funded utilizing Two-Rivers Ottauquechee Regional Commission Brownfields Grant. Contaminants of concern at the former vehicle repair facility included chlorinated solvents (from on- and off-site), volatile organic compounds, polycyclic aromatic hydrocarbons, and metals. Responsibilities included oversight of ground penetrating radar survey of the site to identify UST locations and buried infrastructure. Oversaw and reported on the removal and assessment of 5 underground storage tanks. Generation of Site Specific Quality Assurance Project Plan for VTDEC and EPA approval. Coordinated and oversaw staff activities and communications with stakeholders. Also instrumental in generation of the Phase II ESA report including data evaluation and interpretation, conclusions and recommendations.

Beanville Road, Randolph, Vermont. Project scientist for performance of a Phase I Environmental Site Assessment and generation of a HUD required Environmental Review to obtain Community Development Block Grant Funding for construction of a large manufacturing facility in an existing business park. The Green Mountain Economic Development Corporation provided project funding. Environmental Review included collection of data and presentation in accordance with HUD and Vermont Agency of Commerce and Community Development requirements, including digital upload to Grant Electronic Application and Reporting System. Data presented included projected noise, traffic, stormwater, ecologic, and environmental justice related impact assessments.

Former Bennington Brush, Bennington, Vermont. Lead scientist for the evaluation of potential contaminant source areas funded utilizing Bennington County Regional Commission Brownfields Grant. Contaminants of concern at the former mill and textile manufacturing facility included chlorinated solvents, volatile organic compounds, polycyclic aromatic hydrocarbons, PCBs and metals. Responsibilities included performance of a Phase I ESA, oversight of ground penetrating radar survey of the site, and generation of Site Specific Quality Assurance Project Plan for VTDEC and EPA approval. Coordinated and oversaw staff activities and communications with stakeholders. Also instrumental in generation of the Phase II ESA report including data evaluation and interpretation, conclusions and recommendations.

Former Tuttle Hardware, Bennington, Vermont. Lead scientist for the evaluation of potential contaminant source areas funded utilizing Bennington County Regional Commission Brownfields Grant. Contaminants of concern at the former hardware store and gasoline distribution facility included polycyclic aromatic hydrocarbons and metals. Responsibilities included generation of Site Specific Quality Assurance Project Plan for VTDEC and EPA approval. Coordinated and oversaw staff activities and communications with stakeholders. Also instrumental in generation of the Phase II ESA report including data evaluation and interpretation, conclusions and recommendations.

Brownfields Area Wide Plan, Johnson, Vermont. Project scientist responsible for performance of a Phase I Environmental Site Assessment and brownfields site inventory of the Railroad Street corridor associated with the Lamoille County Planning Commission Brownfields Grant. Performed required database and local research regarding past and present uses of more than two dozen properties, potential high risk activities and compiled a comprehensive Phase I ESA report meeting ASTM, EPA and VTDEC requirements.

Blodgett Oven Factory, Burlington, Vermont. Completed Phase I and Phase II environmental site assessments funded by private sources and the Vermont Department of Environmental Conservation (VTDEC) Brownfields Reuse and Environmental Liability Limitation Program (BRELLA). Conducted the Phase I assessment in accordance with the EPA's all appropriate inquiries and ASTM E1527-13 standard. For Phase II, prepared and submitted a site-specific quality assurance project plan (SSQAPP) to VTDEC and the EPA for approval, conducted a thorough site assessment (which included sampling soil, groundwater, window caulking, and subslab soil gas), and reported the results to VTDEC and the EPA. Upon request of the regulatory agencies, conducted follow-up vapor intrusion assessment, including additional subslab soil gas and indoor air sampling.

Former Eveready/Energizer Battery Facility, Saint Albans, Vermont. Completed a Phase I ESA for a former battery manufacturing facility. Conducting operations and maintenance activities mandated by the VTDEC, including the O&M of a subslab depressurization system, monitoring and reporting for a groundwater interception trench, and site groundwater and surface water monitoring.

Blinn House Investigation and Remediation, Burlington, Vermont. Conducted vapor intrusion assessment and subslab depressurization system installation for the assessment and mitigation of vapors related to release of chlorinated solvents from a former laundry facility.

BACKGROUND

2024-Present
Project Environmental Scientist
Weston & Sampson

2020-2024
Environmental Scientist III
Weston & Sampson

2020-2020
Environmental Scientist II
Weston & Sampson

2016-2020
Environmental Scientist I
Weston & Sampson

2014
Intern
Environmental Protection Agency

EDUCATION

2016
Bachelor of Science
Environmental Science
University of Vermont

PROFESSIONAL CERTIFICATION

Certified Hazardous Materials
Manager

OSHA 10-Hour

HAZWOPER 40-Hour

Taylor is a project environmental scientist in Weston & Sampson's Environmental, Geotechnical, and Energy (EGE) group. A Certified Hazardous Materials Manager (CHMM), his responsibilities have included managing field teams, performing data analysis, and interpreting and reporting results for both public and private sector clients. He has experience in all phases of assessment from the creation of work plans through final reporting. Taylor has worked on a variety of projects funded by the US Environmental Protection Agency (EPA) including brownfields and polychlorinated biphenyls (PCB) cleanups. He also has extensive experience with emerging contaminants such as per- and poly-fluorinated alkyl substances (PFAS) and is an expert at sampling media including soil, water, sludge, building materials, soil gas, and air.



SPECIFIC PROJECT EXPERIENCE

Former Bourne's Energy Site, Waterbury, Vermont. Project manager for the long-term monitoring of a former petroleum facility. This project is ongoing, and tasks have included management of a field program involving the collection of groundwater samples.

Maquam Bay of Missisquoi Phase II ESA, Swanton, Vermont. Managed a field program for multiple phases of an environmental assessment to support the renovation of the Maquam Bay of Missisquoi tribal headquarters. The field tasks included the collection of soil, soil gas, and groundwater samples. Subsequently completed an analysis of brownfields cleanup alternatives that was submitted to the State of Vermont and the EPA.

Former Parks and Woolson Facility, Springfield, Vermont. Performed a field investigation involving the sampling of building materials, soil, soil gas, and groundwater at a large former machine shop facility. Managed data and presented results. Assessment is ongoing.

PFAS Investigation, Bennington, Vermont. Sampled drinking water to assess concentrations of PFAS detected in drinking water wells throughout Bennington on behalf of the State of Vermont. Performed visualization, presented data, and interpreted results.

Lot 7D, Winooski, Vermont. Performed construction oversight for the redevelopment and conversion of an urban parcel into a hotel and condominium complex located in downtown Winooski.

560 Railroad Street, Saint Johnsbury, Vermont. Provided construction services for the redevelopment of a former tenement home adjoining the rail line. Characterized soil and obtained landfill acceptance for materials generated during construction as well as other miscellaneous reporting.

2 Franklin Park West, St. Albans, Vermont. Constructed Sub-Slab Depressurization System (SSDS) in an auto dealership, designed to mitigate a plume of chlorinated solvents present in groundwater beneath the site building.

11 North Main Street, Northfield, Vermont. Managed a field investigation that included the sampling of soil, groundwater, and soil gas at a brownfields site that formerly housed facilities for granite processing and machine repair.

300-302 Granger Road, Berlin, Vermont. Completed a Phase I ESA for a former truck stop.

Pownal Tannery Superfund Site, Pownal, Vermont. Managed field investigation that included the sampling of sediment, groundwater, and soil gas at a Superfund site. Managed data and reported results.

Johnson Village Garage, Johnson, Vermont. Completed a Phase I ESA for a former talc milling facility and current municipal utility garage.

Twin City Plaza, Berlin, Vermont. Completed a Phase I ESA for a commercial plaza/former gas station.

Intervale Center, Burlington, Vermont. Implemented a field program involving screening soil using an X-Ray Fluorescence (XRF) meter. Performed confirmatory sampling of soil for laboratory analysis.

Former Connor Homes Site, Middlebury, Vermont. Completed a Phase I ESA for a former printing and home manufacturing facility that is now housing a cannabis cultivation and processing.

Former Bergeron, White River Junction, Vermont. This site, currently the home of an automobile dealership that previously operated as a vehicle service facility, was once home to a dry-cleaning facility. The site is impacted with tetrachloroethene (PCE) in groundwater and soil gas. Provided oversight of Phase II ESA field activities and reporting.

Fred's Auto, Hyde Park, Vermont. Investigation of this site that previously housed a gas station and is currently the home of an automobile repair facility. Completed a Site-Specific Quality Assurance Project Plan (SSQAPP), managed a field program involving sampling a variety of media, reported data, and interpreted results.

Blood Farm, Putney, Vermont. Performed an environmental assessment at a waste paper landfill impacted with PFAS. Collected data and reported results. Completed an ESA. Corrective action is ongoing.

66 Atkinson Street, Bellows Falls, Vermont. This vacant property once housed a church and YMCA facility and will be redeveloped as a community garden. Completed a SSQAPP. Completed a field program involving the sampling of soil. Preparation of a Corrective Action Plan (CAP) is ongoing.

Berwick Block, Rutland, Vermont. Completed an I-Rule compliant Work Plan and drafted a report for this parcel of land that formerly housed the Hotel Berwick and Rutland Herald newspaper offices and printing facilities.

Vermont Farmers Food Center, Rutland, Vermont. This former marble and ironworks facility currently houses a nonprofit organization. The project included completion of a SSQAPP and a CAP, and the management of a field program involving sampling a variety of media, reporting the data, and interpreting the results.

Conway Park, Somerville, Massachusetts. Served as a resident representative for the Conway Park Superfund remediation and field redevelopment, performed data gathering, reporting, and documentation throughout assessment, remediation, and redevelopment of the park over the course of four years. Liaised with the city, EPA, and the Massachusetts Department of Environmental Protection (MassDEP) and others through the project duration.

Green Line Extension (GLX), Medford, Somerville, and Cambridge Massachusetts. Served as MBTA's primary environmental field inspector for the GLX light rail project for over three years. Additional project responsibilities included gathering, maintaining, and presenting data related to ongoing environmental responses along the right-of-way.

ASTM Phase I Environmental Site Assessments (ESAs), Various Locations, Vermont, Massachusetts, New York, and New Hampshire. Completed all aspects of Phase I ESA reporting for both the private and public sector at multiple locations in support of proposed brownfields reuse, solar photovoltaic system development, and general property transfers. Project responsibilities included site reconnaissance, figure preparation, interviews, municipal file reviews, database searches, and preparation of Phase I reports.

Murphy Playground and Robinson Playground, Brookline, Massachusetts. Performed a variety of tasks at these two properties that formerly housed a sand pit and served as a car-barn property used for streetcar maintenance. Project responsibilities included Phase I ESA reporting, data gathering, figure creation and interpretation.

Bartlett Yard, Roxbury, Massachusetts. Performed various tasks at a former streetcar and bus maintenance facility. Responsibilities included Phase I ESA reporting, data gathering, figure creation, and interpretation.

PFAS Impact Investigation, Pownal and North Pownal, Vermont. Investigation of per- and polyfluorinated alkyl substances (PFAS) impact on public and residential drinking water supply wells. Coordinated with residents and the state for sampling of both the public and private water supplies. Sampled private wells and point-of-entry treatment (POET) filtration systems.

Environmental Site Assessments, Boston Housing Authority, Massachusetts. Assessed 47 properties for potential environmental hazards. Performed field work required for Phase I reports, and conducted historical research through municipal records, insurance maps, DEP records and inspectional services records. Participated in all aspects of report writing including figure preparation, analysis, and identifying Recognized Environmental Conditions (RECs).